

These drawings and copies thereof furnished by the architect are the property of the architect and shall remain his or her property. No part of these drawings shall be reproduced or transmitted in any form or by any means, electronic, mechanical, photocopying, recording, or by any information storage and retrieval system, without the prior written permission of the architect.

NEW ROOF TOP ADDITION, RESTAURANT & HOTEL FOR:
1445 Pennsylvania Ave. LLC
1445 PENNSYLVANIA AVE. MIAMI BEACH, FL 33139



CHARLES H. BENSON
architect planner interiors
286-98TH STREET SUITE 211, SURFIDE, FLORIDA 33154
ARCHITECTURE LICENCE # AR14022 NCARB CERTIFICATE # 451.188

DRAWN BY
Lilian R. Perez C.
SCALE
AS SHOWN
DATE
9-7-2021


PROJECT NUMBER
22109


D-1
of
8




Charles H. Benson

DEMOLITION SITE PLAN
SCALE 3/16" = 1'-0"

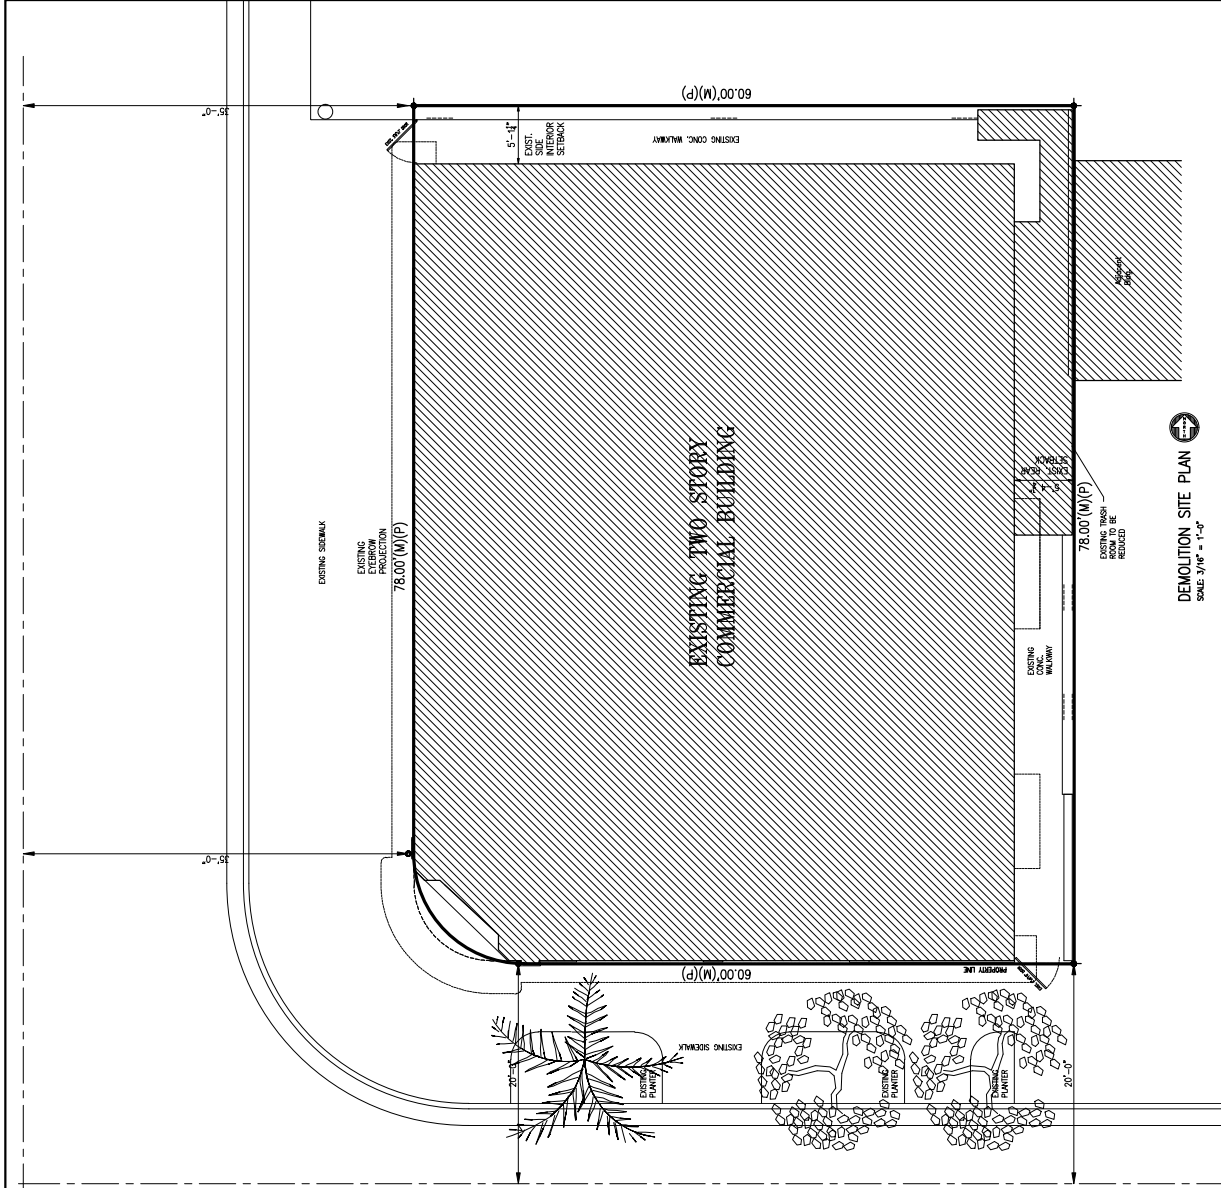

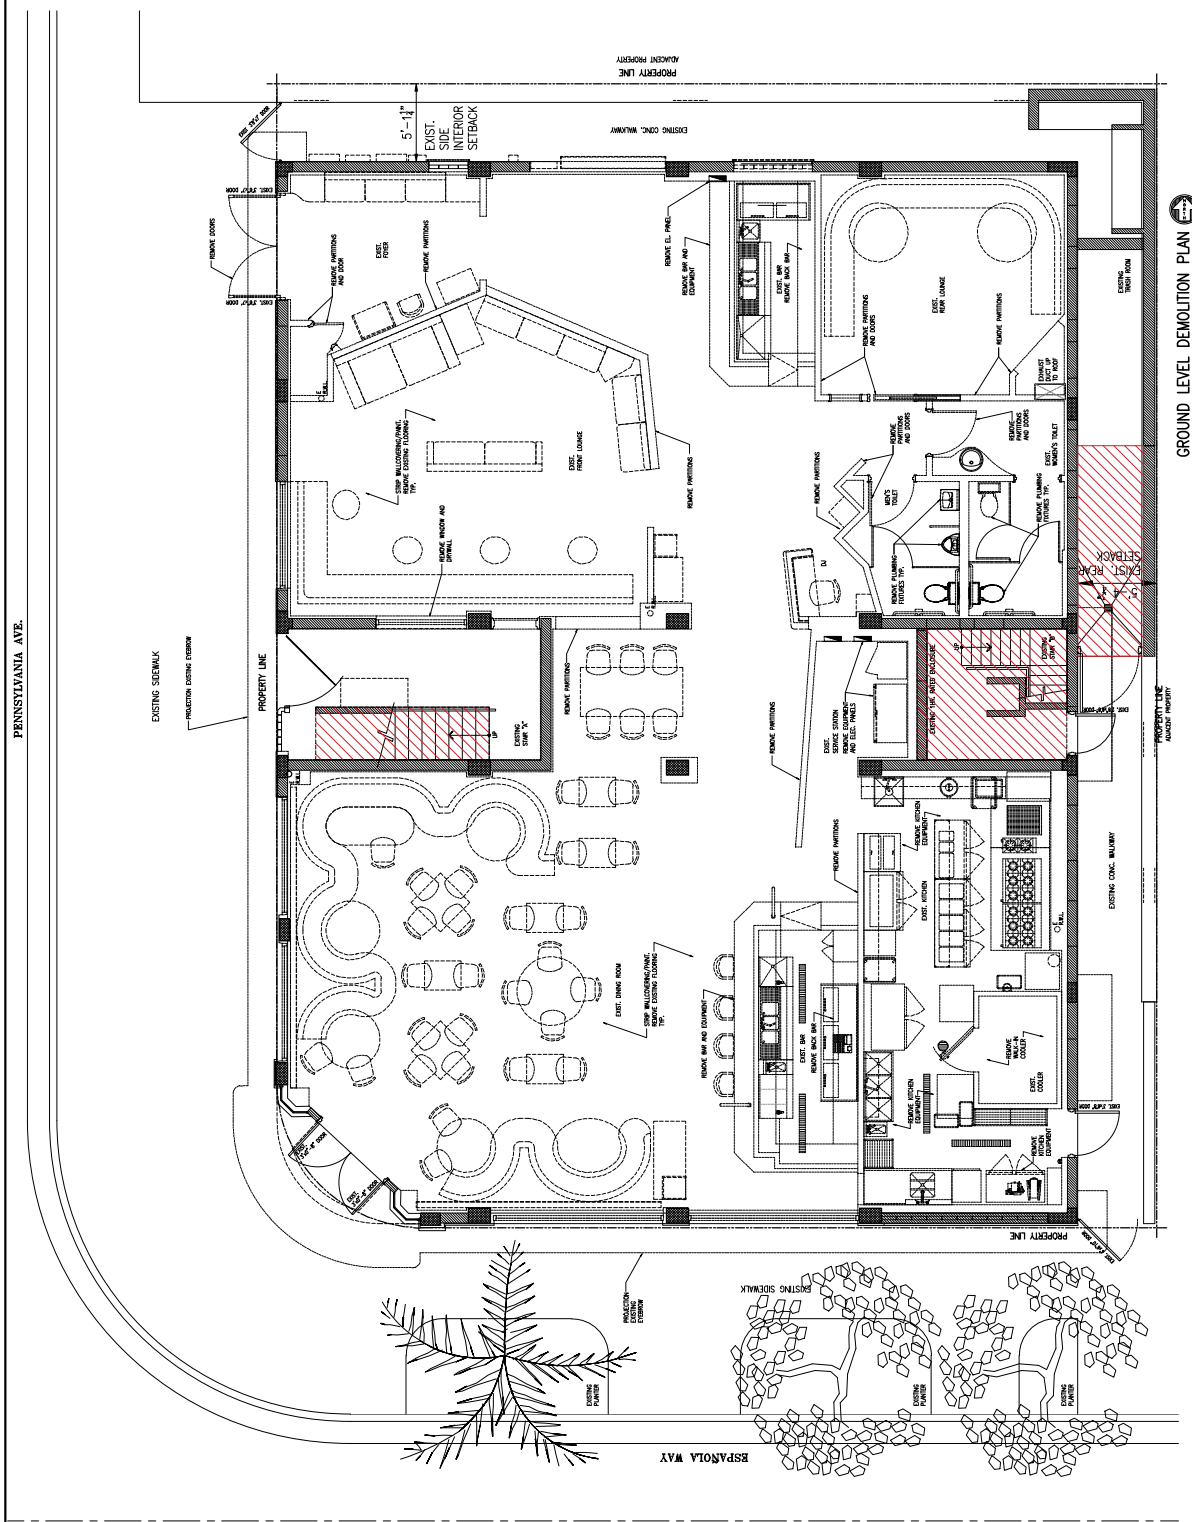

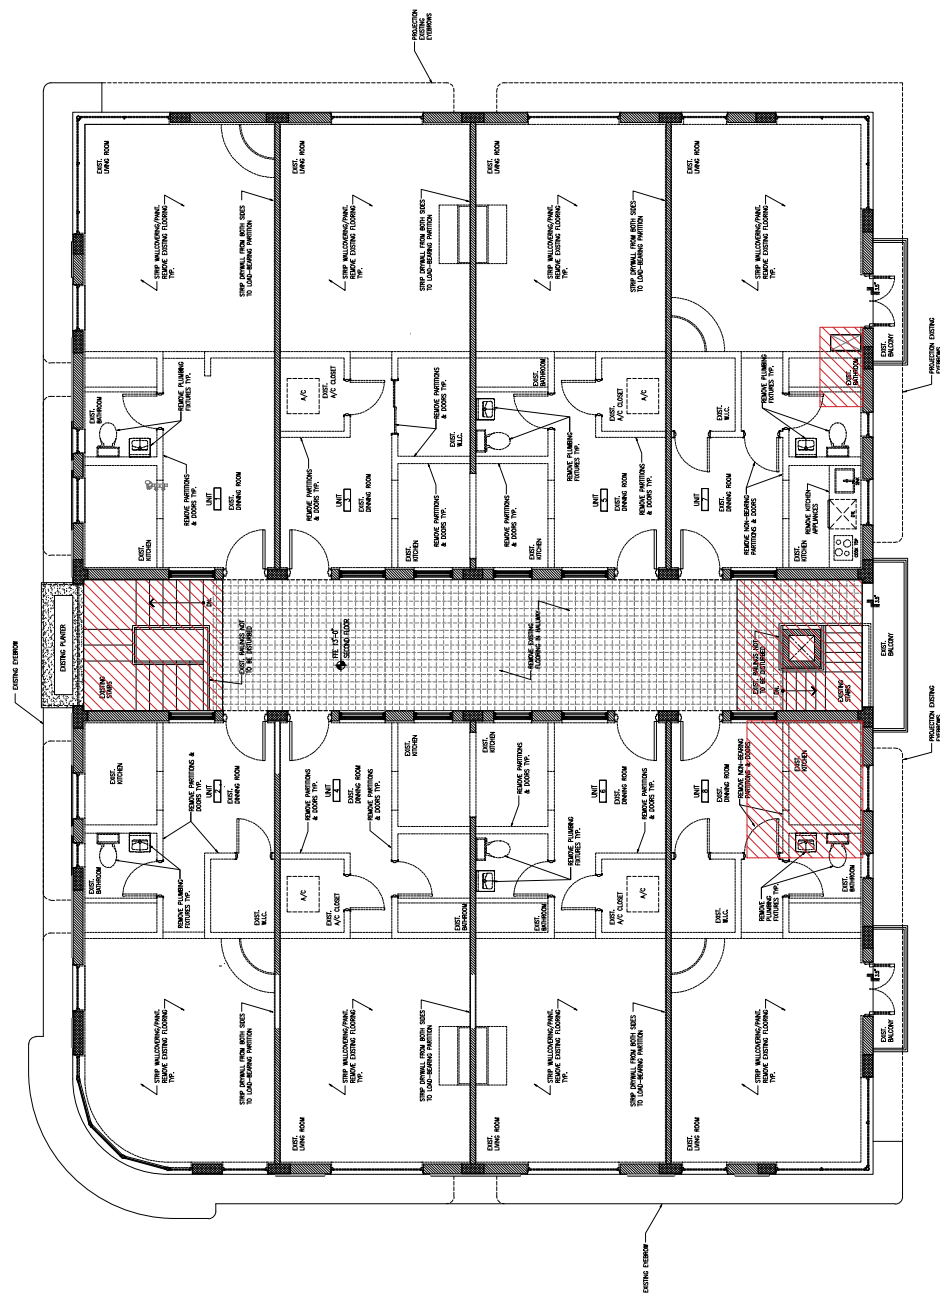

These drawings and copies thereof furnished by the architect are his property and are not to be used by any other work and are to be returned upon demand at the completion of work. If this drawing or any part thereof is used in any manner without the consent of the architect the user thereof becomes indebted to the architect for full compensation.

NEW ROOF TOP ADDITION, RESTAURANT & HOTEL FOR:
1445 Pennsylvania Ave. LLC
 1445 PENNSYLVANIA AVE. MIAMI BEACH FL 33139





CHARLES H. BENSON
architect interiors
260-68TH STREET SUITE 210, SUITE 33154
ARLINGTON, FLORIDA 33154
305-481-4648
ARCHITECTURE LICENSE # A114022
NCARB CERTIFICATE # 431136

SCALE	AS SHOWN
DATE	9-7-2021

PROJECT	NUMBER
	22109

D-3 of 8



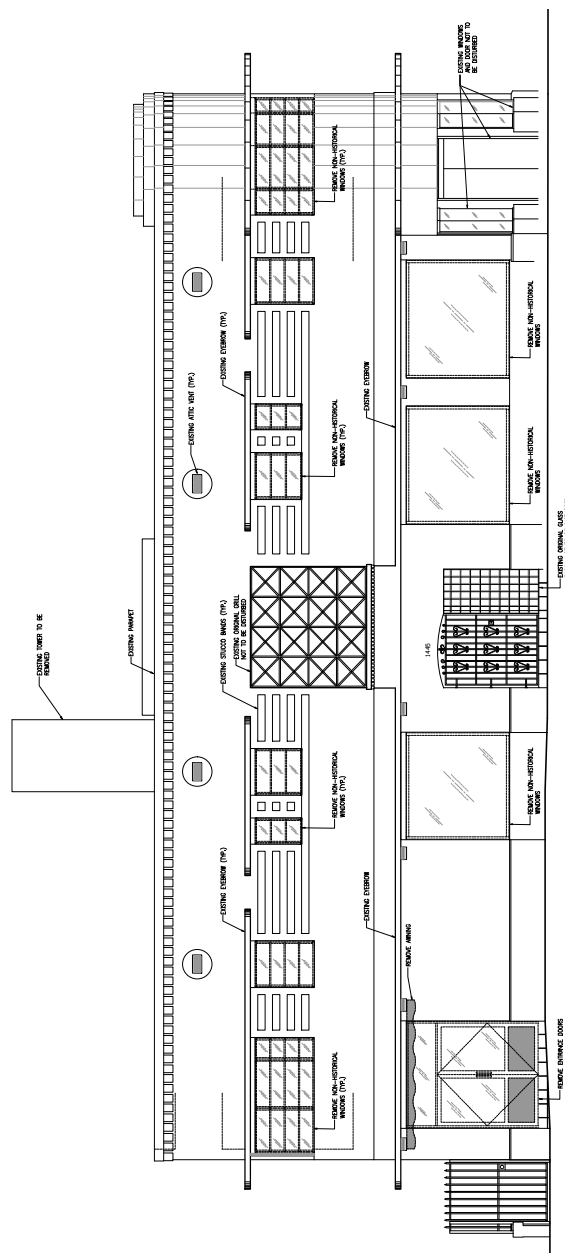 

DEMOLITION WEST ELEVATION
SCALE: 1/4" = 1'-0"

These drawings and copies thereof furnished by the architect are the property of the architect and are to be used only for the project and site shown. No part of these drawings or copies thereof shall be reproduced or transmitted in any form or by any means, electronic, mechanical, photocopying, recording, or by any information storage and retrieval system, without the prior written permission of the architect.

NEW ROOF TOP ADDITION, RESTAURANT & HOTEL FOR:
1445 Pennsylvania Ave. LLC
1445 PENNSYLVANIA AVE. MIAMI BEACH, FL 33139




CHARLES H. BENSON
architect planner interiors
280-98TH STREET SUITE 210, SURFIDE, FLORIDA 33154
ARCHITECTURE LICENCE # AR14022 NCARB CERTIFICATE # 452,188

DRAWN BY
Lilian R. Perez C.
DATE
9-7-2021
SCALE
AS SHOWN

PROJECT NUMBER
22109

D-6
of
8

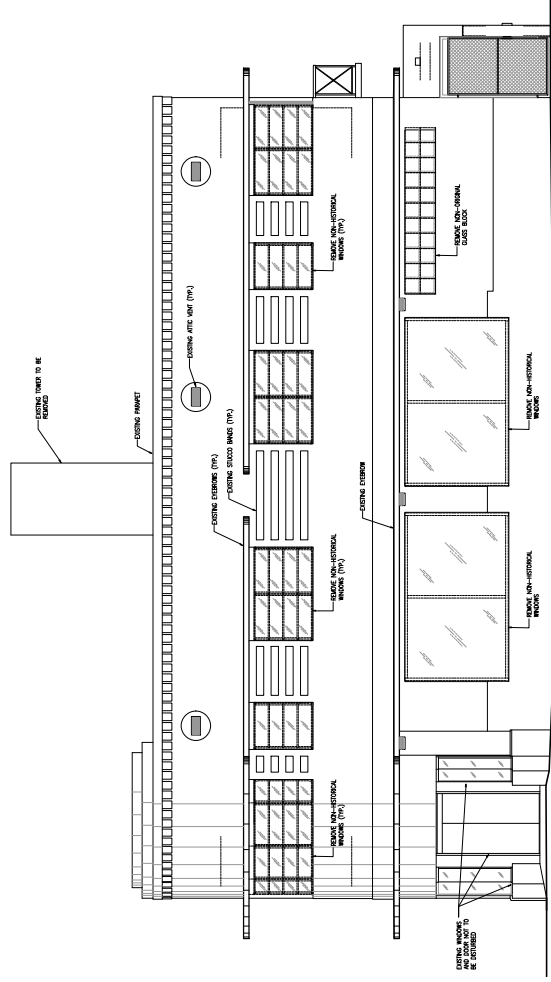

DEMOLITION SOUTH ELEVATION
SCALE 1/4" = 1'-0"



D-7
of
8


PROJECT NUMBER
22109

DRAWN BY
Lilian R. Perez C.
DATE
9-7-2021
SCALE
AS SHOWN

CHARLES H. BENSON
architect planner interiors
280-98th STREET SUITE 211L, SURFSIDE, FLORIDA 33154
ARCHITECTURE LICENCE # AR14022 NCARB CERTIFICATE # 452186

NEW ROOF TOP ADDITION, RESTAURANT & HOTEL FOR:
1445 Pennsylvania Ave. LLC
1445 PENNSYLVANIA AVE. MIAMI BEACH, FL 33139

These drawings and copies thereof furnished by the architect are the property of the architect and are to be used only for the project and site shown. No part of these drawings may be reproduced or transmitted in any form or by any means electronic or mechanical, including photocopying, recording, or by any information storage or retrieval system, without the prior written permission of the architect.

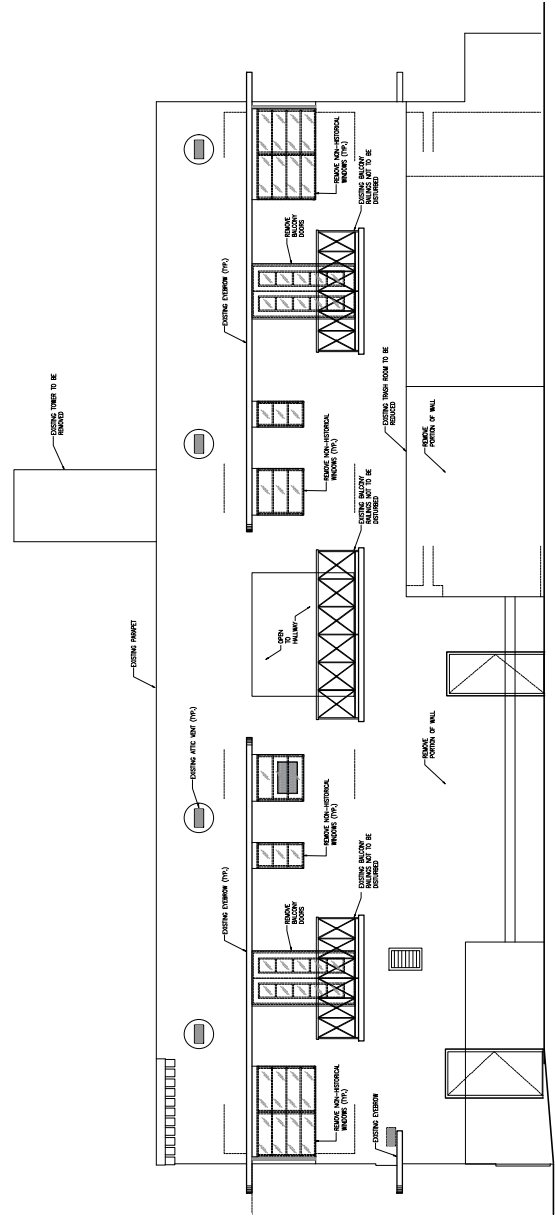

DEMOLITION EAST ELEVATION
SCALE: 1/4" = 1'-0"

These drawings and copies thereof furnished by the architect are the property of the architect and are to be used only for the project and site shown. No part of these drawings or any portion thereof may be reproduced or transmitted in any form or by any means, electronic, mechanical, photocopying, recording, or by any information storage and retrieval system, without the prior written permission of the architect.

NEW ROOF TOP ADDITION, RESTAURANT & HOTEL FOR:
1445 Pennsylvania Ave. LLC
1445 PENNSYLVANIA AVE. MIAMI BEACH, FL 33139




CHARLES H. BENSON
architect planner interiors
280-98TH STREET SUITE 210, SURFIDE, FLORIDA 33154
ARCHITECTURE LICENCE # AR14022 NCARB CERTIFICATE # 452188

DRAWN BY
Lilian R. Perez C.
SCALE
AS SHOWN
DATE
9-7-2021

PROJECT NUMBER
22109

D-8
of
8

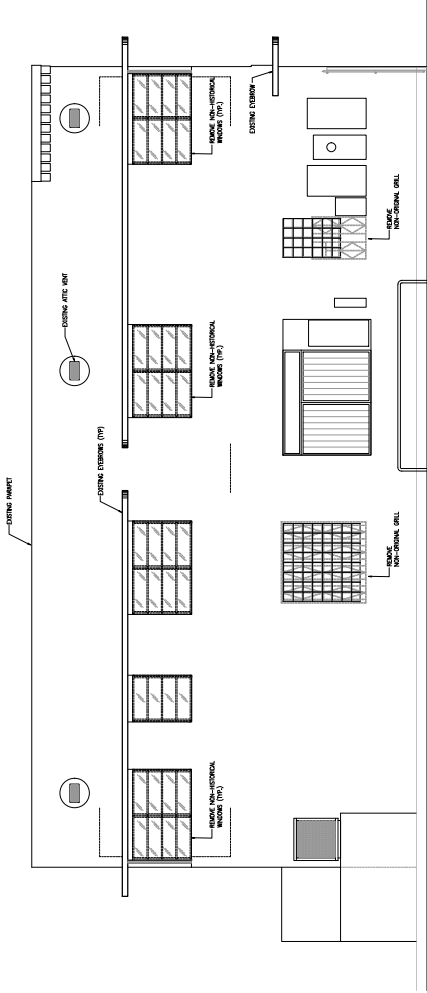

DEMOLITION NORTH ELEVATION
SCALE: 1/4" = 1'-0"