


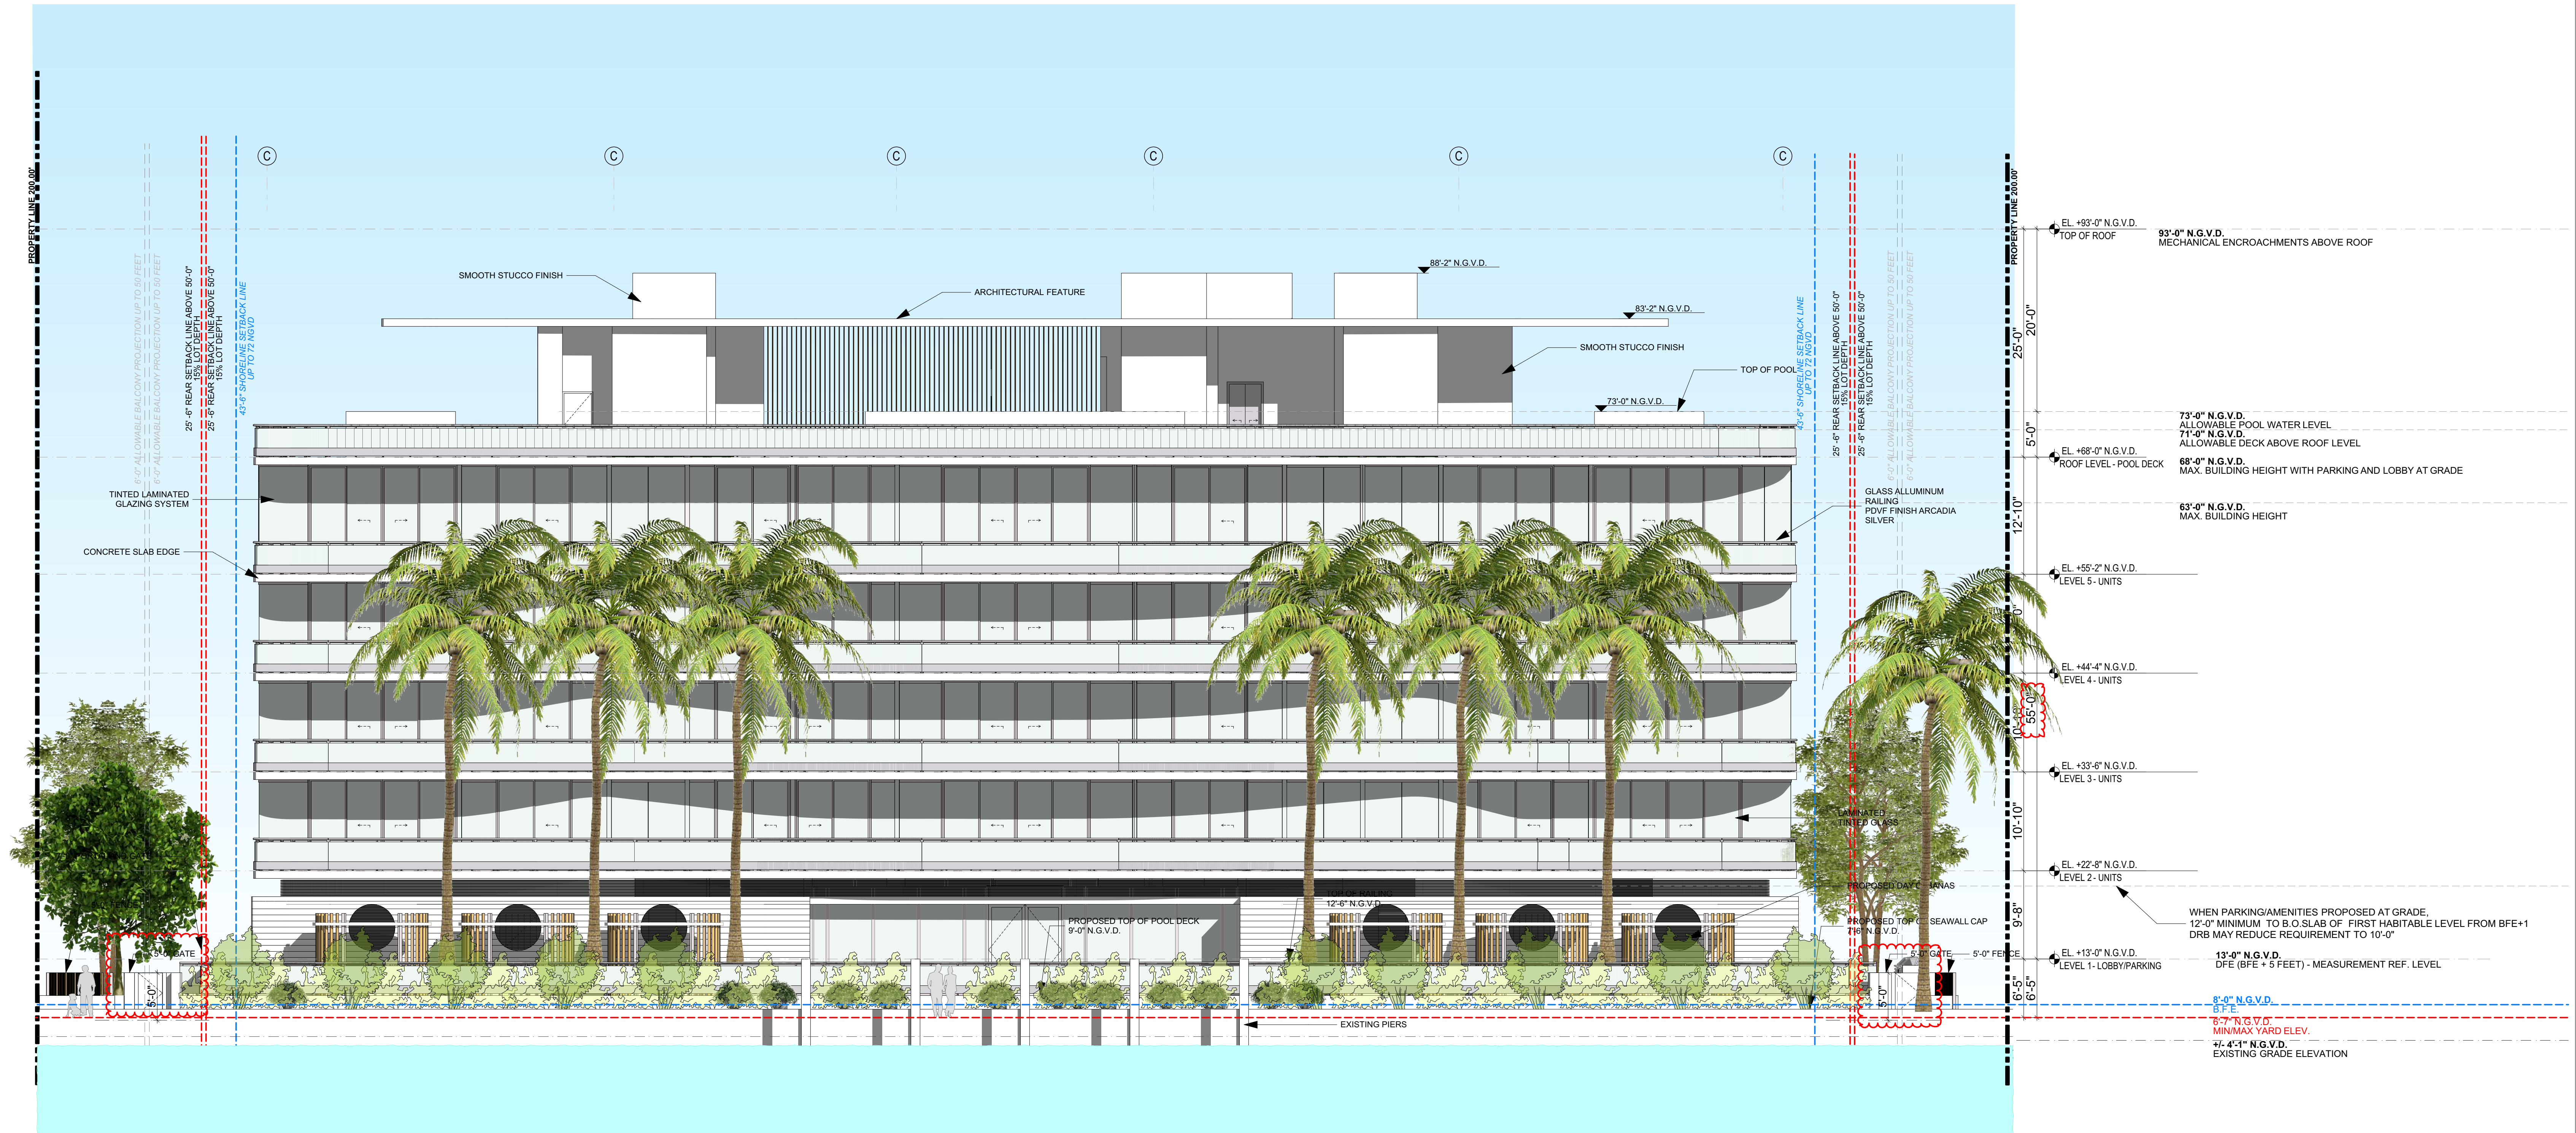

1 SOUTH ELEVATION
SCALE: 1/8" = 1'-0" 0

1940 Bay Drive
#Site Address1
#Site City, #Site State #Site Postcode

Revisions

Owner Information

#Client Company

#Client Address1

#Client Address2
#Client City #Client State #Client

Postcode

#Client Phone Number

Consultant

Digitally signed by Luis
O. Revuelta

DN:
E=INFO@Revuelta.com,

CN=Luis O. Revuelta,
 O=*Revuelta

O. Revuella Architecture
International, P.A.*

L=Miami, S=Florida,
C=US

Date: 2023.11.03
18:29:43-0400

Luis O. Kevuelta

AR-0007972

FINAL SUBMITTAL

DRB File No. 23-0934

Date _____

11/05/2023

Scale
AS SHOWN

Project No. _____

2133

Sheet Name

SOUTH ELEVATION

Sheet No. _____

A 401

A-401



1 WEST ELEVATION
SCALE: 1/8" = 1'-0"

Revisions

Consultant

Digitally signed by Luis
O. Revuelta
DN:
E=INFO@Revuelta.com,
CN=Luis O. Revuelta,
O=Revuelta
Architecture
International, P.A.,
L=Miami, S=Florida,
C=US
Date: 2023.11.03
18:29:50-04'00'

Luis O. Revuelta
AR 0007972

FINAL SUBMITTAL
DRB File No. 23-0934

Date
11/05/2023

Scale
AS SHOWNProject No.
2133

Sheet Name

WEST ELEVATION

Sheet No. _____

A-402



1 NORTH ELEVATION

SCALE: 1/8" = 1'-0"

0 4' 8' 16'

