

REGATTA RESIDENCE

2121 REGATTA AVENUE. MIAMI BEACH, FLORIDA. 33140

NEW TWO-STORY RESIDENCE WITH UNDERSTORY



FINAL SUBMITTAL

DRB24-1004 / 04-07-2024

ARCHITECTURAL PRESENTATION

- A-0.0 | COVER SHEET / INDEX OF DRAWINGS
- A-0.1 | NEIGHBORHOOD AERIAL VIEWS
- A-0.2 | SURROUNDING PROPERTIES
- A-0.3 | SURROUNDING PROPERTIES
- A-0.4 | 3D VIEW - FRONT & MATERIALS
- A-0.5 | 3D VIEW - SIDE & MATERIALS
- A-0.6 | 3D VIEW - REAR & MATERIALS
- A-0.7 | 3D PERSPECTIVE VIEWS
- A-0.8 | CONTEXTUAL ELEVATIONS
- A-0.9 | SURVEY
- A-0.10 | DEMOLITION PLAN

ARCHITECTURAL PLANS

- A-1.0 | ZONING DATA
- A-1.1 | SITE PLAN
- A-1.2 | YARD SECTIONS
- A-1.3 | YARD SECTIONS
- A-1.4 | DIAGRAM - LOT COVERAGE / AXONOMETRIC
- A-1.5 | DIAGRAM - UNIT SIZE
- A-1.6 | DIAGRAM - OPEN SPACE
- A-2.1 | UNDERSTORY PLAN
- A-2.2 | FIRST FLOOR PLAN
- A-2.3 | SECOND FLOOR PLAN
- A-2.4 | ROOF PLAN
- A-3.1 | WEST ELEVATION (FRONT)
- A-3.2 | NORTH ELEVATION (SIDE)
- A-3.3 | SOUTH ELEVATION (SIDE)
- A-3.4 | EAST ELEVATION (REAR)
- A-4.1 | SECTIONS
- A-4.2 | SECTIONS
- A-4.1 | SECTIONS

praxis.

architecture . design

PRAXISARCH.COM

JOSE L. SANCHEZ

AIA, LEED AP

278 NW 37TH ST.

MIAMI, FL. 33127

P 305 576 8063

FL. LIC: AR 0016966

FL. LIC: AA 26000837

STATE OF FLORIDA

JOSE L. SANCHEZ

AR 10000

REGISTERED ARCHITECT

Jose L Sanchez

Digitally signed by Jose L. Sanchez

DN: cn=Jose L. Sanchez, o=PRAXIS ARCHITECTURE, INC.

email=sanchez@praxisarch.com, c=US

Date: 2024.04.04 16:13:26 -0400

ADDRESS & OWNER

NEW RESIDENCE

2121 REGATTA AVE.

MIAMI BEACH, FL. 33140

OWNER: MR & MRS ALLENBERG

REVISION & DATE

DRAWING TITLE



COVER SHEET / INDEX OF DRAWINGS

SCALE: AS SHOWN

DATE: 01-10-2024

SHEET NUMBER

A-0.0

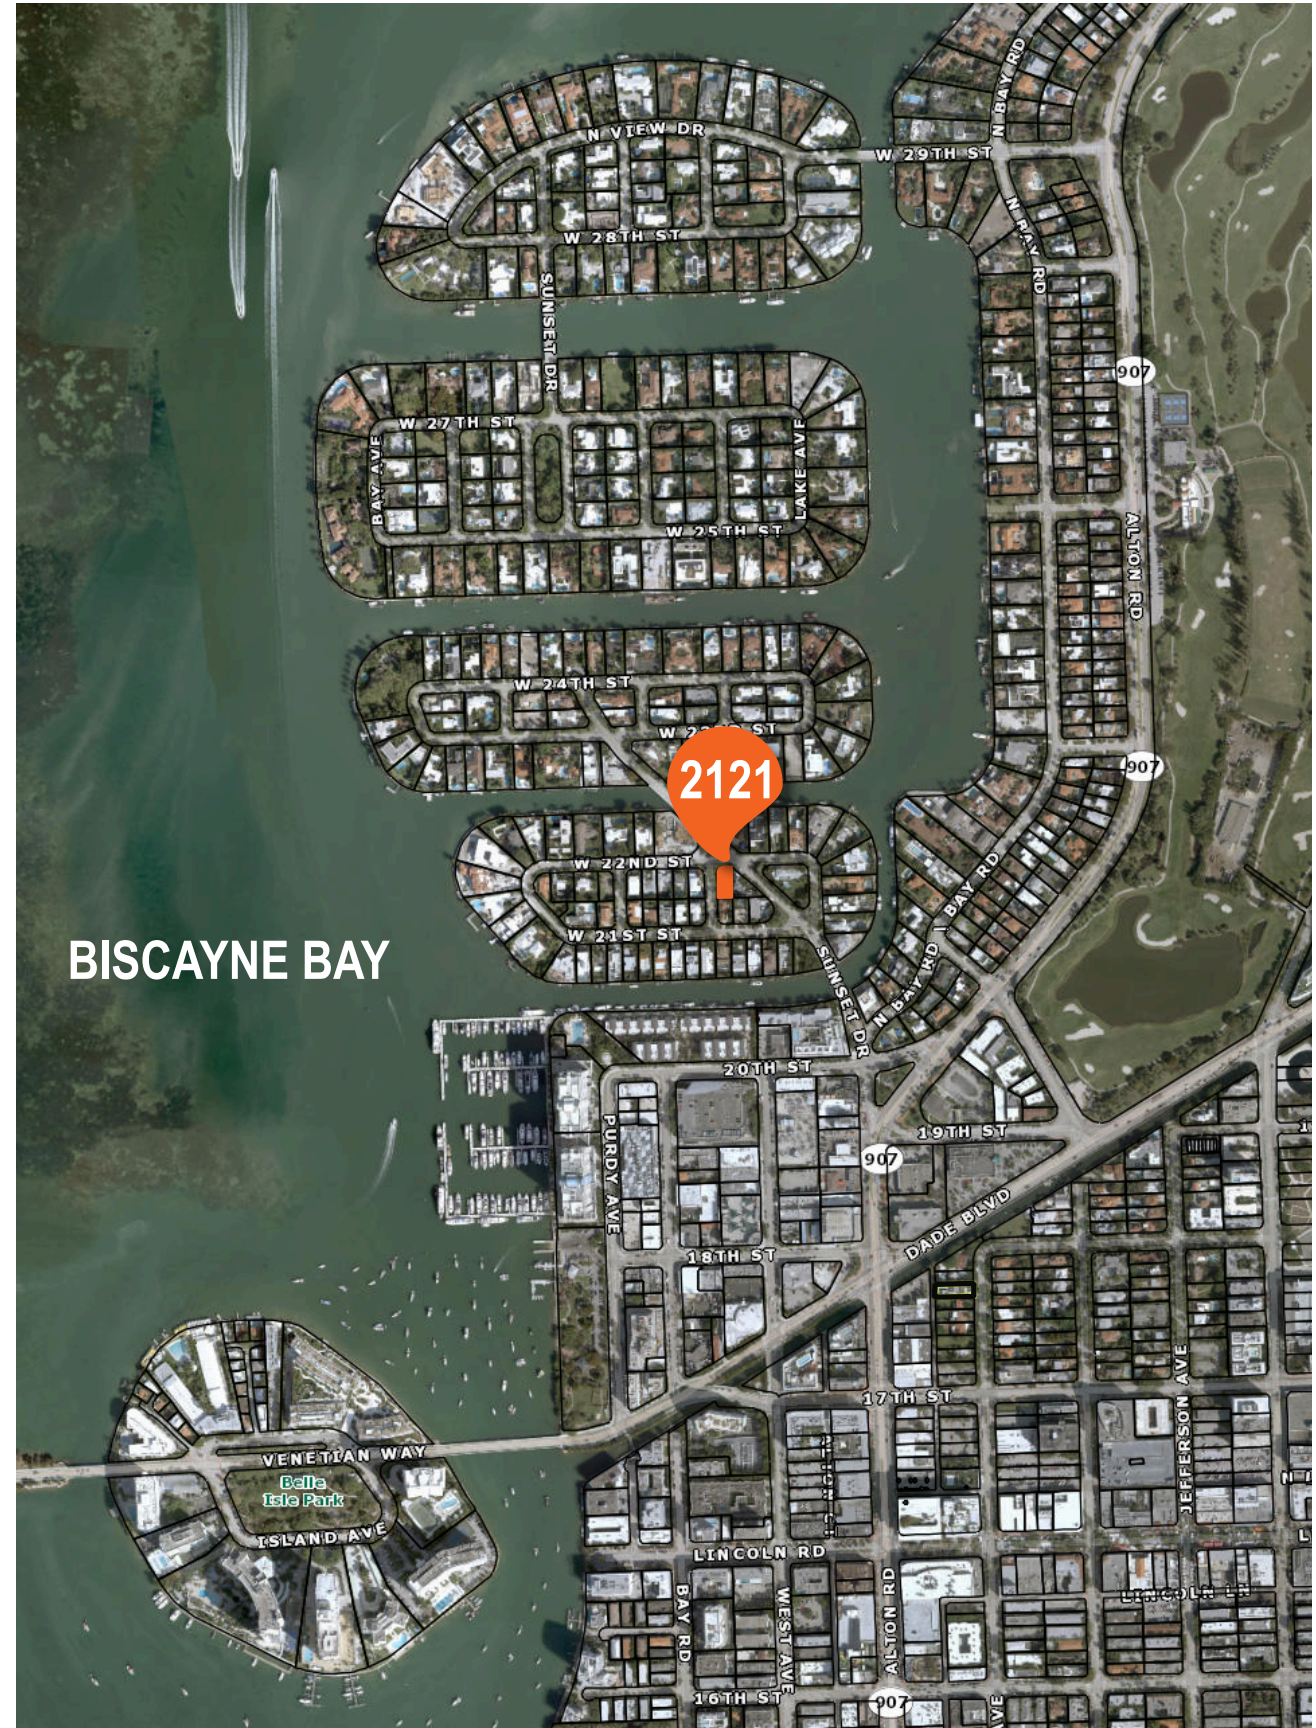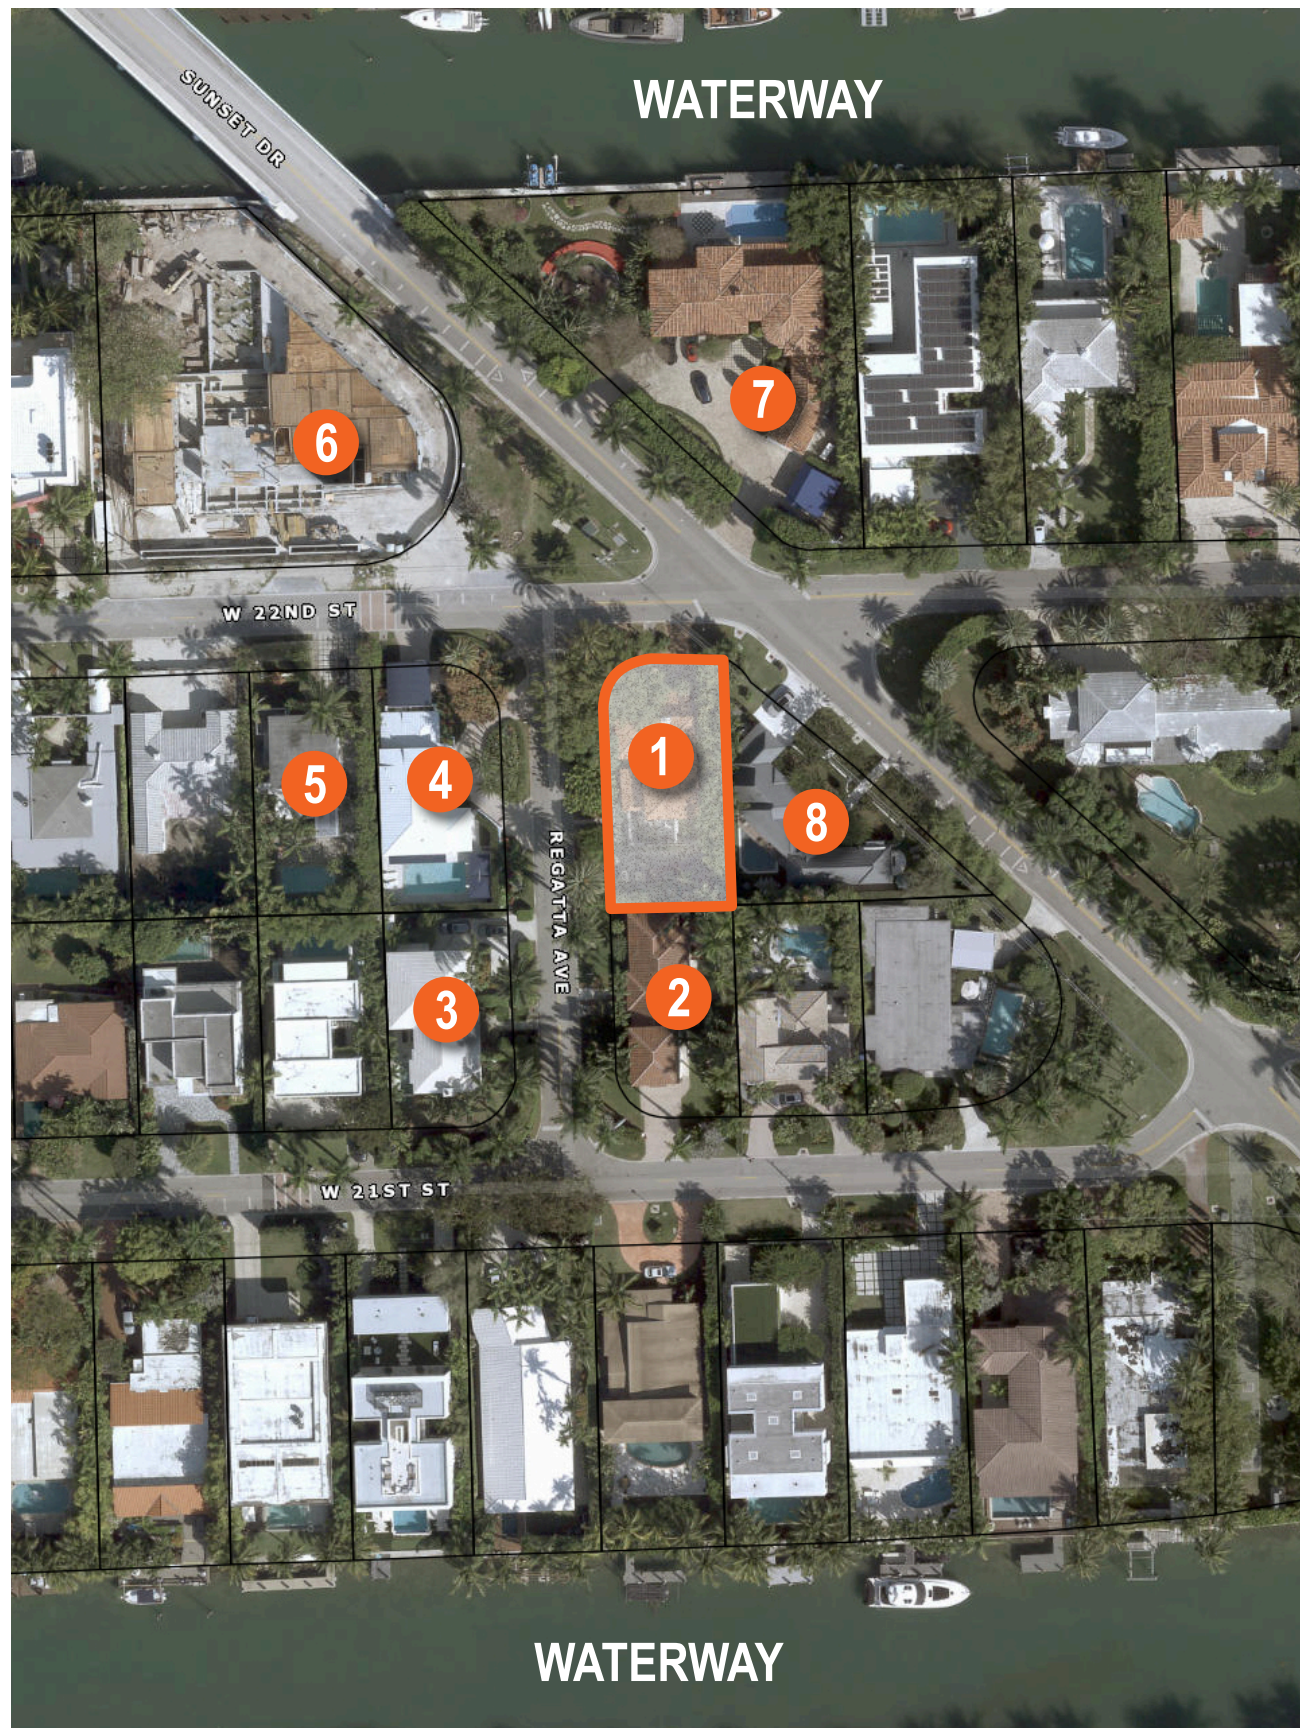



1 2121 REGATTA AVENUE
VACANT LOT



2 2111 REGATTA AVENUE
EXISTING TWO-STORY RESIDENCE




3 1501 W 21 ST
EXISTING TWO-STORY RESIDENCE



4 2130 REGATTA AVENUE
EXISTING TWO-STORY RESIDENCE

JOSE L. SANCHEZ
AIA, LEED AP
278 NW 37TH ST.
MIAMI, FL. 33127
P 305 576 8063
FL. LIC: AR 0016966
FL. LIC: AA 26000837

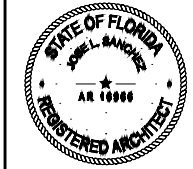

Jose L. Sanchez
Digitally signed by Jose L. Sanchez
DN: cn=Jose L. Sanchez, o=Praxis Architecture, s=FL
email=josel@praxisarch.com, c=US
Date: 2024.04.04 16:13:26 -0400

ADDRESS & OWNER

NEW RESIDENCE
2121 REGATTA AVE.
MIAMI BEACH, FL. 33140
OWNER: Thermal Harbor 2121, LLC.

REVISION & DATE

DRAWING TITLE
**SURROUNDING
PROPERTIES**

SCALE: AS SHOWN
DATE: 01-10-2024

SHEET NUMBER

A-0.2



5 1510 W 22 ST
EXISTING TWO-STORY RESIDENCE



6 1515 W 22 ST
NEW TWO-STORY RESIDENCE



7 2201 SUNSET DRIVE
EXISTING TWO-STORY RESIDENCE




8 2120 SUNSET DRIVE
EXISTING ONE-STORY RESIDENCE

JOSE L. SANCHEZ
AIA, LEED AP

278 NW 37TH ST.
MIAMI, FL. 33127
P 305 576 8063

FL. LIC: AR 0016966
FL. LIC: AA 26000837

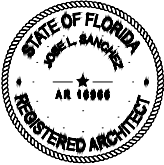

Jose L. Sanchez
Digitally signed by Jose L. Sanchez
DN: cn=Jose L. Sanchez, o=Praxis Architecture, Inc.
email=sanchez@praxisarch.com, Date: 2024.04.04 18:13:28 -0400

ADDRESS & OWNER

NEW RESIDENCE
2121 REGATTA AVE.
MIAMI BEACH, FL. 33140
OWNER: Thermal Harbor 2121, LLC.

REVISION & DATE

DRAWING TITLE

**SURROUNDING
PROPERTIES**

SCALE: AS SHOWN
DATE: 01-10-2024


SHEET NUMBER

A-0.3




3D VIEW - FRONT

MATERIAL BOARD

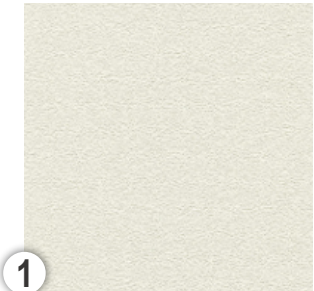

PAINTED STUCCO
WALLS & CEILING
(WHITE SAND)

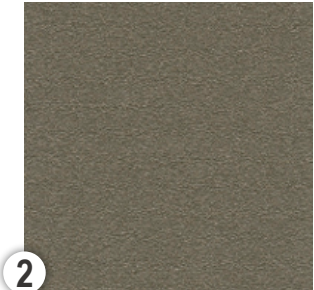

METAL
(DARK BROWN)



WOOD SIDING
(VERTICAL)



CLEAR GLASS W/
BRONZE FRAMES

praxis.

architecture . design

PRAXISARCH.COM

JOSE L. SANCHEZ

AIA, LEED AP

278 NW 37TH ST.
MIAMI, FL. 33127
P 305 576 8063

FL. LIC: AR 0016966
FL. LIC: AA 26000837

STATE OF FLORIDA

JOSE L. SANCHEZ

AR 10000

REGISTERED ARCHITECT

Jose L Sanchez

Digitally signed by Jose L. Sanchez
DN: cn=Jose L. Sanchez, o=Praxis Architecture, Inc., email=sanchez@praxisarch.com
Date: 2024.04.04 16:13:26 -0400

ADDRESS & OWNER

NEW RESIDENCE

2121 REGATA AVE.

MIAMI BEACH, FL. 33140

OWNER: MR & MRS ALLENBERG

REVISION & DATE

DRAWING TITLE

3D VIEW & MATERIALS

SCALE: AS SHOWN

DATE: 01-10-2024

SHEET NUMBER


A-0.4

COPYRIGHT © 2023. ALL RIGHTS RESERVED. THESE DRAWINGS AND DOCUMENTS ARE INSTRUMENTS OF SERVICE AND SHALL REMAIN THE PROPERTY OF PRAXIS ARCHITECTURE + DESIGN, WHETHER THE PROJECT FOR WHICH THEY WERE PREPARED IS EXECUTED OR NOT. THEY ARE NOT TO BE USED IN ANY MANNER ON OTHER PROJECTS OR EXTENSIONS TO THIS PROJECT EXCEPT BY AGREEMENT IN WRITING AND WITH THE APPROPRIATE COMPENSATION TO PRAXIS ARCHITECTURE + DESIGN. REPRODUCTIONS OF DRAWINGS & SPECIFICATIONS WITHOUT THE WRITTEN CONSENT OF PRAXIS ARCHITECTURE + DESIGN IS PROHIBITED. CONTRACTORS RESPONSIBLE FOR VERIFYING ALL SITE CONDITIONS PRIOR TO PROCEEDING WITH WORK.




3D VIEW - FRONT


MATERIAL BOARD

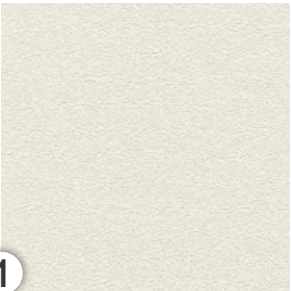

PAINTED STUCCO
WALLS & CEILING
(WHITE SAND)

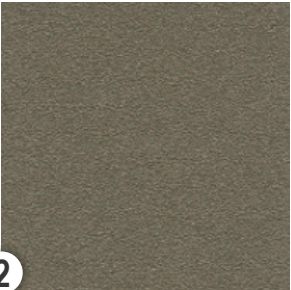

METAL
(DARK BROWN)

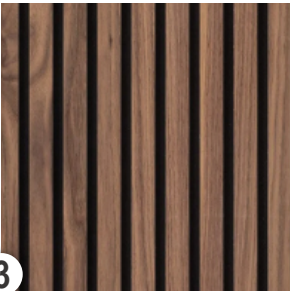

WOOD SIDING
(VERTICAL)



CLEAR GLASS W/
BRONZE FRAMES

praxis.

architecture . design

PRAXISARCH.COM

JOSE L. SANCHEZ

AIA, LEED AP

278 NW 37TH ST.

MIAMI, FL. 33127

P 305 576 8063

FL. LIC: AR 0016966

FL. LIC: AA 26000837

STATE OF FLORIDA

JOSE L. SANCHEZ

AR 10000

REGISTERED ARCHITECT

Jose L

Sanchez

Digitally signed by Jose L. Sanchez

DN: cn=Jose L. Sanchez, o=Praxis Architecture, Inc.

email=sanchez@praxisarch.com, c=US

date: 2024.04.04 16:13:26 -0400

ADDRESS & OWNER

NEW RESIDENCE

2121 REGATA AVE.

MIAMI BEACH, FL. 33140

OWNER: MR & MRS ALLENBERG

REVISION & DATE

DRAWING TITLE

3D VIEW & MATERIALS

SCALE: AS SHOWN

DATE: 01-10-2024


SHEET NUMBER

A-0.5




3D VIEW - REAR

MATERIAL BOARD

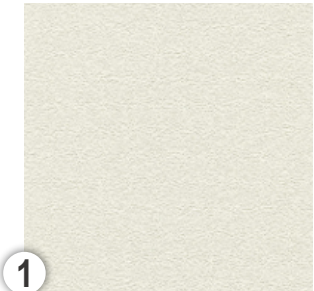

PAINTED STUCCO
WALLS & CEILING
(WHITE SAND)

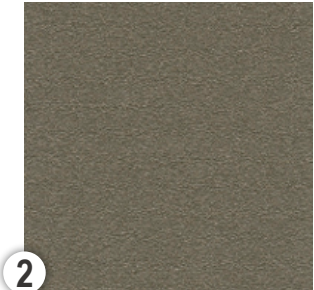

METAL
(DARK BROWN)



WOOD SIDING
(VERTICAL)



CLEAR GLASS W/
BRONZE FRAMES

praxis.

architecture . design

PRAXISARCH.COM

JOSE L. SANCHEZ

AIA, LEED AP

278 NW 37TH ST.
MIAMI, FL. 33127
P 305 576 8063

FL. LIC: AR 0016966
FL. LIC: AA 26000837

STATE OF FLORIDA

JOSE L. SANCHEZ

AR 10000

REGISTERED ARCHITECT

Jose L Sanchez

Digitally signed by Jose L. Sanchez

DN: cn=Jose L. Sanchez, o=Praxis Architecture, Inc., email=sanchez@praxisarch.com, date=2024.04.04 18:13:28 -0400

ADDRESS & OWNER

NEW RESIDENCE

2121 REGATA AVE.

MIAMI BEACH, FL. 33140

OWNER: MR & MRS ALLENBERG

REVISION & DATE

DRAWING TITLE

3D VIEW & MATERIALS

SCALE: AS SHOWN

DATE: 01-10-2024

SHEET NUMBER


A-0.6




PERSPECTIVE VIEW - FRONT 1



PERSPECTIVE VIEW - FRONT 2

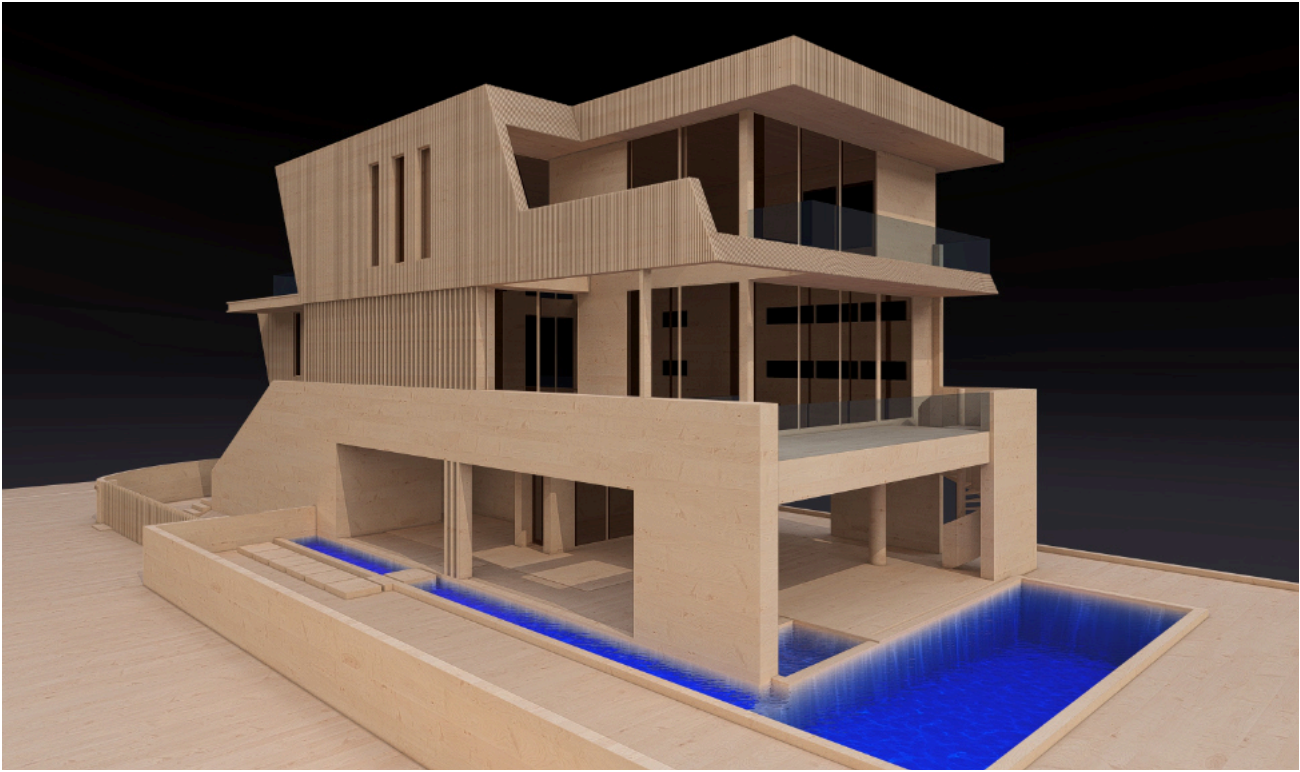

PERSPECTIVE VIEW - REAR 1

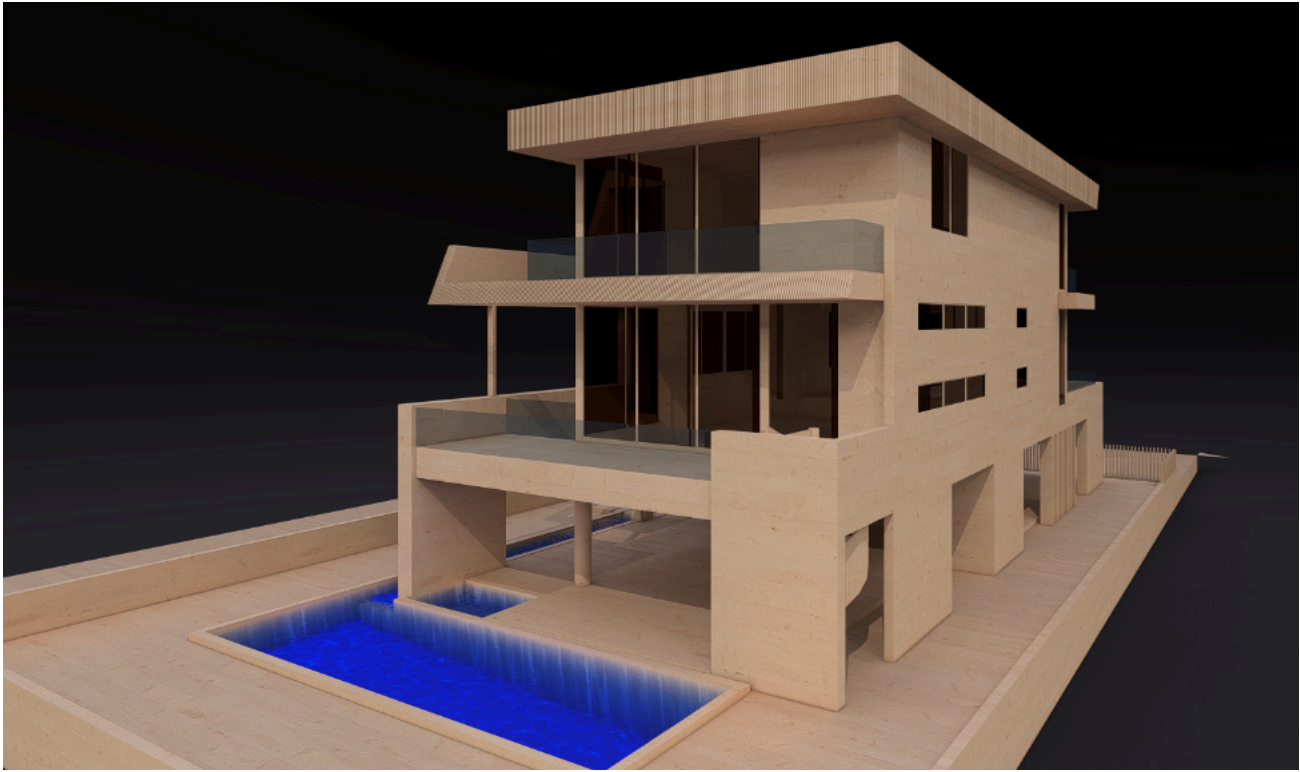

PERSPECTIVE VIEW - REAR 2

praxis.
architecture . design

PRAXISARCH.COM

JOSE L. SANCHEZ
AIA, LEED AP

278 NW 37TH ST.
MIAMI, FL. 33127
P 305 576 8063

FL. LIC: AR 0016966
FL. LIC: AA 26000837

STATE OF FLORIDA
JOSE L. SANCHEZ
REGISTERED ARCHITECT
AR 10000

Jose L. Sanchez
praxis architecture, llc
278 NW 37TH ST.
MIAMI, FL 33127
P 305 576 8063
DATE: 2024.04.04 18:13:26 -04'00'

ADDRESS & OWNER

NEW RESIDENCE
2121 REGATTA AVE.
MIAMI BEACH, FL. 33140
OWNER: Thermal Harbor 2121, LLC.

REVISION & DATE

DRAWING TITLE


PERSPECTIVE
VIEWS

SCALE: AS SHOWN
DATE: 01-10-2024

SHEET NUMBER

A-0.7

COPYRIGHT © 2023. ALL RIGHTS RESERVED. THESE DRAWINGS AND DOCUMENTS ARE INSTRUMENTS OF SERVICE AND SHALL REMAIN THE PROPERTY OF PRAXIS ARCHITECTURE + DESIGN, WHETHER THE PROJECT FOR WHICH THEY WERE PREPARED IS EXECUTED OR NOT. THEY ARE NOT TO BE USED IN ANY MANNER ON OTHER PROJECTS OR EXTENSIONS TO THIS PROJECT EXCEPT BY AGREEMENT IN WRITING AND WITH THE APPROPRIATE COMPENSATION TO PRAXIS ARCHITECTURE + DESIGN. REPRODUCTIONS OF DRAWINGS & SPECIFICATIONS WITHOUT THE WRITTEN CONSENT OF PRAXIS ARCHITECTURE + DESIGN IS PROHIBITED. CONTRACTORS RESPONSIBLE FOR VERIFYING ALL SITE CONDITIONS PRIOR TO PROCEEDING WITH WORK.

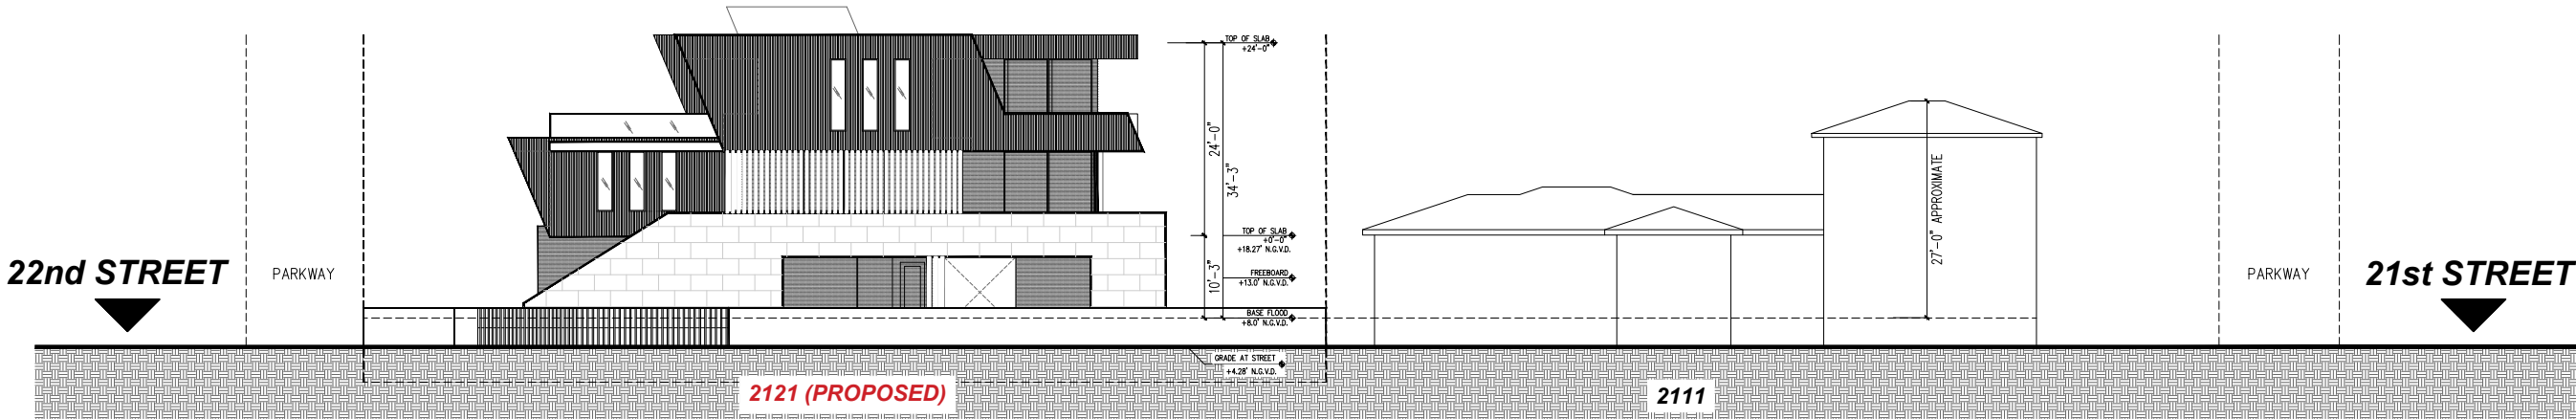

1

CONTEXTUAL ELEVATIONS

N.T.S.

praxis.
architecture . design

PRAXISARCH.COM

JOSE L. SANCHEZ
AIA, LEED AP

278 NW 37TH ST.
MIAMI, FL. 33127
P 305 576 8063

FL. LIC: AR 0016966
FL. LIC: AA 26000837

STATE OF FLORIDA
JOSE L. SANCHEZ
REGISTERED ARCHITECT
AR 10000

Digitally signed by Jose L. Sanchez
DN: cn=Jose L. Sanchez, o=Praxis Architecture, Inc., email=sanchez@praxisarch.com, Date: 2024.04.04 16:13:26 -0400

Jose L. Sanchez

ADDRESS & OWNER

NEW RESIDENCE
2121 REGATA AVE.
MIAMI BEACH, FL. 33140
OWNER: Thermal Harbor 2121, LLC.

REVISION & DATE

DRAWING TITLE

CONTEXTUAL ELEVATIONS

SCALE: AS SHOWN
DATE: 01-10-2024

SHEET NUMBER

A-0.8

JOSE L. SANCHEZ
AIA, LEED AP

278 NW 37TH ST.
MIAMI, FL. 33127
P 305 576 8063

FL. LIC: AR 0016966
FL. LIC: AA 26000837



Jose L
Sanchez

ADDRESS & OWNER

NEW RESIDENCE
2121 REGATTA AVE.
MIAMI BEACH, FL. 33140
OWNER: Thermal Harbor 2121, LLC.

REVISION & DATE

DRAWING TITLE

SURVEY


SCALE: AS SHOWN
DATE: 01-10-2024

SHEET NUMBER

A-0.9

LOCATION SKETCH

NOT TO SCALE

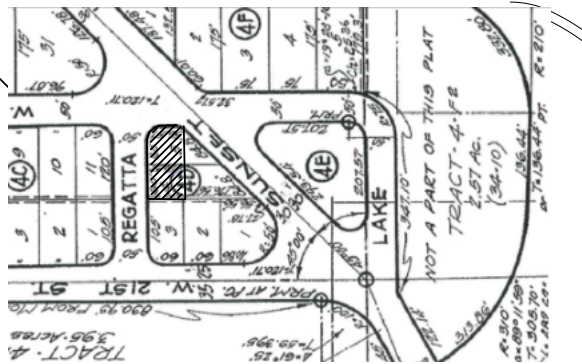

LEGAL DESCRIPTION:

THE WEST 60 FEET OF LOTS 4 AND 5,
BLOCK 4-D, 3RD REVISED PLAT OF SUNSET
ISLANDS, NO. 4, ACCORDING TO THE PLAT
THEREOF AS RECORDED IN PLAT BOOK 40,
AT PAGE 8, OF THE PUBLIC RECORDS OF
MIAMI-DADE COUNTY, FLORIDA.

TREE CHART:

Tree number	Common name	Scientific name	DBH In.	Height Ft.	Canopy Sq.Ft.	CRZ Ft. radius	TPF Ft.	Condition	Native Status Y/N
1	Plumeria alba**	Frangipani	12	15	52	12	8	Moderate	N
2	Cocos nucifera*	Coconut palm	14	44	329	8	5	Moderate	N
3	Quercus virginiana	Live oak	34	42	1,526	34	34	Moderate	Y
4	Mangifera indica***	Mango	22	24	200	22	16	Good	N
5	Blighia sapida**	Akee	15	24	278	15	12	Good	N
6	Capparis cynophallophora+	Jamaican Caper	18	21	196	18	12	Good	Y
7	Bismarkia nobilis	Bismarkia palm	9	12	77	4	4	Moderate	N
8	Bismarkia nobilis	Bismarkia palm	9	7	58	4	4	Poor	N
9	Myrcianthes fragrans	Simpson stopper	10	17	63	10	8	Moderate	Y
10	Veitchia merrillii	Christmas palm	12	27	360	4	6	Moderate	N
11	Veitchia merrillii	Christmas palm	9	27	317	4	6	Moderate	N
12	Dypsis lutescens	Areca palm****	N/A	24	1,227	6	6	Moderate	N
13	Thrinax radiata	Thatch palm	7	22	151	4	4	Moderate	Y
14	Thrinax radiata	Thatch palm	6	22	98	4	4	Good	Y

* ROW tree
**ROW double multi-trunk
*** Triple trunk
+ Multi-trunk
**** Count of twenty-seven clumps

TREE CHART PROVIDED BY JORGE L. RIVERA.

SURVEYOR'S NOTES:

- 1) NOT VALID UNLESS SIGNATURE IS EMBOSSED WITH THE REGISTERED LAND SURVEYOR'S SEAL.
- 2) LEGAL DESCRIPTION PROVIDED BY OTHERS.
- 3) PROPERTIES SHOWN HEREON WERE NOT ABSTRACTED FOR EASEMENTS OR OTHER RECORDED ENCUMBRANCES NOT SHOWN ON THE PROPERTY PLAT OF RECORD.
- 4) MEASUREMENTS TO WOOD FENCES ARE TO OUTSIDE OF WOOD.
- 5) UNDERGROUND UTILITIES, FOUNDATIONS, OR OTHER IMPROVEMENTS, IF ANY, WERE NOT LOCATED.
- 6) ELEVATIONS, IF SHOWN ARE BASED ON NATIONAL GEODETIC VERTICAL DATUM 1929.
- 7) FENCE OWNERSHIP NOT DETERMINED UNLESS OTHERWISE NOTED.
- 8) MEASUREMENTS TO WIRE FENCES ARE TO CENTER OF WIRE.
- 9) WALL MEASUREMENTS ARE TO/FROM FACE OF WALL.
- 10) DRAWING DISTANCE BETWEEN WALLS AND/OR FENCES AND PROPERTY LINES MAY BE EXAGGERATED FOR CLARITY.
- 11) FLOOD ZONE INFORMATION WAS DERIVED FROM FEDERAL EMERGENCY MANAGEMENT AGENCY FLOOD INFORMATION RATE MAPS
- 12) BEARINGS IF ANY SHOWN ARE BASED ON ASSUMED PLAT MERIDIAN AT: EAST RIGHT OF WAY OF REGATTA AVENUE = (NORTH)

LEGEND

A/C	AIR CONDITIONER	I.C.V.	IRRIGATION CONTROL VALVE	P.C.P.	PERMANENT CONTROL POINT	W/M	WATER METER
AVE.	AVENUE	I.P.	IRON PIPE	PLS	PROFESSIONAL LAND SURVEYOR	W.V.	WATER VALVE
BLVD.	BOULEVARD	FPL	FLORIDA POWER & LIGHT	PSM	PROFESSIONAL SURVEYOR AND MAPPER	W.U.P.	WOOD UTILITY POLE
BM	BENCH MARK	F.I.P.	FOUND IRON PIPE	PL	PROPERTY LINE		
CATV	CABLE TELEVISION BOX	F.I.R.	FOUND IRON ROD	P.O.B.	POINT OF BEGINNING		
C.B.	CATCH BASIN	FND.	FOUND	P.O.C.	POINT OF COMMENCEMENT		
CBS	CONCRETE BLOCK STRUCTURE	L	ARC LENGTH	P.R.C.	POINT OF REVERSE CURVATURE		
CHB	CHORD BEARING	(L)	LEGAL	P.R.M.	PERMANENT REFERENCE MONUMENT		
CH	CHORD DISTANCE	L.P.	LIGHT POLE	P.T.	POINT OF TANGENCY		
COR	CORNER	LB	LICENSED BUSINESS	R	RADIUS		
CT	COURT	LS	LAND SURVEYOR	(R)	RECORD		
CL	CLEAR	(M)	MEASURED	R.E.	RIM ELEVATION		
CL.	CLEAR	NAVD	NORTH AMERICAN VERTICAL DATUM	R/W	RIGHT-OF-WAY		
CONC.	CONCRETE	NGVD	NATIONAL GEODETIC VERTICAL DATUM	SAN.	SANITARY		
C.O.	CLEAN OUT	NO ID.	NOT IDENTIFIABLE	S.I.P.	SET IRON PIPE		
E.B.	ELECTRIC BOX	NO.	NUMBER	S.I.R.	SET IRON ROD		
ELEV.	ELEVATION	NTS	NOT TO SCALE	ST.	STREET		
ENCR.	ENCROACHMENT	O.R.B.	OFFICIAL RECORD BOOK	T	TANGENT		
E.R.P.	ELEVATION REFERENCE POINT	ONPL	ON PROPERTY LINE	T.B.M	TEMPORARY BENCH MARK		
F.F.	FINISH FLOOR	O.U.L.	OVERHEAD UTILITY LINES	TEL.	TELEPHONE		
F.H.	FIRE HYDRANT	P.C.	POINT OF CURVATURE	TYP.	TYPICAL		
		P.C.C.	POINT OF COMPOUND CURVATURE	U.E.	UTILITY EASEMENT		


SYMBOLS

	CONCRETE
	OVERHEAD UTILITY LINES
	WIRE FENCE
	WOOD FENCE
	PROPERTY CORNER
	WATER FLOW
	EXISTING GRADE ELEVATION
	PROPOSED GRADE ELEVATION
	WATER VALVE
	SIGN
	DRAINAGE MANHOLE
	SANITARY MANHOLE
	FIRE HYDRANT
	LIGHTING FIXTURE
	FIRE DEPARTMENT CONNECTION

A BOUNDARY SURVEY

I HEREBY CERTIFY THAT THIS BOUNDARY SURVEY WAS MADE UNDER MY SUPERVISION AND MEETS STANDARDS OF PRACTICE SET FORTH BY THE FLORIDA BOARD OF PROFESSIONAL SURVEYORS AND MAPPERS IN CHAPTER 5J-17.050 THROUGH 5J-17.052, FLORIDA ADMINISTRATIVE CODE, PURSUANT TO SECTION 472.027, FLORIDA STATUTES, AND, THAT THE SKETCH HEREON IS TRUE AND CORRECT TO THE BEST OF MY KNOWLEDGE AND BELIEF. SUBJECT TO NOTES AND NOTATIONS SHOWN HEREON.


FRANCISCO F. FAJARDO
FLORIDA PROFESSIONAL SURVEYOR AND MAPPER
REGISTRATION NO. 4767.

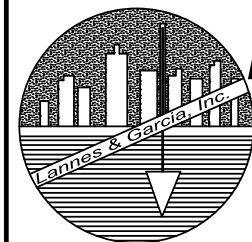

PROFESSIONAL SURVEYING AND MAPPING
LANNES AND GARCIA, INC.


LB # 2098
FRANCISCO F. FAJARDO PSM # 4767 (QUALIFIER)
4967 SW 75th AVENUE,
MIAMI, FLORIDA 33155
PH (305) 666-7909 FAX (305) 442-2530

FIELD DATE: 08/03/2023 SCALE: 1" = 20' DRAWN BY: J.L.J. DWG. No.: 269146

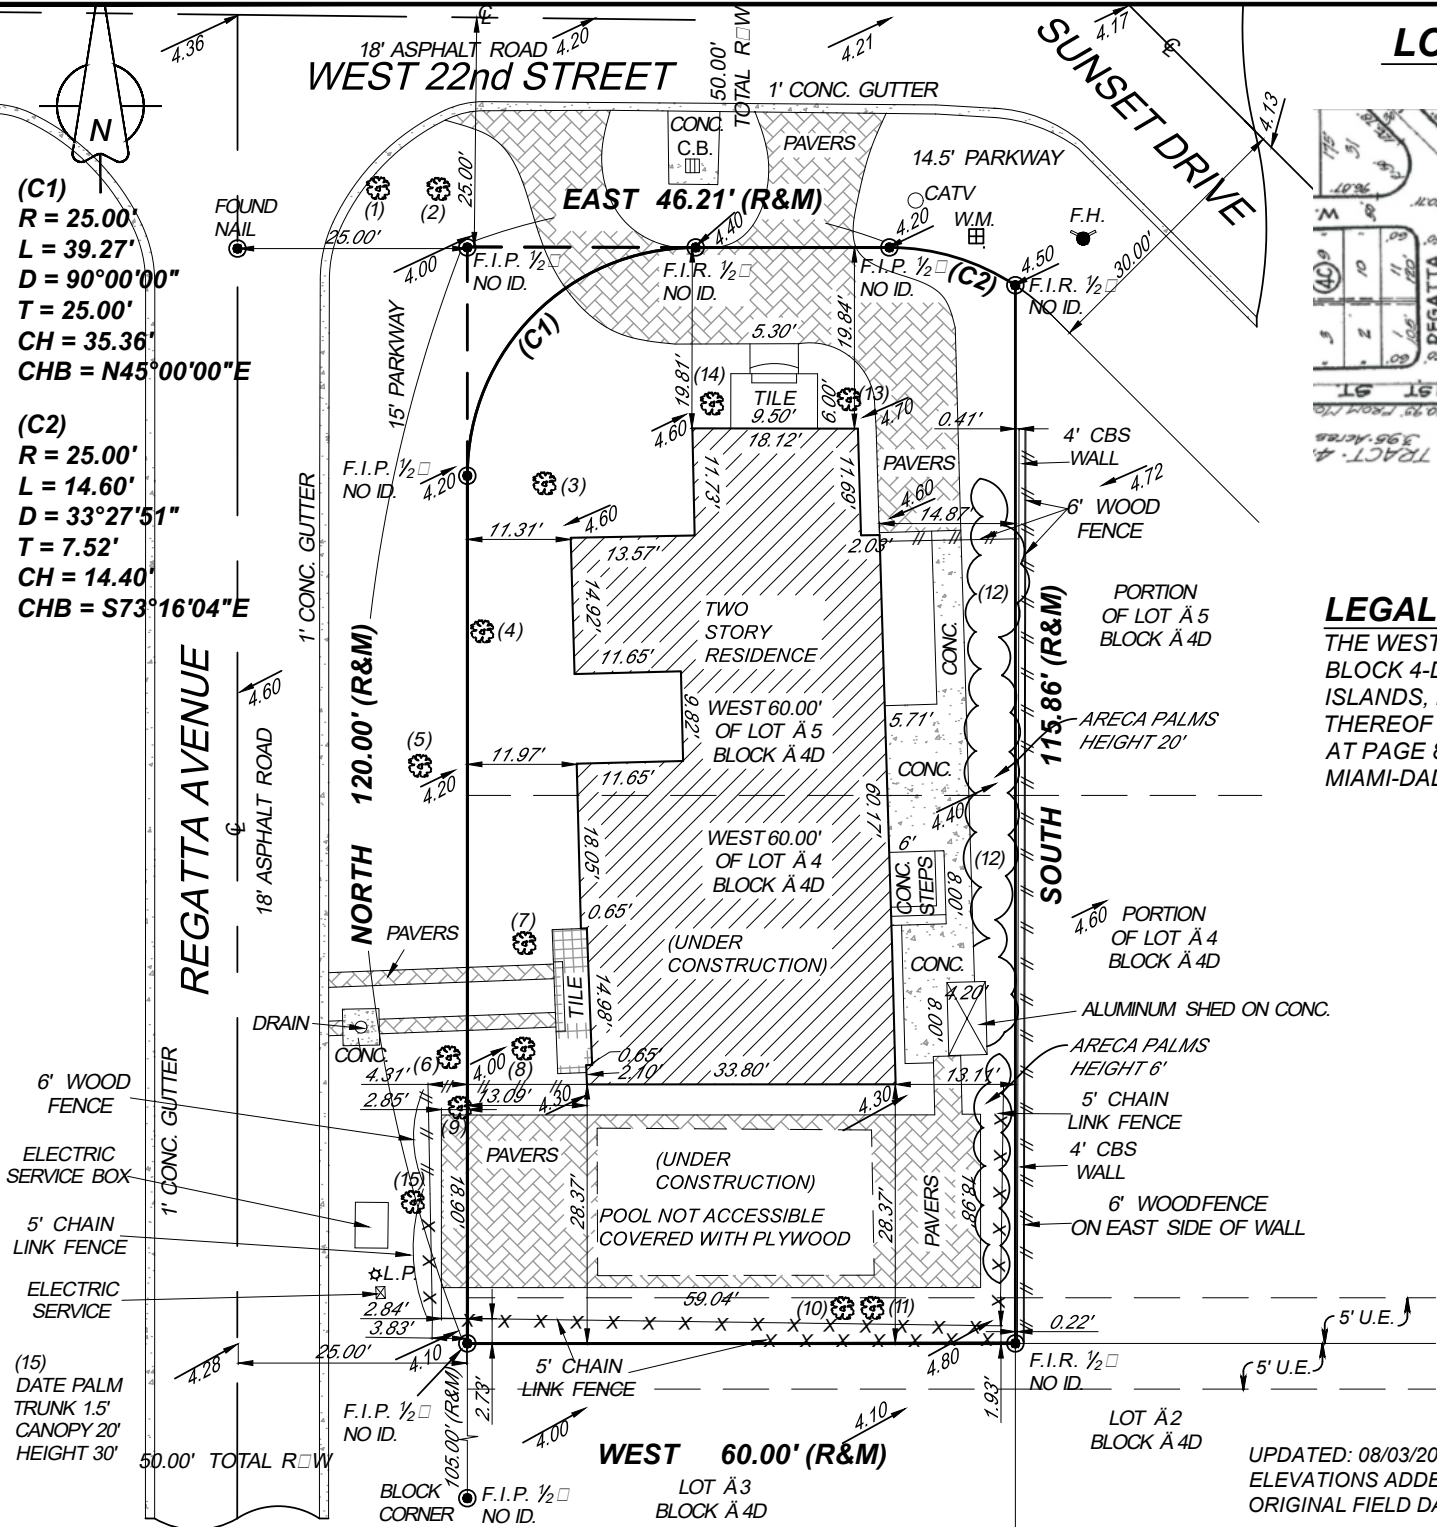

FLOOD ZONE: AE	PROPERTY OF: MICHAEL ALLENBERG AND ALEXANDRA NEFF ALLENBERG
MAP & PANEL = 12086C0317	
COMMUNITY NO.: 120651	
SUFFIX: L	
DATE OF FIRM: 09/11/2009	2121 REGATTA AVENUE, MIAMI BEACH, FLORIDA 33140
BASE ELEV. = +8.00 NGVD 1929	
L.F. 6.58 ELEV. = NOTES LOWEST HABITABLE FLOOR ELEVATION.	
ELEVATIONS SHOWN REFER TO N.G.V.D. 1929.	
LOWEST ADJACENT GRADE = 4.00	
B.M.# C-100 ELEV. = 11.05 (MIAMI-DADE COUNTY)	CERTIFIED TO: MICHAEL ALLENBERG AND ALEXANDRA NEFF ALLENBERG
GARAGE ELEV. = N/A	
E.R.P. = 4.02	

NOT VALID WITHOUT THE SIGNATURE AND THE ORIGINAL RAISED SEAL OF A FLORIDA LICENSED SURVEYOR AND MAPPER.

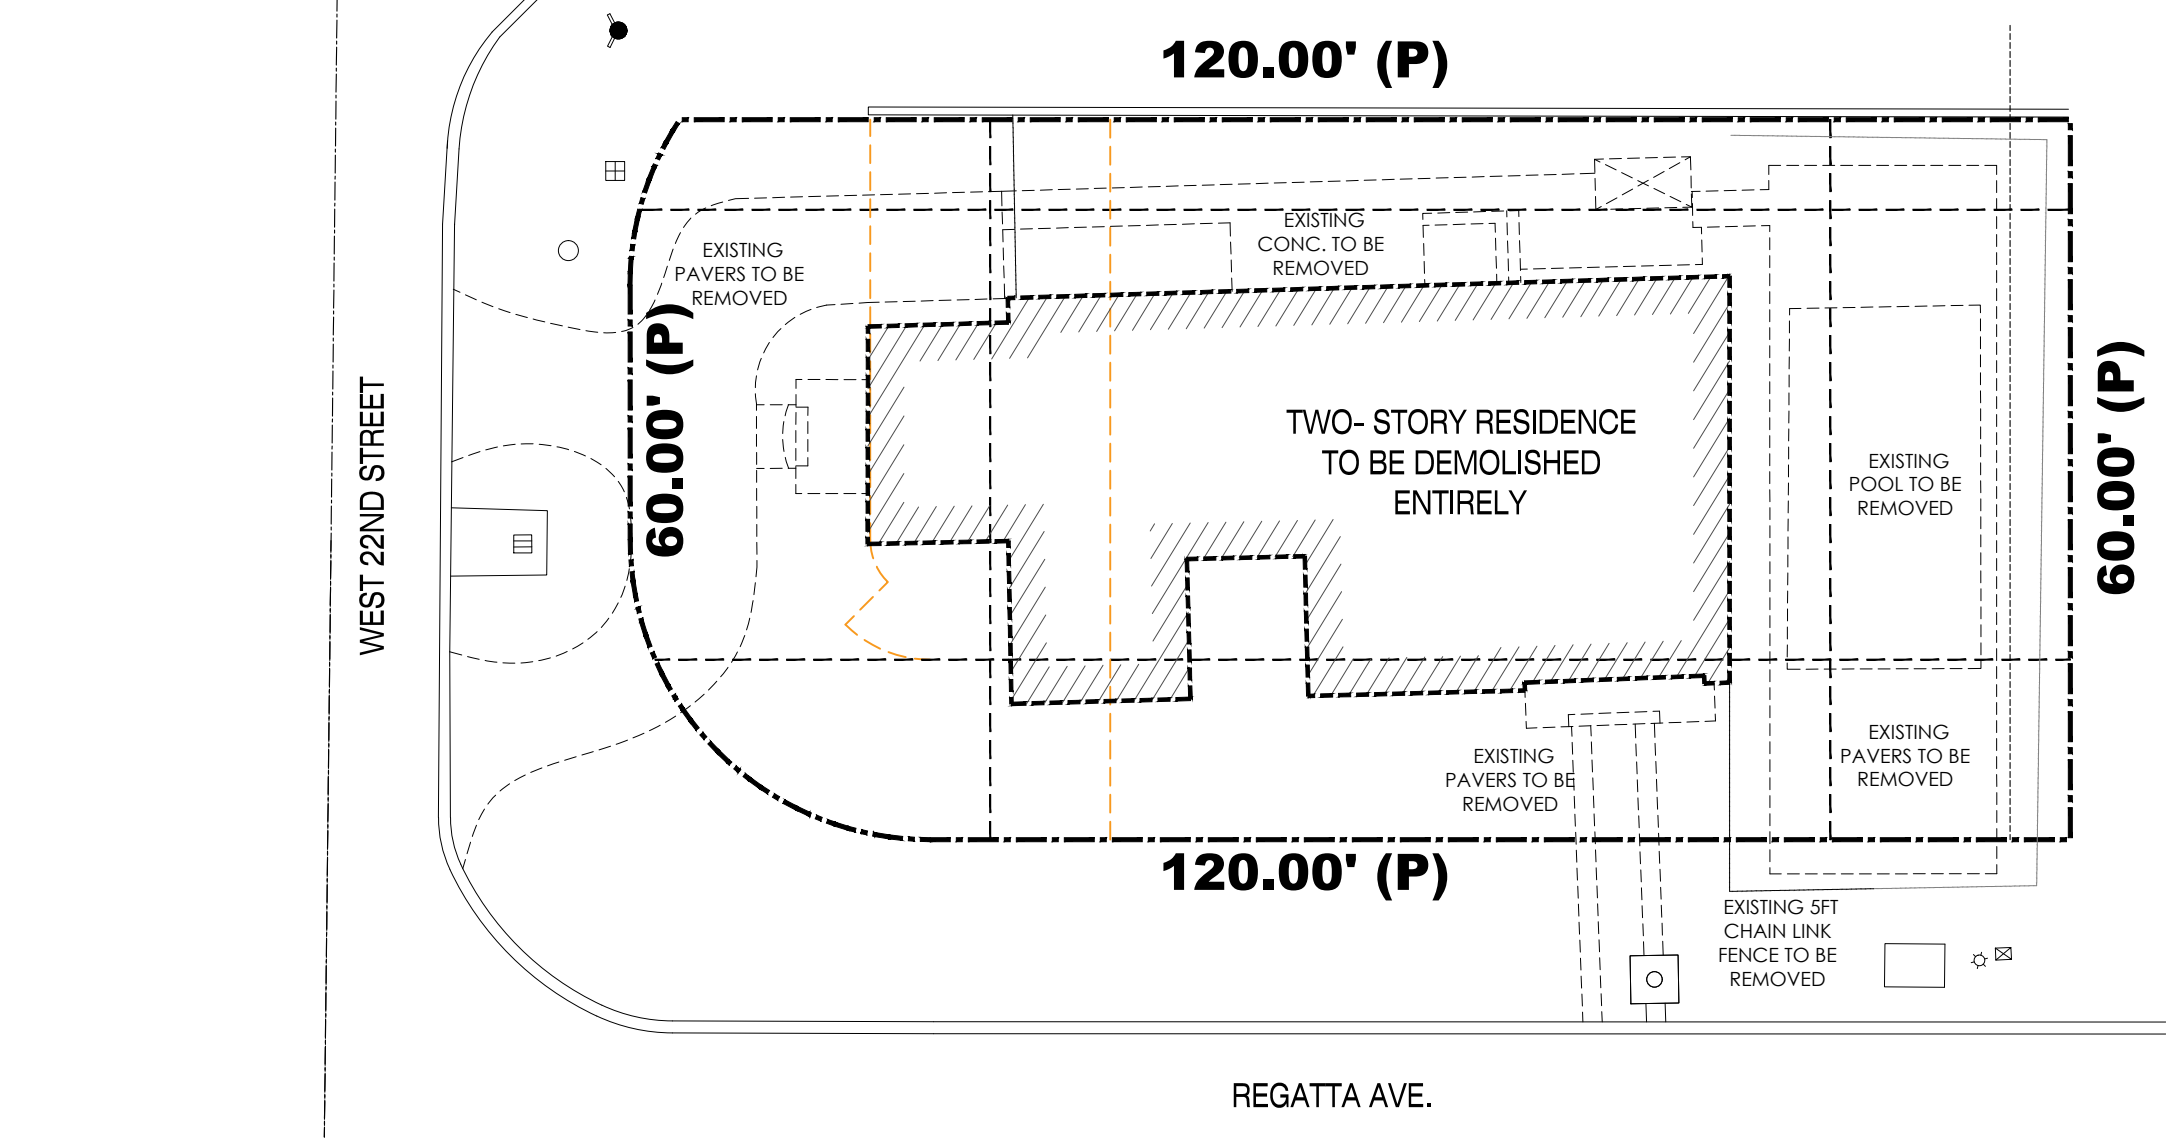

1 DEMOLITION PLAN

1/16" = 1'-0"

←

SCOPE OF WORK

- SCOPE OF DEMOLITION ENTAILS ENTIRE BUILDING.
- REMOVE WALKWAYS, CONCRETE OR TILED PATIO, PRIVACY WALLS, DECKS, DRIVEWAYS AND FENCES AS INDICATED ON PLANS.
- MAINTAIN AND PROTECT EXISTING TREES PER TREE DISPOSITION PLAN..

GENERAL DEMOLITION NOTES

- CONTRACTOR SHALL NOTIFY ALL UTILITIES FOR PROPER DISCONNECTION PRIOR TO DEMOLITION ACTIVITIES.
- CONTRACTOR SHALL PERFORM AND OBTAIN ALL PERMITS WITH CITY OF MIAMI BEACH & COMPLY WITH ALL NECESSARY REQUIREMENTS. CONTRACTOR SHALL PROVIDE NOTIFICATIONS AS REQUIRED AND COMPLY WITH LOCAL ORDINANCES.
- CONTRACTOR SHALL BE HELD RESPONSIBLE FOR ANY ACCIDENTAL DAMAGE TO ADJACENT PROPERTIES AND EXISTING ITEMS TO REMAIN. RESPONSIBILITY MEANS REPLACEMENT OF OR RESTORATION TO ORIGINAL CONDITION OF ANY DAMAGED ITEMS.
- CONTRACTOR SHALL REMOVE ANY DECORATIVE ACCESSORIES AND LIGHT FIXTURES FROM WALLS, CEILINGS AND ELSEWHERE DIRECTED BY OWNER AND PROTECT SAME FROM POSSIBLE DAMAGE UNTIL INSPECTION FOR DISPOSITION IS MADE BY OWNER.
- CONTRACTOR SHALL PERFORM INSECT/RODENT EXTERMINATION AS REQUIRED BY AUTHORITIES HAVING JURISDICTION.
- CONDUCT OPERATIONS SO AS NOT INTERFERE WITH ADJACENT ROADS, STREETS DRIVES, WALKS, SERVICE LINES AND THE LIKE.
- MAINTAIN BUILDING GROUNDS FREE FROM ACCUMULATION OF WASTE MATERIALS AND RUBBISH. DISPOSE ALL MATERIALS IMMEDIATELY AFTER DEMOLITION.
- CONTRACTOR SHALL TAKE APPROPRIATE STEPS TO PREVENT AIRBORNE DUST TO SPREAD TO ADJACENT PROPERTIES. WATER SHALL BE APPLIED WHEREVER PRACTICAL TO SETTLE AND HOLD DUST TO A MINIMUM, PARTICULARLY DURING THE DEMOLITION & MOVING OF MATERIALS. PROVIDE DUMP CONTAINERS ON SITE FOR COLLECTION OF WASTE MATERIALS, RUBBISH AND DEBRIS FOR ALL TRADES.
- UPON COMPLETION OF DEMOLITION WORK, LEAVE THE PROPERTY AND ADJACENT AREAS CLEAN AND SATISFACTORY TO LOCAL AUTHORITIES AND THE ARCHITECT. BESIDES THE REMOVAL OF WASTE MATERIALS. THE ENTIRE SPACE SHALL BE LEFT IN A "BROOM CLEAN" CONDITION, WITH THE COMPLETE REMOVAL OF ALL ACCUMULATIONS OF DUST FROM ANY REMAINING SURFACES, STRUCTURAL ELEMENTS OR OTHERWISE.
- CONTRACTOR SHALL PERFORM ALL NECESSARY TESTING FOR ASBESTOS CONTAINING MATERIAL AND RETAIN A CERTIFIED ASBESTOS ABATEMENT COMPANY FOR REMOVAL OF ANY ASBESTOS CONTAINING MATERIAL PER STATE OF FLORIDA REGULATIONS.

TREE PROTECTION NOTE

PROVIDE 8'X8' PROTECTION BARRIER FOR TREES LESS THAN 18" IN DIAMETER AND 12'X12' PROTECTION BARRIER FOR TREES 18" IN DIAMETER AND GREATER.

praxis.

architecture . design

PRAXISARCH.COM

JOSE L. SANCHEZ

AIA, LEED AP

278 NW 37TH ST.

MIAMI, FL. 33127

P 305 576 8063

FL LIC: AR 0016966

FL LIC: AA 26000837

STATE OF FLORIDA

JOSE L. SANCHEZ

AR 10900

REGISTERED ARCHITECT

Jose L Sanchez

ADDRESS & OWNER

NEW RESIDENCE

2121 REGATTA AVE.

MIAMI BEACH, FL. 33140

OWNER: Thermal Harbor 2121, LLC.

REVISION & DATE

DRAWING TITLE

DEMOLITION PLAN

SCALE: AS SHOWN

DATE: 01-10-2024

SHEET NUMBER

A-0.10

COPYRIGHT © 2023. ALL RIGHTS RESERVED.

THESE DRAWINGS AND DOCUMENTS ARE INSTRUMENTS OF SERVICE AND SHALL REMAIN THE PROPERTY OF PRAXIS ARCHITECTURE + DESIGN, WHETHER THE PROJECT FOR WHICH THEY WERE PREPARED IS EXECUTED OR NOT. THEY ARE NOT TO BE USED IN ANY MANNER ON OTHER PROJECTS OR EXTENSIONS TO THIS PROJECT EXCEPT BY AGREEMENT IN WRITING AND WITH THE APPROPRIATE COMPENSATION TO PRAXIS ARCHITECTURE + DESIGN. REPRODUCTIONS OF DRAWINGS & SPECIFICATIONS WITHOUT THE WRITTEN CONSENT OF PRAXIS ARCHITECTURE + DESIGN IS PROHIBITED. CONTRACTORS RESPONSIBLE FOR VERIFYING ALL SITE CONDITIONS PRIOR TO PROCEEDING WITH WORK.