

BAKER RESIDENCE

New Detached Guesthouse Addition

*1426 LENOX AVENUE
Miami Beach, Florida 33139*

*HISTORIC PRESERVATION BOARD SUBMITTAL
HPB21-0476*

*FINAL SUBMISSION
November 7, 2022*




7300 BISCAYNE BLVD.SUITE 200
MIAMI , FL 33138
Tel: 786.218.5335
License #AA 26002467

WWW.CASTELLANOSDESIGN.COM


COVER

DRAWING INDEX	
SHEET NUMBER	SHEET NAME
A-000	COVER
A-001	SITE LOCATION AND INDEX
A-002	SURVEY
A-003	EXISTING SITE CONTEXT
A-004	EXISTING SITE CONTEXT
A-005	NEIGHBORHOOD CONTEXT
A-006	NEIGHBORHOOD CONTEXT
A-007	NEIGHBORHOOD CONTEXT
A-008	NEIGHBORHOOD CONTEXT
A-100	ZONING CHART
A-101	LOT COVERAGE DIAGRAM
A-102	UNIT SIZE
A-103	CONCEPTUAL RENDERING
A-104	OPEN AREA DIAGRAM
A-200	SITE PLAN
A-300	GROUND FLOOR PLAN
A-301	2ND FLOOR PLAN
A-302	ROOF PLAN
A-400	BUILDING ELEVATIONS
A-401	BUILDING ELEVATIONS
X-X	BACK COVERSHEET

1426 Lenox Ave
Miami Beach, FL.

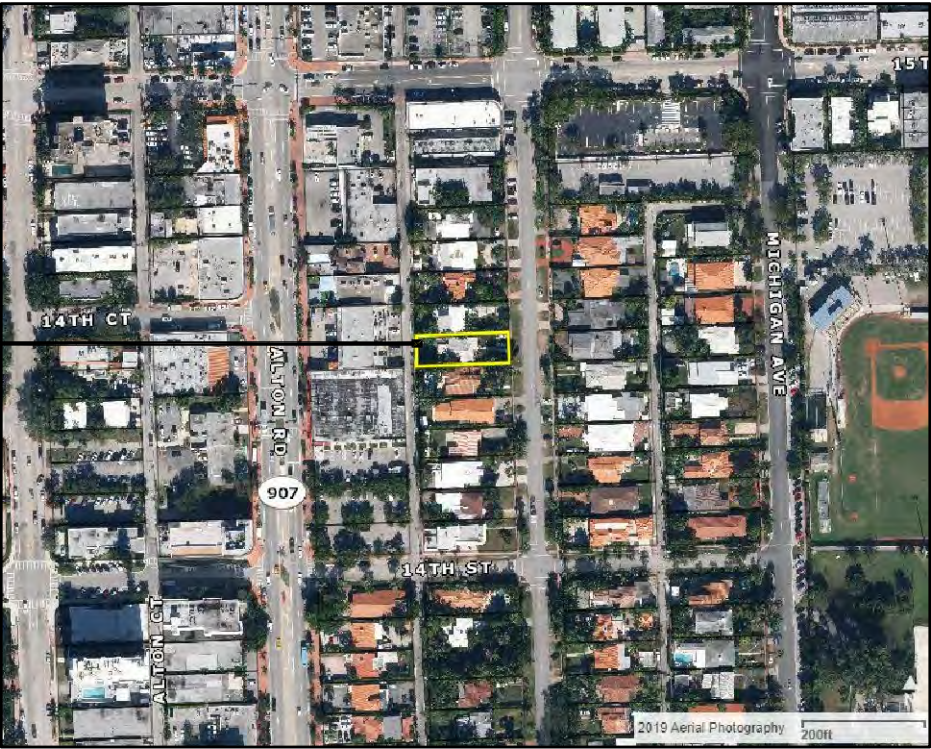

1426 Lenox Ave
Miami Beach, FL.

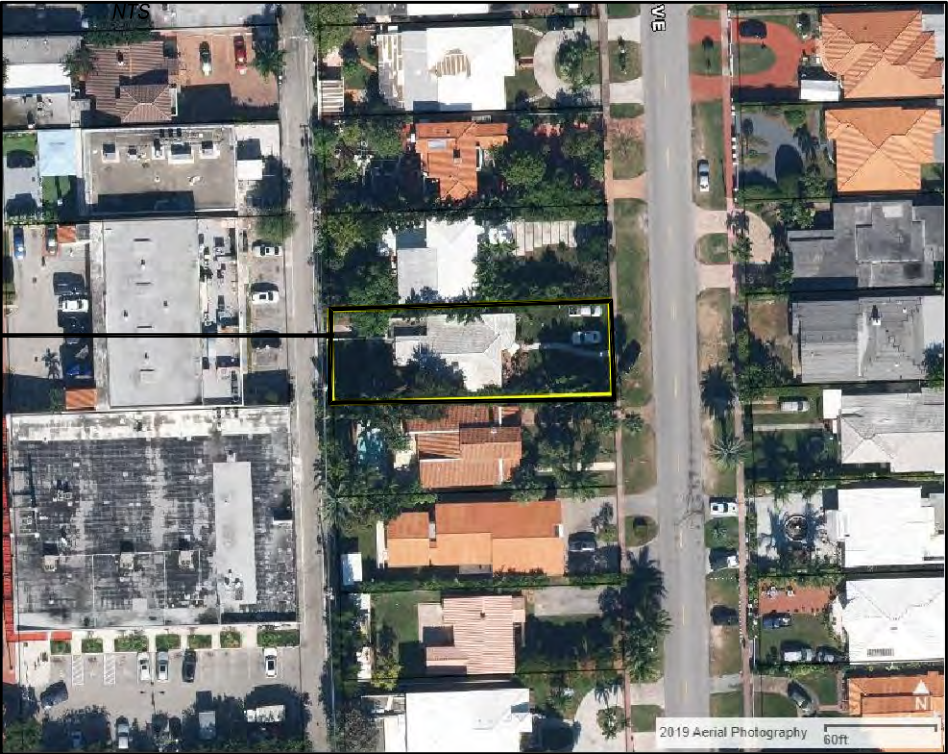

CLIENT :

BAKER RESIDENCE
NEW GUEST HOUSE

1426 Lenox Avenue
Miami Beach, FL 33139
Folio: 02-4203-009-9000

7300 BISCAYNE BLVD. STE 200
MIAMI, FL 33138
Tel: 786.218.5335
License #AA 26002467

WWW.CASTELLANOSDESIGN.COM

No.	DATE	ISSUED / REVISED
1	19 JUL/21	HPB SUBMITTAL
2	19 JUL/22	HPB SUBMITTAL COMMENTS
3	07 NOV/22	HPB FINAL SUBMITTAL

ALL DRAWN AND WRITTEN MATERIAL CONTAINED HEREIN IS THE SOLE PROPERTY OF CASTELLANOS DESIGN STUDIO, LLC, AND MAY NOT BE DUPLICATED, PUBLISHED, DISCLOSED OR USED WITHOUT EXPRESS WRITTEN CONSENT OF CASTELLANOS DESIGN STUDIO, LLC. THE DRAWINGS ARE SCOPE DOCUMENTS WHICH INDICATE THE GENERAL SCOPE OF WORK, AND SUCH DO NOT NECESSARILY DESCRIBE ALL WORK REQUIRED FOR THE FULL PERFORMANCE AND COMPLETION OF THE WORK. GENERAL CONTRACTORS TO FURNISH AND INSTALL ALL ITEMS REQUIRED FOR THE PROPER COMPLETION OF THE WORK, WITHOUT ADJUSTMENT TO THE CONTRACT AMOUNT, UNLESS SCOPE OF WORK CHANGES FROM THAT INDICATED ON THE DRAWINGS. IN THE EVENT OF A COMPLETION OF THE WORK, THE GENERAL CONTRACTOR SHALL CAREFULLY STUDY AND COMPARE ALL THE DRAWINGS, REPORTING ANY ERROR, INCONSISTENCY OR OMISSIONS TO THE ARCHITECT AND REPORT TO CDS AND IN NO CASE SHALL PROCEED IN AMBIGUITY.

SEAL :

WESLEY ART CASTELLANOS
FLORIDA ARCHITECT LICENSE AR 98133

PROJECT NO :
2020-39

CHECKED BY : WAC
DRAWN BY : WAC
SCALE: N.T.S.
© 2021 BY CDS

SHEET NAME :
CITY LOCATION
AND INDEX

SHEET NO :
A - 001



1 FRONT VIEW



3 REAR VIEW



3 REAR VIEW



4 REAR ALLEY VIEW



5 REAR ALLEY VIEW

CLIENT :
**BAKER RESIDENCE
NEW GUEST HOUSE**
1426 Lenox Avenue
Miami Beach, FL 33139
Phone: 02-4203-009-9000

CDS
CASTELLANOS DESIGN STUDIO
7300 BISCAYNE BLVD. STE 200
MIAMI, FL 33138
Tel: 786.218.5335
License #AA 26002467
WWW.CASTELLANOSDESIGN.COM

No.	DATE	ISSUED / REVISED
1	19 JUL/21	DRB SUBMITTAL
2		
3		


ALL DRAWING AND WRITTEN MATERIAL CONTAINED HEREIN IS THE SOLE PROPERTY OF CASTELLANOS DESIGN STUDIO, LLC. AND MAY NOT BE REPRODUCED, COPIED, OR USED WITHOUT EXPRESS WRITTEN CONSENT OF CASTELLANOS DESIGN STUDIO, LLC. THE DRAWINGS ARE THE PROPERTY OF CASTELLANOS DESIGN STUDIO, LLC. AND SHALL REMAIN THE PROPERTY OF CASTELLANOS DESIGN STUDIO, LLC. THE GENERAL CONTRACTOR SHALL BE RESPONSIBLE FOR THE PROPER COMPLETION OF ITS WORK WITHOUT ADJUSTMENT TO THE CONTRACT AMOUNT. UNLESS SCOPE OF WORK CHANGES FROM THAT INDICATED ON THE DRAWINGS. IN THE EVENT OF A CONTRACT VIOLATION OR BREACH OF THE CONTRACT DOCUMENTS, THAT DOCUMENT PLACING THE GREATEST BURDEN UPON GENERAL CONTRACTOR SHALL GOVERN THE DRAWINGS. REPORTING ANY BREACH IMMEDIATELY OR OTHERWISE MAY BE REQUIRED AND REPORT TO CDS AND IN NO CASE SHALL PROCEED IN ANY MANNER.

SEAL :

WESLEY ART CASTELLANOS
FLORIDA ARCHITECT LICENSE AR 96133

PROJECT NO :
2020-39
CHECKED BY : WAC
DRAWN BY : WAC
SCALE: N.T.S.
© 2021 BY CDS

SHEET NAME :
**EXISTING SITE
CONTEXT**
SHEET NO :
A - 003

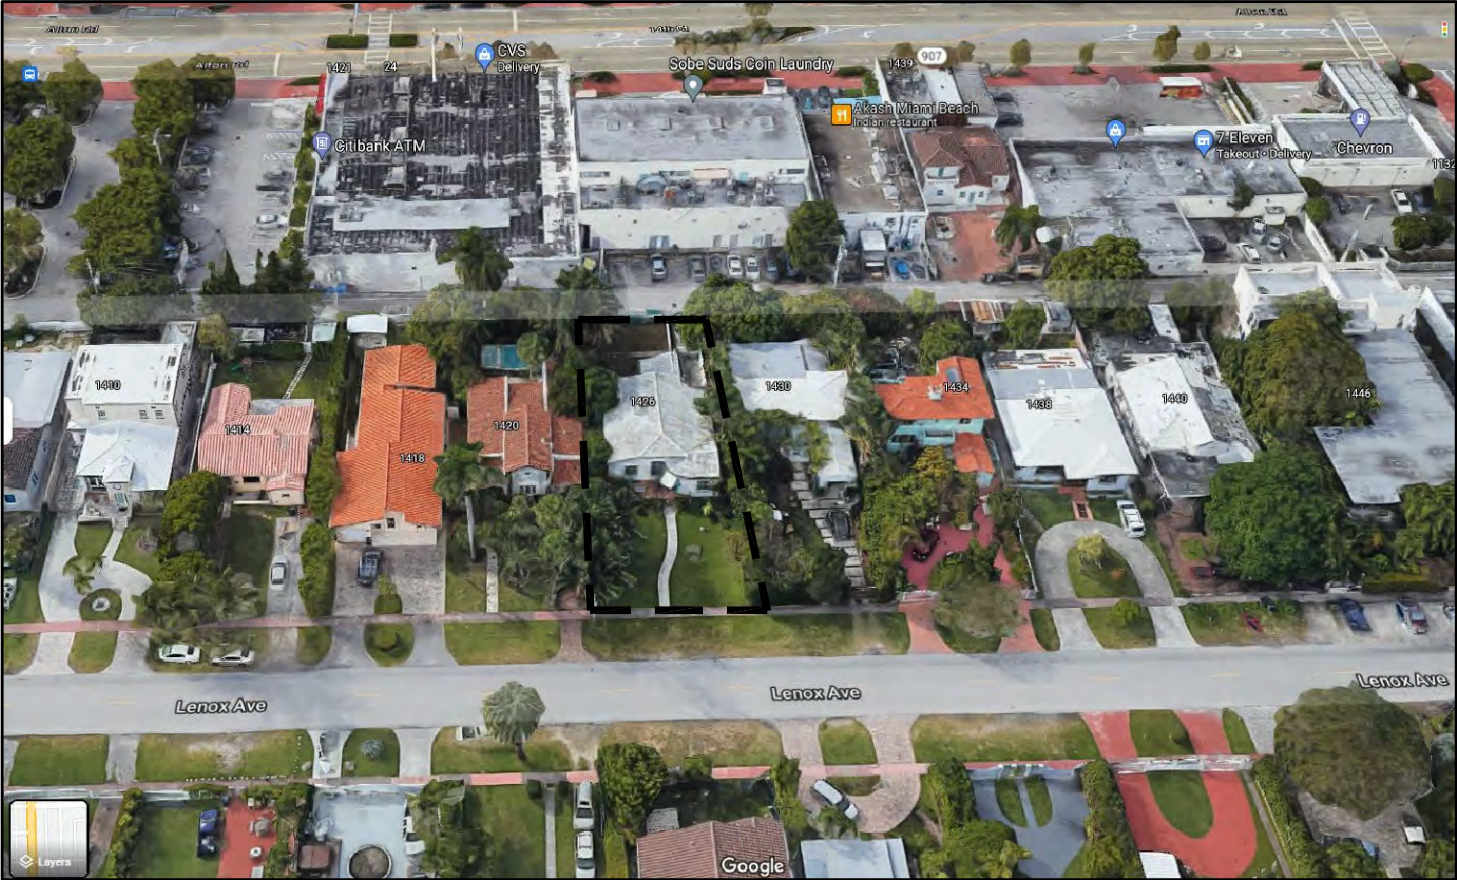

1 FRONT AERIAL VIEW



2 REAR AERIAL VIEW

CLIENT :

**BAKER RESIDENCE
NEW GUEST HOUSE**

1426 Lenox Avenue
Miami Beach, FL 33139
Folio: 02-4203-009-9000



7300 BISCAYNE BLVD. STE 200
MIAMI, FL 33138
Tel: 786.218.5335
License #AA 26002467

WWW.CASTELLANOSDESIGN.COM

No.	DATE	ISSUED / REVISED
1	19 JUL/21	DRB SUBMITTAL
2		
3		

ALL DRAWING AND WRITTEN MATERIAL CONTAINED HEREIN IS THE SOLE PROPERTY OF CASTELLANOS DESIGN STUDIO, LLC. AND MAY NOT BE REPRODUCED, PUBLISHED, DISCLOSED OR USED WITHOUT EXPRESS WRITTEN CONSENT OF CASTELLANOS DESIGN STUDIO, LLC. THE DRAWINGS ARE SCOPE DOCUMENTS WHICH INDICATE THE GENERAL SCOPE OF WORK, AND SUCH DO NOT NECESSARILY DESCRIBE ALL WORK REQUIRED FOR THE FULL PERFORMANCE AND COMPLETION OF THE WORK. GENERAL CONTRACTOR IS TO FURNISH AND INSTALL ALL ITEMS REQUIRED FOR THE PROPER COMPLETION OF ITS WORK WITHOUT ADJUSTMENT TO THE CONTRACT AMOUNT UNLESS SCOPE OF WORK CHANGES FROM THAT INDICATED ON THE DRAWINGS. IN THE EVENT OF A CONTRACT VARIATION OR AMENDMENT, THE CONTRACT DOCUMENTS, THAT DOCUMENT PLACING THE GREATEST BURDEN UPON GENERAL CONTRACTOR SHALL GOVERN. THE GENERAL CONTRACTOR SHALL CAREFULLY STUDY AND COMPARE ALL DRAWINGS, REPORTING ANY ERROR, INCONSISTENCY OR OMISSION TO THE ARCHITECT AND REPORT TO CDS AND IN NO CASE SHALL PROCEED IN AMBIGUITY.

SEAL :



WESLEY ART CASTELLANOS
FLORIDA ARCHITECT LICENSE AR 96133

PROJECT NO :
2020-39
CHECKED BY : WAC
DRAWN BY : WAC
SCALE: N.T.S.
© 2021 BY CDS

SHEET NAME :
EXISTING SITE CONTEXT
SHEET NO :
A - 004



1 1400 LENOX AVE



2 1406 LENOX AVE



3 1410 LENOX AVE



4 1414 LENOX AVE



5 1418 LENOX AVE



WEST SIDE

CLIENT :
**BAKER RESIDENCE
NEW GUEST HOUSE**
1426 Lenox Avenue
Miami Beach, FL 33139
Folio: 02-4203-009-9000

CDS
WESLEY ART CASTELLANOS
7300 BISCAYNE BLVD. STE 200
MIAMI, FL 33138
Tel: 786.218.5335
License #AA 26002467
WWW.CASTELLANOSDESIGN.COM

No.	DATE	ISSUED / REVISED
1	19 JUL/21	DRB SUBMITTAL
2		
3		

ALL DRAWING AND WRITTEN MATERIAL CONTAINED HEREIN IS THE SOLE PROPERTY OF CASTELLANOS DESIGN STUDIO, L.L.C. AND MAY NOT BE REPRODUCED, PUBLISHED, COPIED, OR USED WITHOUT EXPRESS WRITTEN CONSENT OF CASTELLANOS DESIGN STUDIO, L.L.C. THE DRAWINGS ARE SCOPE DOCUMENTS WHICH REQUIRE THE GENERAL CONTRACTOR TO FURNISH AND INSTALL ALL ITEMS REQUIRED FOR THE PROPER COMPLETION OF ITS WORK WITHOUT ADJUSTMENT TO THE CONTRACT AMOUNT. UNLESS SCOPE OF WORK CHANGES FROM THAT INDICATED ON THE DRAWINGS, IN THE EVENT OF A CONTRACT WITHIN OR OUTSIDE THE CONTRACT DOCUMENTS, THAT DOCUMENT PLACING THE GREATEST BURDEN UPON GENERAL CONTRACTOR SHALL GOVERN. THE GENERAL CONTRACTOR SHALL CAREFULLY STUDY AND COMPARE ALL DRAWINGS, REPORTING ANY ERROR, INCONSISTENCY OR OMISSION TO THE ARCHITECT AND REPORT TO CDS AND IN NO CASE SHALL PROCEED IN UNCERTAINTY.

SEAL :

WESLEY ART CASTELLANOS
FLORIDA ARCHITECT LICENSE AR 96133

PROJECT NO :
2020-39
CHECKED BY : WAC
DRAWN BY : WAC
SCALE: N.T.S.
© 2021 BY CDS

SHEET NAME :
**NEIGHBORHOOD
CONTEXT**
SHEET NO :
A-005



1 1420 LENOX AVE

2 1426 LENOX AVE

3 1430 LENOX AVE



4 1434 LENOX AVE

5 1438 LENOX AVE



WEST SIDE

CLIENT :
**BAKER RESIDENCE
NEW GUEST HOUSE**
1426 Lenox Avenue
Miami Beach, FL 33139
Folio: 02-4203-009-9000

CDS
WESLEY ART CASTELLANOS
7300 BISCAYNE BLVD. STE 200
MIAMI, FL 33138
Tel: 786.218.5335
License #AA 26002467
WWW.CASTELLANOSDESIGN.COM

No.	DATE	ISSUED / REVISED
1	19 JUL/21	DRB SUBMITTAL
2		
3		


ALL DRAWING AND WRITTEN MATERIAL CONTAINED HEREIN IS THE SOLE PROPERTY OF CASTELLANOS DESIGN STUDIO, LLC. AND MAY NOT BE REPRODUCED, PUBLISHED, COPIED, OR USED WITHOUT EXPRESS WRITTEN CONSENT OF CASTELLANOS DESIGN STUDIO, LLC. THE DRAWINGS ARE SCOPE DOCUMENTS WHICH INDICATE THE GENERAL SCOPE OF WORK, AND SUCH DO NOT NECESSARILY DESCRIBE ALL WORK REQUIRED FOR THE FULL PERFORMANCE AND COMPLETION OF THE WORK. GENERAL CONTRACTOR IS TO FURNISH AND INSTALL ALL ITEMS REQUIRED FOR THE PROPER COMPLETION OF ITS WORK WITHOUT ADJUSTMENT TO THE CONTRACT AMOUNT UNLESS SCOPE OF WORK CHANGES FROM THAT INDICATED ON THE DRAWINGS. IN THE EVENT OF A CONFLICT BETWEEN OR AMONG THE CONTRACT DOCUMENTS, THAT DOCUMENT PLACING THE GREATEST BURDEN UPON GENERAL CONTRACTOR SHALL GOVERN. THE GENERAL CONTRACTOR SHALL CAREFULLY STUDY AND COMPARE ALL DRAWINGS, REPORTING ANY ERROR, INCONSISTENCY OR OMISSION TO THE ARCHITECT AND REPORT TO CDS AND IN NO CASE SHALL PROCEED IN UNCERTAINTY.

SEAL :

WESLEY ART CASTELLANOS
FLORIDA ARCHITECT LICENSE AR 96133

PROJECT NO :
2020-39
CHECKED BY : WAC
DRAWN BY : WAC
SCALE: N.T.S.
© 2021 BY CDS

SHEET NAME :
**NEIGHBORHOOD
CONTEXT**
SHEET NO :
A-006

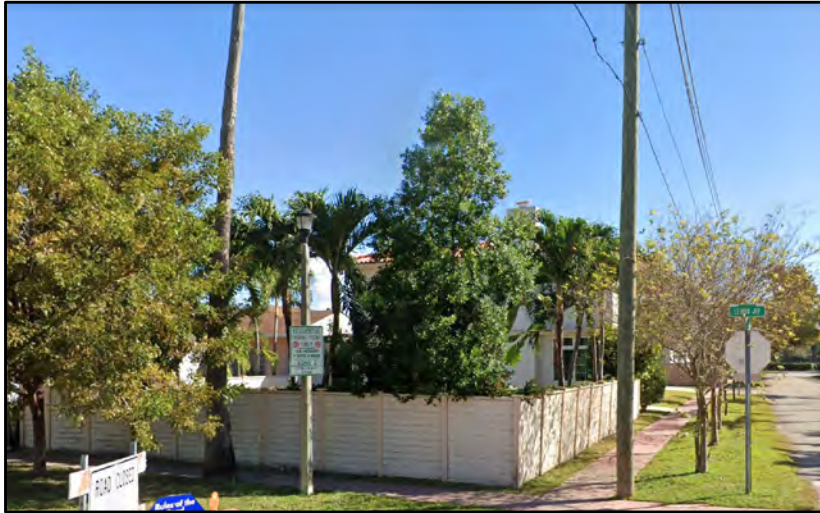

1 1035 LENOX AVE



2 1405 LENOX AVE



3 1411 LENOX AVE



4 1415 LENOX AVE



5 1417 LENOX AVE



EAST SIDE

CLIENT :
**BAKER RESIDENCE
NEW GUEST HOUSE**
1426 Lenox Avenue
Miami Beach, FL 33139
Folio: 02-4203-009-9000

CDS
WESLEY ART CASTELLANOS
7300 BISCAYNE BLVD. STE 200
MIAMI, FL 33138
Tel: 786.218.5335
License #AA 26002467
WWW.CASTELLANOSDESIGN.COM

No.	DATE	ISSUED / REVISED
1	19 JUL/21	DRB SUBMITTAL
2		
3		


ALL DRAWING AND WRITTEN MATERIAL CONTAINED HEREIN IS THE SOLE PROPERTY OF CASTELLANOS DESIGN STUDIO, LLC. AND MAY NOT BE REPRODUCED, COPIED, REPRODUCED OR USED WITHOUT THE EXPRESS WRITTEN CONSENT OF CASTELLANOS DESIGN STUDIO, LLC.
THE DRAWINGS ARE PRELIMINARY AND NOT TO BE USED FOR THE GENERAL SCOPE OF WORK, AND SUCH DO NOT NECESSARILY DESCRIBE ALL WORK REQUIRED FOR THE FULL PERFORMANCE AND COMPLETION OF THE WORK. GENERAL CONTRACTOR IS TO FURNISH AND INSTALL ALL ITEMS REQUIRED FOR THE PROPER COMPLETION OF ITS WORK WITHOUT ADJUSTMENT TO THE CONTRACT AMOUNT UNLESS SCOPE OF WORK CHANGES FROM THAT INDICATED ON THE DRAWINGS. IN THE EVENT OF A CONFLICT BETWEEN OR AMONG THE CONTRACT DOCUMENTS, THAT DOCUMENT PLACING THE GREATEST BURDEN UPON GENERAL CONTRACTOR SHALL GOVERN. THE GENERAL CONTRACTOR SHALL CAREFULLY STUDY AND COMPARE ALL DRAWINGS, REPORTING ANY ERROR, INCONSISTENCY OR OMISSION IMMEDIATELY TO CDS AND IN NO CASE SHALL PROCEED IN UNCERTAINTY.

SEAL :

WESLEY ART CASTELLANOS
FLORIDA ARCHITECT LICENSE AR 96133

PROJECT NO :
2020-39
CHECKED BY : WAC
DRAWN BY : WAC
SCALE: N.T.S.
© 2021 BY CDS

SHEET NAME :
**NEIGHBORHOOD
CONTEXT**
SHEET NO :
A-007

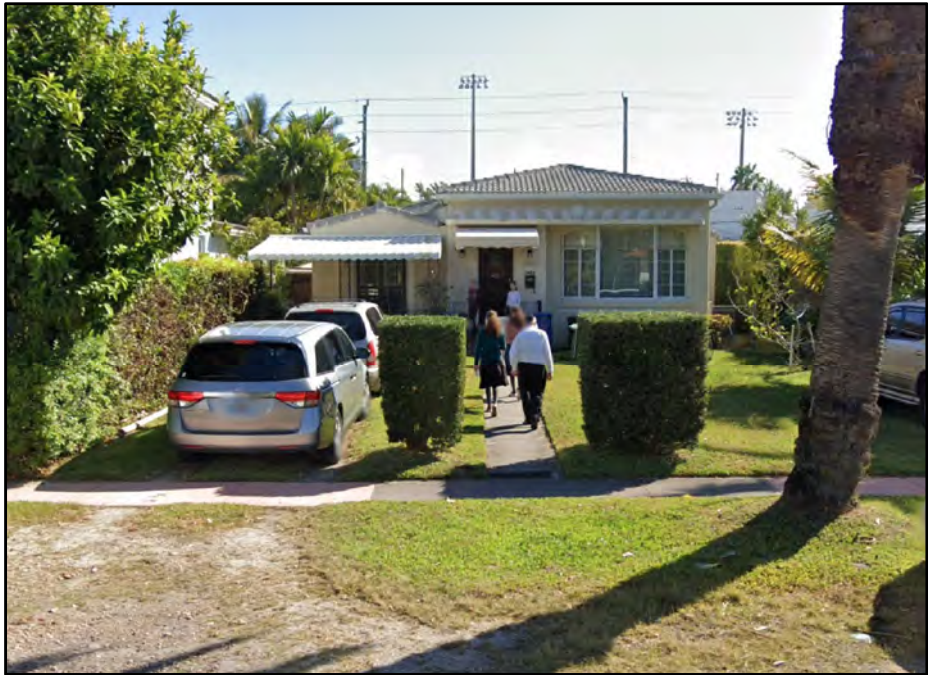

1 1423 LENOX AVE


2 1425 LENOX AVE

3 1427 LENOX AVE



4 1435 LENOX AVE

5 1439 LENOX AVE

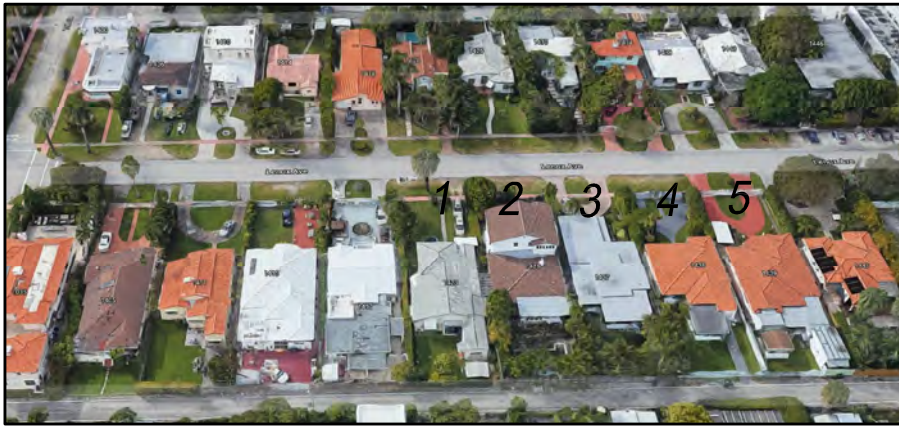

EAST SIDE

CLIENT :
**BAKER RESIDENCE
NEW GUEST HOUSE**
1426 Lenox Avenue
Miami Beach, FL 33139
Folio: 02-4203-009-9000

CDS
WILLIAM CASTELLANOS
7300 BISCAYNE BLVD. STE 200
MIAMI, FL 33138
Tel: 786.218.5335
License #AA 26002467
WWW.CASTELLANOSDESIGN.COM

No.	DATE	ISSUED / REVISED
1	19 JUL/21	DRB SUBMITTAL
2		
3		

ALL DRAWING AND WRITTEN MATERIAL CONTAINED HEREIN IS THE SOLE PROPERTY OF CASTELLANOS DESIGN STUDIO, LLC. AND MAY NOT BE REPRODUCED, COPIED, OR USED IN ANY MANNER WITHOUT THE EXPRESS WRITTEN CONSENT OF CASTELLANOS DESIGN STUDIO, LLC. THE DRAWINGS ARE SCOPE DOCUMENTS WHICH INDICATE THE GENERAL SCOPE OF WORK, AND SUCH DO NOT NECESSARILY DESCRIBE ALL WORK REQUIRED FOR THE FULL PERFORMANCE AND COMPLETION OF THE WORK. GENERAL CONTRACTOR IS TO FURNISH AND INSTALL ALL ITEMS REQUIRED FOR THE PROPER COMPLETION OF ITS WORK WITHOUT ADJUSTMENT TO THE CONTRACT AMOUNT. UNLESS SCOPE OF WORK CHANGES FROM THAT INDICATED ON THE DRAWINGS. IN THE EVENT OF A CONFLICT BETWEEN OR AMONG THE CONTRACT DOCUMENTS, THAT DOCUMENT PLACING THE GREATEST BURDEN UPON GENERAL CONTRACTOR SHALL GOVERN. THE GENERAL CONTRACTOR SHALL CAREFULLY STUDY AND COMPARE ALL DRAWINGS, REPORTING ANY ERROR, INCOMPLETENESS OR OMISSIONS TO THE ARCHITECT AND REPORT TO CDS AND IN NO CASE SHALL PROCEED IN AMBIGUITY.

SEAL :

WESLEY ART CASTELLANOS
FLORIDA ARCHITECT LICENSE AR 96133

PROJECT NO :
2020-39
CHECKED BY : WAC
DRAWN BY : WAC
SCALE: N.T.S.
© 2021 BY CDS

SHEET NAME :
**NEIGHBORHOOD
CONTEXT**
SHEET NO :
A-008

ZONING DATA

PROJECT DESCRIPTION: NEW CONSTRUCTION - SINGLE FAMILY
MUNICIPALITY: MIAMI BEACH
STREET ADDRESS: 1426 LENOX, MIAMI BEACH, FL 33139
FOLIO NUMBER: 02-4203-009-9000
ZONING DISTRICT: RS-4
FEMA ZONE: AE
BFE: 8'+1' = 9 NGVD

CODE OF ORDINANCES'REFERENCES:

LOT AREA: 142 - 105
MINIMUM LOT WIDTH: 142 - 105
GROSS BUILDING AREA: 142 - 105
LOT COVERAGE: 142 - 105
BUILDING HEIGHT: 54 - 35
BUILDING SETBACKS: 142 - 106
FENCE HEIGHT: 142 - 1132
DRIVEWAYS: 142 - 1132
POOL SETBACK: 142 - 1133
PROJECTIONS: 142 - 1132, 142 - 105
OTHER DIMENSIONAL REQUIREMENTS: 142 - 105

MIAMI BEACH

Planning Department, 1700 Convention Center Drive
Miami Beach, Florida 33139, www.miamibeachfl.gov
305.673.7550

SINGLE FAMILY RESIDENTIAL - ZONING DATA SHEET

ITEM #	Zoning information RS-4			
1	Adress:	1426 LENOX AVENUE, MIAMI BEACH, FL 33139		
2	Folio number(s):	02-4203-009-9000		
3	Board and file numbers:	HPB21-0476		
4	Year built:	1940	Zoning District:	RS-4 SINGLE FAMILY RESIDENTIAL
5	Based Flood Elevation:	8'-0" NGVD	Grade Value in NGVD:	+3.8' NGVD
6	Adjusted grade (Flood+Grade/2):	+3.8' NGVD.	Finish Floor Elevation	9'-0" NGVD
7	Lot Area:	7,500 SQ.FT.		
8	Lot width:	50'-0"	Lot Depth:	150'-0"
9	Max Lot Coverage SF and %>	2,250 SQ. FT. (30%)	Proposed Lot Coverage SF and %:	MAIN HOME 2,113 + GUEST HOME 326= 2,439 S.F., (3,25%)
10	Existing Lot Coverage SF and %:	2,113 SQ. FT. (28.17%)	Lot Coverage Deducted SF:	0 SQ. FT.
11	Front Yard Open Space SF and %:	2,492 SQ. FT. (33%)	Rear Yard Open Space SF and %:	1,000 S.F. (50'X20') = .13% 326 SQ. FT. (%)
12	Max Unit Size SF and %:	3,750 SQ. FT. (50%)	Proposed Unit Size SF and %:	2,113 + 652 SQ. FT.= 2,765 (36.8%)
13	Existing First Floor Unit Size:	2,113 SQ. FT.	Proposed First Floor Unit Size:	2,113 + GUESTHOME 362 SQ. FT.=2,439
14	Existing Second Floor Unit Size:	N/A	Proposed Second Floor Volumetric Unite Size SF and % (Note: to exceed 70% of the first floor of the main home require DRB Approval)	2ND FL - GUEST HOME 326 SQ. FT.
15			Proposed Second Floor Unit Size SF and %:	326 SQ. FT.

VARIANCE 1

		REQUIRED	EXISTING	PROPOSED	DEFICIENCIES
16	Height:	20'-0"	NEW	20'-0"	N/A
17	Setbacks:				N/A
18	Front First Level:	20'-0"	50'-2"	50'-2"	N/A
19	Front Second Level:	30'-0"	50'-2"	50'-2"	N/A
20	Side 1: NORTH	7'-6"	4'-11"	4'-11"	N/A
21	Side 2 or (facing street): SOUTH	7'-6"	4'-11"	4'-11"	N/A
22	Rear:	20'-0"	31'-9"	31'-9"	N/A
23	Accessory Structure Side 1: NORTH	7'-6"	NEW	5'-0"	VARIANCE 2
24	Accessory Structure Side 2 or (facing street): SOUTH	7'-6"	NEW	30'-0"	N/A
25	Accessory Structure Rear:	7'-6"	NEW	2'-0"	VARIANCE 3
26	Sum of Side yard:	15'-0"	10'-4"	10'-0"	N/A

27	Located within a Local Historic District?	YES or NO
28	Designated an individual Historic Single Family Residence Site?	YES or NO
29	Determited to be Architecturally Significant?	YES or NO

CLIENT :

BAKER RESIDENCE
NEW GUEST HOUSE

1426 Lenox Avenue
Miami Beach, FL 33139
Folio: 02-4203-009-9000

CDS

CASTELLANOS DESIGN STUDIO

7300 BISCAYNE BLVD. STE 200
MIAMI, FL 33138
Tel: 786.218.5335
License #AA 26002467

WWW.CASTELLANOSDESIGN.COM

No.	DATE	ISSUED / REVISED
1	19 JUL/21	HPB SUBMITTAL
2	19 JUL/22	HPB SUBMITTAL COMMENTS
3	07 NOV/22	HPB FINAL SUBMITTAL

ALL DRAWN AND WRITTEN MATERIAL CONTAINED HEREIN IS THE SOLE PROPERTY OF CASTELLANOS DESIGN STUDIO, LLC, AND MAY NOT BE DUPLICATED, PUBLISHED, DISCLOSED OR USED WITHOUT EXPRESS WRITTEN CONSENT OF CASTELLANOS DESIGN STUDIO, LLC. THE DRAWINGS AND SCORE DOCUMENTS WHICH INDICATE THE GENERAL SCOPE OF WORK, AND SUCH DO NOT NECESSARILY DESCRIBE ALL WORK REQUIRED FOR THE FULL PERFORMANCE AND COMPLETION OF THE WORK, GENERAL CONTRACTORS TO FURNISH AND INSTALL ALL ITEMS REQUIRED FOR THE PROPER COMPLETION OF ITS WORK, WITHOUT ADJUSTMENT TO THE CONTRACT AMOUNT, UNLESS SCOPE OF WORK CHANGES FROM THAT INDICATED ON THE DRAWINGS. IN THE EVENT OF A COMPLET MTFIN, OR MAKING THE CONTRACT DOCUMENTS, THAT DOCUMENT PLACING THE GREATEST BURDEN UPON GENERAL CONTRACTOR SHALL GOVERN. THE GENERAL CONTRACTOR SHALL CAREFULLY STUDY AND COMPARE ALL DRAWINGS, REPORTING ANY ERROR, INCONSISTENCY OR OMISSION HE MAY DISCOVER, AND REPORT TO CDS AND IN NO CASE SHALL PROCEED IN INSTANTITY.

SEAL :




WESLEY ART CASTELLANOS
FLORIDA ARCHITECT LICENSE AR 96133

PROJECT NO :
2020-39


CHECKED BY : WAC
DRAWN BY : WAC
SCALE: N.T.S.
© 2021 BY CDS

SHEET NAME :
ZONING CHART



SHEET NO :
A - 100

 

LOT SIZE = 7,500 SQ.FT.
LOT COVERAGE MAX (30%) = 2,250 SQ. FT.
PROPOSED LOT COVERAGE = 2,439 SQ. FT. (32.5%)

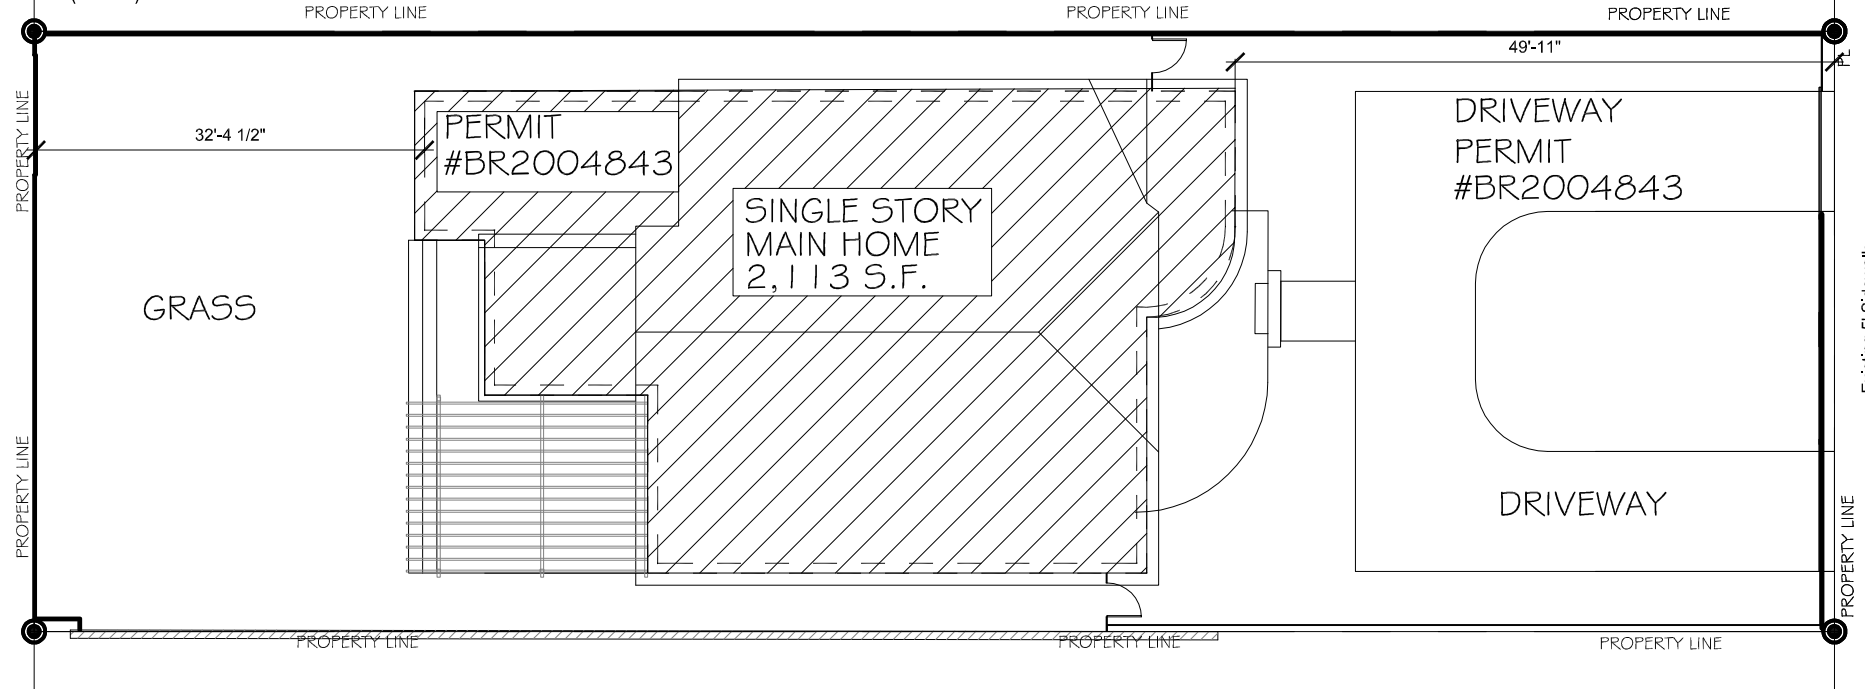

1 **EXISTING LOT COVERAGE DIAGRAM**
SCALE : 1/16" = 1'-0"

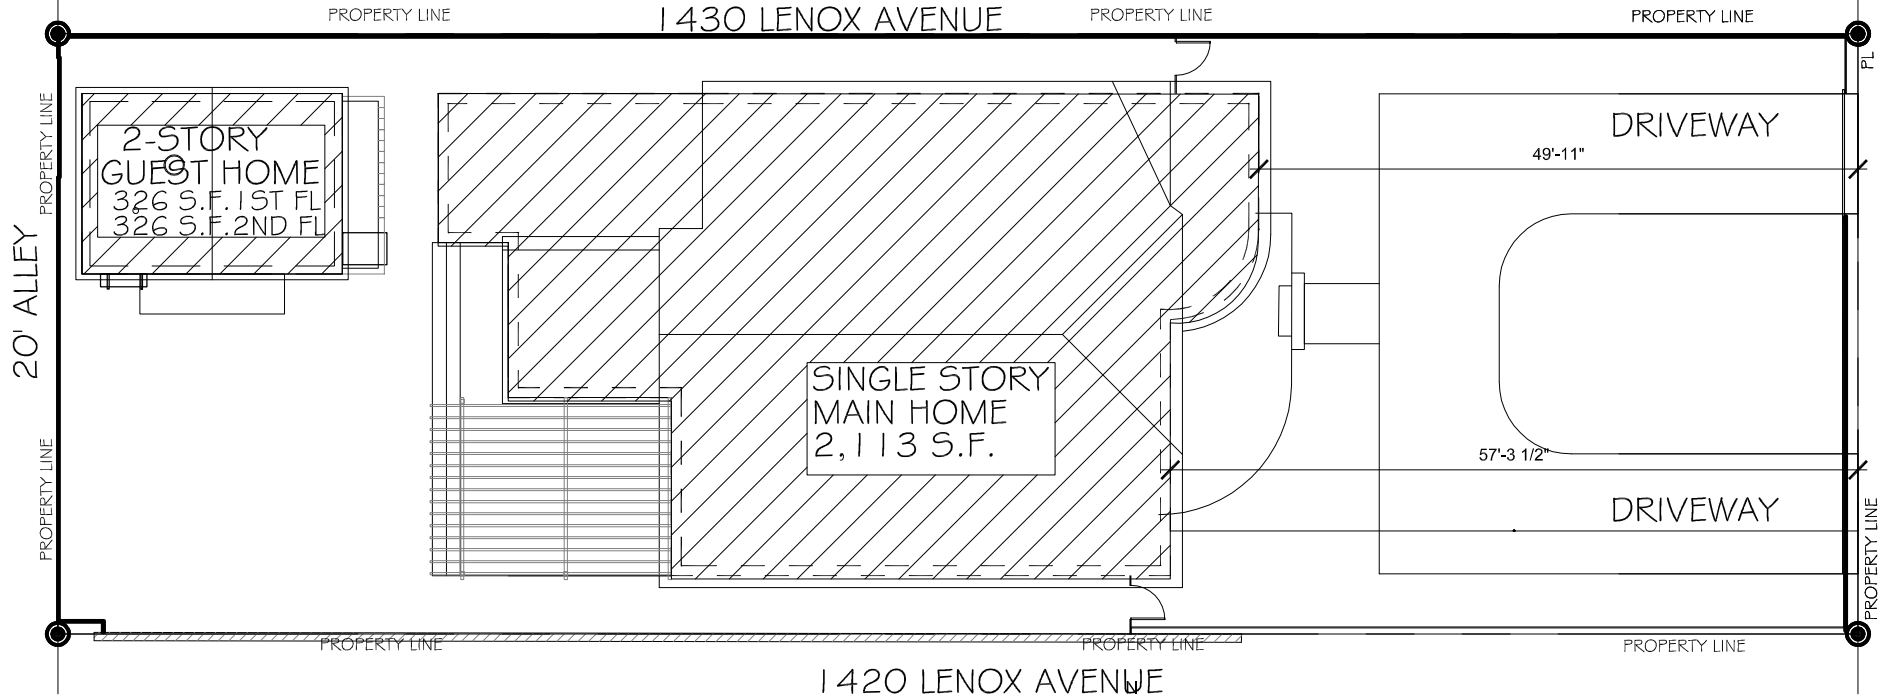 

2 **PROPOSED LOT COVERAGE DIAGRAM**
SCALE : 1/16" = 1'-0"



CLIENT :
**BAKER RESIDENCE
NEW GUEST HOUSE**
1426 Lenox Avenue
Miami Beach, FL 33139
Folio: 02-4203-009-9000



CASTELLANOS DESIGN STUDIO

7300 BISCAYNE BLVD. STE 200
MIAMI, FL 33138
Tel: 786.218.5335
License #AA 26002467
WWW.CASTELLANOSDESIGN.COM

No.	DATE	ISSUED / REVISED
1	19 JUL/21	HPB SUBMITTAL
2	19 JUL/22	HPB SUBMITTAL COMMENTS
3	07 NOV/22	HPB FINAL SUBMITTAL

ALL DRAWN AND WRITTEN MATERIAL CONTAINED HEREIN IS THE SOLE PROPERTY OF CASTELLANOS DESIGN STUDIO, LLC, AND MAY NOT BE REPRODUCED, COPIED, OR USED WITHOUT EXPRESS WRITTEN CONSENT OF CASTELLANOS DESIGN STUDIO, LLC. THE DRAWINGS ARE SCOPE DOCUMENTS WHICH INDICATE THE GENERAL SCOPE OF WORK, AND SUCH DO NOT NECESSARILY DESCRIBE ALL WORK REQUIRED FOR THE FULL PERFORMANCE AND COMPLETION OF THE WORK. GENERAL CONTRACTORS TO FURNISH AND INSTALL ALL ITEMS REQUIRED FOR THE PROPER COMPLETION OF THE WORK, WITHOUT ADJUSTMENT TO THE CONTRACT AMOUNT, UNLESS SCOPE OF WORK CHANGES FROM THAT INDICATED ON THE DRAWINGS. IN THE EVENT OF A COMPLET MTFN, OR MAKING THE CONTRACT DOCUMENTS, THAT DOCUMENT PLACING THE PRELATEST BURDEN UPON GENERAL CONTRACTOR SHALL COVER THE GENERAL CONTRACTOR SHALL CAREFULLY STUDY AND COMPARE ALL DRAWINGS, REPORTING ANY ERROR, INCONSISTENCY OR OMISSION HE MAY DISCOVER AND REPORT TO CDS AND IN NO CASE SHALL PROCEED IN PROTESTANT.

SEAL :





WESLEY ART CASTELLANOS
FLORIDA ARCHITECT LICENSE AR 96133

PROJECT NO : 2020-39
CHECKED BY : WAC
DRAWN BY : WAC
SCALE: N.T.S.
© 2021 BY CDS


SHEET NAME :
**LOT COVERAGE
DIAGRAM**

SHEET NO :
A - 101

MAX UNIT SIZE (50% OF 7,500) = 3,750 SQ. FT.
EXISTING UNIT SIZE = 2,113 SQ. FT.
PROPOSED UNIT SIZE 2,113 + 326 (1ST FL) + 326 (2ND FL) SQ. FT. = 2,765 S.F.

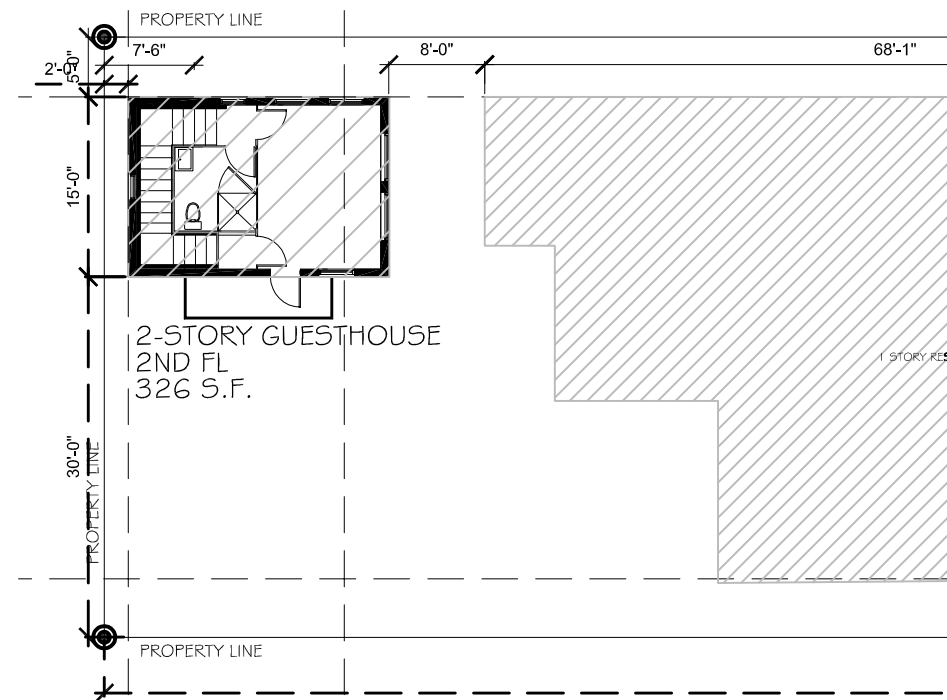 

3) PROPOSED UNIT SIZE SECOND FLOOR
SCALE : 1/16" = 1'-0"

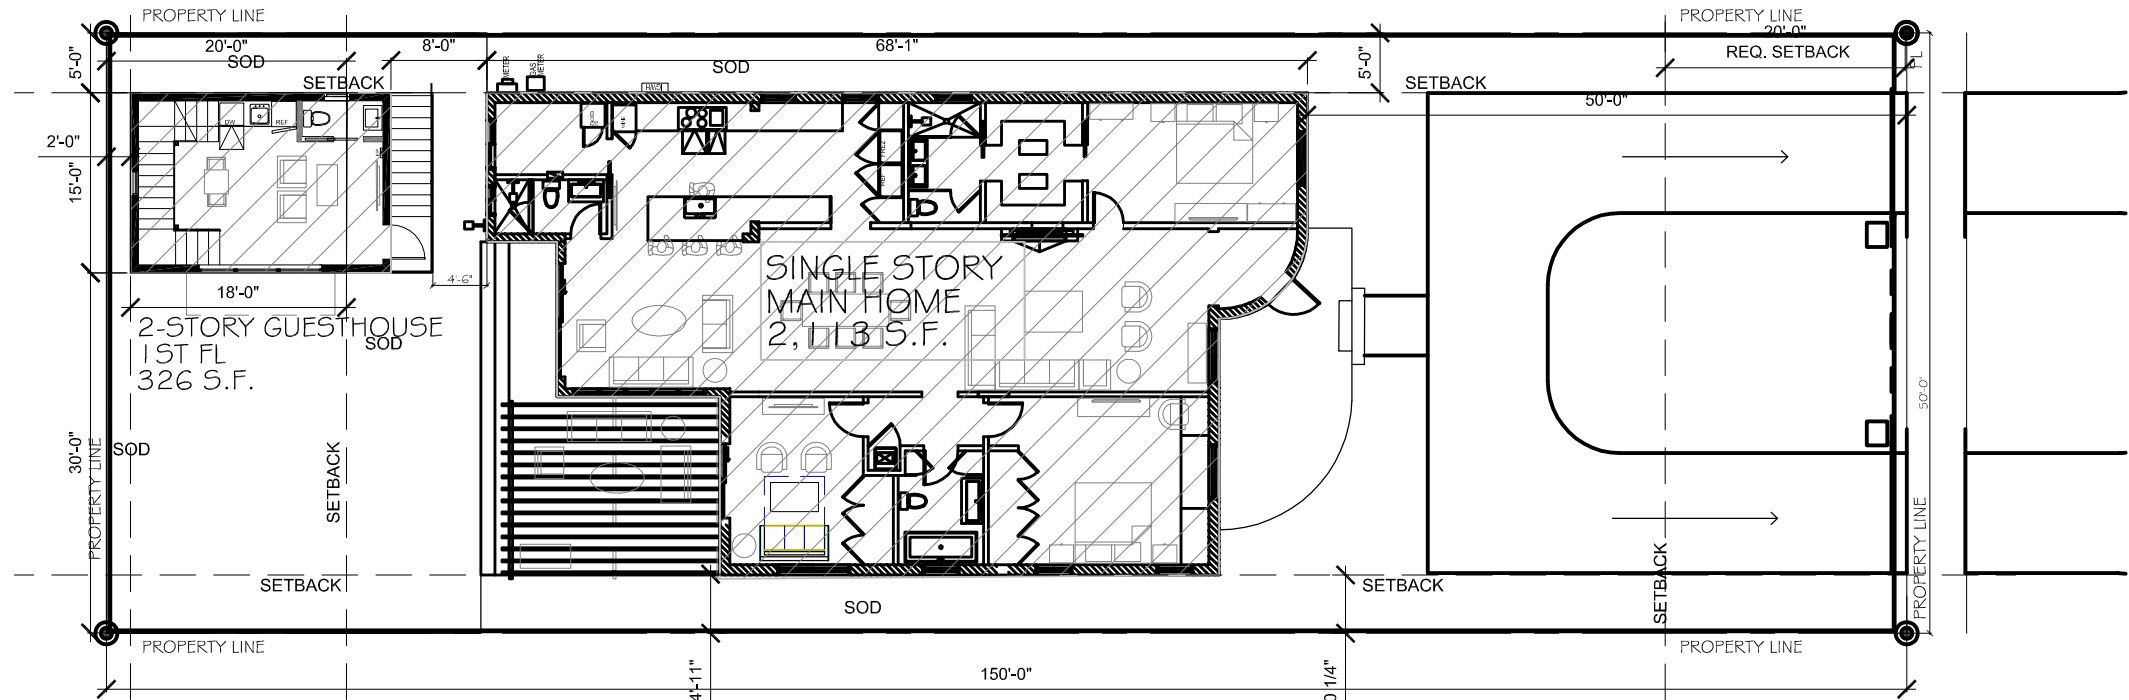


2) PROPOSED UNIT SIZE GROUND FLOOR
SCALE : 1/16" = 1'-0"

CLIENT:

**BAKER RESIDENCE
NEW GUEST HOUSE**

1426 Lenox Avenue
Miami Beach, FL 33139
Folio: 02-4203-009-9000

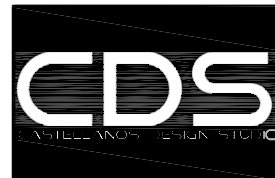


7300 BISCAYNE BLVD. STE 200
MIAMI, FL 33138
Tel: 786.218.5335
License #AA 26002467

WWW.CASTELLANOSDESIGN.COM

No.	DATE	ISSUED / REVISED
1	19 JUL/21	HPB SUBMITTAL
2	19 JUL/22	HPB SUBMITTAL COMMENTS
3	07 NOV/22	HPB FINAL SUBMITTAL

ALL DRAWN AND WRITTEN MATERIAL CONTAINED HEREIN IS THE SOLE PROPERTY OF CASTELLANOS DESIGN STUDIO, L.L.C. AND MAY NOT BE REPRODUCED, PUBLISHED, EITHER WHOLLY OR PARTIALLY, WITHOUT THE WRITTEN CONSENT OF CASTELLANOS DESIGN STUDIO, L.L.C.

THE DRAWING IS THE PROPERTY OF CASTELLANOS DESIGN STUDIO, L.L.C. AND THE GENERAL SCOPE OF WORK, AND SUCH DO NOT NECESSARILY DESCRIBE ALL WORK REQUIRED FOR THE FULL PERFORMANCE AND COMPLETION OF THE WORK. GENERAL CONTRACTOR IS TO FURNISH AND INSTALL ALL-ITEMS NECESSARY FOR THE PROPER COMPLETION OF ITS WORK WITHOUT ADJUSTMENT TO THE CONTRACT AMOUNT UNLESS SCOPE OF WORK CHANGES FROM THAT SHOWN ON THE DRAWING. CONTRACTOR SHALL BE RESPONSIBLE FOR REVIEWING AND SIGNING THE CONTRACT DOCUMENTS, THAT DOCUMENT PLACING THE GREATEST BURDEN UPON GENERAL CONTRACTOR SHALL GOWEN, THE GENERAL CONTRACTOR SHALL BE RESPONSIBLE FOR REVIEWING ALL THE DRAWINGS, REPORTING ANY ERROR, INCONSISTENCY OR OMISSION HE MAY DISCOVER AND REPORT TO CDS AND IN NO CASE SHALL PROCEED IN UNCERTAINTY.

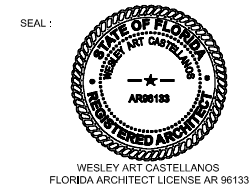

PROJECT NO :	2020-39
CHECKED BY : WAC	
DRAWN BY : WAC	
SCALE: N.T.S.	
© 2021 BY CDS	

SHEET NAME :
UNIT SIZE

SHEET NO :
A - 102



1 FACING NORTHWEST
SCALE : 1/8" = 1'-0"

RENDERING UPDATING FOR JAN/2023
PRESENTATION
MUNTINS TO FACADE

CLIENT :

BAKER RESIDENCE
NEW GUEST HOUSE

1426 Lenox Avenue
Miami Beach, FL 33139
Folio: 02-4203-009-9000

CDS

CASTELLANOS DESIGN STUDIO

7300 BISCAYNE BLVD. STE 200
MIAMI, FL 33138
Tel: 786.218.5335
License #AA 26002467
WWW.CASTELLANOSDESIGN.COM

No.	DATE	ISSUED / REVISED
1	19 JUL/21	HPB SUBMITTAL
2	19 JUL/22	HPB SUBMITTAL COMMENTS
3	07 NOV/22	HPB FINAL SUBMITTAL

ALL DRAWN AND WRITTEN MATERIAL CONTAINED HEREIN IS THE SOLE PROPERTY OF CASTELLANOS DESIGN STUDIO, LLC AND MAY NOT BE REPRODUCED, COPIED, PUBLISHED, DISCLOSED OR USED WITHOUT EXPRESS WRITTEN PERMISSION OF CASTELLANOS DESIGN STUDIO, LLC. THE DRAWINGS ARE SCOPE DOCUMENTS WHICH INDICATE THE GENERAL SCOPE OF WORK AND SHALL NOT BE USED FOR ANY OTHER PURPOSE. THE GENERAL CONTRACTOR IS TO FURNISH AND INSTALL ALL ITEMS REQUIRED FOR THE PROPER COMPLETION OF ITS WORK WITHOUT ADJUSTMENT TO THE CONTRACT AMOUNT UNLESS SCOPE OF WORK CHANGES FROM THAT INDICATED ON THE DRAWINGS. IN THE EVENT OF A CONFLICT WITHIN OR AMONG THE CONTRACT DOCUMENTS, THAT DOCUMENT PREVAILS. THE GREATEST BURDEN UPON GENERAL CONTRACTOR SHALL GOVERN THE GENERAL CONTRACTOR SHALL CAREFULLY STUDY AND CORRELATE ALL DRAWINGS, REPORTING ANY ERROR, INCONSISTENCY OR OMISSION HE MAY DISCOVER AND REPORT TO CDS AND IN NO CASE SHALL PROCEED IN UNCERTAINTY.

SEAL :

STATE OF FLORIDA

WESLEY ART CASTELLANOS

ARCHITECT

AR08133


WESLEY ART CASTELLANOS
FLORIDA ARCHITECT LICENSE AR 96133

PROJECT NO :
2020-39


CHECKED BY : WAC
DRAWN BY : WAC
SCALE: N.T.S.
© 2021 BY CDS

SHEET NAME :
CONCEPTUAL
RENDERING

SHEET NO :
A - 103

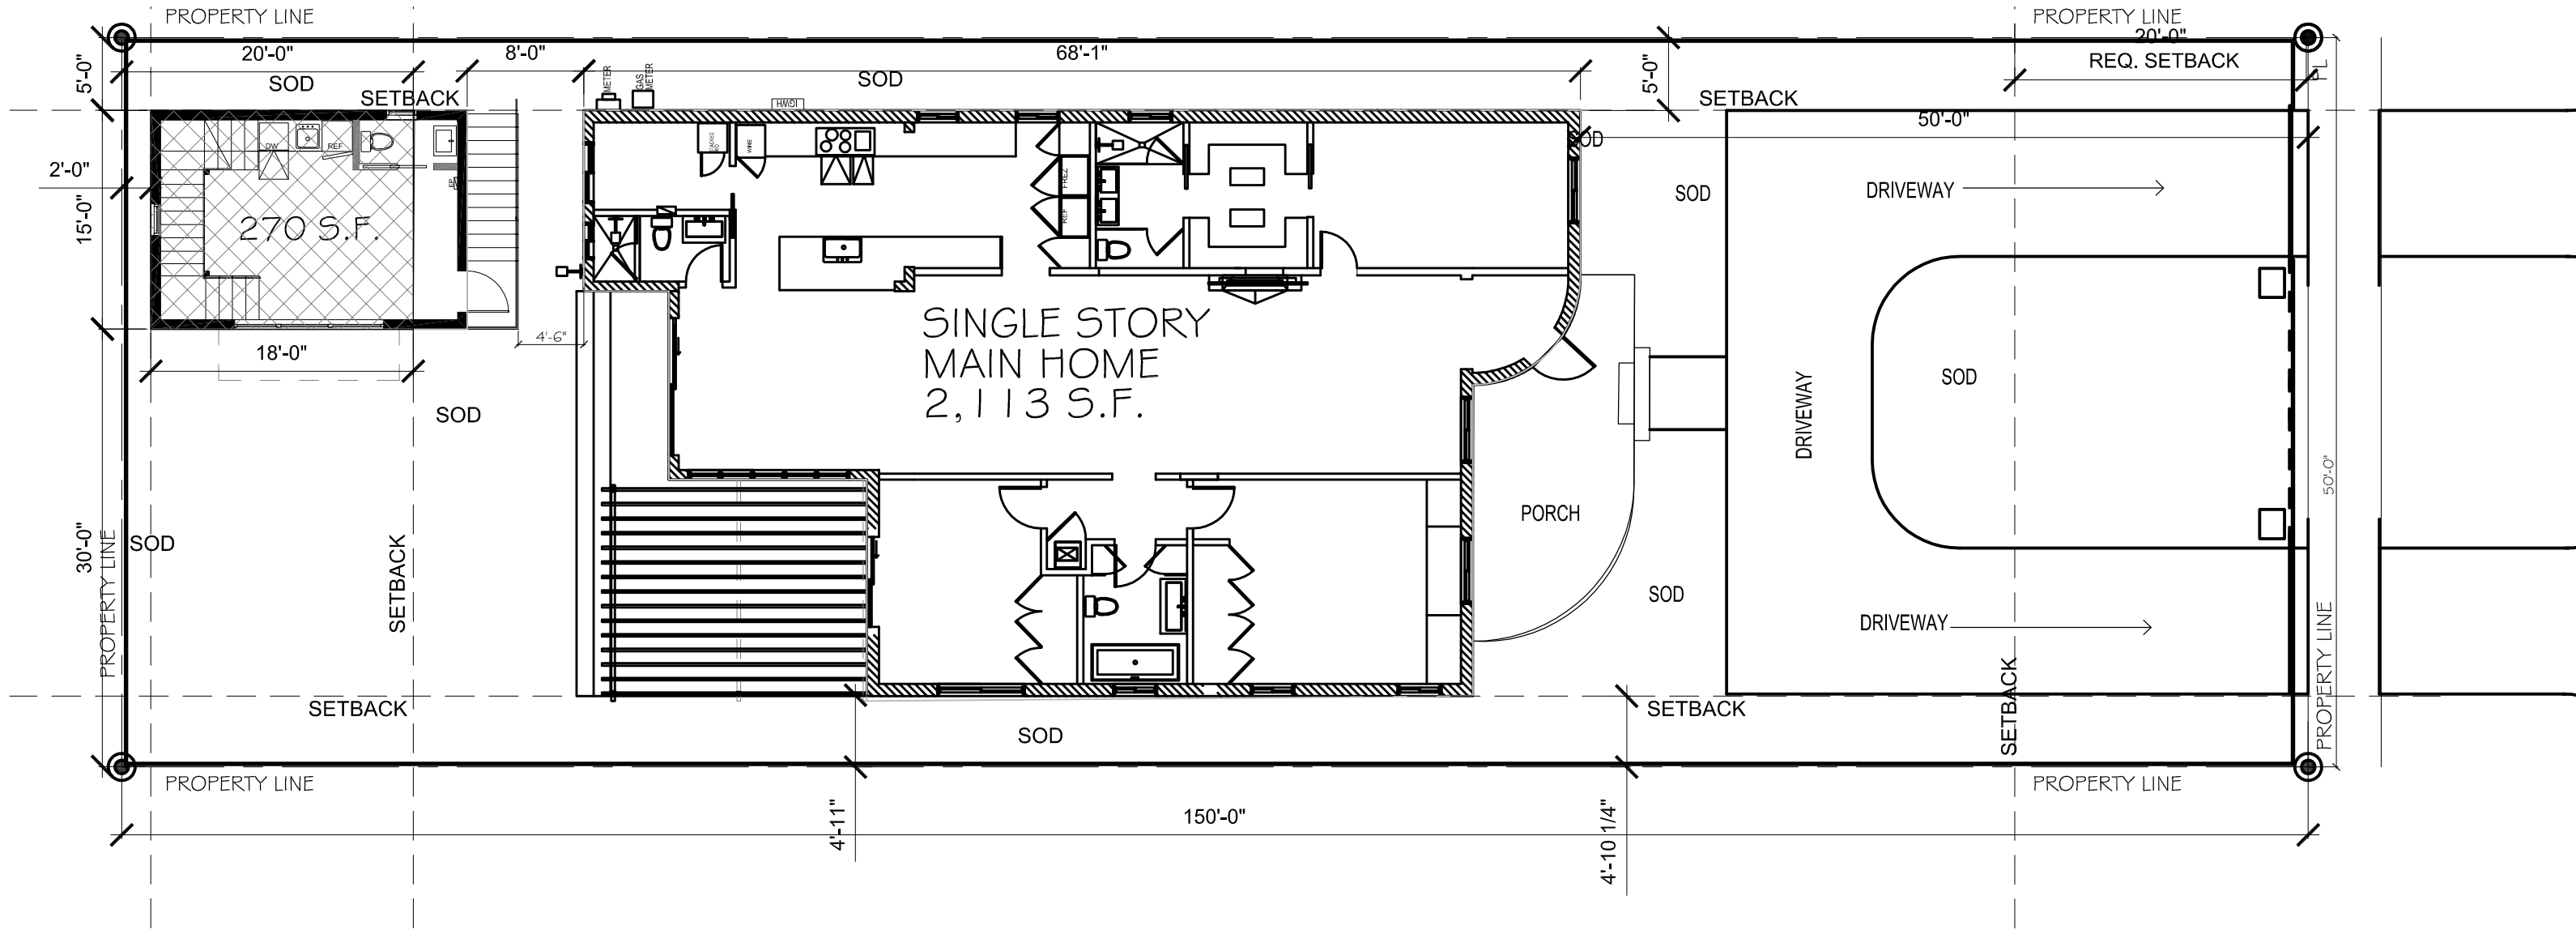

1 **OPEN AREA DIAGRAM**
SCALE : 3/16" = 1'-0"

 

REAR YARD AREA (20' SETBACK)X 50' WIDE)= 1,000 SQ. FT.
MINIMUM PERVIOUS AREA REQ = 1,000 SQ. FT.
MAX LOT COVERAGE GUESTHOUSE = 250 SQ.FT (25%)
1ST FL GUEST HOUSE = 270 SQ. FT.(27%)

CLIENT :
**BAKER RESIDENCE
NEW GUEST HOUSE**
1426 Lenox Avenue
Miami Beach, FL 33139
Folio: 02-4203-009-9000

CDS
CASTELLANOS DESIGN STUDIO
7300 BISCAYNE BLVD. STE 200
MIAMI, FL 33138
Tel: 786.218.5335
License #AA 26002467
WWW.CASTELLANOSDESIGN.COM

No.	DATE	ISSUED / REVISED
1	19 JUL/21	HPB SUBMITTAL
2	19 JUL/22	HPB SUBMITTAL COMMENTS
3	07 NOV/22	HPB FINAL SUBMITTAL


ALL DRAWN AND WRITTEN MATERIAL CONTAINED HEREIN IS THE SOLE PROPERTY OF CASTELLANOS DESIGN STUDIO LLC AND MAY NOT BE REPRODUCED, PUBLISHED, DISCLOSED OR USED WITHOUT EXPRESS WRITTEN CONSENT OF CASTELLANOS DESIGN STUDIO LLC.
THE DRAWINGS ARE SCOPE DOCUMENTS WHICH INDICATE THE GENERAL SCOPE OF WORK AND SUCH DO NOT NECESSARILY DESCRIBE ALL WORK REQUIRED FOR THE FULL PERFORMANCE AND COMPLETION OF THE WORK. GENERAL CONTRACTOR IS TO FURNISH AND INSTALL ALL ITEMS REQUIRED FOR THE PROPER COMPLETION OF ITS WORK, WITHOUT ADJUSTMENT TO THE CONTRACT AMOUNT UNLESS SCOPE OF WORK CHANGES FROM THAT INDICATED ON THE DRAWINGS IN THE EVENT OF A CONFLICT HEREIN OR AMONG THE CONTRACT DOCUMENTS, THAT DOCUMENT PLACING THE GREATEST BURDEN UPON GENERAL CONTRACTOR SHALL GOVERN. THE GENERAL CONTRACTOR SHALL CAREFULLY STUDY AND COMPARE ALL DRAWINGS, REPORTING ANY ERRORS, INCONSISTENCY OR OMISSION HE MAY DISCOVER AND REPORT TO CDS AND IN NO CASE SHALL PROCEED IN AMBIGUITY.

SEAL :

WESLEY ART CASTELLANOS
FLORIDA ARCHITECT LICENSE AR 96133

PROJECT NO :
2020-39
CHECKED BY : WAC
DRAWN BY : WAC
SCALE: N.T.S.
© 2021 BY CDS

SHEET NAME :
**OPEN AREA
DIAGRAM**
SHEET NO :
A - 104

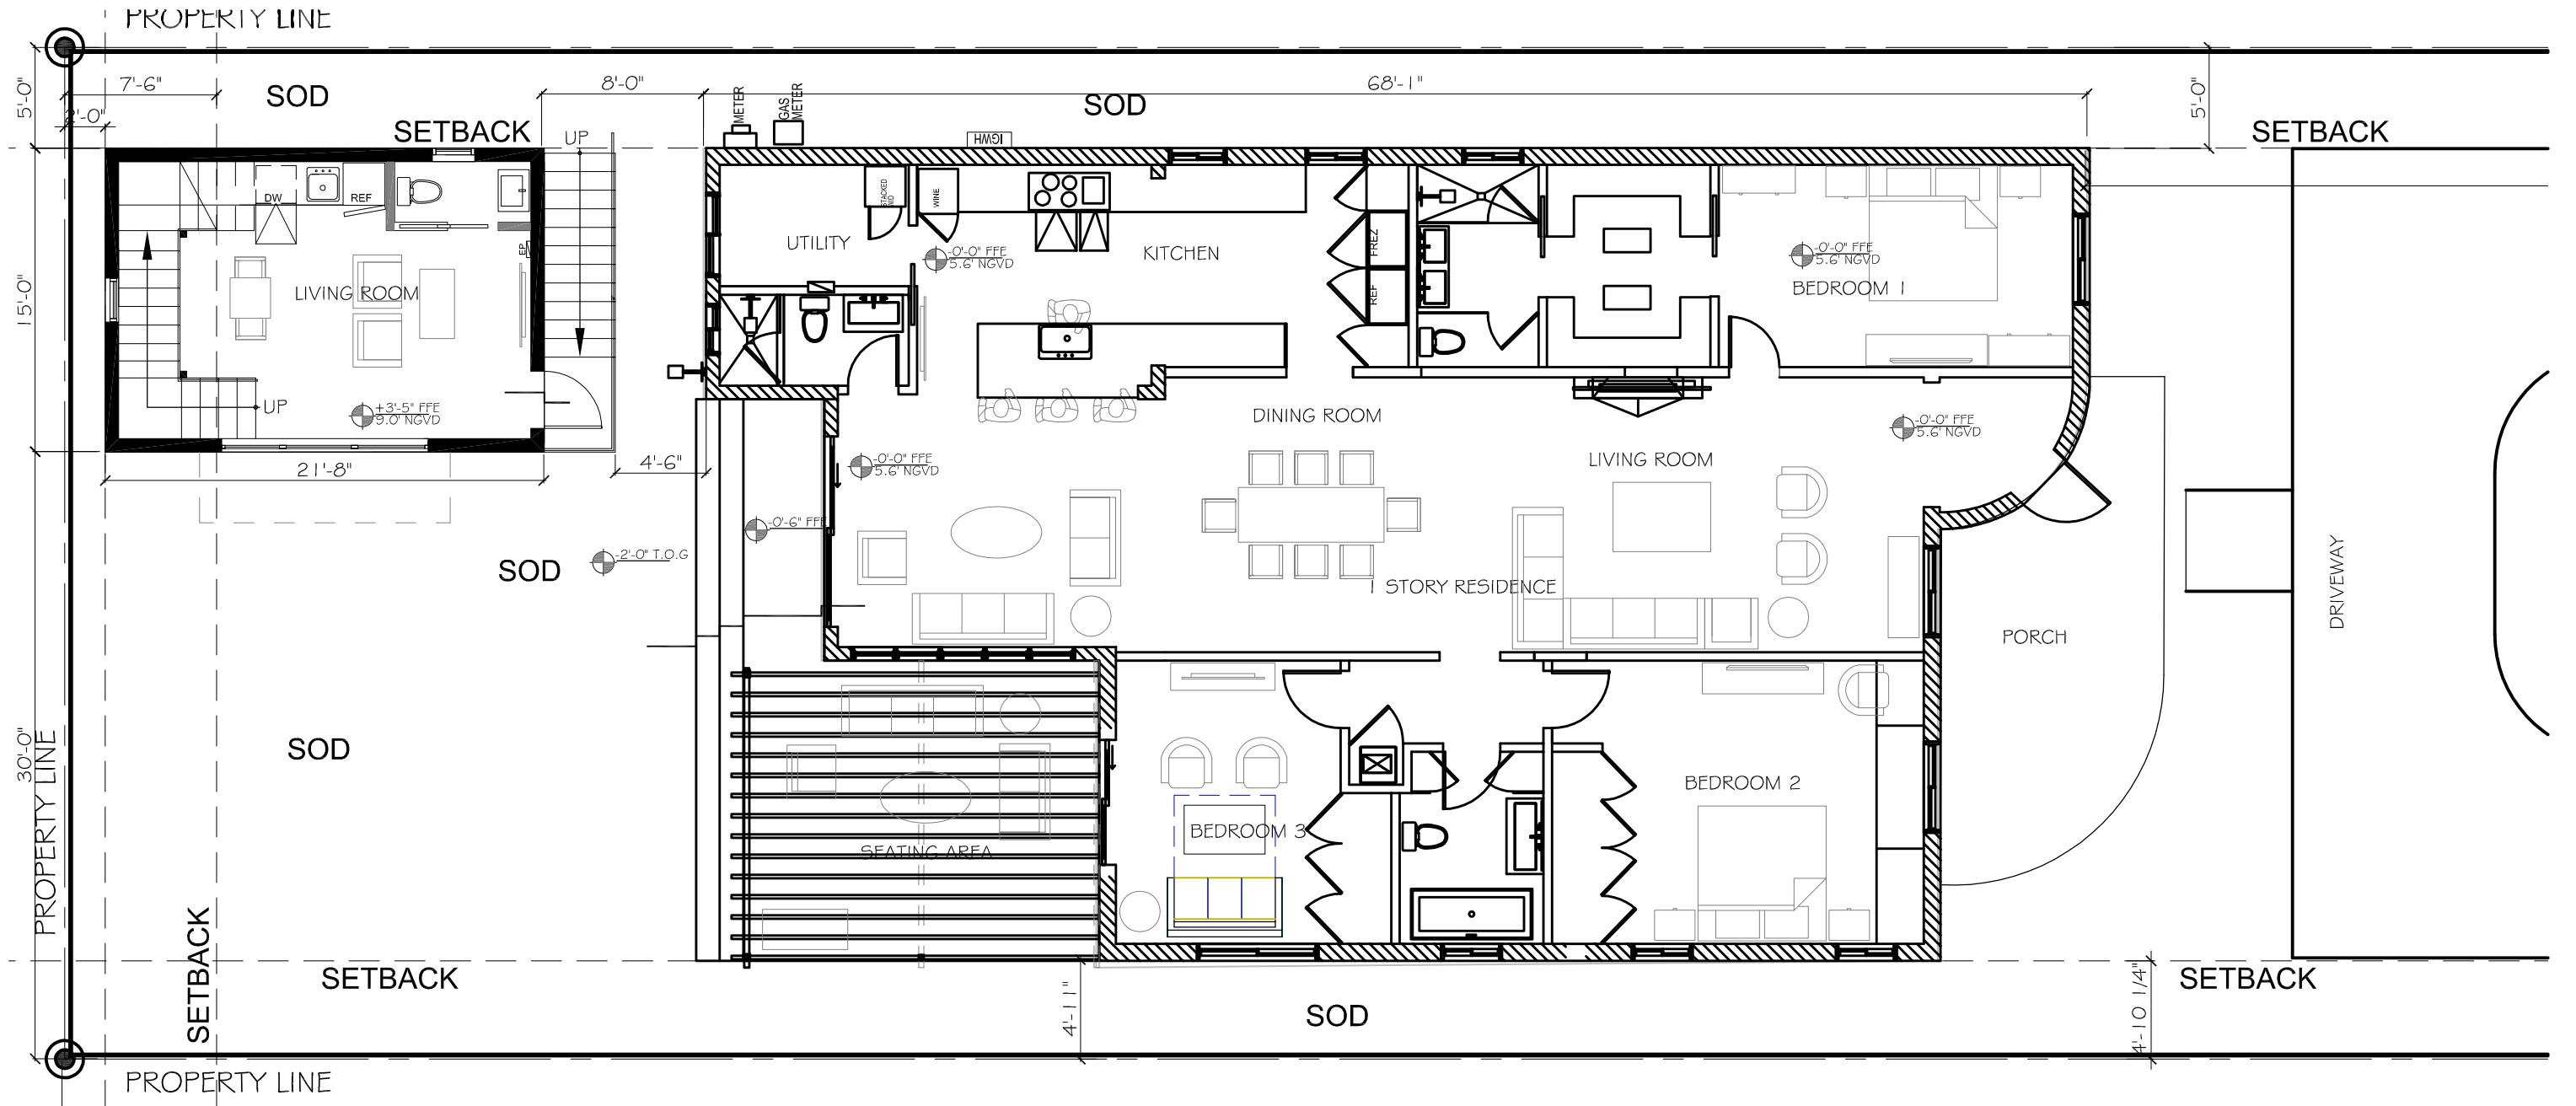

1 **GROUND FLOOR PLAN**
SCALE : 1/8" = 1'-0"

GROSS AREA (A/C)


GROUND FLOOR MAIN:	2,113 SF
GROUND FL GUEST:	326 SF
SECOND FL GUEST:	326 SF
TOTAL:	2,765 SF

CLIENT :
**BAKER RESIDENCE
NEW GUEST HOUSE**
1426 Lenox Avenue
Miami Beach, FL 33139
Folio: 02-4203-009-9000

CDS
CASTELLANOS DESIGN STUDIO
7300 BISCAYNE BLVD. STE 200
MIAMI, FL 33138
Tel: 786.218.5335
License #AA 26002467
WWW.CASTELLANOSDESIGN.COM


NO.	DATE	ISSUED / REVISED
1	19 JUL/21	HPB SUBMITTAL
2	19 JUL/22	HPB SUBMITTAL COMMENTS
3		

ALL DRAWN AND WRITTEN MATERIAL CONTAINED HEREIN IS THE SOLE PROPERTY OF CASTELLANOS DESIGN STUDIO, LLC, AND MAY NOT BE REPRODUCED, COPIED, OR USED IN ANY MANNER WITHOUT THE EXPRESS WRITTEN CONSENT OF CASTELLANOS DESIGN STUDIO, LLC. THE DRAWINGS ARE SCOPE DOCUMENTS, WHICH INDICATE THE GENERAL SCOPE OF WORK, AND SUCH DO NOT NECESSARILY DESCRIBE ALL WORK REQUIRED FOR THE FULL PERFORMANCE AND COMPLETION OF THE WORK. GENERAL CONTRACTOR IS TO FURNISH AND INSTALL ALL ITEMS REQUIRED FOR THE PROPER COMPLETION OF ITS WORK, WITHOUT ADJUSTMENT TO THE CONTRACT AMOUNT, UNLESS SCOPE OF WORK CHANGES FROM THAT INDICATED ON THE DRAWINGS. IN THE EVENT OF A CONFLICT WITHIN OR AMONG THE CONTRACT DOCUMENTS, THAT DOCUMENT PLACING THE GREATEST BURDEN UPON GENERAL CONTRACTOR SHALL CONTROL. THE GENERAL CONTRACTOR SHALL CAREFULLY STUDY AND COMPARE ALL DRAWINGS, REPORTING ANY ERROR, INCONSISTENCY OR OMISSION, IF ANY, BEFORE AND REPORT TO CDS AND, IN NO CASE SHALL PROCEED IN UNCERTAINTY.

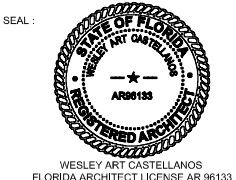


PROJECT NO :
2020-39
CHECKED BY : WAC
DRAWN BY : WAC
SCALE: N.T.S.
© 2021 BY CDS

SHEET NAME :
**GROUND FLOOR
PLAN**
SHEET NO :
A - 300

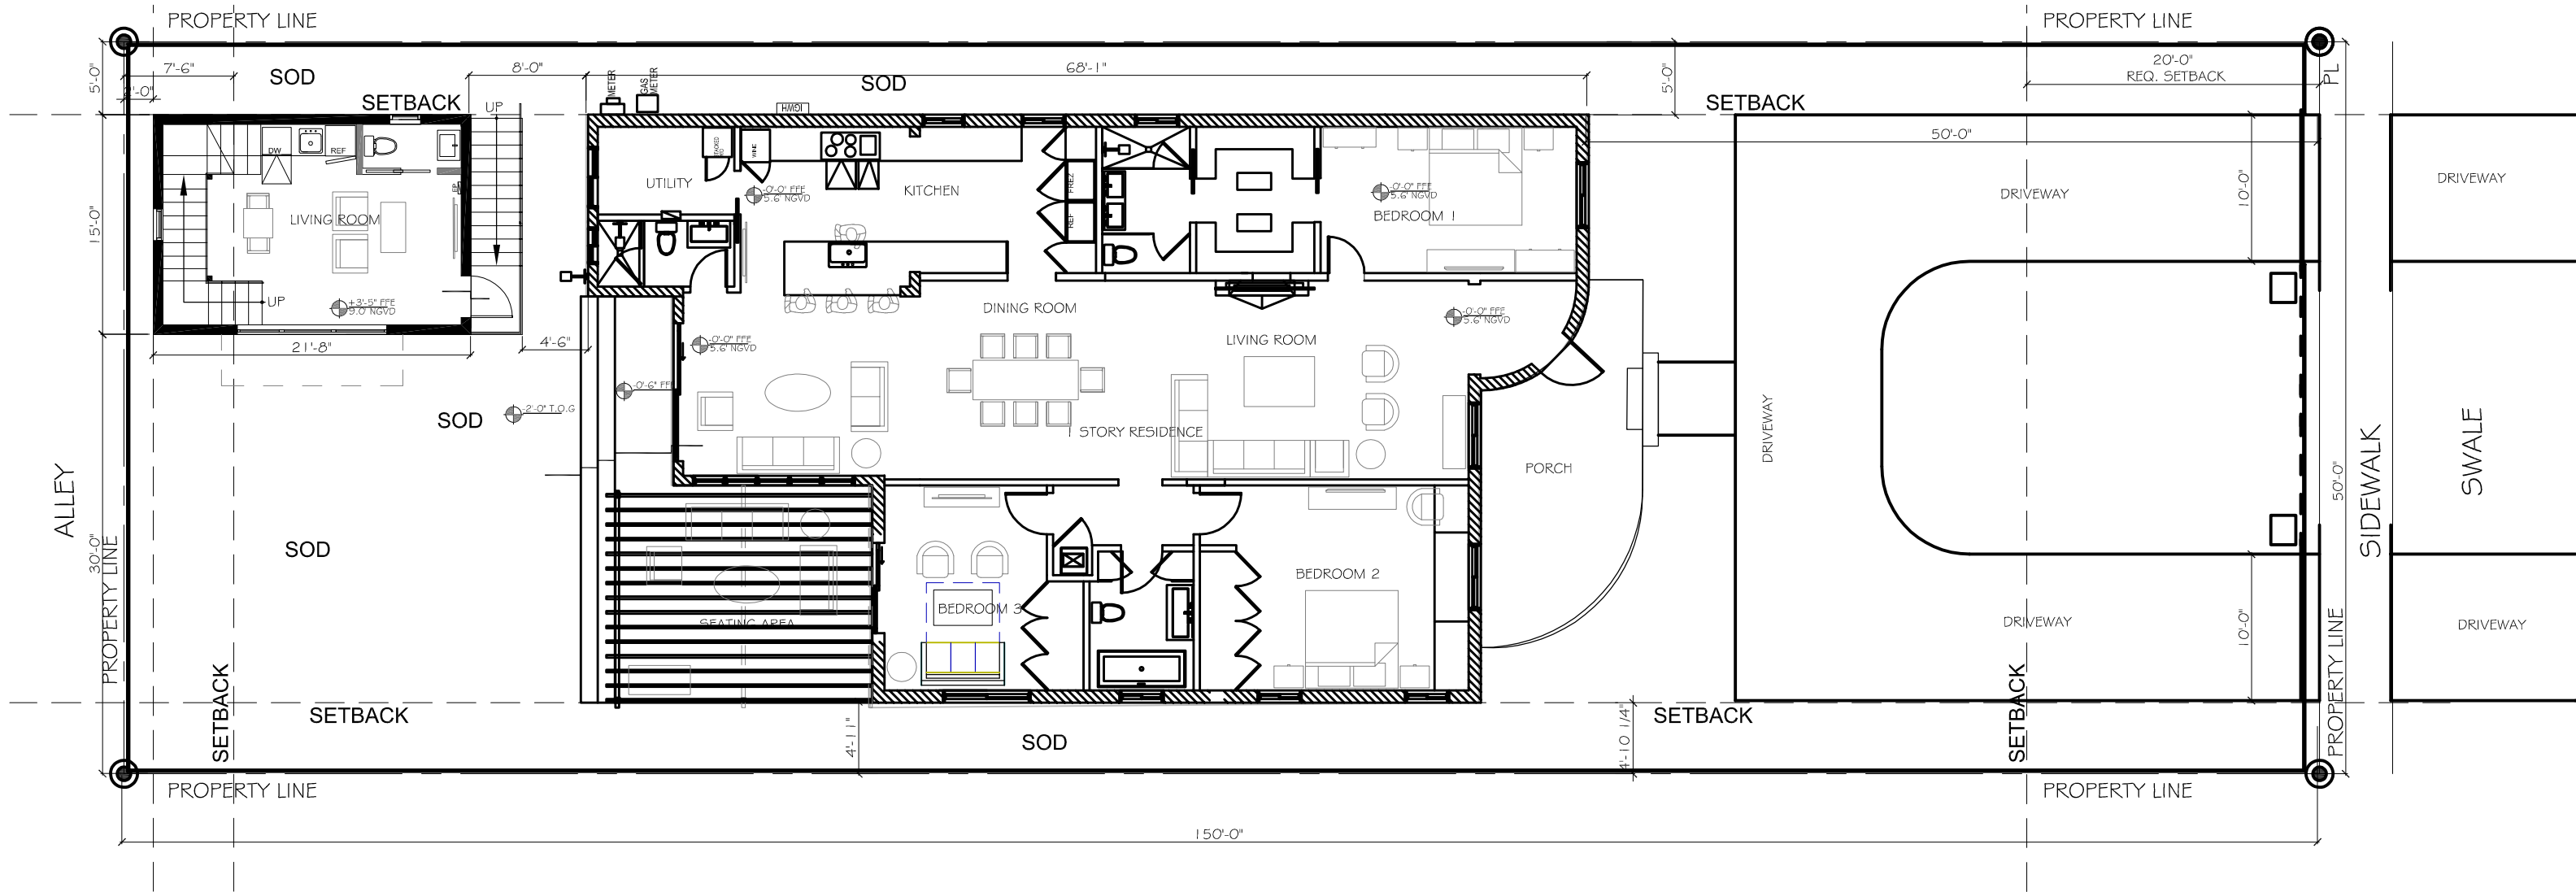

1 SITE PLAN
SCALE : 3/32" = 1'-0"

 

CLIENT :
**BAKER RESIDENCE
NEW GUEST HOUSE**
1426 Lenox Avenue
Miami Beach, FL 33139
Folio: 02-4203-009-9000



WESLEY ART CASTELLANOS
ARCHITECTS

7300 BISCAYNE BLVD, STE 200
MIAMI, FL 33138
Tel: 786.218.5335
License #AA 26002467

WWW.CASTELLANOSDESIGN.COM


No.	DATE	ISSUED / REVISED
1	19 JUL/21	HPB SUBMITTAL
2	19 JUL/22	HPB SUBMITTAL COMMENTS
3		

ALL DRAWING AND WRITTEN MATERIAL CONTAINED HEREIN IS THE SOLE PROPERTY OF CASTELLANOS DESIGN STUDIO, LLC, AND MAY NOT BE REPRODUCED, COPIED, PUBLISHED, DISCLOSED OR USED WITHOUT EXPRESS WRITTEN CONSENT OF CASTELLANOS DESIGN STUDIO, LLC. THE DRAWINGS ARE SCOPE DOCUMENTS WHICH INDICATE THE GENERAL SCOPE OF WORK, AND SUCH DO NOT NECESSARILY DESCRIBE ALL WORK REQUIRED FOR THE FULL PERFORMANCE AND COMPLETION OF THE WORK. GENERAL CONTRACTOR IS TO FURNISH AND INSTALL ALL ITEMS REQUIRED FOR THE PROPER COMPLETION OF ITS WORK, WITHOUT ADJUSTMENT TO THE CONTRACT AMOUNT, UNLESS SCOPE OF WORK CHANGES FROM THAT INDICATED ON THE DRAWINGS. IN THE EVENT OF A CONFLICT WITHIN OR AMONG THE CONTRACT DOCUMENTS, THAT DOCUMENT PLACING THE GREATEST BURDEN UPON GENERAL CONTRACTOR SHALL GOVERN. THE GENERAL CONTRACTOR SHALL CAREFULLY STUDY AND COMPARE ALL DRAWINGS, REPORTING ANY CONFLICT, INCONSISTENCY OR OMISSION HE MAY DISCOVER AND REPORT TO CDS AND, IN NO CASE, SHALL PROCEED IN UNCERTAINTY.



PROJECT NO : 2020-39
CHECKED BY : WAC
DRAWN BY : WAC
SCALE: N.T.S.
© 2021 BY CDS

SHEET NAME : SITE PLAN
SHEET NO : A - 200

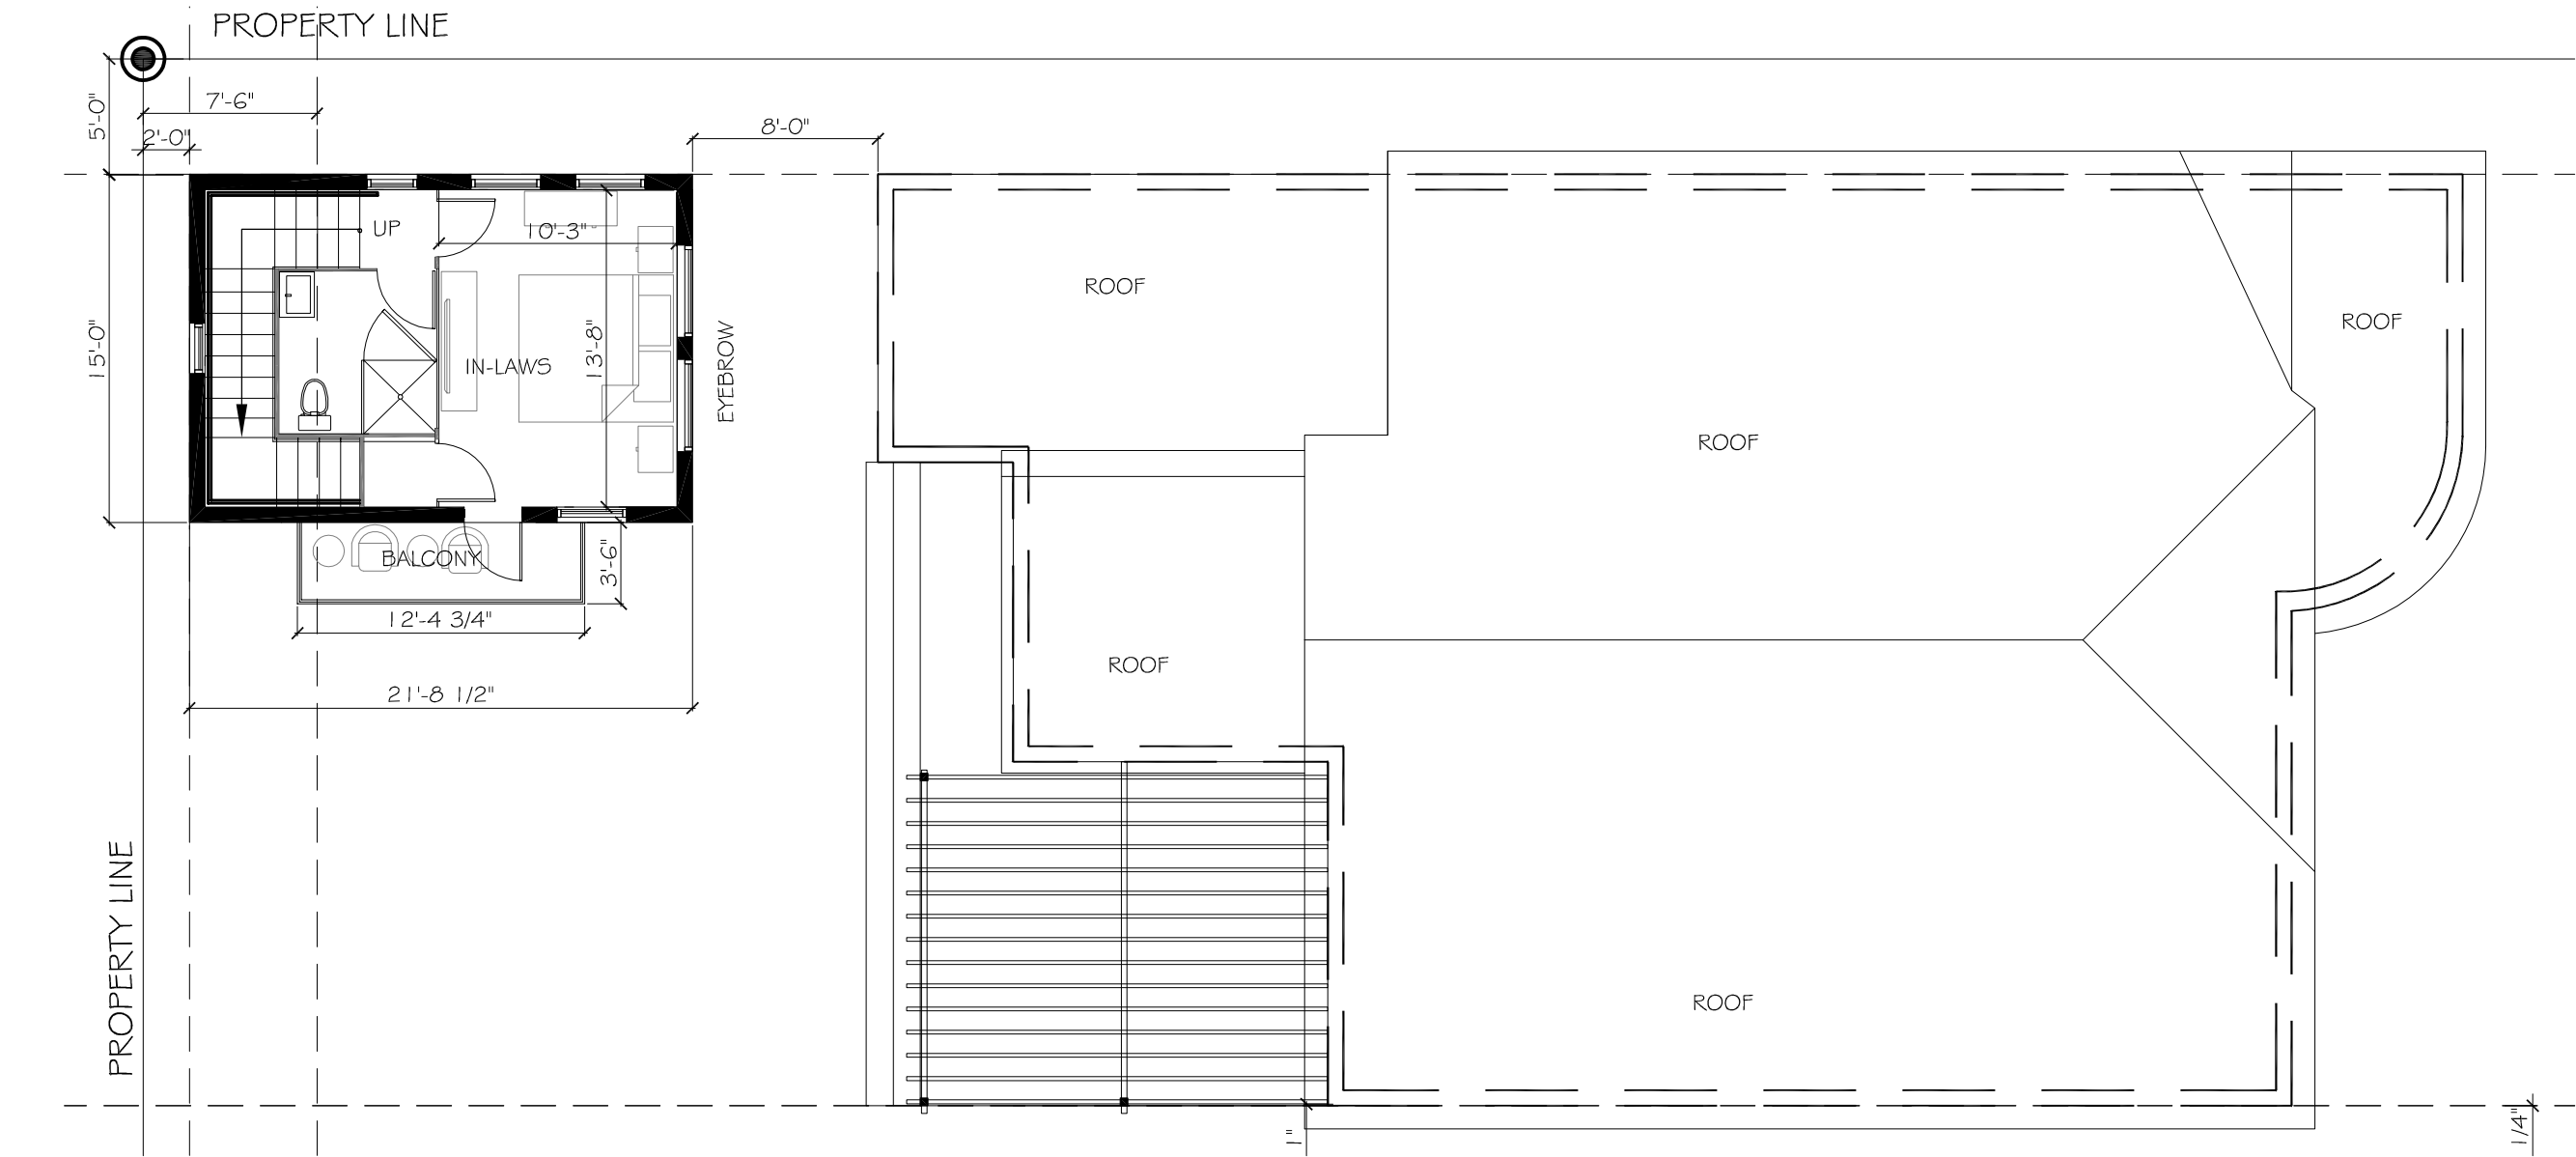

1 **2ND FLOOR PLAN**
SCALE : 1/8" = 1'-0"

GROSS AREA (A/C)

GROUND FLOOR MAIN:	2,113 SF
GROUND FL GUEST:	326 SF
SECOND FL GUEST:	326 SF
TOTAL:	2,765 SF

CLIENT :

BAKER RESIDENCE
NEW GUEST HOUSE

1426 Lenox Avenue
Miami Beach, FL 33139
Folio: 02-4203-009-9000

CDS

CASTELLANOS DESIGN STUDIO

7300 BISCAYNE BLVD. STE 200
MIAMI, FL 33138
Tel: 786.218.5335
License #AA 26002467
WWW.CASTELLANOSDESIGN.COM

No.	DATE	ISSUED / REVISED
1	19 JUL/21	HPB SUBMITTAL
2	19 JUL/22	HPB SUBMITTAL COMMENTS
3		

ALL DRAWN AND WRITTEN MATERIAL CONTAINED HEREIN IS THE SOLE PROPERTY OF CASTELLANOS DESIGN STUDIO, LLC, AND MAY NOT BE REPRODUCED, COPIED, REPRODUCED, OR USED WITHOUT EXPRESS WRITTEN CONSENT OF CASTELLANOS DESIGN STUDIO, LLC. THE DRAWINGS ARE SCOPE DOCUMENTS, WHICH INDICATE THE GENERAL SCOPE OF WORK, AND SUCH DO NOT NECESSARILY DESCRIBE ALL WORK REQUIRED FOR THE FULL PERFORMANCE AND COMPLETION OF THE WORK. GENERAL CONTRACTOR IS TO FURNISH AND INSTALL ALL ITEMS REQUIRED FOR THE PROPER COMPLETION OF ITS WORK, WITHOUT ADJUSTMENT TO THE CONTRACT AMOUNT, UNLESS SCOPE OF WORK CHANGES FROM THAT INDICATED ON THE DRAWINGS. IN THE EVENT OF A CONFLICT WITHIN OR AMONG THE CONTRACT DOCUMENTS, THAT DOCUMENT PLACING THE GREATEST BURDEN UPON GENERAL CONTRACTOR SHALL GOVERN. THE GENERAL CONTRACTOR SHALL CAREFULLY STUDY AND COMPARE ALL DRAWINGS, REPORTING ANY ERROR, INCONSISTENCY OR OMISSION, IF ANY, BEFORE AND REPORT TO CDS AND, IN NO CASE SHALL PROCEED IN UNCERTAINTY.

SEAL :

STATE OF FLORIDA

REGISTERED ARCHITECT

ARS60133


WESLEY ART CASTELLANOS
FLORIDA ARCHITECT LICENSE AR 96133

PROJECT NO :
2020-39

CHECKED BY : WAC
DRAWN BY : WAC
SCALE: N.T.S.
© 2021 BY CDS

SHEET NAME :
2ND FLOOR PLAN

SHEET NO :
A - 301

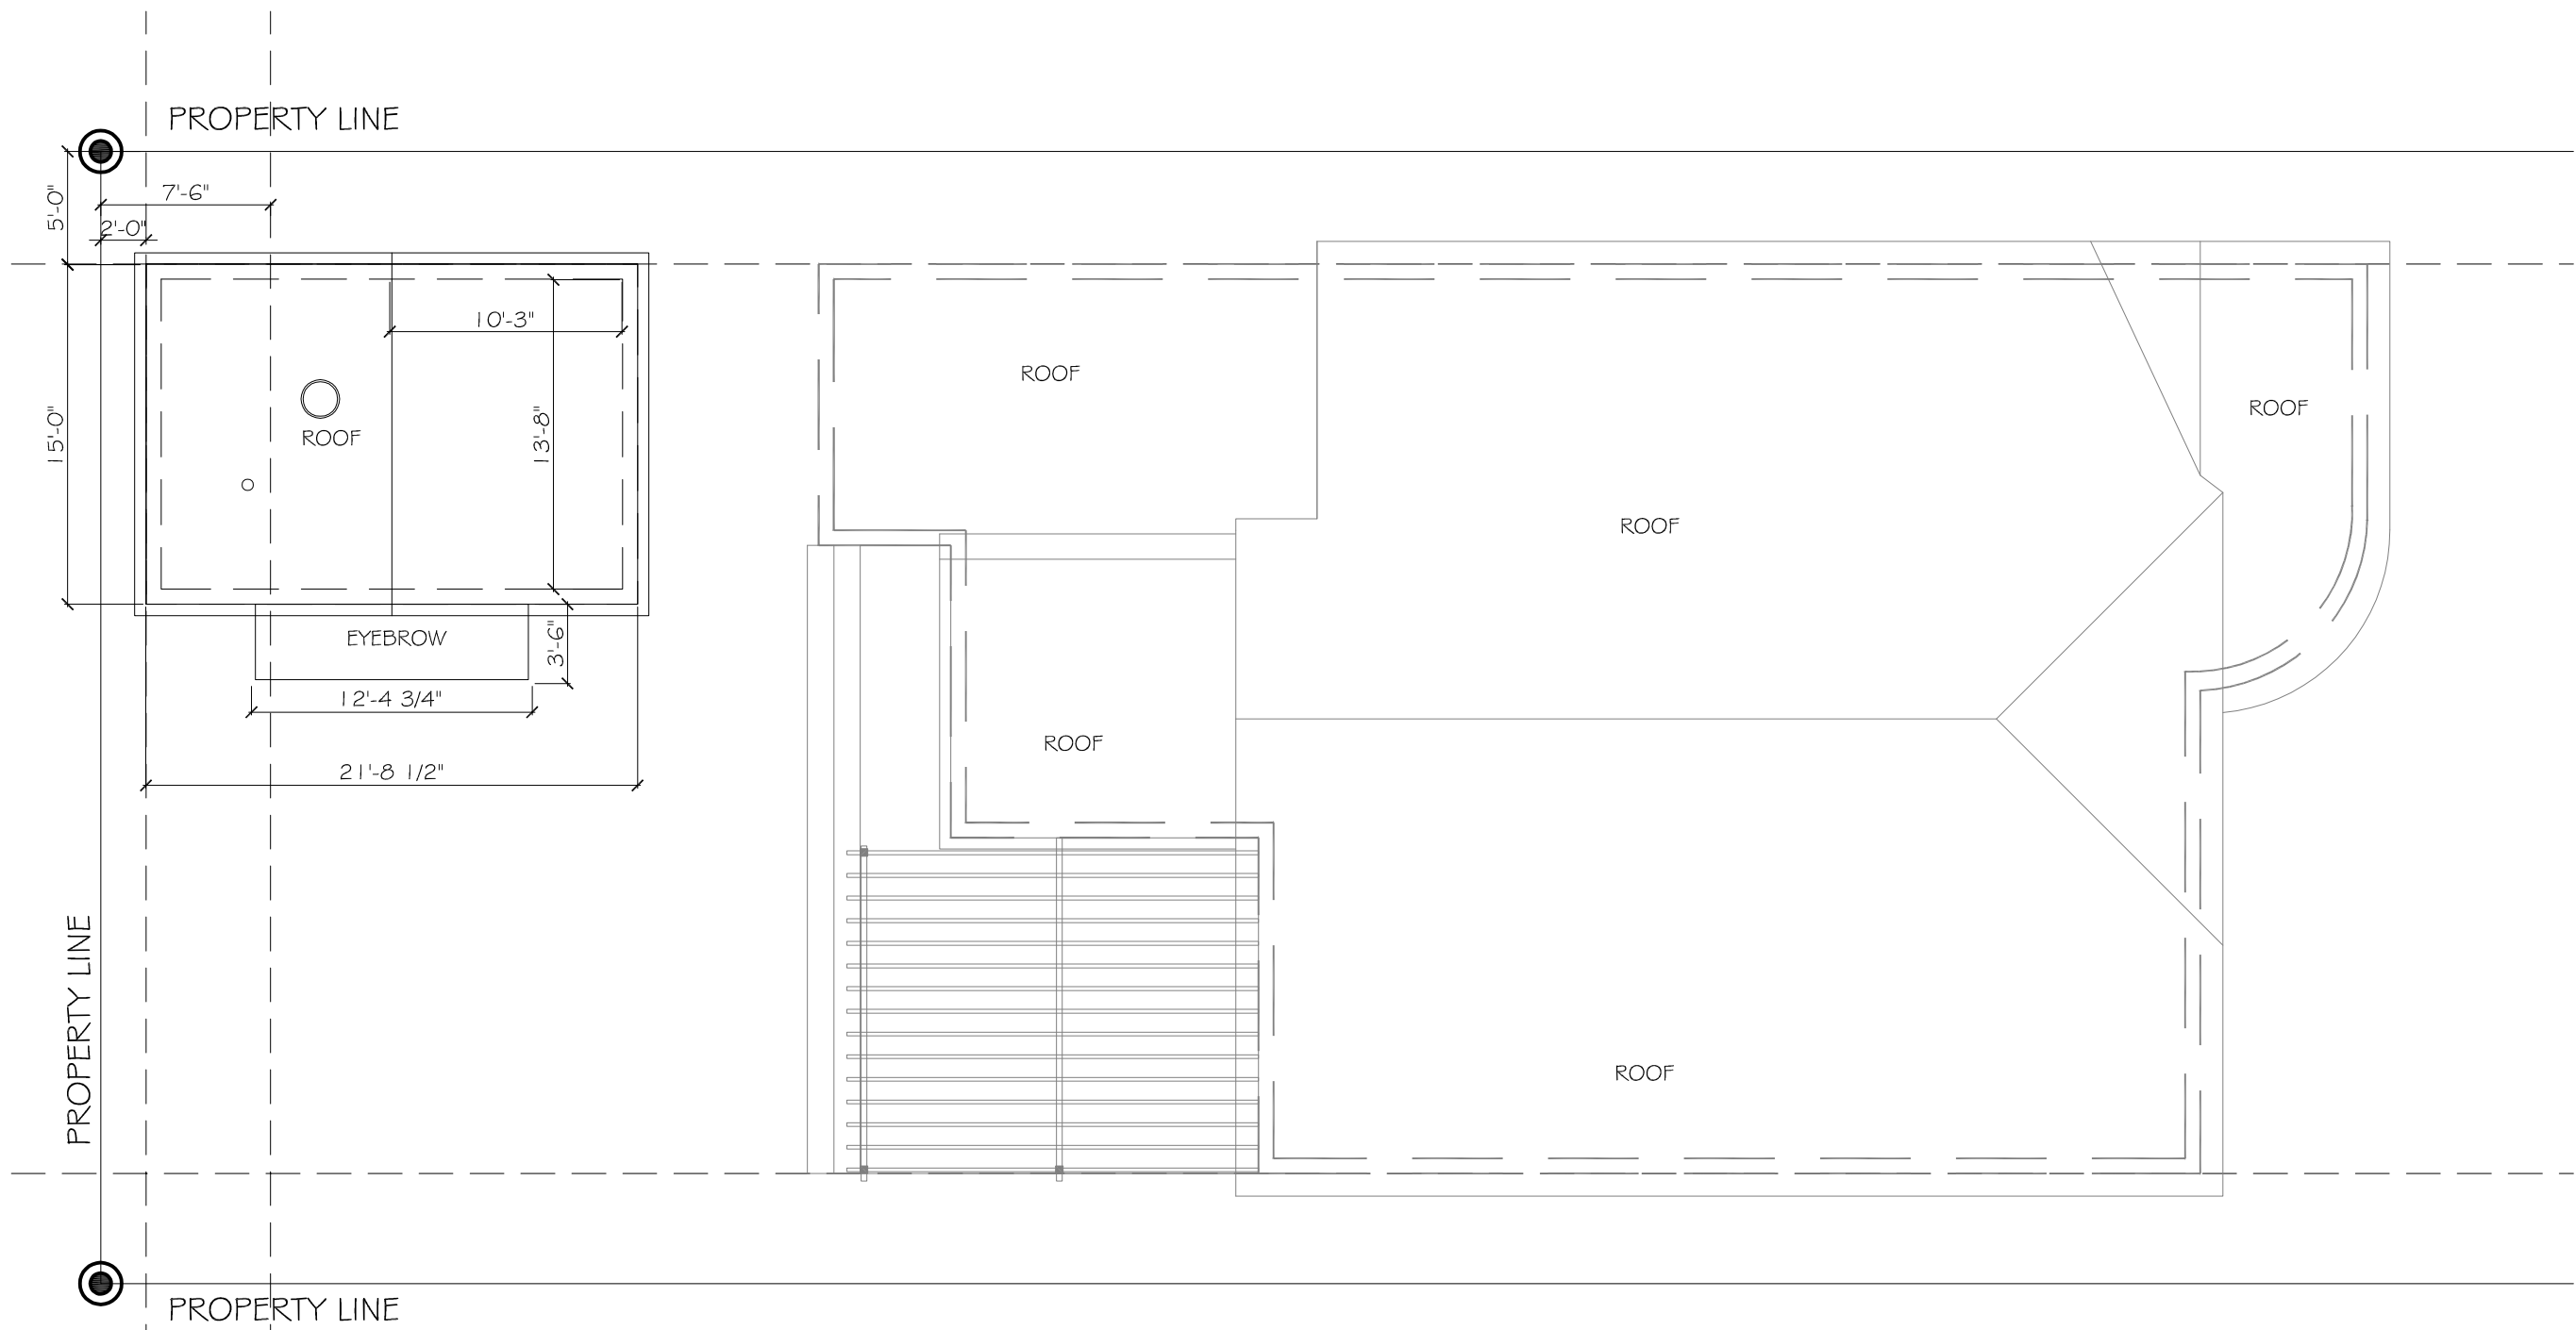

1 **ROOF PLAN**
SCALE : 1/8" = 1'-0"

CLIENT :
**BAKER RESIDENCE
NEW GUEST HOUSE**
1426 Lenox Avenue
Miami Beach, FL 33139
Folio: 02-4203-009-9000



CASTELLANOS DESIGN STUDIO

7300 BISCAYNE BLVD. STE 200
MIAMI, FL 33138
Tel: 786.218.5335
License #AA 26002467

WWW.CASTELLANOSDESIGN.COM

No.	DATE	ISSUED / REVISED
1	19 JUL/21	HPB SUBMITTAL
2	19 JUL/22	HPB SUBMITTAL COMMENTS
3		

ALL DRAWN AND WRITTEN MATERIAL CONTAINED HEREIN IS THE SOLE PROPERTY OF CASTELLANOS DESIGN STUDIO, LLC, AND MAY NOT BE REPRODUCED, COPIED, REPRODUCED, OR USED WITHOUT EXPRESS WRITTEN CONSENT OF CASTELLANOS DESIGN STUDIO, LLC. THE DRAWINGS ARE SCOPE DOCUMENTS WHICH INDICATE THE GENERAL SCOPE OF WORK, AND SUCH DO NOT NECESSARILY DESCRIBE ALL WORK REQUIRED FOR THE FULL PERFORMANCE AND COMPLETION OF THE WORK. GENERAL CONTRACTOR IS TO FURNISH AND INSTALL ALL ITEMS REQUIRED FOR THE PROPER COMPLETION OF ITS WORK, WITHOUT ADJUSTMENT TO THE CONTRACT AMOUNT, UNLESS SCOPE OF WORK CHANGES FROM THAT INDICATED ON THE DRAWINGS. IN THE EVENT OF A CONFLICT WITHIN OR AMONG THE CONTRACT DOCUMENTS, THAT DOCUMENT PLACING THE GREATEST BURDEN UPON GENERAL CONTRACTOR SHALL CONTROL. THE GENERAL CONTRACTOR SHALL CAREFULLY STUDY AND COMPARE ALL DRAWINGS, REPORTING ANY ERROR, INCONSISTENCY OR OMISSION, IF ANY, BEFORE AND REPORT TO CDS AND, IN NO CASE SHALL PROCEED IN UNCERTAINTY.

SEAL :





WESLEY ART CASTELLANOS
FLORIDA ARCHITECT LICENSE AR 96133

PROJECT NO :
2020-39

CHECKED BY : WAC
DRAWN BY : WAC
SCALE: N.T.S.
© 2021 BY CDS

SHEET NAME :
ROOF PLAN

SHEET NO :
A - 302

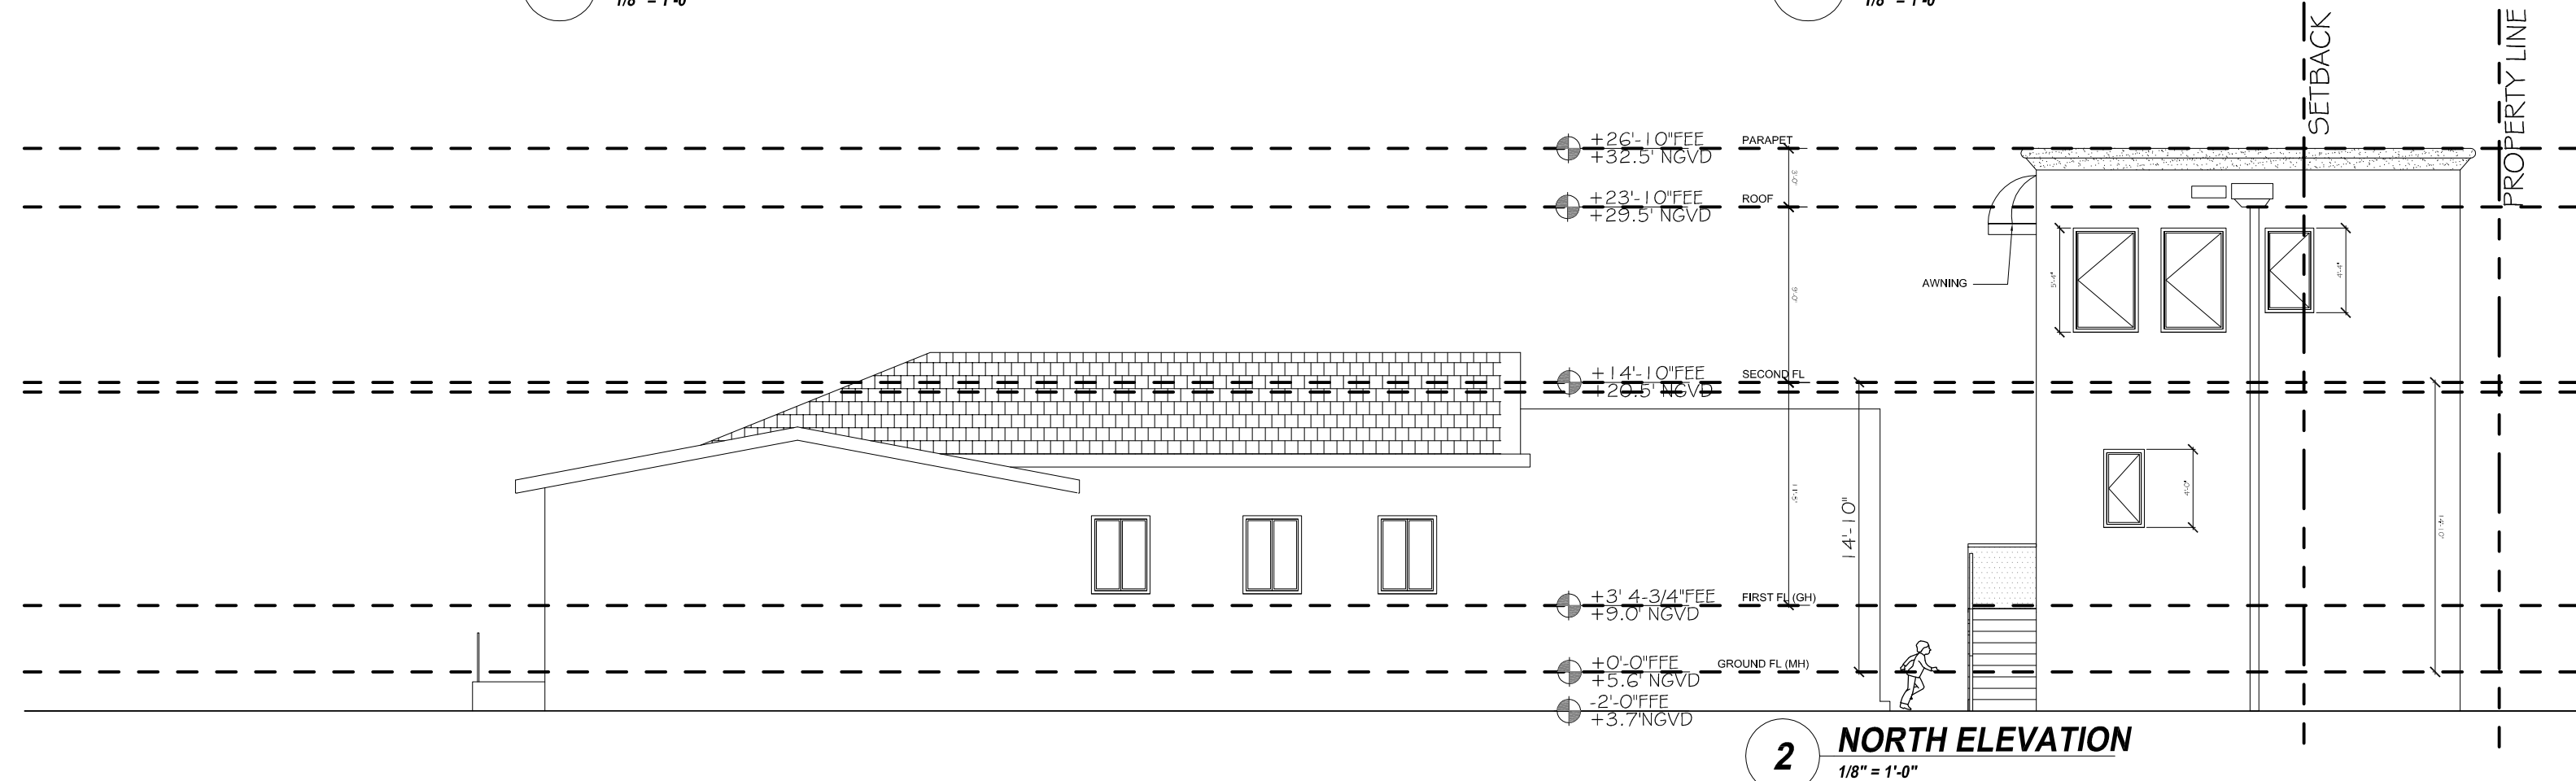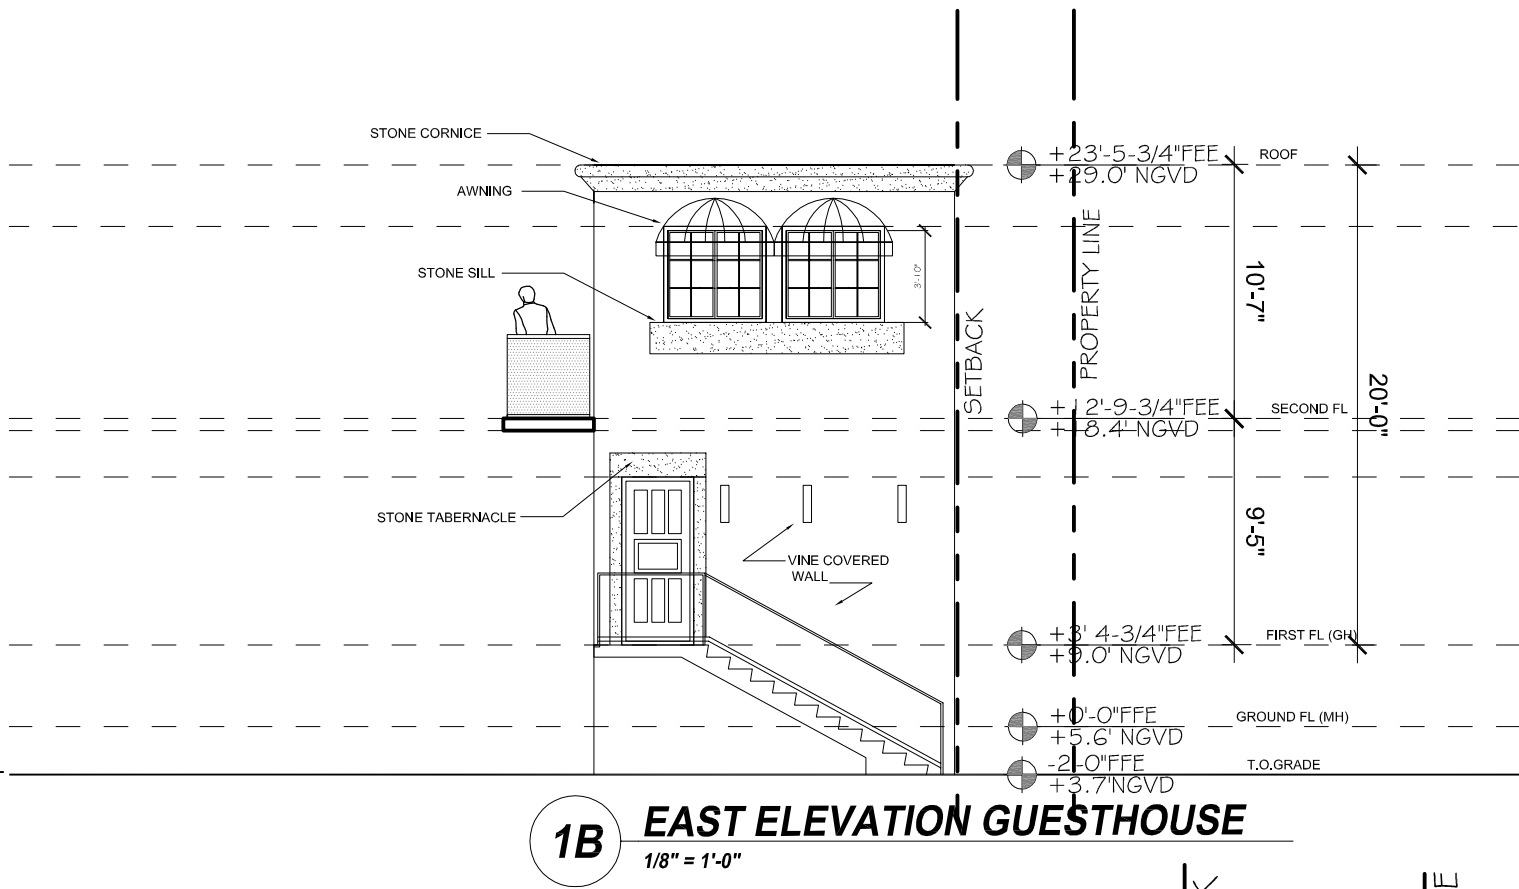

CLIENT :

**BAKER RESIDENCE
NEW GUEST HOUSE**

1426 Lenox Avenue
Miami Beach, FL 33139
Folio: 02-4203-009-9000

CDS
CASTELLANOS DESIGN STUDIO

7300 BISCAYNE BLVD. STE 200
MIAMI, FL 33138
Tel: 786.218.5335
License #AA 26002467

WWW.CASTELLANOSDESIGN.COM

NO.	DATE	ISSUED / REVISED
1	19 JUL/21	HPB SUBMITTAL
2	19 JUL/22	HPB SUBMITTAL COMMENTS
3		

ALL DRAWN AND WRITTEN MATERIAL CONTAINED HEREIN IS THE SOLE PROPERTY OF CASTELLANOS DESIGN STUDIO, LLC, AND MAY NOT BE REPRODUCED, COPIED, REPRODUCED OR USED WITHOUT EXPRESS WRITTEN CONSENT OF CASTELLANOS DESIGN STUDIO, LLC. THE DRAWINGS ARE SCOPE DOCUMENTS WHICH INDICATE THE GENERAL SCOPE OF WORK, AND SUCH, DO NOT NECESSARILY DESCRIBE ALL WORK REQUIRED FOR THE FULL PERFORMANCE AND COMPLETION OF THE WORK. GENERAL CONTRACTOR IS TO FURNISH AND INSTALL ALL ITEMS REQUIRED FOR THE PROPER COMPLETION OF ITS WORK WITHOUT ADJUSTMENT TO THE CONTRACT AMOUNT, UNLESS SCOPE OF WORK CHANGES FROM THAT INDICATED ON THE DRAWINGS. IN THE EVENT OF A CONFLICT WITHIN OR AMONG THE CONTRACT DOCUMENTS, THAT DOCUMENT PLACING THE GREATER BURDEN UPON GENERAL CONTRACTOR SHALL CONTROL. THE GENERAL CONTRACTOR SHALL CAREFULLY STUDY AND COMPARE ALL DRAWINGS, REPORTING ANY ERROR, INCONSISTENCY OR OMISSION TO E MAY DISCOVER, AND REPORT TO CDS AND, IN NO CASE SHALL PROCEED IN UNCERTAINTY.

SEAL :




WESLEY ART CASTELLANOS
REGISTERED ARCHITECT
FLORIDA ARCHITECT LICENSE AR 96133

PROJECT NO :
2020-39

CHECKED BY : WAC
DRAWN BY : WAC
SCALE: N.T.S.
© 2021 BY CDS

SHEET NAME :
**BUILDING
ELEVATIONS**

SHEET NO :
A - 400

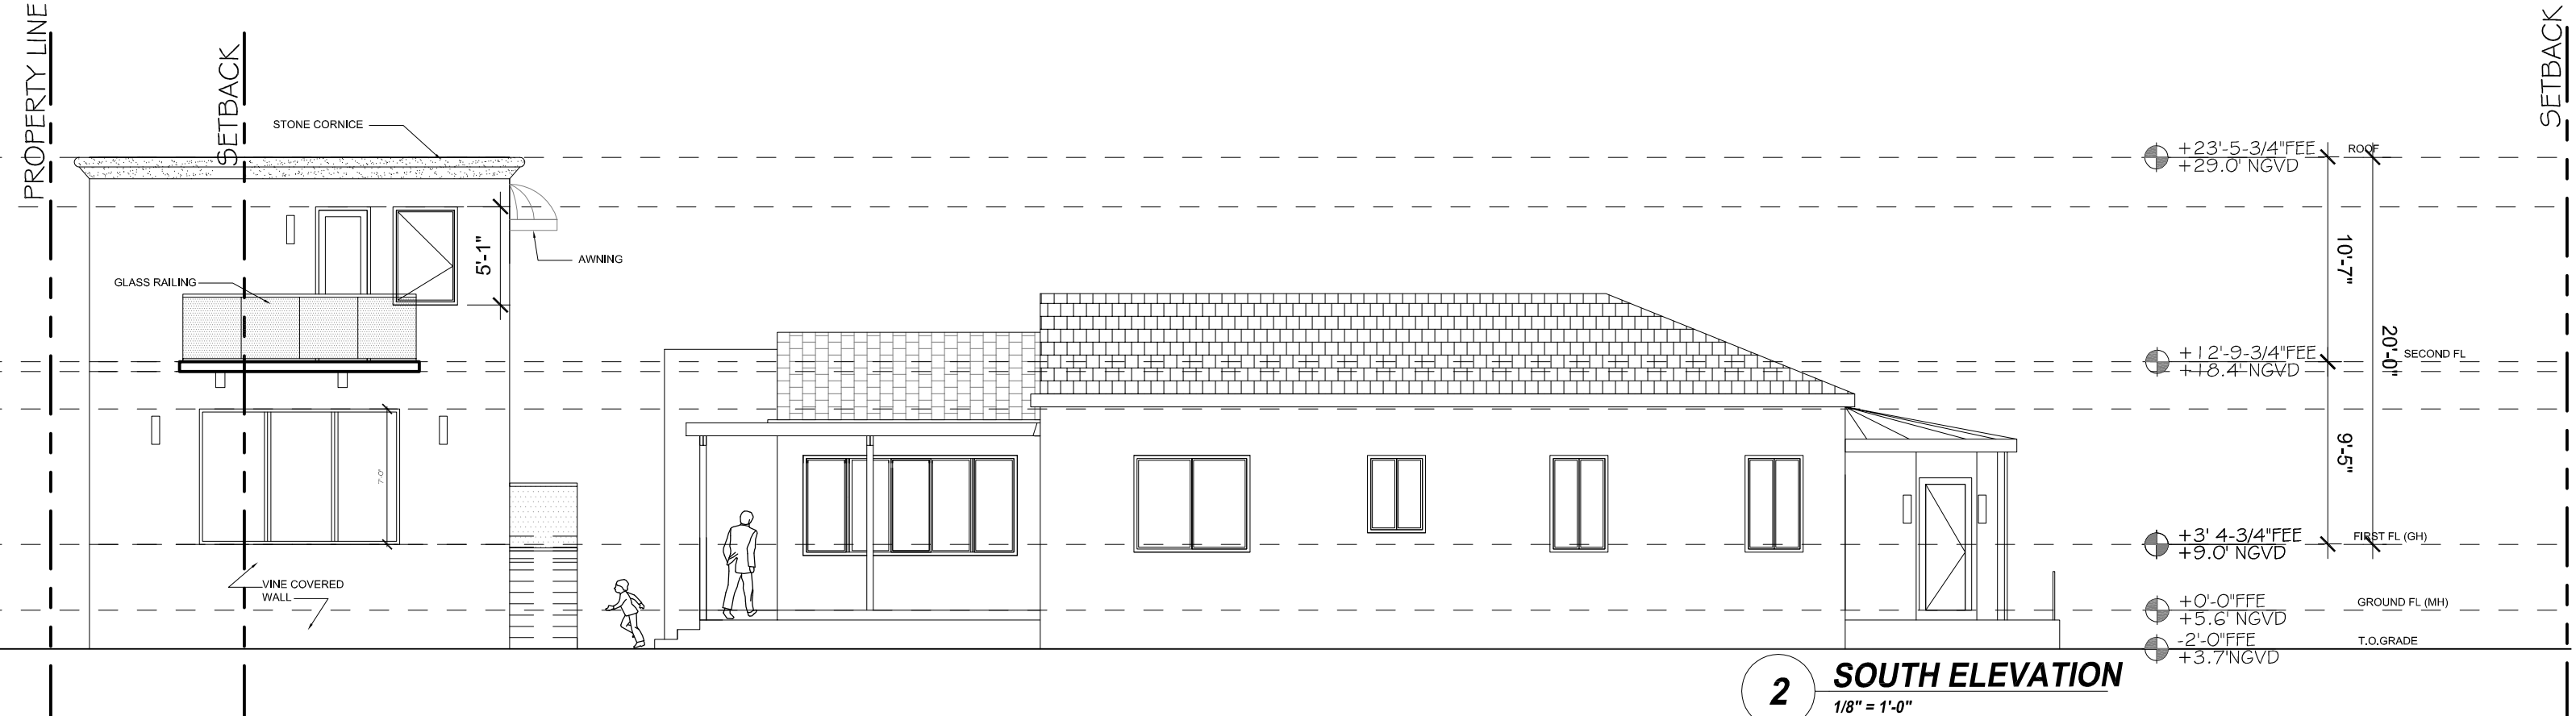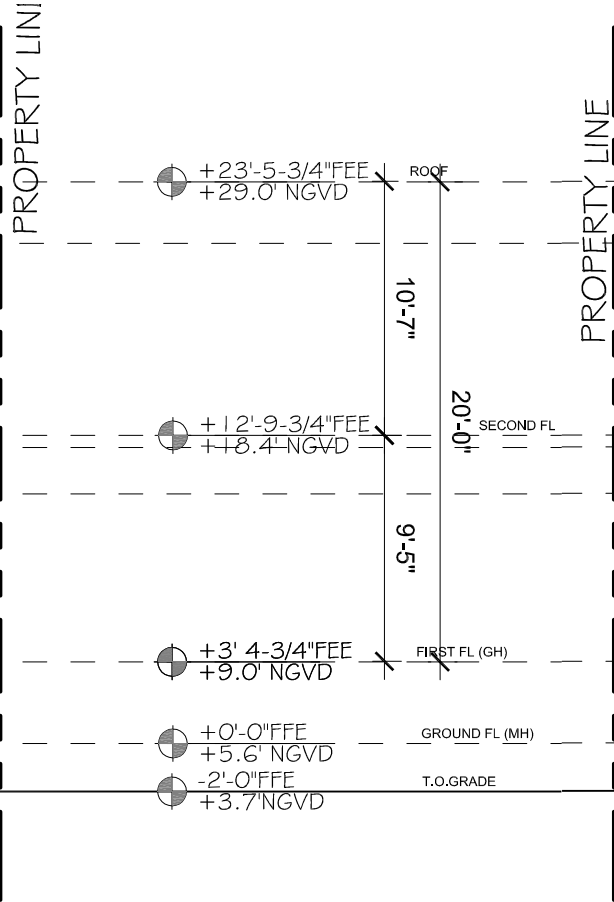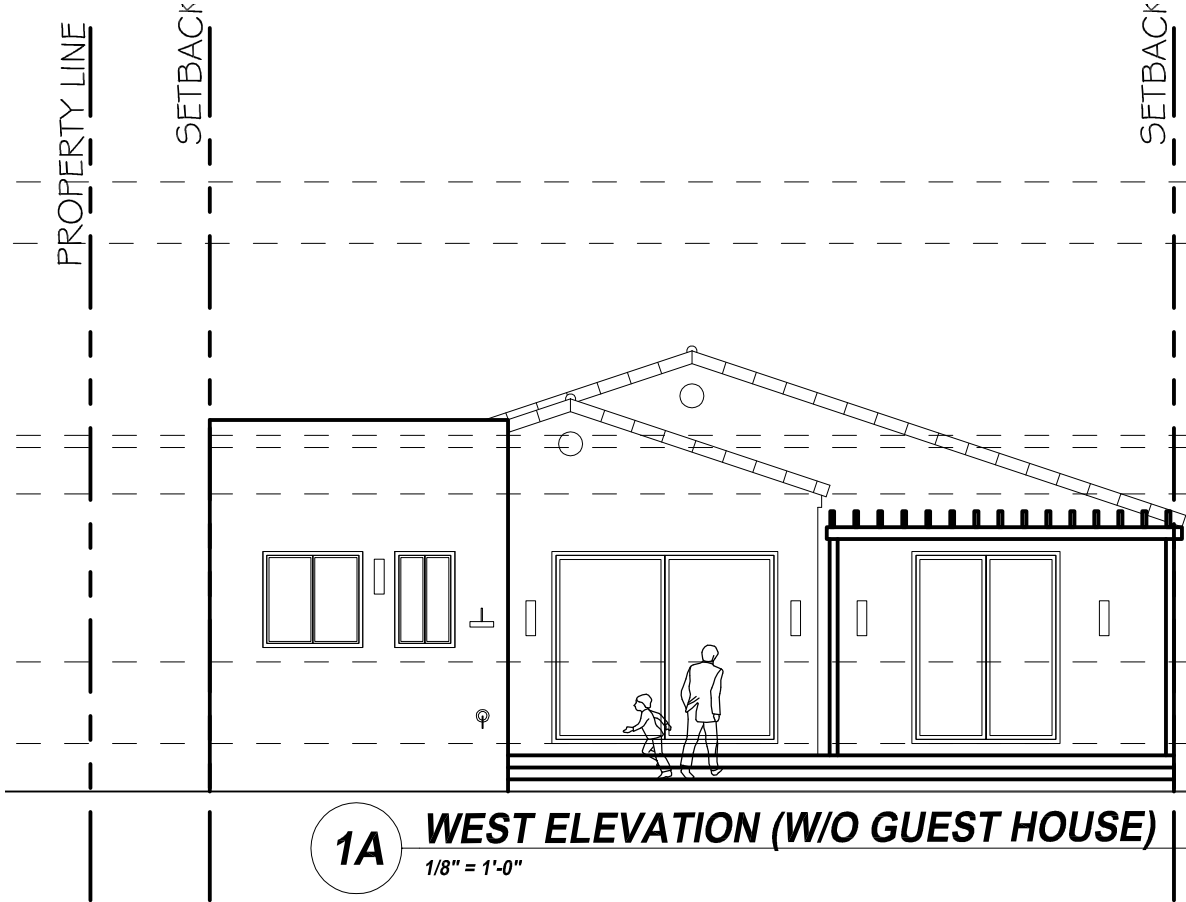

CLIENT :
**BAKER RESIDENCE
NEW GUEST HOUSE**
1426 Lenox Avenue
Miami Beach, FL 33139
Folio: 02-4203-009-9000

CDS
CASTELLANOS DESIGN STUDIO
7300 BISCAYNE BLVD. STE 200
MIAMI, FL 33138
Tel: 786.218.5335
License #AA 26002467
WWW.CASTELLANOSDESIGN.COM

No.	DATE	ISSUED / REVISED
1	19 JUL/21	HPB SUBMITTAL
2	19 JUL/22	HPB SUBMITTAL COMMENTS
3		

ALL DRAWN AND WRITTEN MATERIAL CONTAINED HEREIN IS THE SOLE PROPERTY OF CASTELLANOS DESIGN STUDIO, LLC, AND MAY NOT BE REPRODUCED, COPIED, REPRODUCED, OR USED WITHOUT EXPRESS WRITTEN CONSENT OF CASTELLANOS DESIGN STUDIO, LLC. THE DRAWINGS ARE SCOPE DOCUMENTS, WHICH INDICATE THE GENERAL SCOPE OF WORK, AND SUCH, DO NOT NECESSARILY DESCRIBE ALL WORK REQUIRED FOR THE FULL PERFORMANCE AND COMPLETION OF THE WORK. GENERAL CONTRACTOR IS TO FURNISH AND INSTALL ALL ITEMS REQUIRED FOR THE PROPER COMPLETION OF ITS WORK, WITHOUT ADJUSTMENT TO THE CONTRACT AMOUNT, UNLESS SCOPE OF WORK CHANGES FROM THAT INDICATED ON THE DRAWINGS. IN THE EVENT OF A CONFLICT WITHIN OR AMONG THE CONTRACT DOCUMENTS, THAT DOCUMENT PLACING THE GREATER BURDEN UPON GENERAL CONTRACTOR SHALL GOVERN. THE GENERAL CONTRACTOR SHALL CAREFULLY STUDY AND COMPARE ALL DRAWINGS, REPORTING ANY ERROR, INCONSISTENCY OR OMISSION, IF ANY, BEFORE AND REPORT TO CDS AND, IN NO CASE SHALL PROCEED IN UNCERTAINTY.

SEAL :

WESLEY ART CASTELLANOS
FLORIDA ARCHITECT LICENSE AR 96133

PROJECT NO :
2020-39
CHECKED BY : WAC
DRAWN BY : WAC
SCALE: N.T.S.
© 2021 BY CDS


SHEET NAME :
**BUILDING
ELEVATIONS**
SHEET NO :
D - 401

THIS PAGE IS INTENTIONALLY LEFT BLANK

CLIENT :

BAKER RESIDENCE
NEW GUEST HOUSE

1426 Lenox Avenue
Miami Beach, FL 33139
Folio: 02-4203-009-9000

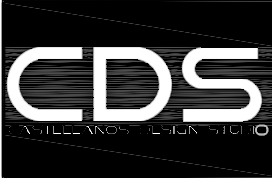

CASTELLANOS DESIGN STUDIO

7300 BISCAYNE BLVD. STE 200
MIAMI, FL 33138
Tel: 786.218.5335
License #AA 26002467

WWW.CASTELLANOSDESIGN.COM

No.	DATE	ISSUED / REVISED
1	19 JUL/21	HPB SUBMITTAL
2	19 JUL/22	HPB SUBMITTAL COMMENTS
3		

ALL DRAWN AND WRITTEN MATERIAL CONTAINED HEREIN IS THE SOLE PROPERTY OF CASTELLANOS DESIGN STUDIO, LLC, AND MAY NOT BE REPRODUCED, COPIED, REPRODUCED, OR USED WITHOUT EXPRESS WRITTEN CONSENT OF CASTELLANOS DESIGN STUDIO, LLC. THE DRAWINGS ARE SCOPE DOCUMENTS WHICH INDICATE THE GENERAL SCOPE OF WORK, AND SUCH DO NOT NECESSARILY DESCRIBE ALL WORK REQUIRED FOR THE FULL PERFORMANCE AND COMPLETION OF THE WORK. GENERAL CONTRACTOR IS TO FURNISH AND INSTALL ALL ITEMS REQUIRED FOR THE PROPER COMPLETION OF ITS WORK, WITHOUT ADJUSTMENT TO THE CONTRACT AMOUNT, UNLESS SCOPE OF WORK CHANGES FROM THAT INDICATED ON THE DRAWINGS. IN THE EVENT OF A CONFLICT WITHIN OR AMONG THE CONTRACT DOCUMENTS, THAT DOCUMENT PLACING THE GREATEST BURDEN UPON GENERAL CONTRACTOR SHALL GOVERN. THE GENERAL CONTRACTOR SHALL CAREFULLY STUDY AND COMPARE ALL DRAWINGS, REPORTING ANY ERROR, INCONSISTENCY OR OMISSION, IF ANY, BEFORE AND REPORT TO CDS AND, IN NO CASE SHALL PROCEED IN UNCERTAINTY.

SEAL :



WESLEY ART CASTELLANOS
FLORIDA ARCHITECT LICENSE AR 96133

PROJECT NO :
2020-39

CHECKED BY : WAC
DRAWN BY : WAC
SCALE: N.T.S.
© 2021 BY CDS

SHEET NAME :
BACK COVER

SHEET NO :
X-X