

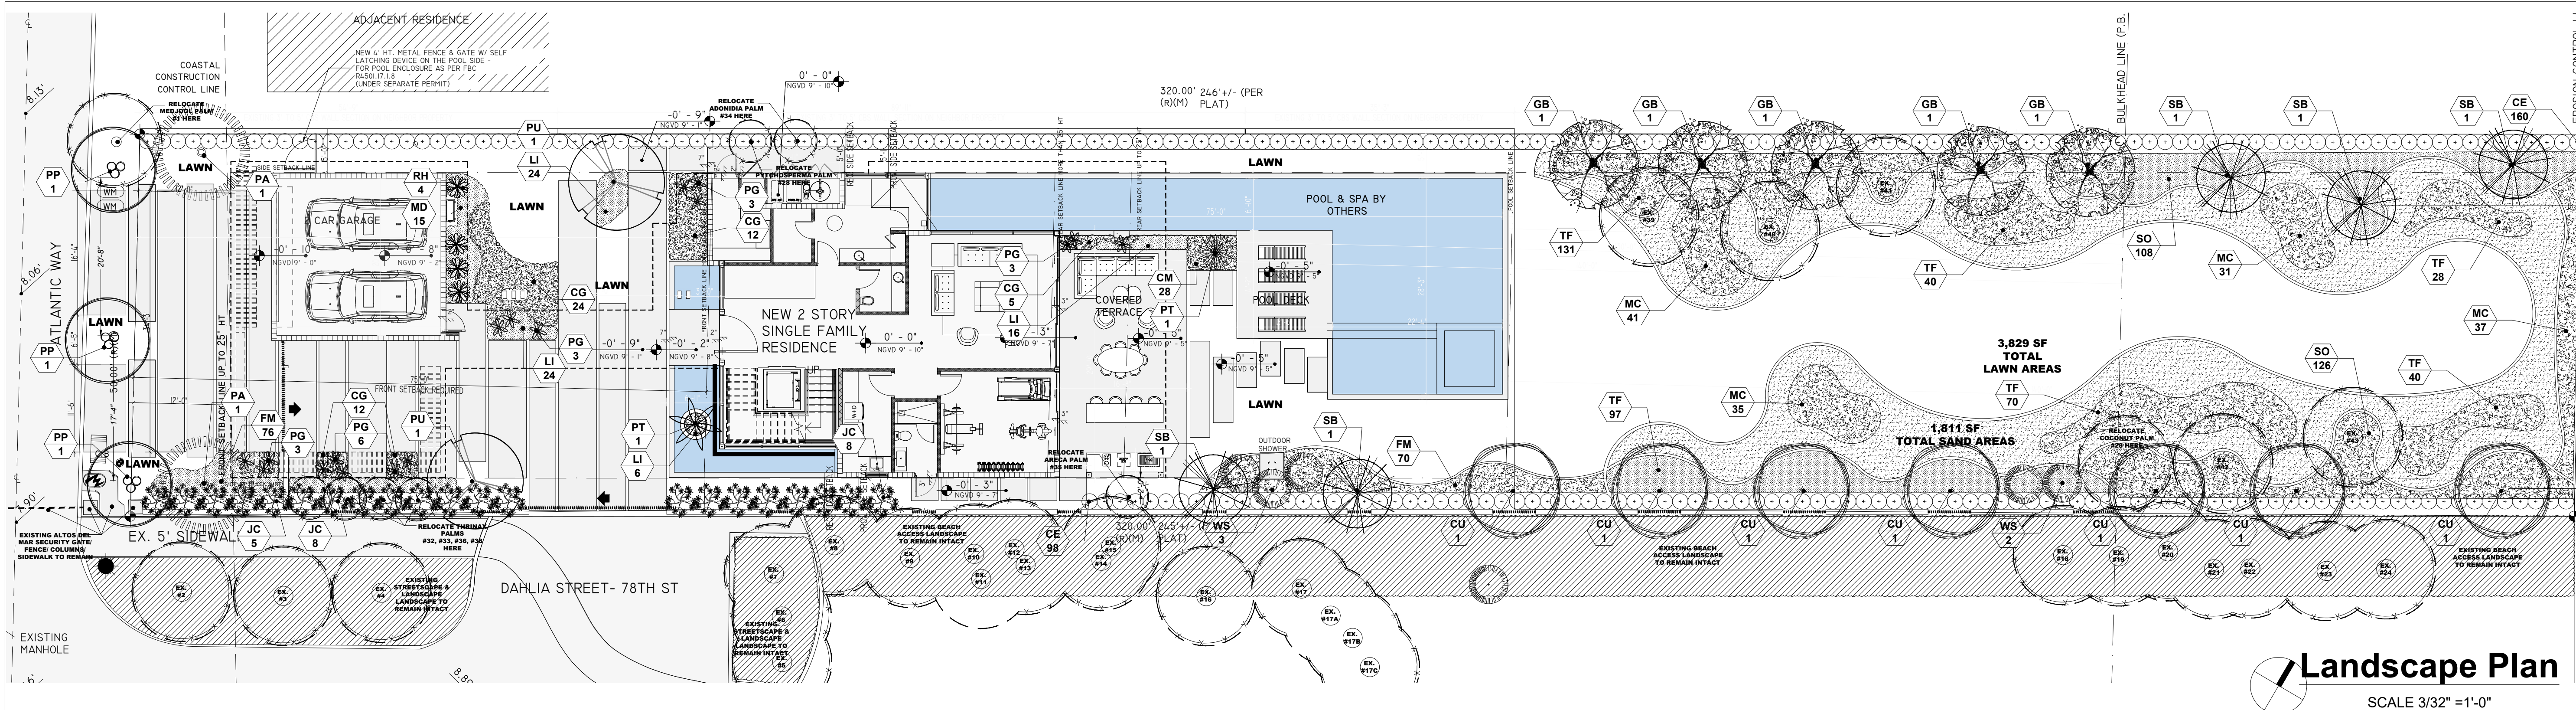


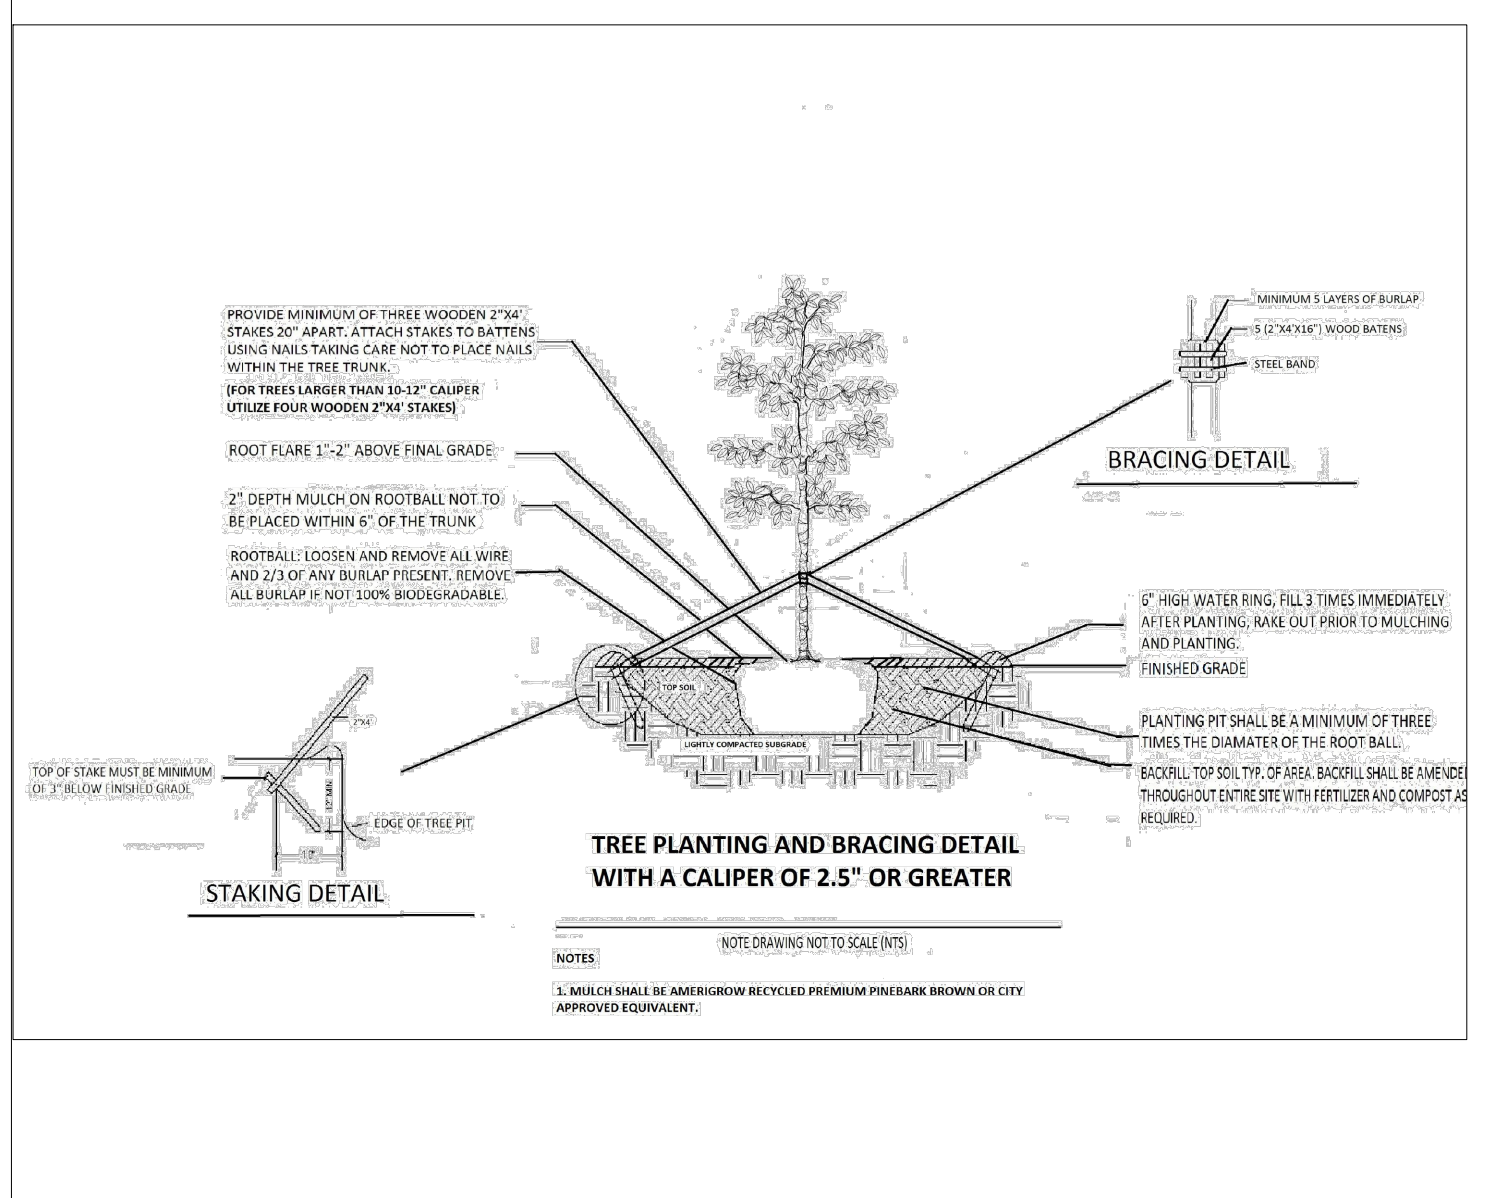

Landscape Plan
SCALE 3/32" = 1'-0"

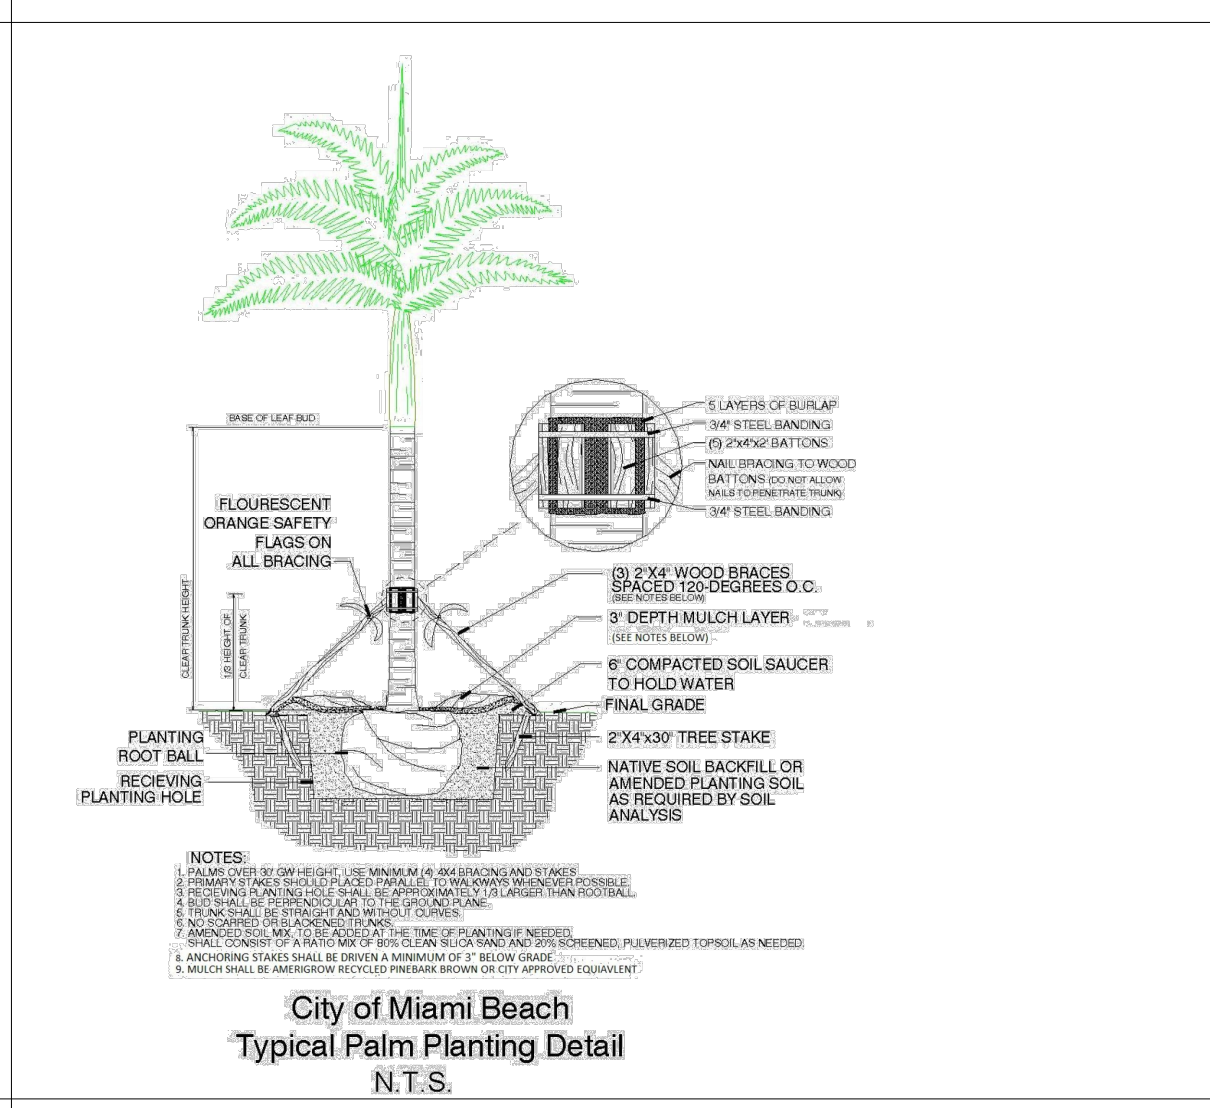


LANDSCAPE NOTES

- ALL PLANT MATERIAL SHALL BE GRADED FLORIDA #1 OR BETTER, AS DEFINED IN THE GRADES AND STANDARDS FOR NURSERY PLANTS, PART I AND II BY THE STATE OF FLORIDA, DEPARTMENT OF AGRICULTURE.
- ALL PLANTS NOT LISTED IN GRADES AND STANDARDS FOR NURSERY PLANTS, PUBLISHED BY THE FLORIDA DEPARTMENT OF AGRICULTURE AND CONSUMER AFFAIRS SHALL CONFORM TO A FLORIDA NO. 1 AS TO (1) HEALTH AND VITALITY, (2) CONDITION OF FOLIAGE, (3) ROOT SYSTEM, (4) FREEDOM FROM PEST OR MECHANICAL DAMAGE, (5) HEAVILY BRANCHED AND DENSELY FOLIATED ACCORDING TO THE ACCEPTED NORMAL SHAPE OF THE SPECIES.
- ALL LANDSCAPE MATERIAL SHALL COMPLY WITH COUNTY, CITY OR LOCAL ORDINANCES.
- SYMBOLS REPRESENT PLANTS AT MATURE STAGE, NEVER AT TIME OF INSTALLATION.
- ALL TREES, SHRUBS AND GROUNDCOVERS SHALL RECEIVE 3" DEPTH OF SHREDDED MELALEUCA MULCH.
- TERRA-SORB MOISTURE RETENTION GRANULES SHALL BE ADDED TO ALL TREE/PALM PITS AT THE RATE RECOMMENDED BY MANUFACTURER.
- ALL PLANTING BEDS TO BE WEED AND GRASS FREE.
- THERE SHALL BE A 24" WIDE STRIP OF MULCH BETWEEN STEM OF SHRUBS/GROUNDCOVERS AND SOD.
- ALL TREES AND PALMS TO BE STAKED IN A GOOD WORK-MAN-LIKE MANNER, NO NAIL STAKING IS PERMITTED.
- PLANTING SOIL SHALL CONSIST OF AN EVENLY BLENDED MIX OF 50% MUCK, 25% SAND, 15% SPHAGNUM PEAT MOSS & 10% SHEEP MANURE. TWO POUNDS OF FERTILIZER SHALL BE ADDED TO EACH CUBIC YARD OF PLANTING SOIL & THOROUGHLY MIXED. PLANTING SOIL SHALL HAVE A PH OF BETWEEN 6.0 & 7.0 AFTER MIXING & ADDITION OF FERTILIZER.
- TOP SOIL SHALL CONSIST OF 80% SAND & 20% MUCK AND THOROUGHLY MIXED WITH A COMMERCIAL SHREDDER. MIX SHALL BE FREE OF ROCKS, LIMBS, ROOTS & OTHER MATTER.
- AN UNDERGROUND AUTOMATIC IRRIGATION SYSTEM SHALL BE PROVIDED FOR ALL LANDSCAPE AREAS. THIS IS DESIGNED FOR "HEAD TO HEAD" COVERAGE.
- LANDSCAPE CONTRACTOR SHALL REVIEW ALL DRAWINGS AND PREPARE HIS OWN TAKE-OFF AND PLANT LIST PRIOR TO BID COST, AND COMPARE TO LANDSCAPE ARCHITECT'S PLANT LIST.
- LANDSCAPE CONTRACTOR IS RESPONSIBLE FOR ATTAINING ACCURATE COUNTS OF PLANT MATERIALS SPECIFIED. IN THE EVENT OF DISCREPANCIES, LANDSCAPE CONTRACTOR SHALL BRING TO THE ATTENTION OF THE LANDSCAPE ARCHITECT. PLAN SHALL TAKE PRECEDENCE OVER PLANT LIST - NO EXCEPTIONS!
- LANDSCAPE CONTRACTOR SHALL LOCATE AND VERIFY ALL UNDERGROUND UTILITIES PRIOR TO DIGGING.
- NO CHANGES SHALL BE MADE WITHOUT PRIOR CONSENT OF THE LANDSCAPE ARCHITECT AND OWNER.


GENERAL NOTES

- NURSERY SUPPORT POLES SHALL BE REMOVED AT THE NURSERY, PRIOR TO DELIVERY, AND THAT TREES DELIVERED WITH THE NURSERY POLES WILL NOT BE ACCEPTED; AND THEREFORE REJECTED, WITH THE EXCEPTION OF THE FOLLOWING TREE SPECIES: CLUSIA ROSEA AND SILVER BUTTWOOD TREES.
- LANDSCAPE ARCHITECT SHALL NOT BE RESPONSIBLE FOR ANY DAMAGE CAUSED BY FALLING TREES OR TREE LIMBS DUE TO ROOT PRUNING AND STRESS CAUSED BY INSUFFICIENT LATERAL ROOTS AND/OR ANY OTHER DAMAGE TO TREES RELATED TO CONSTRUCTION. BEFORE ROOT PRUNING OR GRADING, LANDSCAPE ARCHITECT ADVISES THAT AN ARBORIST AND/OR A STRUCTURAL ENGINEER VERIFY THAT THE PROPOSED LATERAL ROOTS IN THE TREE ROOT PROTECTION ZONE ARE SUFFICIENT FOR TREES NOT TO FALL.

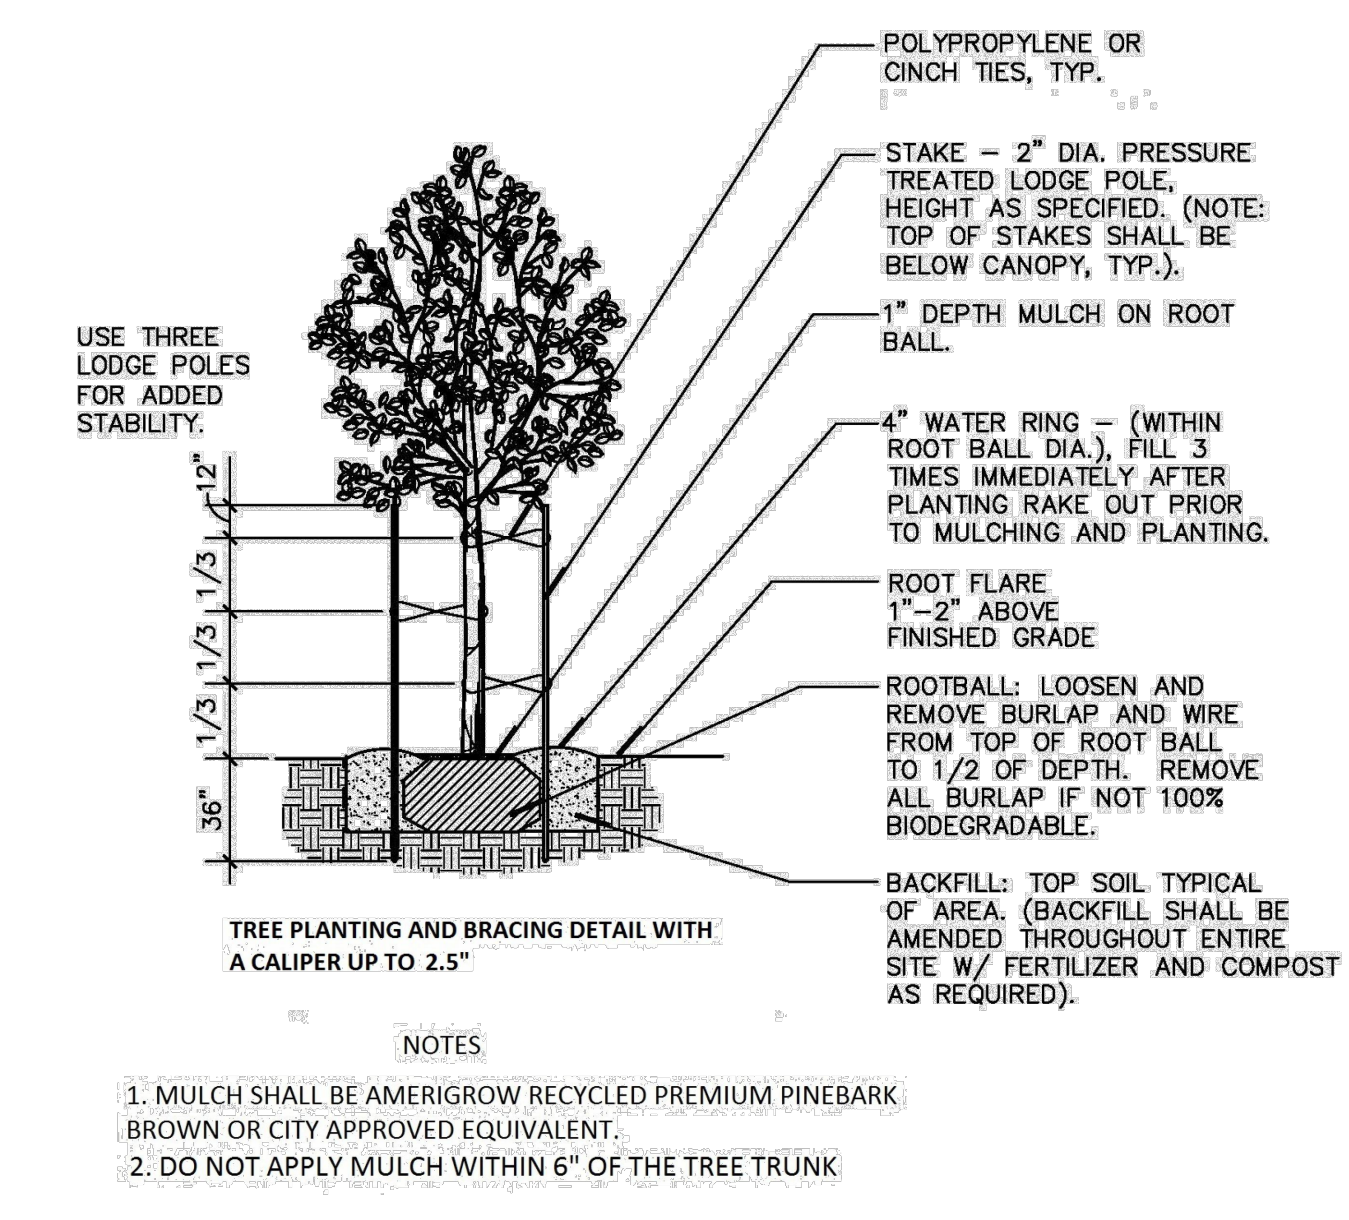

NOTES

- MULCH SHALL BE AMERIGROW RECYCLED PREMIUM PINEBARK BROWN OR CITY APPROVED EQUIVALENT.
- DO NOT APPLY MULCH WITHIN 6" OF THE TREE TRUNK

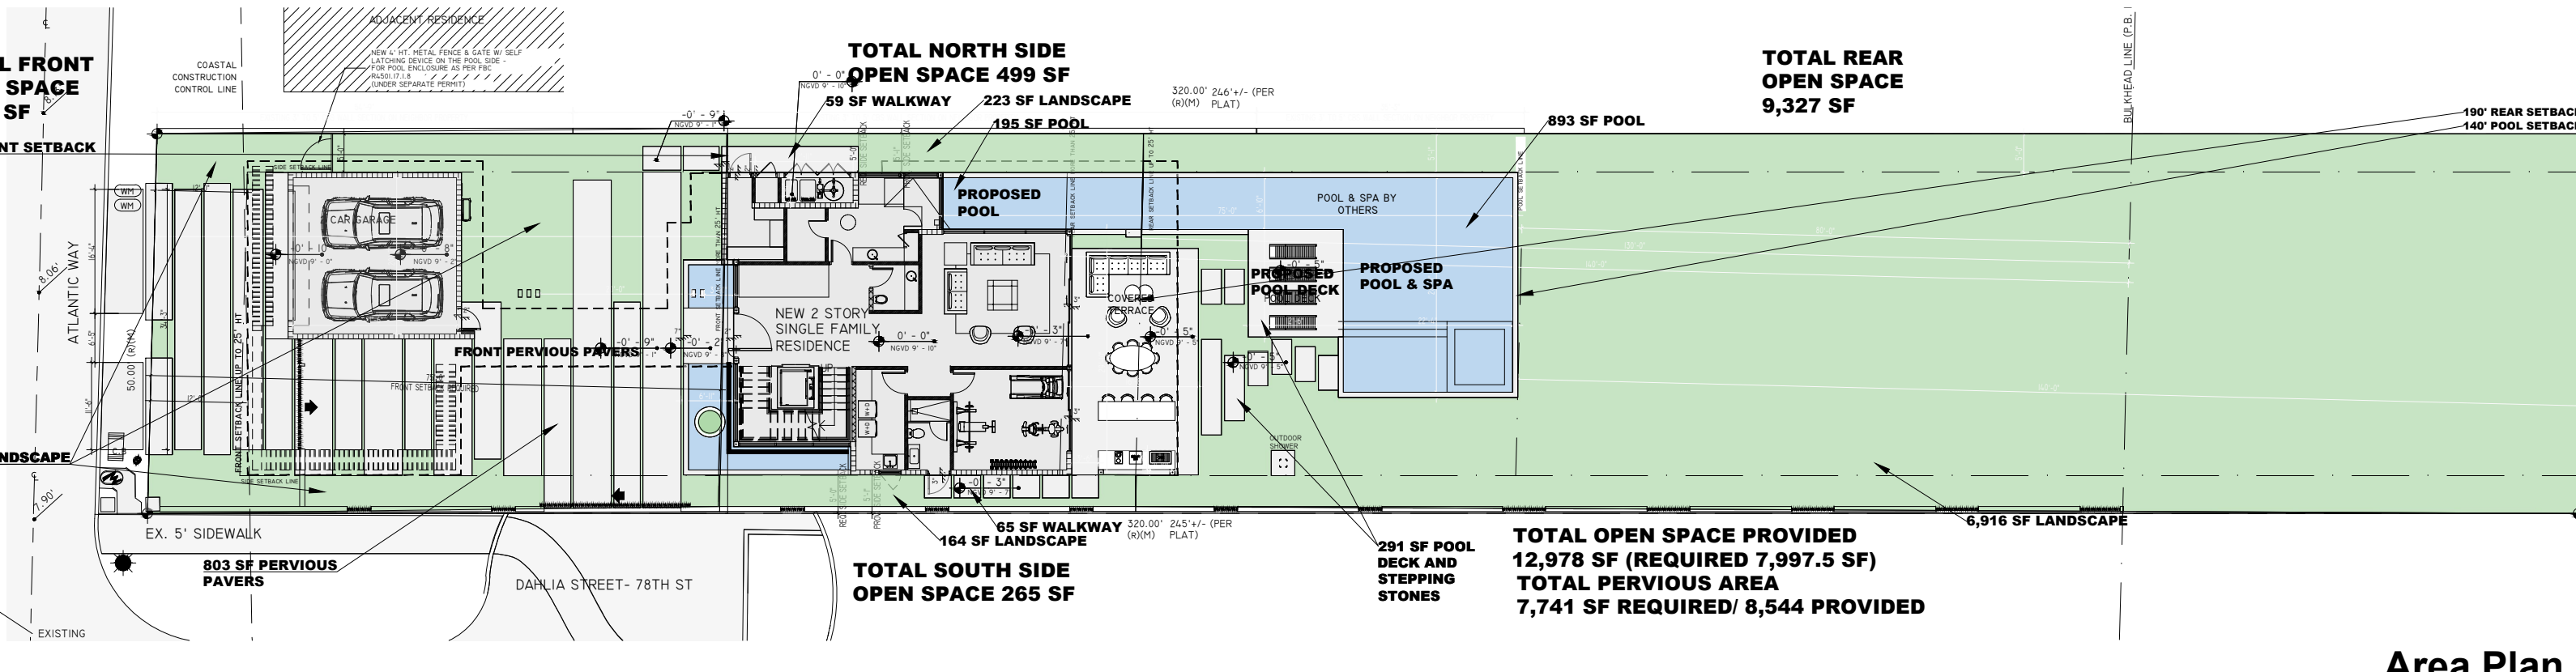

Area Plan

CODE REQUIREMENTS			
ZONING DISTRICT : RS-3 LOT AREA = 15,995 SF			
OPEN SPACE			
A	SQ FT OF REQUIRED OPEN SPACE AS INDICATED ON SITE PLAN LOT AREA = 15,995 SF X 50% (CHP 128 TABLE A) = 7,997.5 SF	REQUIRED 7,997.5 SF	PROVIDED 12,978 SF
B	SQUARE FT. OF PARKING LOT OPEN SPACE REQUIRED AS INDICATED ON SITE PLAN NUMBER OF PARKING SPACES X 10 S.F. PARKING SPACE = ?	NA	NA
C	TOTAL SQ.FT. OF LANDSCAPED OPEN SPACE REQUIRED : A+B	7,997.5 SF	12,978 SF
LAWN AREA CALCULATION			
A	SQ FT OF LANDSCAPED OPEN SPACE REQUIRED	7,997.5 SF	12,978 SF
B	MAXIMUM LAWN AREA (SOD) PERMITTED = 50 % X 12,978 SF	6,489 SF	3,829 SF
TREES			
A	NUMBER OF TREES REQUIRED PER LOT OR NET LOT ACRE: UP TO 6,000 SQ.FT. PROVIDE ONE ADDITIONAL TREE FOR EACH ADDITIONAL 1,000 SQUARE FEET: 15,995SQ FT. 10 ADDITIONAL TREES REQUIRED. RS-3 PER LOT (FRONT YARD) = 2, PER LOT (BACK YARD) 3. TOTAL TREES 5 MINIMUM REQUIREMENT + 10 ADDITIONAL REQUIRED= 16 TREES	16	19
B	% NATIVES REQUIRED: NUMBER OF TREES PROVIDED (16) X 30% = 4.8 = 5	5	19
C	% LOW MAINTENANCE / DROUGHT AND SALT TOLERANT REQUIRED: NUMBER OF TREES PROVIDED X 50 % = 8	8	19
D	STREET TREES (MAXIMUM AVERAGE SPACING 20' OC) : 50 LINEAR FEET ALONG STREET DIVIDED BY 20' = 2.5 ROUNDED TO 3	3	3
E	STREET TREE SPECIES ALLOWED DIRECTLY BELOW POWER LINES : MAXIMUM AVERAGE SPACING OF 20' OC) : N/A	N/A	N/A
SHRUBS			
A	NUMBER OF SHRUBS REQUIRED : SUM OF LOT AND STREET TREES = 16 REQUIRED + 3 STREET TREES = 19 X 12 = 228	228	1,340
B	% NATIVE SHRUBS REQUIRED : NUMBER OF SHRUBS PROVIDED X 50% =	114	1,042
LARGE SHRUBS OR SMALL TREES			
A	NUMBER OF LARGE SHRUBS OR SMALL TREES REQUIRED: NUMBER OF REQUIRED SHRUBS 228 X 10% = 23	23	28
B	% NATIVE LARGE SHRUBS OR SMALL TREES REQUIRED : NUMBER OF LARGE SHRUBS OR SMALL TREES PROVIDED X 50% = 11.5 = 12	12	26

PLANT SCHEDULE			
SHRUBS			
KEY	QUANT	PROPOSED MATERIAL	NATIVE / WATER DESCRIPTION
CM	28	CARISSA MACROCARPA DWARF CARISSA	NO LOW 12" HT. X 12" SPR. / FULL 12" OC.
TF	406	THIPSACUM FLORIDANUM DWARF FAKARHATHE GRASS	YES LOW 48" HT. X 24" SPR. / FULL AS SHOWN
EX	258	CONOCARPUS ERECTUS GREEN BUTTWOOD (P.F.)	YES LOW 48" HT. X 24" SPR. / FULL 24" OC.
PG	15	PHILODENDRON BRUNGAIUM GIANT PHLODENDRON	NO LOW 24" HT. X 24" SPR. / FULL AS SHOWN
MC	144	MULLENBERGIA CAPILLARIS MAHLY GRASS	YES LOW 48" HT. X 48" SPR. / FULL SHADE GRASS
MD	15	MONSTERA DELICIOSA SWISS CHEESE PLANT	NO LOW 24" HT. X 24" SPR. / 1 GAL / FULL AS SHOWN
CG	53	PHILODENDRON CONGO GREEN / CONGO GREEN	NO LOW 24" HT. X 24" SPR. / FULL AS SHOWN
BO	234	BRUNDA PANDELLA / SILVER DARTS	YES LOW 12" HT. X 12" SPR. / FULL 12" OC.
LJ	80	LIRIOPE MURCARI GREEN GIANT BLUE / GIANT LIROPE	NO LOW 12" HT. X 12" SPR. / FULL 12" OC.
RH	4	RHAPIS EXCELSA LADY PALM	NO MED 48" HT. X 24" SPR. / 15 GAL / FULL S.P.P. MIN.
PT	2	BEAUCAERNA RECURVATA PONTAL	NO LOW 9" HT. X 2" SPR. / FULL / HEAVY HEAD 15 GAL
FM	166	FICUS MICROCARPA GREEN BANG FICUS	NO LOW 18" HT. X 18" SPR. / 75 GALLONS / 18" G / FULL
LAWN	3,829 SF	GRASS "TIMBER" (CONTRACTOR TO CHECK QUANTITIES FOR SITE)	NO MED SOLID EVEN PIECES
TREES AND PALMS			
KEY	QUANT	PROPOSED MATERIAL	NATIVE / WATER DESCRIPTION
BB	5	CONOCARPUS ERECTUS GREEN BUTTWOOD	YES LOW 14" HT. X 8" SPR. X 4" C.T. X 2.5" CAL.FG. BB, FF SINGLE MAIN LEADER
BB	5	CONOCARPUS ERECTUS SEROTUS SILVER BUTTWOOD	YES LOW 14" HT. X 8" SPR. X 4" C.T. X 2.5" CAL.FG. BB, FF SINGLE MAIN LEADER
DL	7	COCOCOLA LAUREA	YES LOW 14" HT. X 8" SPR. X 4" C.T. X 2.5" CAL.FG. BB, FF SINGLE MAIN LEADER
PA	2	CLUSIA ROSEA	YES LOW 16" HT. X 8" SPR. X 4" C.T. X 2.5" CAL.FG. BB, FF SINGLE MAIN LEADER
PA	2	PANDANUS UTILIS SCREW PINE	NO LOW 8" - 12" O.A. HT. F.G. / FULL / HEAVY HEAD / MULTIPLE TRUNKS
STREET TREES			
PP	3	COCOCOLA DIVERSIFOLIA PRIDEON PLUM (STREET TREES 20' O.C.)	YES LOW 14" HT. X 8" SPR. 2.5" CAL.FG. BB, FF SINGLE MAIN LEADER
SMALL TREES / LARGE SHRUBS			
JO	21	CAPPARIS CHNOPHALOPHORA	YES LOW 10" HT. X 8" SPR. 1.5" CAL.FG. BB, FF SINGLE MAIN LEADER
NS	5	BUDENIA ANGLARIS WHITE STOPPER	YES LOW 10" HT. X 8" SPR. 1.5" CAL.FG. BB, FF SINGLE MAIN LEADER

TOPOGRAPHIC

TOPO, GRAPHIC LLC
LAF 666853
941-584-5016
Miami Beach, FL / Punta Gorda, FL
info@topo-graphic.com

All ideas, designs, and indicated or represented by this drawing are owned by and are the exclusive property of ecopacheco llc and were created, evolved and developed for the use in and in conjunction with the project therein referenced. No such ideas, designs, and plans shall be used or disclosed to any person, firm or corporation for any purpose whatsoever without the written permission of TOPO, GRAPHIC LLC.

All ideas, designs, and indicated or represented by this drawing are owned by and are the exclusive property of ecopacheco llc and were created, evolved and developed for the use in and in conjunction with the project therein referenced. No such ideas, designs, and plans shall be used or disclosed to any person, firm or corporation for any purpose whatsoever without the written permission of ecopacheco llc.

ecopacheco llc
design consultants + project management
www.ecopacheco.com
(305) 915-6026
juan@ecopacheco.com

7801 ATLANTIC WAY RESIDENCE
Landscape Plan
7801 ATLANTIC WAY
MIAMI BEACH, FL 33141

Project:

REVISIONS:

Seal:

Lic. # LA666853
Manuel C. Alonso; A.S.L.A.

Drawing :LANDSCAPE PLAN


Date: 03.12.2023

Scale: 1/8" = 1' - 0"


Drawn by: JRP/MCA

Sheet No.:

L-1

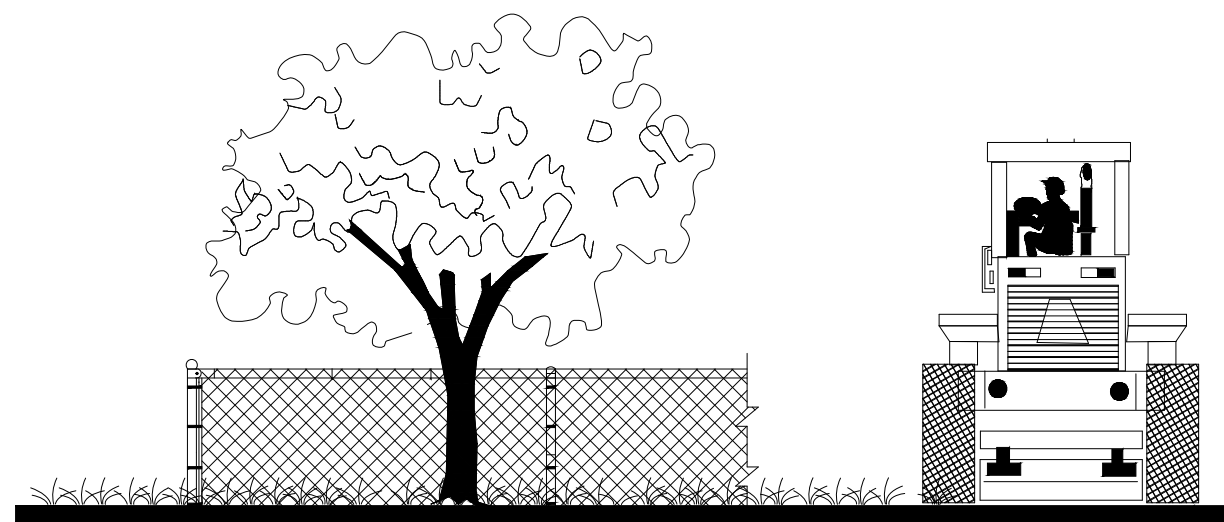


Chainlink Fencing
Barricade Shall Be Placed So As To Encompass
The Critical Protection Zone (CPZ)

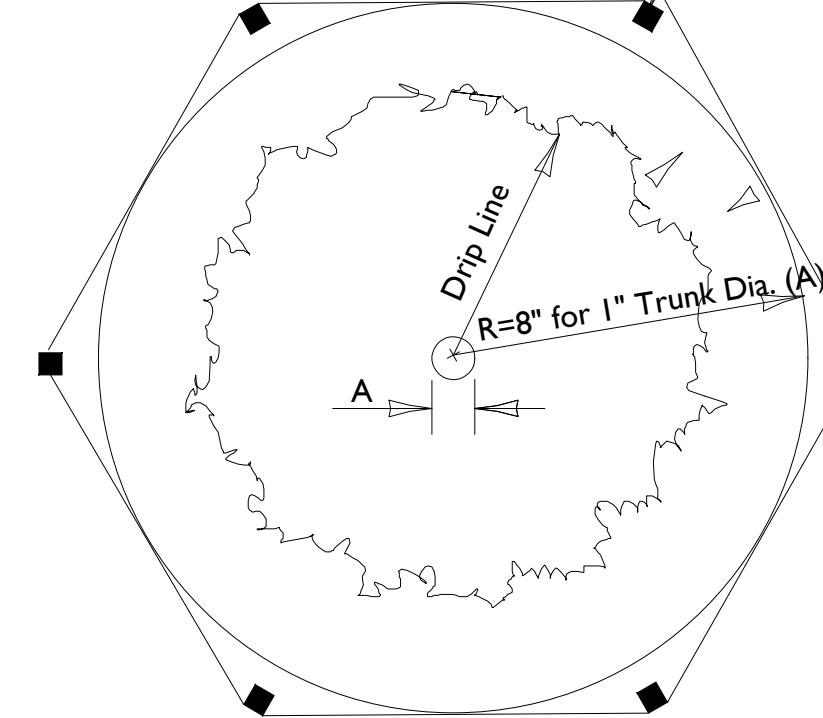

A=Inches Diameter 4.5' Above Grade Of
Protected Tree
B=Tree Protection Zone (TPZ)
That area Surrounding A Tree Within
A Circle Described By A Radius Of
8" for 1" of Trunk Diameter
Diameter measured At 4.5' Above Grade

NTS.
TREE PROTECTION DETAIL
* THIS DETAIL APPLIES TO ALL TREES
THAT WILL REMAIN OR BE RELOCATED

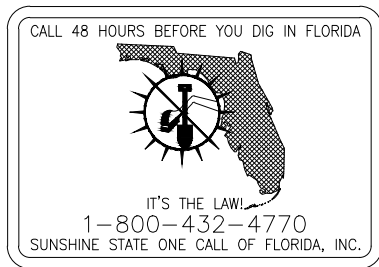

Jeff Shimonski, Certified Arborist FL-1052AM							
7801 Atlantic Way, Miami Beach							
EXISTING TREE TABLE							
	Scientific name	Common name	DBH	H/Ct	Canopy	Action	Mitigation
1	Phoenix medjool	Medjool palm	17"	28'	28'	Relocate (in way of new driveway/ garage)	N/A
2	Cocos nucifera	Coconut palm	9"	28'	28'	Remain	N/A
3	Cocos nucifera	Coconut palm	10"	30'	28'	Remain	N/A
4	Cocos nucifera	Coconut palm	9"	25'	28'	Remain	N/A
5	Adonidia merrillii	Christmas palm	6"	15'	10'	Remain	N/A
6	Adonidia merrillii	Christmas palm	6"	15'	10'	Remain	N/A
7	Adonidia merrillii	Christmas palm	7"	15'	10'	Remain	N/A
8	Ptychosperma elegans x 2 tks	Solitaire palm	6"	28'	12'	Remain	N/A
9	Cocos nucifera	Coconut palm	8"	28'	18'	Remain	N/A
10	Veitchia montgomeryana x 2 tks	Montgomery palm	7"	7'	12'	Remain	N/A
11	Veitchia montgomeryana	Montgomery palm	7"	8'	10'	Remain	N/A
12	Cocos nucifera	Coconut palm	10"	26'	20'	Remain	N/A
13	Veitchia montgomeryana	Montgomery palm	4"	7'	10'	Remain	N/A
14	Cocos nucifera	Coconut palm	8"	28'	26'	Remain	N/A
15	Veitchia montgomeryana	Montgomery palm	4"	6'	10'	Remain	N/A
16	Cocos nucifera	Coconut palm	9"	22'	26'	Remain	N/A
17	Coccoloba uvifera	Seagrape	7"	30'	18'	Remain	N/A
17a	Coccoloba uvifera	Seagrape	17"	30'	25'	Remain	N/A
17b	Coccoloba uvifera	Seagrape	22"	30'	30'	Remain	N/A
17c	Coccoloba uvifera	Seagrape	30"	30'	30'	Remain	N/A
18	Coccoloba uvifera	Seagrape	31"	18'	28'	Remain	N/A
19	Coccoloba uvifera	Seagrape	26"	20'	35'	Remain	N/A
20	Coccoloba uvifera	Seagrape	15"	16'	35'	Remain	N/A
21	Coccoloba uvifera	Seagrape	9"	18'	35'	Remain	N/A
22	Coccoloba uvifera	Seagrape	17"	18'	35'	Remain	N/A
23	Coccoloba uvifera	Seagrape	3"	14'	14'	Remain	N/A
24	Coccoloba uvifera	Seagrape	18"	16'	25'	Remain	N/A
27	Cocos nucifera	Coconut palm	9"	20'	30'	Relocate (in way of new construction)	N/A
28	Ptychosperma elegans	Solitaire palm	4"	20'	8'	Relocate (in way of new construction)	N/A
32	Thrinax radiata x 4 tks	Florida thatch palm	14"	30'	20'	Relocate (in way of new construction)	N/A
33	Thrinax radiata x 2 tks	Florida thatch palm	7"	30'	8'	Relocate (in way of new construction)	N/A
34	Adonidia merrillii	Christmas palm	6"	24'	8'	Relocate (in way of new construction)	N/A
35	Dypsis lutescens	Areca palm	44"	22'	10'	Relocate (in way of new construction)	N/A
36	Thrinax radiata x 2 tks	Florida thatch palm	7"	30'	14'	Relocate (in way of new construction)	N/A
37	Streitizia nicolai	White bird of paradise	5"	20'	8'	Remove	N/A
38	Thrinax radiata x 3 tks	Florida thatch palm	12"	30'	18'	Relocate (in way of new construction)	N/A
39	Cocos nucifera	Coconut palm	10"	22'	18'	Remain	N/A
40	Cocos nucifera	Coconut palm	7"	13'	18'	Remain	N/A
41	Cocos nucifera	Coconut palm	9"	22'	18'	Remain	N/A
42	Cocos nucifera	Coconut palm	8"	20'	18'	Remain	N/A
43	Cocos nucifera	Coconut palm	8"	13'	18'	Remain	N/A
Total Canopy Removal							N/A
DBH is rounded off to the nearest inch H/Ct denotes approximate overall height of trees and approximate clear trunk of palm The clear trunk measurement for palms with multiple trunks is of the tallest trunk							

Tree Disposition Plan

SCALE 1/8" = 1'-0"

TOPO
GRAPHIC

TOPO_GRAPHIC LLC
LA# 6666853
954-564-5016
Miami Beach FL / Punta Gorda FL
info@topo-graphic.com

All ideas, designs, and indicated or represented by this drawing are owned by and are the exclusive property of TOPO_GRAPHIC LLC, and were created, evolved and developed for the use in and in conjunction with the project herein referenced. No such ideas, designs, and plans shall be used or disclosed to any person, firm or corporation for any purpose whatsoever without the written permission of TOPO_GRAPHIC LLC.

All ideas, designs, and indicated or represented by this drawing are owned by and are the exclusive property of ecopacheco llc, and were created, evolved and developed for the use in and in conjunction with the project herein referenced. No such ideas, designs, and plans shall be used or disclosed to any person, firm or corporation for any purpose whatsoever without the written permission of ecopacheco llc.

ecopacheco llc

design consultants + project management
www.ecopacheco.com
(305) 915 6626
juan@ecopacheco.com

Project:

7801 ATLANTIC WAY RESIDENCE
TREE DISPOSITION PLAN
7801 ATLANTIC WAY
MIAMI BEACH, FL 33141

REVISIONS:

Seal:

Lic. # LA6666853
Manuel C. Alonso, A.S.L.A.

Drawing :LANDSCAPE PLAN

Date: 03.10.2023

Scale: 1/8" = 1' - 0"

Drawn by: JRP/MCA

Sheet No.:

TD-1