



I S A B E L L E ' S R E S T A U R A N T


HPB FINAL SUBMITTAL
DATE: 09/11/2023
FILE NUMBER: HPB23-0592
SCOPE OF WORK: NEW RESTAURANT IN
AN EXISTING TWO STORIES BUILDING
(AND ROOFTOP) LOCATED AT 624
COLLINS AVE. MIAMI BEACH, FL. 33139

ISABELLE'S RESTAURANT

624 COLLINS AVE
MIAMI BEACH, FL 33139

BEILINSON
GOMEZ

ARCHITECTURE

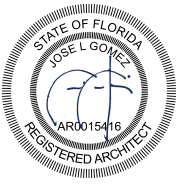

Digitally signed
by Jose L Gomez
Date: 2023.09.11
08:42:01 -04'00'

		DWG. TITLE
		COVER SHEET
		SCALE
		N.T.S.
		PROJECT NO.
		2023-15
		DATE
		08-18-2023
		SHEET NUMBER

DATE REVISION

A000

ABBREVIATIONS

MATERIAL LEGEND

PROJECT TEAM

PROJECT INFORMATION

A	ACOUS. A.C. A.D. ADJ. AGGR. AL. APPROX. ARCH. ASB. ASPH.	ACOUSTICAL AIR CONDITIONING AREA DRAIN ADJUSTABLE AGGREGATE ALUMINUM APPROXIMATE ARCHITECTURAL ASBESTOS ASPHALT
B	BD. BITUM. BLDG. BLK. BLKG. BLKHD. BM. BOT.	BOARD BITUMINOUS BUILDING BLOCK BLOCKING BULKHEAD BEAM BOTTOM
C	CAB. CARP. C.B. CEM. CER. C.I. C.G. CLG. CLKG. CLO. CLR. C.M.U. C.O. COL. CONC. CONN. CONSTR. CONT. CORR. CTSK. CNTR. C.T. CTR.	CABINET CARPET CATCH BASIN CEMENT CERAMIC CAST IRON CORNER GUARD CEILING CAULKING CLOSET CLEAR CONCRETE MASONRY UNIT CASED OPENING COLUMN CONCRETE CONNECTION CONSTRUCTION CONTINUOUS CORRIDOR COUNTERSUNK COUNTER CERAMIC TILE CENTER
D	DBL. DEPT. D.F. DET. DIA. DIM. DISP. DN. D.O. DR. DWR. DS. D.S.P. DWG.	DOUBLE DEPARTMENT DRINKING FOUNTAIN DETAIL DIAMETER DIMENSION DISPENSER DOWN DOOR OPENING DOOR DRAWER DOWN SPOUT DRY STANDPIPE DRAWING
E	E. EA. E.J. EL. ELEC. ELEV. EMER. ENCL. E.P. EQ. EQPT. E.S. E.W.C. EXST. EXP0. EXP. EXT.	EAST EACH EXPANSION JOINT ELEVATION ELECTRICAL ELEVATOR EMERGENCY ENCLOSURE ELECTRICAL PANEL BOARD EQUAL EQUIPMENT EMERGENCY OVERFLOW SCUPPER ELECTRIC WATER COOLER EXISTING EXP0SED EXPANSION EXTERIOR
F	F.A. F.B. F.D. FDN. F.E. F.E.C. F.H.C. FIN. FL. FLASH. FLUOR. F.O.C. F.O.F. F.O.S. FPRF. F.S. FT. FTG. FURR. FUT. F.V. F.V.C.	FIRE ALARM FLAT BAR FLOOR DRAIN FOUNDATION FIRE EXTINGUISHER FIRE EXTINGUISHER CAB. FIRE HOSE CABINET FINISH FLOOR FLASHING FLUORESCENT FACE OF CONCRETE FACE OF FINISH FACE OF STUDS FIREPROOF FULL SIZE FOOT OR FEET FOOTING FURRING FUTURE FIELD VERIFY FIRE VALVE CABINET
G	G.A. GALV. G.B. G.C. GL. GND. GR. GYP. G.W.B.	GA. GALVANIZED GRAB BAR GENERAL CONTRACTOR GLASS GROUND GRADE GYPSUM GYPSUM WALLBOARD
H	H.B. H.C. HDWD. HDWE. H.M. HORIZ. HR. HGT.	HOSE BIB HOLLOW CORE HARD WOOD HARDWARE HOLLOW METAL HORIZONTAL HOUR HEIGHT
I	I.D. IN. INSUL. INT. INV.	INSIDE DIAMETER (DIM.) INCH INSULATION INTERIOR INVERT
J	JAN. JST. JT.	JANITOR JOIST JOINT
K	KIT.	KITCHEN
L	LAB. LAM. LAV. L.F. LKR. LT. LTG. LTWT.	LABORATORY LAMINATE LAVATORY LINEAR FEET LOCKER LIGHT LIGHTING LIGHT WEIGHT
M	MAX. M.C. MACH. MECH. MEMB. MET. MFR. MH. MIN. MIR. MISC. M.L. M.O. MTD. MUL.	MAXIMUM MEDICINE CABINET MACHINE MECHANICAL MEMBRANE METAL MANUFACTURER MANHOLE MINIMUM MIRROR MISCELLANEOUS MATCH LINE MASONRY OPENING MOUNTED MULLION
N	N. N.I.C. NO. OR # NOM. N.T.S.	NORTH NOT IN CONTRACT NUMBER NOMINAL NOT TO SCALE
O	O.A. OBS. O.C. O.D. OFF. OPNG. OP. HD. OPP.	OVERALL OBSURE ON CENTER OUTSIDE DIMENSION OFFICE OPENING OPPOSITE HAND OPPOSITE
P	PRCST. P.L. P.T. PL. P.LAM. PLAS. PLYWD. POL. PR. PT. P.T.D. PTN. PTR.	PRE-CAST PROPERTY LINE PRESSURE TREATED PLATE PLASTIC LAMINATE PLASTER PLYWOOD POLISHED PAIR POINT PAPER TOWEL DISPENSER PARTITION PAPER TOWEL RECEPTACLE
Q	Q.T.	QUARRY TILE

ARCHITECT:
BEILINSON GOMEZ ARCHITECTS PA
JOSE L. GOMEZ AR0015416
8101 BISCAYNE BLVD., SUITE 309-310
MIAMI, FL 33138-4664 FAX: (305)
551.1740 TEL: (305) 559.1250

STRUCTURAL ENGINEER:
YOUSSEF HACHEM CONSULTING ENG.
YOUSSEF HACHEM PE43302
99 NW 27 AVE
MIAMI, FL 33125
TEL: (305) 969.9423 FAX: (305) 969.9453

OWNER:
FIRST NATIONAL DEVELOPMENT INC
GARFIELD AND REBECCA SPENCER
2490 BLACK ROCK PKWY # 333
FAIRFIELD, CONNECTICUT, 06825-2400
TEL: (203) 335.2428

INTERIOR DESIGNER:
ESCALA FORMA STUDIO
CARLOS A. RODRIGUEZ
8650 BISCAYNE BLVD. SUITE #2
MIAMI, FL 33138
TEL: (786) 348.3608

SCOPE OF WORK / USE AND OCCUPANCY

- NEW RESTAURANT WITH ROOFTOP AT EXISTING TWO (2) STORIES BUILDING. NEW STRUCTURE AT EXISTING ROOF LEVEL.

DESIGN CRITERIA

OCCUPANCY TYPE: ASSEMBLY - GROUP A-2 (RESTAURANT)
OCCUPANCY LOAD: 493 PATRONS (REFER TO A101 THRU A103 FOR DETAILED CALC.)






SITE SUMMARY

PROJECT ADDRESS: 624 COLLINS AVE
MIAMI BEACH, FL 33139
FOLIO: 02-4202-004-0770
ZONING DISTRICT: MXE - MIXED USE ENTERTAINMENT DISTRICT

LEGAL DESCRIPTION

OCEAN BEACH ADDN NO 1 PB 3-11
LOT 7 BLK 34
LOT SIZE SITE VALUE
OR 22635-4160 082004 5
COC 23377-1457 04 2005 6

SYMBOL LEGEND

     	DOOR number wall construction		wall type
	room name / finish schedule		room number exterior & interior elevation symbol
	bldg. / partial & detail section symbol		detail number detail symbol/ detailed area
	notes		COLUMN REFERENCE
	notes		ELEVATION
			DRAWING REVISION

GOVERNING ZONING CODE: CITY OF MIAMI BEACH

BUILDING CODE: FLORIDA BUILDING CODE 2020, 7th ED.
EXISTING BUILDING: FLORIDA BUILDING CODE: EXISTING BUILDING CODE 2020, 7th ED.
ACCESSIBILITY: FLORIDA BUILDING CODE 2020, 7th ED. - ACCESSIBILITY
FIRE PROTECTION: FLORIDA FIRE PREVENTION CODE - 7th ED.
LIFE SAFETY CODE - NFPA 101 - 2018 ED.

STRUCTURAL: FLORIDA BUILDING CODE 2020, 7th ED.
ASCE 7-16 MINIMUM DESIGN LOADS FOR BUILDING
ACI 318-14 BUILDING CODE
(REFER TO STRUCTURAL PLANS)

MECHANICAL, ELECTRICAL & PLUMBING: LIFE SAFETY CODE - NFPA 101 - 2018 ED.
NATIONAL ELECTRICAL CODE - NFPA 70 - 2017 ED.
NATIONAL FIRE PROTECTION ASSOCIATION 72 - 2016 ED.
FLORIDA FIRE PREVENTION CODE 2020 - 7th ED.
FLORIDA BUILDING CODE 2020, 7th ED.
FLORIDA BUILDING CODE 2020, 7th ED. - MECHANICAL
FLORIDA BUILDING CODE 2020, 7th ED. - PLUMBING
FLORIDA BUILDING CODE 2020, 7th ED. - ENERGY CONSERVATION
FLORIDA BUILDING CODE 2020, 7th ED. - FUEL GAS
(REFER TO THE MEP PLANS)

APPLICABLE CODES

DRAWING INDEX

ARCHITECTURAL

A-000	COVER SHEET
A-001	GENERAL NOTES AND INDEX
A-002	ZONING INFORMATION (ZONING DATA SHEET)
A-003	ZONING AND HISTORIC DISTRICTS MAPS
A-004	CONTEXT AND VICINITY LOCATION MAPS
A-005	EXISTING & PROPOSED F.A.R. DIAGRAMS
A-100	SITE PLAN
PH001	EXISTING STRUCTURE (BLDG.) PHOTOGRAPHS
PH002	EXISTING (BLDG.) INTERIOR PHOTOGRAPHS
PH003	EXISTING (BLDG.) ARCHITECTURAL FEATURES AND MATERIALS
PH004	CONTEXT PHOTOGRAPHS
EXIST-101	EXISTING - DEMOLITION GROUND FLOOR PLAN
EXIST-102	EXISTING - DEMOLITION 2ND FLOOR PLAN
EXIST-103	EXISTING - DEMOLITION ROOF FLOOR PLAN
EXIST-201	EXISTING - DEMOLITION ELEVATIONS PLAN
EXIST-202	EXISTING - DEMOLITION ELEVATIONS PLAN
A-101	PROPOSED GROUND FLOOR PLAN
A-102	PROPOSED 2ND FLOOR PLAN
A-103	PROPOSED ROOFTOP FLOOR PLAN
A-104	PROPOSED ROOF PLAN
A-201	PROPOSED ELEVATIONS
A-202	PROPOSED ELEVATIONS
A-203	PROPOSED SITE SIGHT LINE ELEVATION
A-301	PROPOSED TRANSVERSAL SECTION
A-301	MATERIALS
R-001	RENDERING
R-002	RENDERING
R-003	RENDERING

CONSULTANT

ISABELLE'S RESTAURANT
624 COLLINS AVE
MIAMI BEACH, FL 33139

BEILINSON
GOMEZ
ARCHITECTURE
P.A.

8101 BISCAYNE BLVD. S 309-310
MIAMI, FL 33138-4664
TEL: (305) 559.1250 F 305.551.1740

DWG. TITLE
GENERAL NOTES AND INDEX


SCALE
N.T.S.

PROJECT NO.
2023-15

DATE
08-18-2023

SHEET NUMBER
A001


COMMERCIAL - ZONING DATA SHEET					
ITEM	Project Information				
1	Address: 624 COLLINS AVE, MIAMI BEACH, FL 33139	Folio number(s):	02-4203-004-0770	Year built:	1922
2	Board file number(s), Determination of Architectural Significance:	13688		Lot Area:	7,000 S.F.
3	Located within a Local Historic District (Yes or No):	Zoning District:	MXE	Lot width:	50 FT.
4	Individual Historic Site (Yes or No):	YES		Lot Depth:	140 FT.
5	Base Flood Elevation:	8'	Grade value in NGVD:		EXISTING
6	Adjusted grade (BFE+Grade / 2):	EXISTING	Free board:	EXISTING	
7	Proposed Use:	ASSEMBLY (GROUP A-2 - RESTAURANT)			
8	Proposed Accesory Use:	ASSEMBLY			
9	Signed and sealed Landscape Plans:	N/A			
	ZONING INFORMATION / CALCULATION	Required	Existing	Proposed	Deficiencies
13	Floor Area Ratio (FAR)	2.0 = 14,000 S.F.	(1.30) 9,116 S.F.	(1.65) 11,594 S.F.	N/A
14	Building Height	50 FT.	26'-0"	39'-3"	N/A
15	At grade parking lot on the same lot	N/A	N/A	N/A	N/A
a	Front setbacks	N/A	N/A	N/A	N/A
b	Side interior setback	N/A	N/A	N/A	N/A
c	Side facing street setback	N/A	N/A	N/A	N/A
d	Rear setback	N/A	N/A	N/A	N/A
16	Subterranean, Pedestal & Tower (non-Oceanfront)	Required	Existing	Proposed	Deficiencies
a	Front setbacks	10'-0"	4'-6"	EXISTING	N/A
b	Side interior setback (north side)	5'-0"	5'-0"	EXISTING	N/A
	Side interior setback (south side)	5'-0"	0'-9"	EXISTING	N/A
c	Side facing street setback	N/A	N/A	N/A	N/A
d	Rear setback	0'-0"	5'-5"	EXISTING	N/A
17	Subterranean, Pedestal & Tower (non-Oceanfront)	Required	Existing	Proposed	Deficiencies
a	Front setbacks	N/A	N/A	N/A	N/A
b	Side interior setback	N/A	N/A	N/A	N/A
c	Side facing street setback	N/A	N/A	N/A	N/A
d	Rear setback	N/A	N/A	N/A	N/A
18	Minimum Apartment Unit Size	Required	Existing	Proposed	Deficiencies
a	New Construction	N/A	N/A	N/A	N/A
b	Rehabilitated Buildings	N/A	N/A	N/A	N/A
c	Hotel Unit	N/A	N/A	N/A	N/A
19	Average Apartment Unit Size	Required	Existing	Proposed	Deficiencies
a	New Construction	N/A	N/A	N/A	N/A
b	Rehabilitated Buildings	N/A	N/A	N/A	N/A
c	Hotel Unit	N/A	N/A	N/A	N/A
20	Required Open-space ratio (RPS, CPS)	N/A	N/A	N/A	N/A
21	Parking	**1 space for every 4 seats	N/A	Valet parking	N/A
22	Loading	N/A	N/A	N/A	N/A
Notes: Indicate N/A if not applicable.					
**Restaurant requires 1 space for every 4 seats					
**Total 101 seats at roof level (101 / 4 = 25.25) Total 26 required parking spaces for Roof level					

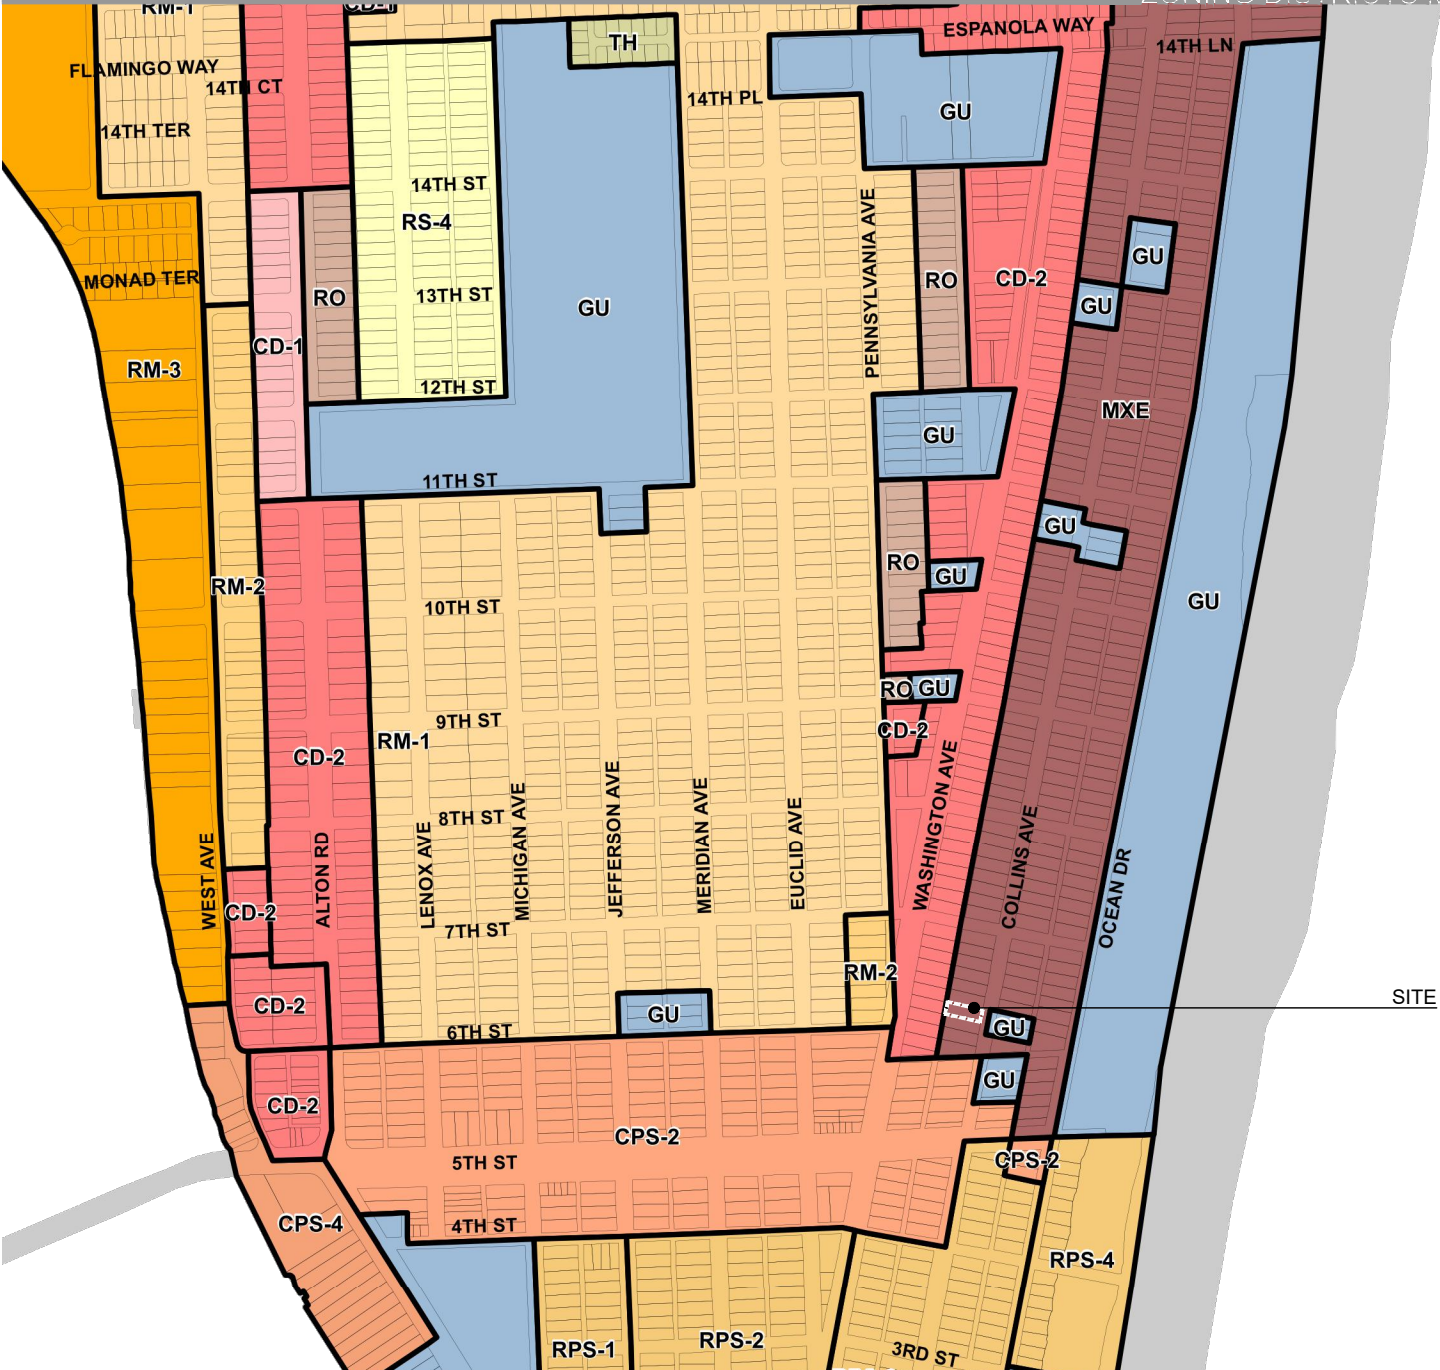

ZONING DISTRICTS

- | | | | |
|--|--|---|---|
| RS-1 Single family residential | CD-3 Commercial, high intensity | WD-2 Waterway district | CPS-4 Commercial performance standard, intensive phased bayside |
| RS-2 Single family residential | I-1 Urban light industrial | RO Residential office | RMPS-1 Residential mixed use performance standard |
| RS-3 Single family residential | MXE Mixed use entertainment | GC Golf course | SPE Special public facilities educational district |
| RS-4 Single family residential | HD Hospital district | RPS-1 Residential performance standard, medium-low density | TC-C North Beach Town Center central core |
| TH Townhome residential | MR Marine recreational | RPS-2 Residential performance standard, medium density | TC-1 North Beach Town Center core |
| RM-1 Residential multifamily, low intensity | GU Civic and government use | RPS-3 Residential performance standard, medium-high density | TC-2 North Beach Town Center mixed use |
| RM-2 Residential multifamily, medium intensity | CCC Convention center district | RPS-4 Residential performance standard, high density | TC-3 North Beach Town Center residential/office |
| RM-3 Residential multifamily, high intensity | RM-PRD Multifamily, planned residential development district | CPS-1 Commercial performance standard, limited mixed use | TC-3(c) North Beach Town Center residential/office with conditional neighborhood commercial |
| CD-1 Commercial, low intensity | RM-PRD-2 Multifamily, planned residential development district | CPS-2 Commercial performance standard, general mixed use | |
| CD-2 Commercial, medium intensity | WD-1 Waterway district | CPS-3 Commercial performance standard, intensive mixed use | |

FOR AN OFFICIAL ZONING DETERMINATION
PLEASE CONTACT THE PLANNING DEPARTMENT.

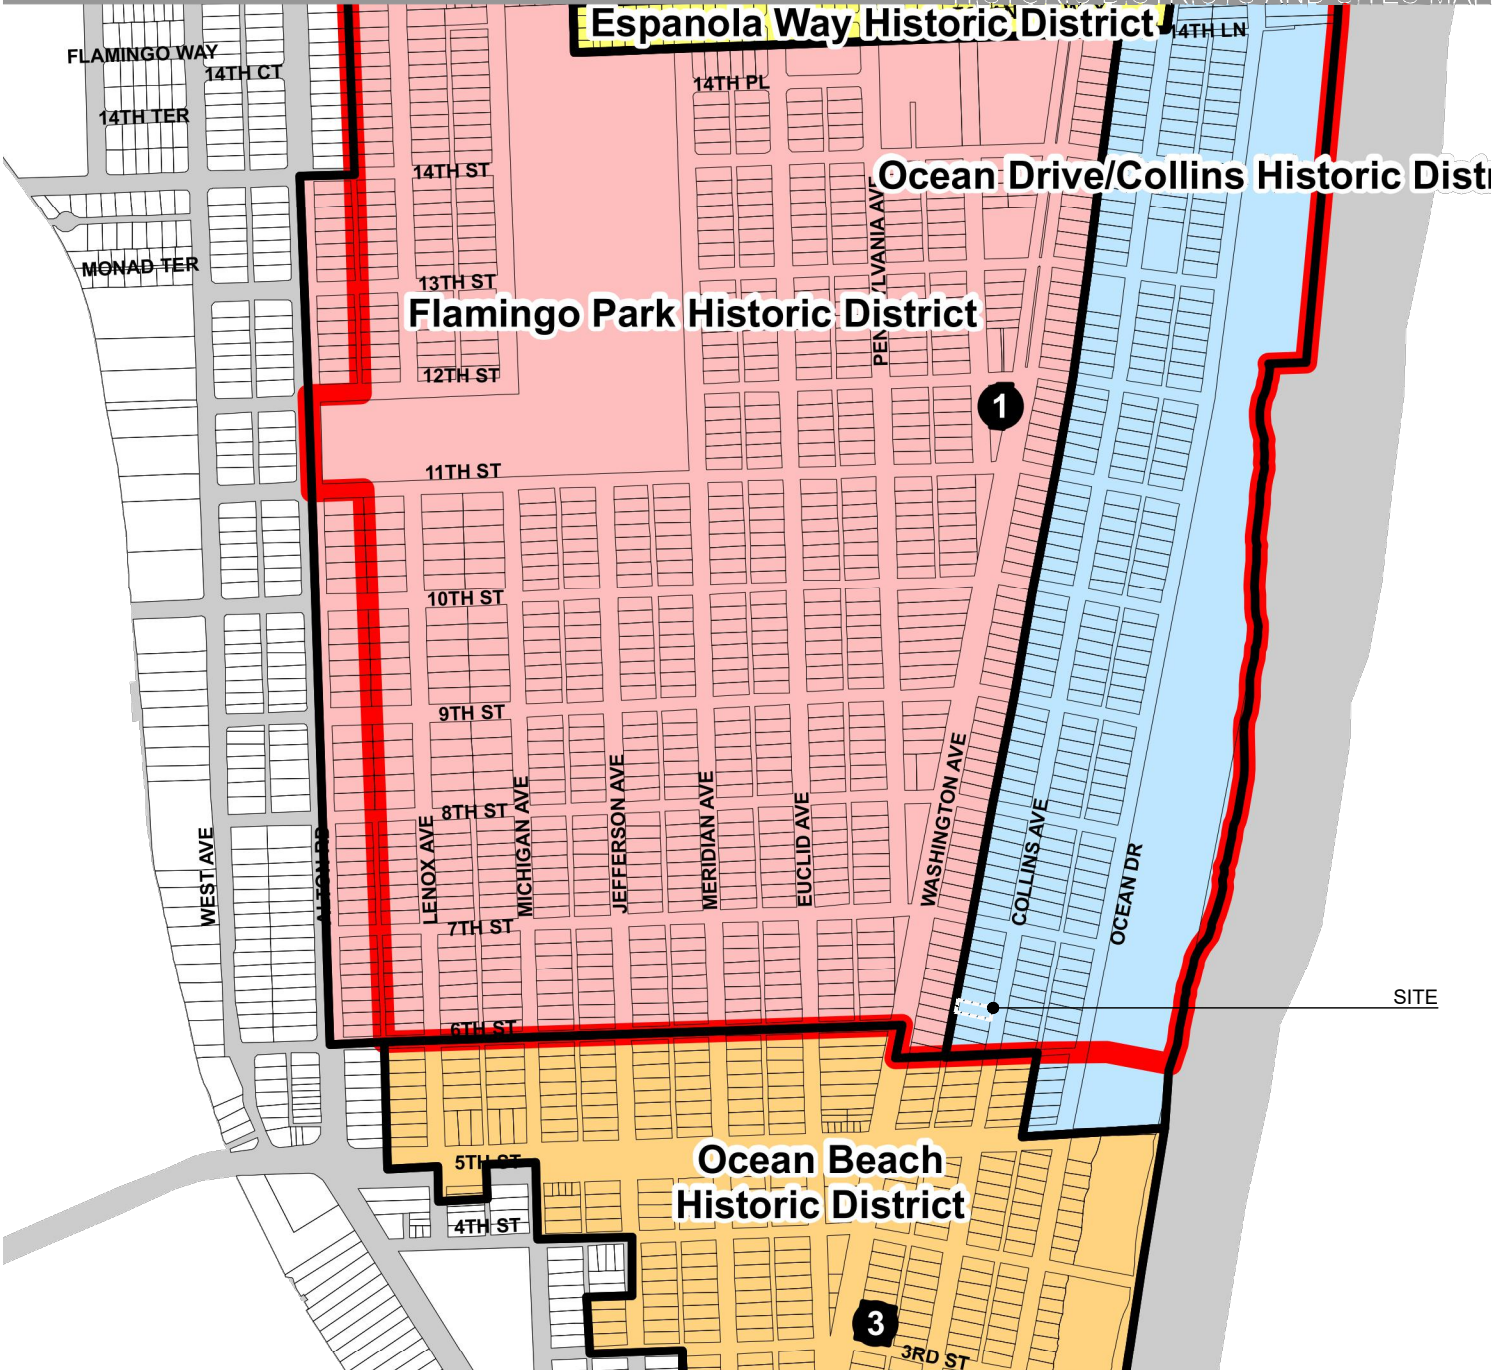

LOCAL HISTORIC DISTRICTS

- | | |
|--|---|
| Espanola Way Historic District | Palm View Historic District |
| Altos del Mar Historic District | Collins Waterfront Historic District |
| Flamingo Park Historic District | North Beach Resort Historic District |
| Ocean Drive/Collins Avenue Historic District | Flamingo Waterway Historic District |
| Museum Historic District | North Shore Historic District |
| Ocean Beach Historic District | Morris Lapidus/Mid 20th Century Historic District |
| Harding Townsite Historic District | North Shore Historic District |
| | Normandy Isles Historic District |

NATIONAL REGISTER
HISTORIC DISTRICTS

- | |
|---|
| Miami Beach Architectural District |
| Normandy Isles Historic District |
| North Shore Historic District |
| Collins Waterfront Architectural District |

LOCAL HISTORIC SITES

- | | |
|---|---|
| 1 Old City Hall Historic Site | 8 Dade Blvd Fire Station Historic Site |
| 2 21st St Recreation Center Historic Site | 9 PineTree Dr Historic Roadway |
| 3 Congregation Beth Jacob Historic Site | 10 Flagler Memorial and Monument Island Historic Site |
| 4 Venetian Causeway Historic Site | 11 69th St Fire Station Historic Site |
| 5 Miami Beach Woman's Club Historic Site | 12 28th St Obelisk and Pumping Station Historic Structure |
| 6 Sunset Island Bridges Historic Structures | 13 1600 Lenox Ave Historic Site |
| 7 The Bath Club Historic Site | 14 36 Ocean Dr Historic Site |
| | 15 1700 Alton Rd Historic Site |

ISABELLE'S RESTAURANT


624 COLLINS AVE
MIAMI BEACH, FL 33139

BEILINSON
GOMEZ


ARCHITECTURE

ROSE L. GOMEZ

DWG. TITLE
ZONING AND HISTORIC
DISTRICTS MAPS
SCALE
N.T.S.
PROJECT NO.
2023-15
DATE
08-18-2023
SHEET NUMBER
A003

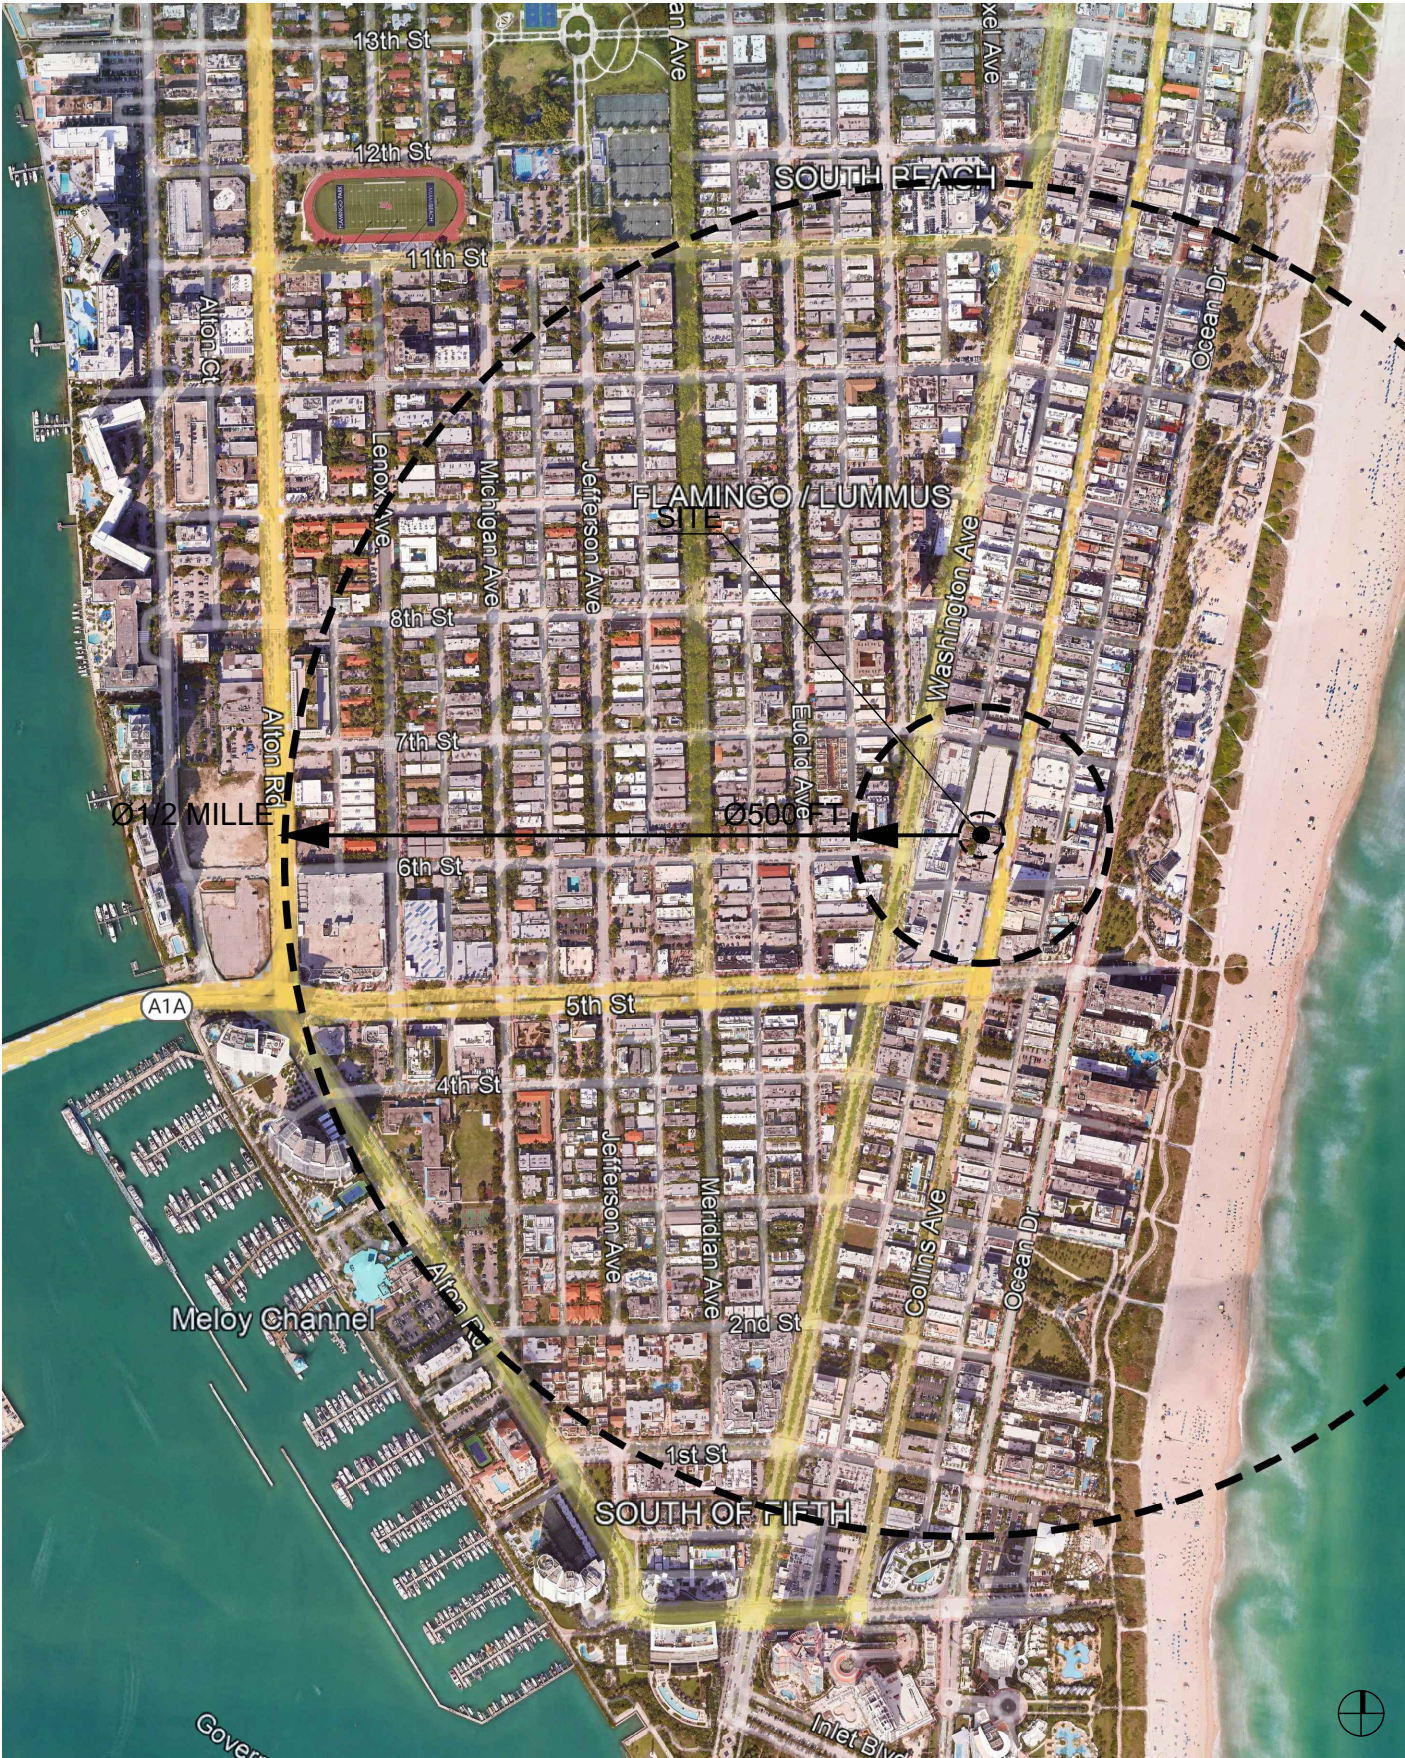

A1 AERIAL CONTEXT LOCATION MAP

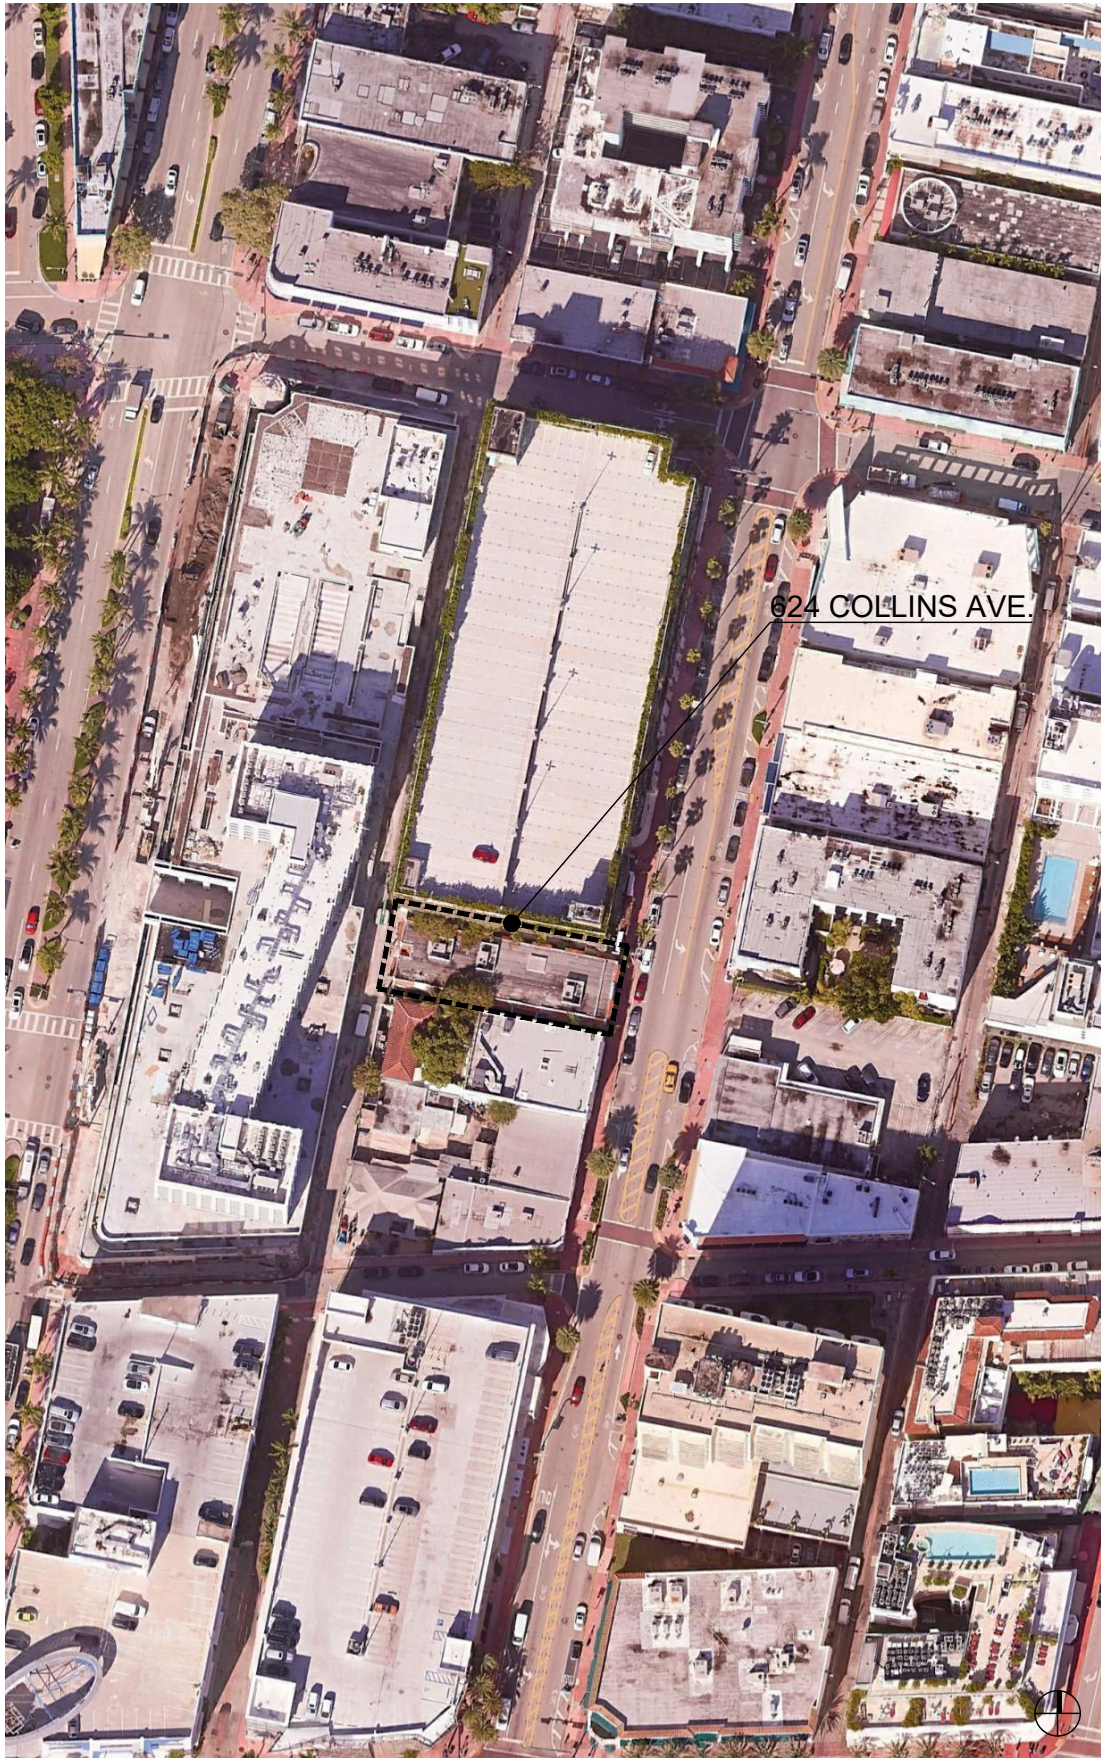

A4 ENLARGED AERIAL VICINITY CONTEXT MAP

ISABELLE'S RESTAURANT

624 COLLINS AVE
MIAMI BEACH, FL 33139

BEILINSON
GOMEZ

ARCHITECTURE


ROSE L. GOMEZ

DWG. TITLE	
CONTEXT AND VICINITY LOCATION MAP	
SCALE	N.T.S.
PROJECT NO.	2023-15
DATE	08-18-2023
SHEET NUMBER	A004
DATE	REVISION


CONSULTANT

COPYRIGHT 2019 ALL RIGHTS RESERVED. THESE DRAWINGS AND DOCUMENTS ARE INSTRUMENTS OF SERVICE SHALL REMAIN THE PROPERTY OF BEILINSON GOMEZ ARCHITECTS P.A. WHETHER THE PROJECT FOR WHICH THEY WERE PREPARED IS EXECUTED OR NOT. THEY ARE NOT TO BE USED IN ANY MANNER ON OTHER PROJECTS OR EXTENSIONS TO THIS PROJECT WITHOUT THE WRITTEN CONSENT OF BEILINSON GOMEZ ARCHITECTS P.A. IS PROHIBITED. CONTRACTORS RESPONSIBLE FOR VERIFYING ALL SITE CONDITIONS PRIOR TO PROCEEDING WITH WORK.


8101 BISCAYNE BLVD. S 309.310
MIAMI BEACH, FL 33139
T 305.559.1250 F 305.551.1740

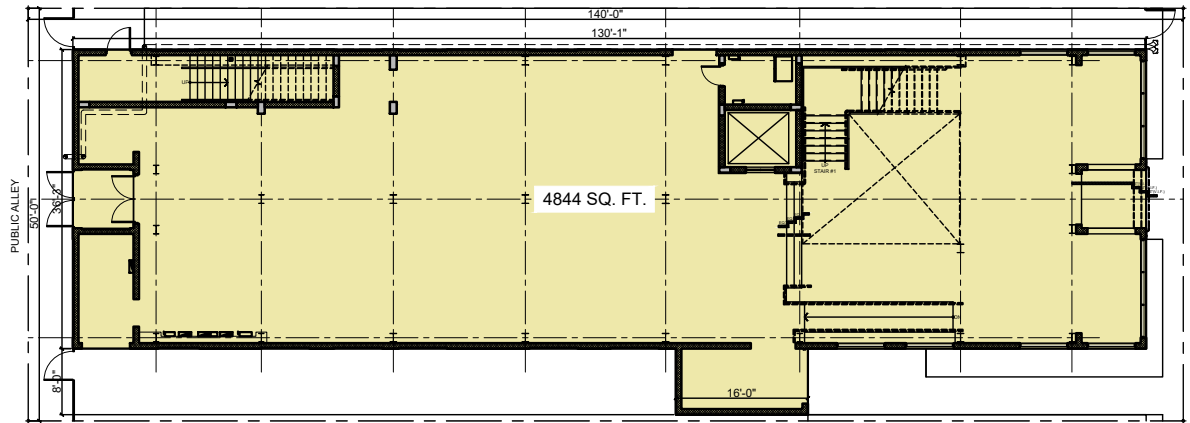


EXISTING GROUND (1ST) FLOOR
SCALE: N.T.S.

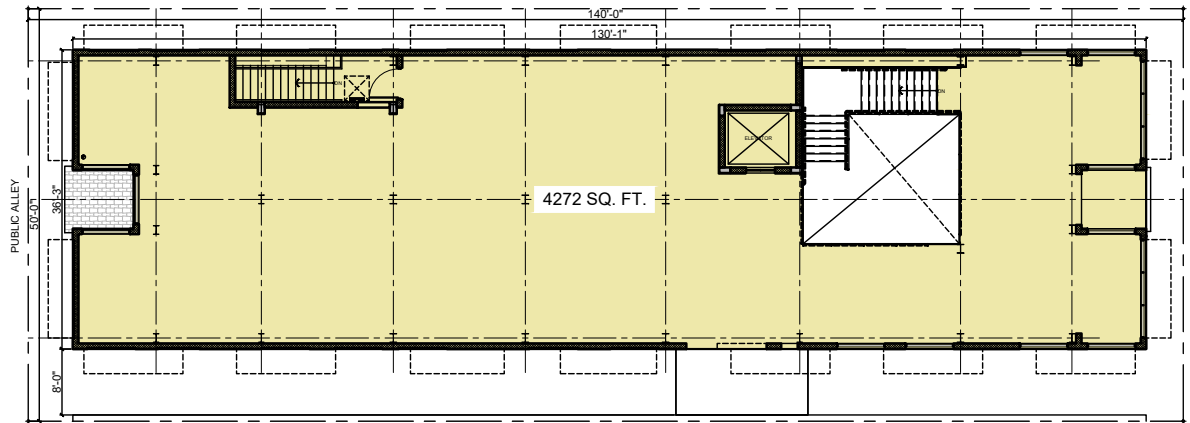


EXISTING 2ND FLOOR
SCALE: N.T.S.

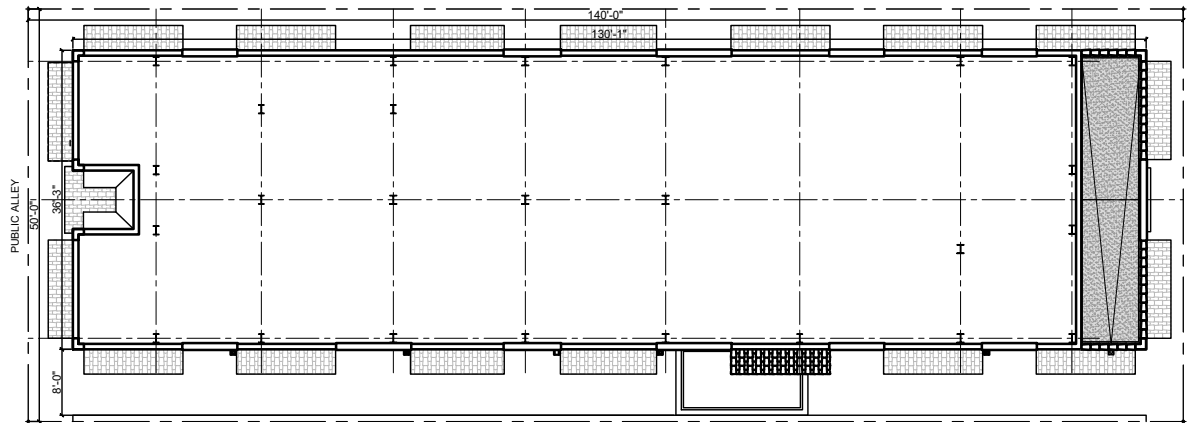


EXISTING ROOF
SCALE: N.T.S.

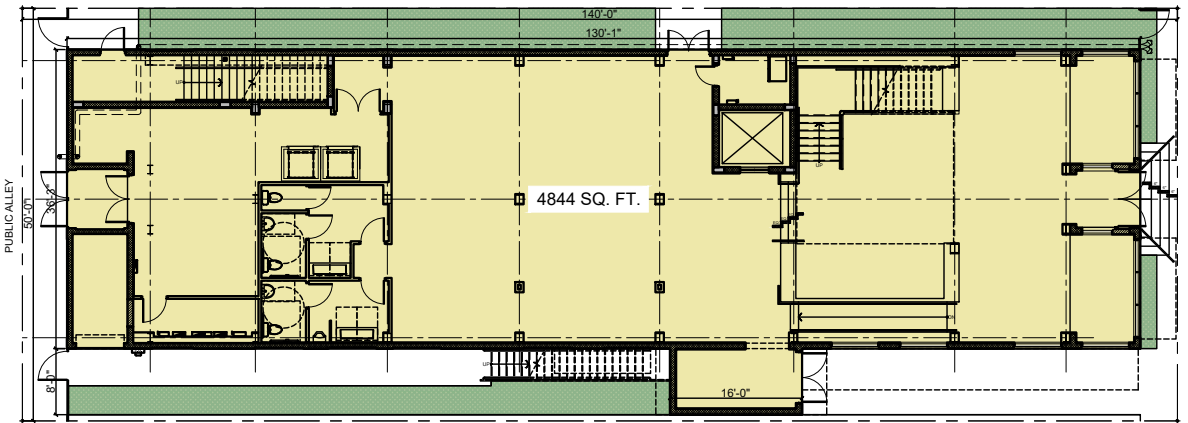

PROPOSED GROUND (1ST) FLOOR
SCALE: N.T.S.

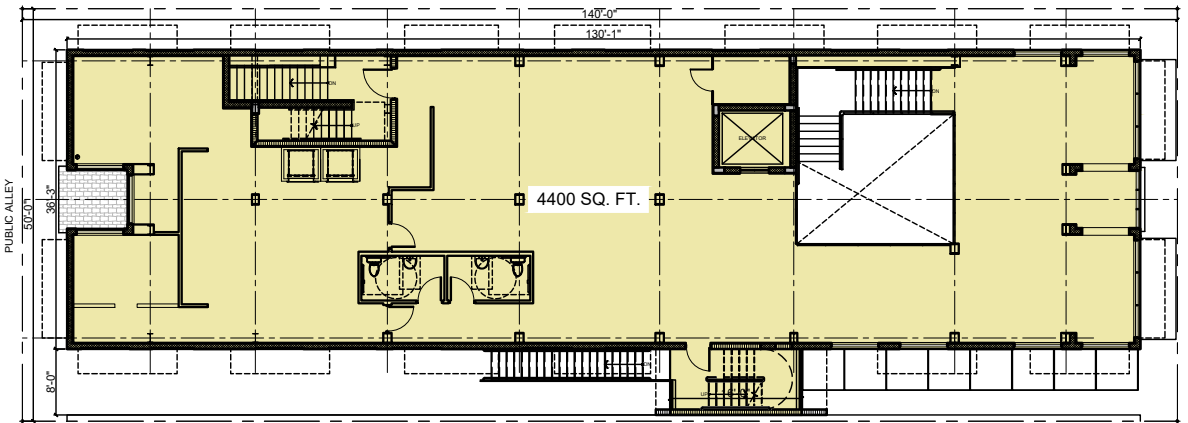

PROPOSED 2ND FLOOR
SCALE: N.T.S.

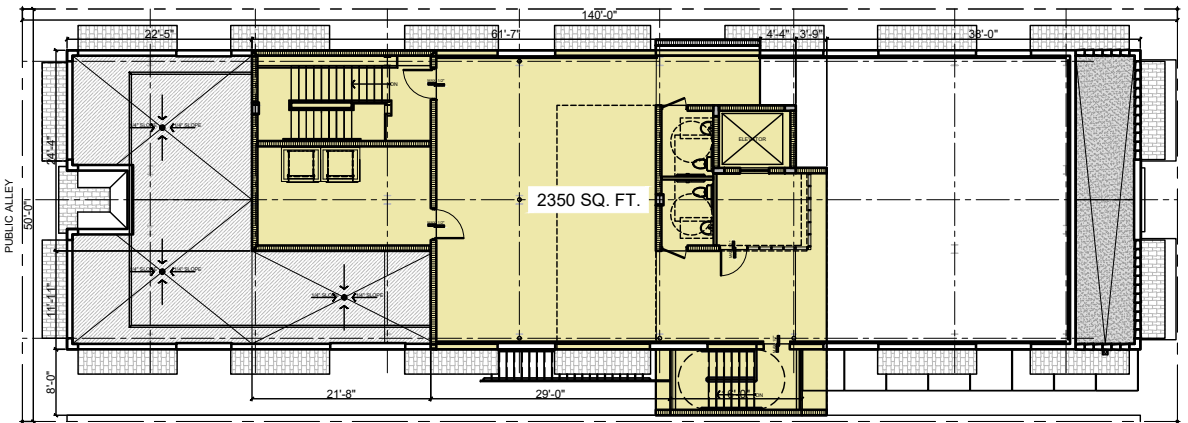

PROPOSED ROOFTOP (3RD FLOOR)
SCALE: N.T.S.

F.A.R. TABULATION CHART		
ZONING DISTRICT: MXE (MIXED USE ENTERTAINMENT)		
FLOOR AREA RATIO (F.A.R.)	EXISTING	PROPOSED
GROUND FLOOR	4,844 SQ.FT.	4,844 SQ.FT.
SECOND FLOOR	4,272 SQ.FT.	4,400 SQ.FT.
ROOFTOP (ROOF) FLOOR	N/A	2,350 SQ.FT.
TOTAL F.A.R.	9.116 SQ.FT. (1.30)	11.594 SQ.FT. (1.65)
TOTAL F.A.R. ALLOWED	14.000 SQ.FT. (2.0)	


ISABELLE'S RESTAURANT

624 COLLINS AVE
MIAMI BEACH, FL 33139

BEILINSON
GOMEZ

ARCHITECTURE
A0001062
JOSE L. GOMEZ

DWG. TITLE	
FLOOR AREA RATIO DIAGRAMS	
SCALE	N.T.S.
PROJECT NO.	2023-15
DATE	08-04-2023
SHEET NUMBER	A005
DATE	REVISION

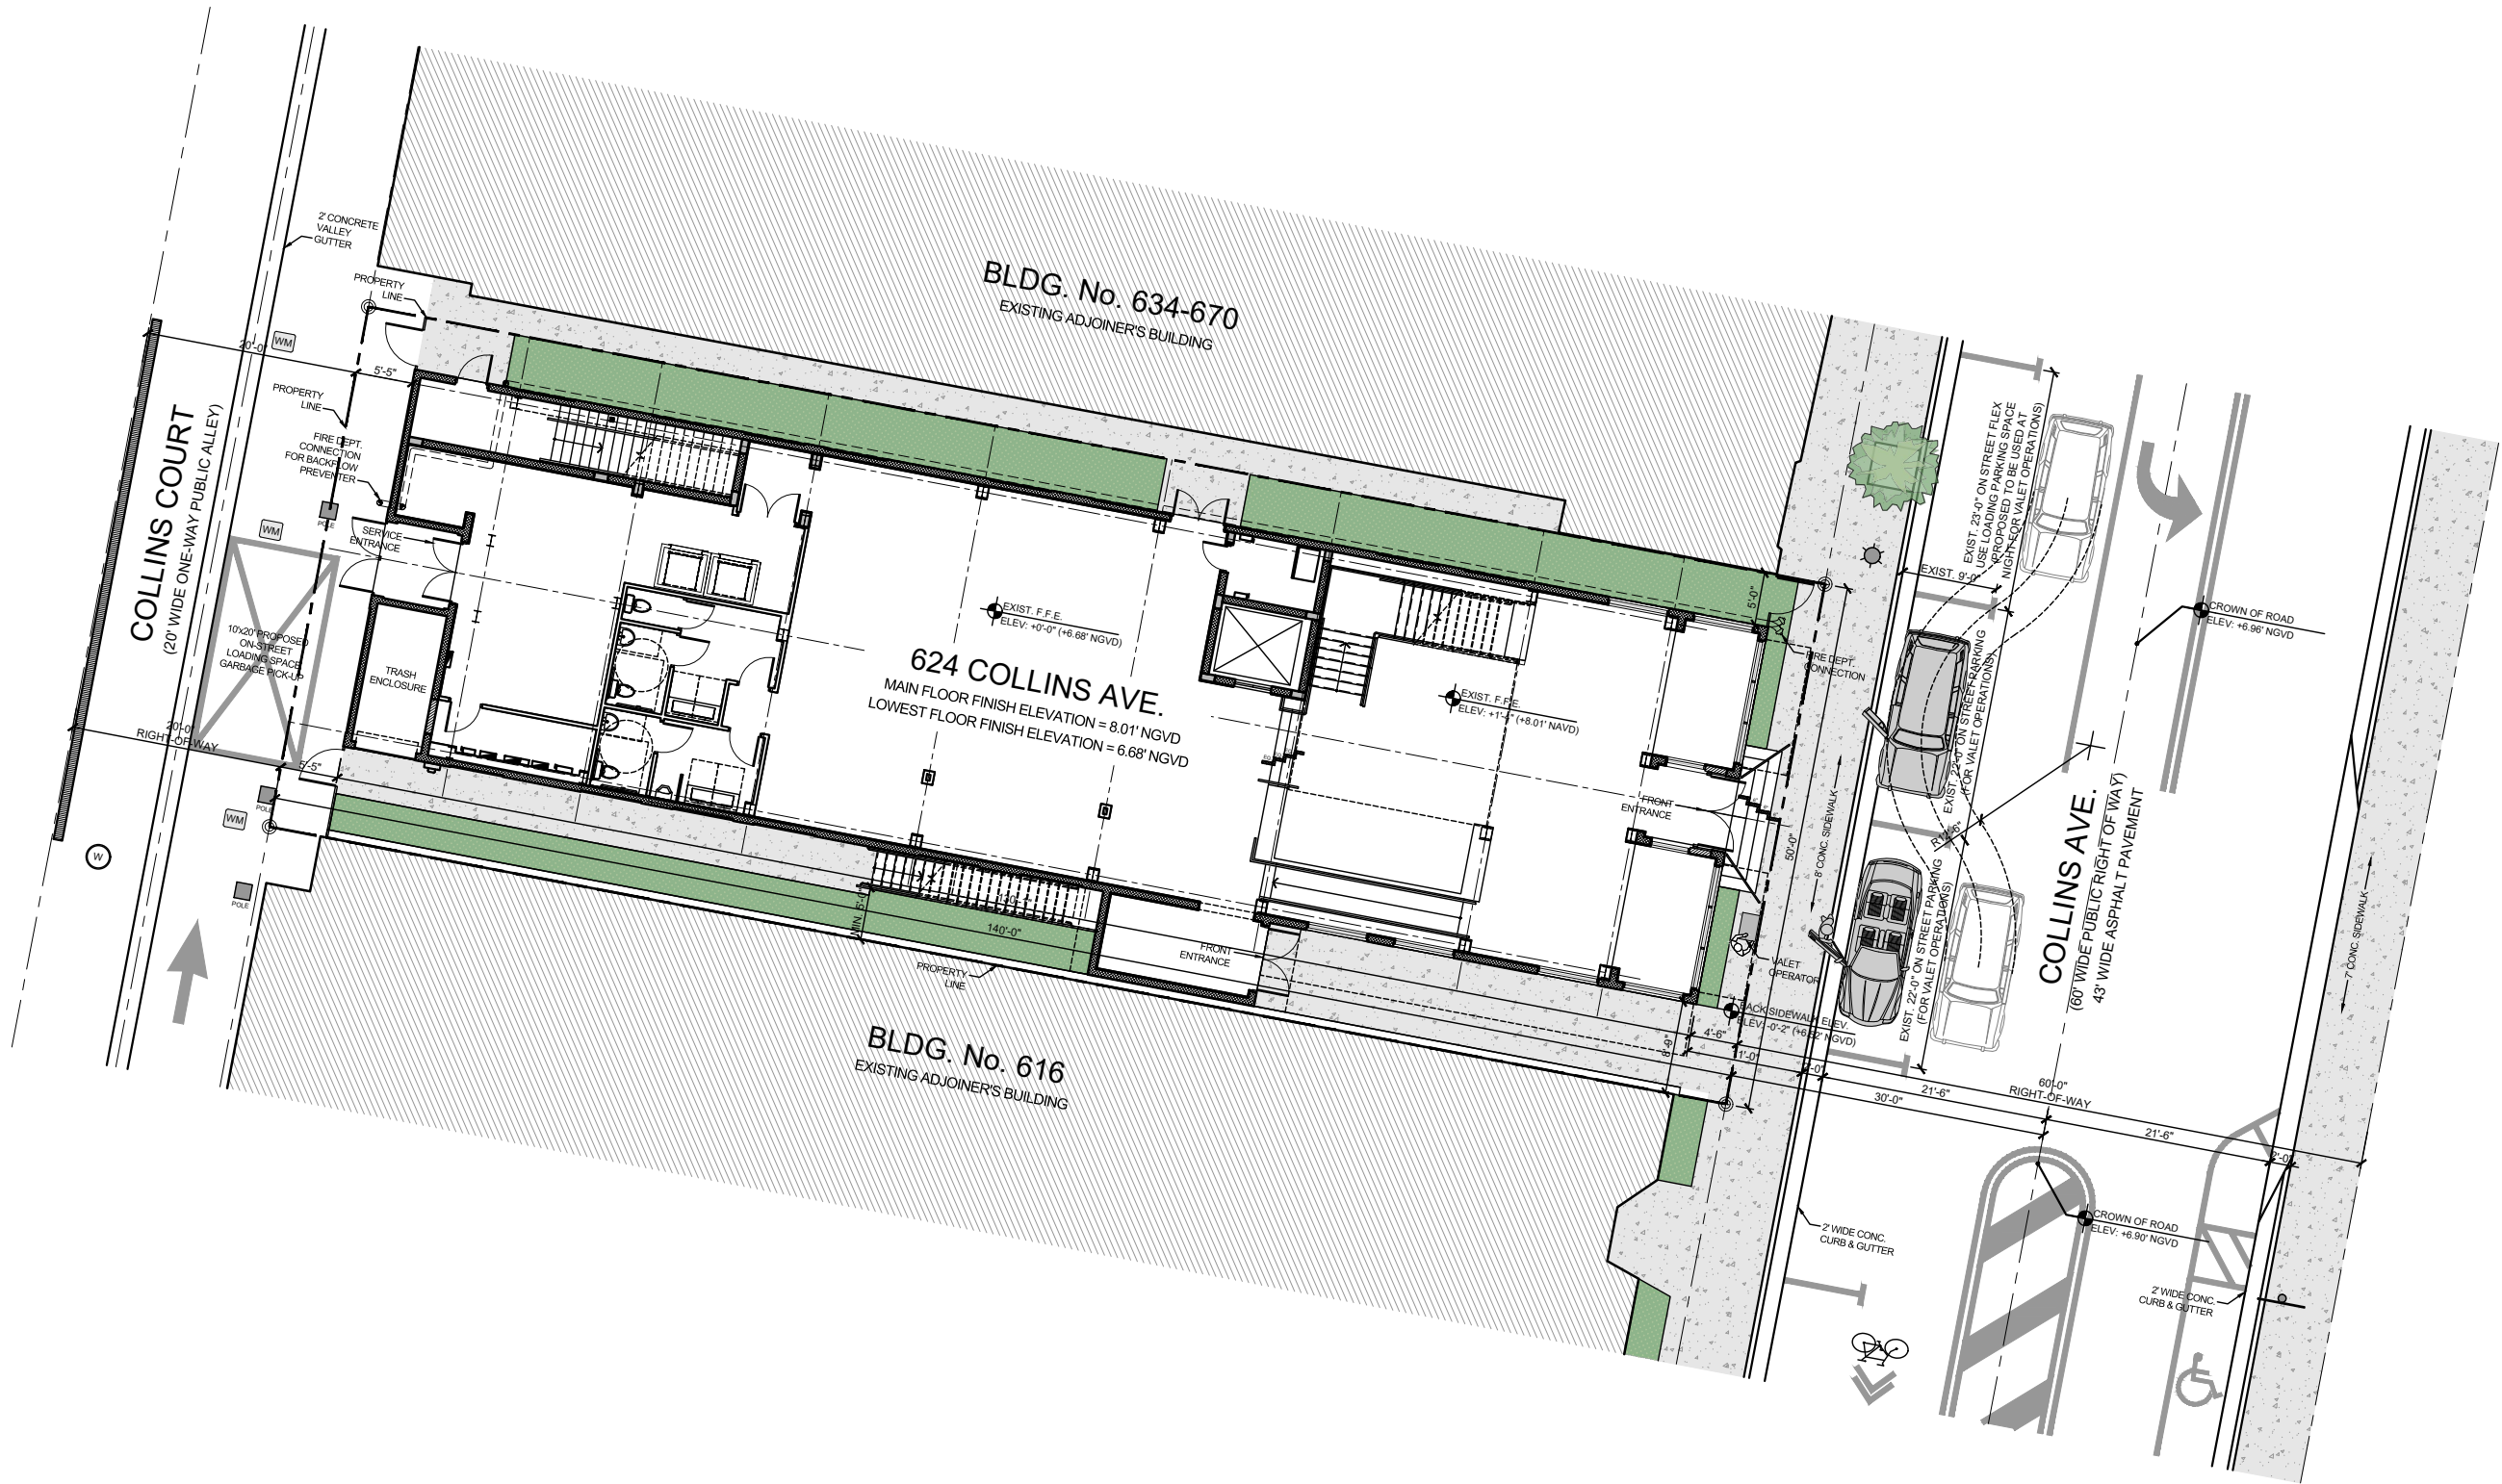

SITE PLAN
SCALE: 1/8" = 1'-0"

ISABELLE'S RESTAURANT

624 COLLINS AVE
MIAMI BEACH, FL 33139

BEILINSON
GOMEZ

ARCHITECTURE 6101 BISCAYNE BLVD. S 309.310
MIAMI BEACH, FL 33139
TEL 305.559.1250 F 305.551.1740

DWG. TITLE	SITE PLAN
SCALE	AS SHOWN
PROJECT NO.	2023-15
DATE	08-18-2023
SHEET NUMBER	A100

DATE REVISION



C1 BUILDING MAIN FACADE (FRONTAGE AT COLLINS AVENUE)
PHOTO TAKEN: 06-20-2023



C4 REAR BUILDING FACADE (VIEW FROM COLLINS COURT PUBLIC ALLEY)
PHOTO TAKEN: 06-20-2023



A1 NORTHERN BUILDING FACADE (PUBLIC GARAGE/COMMERCIAL BLDG. ADJACENT TO THE LEFT)
PHOTO TAKEN: 06-20-2023



A4 SOUTHERN BUILDING FACADE (COMMERCIAL - MIXED USED BLDG. ADJACENT TO THE RIGHT)
PHOTO TAKEN: 06-20-2023




CONSULTANT

ISABELLE'S RESTAURANT
624 COLLINS AVE
MIAMI BEACH, FL 33139

BEILINSON
GOMEZ
ARCHITECTURE
8101 BISCAYNE BLVD. S 309.310
MIAMI BEACH, FL 33138-4634
P 305.559.1250 F 305.551.1740

NOSE J. GOMEZ


		DWG. TITLE
		EXISTING STRUCTURE
		(BLDG.) PHOTOGRAPHS
		SCALE
		N.T.S.
		PROJECT NO.
		2023-15
		DATE
		08-18-2023
		SHEET NUMBER
		PH001
DATE	REVISION	

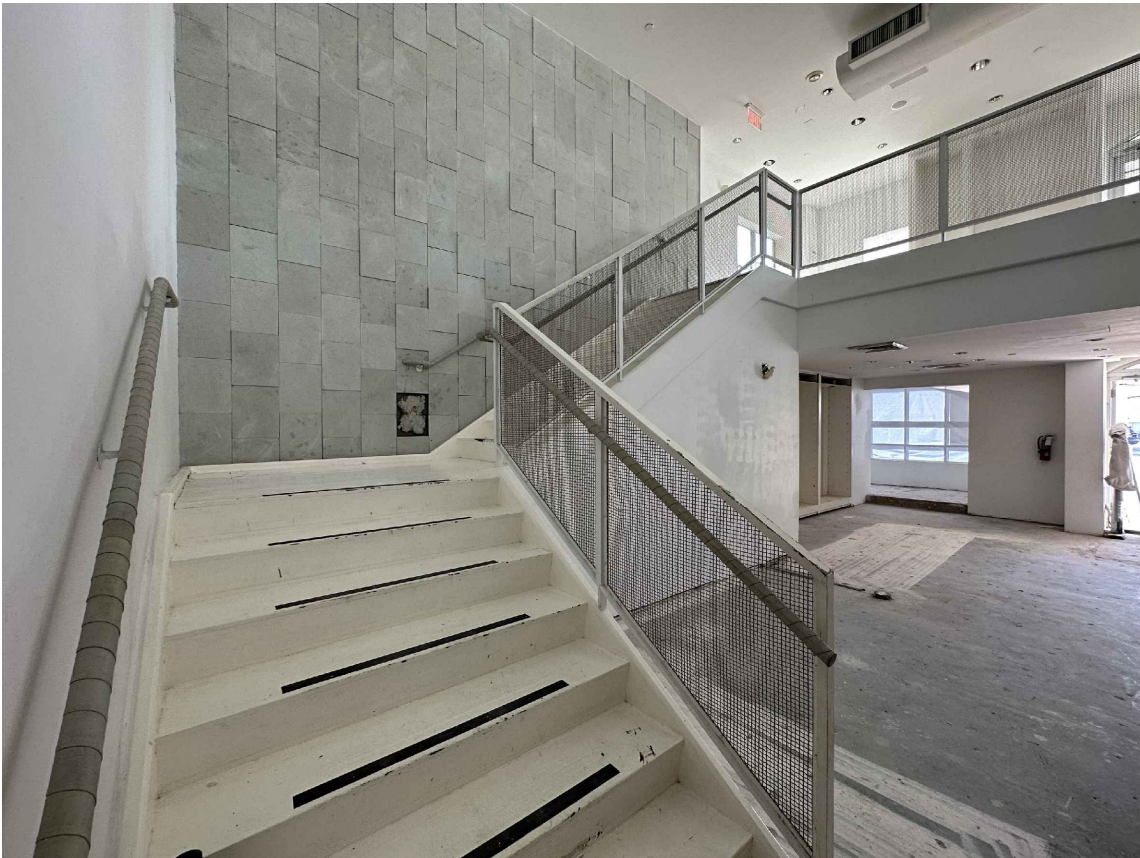


C1 INTERIOR OF THE BUILDING: VIEW TO MAIN HALL
PHOTO TAKEN: 06-20-2023




C4 INTERIOR OF THE BUILDING: VIEW TO THE MAIN HALL FROM THE 2ND FLOOR LEVEL
PHOTO TAKEN: 06-20-2023

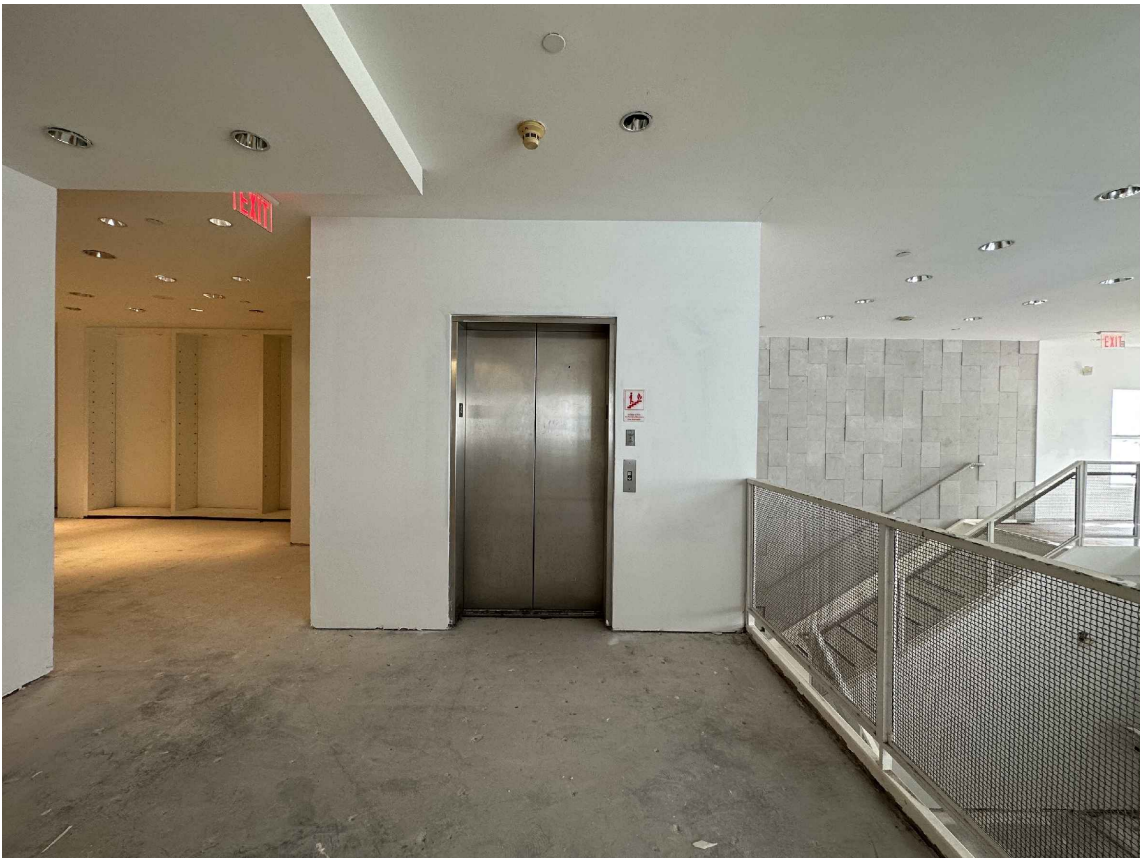


A1 INTERIOR OF THE BUILDING: VIEW TO ELEVATOR LOBBY AT 2ND FLOOR LEVEL.
PHOTO TAKEN: 06-20-2023

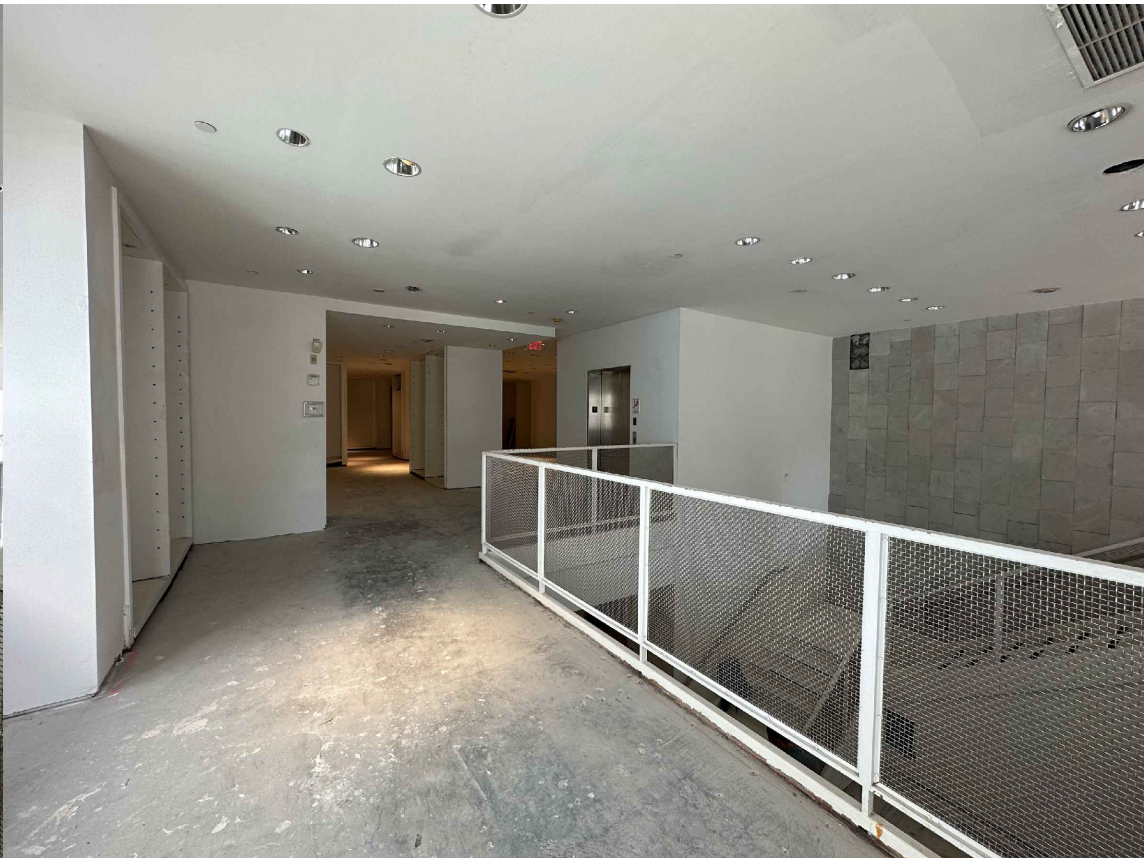

A4 INTERIOR OF THE BUILDING: 2ND FLOOR LEVEL.
PHOTO TAKEN: 06-20-2023

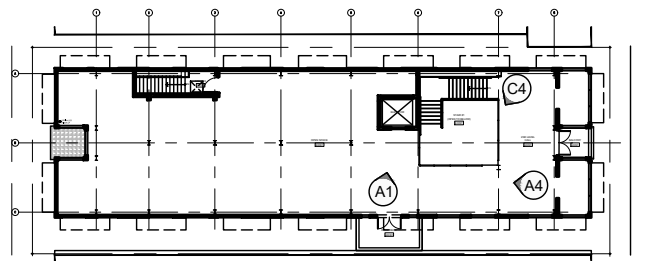


SECOND FLOOR

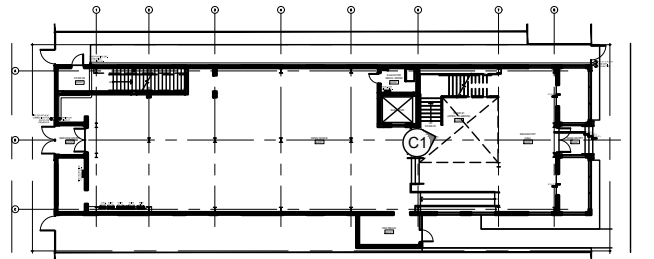

GROUND (1ST) FLOOR

KEY LOCATION PLANS

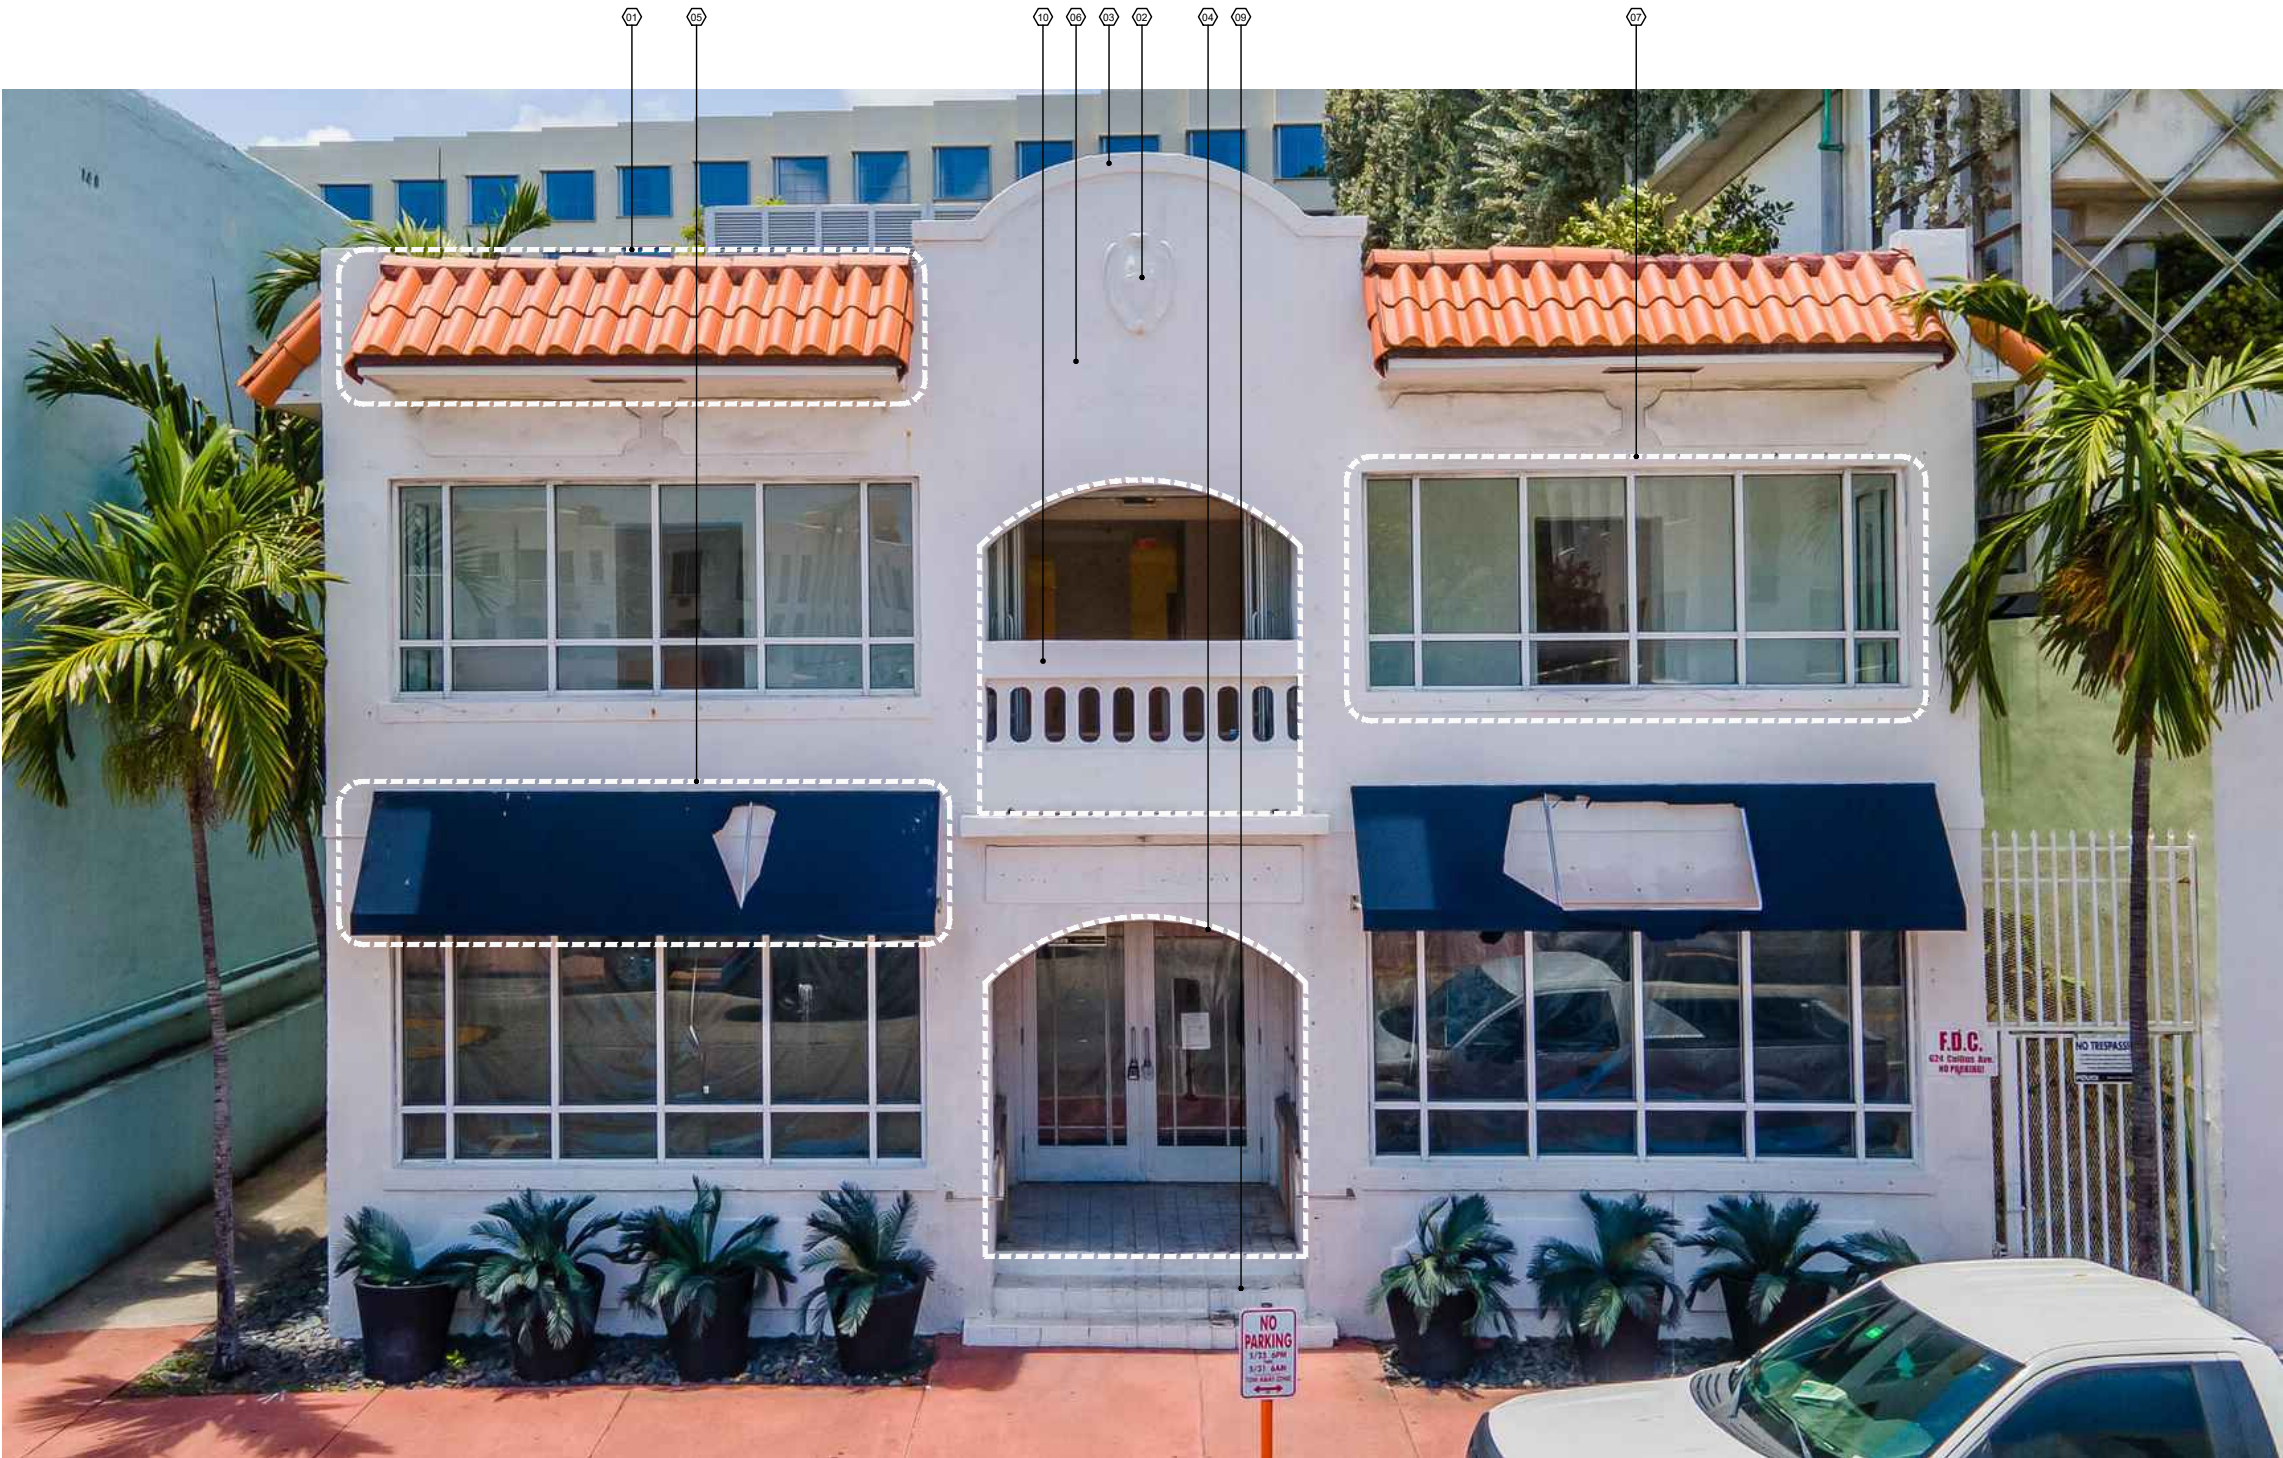

ARCHITECTURAL FEATURES AND MATERIALS TO BE PRESERVED

- 01 ALTERNATE EAVES AT EACH OF THE WINDOWS CLAD WITH SPANISH "S" CLAY BARREL TILES, ALSO DESCRIBED AS A MANSARD ROOF (RESTORER AS REQUIRED)
- 02 RELIEF CARTOUCHE TO BE PRESERVED (RESTORER AS REQUIRED)
- 03 ARCHED PARAPET WALL WITH A CAST IN PLACE CONCRETE COPING CONCRETE TO REMAIN
- 04 RECESSED ARCHED ENTRYWAY TO REMAIN
- 05 PREVIOUS EXISTING SHADE AWNING AT GROUND FLOOR FRONT WINDOW AND ENTRANCE TO BE REPLACE
- 06 PAINTED IN WHITE SMOOTH STUCCO FINISH TO REMAIN (REPAIR AS REQUIRED)
- 07 FIXED GLASS ALUMINUM WINDOWS WITH ITS DECORATIVE STUCCO SILLS TO BE REPLACED (PROPOSED NEW WINDOWS, STOREFRONT AND DOORS SHALL MATCH EXISTING.)
- 08 SYMMETRICAL TRIPARTITE COMPOSITION @ FRONT FACADE TO PRESERVE RESTORER AS REQUIRED)
- 09 CENTERED STEPS AT ENTRANCE TO BE REMODELED
- 10 PIERCED MASONRY BALUSTRADE TO BE REPLACED WITH AND STOREFRONT WHILE MAINTAINING THE COMPOSITION AND ARCHED OPENING.



A1 VIEW FROM WESTERN SIDEWALK ON COLLINS AVE. INTERCEPTION WITH 6TH STREET
PHOTO TAKEN: 2023

ISABELLE'S RESTAURANT

624 COLLINS AVE
MIAMI BEACH, FL 33139

BEILINSON
GOMEZ

ARCHITECTURE

JOSE L. GOMEZ

CONSULTANT

COPYRIGHT 2019 ALL RIGHTS RESERVED. THESE DRAWINGS AND DOCUMENTS ARE INSTRUMENTS OF SERVICE SHALL REMAIN THE PROPERTY OF BEILINSON GOMEZ ARCHITECTS P.A. WHETHER THE PROJECT FOR WHICH THEY WERE PREPARED IS EXECUTED OR NOT. THEY ARE NOT TO BE USED IN ANY MANNER ON OTHER PROJECTS OR EXTENSIONS TO THIS PROJECT WITHOUT THE WRITTEN CONSENT OF BEILINSON GOMEZ ARCHITECTS P.A. IS PROHIBITED. CONTRACTORS RESPONSIBLE FOR VERIFYING ALL SITE CONDITIONS PRIOR TO PROCEEDING WITH WORK.

8101 BISCAYNE BLVD. S 309.310
MIAMI BEACH, FL 33139-4494
T 305.559.1250 F 305.551.1740

DWG. TITLE	
ARCH. FEATURES AND MATERIALS	
SCALE	N.T.S.
PROJECT NO.	2023-15
DATE	08-18-2023
SHEET NUMBER	PH003
DATE	REVISION



C1 VIEW FROM THE BUILDING ROOFTOP TOWARDS THE INTERCEPTION OF COLLINS AVE. AND 6TH STREET
PHOTO TAKEN: 06-20-2023



C4 VIEW FROM THE BUILDING ROOFTOP TOWARDS THE INTERCEPTION OF COLLINS AVE. AND 7TH STREET
PHOTO TAKEN: 06-20-2023



A1 VIEW FROM WESTERN SIDEWALK ON COLLINS AVE. INTERCEPTION WITH 6TH STREET
PHOTO TAKEN: 06-20-2023



A4 VIEW FROM THE REAR OF THE BUILDING AT THE ALLEY TOWARDS 6TH STREET
PHOTO TAKEN: 06-20-2023



KEY LOCATION MAP


ISABELLE'S RESTAURANT

624 COLLINS AVE
MIAMI BEACH, FL 33139



BEILINSON GOMEZ ARCHITECTURE
6101 BISCAYNE BLVD. S. 305.310
MIAMI, FL 33138-4614
T 305.559.1250 F 305.551.1740
JOSE L. GOMEZ

DWG. TITLE	
CONTEXT PHOTOGRAPHS	
SCALE	N.T.S.
PROJECT NO.	2023-15
DATE	08-18-2023
SHEET NUMBER	PH004
DATE	REVISION

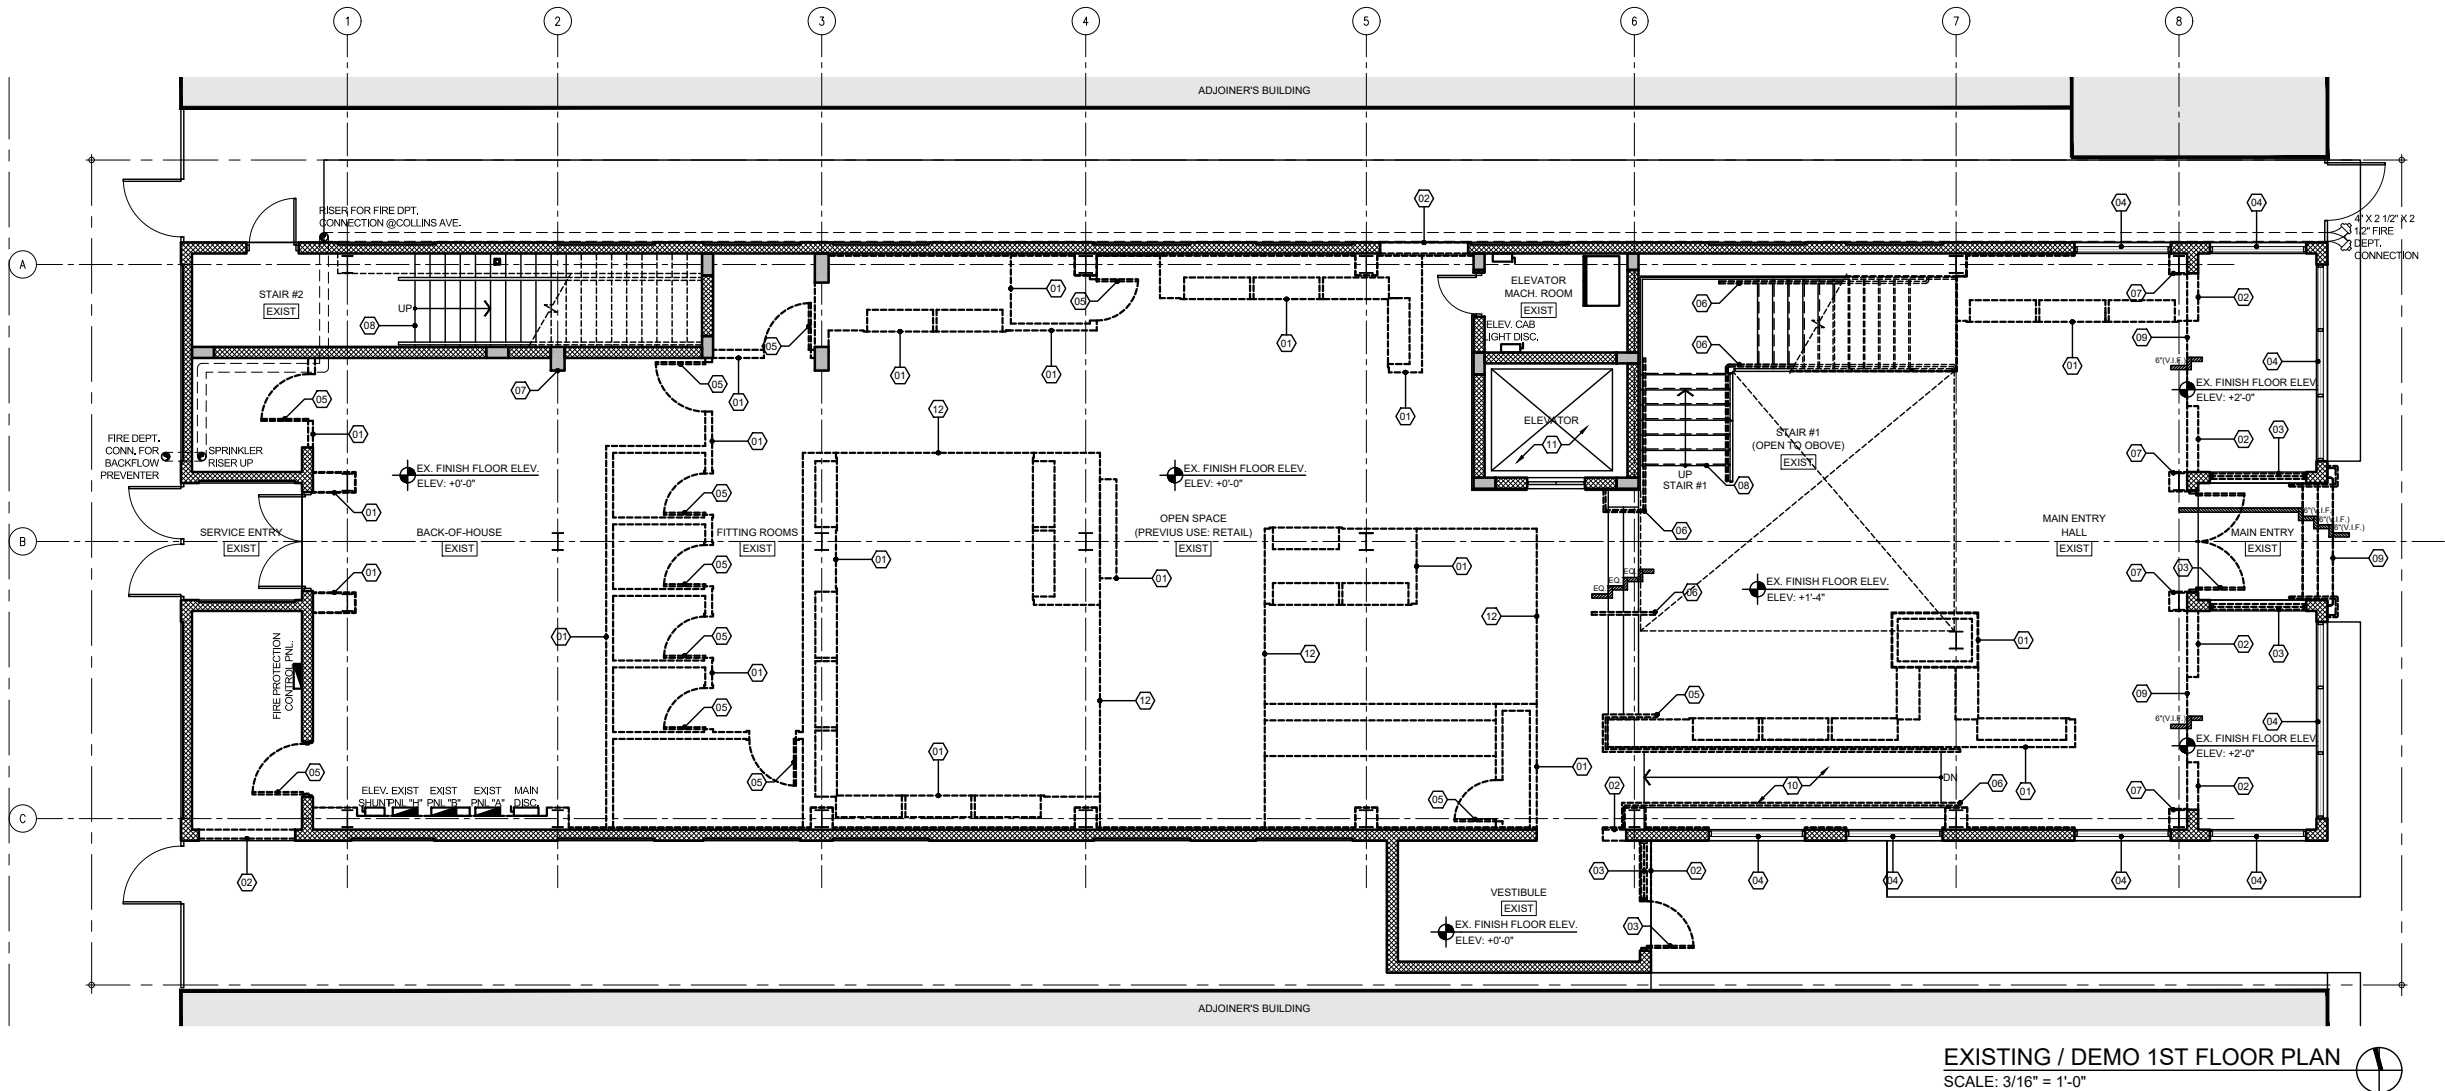

- LEGEND**
- 01 REMOVE EXISTING INTERIOR PARTITION
 - 02 REMOVE PORTION OF EXISTING CMU WALL
 - 03 EXISTING STOREFRONT (INCLUDING DOORS) TO BE REMOVED
 - 04 EXISTING WINDOW/STOREFRONT TO REMAIN
 - 05 REMOVE EXISTING DOORS
 - 06 EXISTING GUARDRAIL AND HANDRAIL TO BE REPLACED
 - 07 EXISTING STRUCTURAL STEEL/CONCRETE COLUMNS TO REMAIN (TYP.)
 - 08 EXISTING STAIRCASE TO REMAIN (RESTORER AND/OR REPAIR AS REQUIRED)
 - 09 EXISTING CONCRETE STEPS TO BE REMOVED
 - 10 EXISTING RAMP TO REMAIN
 - 11 EXISTING ELEVATOR SHAFT TO REMAIN
 - 12 EXISTING CEILING TO BE REMOVED
 - 13 EXISTING PIERCED MASONRY BALUSTRADE TO BE REMOVED
 - 14 EXISTING SCUPPERS AND DOWNSPOUT TO BE REMOVED
 - 15 PORTION OF EXISTING ROOF CONCRETE DECK TO REMOVED WITHIN THE LIMITS OF THE STRUCTURAL SCOPE OF WORK.
 - 16 EXISTING ACU MECHANICAL UNITS TO BE REMOVED
 - 17 EXISTING ACU MECHANICAL ROOF SCREENING TO BE REMOVED
 - 18 EXISTING EXHAUST VENTS TO BE REMOVED
 - 19 EXISTING PLUMBING FIXTURES TO BE REMOVED
 - 20 ALTERNATE EAVES AT EACH OF THE WINDOWS CLAD WITH SPANISH "S" CLAY BARREL TILES (RESTORER AS REQUIRED)
 - EXISTING TO REMAIN
 - EXISTING TO BE DEMOLISHED/REMOVED
 - AREA NOT IN SCOPE
 - STAIR/RAMP DIRECTION

GENERAL DEMOLITION NOTES:

- SCOPE
FURNISH EQUIPMENT AND PERFORM LABOR REQUIRED TO EXECUTE THIS WORK AS INDICATED ON THE DRAWINGS, AS SPECIFIED AND NECESSARY TO COMPLETE THE CONTRACT, INCLUDING BUT NOT LIMITED TO, THESE MAJOR ITEMS:
A. PROTECTION OF EXISTING WORK TO REMAIN.
B. TEMPORARY BARRICADES.
C. REMOVAL, STORAGE AND PROTECTION OF ITEMS TO BE REUSED.
D. REMOVAL OF PARTITIONS, DOORS, WALL COVERINGS AS INDICATED.
E. DEBRIS REMOVAL.
- GENERAL REQUIREMENTS:
A. FIELD CONDITIONS: TAKE INTO CONSIDERATION AS NECESSARY WORK, ALL OBVIOUS EXISTING CONDITIONS AND INSTALLATIONS OF THE SITE AS THOUGH THEY WERE COMPLETELY SHOWN OR DESCRIBED.
B. ALL CONTRACTORS SUBMITTING PROPOSALS FOR THIS WORK SHALL FIRST EXAMINE THE SITE AND ALL CONDITIONS AND LIMITATIONS THEREON AND THEREABOUTS. ALL PROPOSALS SHALL TAKE INTO ACCOUNT ALL SUCH CONDITIONS AND LIMITATIONS WHETHER OR NOT THE SAME ARE SPECIFICALLY SHOWN OR MENTIONED IN ANY OF THE CONTRACT DOCUMENTS AND EVERY PROPOSAL SHALL BE CONSTRUED AS INCLUDING WHATEVER SUMS ARE NEEDED TO COMPLETE THE WORK IN EVERY PART AS SHOWN, DESCRIBED OR REASONABLY REQUIRED OR IMPLIED, AND ATTAIN THE COMPLETED CONDITIONS CONTEMPLATED BY THE CONTRACT.
C. CONFER WITH ON SITE PROPERTY MANAGER AS TO DISPOSITION OF MATERIALS WHICH SHD MAY WISH TO RETAIN, SPECIFICALLY INCLUDED EQUIPMENT AND DOORS OF ALL TYPES. IF ON SITE MANAGER ELECTS TO RETAIN ANY OF THE REMOVED ITEMS, PROTECT AND STORE AS DIRECTED BY MANAGER AT MANAGER'S EXPENSE.
D. CODES: PERFORM ALL WORK IN ACCORDANCE WITH THE BUILDING CODE OF THE GOVERNING BODY HAVING JURISDICTION, THE GOVERNING STATE INDUSTRIAL SAFETY ORDERS AND THE REQUIREMENTS OF THE OCCUPATIONAL SAFETY AND HEALTH ACT.
E. UNFORESEEN CONDITIONS: INCLUDE IN THE BASE BID MISCELLANEOUS CUTTING AND PATCHING NECESSITATED AS A RESULT OF UNFORESEEN CONDITIONS AND THE WORKING OF ABUTTING SURFACES AS REQUIRED TO MAKE NEW WORK JOIN AND MATCH

- EXISTING SURFACES TO REMAIN, NO EXTRA PAYMENTS BASED ON THE PLEA OF UNFORESEEN CONDITIONS WILL BE ALLOWED.
- F. PHASING OF THE WORK: CONFER WITH THE ARCHITECT AS TO THE SEQUENCING AND THE PHASING OF VARIOUS PARTS OF THE WORK. COOPERATE FULLY TO THE END THAT CERTAIN FACILITIES AND SERVICES ARE MAINTAINED IN OPERATION UNTIL IMMEDIATELY BEFORE THEIR REMOVAL IS REQUIRED TO PERMIT INSTALLATION OF NEW WORK.
- G. REMOVED MATERIALS AND OTHER DEBRIS:
- ALL REMOVED MATERIAL, NOT OTHERWISE DESIGNATED, AND ALL DEBRIS BECOMES THE PROPERTY OF THE CONTRACTOR WHO SHALL REMOVE IT FROM THE SITE.
 - DO NOT ALLOW MATERIALS AND DEBRIS GENERATED BY DEMOLITION ACTIVITIES TO ACCUMULATE. REMOVE DAILY AND DISPOSE OF IN A LEGAL MANNER.
 - LEAVE ALL SPACES BROOM CLEAN AND WITH ALL LEDGES AND CORNERS PROPERLY CLEAN.
- H. G.C. TO COMPLY WITH NFPA 1, 88 ED. SECTION 16.4.
- I. MEANS OF EGRESS AND LIFE SAFETY EQUIPMENTS WILL NOT BE OBSTRUCTED BY DEBRIS CONTAINER.
- J. SITE PROTECTION:
- BARRIERS: TEMPORARY BARRIERS ARE TO BE FURNISHED, IF APPLICABLE.
 - GLASS: PROVIDE SUCH PROTECTION AS MAY BE REQUIRED TO PREVENT GLASS BREAKAGE AT NO ADDITIONAL COST REPLACE ALL BROKEN GLASS.
 - PROTECTION OF PERSONNEL: ERECT SIGNS, BARRICADES AND SUCH OTHER FORMS OF WARNING AS MAY BE REQUIRED TO PREVENT PERSONNEL FROM PUTTING THEMSELVES IN THE WAY OF INJURY.
 - GENERAL DEMOLITION:
 - PARTITIONS: REMOVE PARTITION FINISH, STUDS, PLATES AND SILL, WHERE ONLY A PARTIAL RUN IS REMOVED, CUT BACK FINISH MATERIALS TO THE CENTERLINE OF THE

- NEXT ADJACENT SPACE SUPPORT TO REMAIN, LEAVE REMAINING MATERIALS WITH A CLEAN TERMINAL LINE WITH NO LOOSE MATERIAL ADHERING.
- B. DO NOT REMOVE ANY STRUCTURAL WALLS (LOAD BEARING OR SHEAR WALLS) OR OTHER STRUCTURAL ELEMENTS UNLESS SPECIFICALLY AS NOTED AS STRUCTURAL ELEMENT TO BE REMOVED. NOTIFY PROJECT MANAGER IF ANY STRUCTURAL ELEMENTS ARE DISCOVERED AND NOTED TO BE REMOVED AND NOT NOTED AS STRUCTURAL ELEMENTS.
- C. ALL CMU WALLS SHALL BE INSPECTED BY A STRUCTURAL ENGINEER PRIOR THEIR DEMOLITION.
- D. SEE ELECTRICAL DEMO NOTES FOR EXISTING ELECTRICAL, SECURITY, DATA, AND PHONE PANEL.
- E. VERIFY IN FIELD IF EXISTING WALL IS 1H RATED.
- F. ALL LIFE SAFETY SYSTEM WILL REMAIN OPERATIONAL FOR THE ADJACENT SPACES DURING DEMOLITION WORK.
- G. WORK AREA WILL BE VACANT & CLOSED DURING DEMOLITION.
- H. G.C. TO COMPLY WITH NFPA 1, 88 ED. SECTION 16.4.
- I. MEANS OF EGRESS AND LIFE SAFETY EQUIPMENTS WILL NOT BE OBSTRUCTED BY DEBRIS CONTAINER.
- MECHANICAL / ELECTRICAL / PLUMBING & FIRE PROTECTION DEMOLITION NOTES:**
- MECHANICAL:
- ALL EXISTING HVAC UNITS LOCATED WITHIN THE DEFINED SPACE SHALL BE REPLACED TOGETHER WITH ALL ASSOCIATED CONDENSATE DRAINAGE PIPING. UPON COMPLETION OF FIRST STAGE OF DEMO WORK, PROJECT ARCHITECT AND ENGINEER WILL VISIT THE PROPOSED SPACE FOR FURTHER EVALUATION AND RECOMMENDATIONS FOR SECOND STAGE OF DEMOLITION. ALL MECHANICAL UNITS TO BE REMOVED, PROTECTED & STORED AS DIRECTED BY BUILDING MANAGER AT MANAGERS EXPENSE.
 - ANY EXHAUST AND OUTSIDE AIR INTAKE DUCT, LOCATED WITHIN THE DEFINED SPACE AND PENETRATING THROUGH EXTERIOR WALLS OR ROOFS SHALL BE MAINTAINED, ALL DUCTWORK AND EQUIPMENT ASSOCIATED WITH SUCH PENETRATION SHALL BE REMOVED.
 - ALL CHILLED WATER AND / OR CONDENSER WATER PIPING AS WELL AS ANY

- REFRIGERANT PIPING ASSOCIATED WITH ANY OF THE ELIMINATED HVAC UNITS LOCATED WITHIN THE DEFINED SPACE SHALL REMAIN AND SHALL BE VALVED AND CAPPED OFF FOR FURTHER EVALUATION DURING SECOND STAGE OF DEMOLITION.
- ANY FIRE OR FIRE/SMOKE DAMPERS FOUND IN DEMISING WALLS OR FLOORS WITHIN THE PROPOSED TENANT SPACE SHALL BE MAINTAINED.
 - CAREFULLY REVIEW PLANS AND DETERMINE LINES TO BE REMOVED AND THOSE TO BE KEPT ACTIVE OR TO BE REACTIVATED. PROTECT LINES TO REMAIN, PROVIDE FOR MINIMUM SERVICE INTERRUPTION OF LINES TO REMAIN/CONFER WITH ON SITE PROPERTY MANAGER.
- ELECTRICAL:
- ALL EXISTING POWER OUTLETS, EQUIPMENT DISCONNECTS AND ASSOCIATED SPLICE BOXES, WIRING AND DEVICES SHALL REMAIN.
 - ANY EMERGENCY AND EXIT LIGHTS LOCATED AT PERIMETER WALLS OF THE DEFINED SPACE AS WELL AS AT LOCATIONS ADJACENT TO MAIN EGRESS DOORS OF THE DEFINED SPACE SHALL REMAIN IN PLACE.
 - ANY SUSPENDED / EXPOSED STRIP FLUORESCENT TYPE LIGHT FIXTURES SHALL REMAIN IN PLACE.
 - ALL ELECTRICAL PANELS FOUND WITHIN THE DEFINED SPACE SHALL REMAIN IN PLACE. ANY EXISTING PANEL FOUND INSTALLED ON AN EXISTING WALL IDENTIFIED FOR DEMOLITION, SHALL REMAIN SUSPENDED FROM CONDUITS, FOR FURTHER EVALUATION AND RECOMMENDATIONS FOR SECOND STAGE OF DEMOLITION.
 - WHEN ELIMINATING EXISTING POWER, EQUIPMENT AND LIGHTING CIRCUITS FROM EXISTING PANELS, DEMOLITION CONTRACTOR SHALL CONFIRM THAT THERE ARE NO DEVICES LOCATED OUTSIDE OF THE DEFINED SPACE AND TIED TO THE SAME CIRCUIT INTENDED FOR ELIMINATION. IN THE EVENT THAT SUCH CONDITION IS DISCOVERED, POWER SUPPLY TO DEVICES LOCATED OUTSIDE OF THE PROPOSED SPACE SHALL BE MAINTAINED, WHILE THE DEVICES WITHIN THE PROPOSED SPACE ARE ELIMINATED.
 - ALL MAIN SERVICE FEEDERS AND CONDUITS EXTENDING FROM THE EXISTING BUILDING ELECTRICAL ROOMS TO ANY OF THE EXISTING ELECTRICAL PANELS LOCATED WITHIN THE DEFINED SPACE SHALL REMAIN AND SHALL BE IDENTIFIED / MARKED WITH ASSOCIATED SOURCE POINT.
 - ALL EXISTING ELECTRICAL METERS ASSOCIATED WITH PANELS LOCATED WITHIN THE

- PROPOSED TENANT SPACE SHALL BE IDENTIFIED AND SHALL REMAIN IN PLACE.
- UPON COMPLETION OF FIRST STAGE OF DEMOLITION WORK, PROJECT ARCHITECT AND ENGINEER SHALL INSPECT THE SITE TOGETHER WITH THE ELECTRICAL DEMOLITION CONTRACTOR AND ESTABLISH PARAMETERS FOR SECOND STAGE OF ELECTRICAL DEMOLITION WORK.
 - REMOVE FIXTURES AND EQUIPMENT AS INDICATED. WHEN INDICATED FOR REUSE, CLEAN, STORE AS DIRECTED AND PROTECT. IDENTIFY POINT OF REUSE.
- PLUMBING:
- ANY EXISTING PLUMBING FIXTURES LOCATED WITHIN THE PROPOSED TENANT SPACE SHALL BE REMOVED, PROTECTED & STORED AS DIRECTED BY BUILDING MANAGER AT MANAGERS EXPENSE.
 - ALL EXISTING SANITARY, GREASE WASTE, GAS PIPING, AND DOMESTIC HOT / COLD WATER PIPING LOCATED WITHIN THE PROPOSED TENANT SPACE SHALL BE ELIMINATED UNLESS FOUND TO BE ASSOCIATED WITH OTHER / ADJACENT TENANT SPACES, IN SUCH EVENT, THE MAIN LINES EXTENDING INTO OTHER TENANT SPACE SHALL REMAIN AND BRANCH PIPING LOCATED WITHIN THE PROPOSED TENANT SPACE SHALL BE CAPPED OFF AND PROVIDED WITH SHUT-OFF VALVES WHEN SUCH PIPING IS DOMESTIC WATER PIPING.
 - ALL GAS SERVICE PIPING LOCATED WITHIN THE PROPOSED SPACE SHALL BE ELIMINATED TOGETHER WITH ASSOCIATED GAS SERVICE METERS, IF APPLICABLE, CONFER WITH ON SITE BUILDING MANAGER PRIOR TO PROCEED WITH WORK.
 - ALL HOT WATER PIPING LOCATED WITHIN THE PROPOSED SPACE SHALL BE ELIMINATED TOGETHER WITH ALL WATER HEATERS, PROTECTED & STORED AS DIRECTED BY PROPERTY MANAGER AT MANAGERS EXPENSE.
 - ALL CONDENSATE DRAINAGE PIPING ASSOCIATED WITH ELIMINATED HVAC EQUIPMENT SHALL BE REMOVED. ALL CONDENSATE DRAINAGE RISERS AND MAIN LINES COLLECTING CONDENSATE FROM OTHER TENANT SPACES AND EXTENDING THRU THE PROPOSED TENANT SPACE SHALL REMAIN IN PLACE, WITH BRANCH STUBS CAPPED OFF.
 - ALL STORM DRAINAGE PIPING LOCATED WITHIN THE PROPOSED TENANT SPACE SHALL REMAIN AS IS.
- FIRE SPRINKLER SYSTEM:
- ALL EXISTING FIRE SPRINKLER DISTRIBUTION WITHIN THE PROPOSED TENANT SPACE IS

- TO REMAIN. ANY BRANCH PIPE AND SPRINKLER HEADS LOCATED WITHIN CLOSETS AND SMALL OFFICE SPACES, BATH ROOMS, ETC. IDENTIFIED TO BE DEMOLISHED SHALL BE ELIMINATED, AND PIPING CAPPED OFF AT MAIN BRANCH.
- UPON COMPLETION OF DEMOLITION OF ALL EXISTING INTERIOR PARTITIONS, PROJECT ARCHITECT AND ENGINEER SHALL INSPECT THE SITE AND PROVIDE ADDITIONAL DEMOLITION CRITERIA AS NECESSARY.
 - ALL EXISTING TAMPERFLOW SWITCHES AND CONTROL VALVES ASSOCIATED WITH EXISTING SPRINKLER SYSTEM SHALL REMAIN IN PLACE WITHIN THE PROPOSED TENANT SPACE. ALL MAIN BRANCH PIPING AND VALVES SHALL BE IDENTIFIED.
- FIRE ALARM SYSTEM:
- MAIN AS WELL AS SLAVE TYPE FIRE ALARM SYSTEMS SHALL REMAIN IN PLACE AND OPERATIONAL.
 - ALL FIRE ALARM FLOW SWITCHES, TAMPER SWITCHES AND PULL STATIONS LOCATED WITHIN THE PROPOSED TENANT SPACE SHALL REMAIN IN PLACE.
 - ANY SMOKE DETECTOR, DUCT DETECTOR, HORN / STROBE DEVICE LOCATED WITHIN ROOMS IDENTIFIED FOR DEMOLITION SHALL BE ELIMINATED AND THEIR ZONE SIGNAL SHALL BE DISABLED AT THE MAIN CONTROL PANEL, UNLESS SUCH DEVICE IS FOUND TO BE ASSOCIATED WITH A HVAC SYSTEM IDENTIFIED TO REMAIN.
 - ALL HORN / STROBE DEVICES LOCATED ALONG THE PERIMETER WALLS OF THE PROPOSED TENANT SPACE SHALL REMAIN ACTIVE.
 - ALL FIRE ALARM DEVICES ASSOCIATED WITH ABANDONED GREASE HOOD SYSTEMS SHALL BE ELIMINATED AND DISCONNECTED FROM THE MAIN CONTROL PANEL.
 - ALL ZONES AND SIGNAL POINTS RELATED TO FIRE ALARM DEVICES ASSOCIATED WITH THE PROPOSED TENANT SPACE SHALL BE IDENTIFIED AT MAIN FIRE ALARM SYSTEM PANEL.
 - UPON COMPLETION OF INTERIOR DEMOLITION, PROJECT ARCHITECT AND ENGINEER MAY INSPECT THE SITE AND PROVIDE ADDITIONAL GUIDELINES FOR FURTHER DEMOLITION OF THE EXISTING FIRE ALARM SYSTEM COMPONENTS.

CONSULTANT

ISABELLE'S RESTAURANT

624 COLLINS AVE
MIAMI BEACH, FL 33139

BEILINSON
GOMEZ
ARCHITECTS
P.A.

ISABELLE'S RESTAURANT

624 COLLINS AVE
MIAMI BEACH, FL 33139

8101 BISCAYNE BLVD. S 309.310
MIAMI BEACH, FL 33141
P 305.551.1250 F 305.551.1740

JOSE L. GOMEZ

DWG. TITLE
EXISTING - DEMOLITION
GROUND FLOOR PLAN

SCALE
AS SHOWN


PROJECT NO.
2023-15

DATE
08-18-2023

SHEET NUMBER
EXIST101

DATE

REVISION

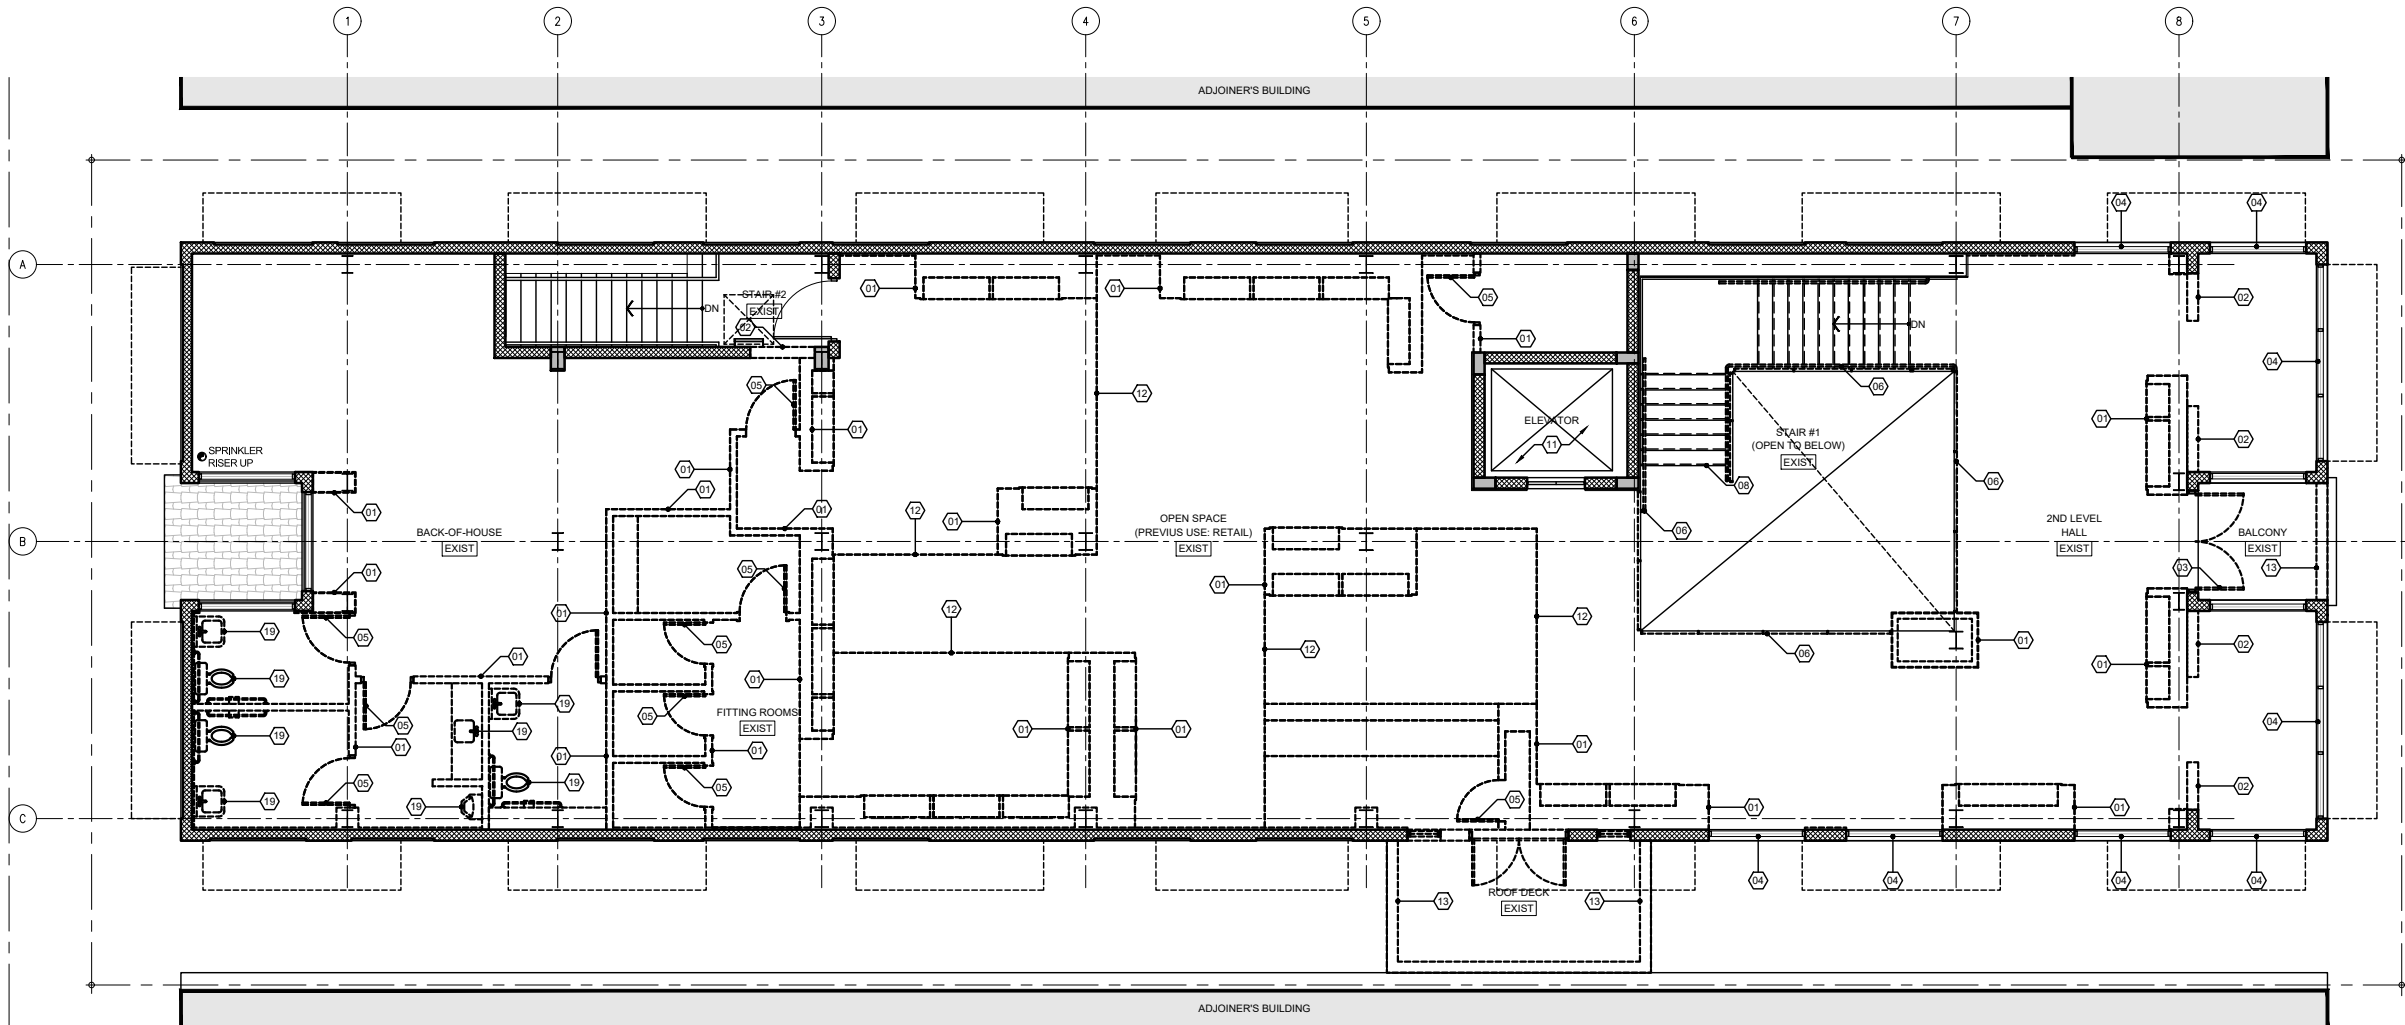

EXISTING / DEMO 2ND FLOOR PLAN
SCALE: 3/16" = 1'-0"

- LEGEND**
- 01 REMOVE EXISTING INTERIOR PARTITION
 - 02 REMOVE PORTION OF EXISTING CMU WALL
 - 03 EXISTING STOREFRONT (INCLUDING DOORS) TO BE REMOVED
 - 04 EXISTING WINDOW/STOREFRONT TO REMAIN
 - 05 REMOVE EXISTING DOORS
 - 06 EXISTING GUARDRAIL AND HANDRAIL TO BE REPLACED
 - 07 EXISTING STRUCTURAL STEEL/CONCRETE COLUMNS TO REMAIN (TYP.)
 - 08 EXISTING STAIRCASE TO REMAIN (RESTORER AND/OR REPAIR AS REQUIRED)
 - 09 EXISTING CONCRETE STEPS TO BE REMOVED
 - 10 EXISTING RAMP TO REMAIN
 - 11 EXISTING ELEVATOR SHAFT TO REMAIN
 - 12 EXISTING CEILING TO BE REMOVED
 - 13 EXISTING PIERCED MASONRY BALUSTRADE TO BE REMOVED
 - 14 EXISTING SCUPPERS AND DOWNSPOUT TO BE REMOVED
 - 15 PORTION OF EXISTING ROOF CONCRETE DECK TO REMOVED WITHIN THE LIMITS OF THE STRUCTURAL SCOPE OF WORK.
 - 16 EXISTING ACU MECHANICAL UNITS TO BE REMOVED
 - 17 EXISTING ACU MECHANICAL ROOF SCREENING TO BE REMOVED
 - 18 EXISTING EXHAUST VENTS TO BE REMOVED
 - 19 EXISTING PLUMBING FIXTURES TO BE REMOVED
 - 20 ALTERNATE EAVES AT EACH OF THE WINDOWS CLAD WITH SPANISH "S" CLAY BARREL TILES (RESTORER AS REQUIRED)
 - EXISTING TO REMAIN
 - EXISTING TO BE DEMOLISHED/REMOVED
 - AREA NOT IN SCOPE
 - STAIR/RAMP DIRECTION

ISABELLE'S RESTAURANT

624 COLLINS AVE
MIAMI BEACH, FL 33139

BEILINSON
GOMEZ


ARCHITECTURE

8101 BISCAYNE BLVD. S. 309.310
MIAMI BEACH, FL. 33138-4694
T 305.559.1250 F 305.551.1740

JOSE L. GOMEZ

DWG. TITLE
EXISTING - DEMOLITION
2ND FLOOR PLAN
SCALE
AS SHOWN
PROJECT NO.
2023-15
DATE
08-18-2023
SHEET NUMBER

EXIST102

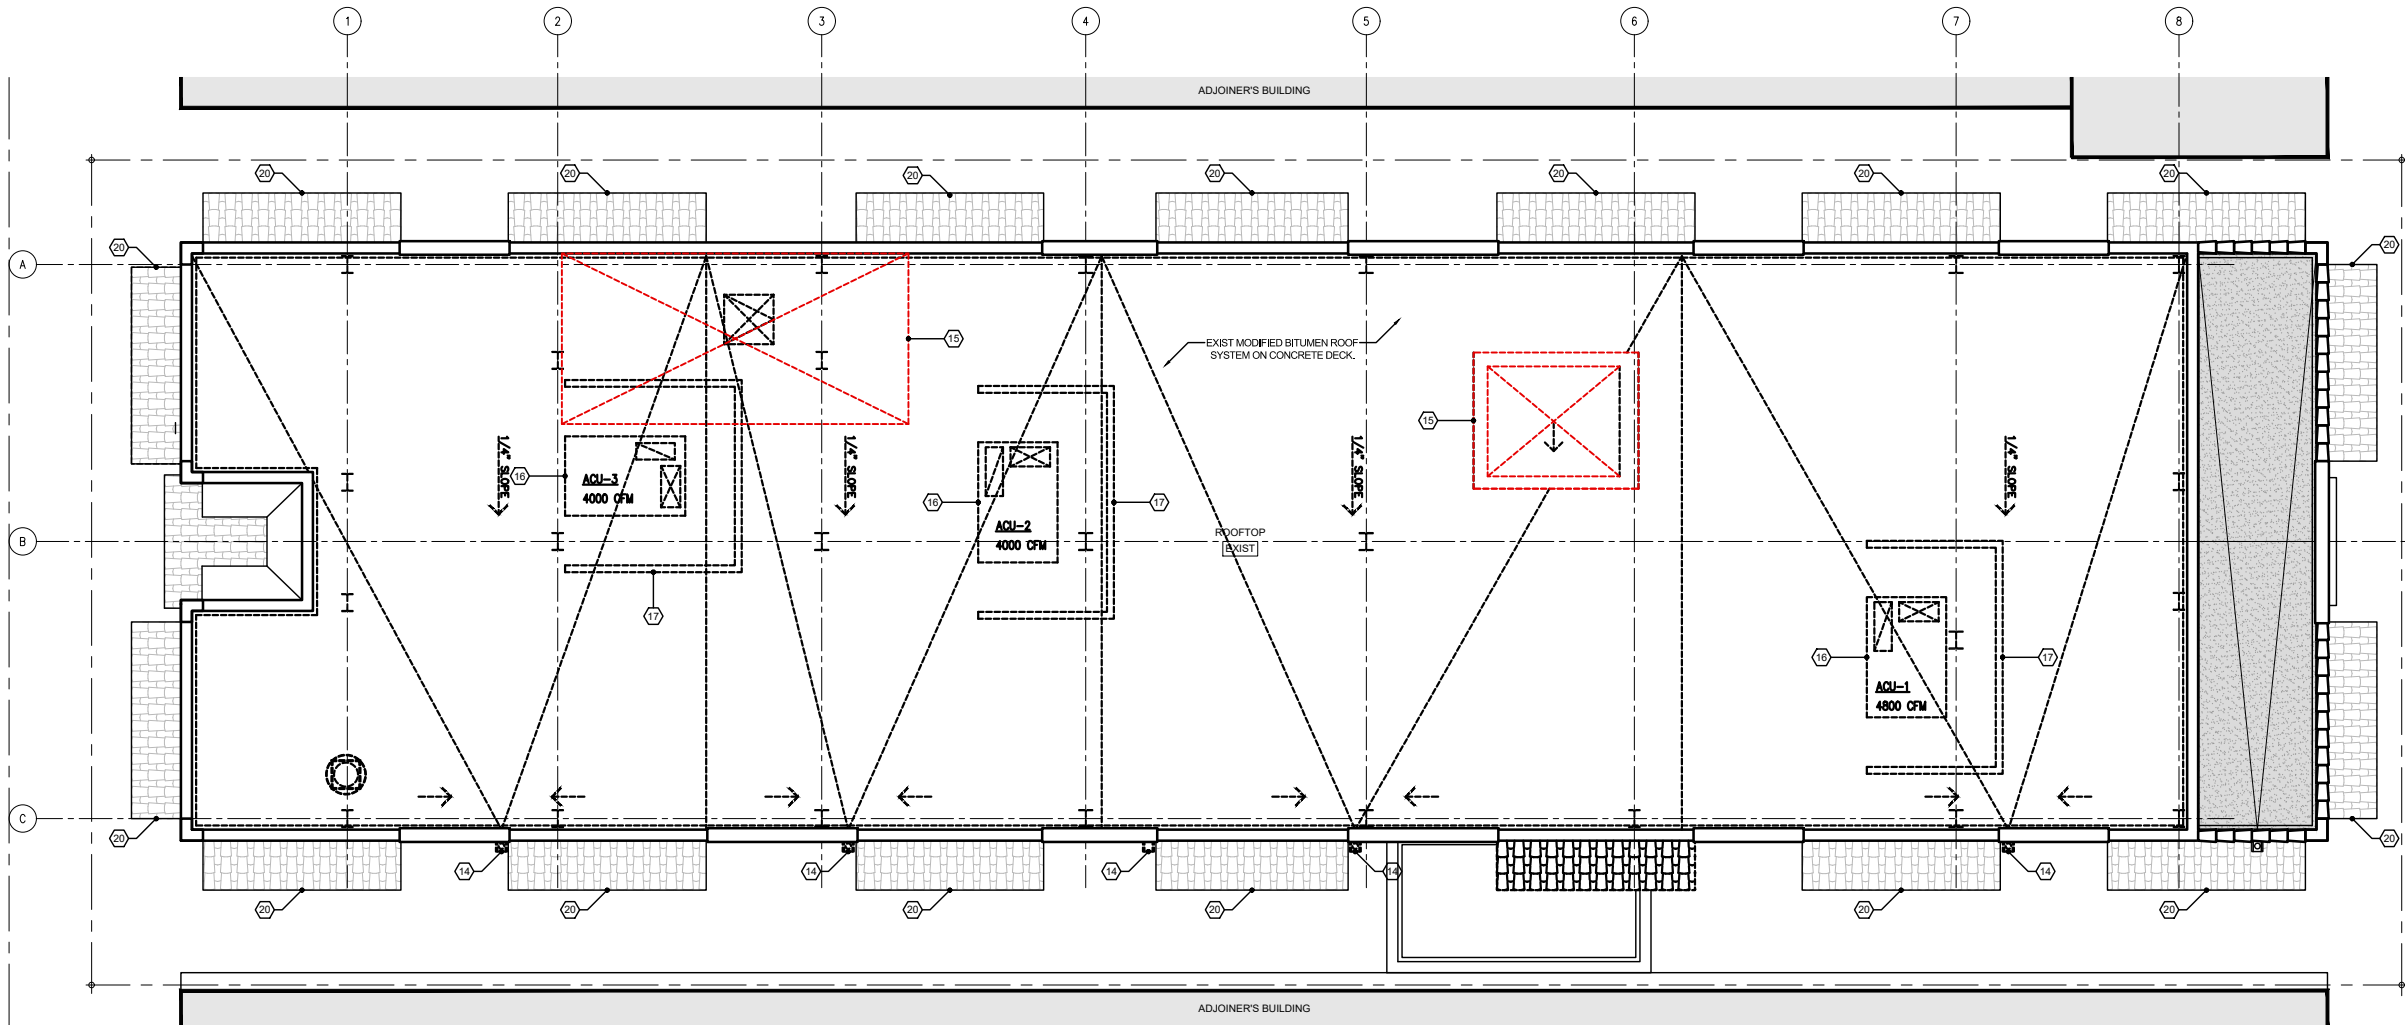

EXISTING / DEMO. ROOF PLAN
SCALE: 3/16" = 1'-0"

- LEGEND**
- 01 REMOVE EXISTING INTERIOR PARTITION
 - 02 REMOVE PORTION OF EXISTING CMU WALL
 - 03 EXISTING STOREFRONT (INCLUDING DOORS) TO BE REMOVED
 - 04 EXISTING WINDOW/STOREFRONT TO REMAIN
 - 05 REMOVE EXISTING DOORS
 - 06 EXISTING GUARDRAIL AND HANDRAIL TO BE REPLACED
 - 07 EXISTING STRUCTURAL STEEL/CONCRETE COLUMNS TO REMAIN (TYP.)
 - 08 EXISTING STAIRCASE TO REMAIN (RESTORER AND/OR REPAIR AS REQUIRED)
 - 09 EXISTING CONCRETE STEPS TO BE REMOVED
 - 10 EXISTING RAMP TO REMAIN
 - 11 EXISTING ELEVATOR SHAFT TO REMAIN
 - 12 EXISTING CEILING TO BE REMOVED
 - 13 EXISTING PIERCED MASONRY BALUSTRADE TO BE REMOVED
 - 14 EXISTING SCUPPERS AND DOWNSPOUT TO BE REMOVED
 - 15 PORTION OF EXISTING ROOF CONCRETE DECK TO REMOVED WITHIN THE LIMITS OF THE STRUCTURAL SCOPE OF WORK.
 - 16 EXISTING ACU MECHANICAL UNITS TO BE REMOVED
 - 17 EXISTING ACU MECHANICAL ROOF SCREENING TO BE REMOVED
 - 18 EXISTING EXHAUST VENTS TO BE REMOVED
 - 19 EXISTING PLUMBING FIXTURES TO BE REMOVED
 - 20 ALTERNATE EAVES AT EACH OF THE WINDOWS CLAD WITH SPANISH "S" CLAY BARREL TILES (RESTORER AS REQUIRED)
 - EXISTING TO REMAIN
 - EXISTING TO BE DEMOLISHED/REMOVED
 - AREA NOT IN SCOPE
 - STAIR/RAMP DIRECTION

ISABELLE'S RESTAURANT

624 COLLINS AVE
MIAMI BEACH, FL 33139

BEILINSON
GOMEZ


ARCHITECTURE
A A C 0 0 1 0 6 2

DWG. TITLE
EXISTING - DEMOLITION
ROOF FLOOR PLAN
SCALE
AS SHOWN
PROJECT NO.
2023-15
DATE
08-18-2023
SHEET NUMBER


EXIST103



EXIST. / DEMO EAST ELEVATION
SCALE: 3/16" = 1'-0"

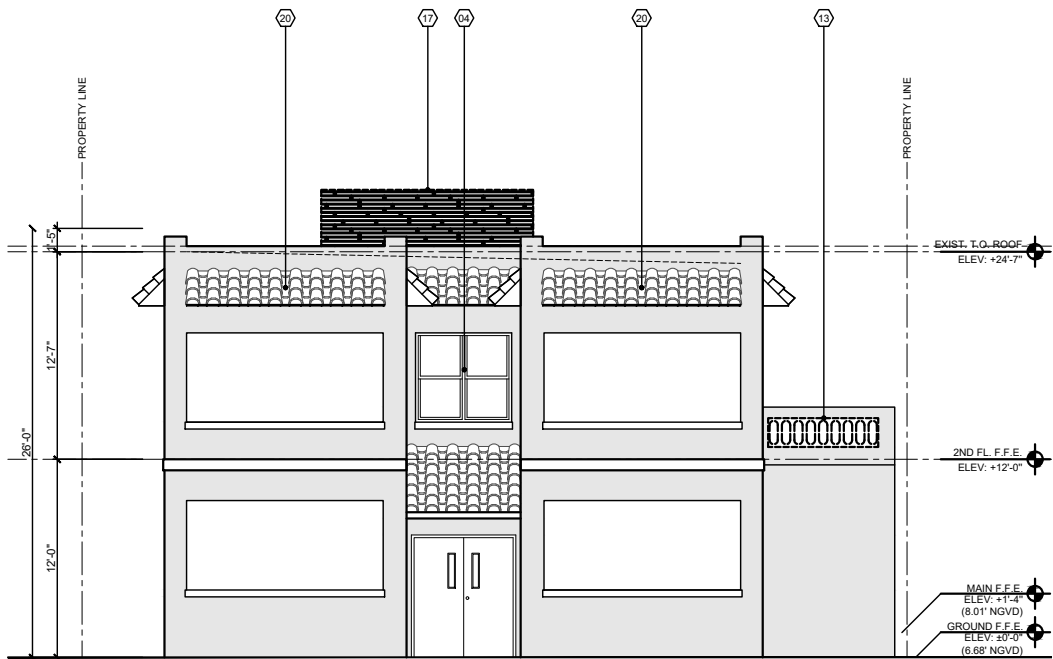

EXIST. / DEMO WEST ELEVATION
SCALE: 3/16" = 1'-0"

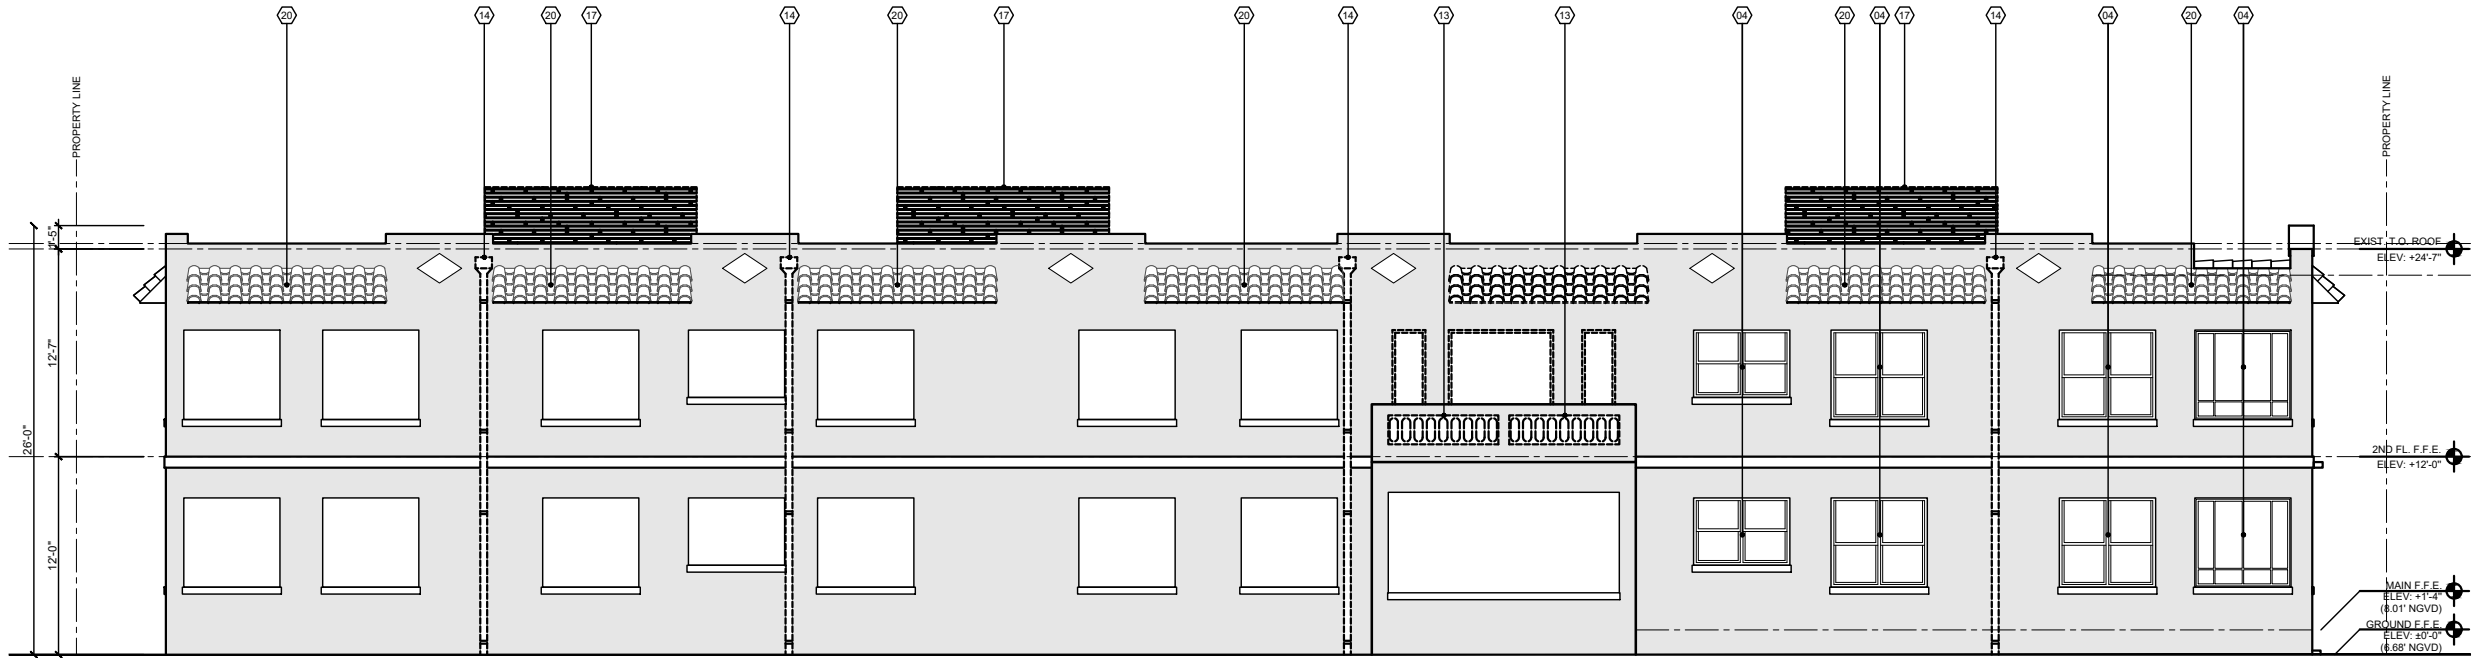

EXIST. / DEMO SOUTH ELEVATION
SCALE: 3/16" = 1'-0"

LEGEND

- 01 REMOVE EXISTING INTERIOR PARTITION
- 02 REMOVE PORTION OF EXISTING CMU WALL
- 03 EXISTING STOREFRONT (INCLUDING DOORS) TO BE REMOVED
- 04 EXISTING WINDOW/STOREFRONT TO REMAIN
- 05 REMOVE EXISTING DOORS
- 06 EXISTING GUARDRAIL AND HANDRAIL TO BE REPLACED
- 07 EXISTING STRUCTURAL STEEL/CONCRETE COLUMNS TO REMAIN (TYP.)
- 08 EXISTING STAIRCASE TO REMAIN (RESTORER AND/OR REPAIR AS REQUIRED)
- 09 EXISTING CONCRETE STEPS TO BE REMOVED
- 10 EXISTING RAMP TO REMAIN
- 11 EXISTING ELEVATOR SHAFT TO REMAIN
- 12 EXISTING CEILING TO BE REMOVED
- 13 EXISTING PIERCED MASONRY BALUSTRADE TO BE REMOVED
- 14 EXISTING SCUPPERS AND DOWNSPOUT TO BE REMOVED
- 15 PORTION OF EXISTING ROOF CONCRETE DECK TO BE REMOVED WITHIN THE LIMITS OF THE STRUCTURAL SCOPE OF WORK.
- 16 EXISTING ACU MECHANICAL UNITS TO BE REMOVED
- 17 EXISTING ACU MECHANICAL ROOF SCREENING TO BE REMOVED
- 18 EXISTING EXHAUST VENTS TO BE REMOVED
- 19 EXISTING PLUMBING FIXTURES TO BE REMOVED
- 20 ALTERNATE EAVES AT EACH OF THE WINDOWS CLAD WITH SPANISH "S" CLAY BARREL TILES (RESTORER AS REQUIRED)
- EXISTING TO BE DEMOLISHED/REMOVED
- AREA NOT IN SCOPE

ISABELLE'S RESTAURANT

624 COLLINS AVE
MIAMI BEACH, FL 33139

BEILINSON
GOMEZ

ARCHITECTURE

6101 BISCAYNE BLVD. S. 309.310
MIAMI, FL 33138-4634
P 305.559.1250 F 305.551.1740

JOSE L. GOMEZ


DWG. TITLE
EXISTING - DEMO
ELEVATIONS
SCALE
AS SHOWN
PROJECT NO.
2023-15
DATE
08-18-2023
SHEET NUMBER

EXIST201

CONSULTANT

COPYRIGHT 2019 ALL RIGHTS RESERVED. THESE DRAWINGS AND DOCUMENTS ARE INSTRUMENTS OF SERVICE SHALL REMAIN THE PROPERTY OF BEILINSON GOMEZ ARCHITECTS P.A. WHETHER THE PROJECT FOR WHICH THEY WERE PREPARED IS EXECUTED OR NOT. THEY ARE NOT TO BE USED IN ANY MANNER ON OTHER PROJECTS OR EXTENSIONS TO THIS PROJECT WITHOUT THE WRITTEN CONSENT OF BEILINSON GOMEZ ARCHITECTS P.A. IS PROHIBITED. CONTRACTORS RESPONSIBLE FOR VERIFYING ALL SITE CONDITIONS PRIOR TO PROCEEDING WITH WORK.

DATE REVISION

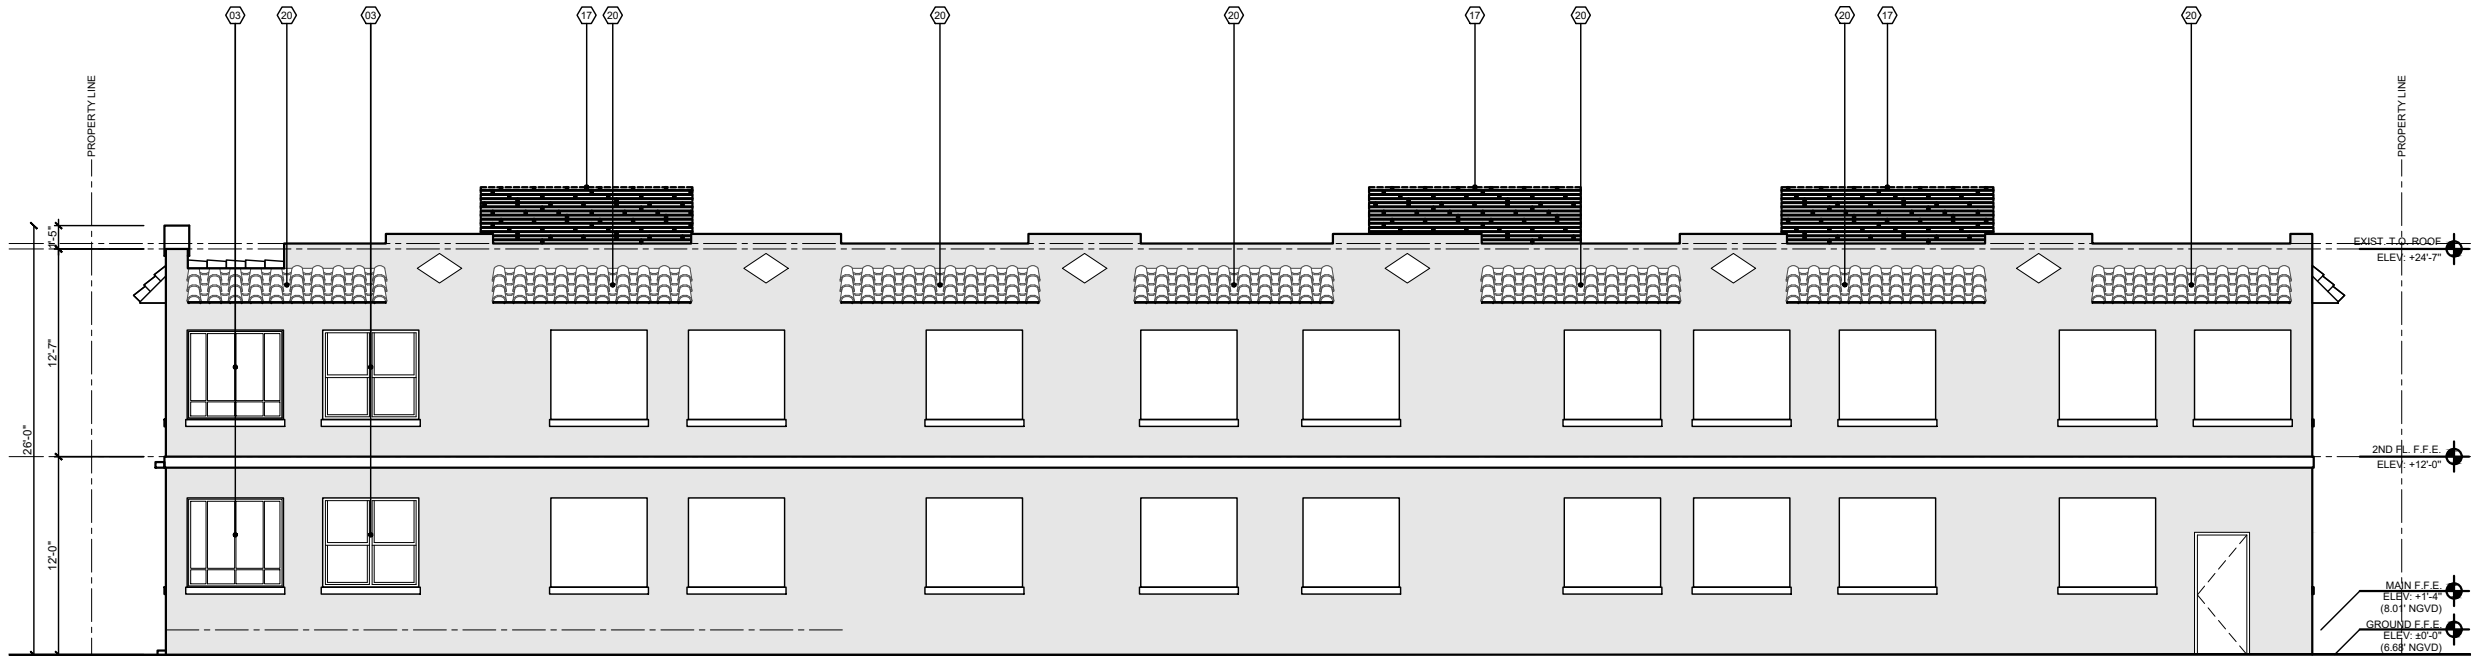

- LEGEND**
- 01 REMOVE EXISTING INTERIOR PARTITION
 - 02 REMOVE PORTION OF EXISTING CMU WALL
 - 03 EXISTING STOREFRONT (INCLUDING DOORS) TO BE REMOVED
 - 04 EXISTING WINDOW/STOREFRONT TO REMAIN
 - 05 REMOVE EXISTING DOORS
 - 06 EXISTING GUARDRAIL AND HANDRAIL TO BE REPLACED
 - 07 EXISTING STRUCTURAL STEEL/CONCRETE COLUMNS TO REMAIN (TYP.)
 - 08 EXISTING STAIRCASE TO REMAIN (RESTORER AND/OR REPAIR AS REQUIRED)
 - 09 EXISTING CONCRETE STEPS TO BE REMOVED
 - 10 EXISTING RAMP TO REMAIN
 - 11 EXISTING ELEVATOR SHAFT TO REMAIN
 - 12 EXISTING CEILING TO BE REMOVED
 - 13 EXISTING PIERCED MASONRY BALUSTRADE TO BE REMOVED
 - 14 EXISTING SCUPPERS AND DOWNSPOUT TO BE REMOVED
 - 15 PORTION OF EXISTING ROOF CONCRETE DECK TO BE REMOVED WITHIN THE LIMITS OF THE STRUCTURAL SCOPE OF WORK.
 - 16 EXISTING ACU MECHANICAL UNITS TO BE REMOVED
 - 17 EXISTING ACU MECHANICAL ROOF SCREENING TO BE REMOVED
 - 18 EXISTING EXHAUST VENTS TO BE REMOVED
 - 19 EXISTING PLUMBING FIXTURES TO BE REMOVED
 - 20 ALTERNATE EAVES AT EACH OF THE WINDOWS CLAD WITH SPANISH "S" CLAY BARREL TILES (RESTORER AS REQUIRED)
- EXISTING TO BE DEMOLISHED/REMOVED
- AREA NOT IN SCOPE

EXIST. / DEMO NORTH ELEVATION
SCALE: 3/16" = 1'-0"

ISABELLE'S RESTAURANT
624 COLLINS AVE
MIAMI BEACH, FL 33139

BEILINSON
GOMEZ

ARCHITECTURE

8101 BISCAYNE BLVD. S 309, 310
MIAMI BEACH, FL 33138-4634
T 305.559.1250 F 305.551.1740


JOSE L. GOMEZ

CONSULTANT

COPYRIGHT 2019 ALL RIGHTS RESERVED. THESE DRAWINGS AND DOCUMENTS ARE INSTRUMENTS OF SERVICE SHALL REMAIN THE PROPERTY OF BEILINSON GOMEZ ARCHITECTS P.A. WHETHER THE PROJECT FOR WHICH THEY WERE PREPARED IS EXECUTED OR NOT. THEY ARE NOT TO BE USED IN ANY MANNER ON OTHER PROJECTS OR EXTENSIONS TO THIS PROJECT EXCEPT BY AGREEMENT IN WRITING AND WITH THE APPROPRIATE COMPENSATION TO BEILINSON GOMEZ ARCHITECTS P.A. REPRODUCTIONS OF DRAWINGS AND SPECIFICATIONS WITHOUT THE WRITTEN CONSENT OF BEILINSON GOMEZ ARCHITECTS P.A. IS PROHIBITED. CONTRACTORS RESPONSIBLE FOR VERIFYING ALL SITE CONDITIONS PRIOR TO PROCEEDING WITH WORK.

DWG. TITLE	
EXISTING - DEMO ELEVATIONS	
SCALE	
AS SHOWN	
PROJECT NO.	
2023-15	
DATE	
08-18-2023	
SHEET NUMBER	
EXIST202	

REVISION

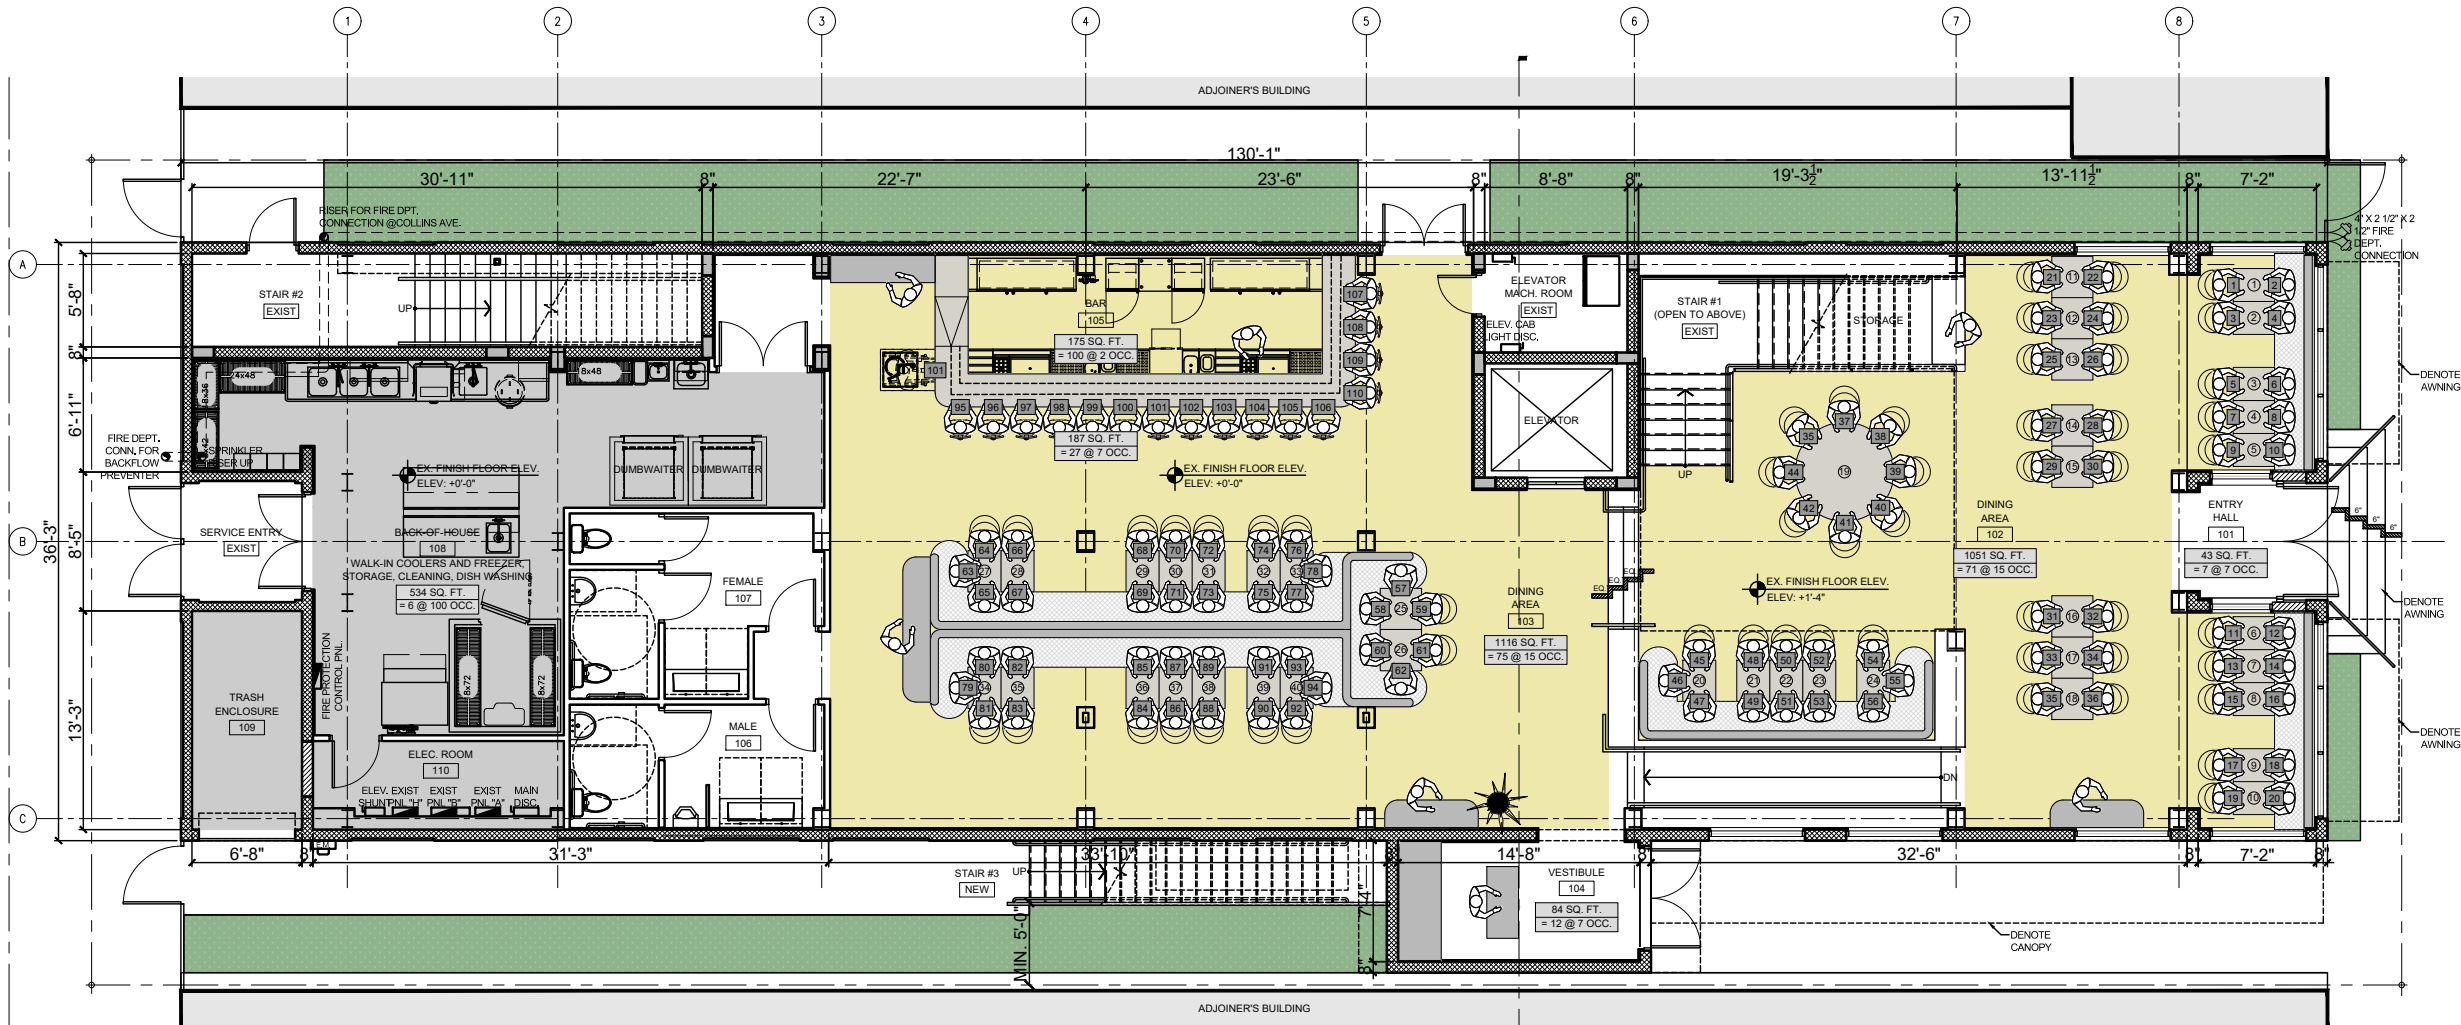

PROPOSED 1ST FLOOR PLAN
SCALE: 3/16" = 1'-0"

OCCUPANCY LOAD CALCULATION (PRELIMINARY)										
GROUP A-2: ASSEMBLY OCCUPANCY / SUBGROUP: RESTAURANT										
NOTE: BASED ON: NFPA 101, F.F.P.C. 2020 7th EDITION, 7.3.1.2 AND 2020 F.B.C. TABLE 1004.1.2 OCCUPANCY FACTOR WAS USED TO DETERMINE HIGHEST OCCUPANCY LOAD.										
ID	ROOM	AREA	FUNCTION	AS PER F.B.C. 2020		AS PER F.B.C. 2020		AS PER F.B.C. 2020		SEATING COUNT
				OCCUPANT LOAD	NUMBER OF OCCUPANTS	OCCUPANT LOAD	NUMBER OF OCCUPANTS	OCCUPANT LOAD	NUMBER OF OCCUPANTS	
GROUND FLOOR										
101	ENTRY HALL	43.0 SQ. FT.	ASSEMBLY	7	6.1	7.0	7	6.1	7.0	-
102	DINING AREA	1,051.0 SQ. FT.	ASSEMBLY	15	70.1	71.0	15	70.1	71.0	58.0
103	DINING AREA	1,116.0 SQ. FT.	ASSEMBLY	15	74.4	75.0	15	74.4	75.0	36.0
104	VESTIBULE	84.0 SQ. FT.	ASSEMBLY	7	12.0	12.0	7	12.0	12.0	-
105	BAR	175.0 SQ. FT.	KITCHEN	200	0.9	1.0	100	1.8	2.0	-
	-BAR SEATING AREA	187.0 SQ. FT.	ASSEMBLY	7	26.7	27.0	7	26.7	27.0	16.0
	-BACK-OF-HOUSE	534.0 SQ. FT.	KITCHEN	200	2.7	3.0	100	5.3	6.0	-
106	MALE RESTROOMS	- SQ. FT.	-	-	-	-	-	-	-	-
107	FEMALE RESTROOMS	- SQ. FT.	-	-	-	-	-	-	-	-
SUB-TOTAL PATRONS / OCCUPANTS						196.0			200.0	110.0
SECOND FLOOR										
201	DINING AREA	2,025.0 SQ. FT.	ASSEMBLY	15	136.0	136.0	15	136.0	136.0	107.0
202	CHEF TABLE (OPEN KITCHEN)	206.0 SQ. FT.	KITCHEN	200	1.0	2.0	100	2.1	3.0	-
203	BACK-OF-HOUSE	1,084.0 SQ. FT.	KITCHEN	200	5.4	6.0	100	10.8	11.0	-
204	MALE RESTROOMS	- SQ. FT.	-	-	-	-	-	-	-	-
205	FEMALE RESTROOMS	- SQ. FT.	-	-	-	-	-	-	-	-
SUB-TOTAL PATRONS / OCCUPANTS						143.0			149.0	107.0
ROOFTOP FLOOR										
301	LOBBY	94.0 SQ. FT.	-	-	-	-	-	-	-	-
302	ROOFTOP DINING (OPEN AREA)	1,107.0 SQ. FT.	ASSEMBLY	15	73.8	74.0	15	73.8	74.0	60.0
303	ROOFTOP DINING (COVERED A.)	577.0 SQ. FT.	ASSEMBLY	15	38.5	39.0	15	38.5	39.0	30.0
304	BAR	175.0 SQ. FT.	KITCHEN	200	0.9	1.0	100	1.8	2.0	-
	-BAR SEATING AREA	179.0 SQ. FT.	ASSEMBLY	7	25.6	26.0	7	25.6	26.0	11.0
	-BACK-OF-HOUSE	252.0 SQ. FT.	KITCHEN	200	1.3	2.0	100	2.5	3.0	-
305	MALE RESTROOMS	- SQ. FT.	-	-	-	-	-	-	-	-
306	FEMALE RESTROOMS	- SQ. FT.	-	-	-	-	-	-	-	-
SUB-TOTAL PATRONS / OCCUPANTS						142.0			144.0	101.0
TOTAL PATRONS / OCCUPANTS						481.0			493.0	318.0

SEATING TABULATION CHART		
SEATING COUNT - GROUND (1ST) FLOOR		
LOCATION	SEATS	
DINING AREA	94	
SEAT COUNT @ BAR	16	
TOTAL SEATS PROVIDED	110	
TOTAL TABLES PROVIDED	40	

LEGEND	
	SERVICEABLE AREA
	BACK-OF-HOUSE AREA
	EXISTING TO REMAIN
	NEW CMU WALL
	AREA NOT IN SCOPE
	STAIR/RAMP DIRECTION
	SEAT COUNT
	TABLE COUNT

ISABELLE'S RESTAURANT

624 COLLINS AVE
MIAMI BEACH, FL 33139


BEILINSON
GOMEZ

ARCHITECTURE

101 BISCAYNE BLVD. S. 309, 310
MIAMI BEACH, FL 33139
P. 305.559.1250 F. 305.551.1740

DWG. TITLE
PROPOSED GROUND
FLOOR PLAN
SCALE
AS SHOWN
PROJECT NO.
2023-15
DATE
08-18-2023
SHEET NUMBER

A101

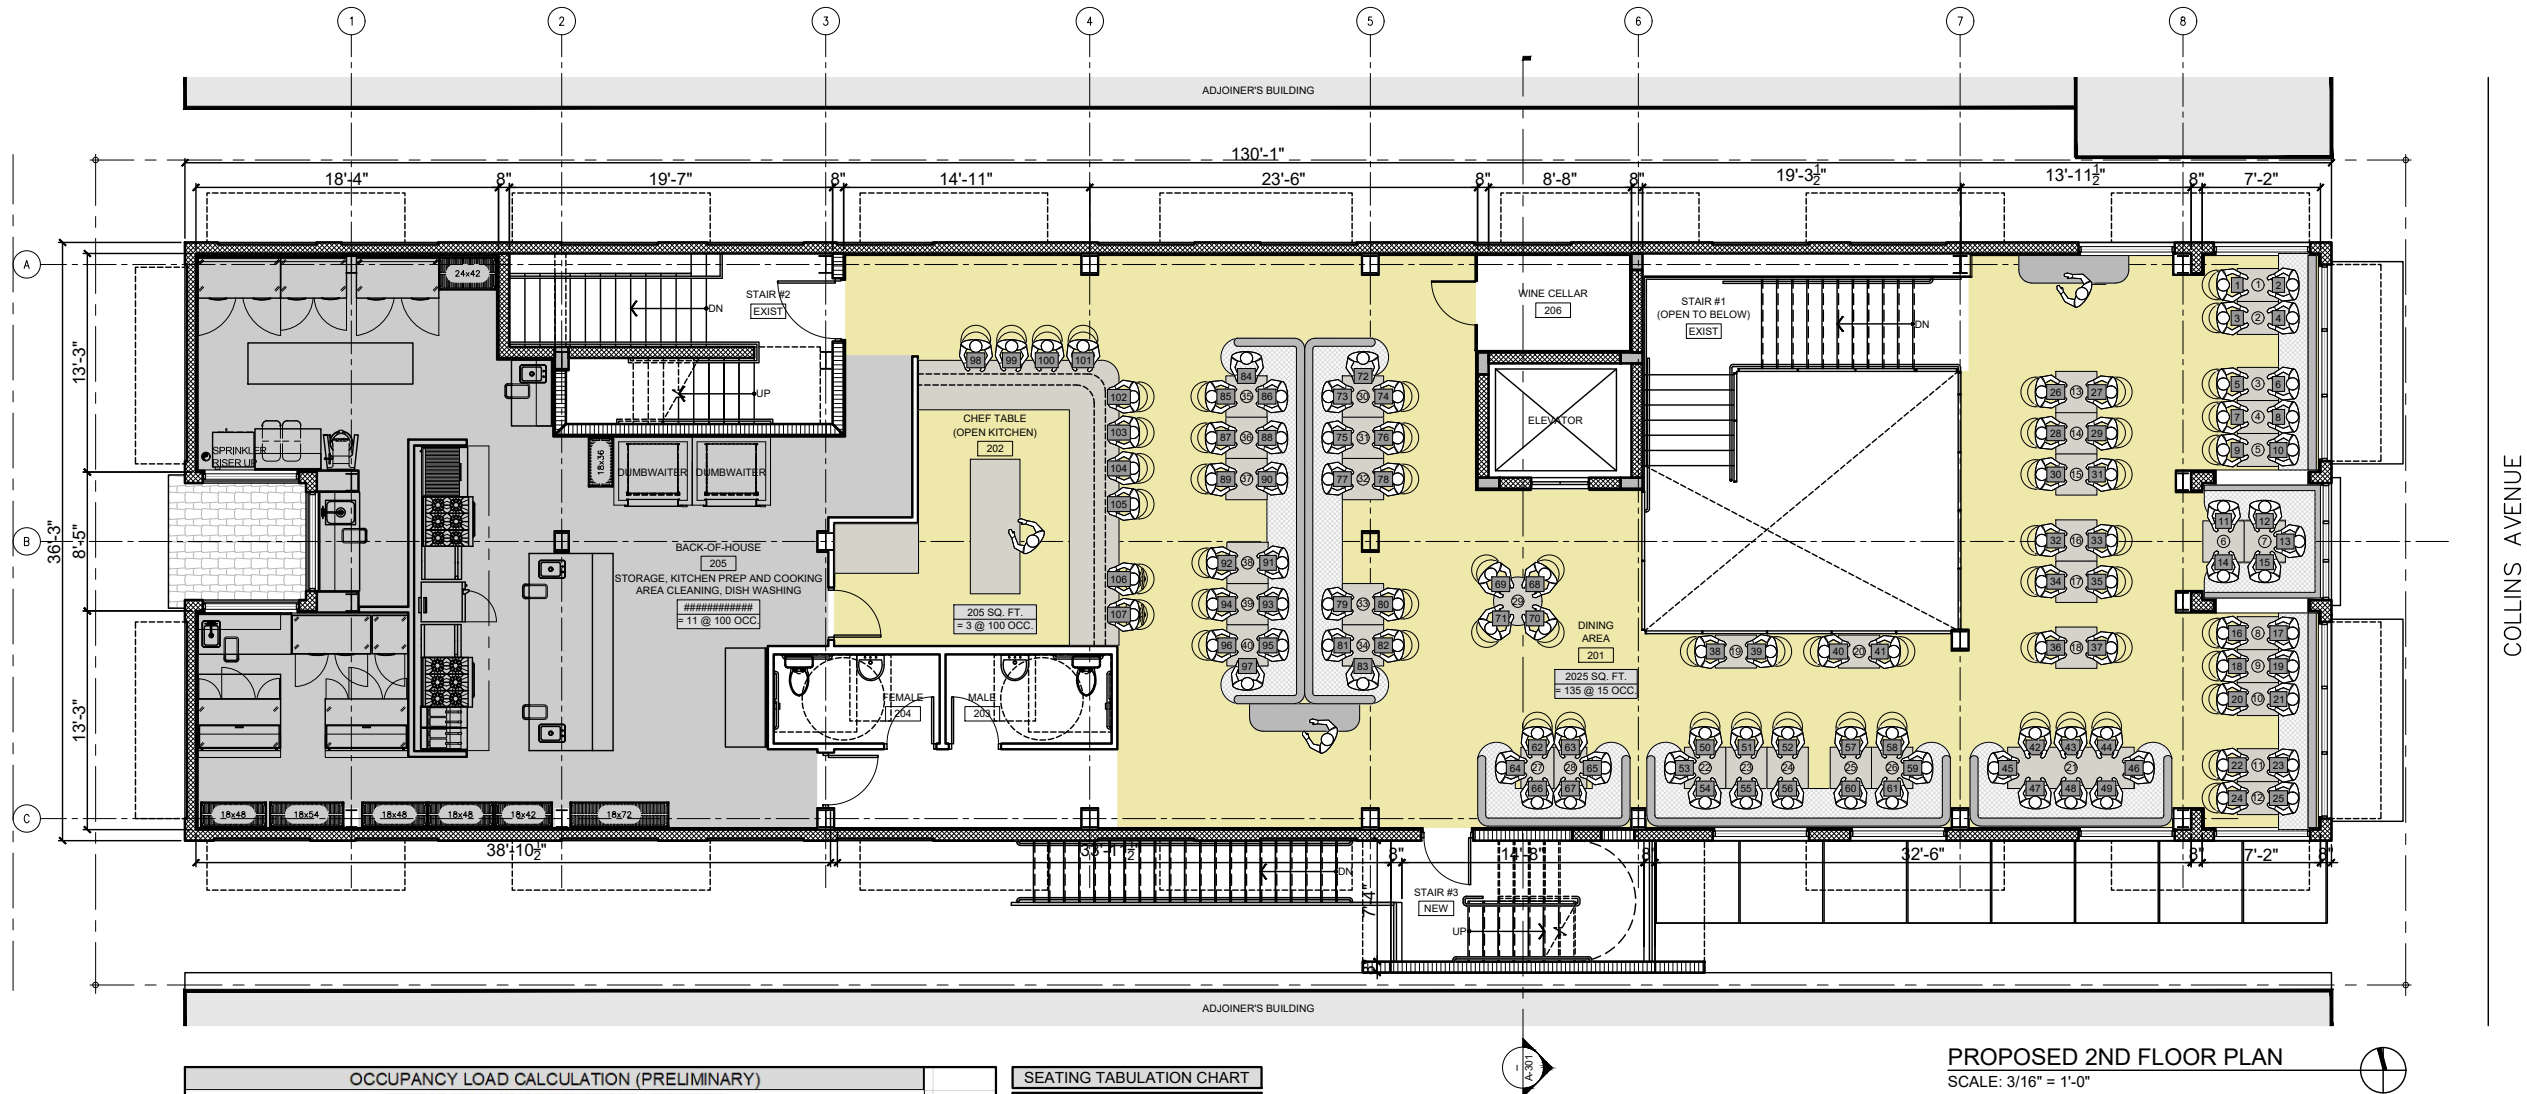

OCCUPANCY LOAD CALCULATION (PRELIMINARY)										
GROUP A-2: ASSEMBLY OCCUPANCY / SUBGROUP: RESTAURANT										
NOTE: BASED ON: NFPA 101, F.F.C. 2020 7th EDITION, 7.3.1.2 AND 2020 F.B.C. TABLE 1004.1.2 OCCUPANCY FACTOR WAS USED TO DETERMINE HIGHEST OCCUPANCY LOAD.										
ID	ROOM	AREA	FUNCTION	AS PER F.B.C. 2020		AS PER F.B.C. 2020		AS PER F.B.C. 2020		SEATING COUNT
				OCCUPANT LOAD	NUMBER OF OCCUPANTS	OCCUPANT LOAD	NUMBER OF OCCUPANTS	OCCUPANT LOAD	NUMBER OF OCCUPANTS	
GROUND FLOOR										
101	ENTRY HALL	43.0 SQ. FT.	ASSEMBLY	7	6.1	7.0	7	6.1	7.0	-
102	DINING AREA	1,051.0 SQ. FT.	ASSEMBLY	15	70.1	71.0	15	70.1	71.0	58.0
103	DINING AREA	1,116.0 SQ. FT.	ASSEMBLY	15	74.4	75.0	15	74.4	75.0	36.0
104	VESTIBULE	84.0 SQ. FT.	ASSEMBLY	7	12.0	12.0	7	12.0	12.0	-
105	BAR	175.0 SQ. FT.	KITCHEN	200	0.9	1.0	100	1.8	2.0	-
	-BAR SEATING AREA	187.0 SQ. FT.	ASSEMBLY	7	26.7	27.0	7	26.7	27.0	16.0
	-BACK-OF-HOUSE	534.0 SQ. FT.	KITCHEN	200	2.7	3.0	100	5.3	6.0	-
106	MALE RESTROOMS	- SQ. FT.	-	-	-	-	-	-	-	-
107	FEMALE RESTROOMS	- SQ. FT.	-	-	-	-	-	-	-	-
SUB-TOTAL PATRONS / OCCUPANTS						196.0			200.0	110.0
SECOND FLOOR										
201	DINING AREA	2,025.0 SQ. FT.	ASSEMBLY	15	136.0	136.0	15	136.0	136.0	107.0
202	CHEF TABLE (OPEN KITCHEN)	206.0 SQ. FT.	KITCHEN	200	1.0	2.0	100	2.1	3.0	-
203	BACK-OF-HOUSE	1,084.0 SQ. FT.	KITCHEN	200	5.4	6.0	100	10.8	11.0	-
204	MALE RESTROOMS	- SQ. FT.	-	-	-	-	-	-	-	-
205	FEMALE RESTROOMS	- SQ. FT.	-	-	-	-	-	-	-	-
SUB-TOTAL PATRONS / OCCUPANTS						143.0			149.0	107.0
ROOFTOP FLOOR										
301	LOBBY	94.0 SQ. FT.	-	-	-	-	-	-	-	-
302	ROOFTOP DINING (OPEN AREA)	1,107.0 SQ. FT.	ASSEMBLY	15	73.8	74.0	15	73.8	74.0	60.0
303	ROOFTOP DINING (COVERED A.)	577.0 SQ. FT.	ASSEMBLY	15	38.5	39.0	15	38.5	39.0	30.0
304	BAR	175.0 SQ. FT.	KITCHEN	200	0.9	1.0	100	1.8	2.0	-
	-BAR SEATING AREA	179.0 SQ. FT.	ASSEMBLY	7	25.6	26.0	7	25.6	26.0	11.0
	-BACK-OF-HOUSE	252.0 SQ. FT.	KITCHEN	200	1.3	2.0	100	2.5	3.0	-
305	MALE RESTROOMS	- SQ. FT.	-	-	-	-	-	-	-	-
306	FEMALE RESTROOMS	- SQ. FT.	-	-	-	-	-	-	-	-
SUB-TOTAL PATRONS / OCCUPANTS						142.0			144.0	101.0
TOTAL PATRONS / OCCUPANTS						481.0			493.0	318.0

SEATING TABULATION CHART	
SEATING COUNT - SECOND FLOOR	
LOCATION	SEATS
DINING AREA	97
SEAT COUNT @ CHEF TABLE	10
TOTAL SEATS PROVIDED	107
TOTAL TABLES PROVIDED	40

- LEGEND
- SERVICEABLE AREA
 - BACK-OF-HOUSE AREA
 - EXISTING TO REMAIN
 - NEW CMU WALL
 - AREA NOT IN SCOPE
 - STAIR/RAMP DIRECTION
 - SEAT COUNT
 - TABLE COUNT

PROPOSED 2ND FLOOR PLAN
SCALE: 3/16" = 1'-0"

ISABELLE'S RESTAURANT

624 COLLINS AVE
MIAMI BEACH, FL 33139


BEILINSON
GOMEZ

ARCHITECTURE

6101 BISCAYNE BLVD. S. 309, 310
MIAMI BEACH, FL 33139
P. 305.559.1250 F. 305.551.1740

DWG. TITLE
PROPOSED 2ND
FLOOR PLAN
SCALE
AS SHOWN
PROJECT NO.
2023-15
DATE
08-18-2023
SHEET NUMBER

A102

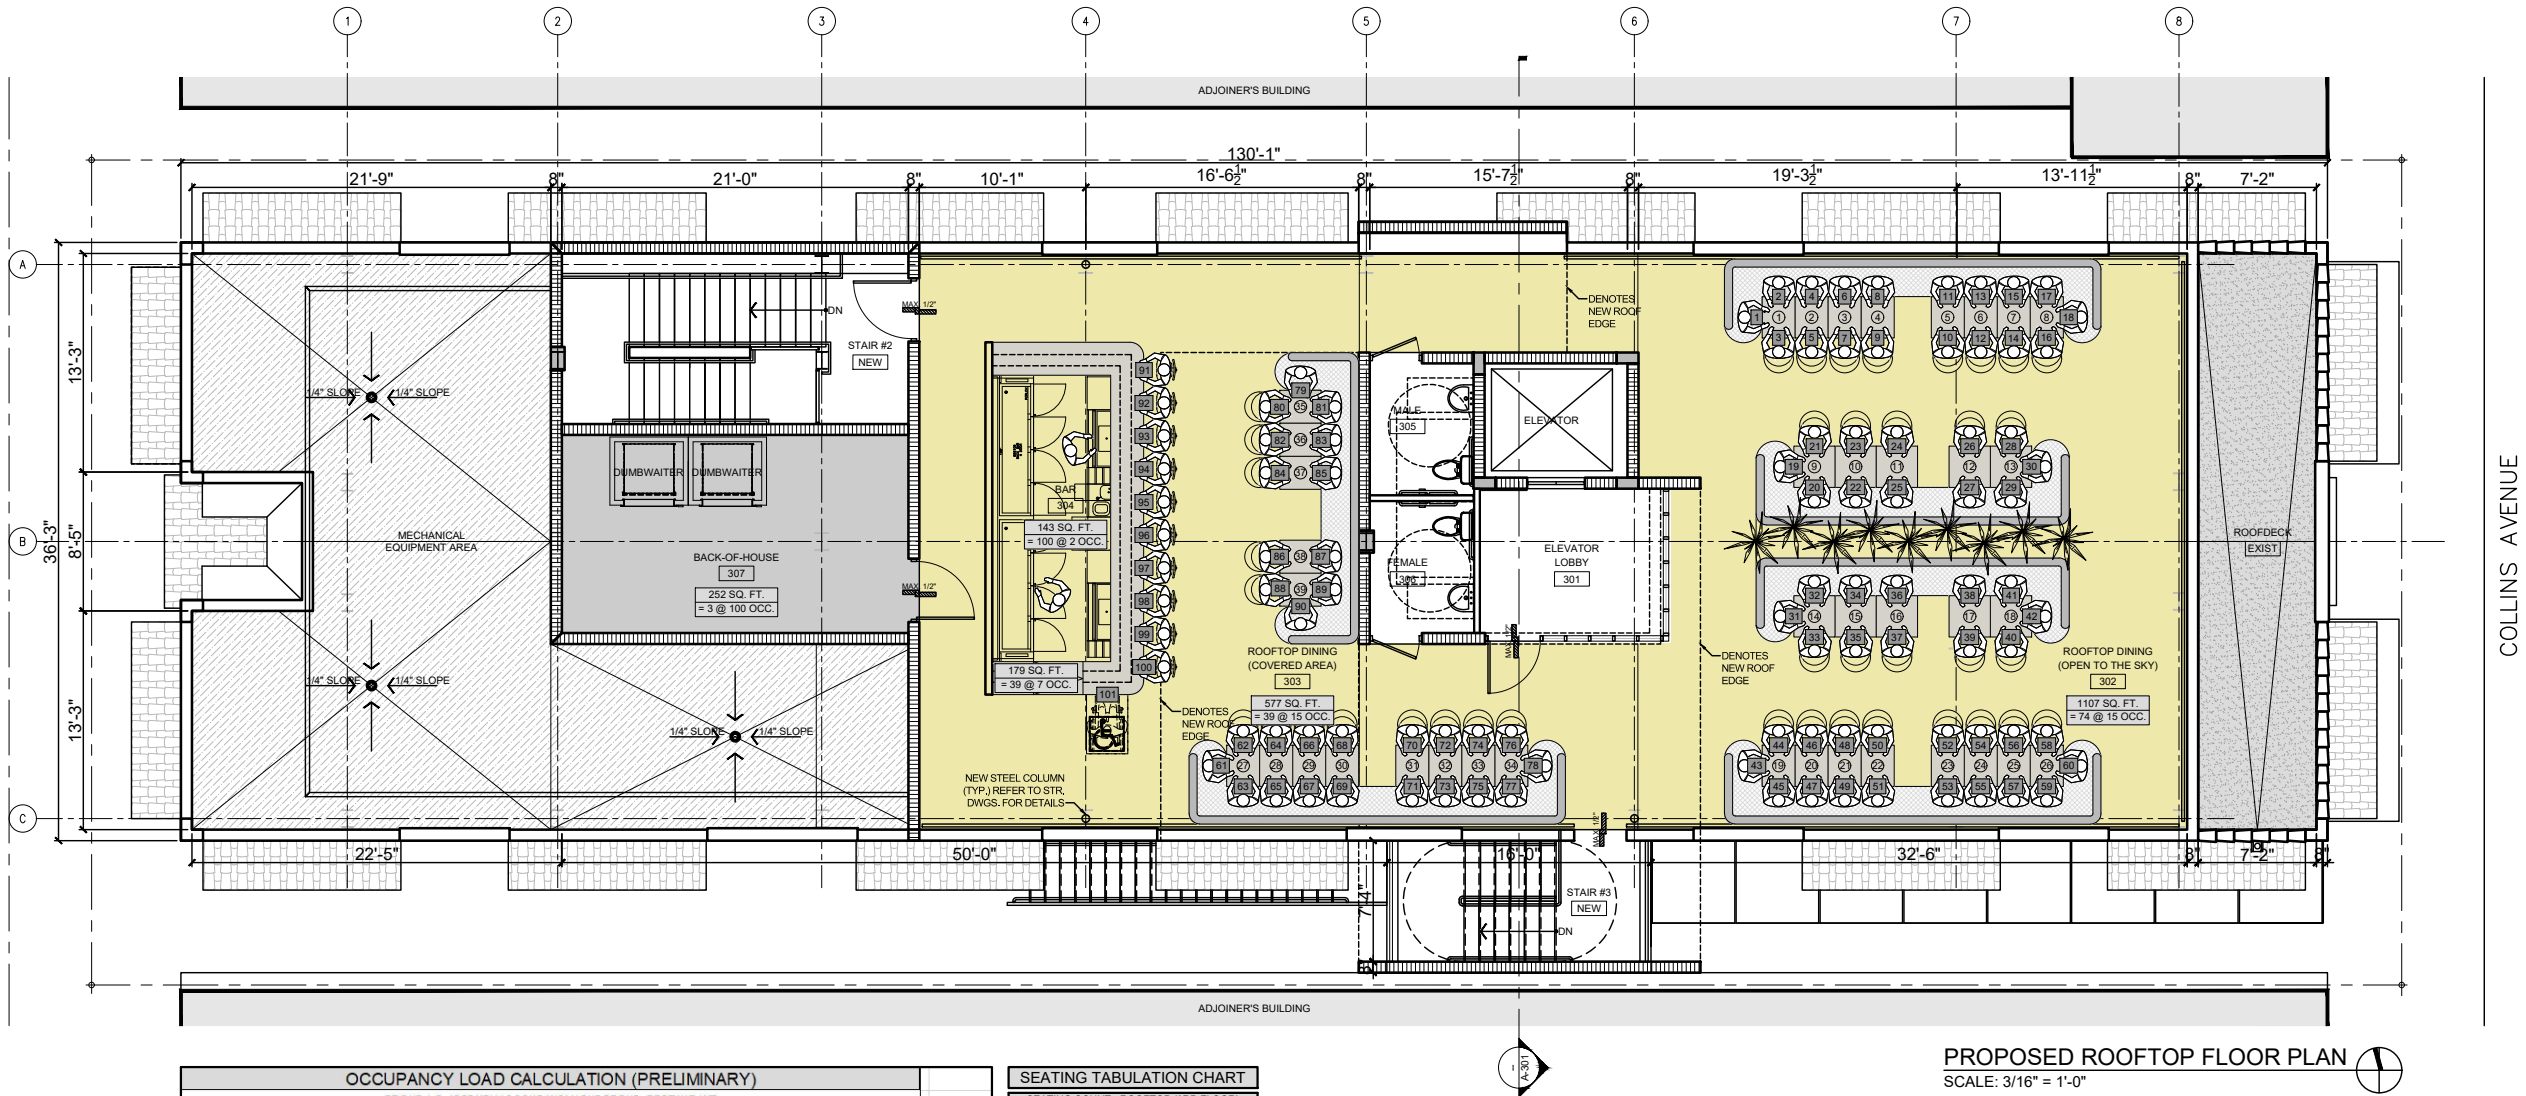

OCCUPANCY LOAD CALCULATION (PRELIMINARY)										
GROUP A-2: ASSEMBLY OCCUPANCY / SUBGROUP: RESTAURANT										
NOTE: BASED ON: NFPA 101, F.F.P.C. 2020 7th EDITION, 7.3.1.2 AND 2020 F.B.C. TABLE 1004.1.2 OCCUPANCY FACTOR WAS USED TO DETERMINE HIGHEST OCCUPANCY LOAD.										
ID	ROOM	AREA	FUNCTION	AS PER F.B.C. 2020		AS PER F.F.B.C. 2020		AS PER F.F.B.C. 2020		SEATING COUNT
				OCCUPANT LOAD	NUMBER OF OCCUPANTS	OCCUPANT LOAD	NUMBER OF OCCUPANTS	OCCUPANT LOAD	NUMBER OF OCCUPANTS	
GROUND FLOOR										
101	ENTRY HALL	43.0 SQ. FT.	ASSEMBLY	7	6.1	7.0	7	6.1	7.0	-
102	DINING AREA	1,051.0 SQ. FT.	ASSEMBLY	15	70.1	71.0	15	70.1	71.0	58.0
103	DINING AREA	1,116.0 SQ. FT.	ASSEMBLY	15	74.4	75.0	15	74.4	75.0	36.0
104	VESTIBULE	84.0 SQ. FT.	ASSEMBLY	7	12.0	12.0	7	12.0	12.0	-
105	BAR	175.0 SQ. FT.	KITCHEN	200	0.9	1.0	100	1.8	2.0	-
	-BAR SEATING AREA	187.0 SQ. FT.	ASSEMBLY	7	26.7	27.0	7	26.7	27.0	16.0
	-BACK-OF-HOUSE	534.0 SQ. FT.	KITCHEN	200	2.7	3.0	100	5.3	6.0	-
106	MALE RESTROOMS	- SQ. FT.	-	-	-	-	-	-	-	-
107	FEMALE RESTROOMS	- SQ. FT.	-	-	-	-	-	-	-	-
SUB-TOTAL PATRONS / OCCUPANTS						196.0			200.0	110.0
SECOND FLOOR										
201	DINING AREA	2,025.0 SQ. FT.	ASSEMBLY	15	136.0	136.0	15	136.0	136.0	107.0
202	CHEF TABLE (OPEN KITCHEN)	206.0 SQ. FT.	KITCHEN	200	1.0	2.0	100	2.1	3.0	-
203	BACK-OF-HOUSE	1,084.0 SQ. FT.	KITCHEN	200	5.4	6.0	100	10.8	11.0	-
204	MALE RESTROOMS	- SQ. FT.	-	-	-	-	-	-	-	-
205	FEMALE RESTROOMS	- SQ. FT.	-	-	-	-	-	-	-	-
SUB-TOTAL PATRONS / OCCUPANTS						143.0			149.0	107.0
ROOFTOP FLOOR										
301	LOBBY	94.0 SQ. FT.	-	-	-	-	-	-	-	-
302	ROOFTOP DINING (OPEN AREA)	1,107.0 SQ. FT.	ASSEMBLY	15	73.8	74.0	15	73.8	74.0	60.0
303	ROOFTOP DINING (COVERED AREA)	577.0 SQ. FT.	ASSEMBLY	15	38.5	39.0	15	38.5	39.0	30.0
304	BAR	175.0 SQ. FT.	KITCHEN	200	0.9	1.0	100	1.8	2.0	-
	-BAR SEATING AREA	179.0 SQ. FT.	ASSEMBLY	7	25.6	26.0	7	25.6	26.0	11.0
	-BACK-OF-HOUSE	252.0 SQ. FT.	KITCHEN	200	1.3	2.0	100	2.5	3.0	-
305	MALE RESTROOMS	- SQ. FT.	-	-	-	-	-	-	-	-
306	FEMALE RESTROOMS	- SQ. FT.	-	-	-	-	-	-	-	-
SUB-TOTAL PATRONS / OCCUPANTS						142.0			144.0	101.0
TOTAL PATRONS / OCCUPANTS						481.0			493.0	318.0

SEATING TABULATION CHART	
SEATING COUNT - ROOFTOP (3RD FLOOR)	
LOCATION	SEATS
DINING AREA	90
SEAT COUNT @ BAR	11
TOTAL SEATS PROVIDED	101
TOTAL TABLES PROVIDED	39

LEGEND	
	SERVICEABLE AREA
	BACK-OF-HOUSE AREA
	EXISTING TO REMAIN
	NEW CMU WALL
	AREA NOT IN SCOPE
	STAIR/RAMP DIRECTION
	SEAT COUNT
	TABLE COUNT

PROPOSED ROOFTOP FLOOR PLAN
SCALE: 3/16" = 1'-0"

ISABELLE'S RESTAURANT

624 COLLINS AVE
MIAMI BEACH, FL 33139

BEILINSON
GOMEZ


ARCHITECTURE

6101 BISCAYNE BLVD. S. 309, 310
MIAMI BEACH, FL 33138 - 4 6 9 4
P 305.559.1250 F 305.551.1740

JOSE L. GOMEZ

DWG. TITLE
PROPOSED ROOFTOP
FLOOR PLAN
SCALE
AS SHOWN
PROJECT NO.
2023-15
DATE
08-18-2023
SHEET NUMBER

A103

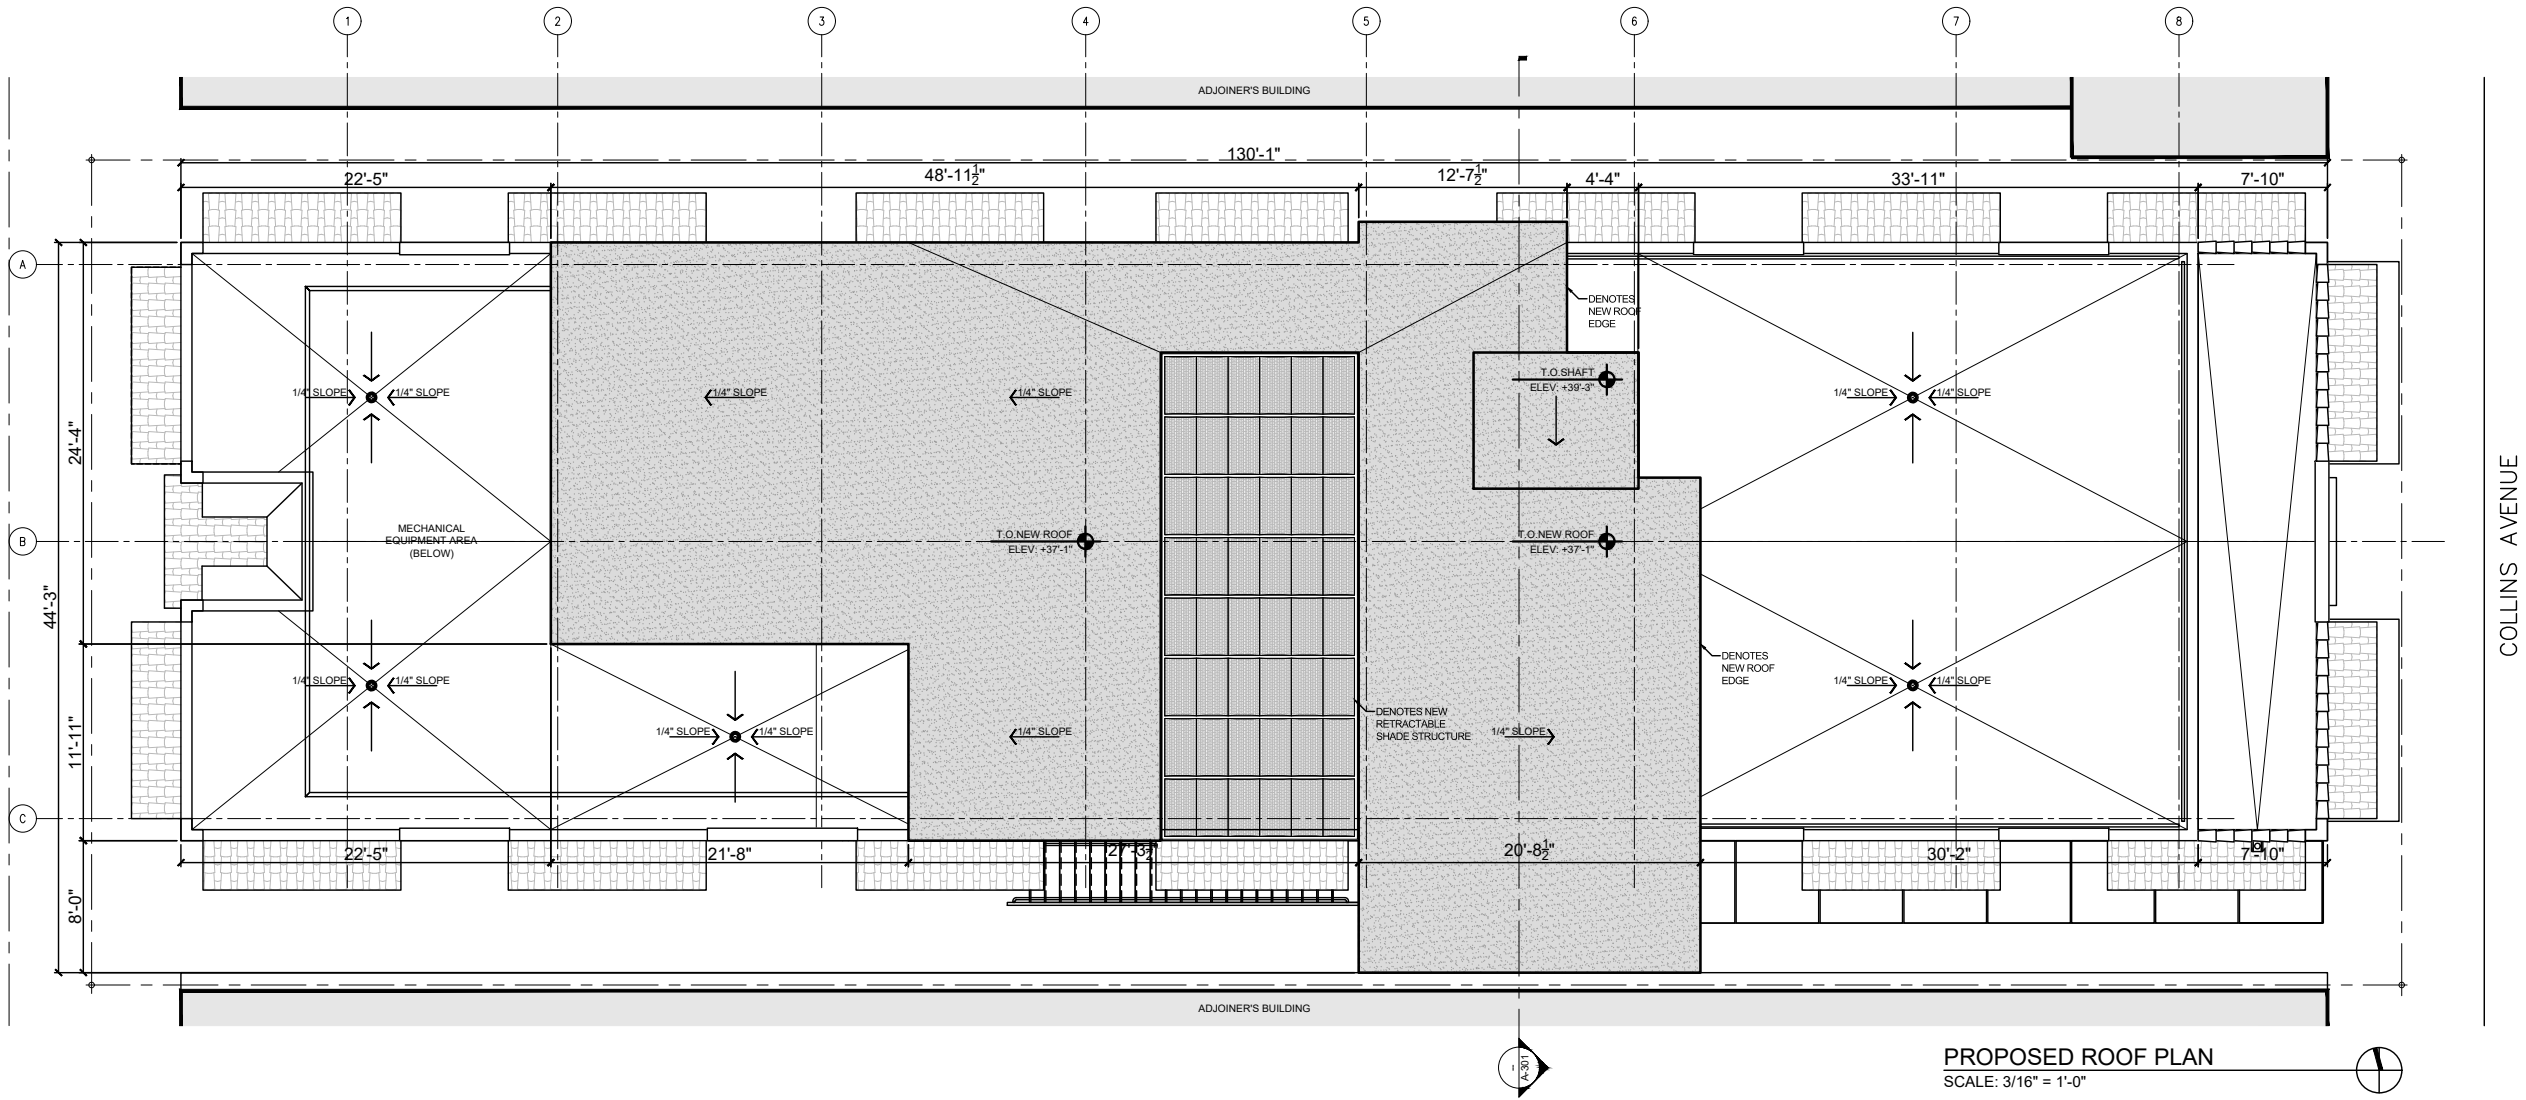

ISABELLE'S RESTAURANT
624 COLLINS AVE
MIAMI BEACH, FL 33139


BEILINSON
GOMEZ
ARCHITECTS

BEILINSON GOMEZ ARCHITECTS
8101 BISCAYNE BLVD. S. 309, 310
MIAMI, FL 33138-4634
T 305.559.1250 F 305.551.1740


DWG. TITLE	A104 - PROPOSED ROOF PLAN - A104
SCALE	AS SHOWN
PROJECT NO.	2023-15
DATE	08-18-2023
SHEET NUMBER	----
DATE	REVISION



PROPOSED EAST ELEVATION
SCALE: 3/16" = 1'-0"

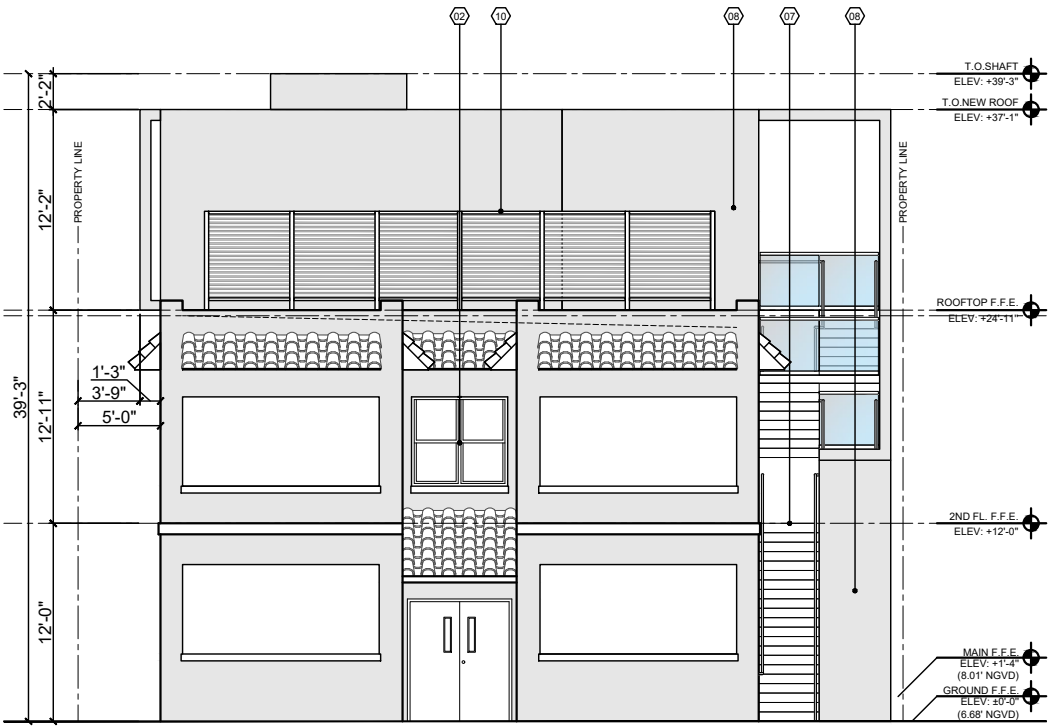

PROPOSED WEST ELEVATION
SCALE: 3/16" = 1'-0"

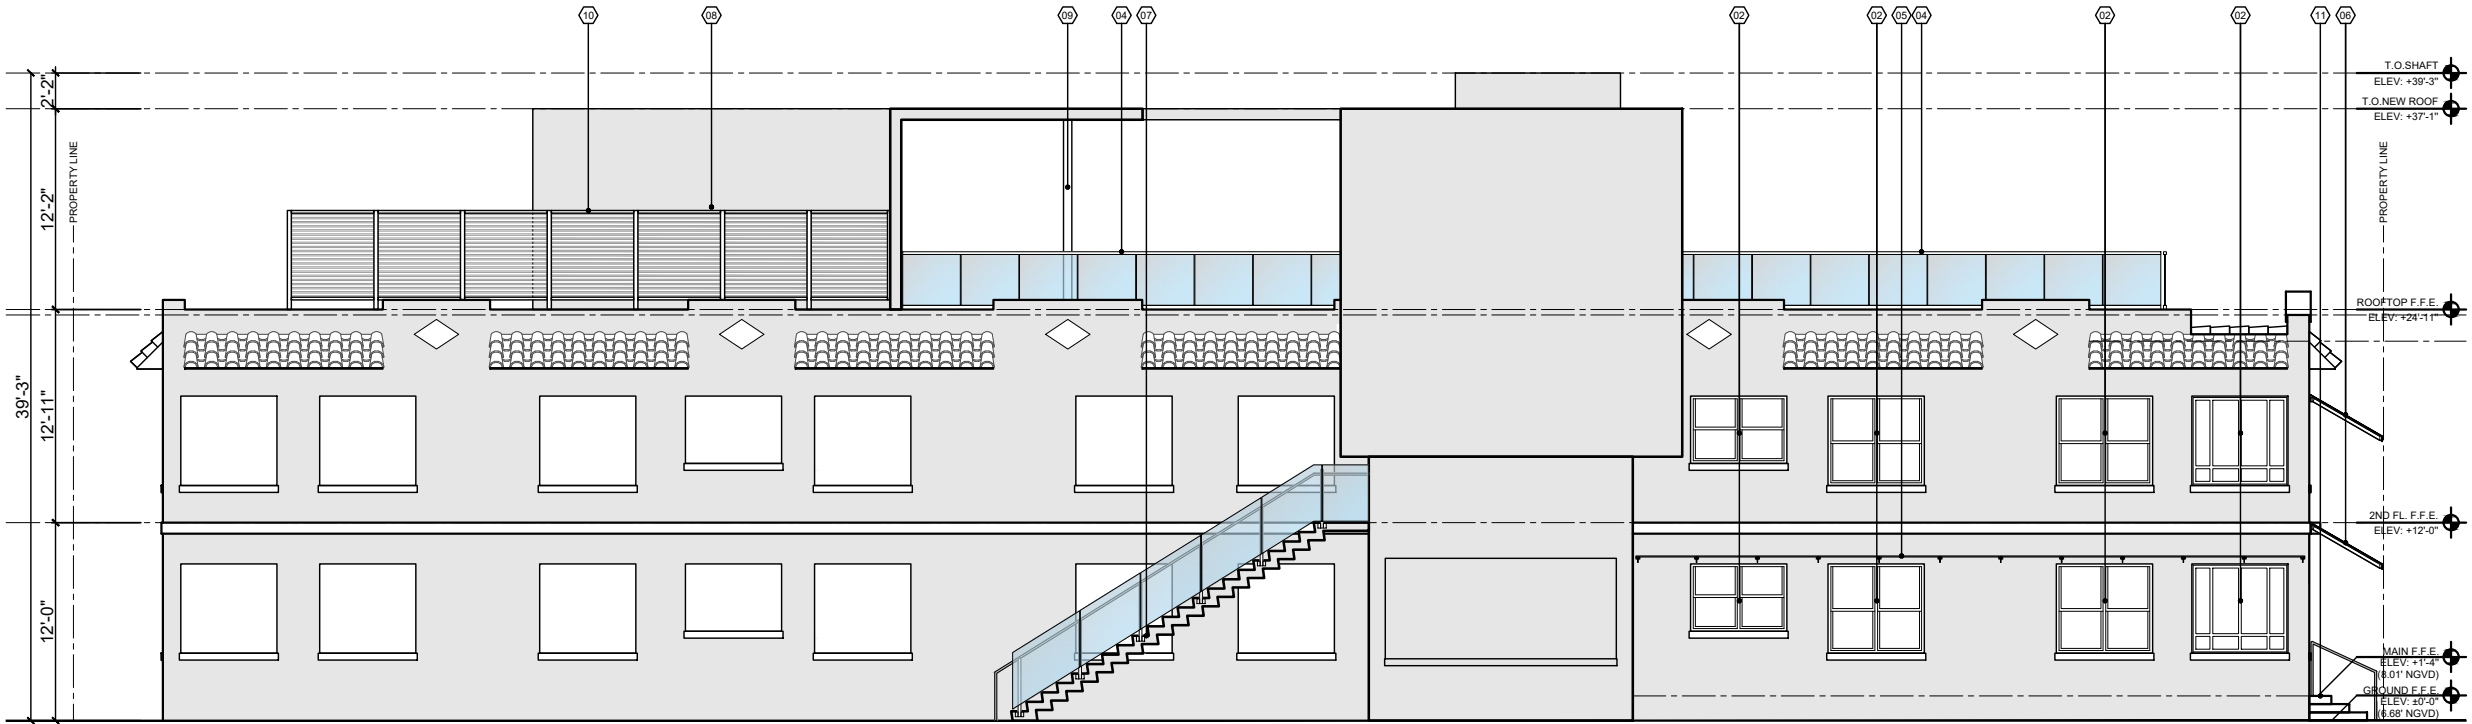

PROPOSED SOUTH ELEVATION
SCALE: 3/16" = 1'-0"

LEGEND (ARCHITECTURAL FEATURES AND MATERIALS)

- 01 NEW IMPACT RESISTANT DARK BRONZE ALUMINUM STOREFRONT.
- 02 EXISTING STOREFRONT AND WINDOWS TO BE REPLACED (DARK BRONZE).
- 03 NEW IMPACT RESISTANT DARK BRONZE ALUMINUM DOOR.
- 04 NEW 42" HEIGHT FRAMELESS GLASS GUARDRAIL.
- 05 NEW GLASS CANOPY WITH ALUMINUM BRACKET ATTACHED TO THE WALLS.
- 06 BLACK AND WHITE STRIPED SHADE CANVAS AWNING OVER THE STOREFRONT AT COLLINS AVE. MAIN FACADE.
- 07 NEW SLABLESS CONCRETE STAIRCASE WITH 42" HEIGHT GLASS GUARD AND ALUMINUM HAND RAILING HANDRAIL AT 34" MIN., 36" MAX. A.F.F.
- 08 SMOOTH STUCCO FINISH ON NEW CMU WALL TO MATCH EXISTING.
- 09 NEW 4" STEEL COLUMN BEYOND.
- 10 NEW ROOFTOP LOUVERED ALUMINUM SCREEN (MECHANICAL EQUIPMENT).
- 11 CENTERED STEPS AT FRONT ENTRANCE TO BE REMODELED.
- 12 EXISTING EXIT DOOR FROM STAIRCASE TO REMAIN (REFER TO FLOOR PLAN).
- 13 EXISTING ALTERNATE EAVES AT EACH OF THE WINDOWS CLAD WITH SPANISH "S" CLAY BARREL TILES TO REMAIN (RESTORER AS REQUIRED).
- 14 RELIEF CARTOUCHE TO BE PRESERVED AND RESTORED AS REQUIRED.
- 15 ARCHED PARAPET WALL WITH A CAST IN PLACE CONCRETE COPING CONCRETE TO REMAIN.
- 16 RECESSED ARCHED ENTRYWAY TO REMAIN.
- 17 EXISTING PAINTED IN WHITE SMOOTH STUCCO FINISH TO REMAIN (REPAIR AS REQUIRED).

ISABELLE'S RESTAURANT


624 COLLINS AVE
MIAMI BEACH, FL 33139

BEILINSON
GOMEZ
ARCHITECTURE

6101 BISCAYNE BLVD. S. 309.310
MIAMI BEACH, FL 33139
T 305.559.1250 F 305.551.1740

DWG. TITLE
PROPOSED ELEVATIONS
SCALE
AS SHOWN
PROJECT NO.
2023-15
DATE
08-18-2023
SHEET NUMBER
A201

DATE REVISION

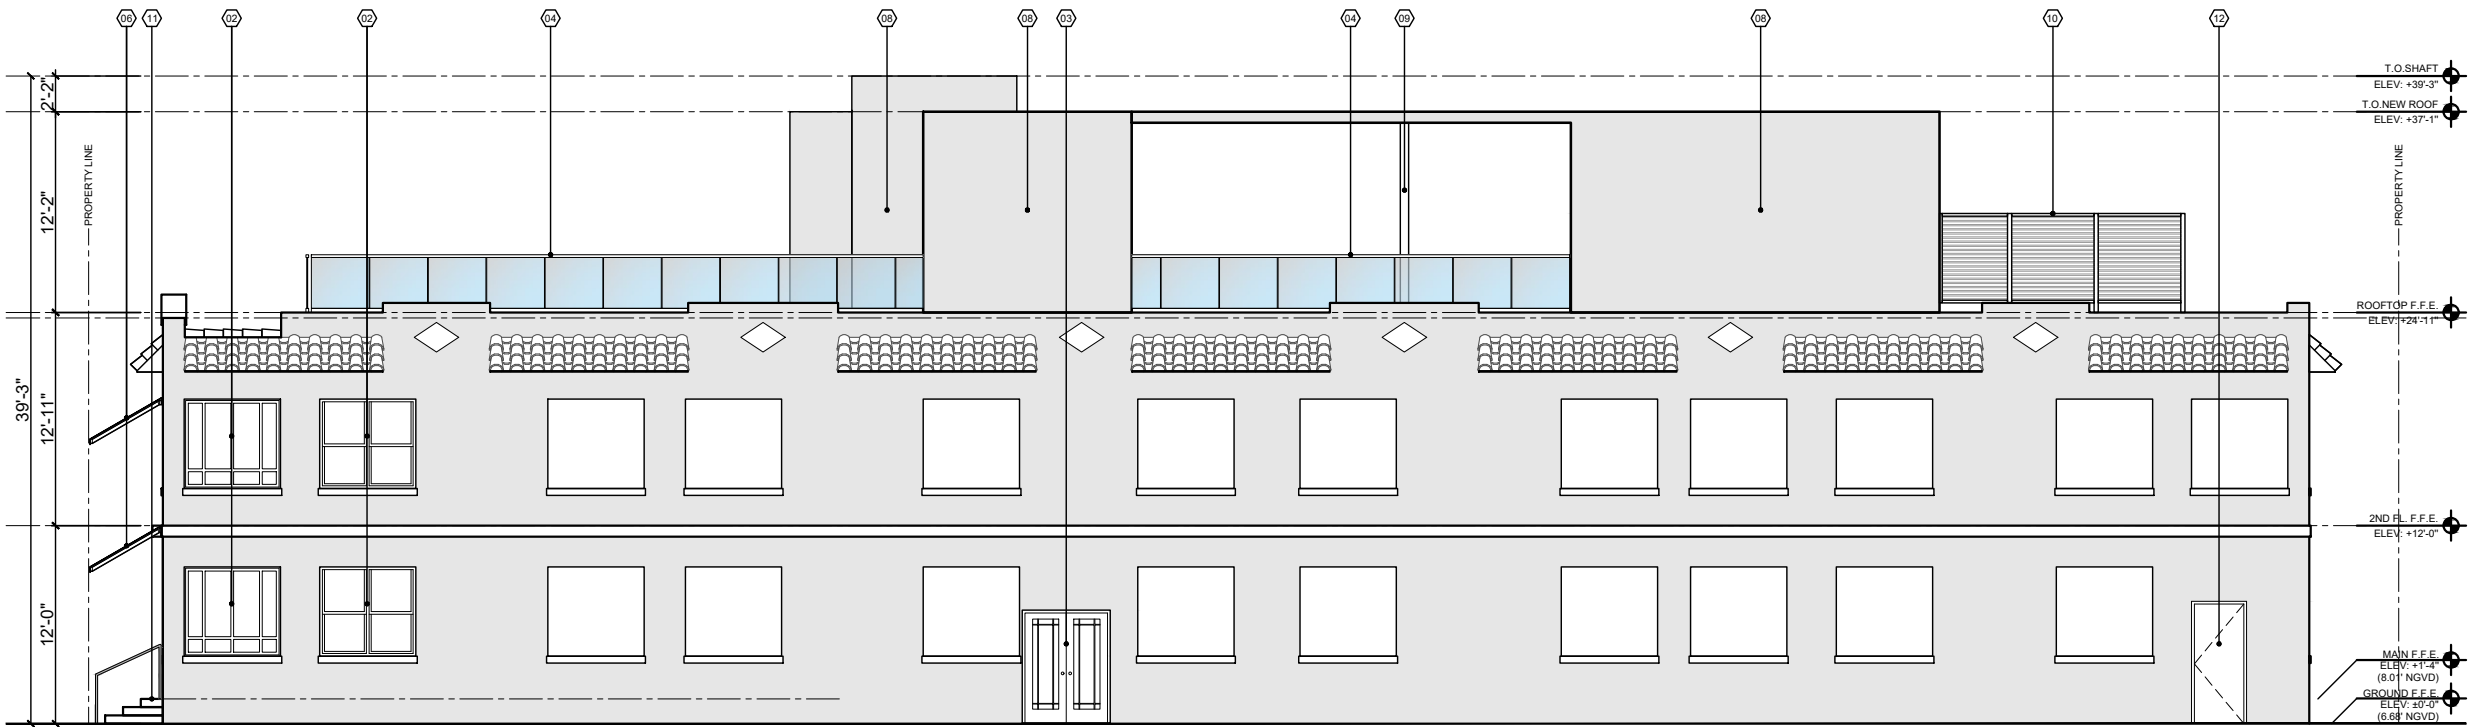

LEGEND (ARCHITECTURAL FEATURES AND MATERIALS)

- 01 NEW IMPACT RESISTANT DARK BRONZE ALUMINUM STOREFRONT.
- 02 EXISTING STOREFRONT AND WINDOWS TO BE REPLACED (DARK BRONZE).
- 03 NEW IMPACT RESISTANT DARK BRONZE ALUMINUM DOOR.
- 04 NEW 42\"/>

PROPOSED NORTH ELEVATION
SCALE: 3/16\"/>

ISABELLE'S RESTAURANT
624 COLLINS AVE
MIAMI BEACH, FL 33139

BEILINSON
GOMEZ

BEILINSON GOMEZ ARCHITECTURE
8101 BISCAYNE BLVD. S 309, 310
MIAMI BEACH, FL 33138-4634
T 305.559.1250 F 305.551.1740



DWG. TITLE	
PROPOSED ELEVATIONS	
SCALE	
AS SHOWN	
PROJECT NO.	
2023-15	
DATE	
08-18-2023	
SHEET NUMBER	

A202

CONSULTANT

COPYRIGHT 2019 ALL RIGHTS RESERVED. THESE DRAWINGS AND DOCUMENTS ARE INSTRUMENTS OF SERVICE SHALL REMAIN THE PROPERTY OF BEILINSON GOMEZ ARCHITECTS P.A. WHETHER THE PROJECT FOR WHICH THEY WERE PREPARED IS EXECUTED OR NOT. THEY ARE NOT TO BE USED IN ANY MANNER ON OTHER PROJECTS OR EXTENSIONS TO THIS PROJECT WITHOUT THE WRITTEN CONSENT OF BEILINSON GOMEZ ARCHITECTS P.A. IS PROHIBITED. CONTRACTORS RESPONSIBLE FOR VERIFYING ALL SITE CONDITIONS PRIOR TO PROCEEDING WITH WORK.

DATE REVISION

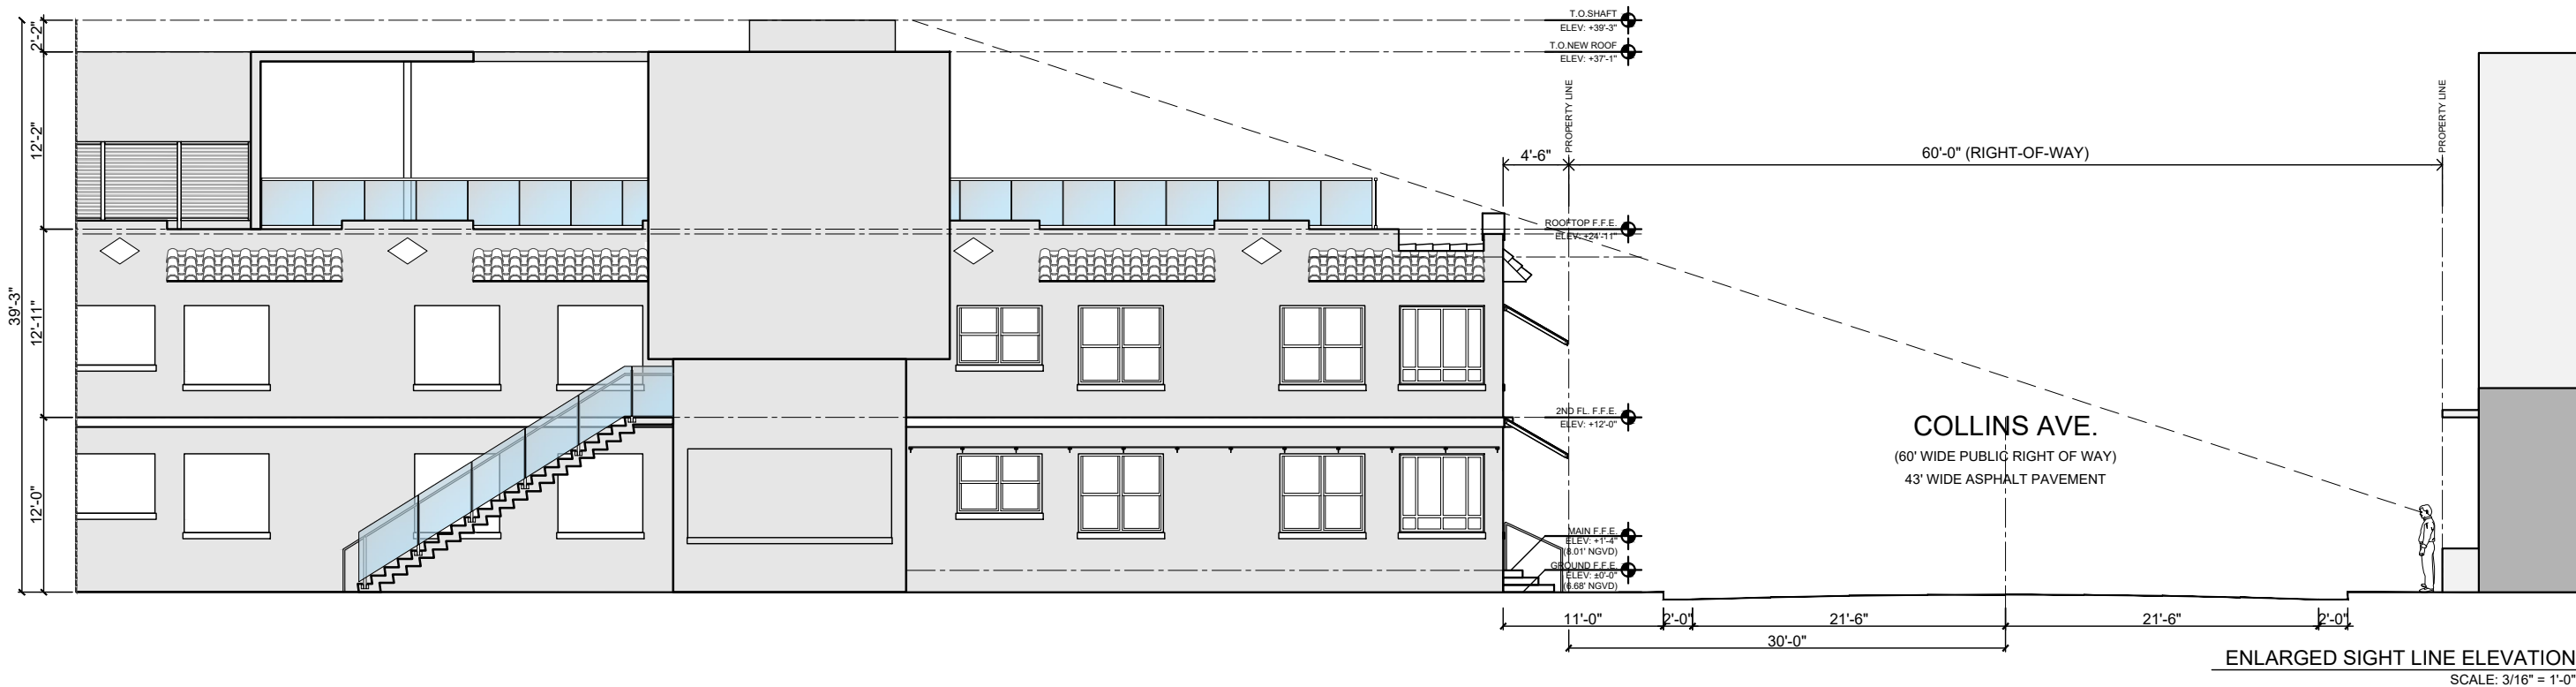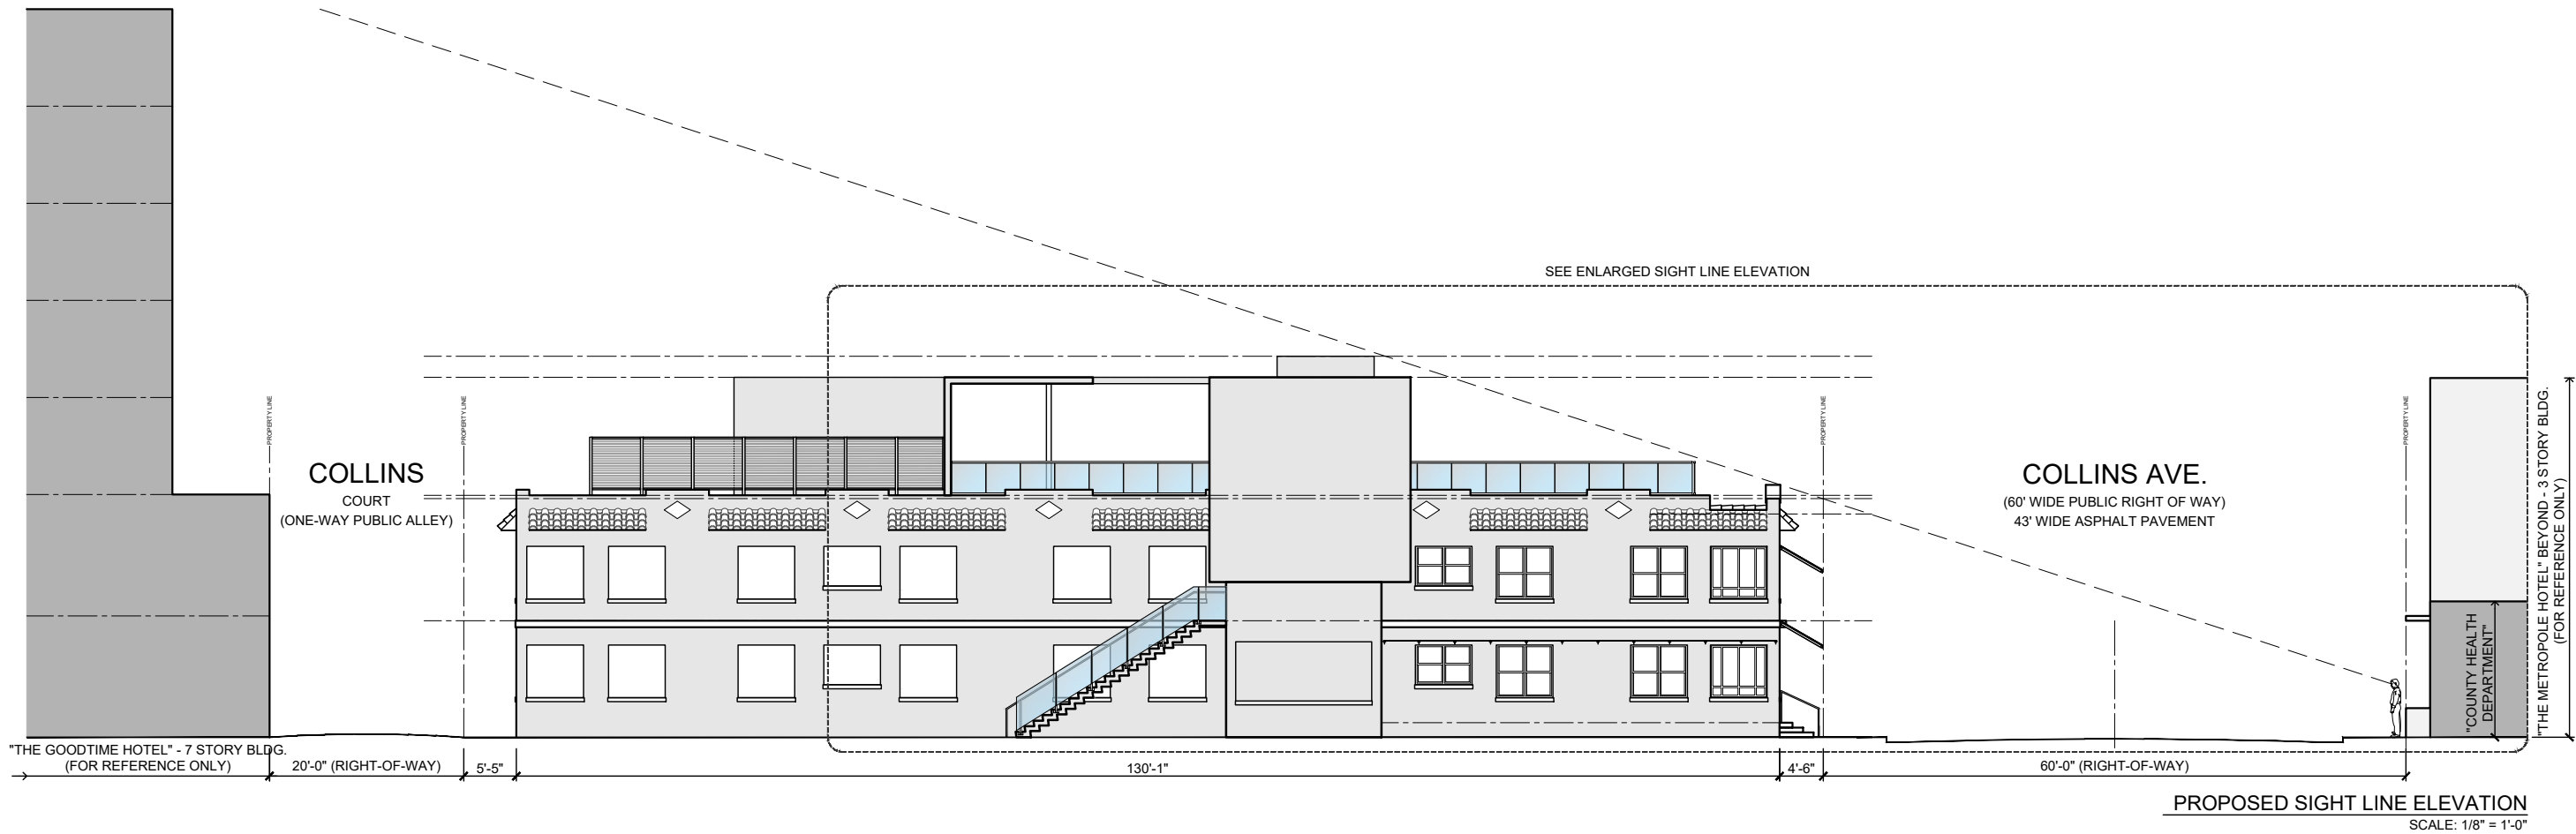

ISABELLE'S RESTAURANT

624 COLLINS AVE
MIAMI BEACH, FL 33139

BEILINSON
GOMEZ
ARCHITECTS

BEILINSON GOMEZ ARCHITECTS
6101 BISCAYNE BLVD. S. 309, 310
MIAMI BEACH, FL 33138-4694
T 305.559.1250 F 305.551.1740

DWG. TITLE	PROPOSED SITE SIGHT LINE ELEVATION
SCALE	AS SHOWN
PROJECT NO.	2023-15
DATE	08-18-2023
SHEET NUMBER	A203
DATE	REVISION



ISABELLE'S RESTAURANT

624 COLLINS AVE
MIAMI BEACH, FL 33139

BEILINSON
GOMEZ

BEILINSON GOMEZ ARCHITECTURE
A A C 0 0 1 0 6 2 8 1 0 1 B I S C A Y N E B L V D S 3 0 9 3 1 0
M I A M I F L 3 1 3 8 - 4 6 9 4
T 3 0 5 5 5 9 1 2 5 0 F 3 0 5 5 5 1 1 7 4 0
N O S E J . G O M E Z

DWG. TITLE		PROPOSED SECTION
SCALE		3/8"=1'-0"
PROJECT NO.		2023-15
DATE		08-18-2023
SHEET NUMBER		A301
DATE	REVISION	



A1 RENDERING



A6 DARK BRONZE ANODIZED ALUMINUM
STOREFRONT, WINDOWS, AND DOORS.



A5 SMOOTH STUCCO FINISH PAINTED IN WHITE.



A4 NEW GLASS CANOPY WITH ALUMINUM BRACKET ATTACHED TO THE WALLS.



A3 NEW 42" HEIGHT FRAMELESS GLASS GUARDRAIL AT ROOFTOP AND STAIRCASE.



A2 BLACK AND WHITE STRIPED CANVAS AWNING OVER THE STOREFRONT AT MAIN FACADE.

ISABELLE'S RESTAURANT

624 COLLINS AVE
MIAMI BEACH, FL 33139

BEILINSON
GOMEZ

ARCHITECTURE

8101 BISCAYNE BLVD. S 305.310
MIAMI, FL 33138-4694
T 305.559.1250 F 305.551.1740

JOSE L. GOMEZ

DWG. TITLE		MATERIALS
SCALE		N.T.S.
PROJECT NO.		2023-15
DATE		08-18-2023
SHEET NUMBER		A401
DATE	REVISION	



A1 RENDERING



KEY LOCATION MAP

CONSULTANT

ISABELLE'S RESTAURANT
624 COLLINS AVE
MIAMI BEACH, FL 33139

BEILINSON
GOMEZ
ARCHITECTURE
6101 BISCAYNE BLVD. S 309, 310
MIAMI, FL 33133
T 305.559.1250 F 305.551.1740
ROSE L. GOMEZ

DWG. TITLE	
RENDERING	
SCALE	
N.T.S.	
PROJECT NO.	
2023-15	
DATE	
08-18-2023	
SHEET NUMBER	
R001	
DATE	REVISION

COPYRIGHT 2019 ALL RIGHTS RESERVED. THESE DRAWINGS AND DOCUMENTS ARE INSTRUMENTS OF SERVICE SHALL REMAIN THE PROPERTY OF BEILINSON GOMEZ ARCHITECTS P.A. WHETHER THE PROJECT FOR WHICH THEY WERE PREPARED IS EXECUTED OR NOT. THEY ARE NOT TO BE USED IN ANY MANNER ON OTHER PROJECTS OR EXTENSIONS TO THIS PROJECT WITHOUT THE WRITTEN CONSENT OF BEILINSON GOMEZ ARCHITECTS P.A. IS PROHIBITED. CONTRACTORS RESPONSIBLE FOR VERIFYING ALL SITE CONDITIONS PRIOR TO PROCEEDING WITH WORK.



A1 ROOFTOP RENDERING



A5 AERIAL VIEW RENDERING

ISABELLE'S RESTAURANT

624 COLLINS AVE
MIAMI BEACH, FL 33139

BEILINSON
GOMEZ

ARCHITECTURE

AAC001062

8101 BISCAYNE BLVD. S 309, 310
MIAMI, FL 33138 - 4894
T 305.559.1250 F 305.551.1740

JOSE L. GOMEZ

DWG. TITLE
RENDERING

SCALE
N.T.S.

PROJECT NO.
2023-15

DATE
08-18-2023

SHEET NUMBER
R002

DATE

REVISION



A1 ROOFTOP BAR RENDERING



A5 ROOFTOP AERIAL VIEW RENDERING

ISABELLE'S RESTAURANT

624 COLLINS AVE
MIAMI BEACH, FL 33139

BEILINSON
GOMEZ

ARCHITECTURE

AAC001062

8101 BISCAYNE BLVD. S. 305.310
MIAMI, FL. 33138 - 4.6.94
T 305.559.1250 F 305.551.1740

JOSE L. GOMEZ

DWG. TITLE
RENDERING

SCALE
N.T.S.

PROJECT NO.
2023-15

DATE
08-18-2023

SHEET NUMBER
R003

DATE

REVISION

CONSULTANT

COPYRIGHT 2019 ALL RIGHTS RESERVED. THESE DRAWINGS AND DOCUMENTS ARE INSTRUMENTS OF SERVICE SHALL REMAIN THE PROPERTY OF BEILINSON GOMEZ ARCHITECTS P.A. WHETHER THE PROJECT FOR WHICH THEY WERE PREPARED IS EXECUTED OR NOT. THEY ARE NOT TO BE USED IN ANY MANNER ON OTHER PROJECTS OR EXTENSIONS TO THIS PROJECT WITHOUT THE WRITTEN CONSENT OF BEILINSON GOMEZ ARCHITECTS P.A. IS PROHIBITED. CONTRACTORS RESPONSIBLE FOR VERIFYING ALL SITE CONDITIONS PRIOR TO PROCEEDING WITH WORK.