

6747 COLLINS AVENUE
MIAMI BEACH, FL 33141

URBANICA HOTELS



PLANNING BOARD - PB24-0686 - FINAL SUBMITTAL
09/03/2024

PLANNING BOARD INDEX

Sheet Number	Sheet Name
--------------	------------

0 - GENERAL	
A 0.00PB	COVER SHEET
A 0.01PB	SURVEY - SEDIMENTATION AND EROSION CONTROL PLAN
A 0.02PB	PROJECT DATA
A 0.03PB	CONTEXT LOCATION PLAN
A 0.04PB	FAR AREA DIAGRAMS
A 0.05PB	SITE PLAN - GROUND FLOOR
A 0.06PB	CONTEXTUAL ELEVATION DRAWING
A 0.07PB	VISUALIZATION
A 0.08PB	EXISTING PHOTOGRAPHY
A 0.09PB	LEVEL 01 SEAT COUNT DIAGRAM
A 0.10PB	LEVEL 03 SEAT COUNT DIAGRAM
A 0.11PB	LEVEL 04 SEAT COUNT DIAGRAM

1 - ARCHITECTURE (PROPOSED)	
A 1.01EPB	PROPOSED LEVEL 01 PLAN SECTOR EAST
A 1.01WPB	PROPOSED LEVEL 01 PLAN SECTOR WEST
A 1.02PB	PROPOSED LEVEL 02 PLAN OVERALL
A 1.03PB	PROPOSED LEVEL 03 PLAN OVERALL
A 1.04PB	PROPOSED LEVEL 04 PLAN OVERALL
A 1.05PB	TYPICAL LEVEL, ROOF & UPPER ROOF PLAN OVERALL
A 1.20PB	APPROVED HPB ELEVATION DRAWING
A 1.21PB	OVERALL NORTH
A 1.22PB	OVERALL SOUTH
A 1.23PB	OVERALL WEST & EAST ELEVATION
A 1.31PB	PROPOSED LONGITUDINAL SECTION 1
A 1.32PB	PROPOSED LONGITUDINAL SECTION 2
A 1.33PB	PROPOSED CROSS SECTION A
A 1.34PB	LINE OF SIGHT
A 1.41PB	RENDERED OVERALL NORTH
A 1.42PB	RENDERED OVERALL SOUTH
A 1.43PB	RENDERED OVERALL WEST & EAST ELEVATION

2 - ARCHITECTURE (ALTERNATIVE)	
A 2.01PB	ALTERNATIVE PROJECT DATA
A 2.11EPB	ALTERNATIVE PARKING LEVEL
A 2.11WPB	ALTERNATIVE PARKING LEVEL
A 2.12PB	ALTERNATIVE PARKING PLAN
A 2.13PB	ALTERNATIVE PARKING PLAN
A 2.14PB	ALTERNATIVE PARKING PLAN
A 2.21PB	ALTERNATIVE LONGITUDINAL SECTION
A 2.22PB	ALTERNATIVE CROSS SECTION

3 - LANDSCAPE	
L-000	LANDSCAPE COVER + SHEET INDEX
L-100	EXISTING TREE SURVEY + DISPOSITION PLAN, CHART + MITIGATION SUMMARY
L-200	LEVEL 01 - OVERALL SITE PLAN
L-201	LEVEL 01 - LANDSCAPE ENLARGEMENT PLAN
L-202	LEVEL 01 - LANDSCAPE ENLARGEMENT PLAN
L-203	LEVEL 02 - LANDSCAPE PLAN
L-204	LEVEL 04 - LANDSCAPE PLAN
L-300	PLANT LIST + DETAILS
L-301	GENERAL LANDSCAPE + IRRIGATION NOTES
L-400	LEVEL 01 - IRRIGATION PLAN
L-401	LEVEL 02 - IRRIGATION PLAN
L-402	LEVEL 04 - IRRIGATION PLAN
L-403	IRRIGATION SCHEDULE + DETAILS
L-404	IRRIGATION DETAILS


OWNER:

URBANICA THE HOTELS

1000 FIFTH ST, SUITE 102,
MIAMI BEACH, FL, 33139
P: 305.416.4556

ARCHITECT:
ARQUITECTONICA

2900 OAK AVENUE
MIAMI, FLORIDA 33133
P: 305.372.1812
F: 305.372.1175
www.arquitectonica.com

 STRUCTURAL ENGINEER:

99 NW 27 AVENUE
MIAMI, FLORIDA 33125
P: (786) 518 - 2008
www.yhengineering.com

CIVIL:

8101 BISCAYNE BLVD UNIT 508
MIAMI, FL 33138
P: (786) 518 - 2008
www.oceanengineeringinc.com

MEP:

5757 BLUE LAGOON DR., STE 400
MIAMI, FL 33126
P: 305.263.3873
www.tlc-engineers.com

LANDSCAPE ARCHITECT:

780 NE 69th STREET, SUITE 200
MIAMI, FLORIDA 33138
P: 786.536.2961
www.christophercawley.com

D

C

B

A

2

2

FLOOR AREA RATIO			
LEVEL	TOTAL FAR BY LEVEL	FLOOR COUNT	TOTAL FAR
GROUND FLOOR	189 SF	1	189 SF
GROUND FLOOR	94 SF	1	94 SF
GROUND FLOOR	3,598 SF	1	3,598 SF
GROUND FLOOR	302 SF	1	302 SF
GROUND FLOOR	4,182 SF		4,182 SF
FLOOR AREA RATIO			
LEVEL	TOTAL FAR BY LEVEL	FLOOR COUNT	TOTAL FAR
LEVEL 2	189 SF	1	189 SF
LEVEL 2	94 SF	1	94 SF
LEVEL 2	1,331 SF	1	1,331 SF
LEVEL 2	1,613 SF		1,613 SF
LEVEL 3	189 SF	1	189 SF
LEVEL 3	94 SF	1	94 SF
LEVEL 3	3,958 SF	1	3,958 SF
LEVEL 3	4,240 SF		4,240 SF
LEVEL 4	6,498 SF	1	6,498 SF
LEVEL 4	188 SF	1	188 SF
LEVEL 4	94 SF	1	94 SF
LEVEL 4	6,779 SF		6,779 SF
LEVEL 5	6,490 SF	11	71,388 SF
LEVEL 5	6,490 SF		71,388 SF
LEVEL 16	5,429 SF	1	5,429 SF
LEVEL 16	5,429 SF		5,429 SF
TOTAL	28,734 SF		93,632 SF

	BUILDING TYPE
OCCUPANCY CLASSIFICATION	I-1, B, M, A-1, A-2, A-3, S-1, S-2
CONSTRUCTION TYPE	TYPE 1A, FULLY SPRINKLERED (FBC TABLE 101)
ALLOWABLE HEIGHT	NO LIMIT
ALLOWABLE MAX AREA	NO LIMIT

BUILDING PLANS PREPARED IN ACCORDANCE WITH THE FLORIDA BUILDING CODE 2020, FLORIDA FIRE PREVENTION CODE 2020, AND FLORIDA ACCESSIBILITY CODE.

3

3

GUEST ROOM MATRIX OVERALL	
Name	Count
GUEST ROOM A	9
GUEST ROOM A – COMMUNICATION FEATURES	1
GUEST ROOM A – MOBILITY FEATURES	1
GUEST ROOM A-M	9
GUEST ROOM A-M – COMMUNICATION FEATURES	1
GUEST ROOM A-M – MOBILITY FEATURES	1
GUEST ROOM B	18
GUEST ROOM B – COMMUNICATION FEATURES	2
GUEST ROOM B – MOBILITY FEATURES	2
GUEST ROOM B-2M	12
GUEST ROOM B-3M	12
GUEST ROOM B-M	18
GUEST ROOM B-M – COMMUNICATION FEATURES	2
GUEST ROOM B-M – MOBILITY FEATURES	2
GUEST ROOM C	10
GUEST ROOM C – COMMUNICATION FEATURES	1
GUEST ROOM C-M	10
GUEST ROOM C-M – COMMUNICATION FEATURES	1
GUEST ROOM D	10
GUEST ROOM D – COMMUNICATION FEATURES	1
GUEST ROOM D-M	10
GUEST ROOM D-M – COMMUNICATION FEATURES	1
GUEST ROOM E	9
GUEST ROOM E – COMMUNICATION FEATURES	1
GUEST ROOM E – MOBILITY FEATURES	1
GUEST ROOM E-M	9
GUEST ROOM E-M – COMMUNICATION FEATURES	1
GUEST ROOM E-M – MOBILITY FEATURES	1
GUEST ROOM F	1
GUEST ROOM F-M	1
GUEST ROOM G – COMMUNICATION FEATURES	1
GUEST ROOM H – COMMUNICATION FEATURES	1
Grand total	160

SCHEDULE WITH CAR-STACKERS

HOTEL PARKING REQUIREMENTS				
TYPE	QUANTITY	RATIO	TOTAL REQUIRED	
Hotel units 1-100	100 units	0.5 SPACES/UNITS	50 SPACES	110
Hotel units 101+	60 units	1.0 SPACES/UNITS	60 SPACES	
Restaurant = 294 seats - 80 (units reduction) = 214/4 (1 space per 4 seat)			54 SPACES	
TOTAL			164 SPACES	
ALTERNATIVE PARKING INCENTIVE				
Bicycle parking long-term (Max. 15%)	75	0.20 P.S/BIKE	15 PARKING SPACES	
Moped (Max. 15%)	21	0.33 P.S/MOPED	7 PARKING SPACES	
Drop-off (Max. 3 drop-off)	3	3.00 P.S/DROP-OFF	9 PARKING SPACES	
Showers (for bicyclist, max. 4)	1	2.00 P.S/SHOWER	2 PARKING SPACES	
Carpool Parking (Max. 10%)	5	3.00 P.S/CARPOOL	15 PARKING SPACES	
TOTAL (Maximum 50% of 164 spaces)			48 PARKING SPACES	
PARKING PROVIDED	LEVELS	STANDARD PARKING	EV PARKING SPACES	TOTAL PROVIDED
	LEVEL 1	Single Parking	0	0
	LEVEL 2	Single Parking	26	50
	LEVEL 3	Single Parking	6	66
		Car Stackers	30 (2) = 60 parking spaces	
	TOTAL PARKING		92	116 TOTAL NEW PARKING
	Alternative parking reduction			48 PARKING SPACES
	TOTAL WITH BENEFIT			164 PARKING SPACES
	PROJECT TOTAL (110 unit parking required + 54 restaurant parking required)			164 TOTAL PARKING REQUIRED

FBC - TABLE 208.2 - FOR 76 TO 100 STANDARD PARKING SPACES PROVIDED - REQUIRE 4 ADA PARKING SPACES
FBC - TABLE 208.2 - FOR 101 TO 150 STANDARD PARKING SPACES PROVIDED - REQUIRE 5 ADA PARKING SPACES -

ADA PARKING PROVIDED 5

BIKE RACK = Storage for 75 bikes provided

1 Bicycle shower at second floor.

RESTAURANT SEATS COUNTS	AREA	SEATS	ADA SEATS (5%)	TOTAL
GROUND FLOOR	OUTDOOR - RESTAURANT - 595 SF	36	2	38
RESTAURANT - LEVEL 3	INDOOR - 660 SF	28	2	30
	OUTDOOR - 915 SF	30	2	32
	INDOOR - 1,286 SF	80	4	84
LEVEL 4 - RESTAURANT	OUTDOOR - 950 SF	57	3	60
	BAR- 150 SF	9	1	10
LEVEL 4 - BAR	BAR- 600 SF	38		40
TOTAL RESTAURANT				294
5,166 SQ. FT.				

4

4

MIXED USED STRUCTURE:
MULTIFAMILY - COMMERCIAL - ZONING DATA SHEET

HOTEL BUILDING - TYPE OF CONSTRUCTION - TYPE I

IT...	Zoning Information:		
1	Address:	6747 - 6757 COLLINS AVENUE, MIAMI BEACH, FL 33141	
2	Board and file numbers:	PB24-0686	
3	Folio Number(s):	02-3211-007-0440; 02-3211- 007 -0430	
4	Year Constructed:	N/A	Zoning District: CCC Civic and Convention Center District
5	Based Flood Elevation	8'-0" NGVD	Grade Value in NAVD: 6.18 NGVD
6	Adjusted Grade (Flood + Grade/2)	-	Lot Area: 41,625 sf
7	Lot Width:	125'-0"	Lot Depth: 333'-0"
8	Minimum Unit Size	335	Average Unit Size: 364 SF
9	Existing Use:	VACANT	Proposed Use: Hotel

	Setbacks	Required	Existing	Proposed	Deficiencies
	Subterranean:				
19	Front Setback:	N/A	N/A	N/A	
20	Side Setback:	N/A	N/A	N/A	
21	Side Setback:	N/A	N/A	N/A	
22	Side Setback Facing Street:	N/A	N/A	N/A	
23	Rear Setback:	N/A	N/A	N/A	
	At Grade Parking:				
24	Front Setback:	N/A	N/A	N/A	
25	Side Setback:	N/A	N/A	N/A	
26	Side Setback:	N/A	N/A	N/A	
27	Side Setback Facing Street:	N/A	N/A	N/A	
28	Rear Setback:	N/A	N/A	N/A	
	Pedestal:				
29	Front Setback (WEST)	20'-0"	N/A	20 Ft. - 22'-8"	
30	Side Setback (NORTH) 8% LOT WIDTH:	10'-0"	N/A	10'-0"	
31	Side Setback (SOUTH) 8% LOT WIDTH:	10'-0"	N/A	10'-0"	
32	Side Setback Facing Street:	N/A	N/A	N/A	
33	Rear Setback (EAST):	N/A	N/A	66'-7" F1 - 69'-3"	
	Tower:				
34	Front Setback (WEST)	50'-0"	N/A	143'-2"F1. - 145'-0"	
35	Side Setback (NORTH) PEDESTAL SETBACK + 10% OF TOWER ABOVE 50':	25'-0"	N/A	25'-0"	
36	Side Setback (SOUTH) PEDESTAL SETBACK + 10% OF TOWER ABOVE 50':	25'-0"	N/A	25'-0"	
37	Side Setback Facing Street :	N/A	N/A	N/A	
38	Rear Setback (EAST): 25% LOT DEPTH	83' - 3"	N/A	86'-4" - 87'-8"	

	Parking	Required	Existing	Proposed	Deficiencies
39	Parking District	I	I	I	
40	Total # of Parking Spaces	164	N/A	164	0
41	# of Parking Spaces Per Use (Provide a separate chart for a Breakdown Calculation	N/A	N/A	N/A	
42	# of Parking Spaces Per Level(Provide a...	N/A	N/A	N/A	
43	Parking Space Dimensions	8'-6" x 18'-0"	N/A	8'-6" x 18'-0"	
44	Parking Space Configuration (45°, 60°, 90°, Parallel)	90°	N/A	90°	
45	ADA Spaces	6	N/A	6	
46	Tandem Spaces	8'-6" x 18'-0"	N/A	24	
47	Drive Aisle Width	22'	N/A	22'	
48	Valet Drop Off and Pick Up	N/A	N/A	Yes	
49	Loading Zones and Trash Collection Areas	3	N/A	3	
50	Bicycle Parking, Location and Number of Racks	N/A	N/A	75	

	Restaurants, Cafes, Bars, Lounges, Nightclubs	Required	Existing	Proposed	Deficiencies
51	Type of Use	N/A	VACANT	HOTEL	
52	Total # of Seats	N/A	N/A	294	
53	Total # of Seats per Venue (Provide a Separate Chart for a Breakdown...	N/A			
54	Total Occupant Content	N/A			
55	Occupant Content per Venue(Provide a Separate Chart for a Breakdown...	N/A			
56	Is this a Contributing Building?	NO			
57	Located within a Local Historic District	YES			



6747 COLLINS AVENUE

MIAMI BEACH, FL 33141

OWNER:

URBANICA THE HOTELS

1000 FIFTH ST, SUITE 102
MIAMI BEACH, FL 33139
P:786.571.1700

ARQUITECTONICA

2900 Oak Avenue
Miami, Florida 33133
305.372.1812 TEL
305.372.1175 FAX
www.arquitectonica.com

CIVIL ENGINEER:

OCEAN ENGINEERING
8101 BISCAYNE BLVD UNIT 508
MIAMI, FL 33138
P:786.518.2008
www.oceanengineeringinc.com

STRUCTURAL ENGINEER:

YHE

99 NW 27 AVENUE

MIAMI, FL 33125

P:305.969.9423

www.yhengineering.com

MEP ENGINEER:

TLC

5757 BLUE LAGOON DR., STE 400

MIAMI, FL 33126

P:305.263.3873

www.tlc-engineers.com

LANDSCAPE ARCHITECT:

CAWLEY

780 NE 60TH STREET, SUITE 200

MIAMI, FL 33138

P:786.538.2961

www.christophercawley.com

SEAL/SIGNATURE/DATE:

Anna Caruso
CNS-Anna Caruso
architectonica.com
O=ARQUITECTONICA INTERNATIONAL CORPORATION, LLC
Arquitectonica International Corporation. This firm has been duly licensed and regulated by Anna Caruso, AIA on the date below. I am the author of this document. Printed copies of this document are not considered signed and sealed and the signature must be verified on any electronic copies.
2024.09.03 15:07

PLANNING BOARD

PROJECT ISSUE DATE : 07/07/24

ISSUE #	DESCRIPTION	DATE
---------	-------------	------

PROJECT NUMBER:

010976

TO THE BEST OF MY KNOWLEDGE AND BELIEF, THESE PLANS AND SPECIFICATIONS COMPLY WITH THE MINIMUM BUILDING CODES AND THE APPLICABLE FIRE-SAFETY STANDARDS AS DETERMINED BY THE CITY OF MIAMI IN ACCORDANCE WITH SECTION 110, FLORIDA BUILDING CODE AND CHAPTER 633, FLORIDA STATUTES.

ALL DESIGNS INDICATED IN THESE DRAWINGS ARE THE PROPERTY OF ARQUITECTONICA INTERNATIONAL CORP. ALL COPYRIGHTS RESERVED. NO COPIES, TRANSMISSIONS, REPRODUCTIONS OR ELECTRONIC MANIPULATION OF ANY PORTION OF THESE DRAWINGS IN WHOLE OR IN PART ARE TO BE MADE WITHOUT THE EXPRESS WRITTEN PERMISSION OF ARQUITECTONICA INTERNATIONAL CORP.

DRAWING NAME:

PROJECT DATA

A 0.02PB


©2019 ARQUITECTONICA INTERNATIONAL, Inc

Office Registration # AA C000465

SCALE: As indicated


Autodesk Docs/0000/010976-000-1122-6747 - Urbanica/010976_6747 Collins Hotel - 6747 Collins Hotel_F023.rvt

26/09/2024 14:43:43

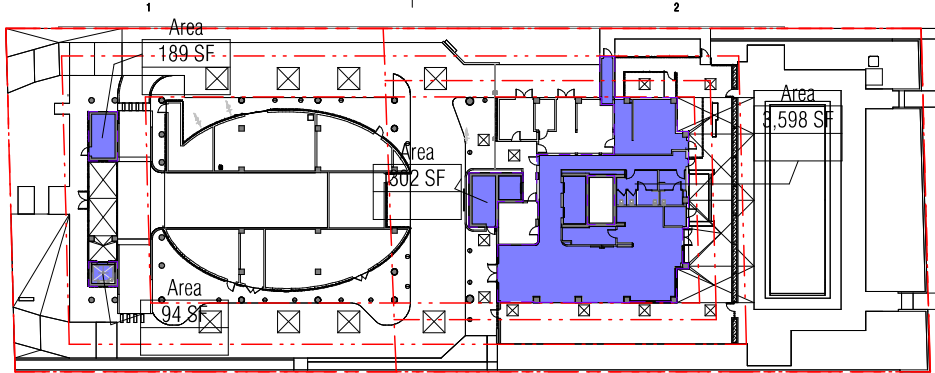


1 GROUND LEVEL FAR

1/32" = 1'-0"

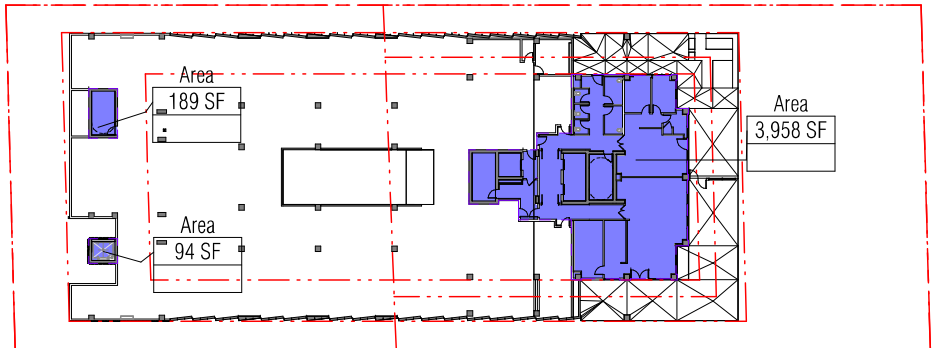


3 LEVEL 3 PARKING FAR

1/32" = 1'-0"

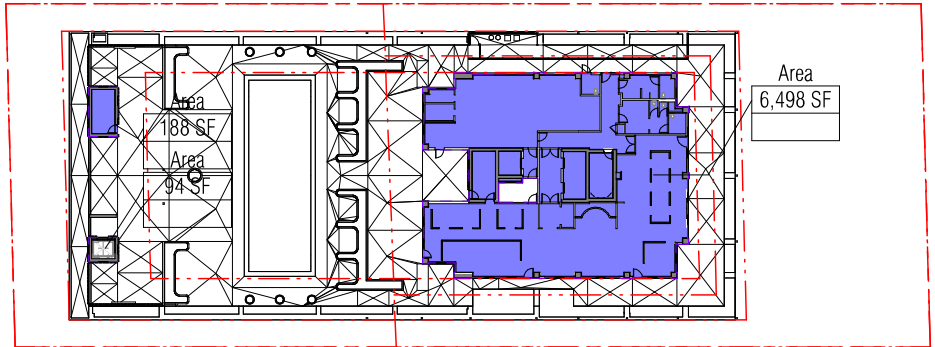


4 LEVEL POOL - AMENITY FAR

1/32" = 1'-0"

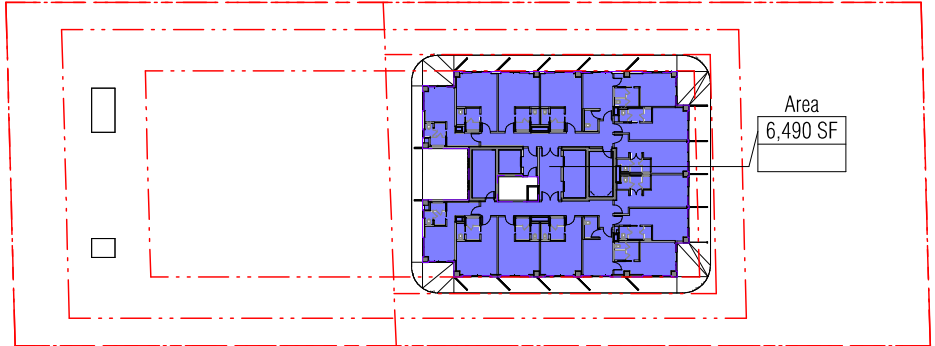


5 LEVEL 5 TO 15 FAR

1/32" = 1'-0"

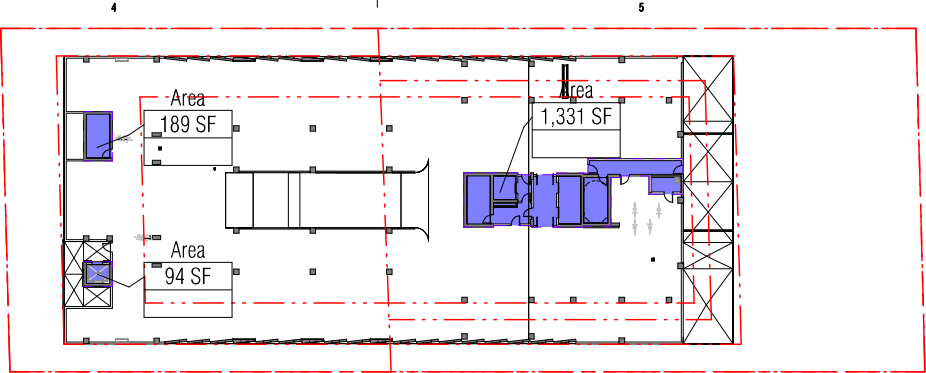

2 LEVEL 2 PARKING FAR

1/32" = 1'-0"

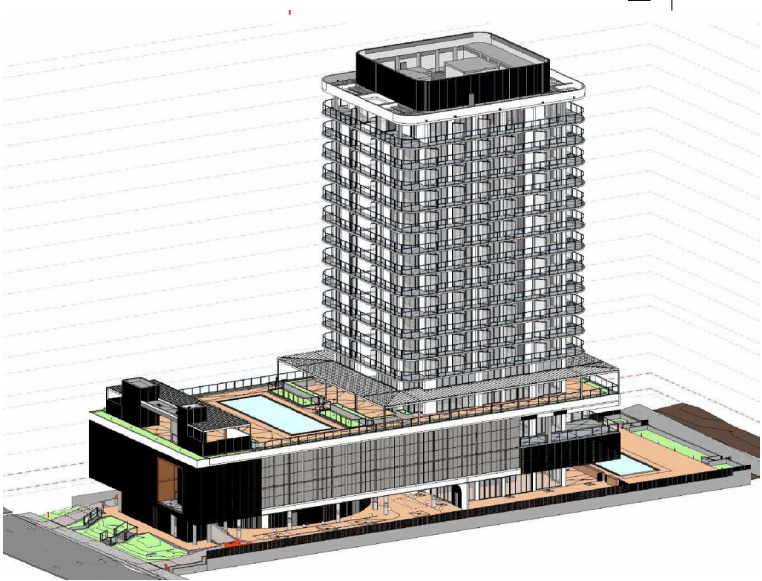

7 PROPOSED WITH CAR STACKERS


1/2" = 1'-0"

FLOOR AREA RATIO			
LEVEL	TOTAL FAR BY LEVEL	FLOOR COUNT	TOTAL FAR
GROUND FLOOR	189 SF	1	189 SF
GROUND FLOOR	94 SF	1	94 SF
GROUND FLOOR	3,598 SF	1	3,598 SF
GROUND FLOOR	302 SF	1	302 SF
GROUND FLOOR	4,182 SF		4,182 SF

FAR LEGEND


LOT AREA 41,625 SF
MAXIMUM FAR (2.25) 93,656 SF

FLOOR AREA RATIO			
LEVEL	TOTAL FAR BY LEVEL	FLOOR COUNT	TOTAL FAR
LEVEL 2	189 SF	1	189 SF
LEVEL 2	94 SF	1	94 SF
LEVEL 2	1,331 SF	1	1,331 SF
LEVEL 2	1,613 SF		1,613 SF
LEVEL 3	189 SF	1	189 SF
LEVEL 3	94 SF	1	94 SF
LEVEL 3	3,958 SF	1	3,958 SF
LEVEL 3	4,240 SF		4,240 SF
LEVEL 4	6,498 SF	1	6,498 SF
LEVEL 4	188 SF	1	188 SF
LEVEL 4	94 SF	1	94 SF
LEVEL 4	6,779 SF		6,779 SF
LEVEL 5	6,490 SF	11	71,388 SF
LEVEL 5	6,490 SF		71,388 SF
LEVEL 16	5,429 SF	1	5,429 SF
LEVEL 16	5,429 SF		5,429 SF
TOTAL	28,734 SF		93,632 SF

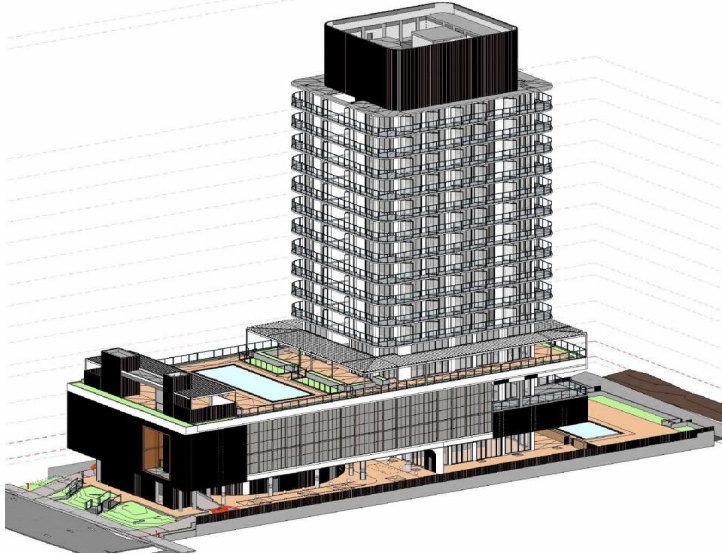

8 EXISTING WITH UNITS FAR REDUCTION

1/2" = 1'-0"

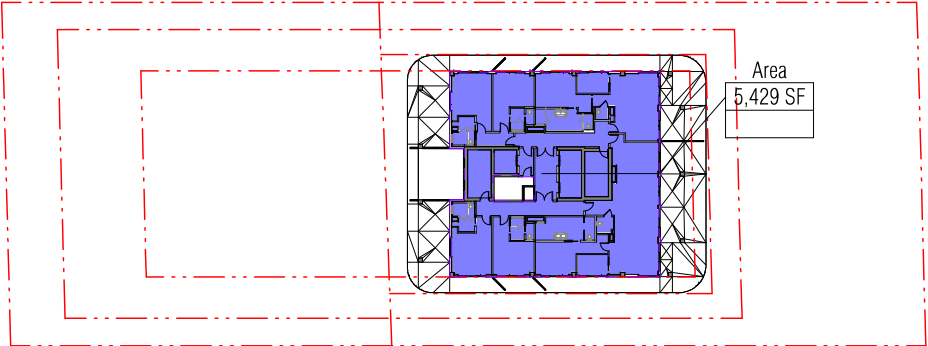

6 LEVEL 16 FAR

1/32" = 1'-0"



6747 COLLINS AVENUE

MIAMI BEACH, FL 33141

OWNER:

URBANICA THE HOTELS
1000 FIFTH ST, SUITE 102
MIAMI BEACH, FL 33139
P:786.571.1700

ARQUITECTONICA

2900 Oak Avenue
Miami, Florida 33133
305.372.1812 TEL
305.372.1175 FAX
www.arquitectonica.com

CIVIL ENGINEER:

OCEAN ENGINEERING
8101 BISCAYNE BLVD UNIT 508
MIAMI, FL 33138
P:786.518.2008
www.oceanengineeringinc.com

STRUCTURAL ENGINEER:

YHE
99 NW 27 AVENUE
MIAMI, FL 33125
P:305.963.9423
www.yhengengineering.com

MEP ENGINEER:

TLC
5757 BLUE LAGOON DR., STE 400
MIAMI, FL 33126
P:305.263.3873
www.tlc-engineers.com

LANDSCAPE ARCHITECT:

CAWLEY
780 NE 60TH STREET, SUITE 200
MIAMI, FL 33138
P:786.538.2961
www.christophercawley.com

SEAL/SIGNATURE/DATE:

Anna Caruso
CNS-Anna Caruso
01/09/16
0=ARQUITECTONICA INTERNATIONAL CORPORATION, ILLUS
Arquitectonica International Corporation has
been duly licensed and sealed by Anna Caruso, AIA
on the 01/09/16. I am the author of this document.
Printed copies of this document are not considered
signed and sealed and the signature must be verified on
any electronic copy.
2024.09.03

PLANNING BOARD

PROJECT ISSUE DATE : 07/07/24

ISSUE # DESCRIPTION DATE

PROJECT NUMBER:

010916

TO THE BEST OF MY KNOWLEDGE AND BELIEF, THESE PLANS AND
SPECIFICATIONS COMPLY WITH THE MINIMUM BUILDING CODES AND THE
APPLICABLE FIRE SAFETY STANDARDS AS DETERMINED BY THE CITY OF
MIAMI IN ACCORDANCE WITH SECTION 110, FLORIDA BUILDING CODE AND
CHAPTER 633, FLORIDA STATUTES.


ALL DESIGNS INDICATED IN THESE DRAWINGS ARE THE PROPERTY OF
ARQUITECTONICA INTERNATIONAL CORP. ALL COPYRIGHTS RESERVED. NO
COPIES, TRANSMISSIONS, REPRODUCTIONS OR ELECTRONIC MANIPULATION
OF ANY PORTION OF THESE DRAWINGS IN WHOLE OR IN PART ARE TO BE
MADE WITHOUT THE EXPRESS WRITTEN PERMISSION OF ARQUITECTONICA
INTERNATIONAL CORP.

DRAWING NAME:

FAR AREA DIAGRAMS


A 0.04PB

©2019 ARQUITECTONICA INTERNATIONAL, Inc
Office Registration # AA C000465
SCALE: As indicated

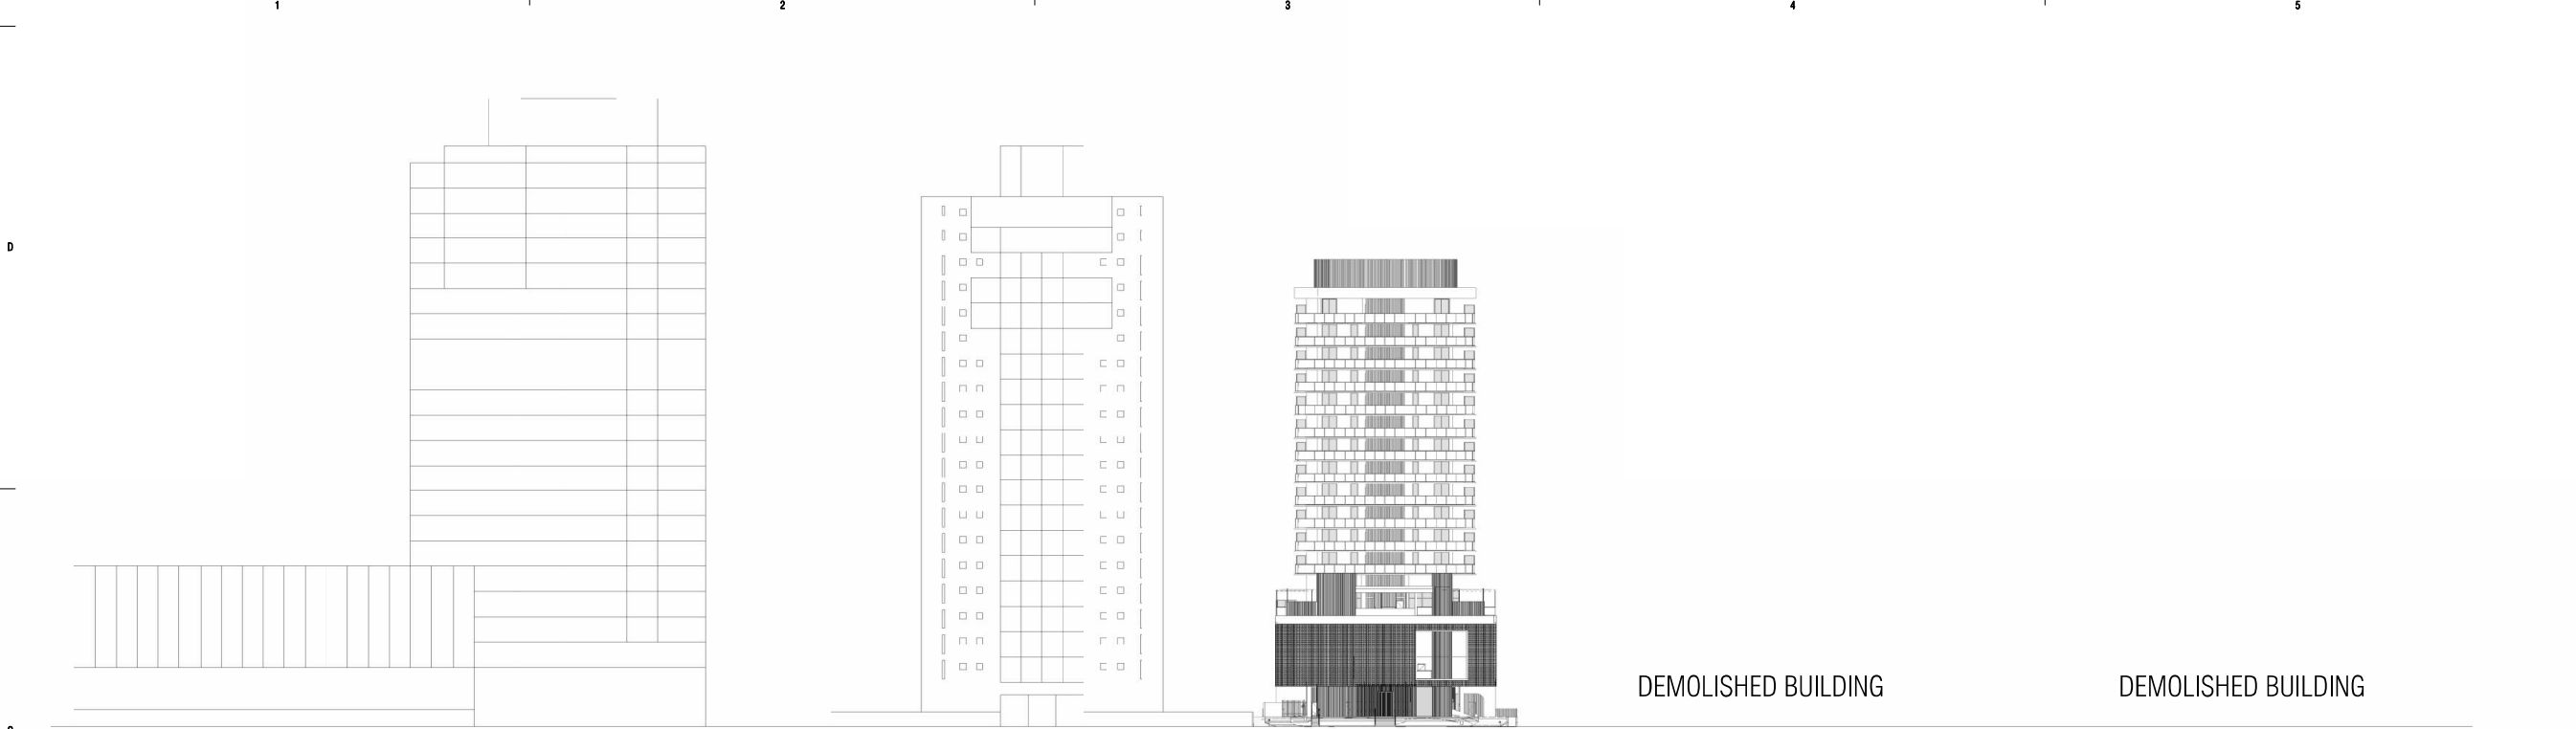

1 COLLINS AVENUE CONTEXT ELEVATION

1" = 40'-0"

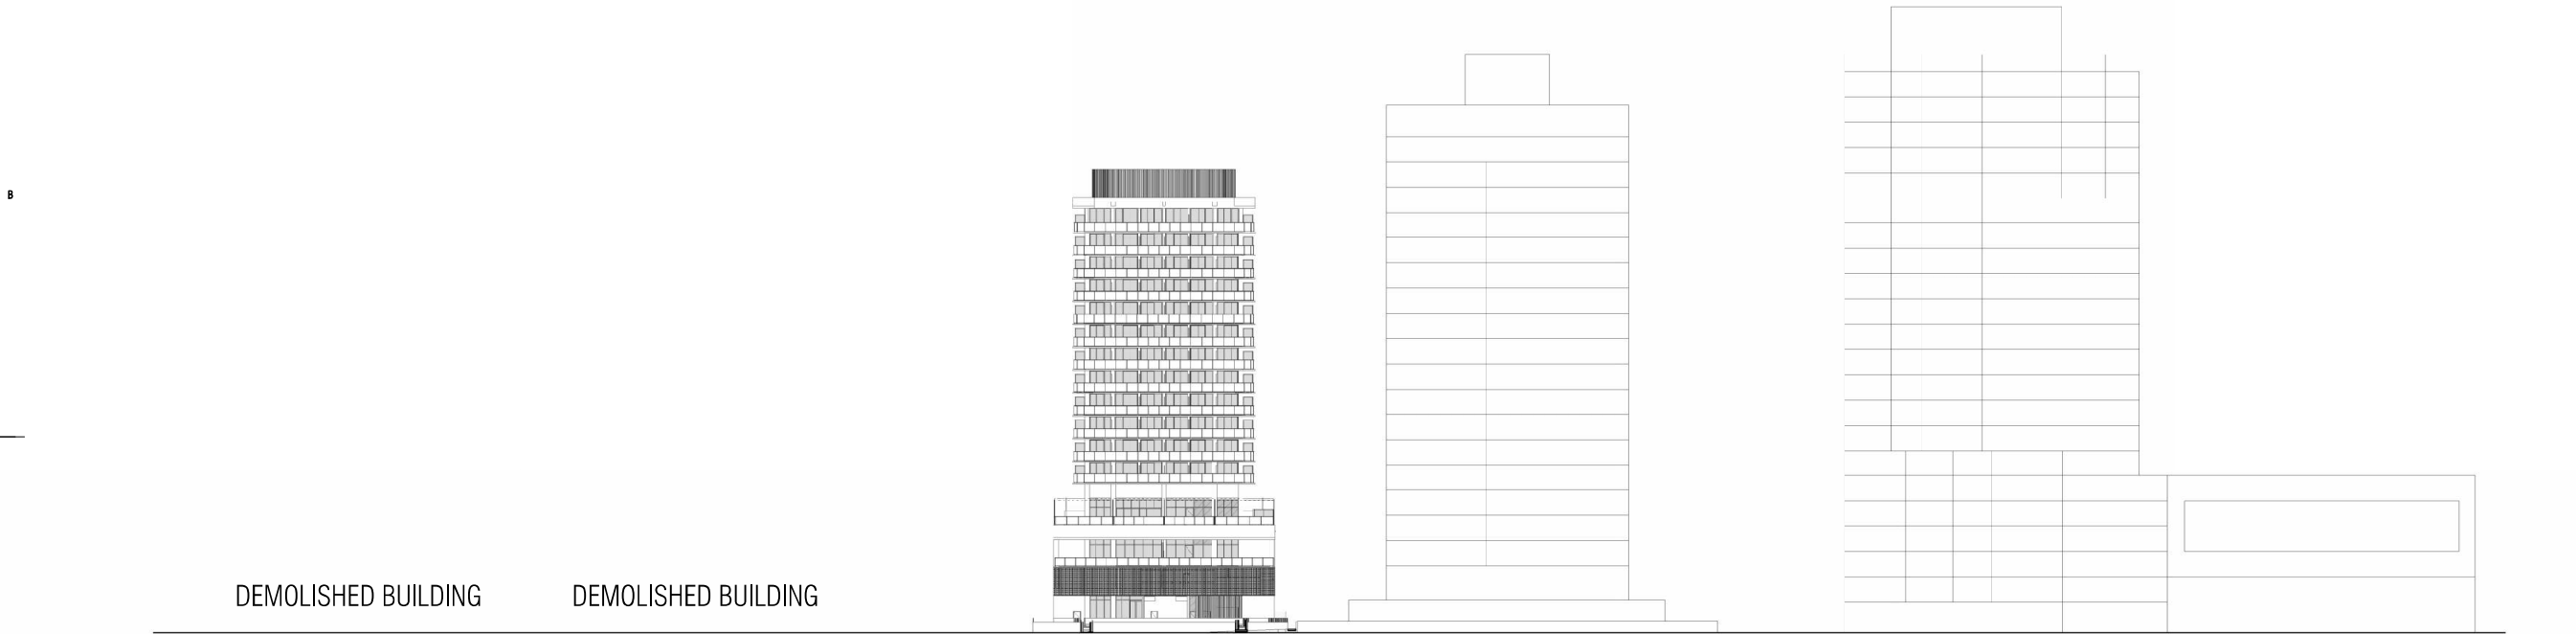

2 ATLANTIC WAY CONTEXT ELEVATION

1" = 40'-0"



6747 COLLINS AVENUE

MIAMI BEACH, FL 33141

OWNER:

URBANICA THE HOTELS
1000 FIFTH ST, SUITE 102
MIAMI BEACH, FL 33139
P:786.571.1700

ARQUITECTONICA

2900 Oak Avenue
Miami, Florida 33133
305.372.1812 TEL
305.372.1175 FAX
www.arquitectonica.com

CIVIL ENGINEER:

OCEAN ENGINEERING
8101 BISCAYNE BLVD UNIT 508
MIAMI, FL 33138
P:786.518.2008
www.oceanengineeringinc.com

STRUCTURAL ENGINEER:

YHE
99 NW 27 AVENUE
MIAMI, FL 33125
P:305.963.9423
www.yhengengineering.com

MEP ENGINEER:

TLC
5757 BLUE LAGOON DR., STE 400
MIAMI, FL 33126
P:305.263.3873
www.tlc-engineers.com

LANDSCAPE ARCHITECT:

CAWLEY
780 NE 60TH STREET, SUITE 200
MIAMI, FL 33138
P:786.538.2961
www.christophercawley.com

SEAL/SIGNATURE/DATE:

Anna Caruso
CNS-Anna Caruso
01/09/16-03/2024
O=ARQUITECTONICA INTERNATIONAL
CORPORATION, U.S.
Arquitectonica International Corporation has
been duly licensed and supervised by Anna Caruso, AIA
on the date below. I am the author of this document.
Printed copies of this document are not considered
signed and sealed and the signature must be verified on
any electronic copies.
2024.09.03 11:44:24

PLANNING BOARD

PROJECT ISSUE DATE : 07/07/24

ISSUE #	DESCRIPTION	DATE
---------	-------------	------

PROJECT NUMBER:

010976

TO THE BEST OF MY KNOWLEDGE AND BELIEF, THESE PLANS AND SPECIFICATIONS COMPLY WITH THE MINIMUM BUILDING CODES AND THE APPLICABLE FIRE SAFETY STANDARDS AS DETERMINED BY THE CITY OF MIAMI IN ACCORDANCE WITH SECTION 110, FLORIDA BUILDING CODE AND CHAPTER 633, FLORIDA STATUTES.

ALL DESIGNS INDICATED IN THESE DRAWINGS ARE THE PROPERTY OF ARQUITECTONICA INTERNATIONAL CORP. ALL COPYRIGHTS RESERVED. NO COPIES, TRANSMISSIONS, REPRODUCTIONS OR ELECTRONIC MANIPULATION OF ANY PORTION OF THESE DRAWINGS IN WHOLE OR IN PART ARE TO BE MADE WITHOUT THE EXPRESS WRITTEN PERMISSION OF ARQUITECTONICA INTERNATIONAL CORP.

DRAWING NAME:

CONTEXTUAL ELEVATION DRAWING

A 0.06PB

©2019 ARQUITECTONICA INTERNATIONAL, Inc
Office Registration # AA C000465

SCALE: 1" = 40'-0"

D

C

B

A



1 | Ariel View
N.T.S.



2 | Visualization - Front View
N.T.S.



6747 COLLINS AVENUE

MIAMI BEACH, FL 33141

OWNER:

URBANICA THE HOTELS
1000 FIFTH ST, SUITE 102
MIAMI BEACH, FL 33139
P: 786.571.1700

ARQUITECTONICA

2900 Oak Avenue
Miami, Florida 33133
305.372.1812 TEL
305.372.1175 FAX
www.arquitectonica.com

CIVIL ENGINEER:

OCEAN ENGINEERING
8101 BISCAYNE BLVD UNIT 508
MIAMI, FL 33138
P: 786.518.2008
www.oceanengineeringinc.com

STRUCTURAL ENGINEER:

YHE
99 NW 27 AVENUE
MIAMI, FL 33125
P: 305.963.9423
www.yhengineering.com

MEP ENGINEER:

TLC
5757 BLUE LAGOON DR., STE 400
MIAMI, FL 33126
P: 305.263.3873
www.tlc-engineers.com

LANDSCAPE ARCHITECT:

CAWLEY
780 NE 60TH STREET, SUITE 200
MIAMI, FL 33138
P: 786.538.2961
www.christophercawley.com

SEAL/SIGNATURE/DATE:

Anna Caruso
CNS-Anna Caruso
C:\Users\anna\OneDrive\ARQUITECTONICA\010976_6747 Collins Hotel_F023.rvt
O=ARQUITECTONICA INTERNATIONAL
CORPORATION, L.L.C.
Arquitectonica International Corporation has
been duly licensed and sealed by Anna Caruso, AIA
on the date below. I am the author of this document.
Printed copies of this document are not considered
signed and sealed and the signature must be verified on
any electronic copies.
2024.09.03 11:44:26

PLANNING BOARD

PROJECT ISSUE DATE : 07/07/24

ISSUE #	DESCRIPTION	DATE
---------	-------------	------

PROJECT NUMBER:
010976

TO THE BEST OF MY KNOWLEDGE AND BELIEF, THESE PLANS AND SPECIFICATIONS COMPLY WITH THE MINIMUM BUILDING CODES AND THE APPLICABLE FIRE-SAFETY STANDARDS AS DETERMINED BY THE CITY OF MIAMI IN ACCORDANCE WITH SECTION 110, FLORIDA BUILDING CODE AND CHAPTER 633, FLORIDA STATUTES.

ALL DESIGNS INDICATED IN THESE DRAWINGS ARE THE PROPERTY OF ARQUITECTONICA INTERNATIONAL CORP. ALL COPYRIGHTS RESERVED. NO COPIES, TRANSMISSIONS, REPRODUCTIONS OR ELECTRONIC MANIPULATION OF ANY PORTION OF THESE DRAWINGS IN WHOLE OR IN PART ARE TO BE MADE WITHOUT THE EXPRESS WRITTEN PERMISSION OF ARQUITECTONICA INTERNATIONAL CORP.

DRAWING NAME:

VISUALIZATION

A 0.07PB


©2019 ARQUITECTONICA INTERNATIONAL, Inc
Office Registration # AA C000465
SCALE: 1/2" = 1'-0"



1	01 VIEW
	N.T.S.




2	02 VIEW
	N.T.S.

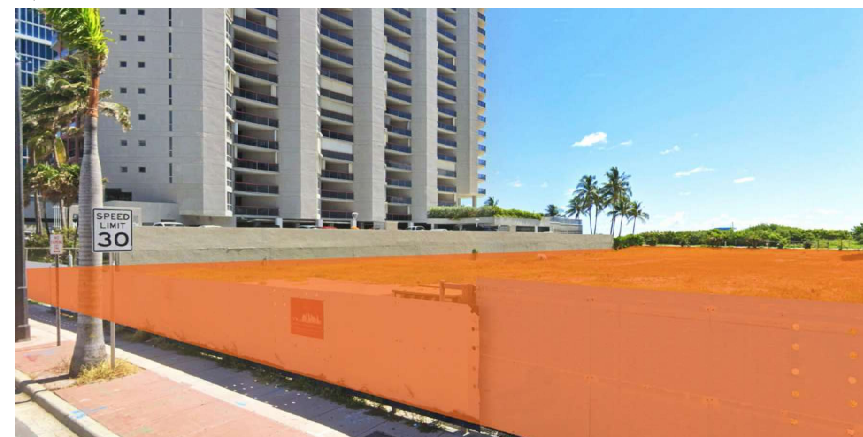

3 | 03 VIEW



4	04 VIEW
	N.T.S.

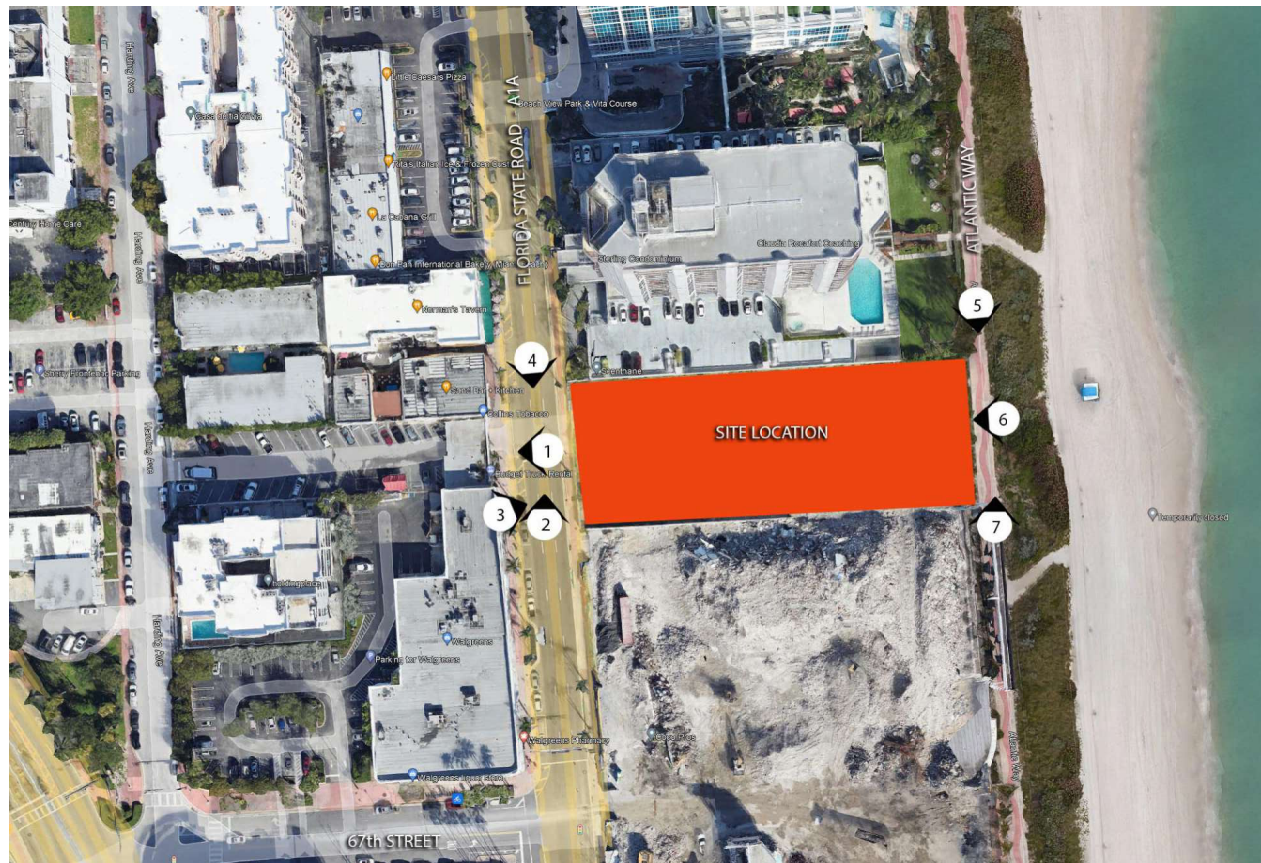


KEY PLAN
N.T.S.



5	05 VIEW
	N.T.S.



6	06 VIEW
	N.T.S.

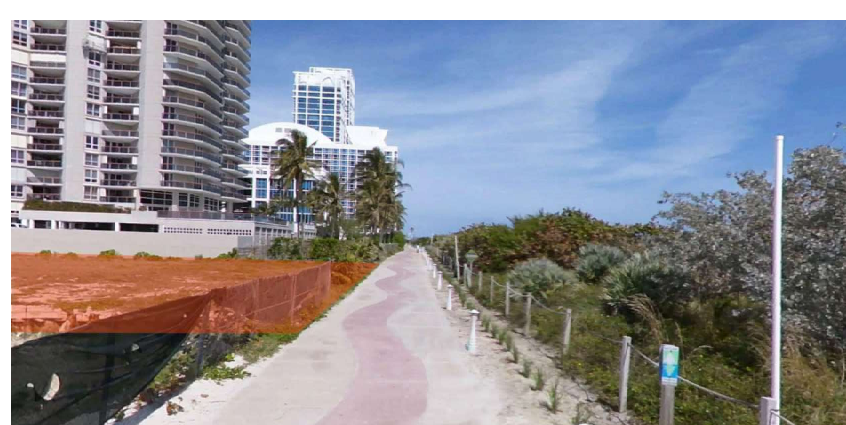

7	07 VIEW
	N.T.S.



6747 COLLINS AVENUE

MIAMI BEACH, FL 33141

OWNER:

URBANICA THE HOTELS
1000 FIFTH ST, SUITE 10
MIAMI BEACH, FL 33139
P:786.571.1700

ARQUITECTONICA

2900 Oak Avenue
Miami, Florida 33133
305.372.1812 TEL
305.372.1175 FAX
www.arquitectonica.com

CIVIL ENGINEER:

OCEAN ENGINEERING
8101 BISCAYNE BLVD UNIT 508
MIAMI, FL 33138
P:786.518.2008
www.oceanengineeringinc.com

STRUCTURAL ENGINEER

YHE
99 NW 27 AVENUE
MIAMI, FL 33125
P:305.969.9423
www.yhengineering.com

MEP ENGINEER:

TLC
5757 BLUE LAGOON DR., STE 400
MIAM, FL 33126
P:305.263.3873
www.tlc-engineers.com

LANDSCAPE ARCHITECT:
CAWLEY
780 NE 69TH STREET, SUITE 200
MIAMI, FL 33138
P: 786.536.2961
www.christophercawley.com

SEAL/SIGNATURE/DATE:

Anna Caruso
 CN=Anna Caruso
 mailQualifiers=QA.ADC0000010E7EC05680083B61,
 O=ARQUITECTONICA INTERNATIONAL
 CORPORATION, C=US
 Arquitectonica International Corporation. This form has
 been digitally signed and sealed by Anna Caruso, AIA
 on the day below, at the address of this location.
 Printed copies of this document are not preserved
 signed and sealed and the signature must be verified on
 any electronic copies.
 2024.09.03 12:59:59-0400

PLANNING BOARD

PROJECT ISSUE DATE : 07/07/24

ISSUE #	DESCRIPTION	DATE
---------	-------------	------

PROJECT NUMBER:
010976

TO THE BEST OF MY KNOWLEDGE AND BELIEF, THESE PLANS AND SPECIFICATIONS COMPLY WITH THE MINIMUM BUILDING CODES AND THE APPLICABLE FIRE-SAFETY STANDARDS AS DETERMINED BY THE CITY OF MIAMI IN ACCORDANCE WITH SECTION 110, FLORIDA BUILDING CODE AND CHAPTER 633, FLORIDA STATUTES.

ALL DESIGNS INDICATED IN THESE DRAWINGS ARE THE PROPERTY OF ARQUITECTONICA INTERNATIONAL CORP. ALL COPYRIGHTS RESERVED. NO COPIES, TRANSMISSIONS, REPRODUCTIONS OR ELECTRONIC MANIPULATION OF ANY PORTION OF THESE DRAWINGS IN WHOLE OR IN PART ARE TO BE MADE WITHOUT THE EXPRESS WRITTEN PERMISSION OF ARQUITECTONICA INTERNATIONAL CORP

DRAWING NAME

EXISTING PHOTOGRAPHY

A 0.08PB

©2019 ARQUITECTONICA INTERNATIONAL, Inc.
Office Registration # AA C000465
SCALE: 12" = 1'-0"

RESTAURANT SEATS COUNTS	AREA	SEATS	ADA SEATS (5%)	TOTAL	
GROUND FLOOR	OUTDOOR - RESTAURANT - 595 SF	36	2	38	38
RESTAURANT - LEVEL 3	INDOOR - 660 SF	28	2	30	62
	OUTDOOR - 915 SF	30	2	32	
LEVEL 4 - RESTAURANT	INDOOR - 1,286 SF	80	4	84	194
	OUTDOOR - 950 SF	57	3	60	
	BAR- 150 SF	9	1	10	
LEVEL 4 - BAR	BAR- 600 SF	38		40	
TOTAL RESTAURANT 5,166 SQ. FT.					294

RESTAURANT OCCUPANCY CALCULATIONS			
LEVEL 1 - RESTAURANT		TOTAL OCCUPANTS = 38	
SPACE NAME	AREA SF	OCCUPANCY FACTOR	OCCUPANTS
RESTAURANT	595 SF	1:15	38
LEVEL 3 - RESTAURANT		TOTAL OCCUPANTS = 62	
SPACE NAME	AREA SF	OCCUPANCY FACTOR	OCCUPANTS
RESTAURANT	660 SF	1:15	30
TERRACE RESTAURANT	915 SF	1:15	32
LEVEL 4 - RESTAURANT		TOTAL OCCUPANTS = 194	
SPACE NAME	AREA SF	OCCUPANCY FACTOR	OCCUPANTS
RESTAURANT	1,286 SF	1:15	84
TERRACE RESTAURANT	950 SF	1:15	60
BAR	150 SF	1:15	10
(POOL BAR) - TERRACE SEATING	600 SF	1:15	40

TOTAL OCCUPANTS = 294



6747 COLLINS AVENUE

MIAMI BEACH, FL 33141

OWNER:

URBANICA THE HOTELS

1000 FIFTH ST, SUITE 102
MIAMI BEACH, FL 33139
P:786.571.1700

ARQUITECTONICA

2900 Oak Avenue
Miami, Florida 33133
305.372.1812 TEL.
305.372.1175 FAX
www.arquitectonica.com

CIVIL ENGINEER:

OCEAN ENGINEERING
8101 BISCAYNE BLVD UNIT 508
MIAMI, FL 33138
P:786.518.2008
www.oceanengineeringinc.com

STRUCTURAL ENGINEER

YHE

99 NW 27 AVENUE
MIAMI, FL 33125
P:305.969.9423
www.yhengineering.com

MEP ENGINEER:

TLC
5757 BLUE LAGOON DR., STE 400
MIAMI, FL 33126
P:305.263.3873
www.tlc-engineers.com

LANDSCAPE ARCHITECT:

CRAWLEY
780 NE 69TH STREET, SUITE 200
MIAMI, FL 33138
P: 786.536.2961
www.christophercrawley.com

SEAL/SIGNATURE/DATE:

Anna Caruso
CIN=Anna Caruso
dn=cn=Anna Caruso, o=STATE OF FLORIDA, ou=FLORIDA
C-ARJATE-CORP-CORPORATION, email=anna.caruso@fla.gov, cn=ARJATE-CORP-CORPORATION

Arquitectura In-Marketing Corporation. This form has
been digitally signed and sealed by Anna Caruso, AIA,
on the date below. I am the author of this document.
Printed copies of this document are not considered
signed and sealed and the signature must be verified by
any electronic means.

2024.09.03 12:26:09 PM

PLANNING BOARD

PROJECT ISSUE DATE : 07/07/24

ISSUE #	DESCRIPTION	DATE
---------	-------------	------

PROJECT NUMBER:
010976

TO THE BEST OF MY KNOWLEDGE AND BELIEF, THESE PLANS AND SPECIFICATIONS COMPLY WITH THE MINIMUM BUILDING CODES AND THE APPLICABLE FIRE-SAFETY STANDARDS AS DETERMINED BY THE CITY OF MIAMI IN ACCORDANCE WITH SECTION 110, FLORIDA BUILDING CODE AND CHAPTER 633, FLORIDA STATUTES.


ALL DESIGNS INDICATED IN THESE DRAWINGS ARE THE PROPERTY OF ARQUITECTONICA INTERNATIONAL CORP. ALL COPYRIGHTS RESERVED. NO COPIES, TRANSMISSIONS, REPRODUCTIONS OR ELECTRONIC MANIPULATION OF ANY PORTION OF THESE DRAWINGS IN WHOLE OR IN PART ARE TO BE MADE WITHOUT THE EXPRESS WRITTEN PERMISSION OF ARQUITECTONICA INTERNATIONAL CORP

DRAWING NAME:


LEVEL 01 SEAT COUNT DIAGRAM

A 0.09PB

©2019 ARQUITECTONICA INTERNATIONAL, Inc.
Office Registration # AA C000465
SCALE: As indicated

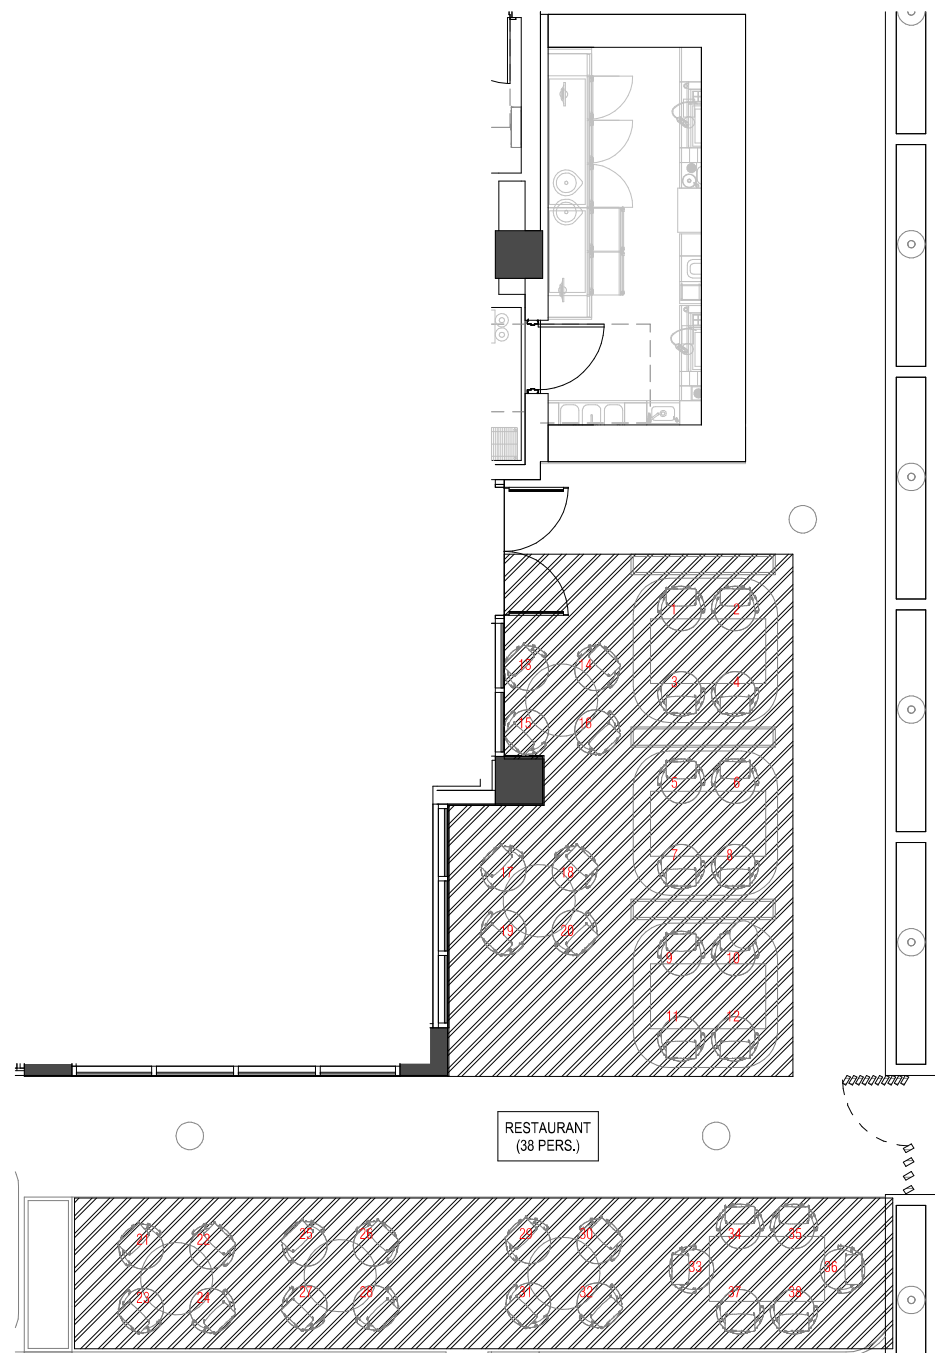

LEVEL 1 - SEAT COUNT - RESTAURANT BY BREZZA

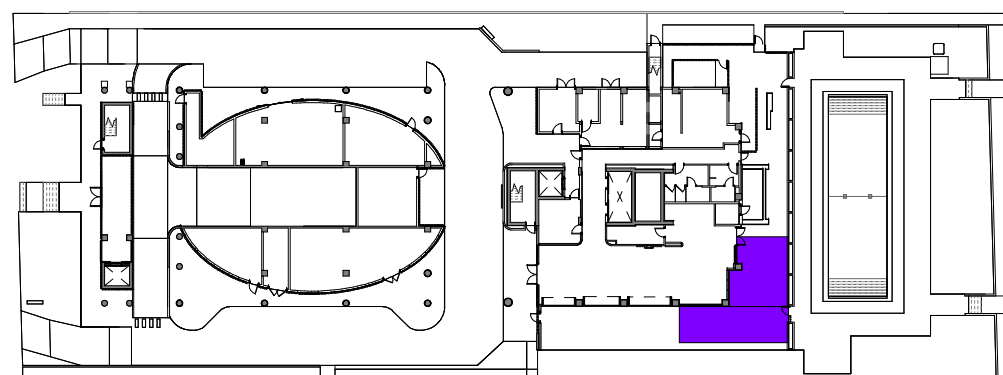
 $1/4^{\circ} = 1'-0"$ 

LEVEL 1 - RESTAURANT KEY PLAN

2

PROPOSED LEVEL 1 - EAST SECTOR

3/32" = 1'-0"

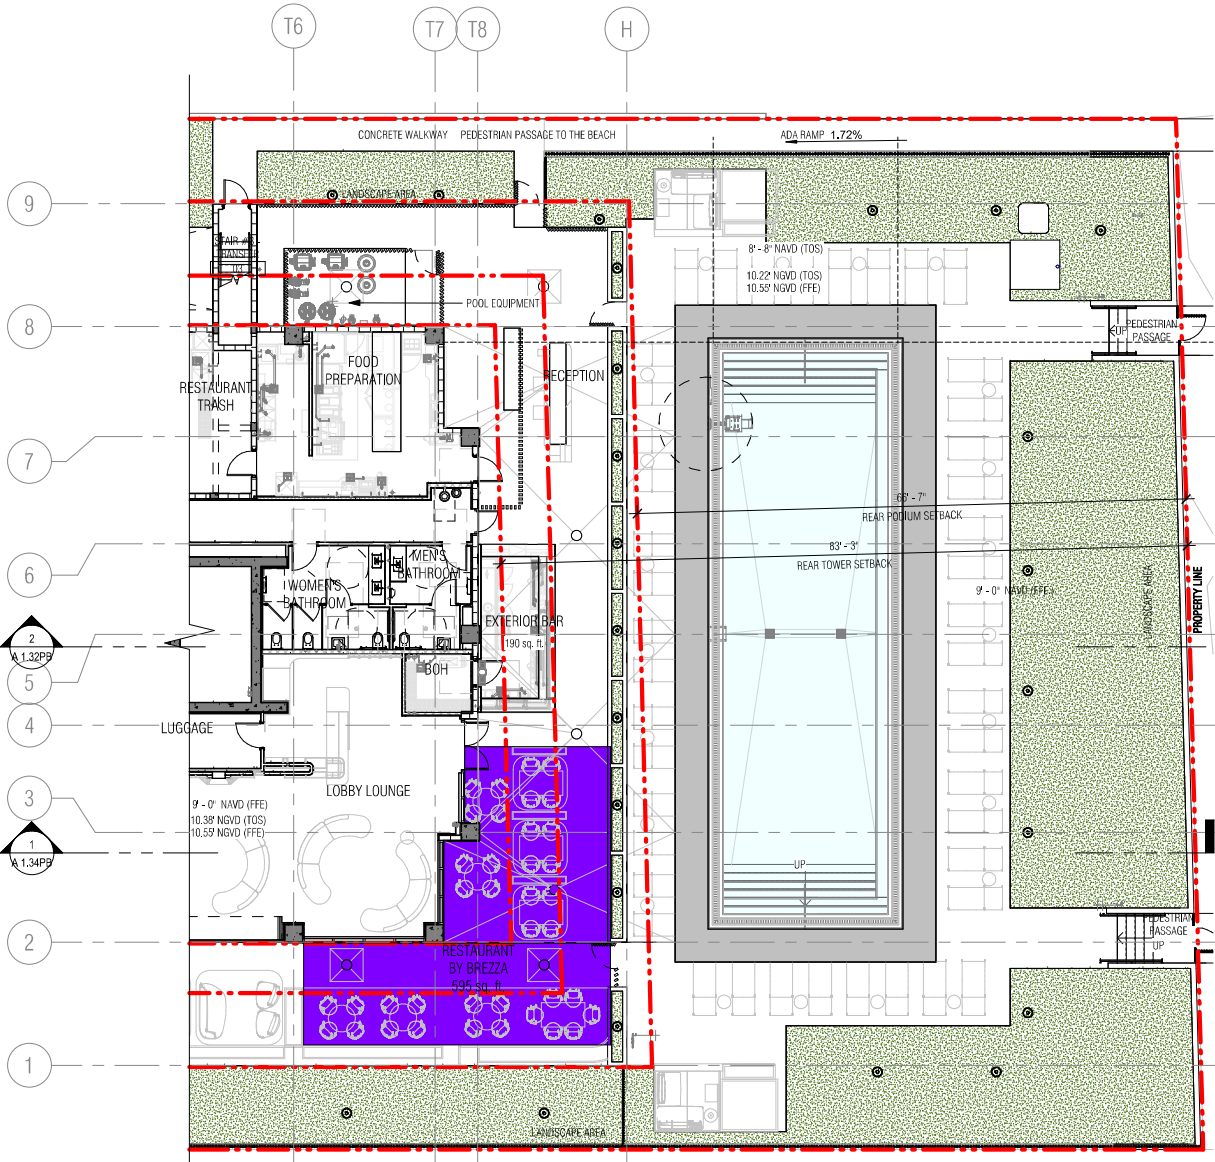

KEYPLAN - PROPOSED LEVEL 1

SCHEDULE WITH CAR-STACKERS

HOTEL PARKING REQUIREMENTS				
TYPE	QUANTITY	RATIO		TOTAL REQUIRED
Hotel units 1-100	100 units	0.5 SPACES/UNITS		110
Hotel units 101+	60 units	1.0 SPACES/UNITS		
Restaurant = 294 seats - 80 (units reduction) = 214/4 (1 space per 4 seat)				54 SPACES
TOTAL				164 SPACES
ALTERNATIVE PARKING INCENTIVE				
Bicycle parking long-term (Max. 15%)	75	0.20 P.S/BIKE		15 PARKING SPACES
Moped (Max. 15%)	21	0.33 P.S/MOPED		7 PARKING SPACES
Drop-off (Max. 3 drop-off)	3	3.00 P.S/DROP-OFF		9 PARKING SPACES
Showers (for bicyclist, max. 4)	1	2.00 P.S/SHOWER		2 PARKING SPACES
Carpool Parking (Max. 10%)	5	3.00 P.S/CARPOOL		15 PARKING SPACES
TOTAL (Maximum 50% of 164 spaces)				48 PARKING SPACES
LEVELS		STANDARD PARKING	EV PARKING SPACES	TOTAL PROVIDED
LEVEL 1	Single Parking	0	0	0
LEVEL 2	Single Parking	26	24	50
LEVEL 3	Single Parking	6	0	66
	Car Stackers	30 (2) = 60 parking spaces	0	
TOTAL PARKING		92	24	116 TOTAL NEW PARKING
Alternative parking reduction				48 PARKING SPACES
TOTAL WITH BENEFIT				164 PARKING SPACES
PROJECT TOTAL (110 unit parking required + 54 restaurant parking required)				164 TOTAL PARKING REQUIRED

FBC - TABLE 208.2 - FOR 76 TO 100 STANDARD PARKING SPACES PROVIDED - REQUIRE 4 ADA PARKING SPACES
FBC - TABLE 208.2 - FOR 101 TO 150 STANDARD PARKING SPACES PROVIDED - REQUIRE 5 ADA PARKING SPACES -
ADA PARKING PROVIDED 5
BIKE RACK = Storage for 75 bikes provided
1 Bicycle shower at second floor.



6747 COLLINS AVENUE

MIAMI BEACH, FL 33141

OWNER:
URBANICA THE HOTELS
1000 FIFTH ST, SUITE 102
MIAMI BEACH, FL 33139
P:786.571.1700

ARQUITECTONICA
2900 Oak Avenue
Miami, Florida 33133
305.372.1812 TEL
305.372.1175 FAX
www.arquitectonica.com

CIVIL ENGINEER:
OCEAN ENGINEERING
8101 BISCAYNE BLVD UNIT 508
MIAMI, FL 33138
P:786.518.2008
www.oceanengineeringinc.com

STRUCTURAL ENGINEER:
YHE
99 NW 27 AVENUE
MIAMI, FL 33125
P:305.963.9423
www.yhengengineering.com

MEP ENGINEER:
TLC
5757 BLUE LAGOON DR., STE 400
MIAMI, FL 33126
P:305.263.3873
www.tlc-engineers.com

LANDSCAPE ARCHITECT:
CAWLEY
780 NE 60TH STREET, SUITE 200
MIAMI, FL 33138
P:786.538.2961
www.christophercawley.com

SEAL/SIGNATURE/DATE:

Anna Caruso
CNS-Anna Caruso
01/09/16
0=ARQUITECTONICA INTERNATIONAL CORPORATION, ILLUS
Arquitectonica International Corporation has been duly licensed and supervised by Anna Caruso, AIA on the date below. I am the author of this document. Printed copies of this document are not considered signed and sealed and the signature must be verified on any electronic copy.
2024.09.03 10:00 AM

PLANNING BOARD
PROJECT ISSUE DATE : 07/07/24

ISSUE #	DESCRIPTION	DATE
---------	-------------	------

PROJECT NUMBER:
010916


TO THE BEST OF MY KNOWLEDGE AND BELIEF, THESE PLANS AND SPECIFICATIONS COMPLY WITH THE MINIMUM BUILDING CODES AND THE APPLICABLE FIRE SAFETY STANDARDS AS DETERMINED BY THE CITY OF MIAMI IN ACCORDANCE WITH SECTION 110, FLORIDA BUILDING CODE AND CHAPTER 633, FLORIDA STATUTES.

ALL DESIGNS INDICATED IN THESE DRAWINGS ARE THE PROPERTY OF ARQUITECTONICA INTERNATIONAL CORP. ALL COPYRIGHTS RESERVED. NO COPIES, TRANSMISSIONS, REPRODUCTIONS OR ELECTRONIC MANIPULATION OF ANY PORTION OF THESE DRAWINGS IN WHOLE OR IN PART ARE TO BE MADE WITHOUT THE EXPRESS WRITTEN PERMISSION OF ARQUITECTONICA INTERNATIONAL CORP.

DRAWING NAME:
PROPOSED LEVEL 01 PLAN SECTOR EAST

A 1.01EPB


©2019 ARQUITECTONICA INTERNATIONAL, Inc
Office Registration # AA C000465
SCALE: As indicated

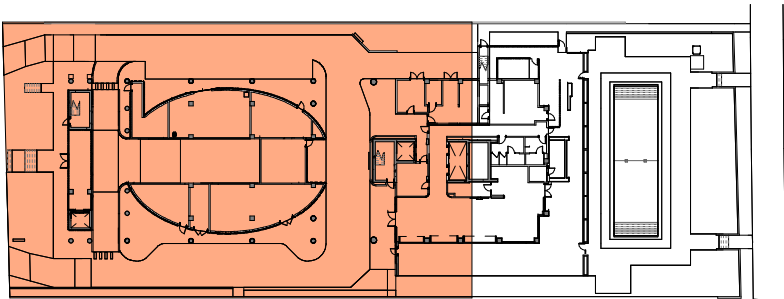

KEYPLAN - PROPOSED LEVEL 1

HOTEL PARKING REQUIREMENTS				
TYPE	QUANTITY	RATIO	TOTAL REQUIRED	
Hotel units 1-100	100 units	0.5 SPACES/UNITS	50 SPACES	110
Hotel units 101+	60 units	1.0 SPACES/UNITS	60 SPACES	
Restaurant = 294 seats - 80 (units reduction) = 214/4 (1 space per 4 seat)			54 SPACES	
TOTAL			164 SPACES	
ALTERNATIVE PARKING INCENTIVE				
Bicycle parking long-term (Max. 15%)	75	0.20 P.S./BIKE	15 PARKING SPACES	
Moped (Max. 15%)	21	0.33 P.S./MOPED	7 PARKING SPACES	
Drop-off (Max. 3 drop-off)	3	3.00 P.S./DROP-OFF	9 PARKING SPACES	
Showers (for bicyclist, max. 4)	1	2.00 P.S./SHOWER	2 PARKING SPACES	
Carpool Parking (Max. 10%)	5	3.00 P.S./CARPOOL	15 PARKING SPACES	
TOTAL (Maximum 50% of 164 spaces)			48 PARKING SPACES	
LEVELS	STANDARD PARKING	EV PARKING SPACES	TOTAL PROVIDED	
LEVEL 1	Single Parking	0	0	0
LEVEL 2	Single Parking	26	24	50
LEVEL 3	Single Parking	6	0	66
	Car Stackers	30 (2) = 60 parking spaces	0	
TOTAL PARKING		92	24	116 TOTAL NEW PARKING
Alternative parking reduction				48 PARKING SPACES
TOTAL WITH BENEFIT				164 PARKING SPACES
PROJECT TOTAL (110 unit parking required + 54 restaurant parking required)				164 TOTAL PARKING REQUIRED

FBC - TABLE 208.2 - FOR 76 TO 100 STANDARD PARKING SPACES PROVIDED - REQUIRE 4 ADA PARKING SPACES
FBC - TABLE 208.2 - FOR 101 TO 150 STANDARD PARKING SPACES PROVIDED - REQUIRE 5 ADA PARKING SPACES -
ADA PARKING PROVIDED 5
BIKE RACK = Storage for 75 bikes provided
1 Bicycle shower at second floor.

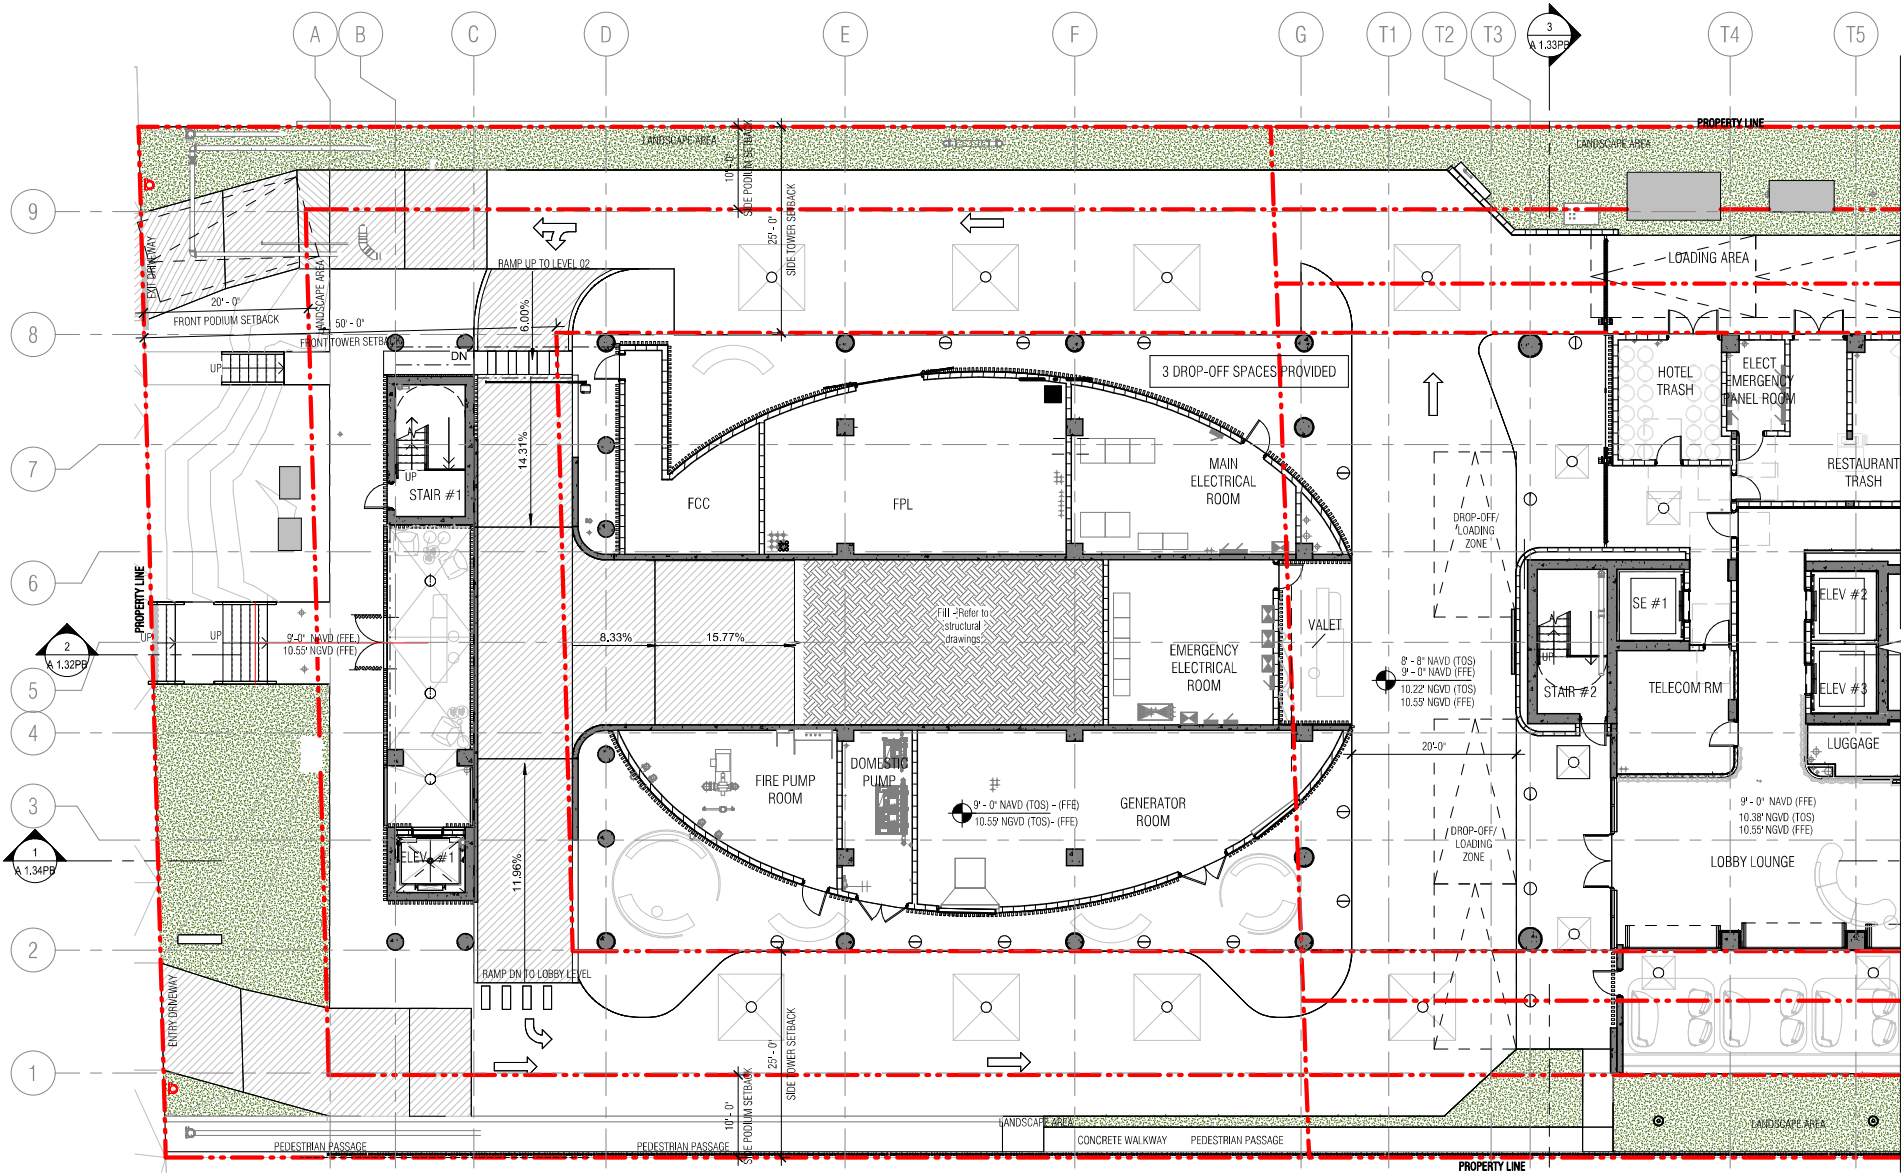

PROPOSED LEVEL 1 - WEST SECTOR

3/32" = 1'-0"



6747 COLLINS AVENUE

MIAMI BEACH, FL 33141

OWNER:
URBANICA THE HOTELS
1000 FIFTH ST, SUITE 102
MIAMI BEACH, FL 33139
P:786.571.1700

ARCHITECTONICA
2900 Oak Avenue
Miami, Florida 33133
305.372.1812 TEL
305.372.1175 FAX
www.architectonica.com

CIVIL ENGINEER:
OCEAN ENGINEERING
8101 BISCAYNE BLVD UNIT 508
MIAMI, FL 33138
P:786.518.2008
www.oceanengineeringinc.com

STRUCTURAL ENGINEER:
YHE
99 NW 24th Avenue
MIAMI, FL 33125
P:305.963.9423
www.yheengineering.com

MEP ENGINEER:
TLC
5757 BLUE LAGOON DR., STE 400
MIAMI, FL 33126
P:305.263.3873
www.tlc-engineers.com

LANDSCAPE ARCHITECT:
CAWLEY
780 NE 60TH STREET, SUITE 200
MIAMI, FL 33138
P:786.538.2961
www.christophercawley.com

SEAL/SIGNATURE/DATE:
Anna Caruso
CNS-Anna Caruso
01/09/2024
O=ARQUITECTONICA INTERNATIONAL CORPORATION, ILLUS
Arquitectonica International Corporation has been duly licensed and regulated by the State of Florida. I am the author of this document. Printed copies of this document are not considered signed and sealed and the signature must be verified on any electronic copy.
2024.09.03 10:07

PLANNING BOARD
PROJECT ISSUE DATE : 07/07/24

ISSUE # DESCRIPTION DATE

PROJECT NUMBER:
010976

TO THE BEST OF MY KNOWLEDGE AND BELIEF, THESE PLANS AND SPECIFICATIONS COMPLY WITH THE MINIMUM BUILDING CODES AND THE APPLICABLE FIRE-SAFETY STANDARDS AS DETERMINED BY THE CITY OF MIAMI IN ACCORDANCE WITH SECTION 110, FLORIDA BUILDING CODE AND CHAPTER 633, FLORIDA STATUTES.

ALL DESIGNS INDICATED IN THESE DRAWINGS ARE THE PROPERTY OF ARQUITECTONICA INTERNATIONAL CORP. ALL COPYRIGHTS RESERVED. NO COPIES, TRANSMISSIONS, REPRODUCTIONS OR ELECTRONIC MANIPULATION OF ANY PORTION OF THESE DRAWINGS IN WHOLE OR IN PART ARE TO BE MADE WITHOUT THE EXPRESS WRITTEN PERMISSION OF ARQUITECTONICA INTERNATIONAL CORP.

DRAWING NAME:
PROPOSED LEVEL 01 PLAN SECTOR WEST


A 1.01WPB

D

C

B

A

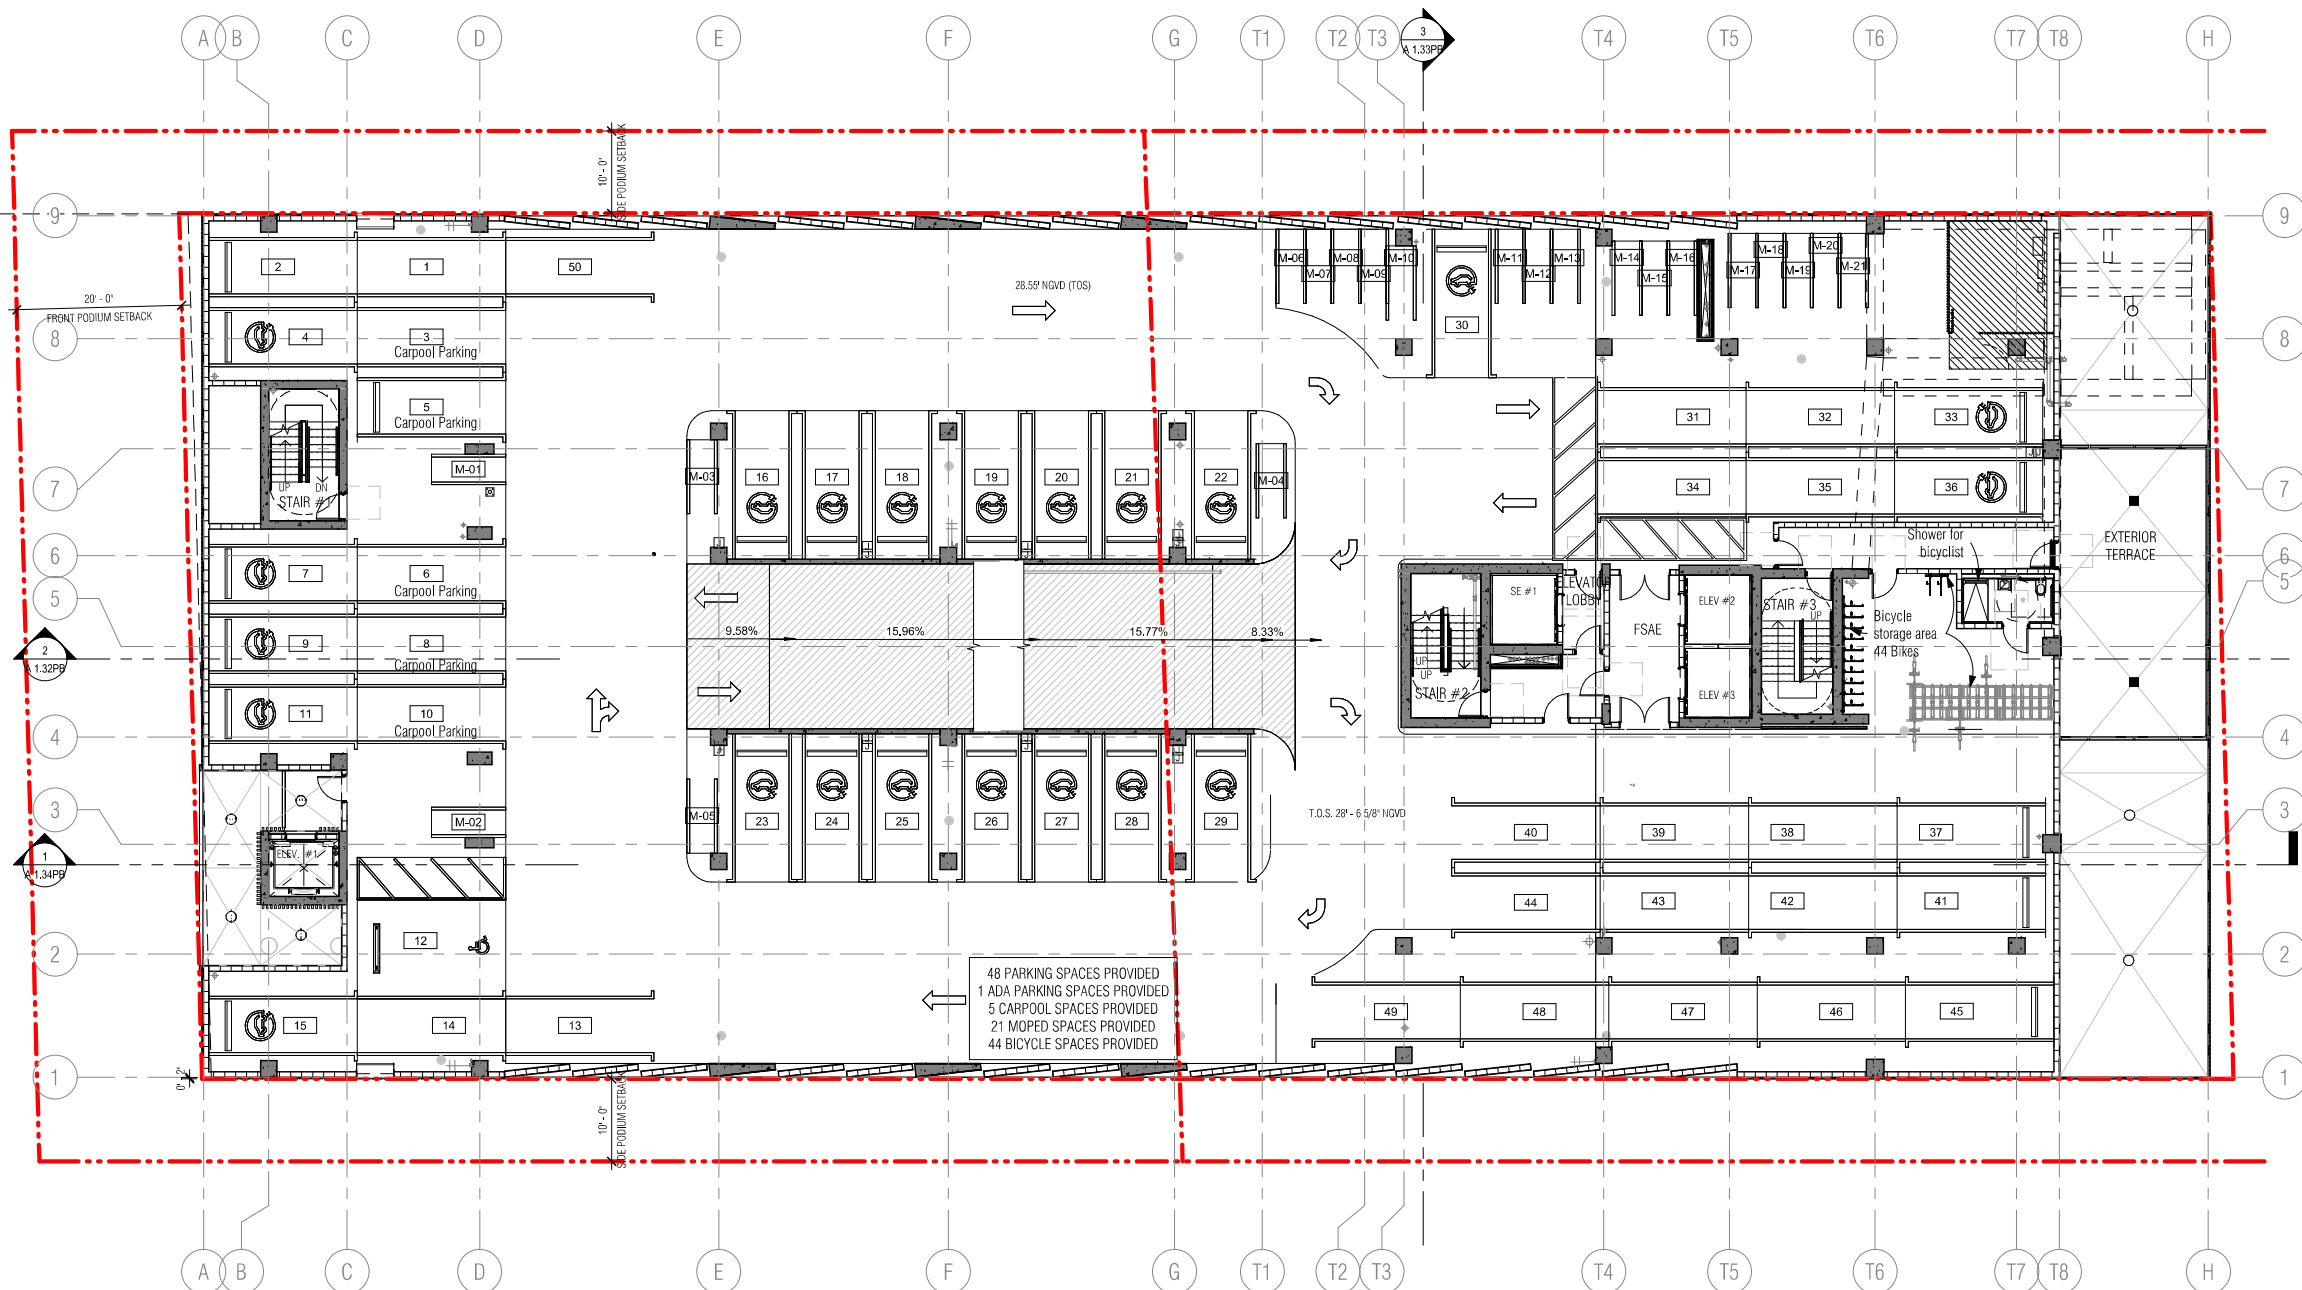

1 PROPOSED LEVEL 2
3/32" = 1'-0"

HOTEL PARKING REQUIREMENTS			
TYPE	QUANTITY	RATIO	TOTAL REQUIRED
Hotel units 1-100	100 units	0.5 SPACES/UNITS	50 SPACES
Hotel units 101+	60 units	1.0 SPACES/UNITS	60 SPACES
Restaurant = 294 seats - 80 (units reduction) = 214/4 (1 space per 4 seat)			54 SPACES
TOTAL			164 SPACES
ALTERNATIVE PARKING INCENTIVE			
Bicycle parking long-term (Max. 15%)	75	0.20 P.S./BIKE	15 PARKING SPACES
Moped (Max. 15%)	21	0.33 P.S./MOPED	7 PARKING SPACES
Drop-off (Max. 3 drop-off)	3	3.00 P.S./DROP-OFF	9 PARKING SPACES
Showers (for bicyclist, max. 4)	1	2.00 P.S./SHOWER	2 PARKING SPACES
Carpool Parking (Max. 10%)	5	3.00 P.S./CARPOOL	15 PARKING SPACES
TOTAL (Maximum 50% of 164 spaces)			48 PARKING SPACES
LEVELS	STANDARD PARKING	EV PARKING SPACES	TOTAL PROVIDED
LEVEL 1	0	0	0
LEVEL 2	26	24	50
LEVEL 3	6	0	66
TOTAL PARKING			116 TOTAL NEW PARKING
Alternative parking reduction			48 PARKING SPACES
TOTAL WITH BENEFIT			164 PARKING SPACES
PROJECT TOTAL (110 unit parking required + 54 restaurant parking required)			164 TOTAL PARKING REQUIRED

FBC - TABLE 208.2 - FOR 76 TO 100 STANDARD PARKING SPACES PROVIDED - REQUIRE 4 ADA PARKING SPACES
FBC - TABLE 208.2 - FOR 101 TO 150 STANDARD PARKING SPACES PROVIDED - REQUIRE 5 ADA PARKING SPACES -
ADA PARKING PROVIDED 5
BIKE RACK = Storage for 75 bikes provided
1 Bicycle shower at second floor.



6747 COLLINS AVENUE

MIAMI BEACH, FL 33141

OWNER:
URBANICA THE HOTELS
1000 FIFTH ST, SUITE 102
MIAMI BEACH, FL 33139
P:786.571.1700

ARQUITECTONICA
2900 Oak Avenue
Miami, Florida 33133
305.372.1812 TEL
305.372.1175 FAX
www.arquitectonica.com

CIVIL ENGINEER:
OCEAN ENGINEERING
8101 BISCAYNE BLVD UNIT 508
MIAMI, FL 33138
P:786.518.2008
www.oceanengineeringinc.com

STRUCTURAL ENGINEER:
YHE
99 NW 27 AVENUE
MIAMI, FL 33125
P:305.963.9423
www.yhengengineering.com

MEP ENGINEER:
TLC
5757 BLUE LAGOON DR., STE 400
MIAMI, FL 33126
P:305.263.3873
www.tlc-engineers.com

LANDSCAPE ARCHITECT:
CAWLEY
780 NE 60TH STREET, SUITE 200
MIAMI, FL 33138
P:786.538.2961
www.christophercawley.com

SEAL/SIGNATURE/DATE:

Anna Caruso
CNS-Anna Caruso
01/09/16
0=ARQUITECTONICA INTERNATIONAL CORPORATION, ILLUS
Arquitectonica International Corporation has
been duly licensed and sealed by Anna Caruso, AIA
on the date below. I am the author of this document.
Printed copies of this document are not considered
signed and sealed and the signature must be verified on
any electronic copy.
2024.09.03

PLANNING BOARD
PROJECT ISSUE DATE : 07/07/24

ISSUE #	DESCRIPTION	DATE
---------	-------------	------

PROJECT NUMBER:
010916

TO THE BEST OF MY KNOWLEDGE AND BELIEF, THESE PLANS AND SPECIFICATIONS COMPLY WITH THE MINIMUM BUILDING CODES AND THE APPLICABLE FIRE-SAFETY STANDARDS AS DETERMINED BY THE CITY OF MIAMI IN ACCORDANCE WITH SECTION 110, FLORIDA BUILDING CODE AND CHAPTER 633, FLORIDA STATUTES.

ALL DESIGNS INDICATED IN THESE DRAWINGS ARE THE PROPERTY OF ARQUITECTONICA INTERNATIONAL CORP. ALL COPYRIGHTS RESERVED. NO COPIES, TRANSMISSIONS, REPRODUCTIONS OR ELECTRONIC MANIPULATION OF ANY PORTION OF THESE DRAWINGS IN WHOLE OR IN PART ARE TO BE MADE WITHOUT THE EXPRESS WRITTEN PERMISSION OF ARQUITECTONICA INTERNATIONAL CORP.

DRAWING NAME:
PROPOSED LEVEL 02 PLAN OVERALL

A 1.02PB

©2019 ARQUITECTONICA INTERNATIONAL, Inc
Office Registration # AA C000465
SCALE: As indicated

Autodesk Docs/0000/010916/000-1122-6747 Collins Hotel - Urbanica/010916_6747 Collins Hotel_F023.rvt

26/09/2024 14:45:09

HOTEL PARKING REQUIREMENTS

ALTERNATIVE PARKING INCENTIVE

TOTAL (Maximum 50% of 164 spaces)	
-----------------------------------	--

FBC - TABLE 208.2 - FOR 76 TO 100 STANDARD PARKING SPACES PROVIDED - REQUIRE 4 ADA PARKING SPACES -
FBC - TABLE 208.2 - FOR 101 TO 150 STANDARD PARKING SPACES PROVIDED - REQUIRE 5 ADA PARKING SPACES -



OWNER:
URBANICA THE HOTELS

2900 Oak Avenue
Miami, Florida 33133
305.372.1812 TEL.
305.372.1175 FAX
www.arquitectonica.com

OCEAN ENGINEERING
8101 BISCAYNE BLVD UNIT 508
MIAMI, FL 33138
P:786.518.2008
www.oceanengineeringinc.com

YHE
99 NW 27 AVENUE
MIAMI, FL 33125
P:305.969.9423
www.yhengineering.com

TLC
5757 BLUE LAGOON DR., STE 400
MIAM, FL 33126
P:305.263.3873
www.tlc-engineers.com

LANDSCAPE ARCHITECT:
CAWLEY
780 NE 69TH STREET, SUITE 200
MIAMI, FL 33138
P:786.536.2961
www.christophercawley.com


 Anna Caruso
 CN=Anna Caruso
 dnQualifier=001A01C0000010E7EC659290083B61,
 O=ARCHITECTONICA INTERNATIONAL CORPORATION
 Architectonica International Corporation. This form has
 been digitally signed and sealed by Anna Caruso, AIA on
 the date below. I am the author of this document.
 Printed copies of this document are not considered
 signed and sealed and the signature must be verified on
 any electronic copies.
 2024.09.03 10:00 AM EDT

PROJECT ISSUE DATE : 07/07/24

PROJECT NUMBER:
010976

TO THE BEST OF MY KNOWLEDGE AND BELIEF, THESE PLANS AND SPECIFICATIONS COMPLY WITH THE MINIMUM BUILDING CODES AND THE APPLICABLE FIRE-SAFETY STANDARDS AS DETERMINED BY THE CITY OF MIAMI IN ACCORDANCE WITH SECTION 110, FLORIDA BUILDING CODE AND CHAPTER 633, FLORIDA STATUTES.

ALL DESIGNS INDICATED IN THESE DRAWINGS ARE THE PROPERTY OF ARQUITECTONICA INTERNATIONAL CORP. ALL COPYRIGHTS RESERVED. NO COPIES, TRANSMISSIONS, REPRODUCTIONS OR ELECTRONIC MANIPULATION OF ANY PORTION OF THESE DRAWINGS IN WHOLE OR IN PART ARE TO BE MADE WITHOUT THE EXPRESS WRITTEN PERMISSION OF ARQUITECTONICA INTERNATIONAL CORP.

PROPOSED LEVEL 03 PLAN OVERALL

A 1.03PB

©2019 ARQUITECTONICA INTERNATIONAL, Inc
Office Registration # AA C000465
SCALE: As indicated



6747 COLLINS AVENUE

MIAMI BEACH, FL 33141

OWNER:
URBANICA THE HOTELS
1000 FIFTH ST, SUITE 102
MIAMI BEACH, FL 33139
P:786.571.1700

ARQUITECTONICA
2900 Oak Avenue
Miami, Florida 33133
305.372.1812 TEL
305.372.1175 FAX
www.arquitectonica.com

CIVIL ENGINEER:
OCEAN ENGINEERING
8101 BISCAYNE BLVD UNIT 508
MIAMI, FL 33138
P:786.518.2008
www.oceanengineeringinc.com

STRUCTURAL ENGINEER:
YHE
99 NW 27 AVENUE
MIAMI, FL 33125
P:305.963.9423
www.yhengengineering.com

MEP ENGINEER:
TLC
5757 BLUE LAGOON DR., STE 400
MIAMI, FL 33126
P:305.263.3873
www.tlc-engineers.com

LANDSCAPE ARCHITECT:
CAWLEY
780 NE 60TH STREET, SUITE 200
MIAMI, FL 33138
P:786.538.2961
www.christophercawley.com

SEAL/SIGNATURE/DATE:

Anna Caruso
CNS-Anna Caruso
01/09/16
0=ARQUITECTONICA INTERNATIONAL
CORPORATION, ILLUS
Arquitectonica International Corporation has
been duly licensed and sealed by Anna Caruso, AIA
on the 01/09/16. I am the author of this document.
Printed copies of this document are not considered
signed and sealed and the signature must be verified on
any electronic copy.
2024.09.03

PLANNING BOARD
PROJECT ISSUE DATE : 07/07/24

ISSUE #	DESCRIPTION	DATE
---------	-------------	------


PROJECT NUMBER:
010916

TO THE BEST OF MY KNOWLEDGE AND BELIEF, THESE PLANS AND SPECIFICATIONS COMPLY WITH THE MINIMUM BUILDING CODES AND THE APPLICABLE FIRE-SAFETY STANDARDS AS DETERMINED BY THE CITY OF MIAMI IN ACCORDANCE WITH SECTION 110, FLORIDA BUILDING CODE AND CHAPTER 633, FLORIDA STATUTES.


ALL DESIGNS INDICATED IN THESE DRAWINGS ARE THE PROPERTY OF ARQUITECTONICA INTERNATIONAL CORP. ALL COPYRIGHTS RESERVED. NO COPIES, TRANSMISSIONS, REPRODUCTIONS OR ELECTRONIC MANIPULATION OF ANY PORTION OF THESE DRAWINGS IN WHOLE OR IN PART ARE TO BE MADE WITHOUT THE EXPRESS WRITTEN PERMISSION OF ARQUITECTONICA INTERNATIONAL CORP.

DRAWING NAME:
PROPOSED LEVEL 04 PLAN OVERALL

A 1.04PB
©2019 ARQUITECTONICA INTERNATIONAL, Inc
Office Registration # AA C000465
SCALE: 3/32" = 1'-0"

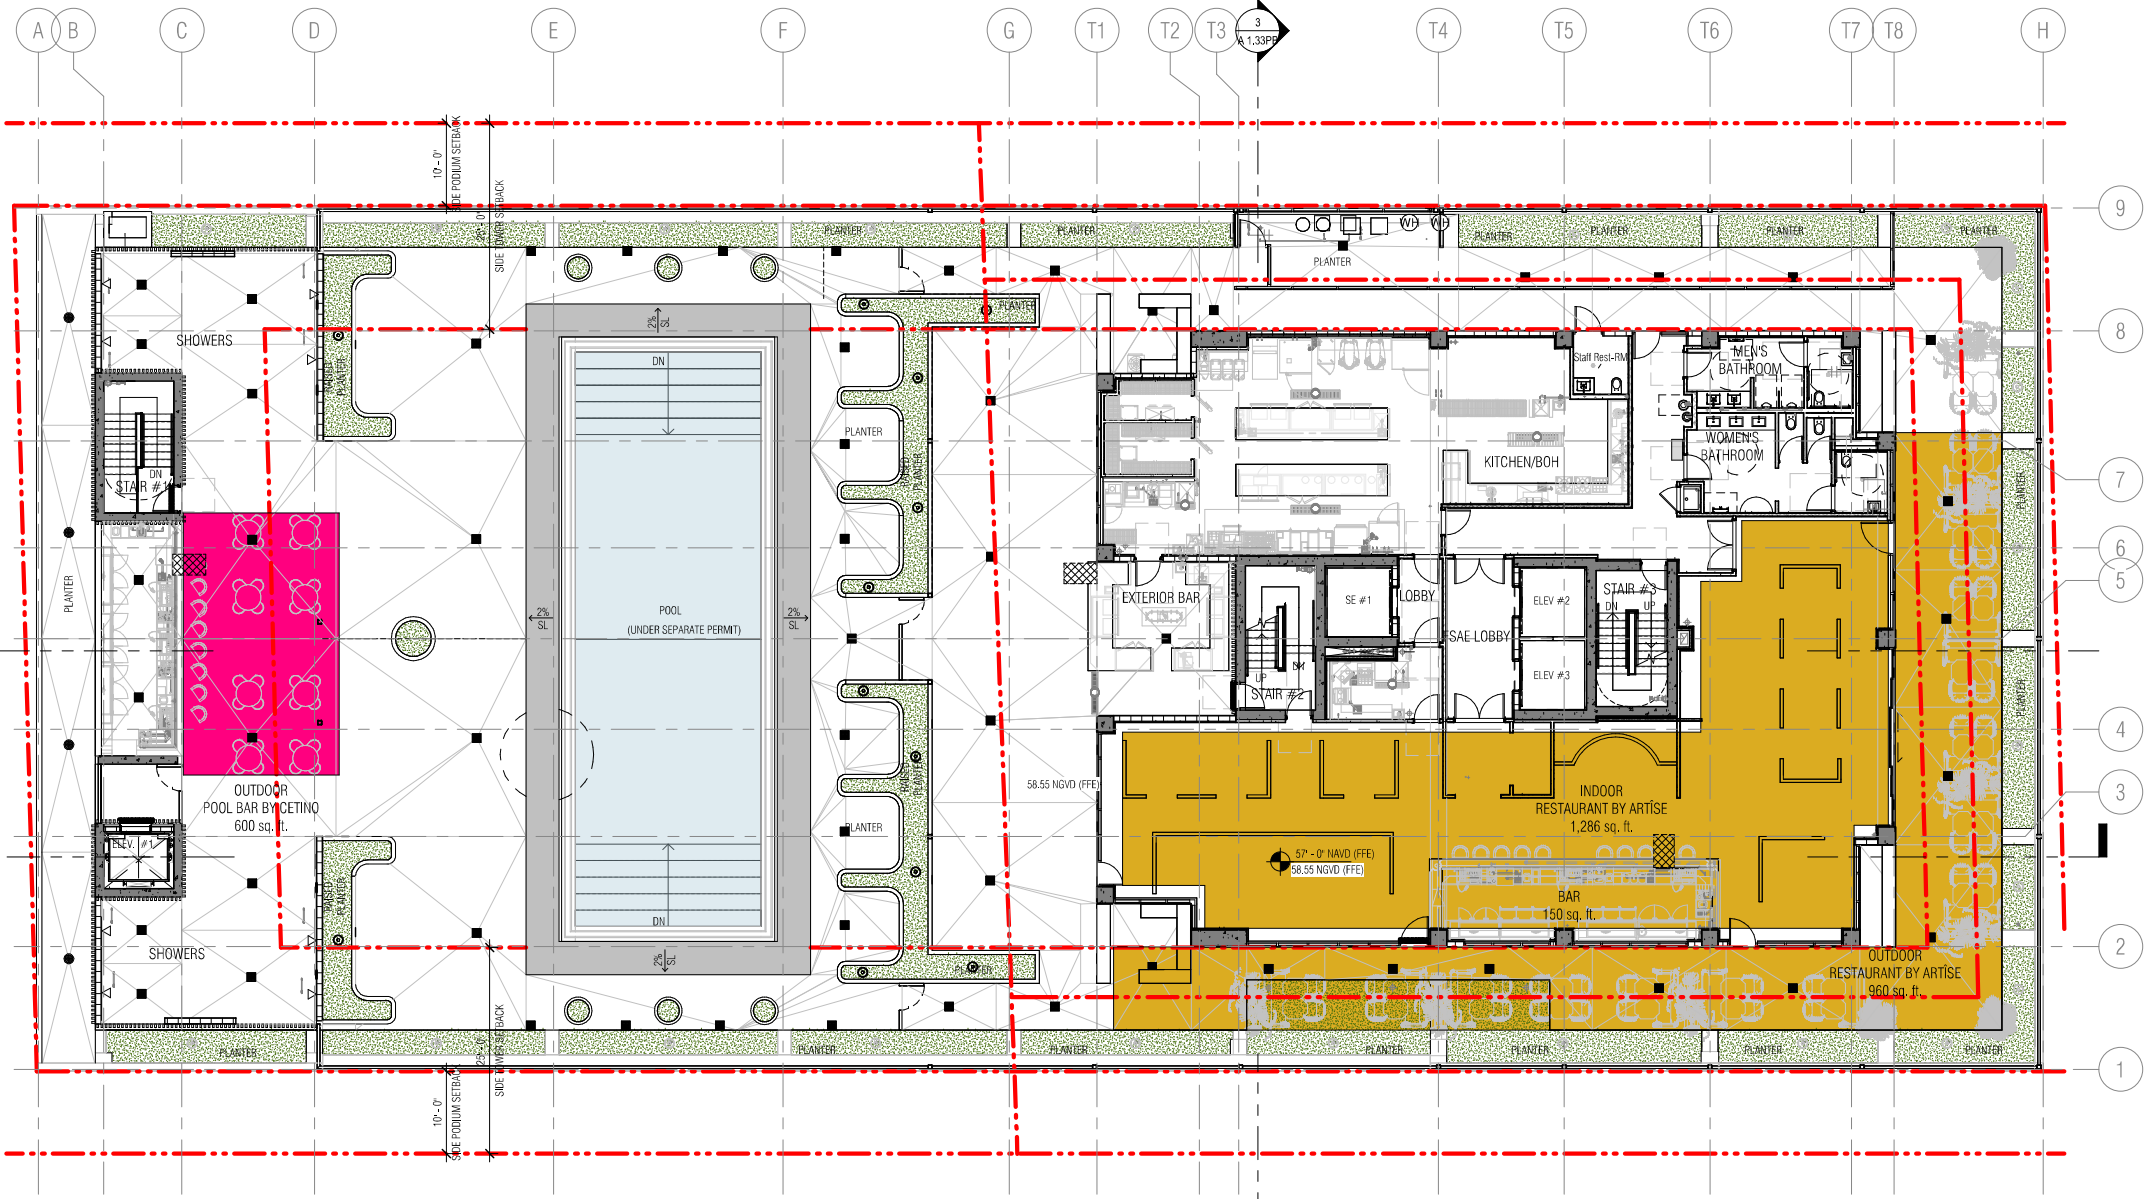

1 PROPOSED LEVEL 4
3/32" = 1'-0"

 

OWNER:

URBANICA THE HOTELS
1000 FIFTH ST, SUITE 102
MIAMI BEACH, FL 33139
P:786.571.1700

ARQUITECTONICA

2900 Oak Avenue
Miami, Florida 33133
305.372.1812 TEL.
305.372.1175 FAX
www.arquitectonica.com

CIVIL ENGINEER:

OCEAN ENGINEERING
8101 BISCAYNE BLVD UNIT 508
MIAMI, FL 33138
P:786.518.2008
www.oceanengineeringinc.com

STRUCTURAL ENGINEER

YHE
99 NW 27 AVENUE
MIAMI, FL 33125
P:305.969.9423
www.yhengineering.com

MEP ENGINEER:

TLC
5757 BLUE LAGOON DR., STE 400
MIAM, FL 33126
P:305.263.3873
www.tlc-engineers.com

LANDSCAPE ARCHITECT:

CRAWLEY
780 NE 69TH STREET, SUITE 200
MIAMI, FL 33138
P: 786.536.2961
www.christophercawley.com

SEAL/SIGNATURE/DATE:

Anna Caruso
 CN=Anna Caruso
 dnQualifier=A041A0C0000010CE7EC95A9C0083861,
 O=ARQUITECTONIA INTERNATIONAL
 CORPORATION, C=US
 Arquitectonía International Corporation. This form has been digitally signed and sealed by Anna Caruso, AIA on the date below. I am the author of this document. Printed copy of this document and the signature must be placed signed and sealed and the signature must be verified on any electronic prints.
 2024.09.03 12:06 PM CST-000

PLANNING BOARD

PROJECT | ISSUE DATE : 07/07/24

ISSUE #	DESCRIPTION	DATE
---------	-------------	------

PROJECT NUMBER:
010976

TO THE BEST OF MY KNOWLEDGE AND BELIEF, THESE PLANS AND SPECIFICATIONS COMPLY WITH THE MINIMUM BUILDING CODES AND THE APPLICABLE FIRE-SAFETY STANDARDS AS DETERMINED BY THE CITY OF MIAMI IN ACCORDANCE WITH SECTION 110, FLORIDA BUILDING CODE AND CHAPTER 633, FLORIDA STATUTES.


ALL DESIGNS INDICATED IN THESE DRAWINGS ARE THE PROPERTY OF
ARQUITECTONICA INTERNATIONAL CORP. ALL COPYRIGHTS RESERVED. NO
COPIES, TRANSMISSIONS, REPRODUCTIONS OR ELECTRONIC MANIPULATION
OF ANY PORTION OF THESE DRAWINGS IN WHOLE OR IN PART ARE TO BE
MADE WITHOUT THE EXPRESS WRITTEN PERMISSION OF ARQUITECTONICA
INTERNATIONAL CORP.

DRAWING NAME:


TYPICAL LEVEL, ROOF & UPPER ROOF
PLAN OVERALL

A 1.05PB

©2019 ARQUITECTONICA INTERNATIONAL, Inc.
Office Registration # AA C000465
SCALE: 3/32" = 1'-0"

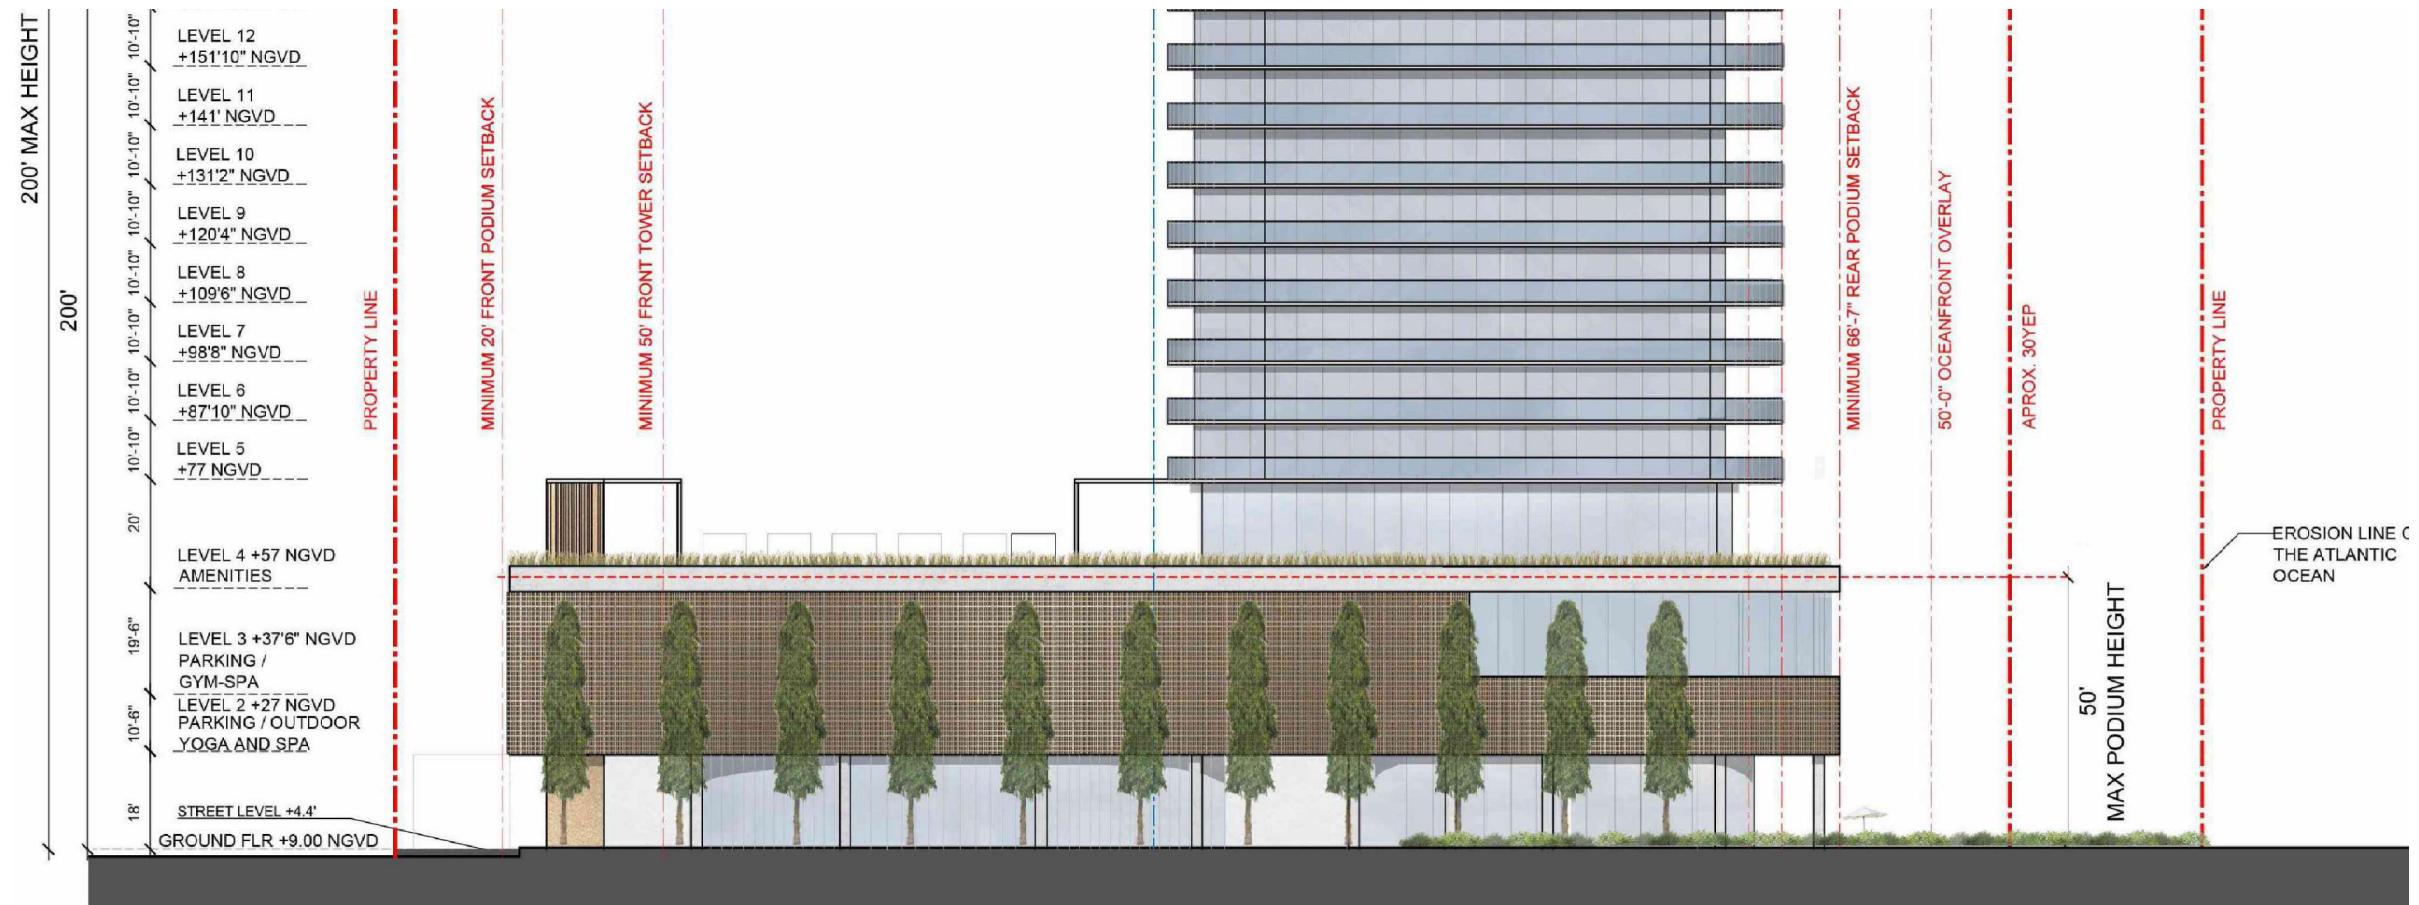

1	APPROVED HPB ELEVATION
	N.T.S.

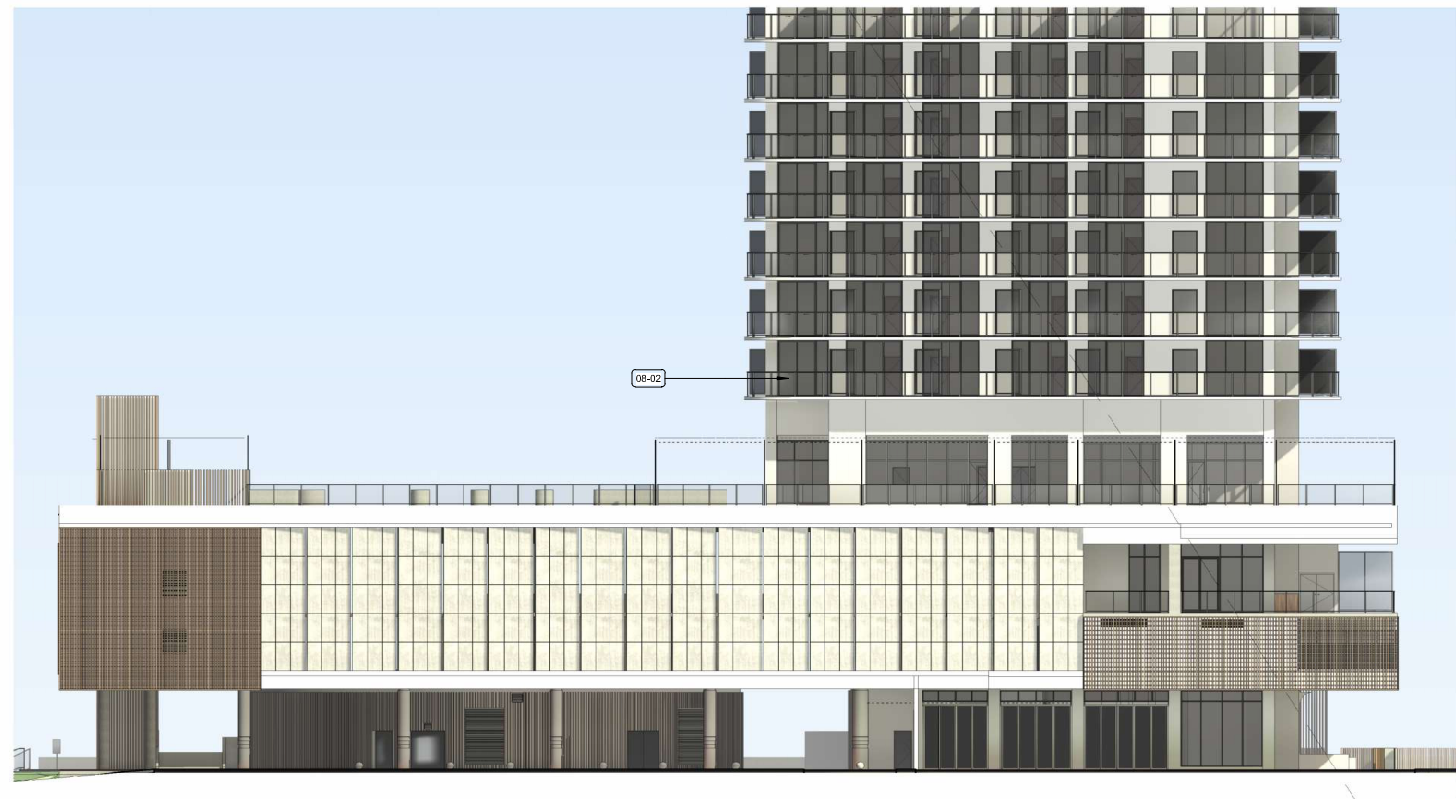

2 SOUTH ELEVATION PROPOSED ELEVATION



6747 COLLINS AVENUE

MIAMI BEACH, FL 33141

OWNER:

URBANICA THE HOTELS
1000 FIFTH ST, SUITE 102
MIAMI BEACH, FL 33139
P:786.571.1700

ARQUITECTONICA

2900 Oak Avenue
Miami, Florida 33133
305.372.1812 TEL
305.372.1175 FAX
www.arquitectonica.com

CIVIL ENGINEER:

OCEAN ENGINEERING
8101 BISCAYNE BLVD UNIT 508
MIAMI, FL 33138
P:786.518.2008
www.oceanengineeringinc.com

STRUCTURAL ENGINEER:

YHE

99 NW 27 AVENUE
MIAMI, FL 33125
P:305.969.9423
www.yhengineering.com

MEP ENGINEER:

TLC
5757 BLUE LAGOON DR., STE 400
MIAMI, FL 33126
P:305.263.3873
www.tlc-engineers.com

LANDSCAPE ARCHITECT:

CRAWLEY
780 NE 69TH STREET, SUITE 200
MIAMI, FL 33138
P: 786.536.2961
www.christophercrawley.com

SEAL/SIGNATURE/DATE:

Anna Caruso
CN-Anna Caruso
dnQualifier=cn=anna.caruso@state.fl.us,
o=CORPORATION OF FLORIDA,
ou=ARCHITECTURAL INTERNATIONAL CORPORATION

Architectural International Corporation. This form has been digitally signed and sealed by Anna Caruso, AIA on the date below. I am the author of this document.
Printed copies of this document are not considered signed and sealed and the signature must be verified on any electronic copies.

2024.09.03 12:56:09-0400

PLANNING BOARD

PROJECT ISSUE DATE : 07/07/24

ISSUE #	DESCRIPTION	DATE
---------	-------------	------

PROJECT NUMBER:
010976

TO THE BEST OF MY KNOWLEDGE AND BELIEF, THESE PLANS AND SPECIFICATIONS COMPLY WITH THE MINIMUM BUILDING CODES AND THE APPLICABLE FIRE-SAFETY STANDARDS AS DETERMINED BY THE CITY OF MIAMI IN ACCORDANCE WITH SECTION 110, FLORIDA BUILDING CODE AND CHAPTER 633, FLORIDA STATUTES.

ALL DESIGNS INDICATED IN THESE DRAWINGS ARE THE PROPERTY OF ARQUITECTONICA INTERNATIONAL CORP. ALL COPYRIGHTS RESERVED. NO COPIES, TRANSMISSIONS, REPRODUCTIONS OR ELECTRONIC MANIPULATION OF ANY PORTION OF THESE DRAWINGS IN WHOLE OR IN PART ARE TO BE MADE WITHOUT THE EXPRESS WRITTEN PERMISSION OF ARQUITECTONICA INTERNATIONAL CORP

DRAWING NAME:

APPROVED HPB ELEVATION DRAWING


A 1.20PB

©2019 ARQUITECTONICA INTERNATIONAL, Inc
Office Registration # AA C000465

SCALE: As indicated

Autodesk Docs://0000.010976.000-1122.67.47 Collins Hotel - Urbanica/010976_67.47 Collins Hotel_R23.rvt

26/08/2024 14:47:05

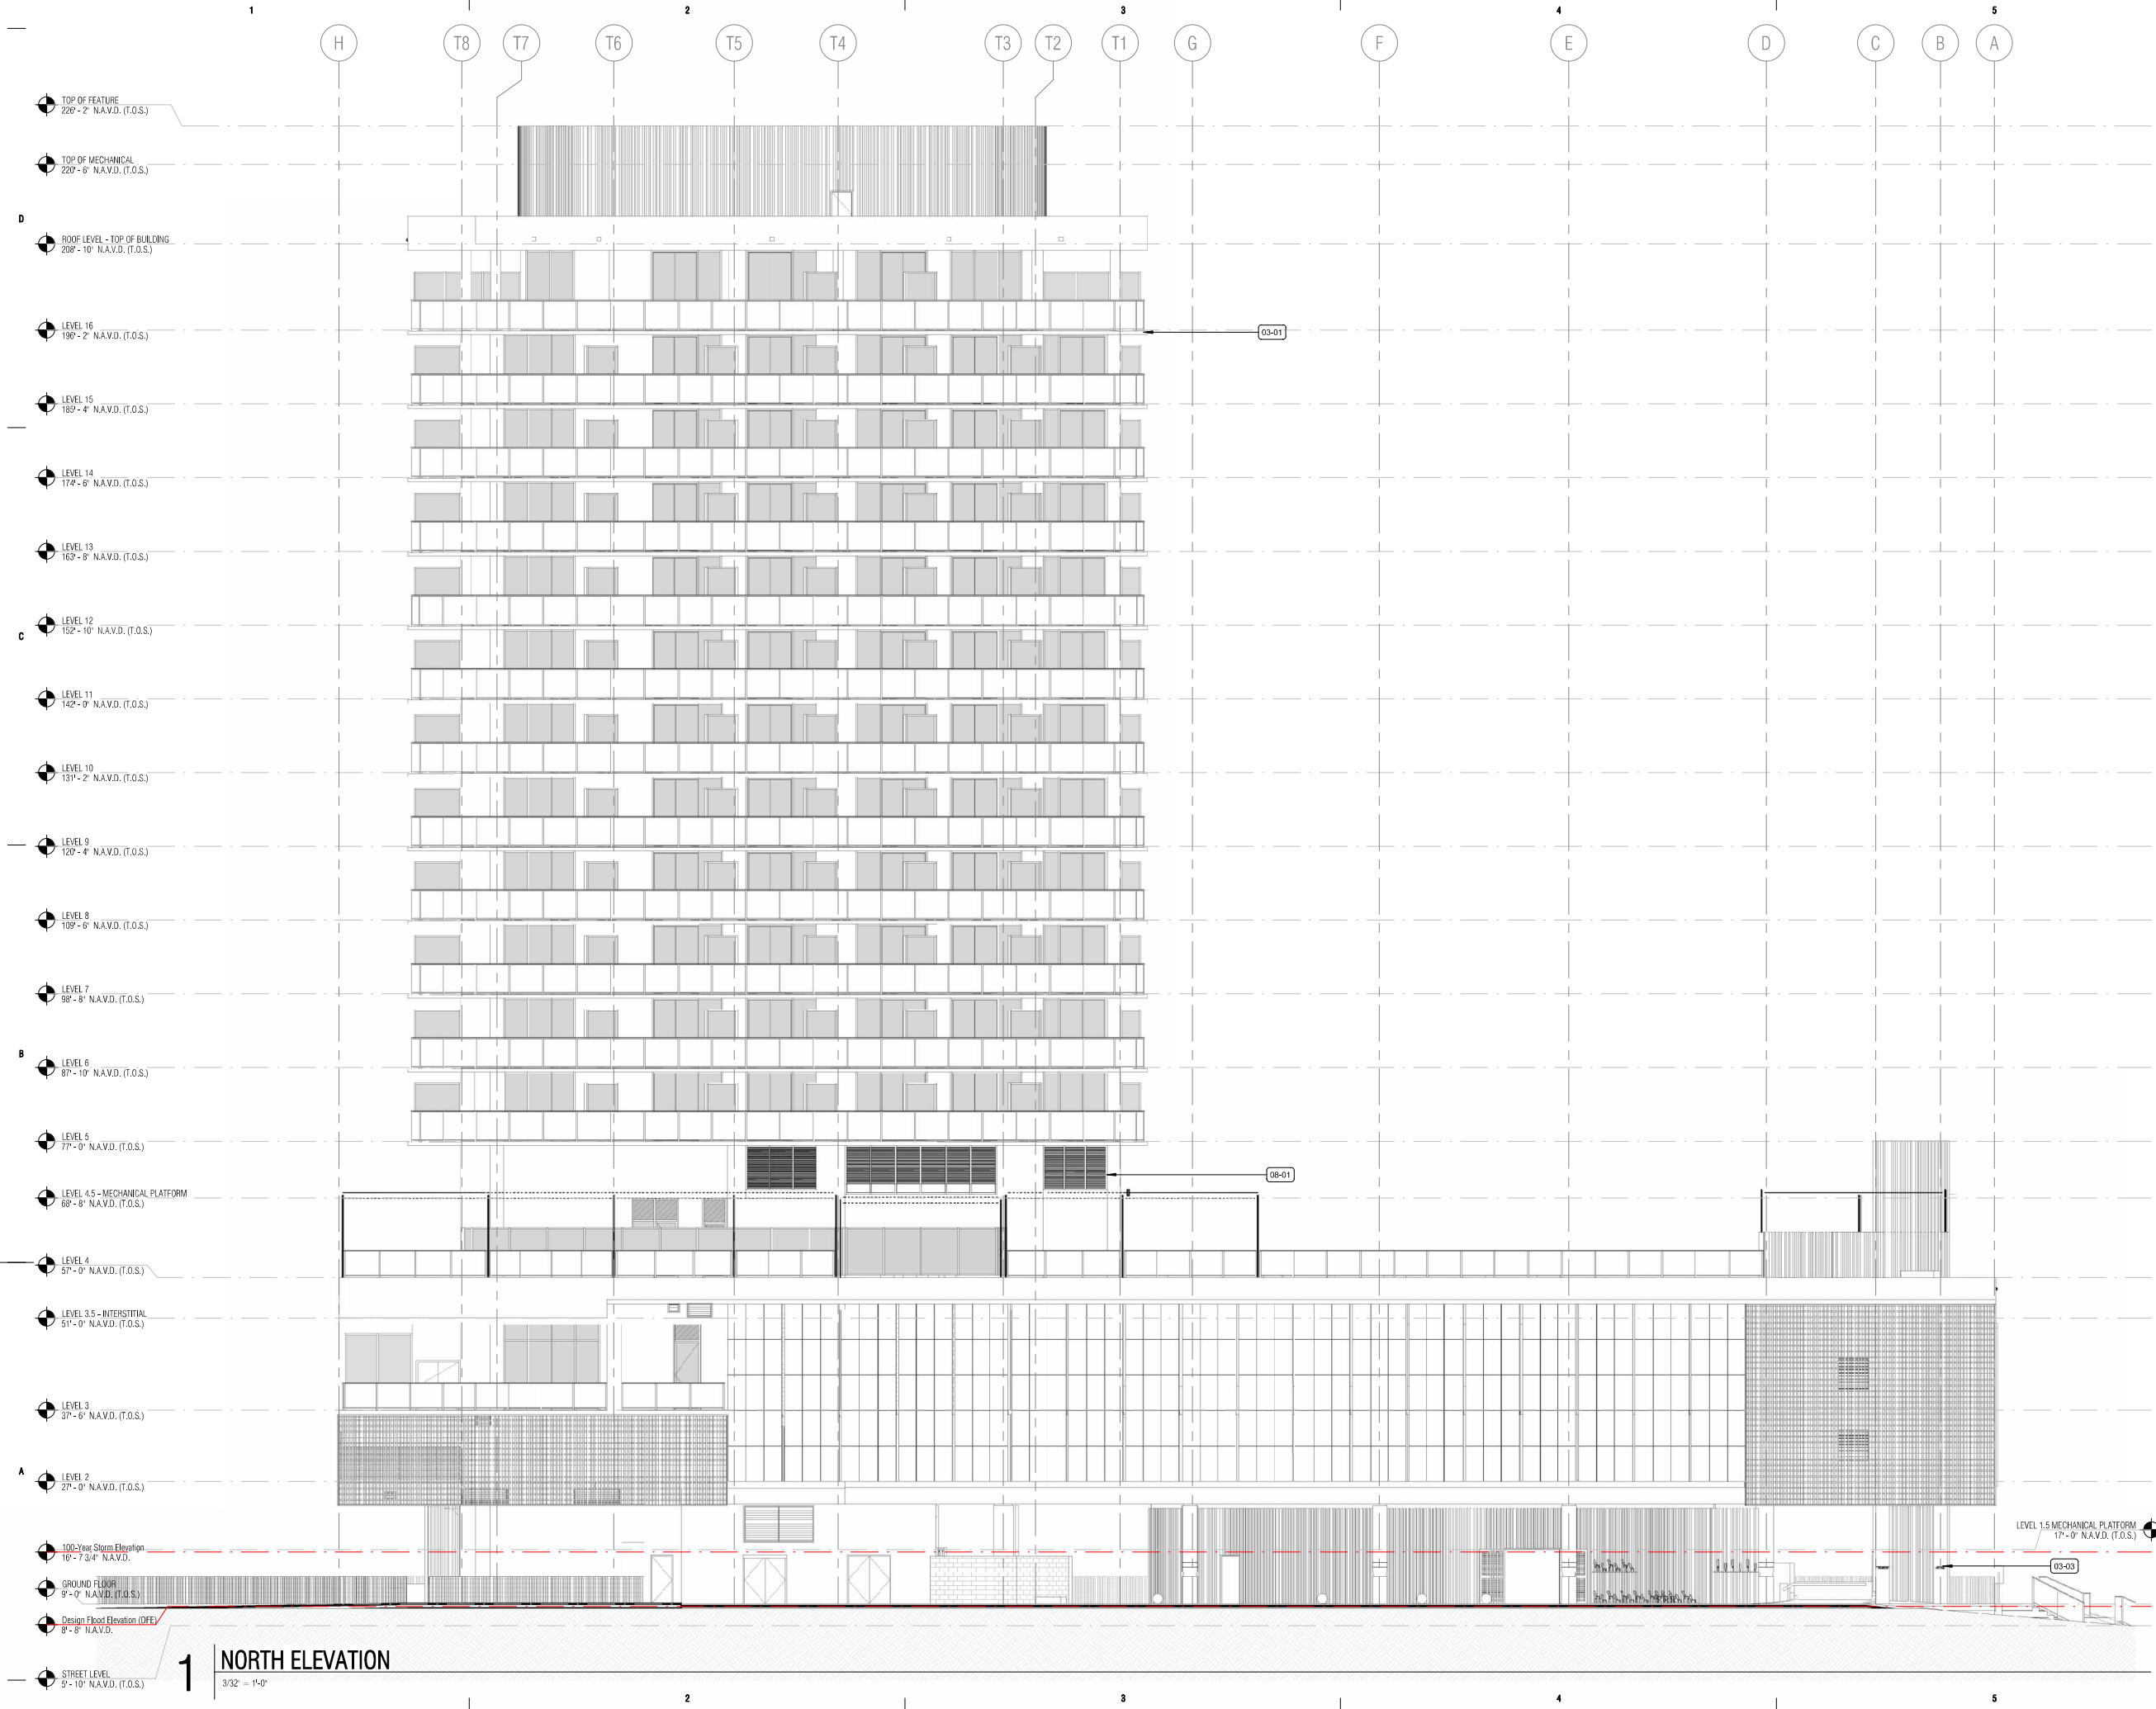

6747 COLLINS AVENUE

MIAMI BEACH, FL 33141

OWNER:

URBANICA THE HOTELS
1000 FIFTH ST, SUITE 102
MIAMI BEACH, FL 33139
P:786.571.1700

ARQUITECTONICA

2900 Oak Avenue
Miami, Florida 33133
305.372.1812 TEL
305.372.1175 FAX
www.arquitectonica.com

CIVIL ENGINEER:

OCEAN ENGINEERING
8101 BISCAYNE BLVD UNIT 508
MIAMI, FL 33138
P:786.518.2008
www.oceanengineeringinc.com

STRUCTURAL ENGINEER:

YHE
99 NW 27 AVENUE
MIAMI, FL 33125
P:305.963.9423
www.yhengengineering.com

MEP ENGINEER:

TLC
5757 BLUE LAGOON DR., STE 400
MIAMI, FL 33126
P:305.263.3873
www.tlc-engineers.com

LANDSCAPE ARCHITECT:

CAWLEY
780 NE 60TH STREET, SUITE 200
MIAMI, FL 33138
P:786.538.2961
www.christophercawley.com

SEAL/SIGNATURE/DATE:

Anna Caruso
CNS-Anna Caruso
01/01/2024
O=ARQUITECTONICA INTERNATIONAL
CORPORATION, ILLUS
Arquitectonica International Corporation has
been duly licensed and supervised by Anna Caruso, AIA
on the date below. I am the author of this document.
Printed copies of this document are not considered
signed and sealed and the signature must be verified on
any electronic copy.
2024.09.03 15:00:00

PLANNING BOARD

PROJECT ISSUE DATE : 07/07/24

ISSUE #	DESCRIPTION	DATE
---------	-------------	------

PROJECT NUMBER:

010976

TO THE BEST OF MY KNOWLEDGE AND BELIEF, THESE PLANS AND SPECIFICATIONS COMPLY WITH THE MINIMUM BUILDING CODES AND THE APPLICABLE FIRE-SAFETY STANDARDS AS DETERMINED BY THE CITY OF MIAMI IN ACCORDANCE WITH SECTION 110, FLORIDA BUILDING CODE AND CHAPTER 633, FLORIDA STATUTES.


ALL DESIGNS INDICATED IN THESE DRAWINGS ARE THE PROPERTY OF ARQUITECTONICA INTERNATIONAL CORP. ALL COPYRIGHTS RESERVED. NO COPIES, TRANSMISSIONS, REPRODUCTIONS OR ELECTRONIC MANIPULATION OF ANY PORTION OF THESE DRAWINGS IN WHOLE OR IN PART ARE TO BE MADE WITHOUT THE EXPRESS WRITTEN PERMISSION OF ARQUITECTONICA INTERNATIONAL CORP.

DRAWING NAME:

OVERALL NORTH

A 1.21PB

©2019 ARQUITECTONICA INTERNATIONAL, Inc
Office Registration # AA C000465
SCALE: 3/32" = 1'-0"

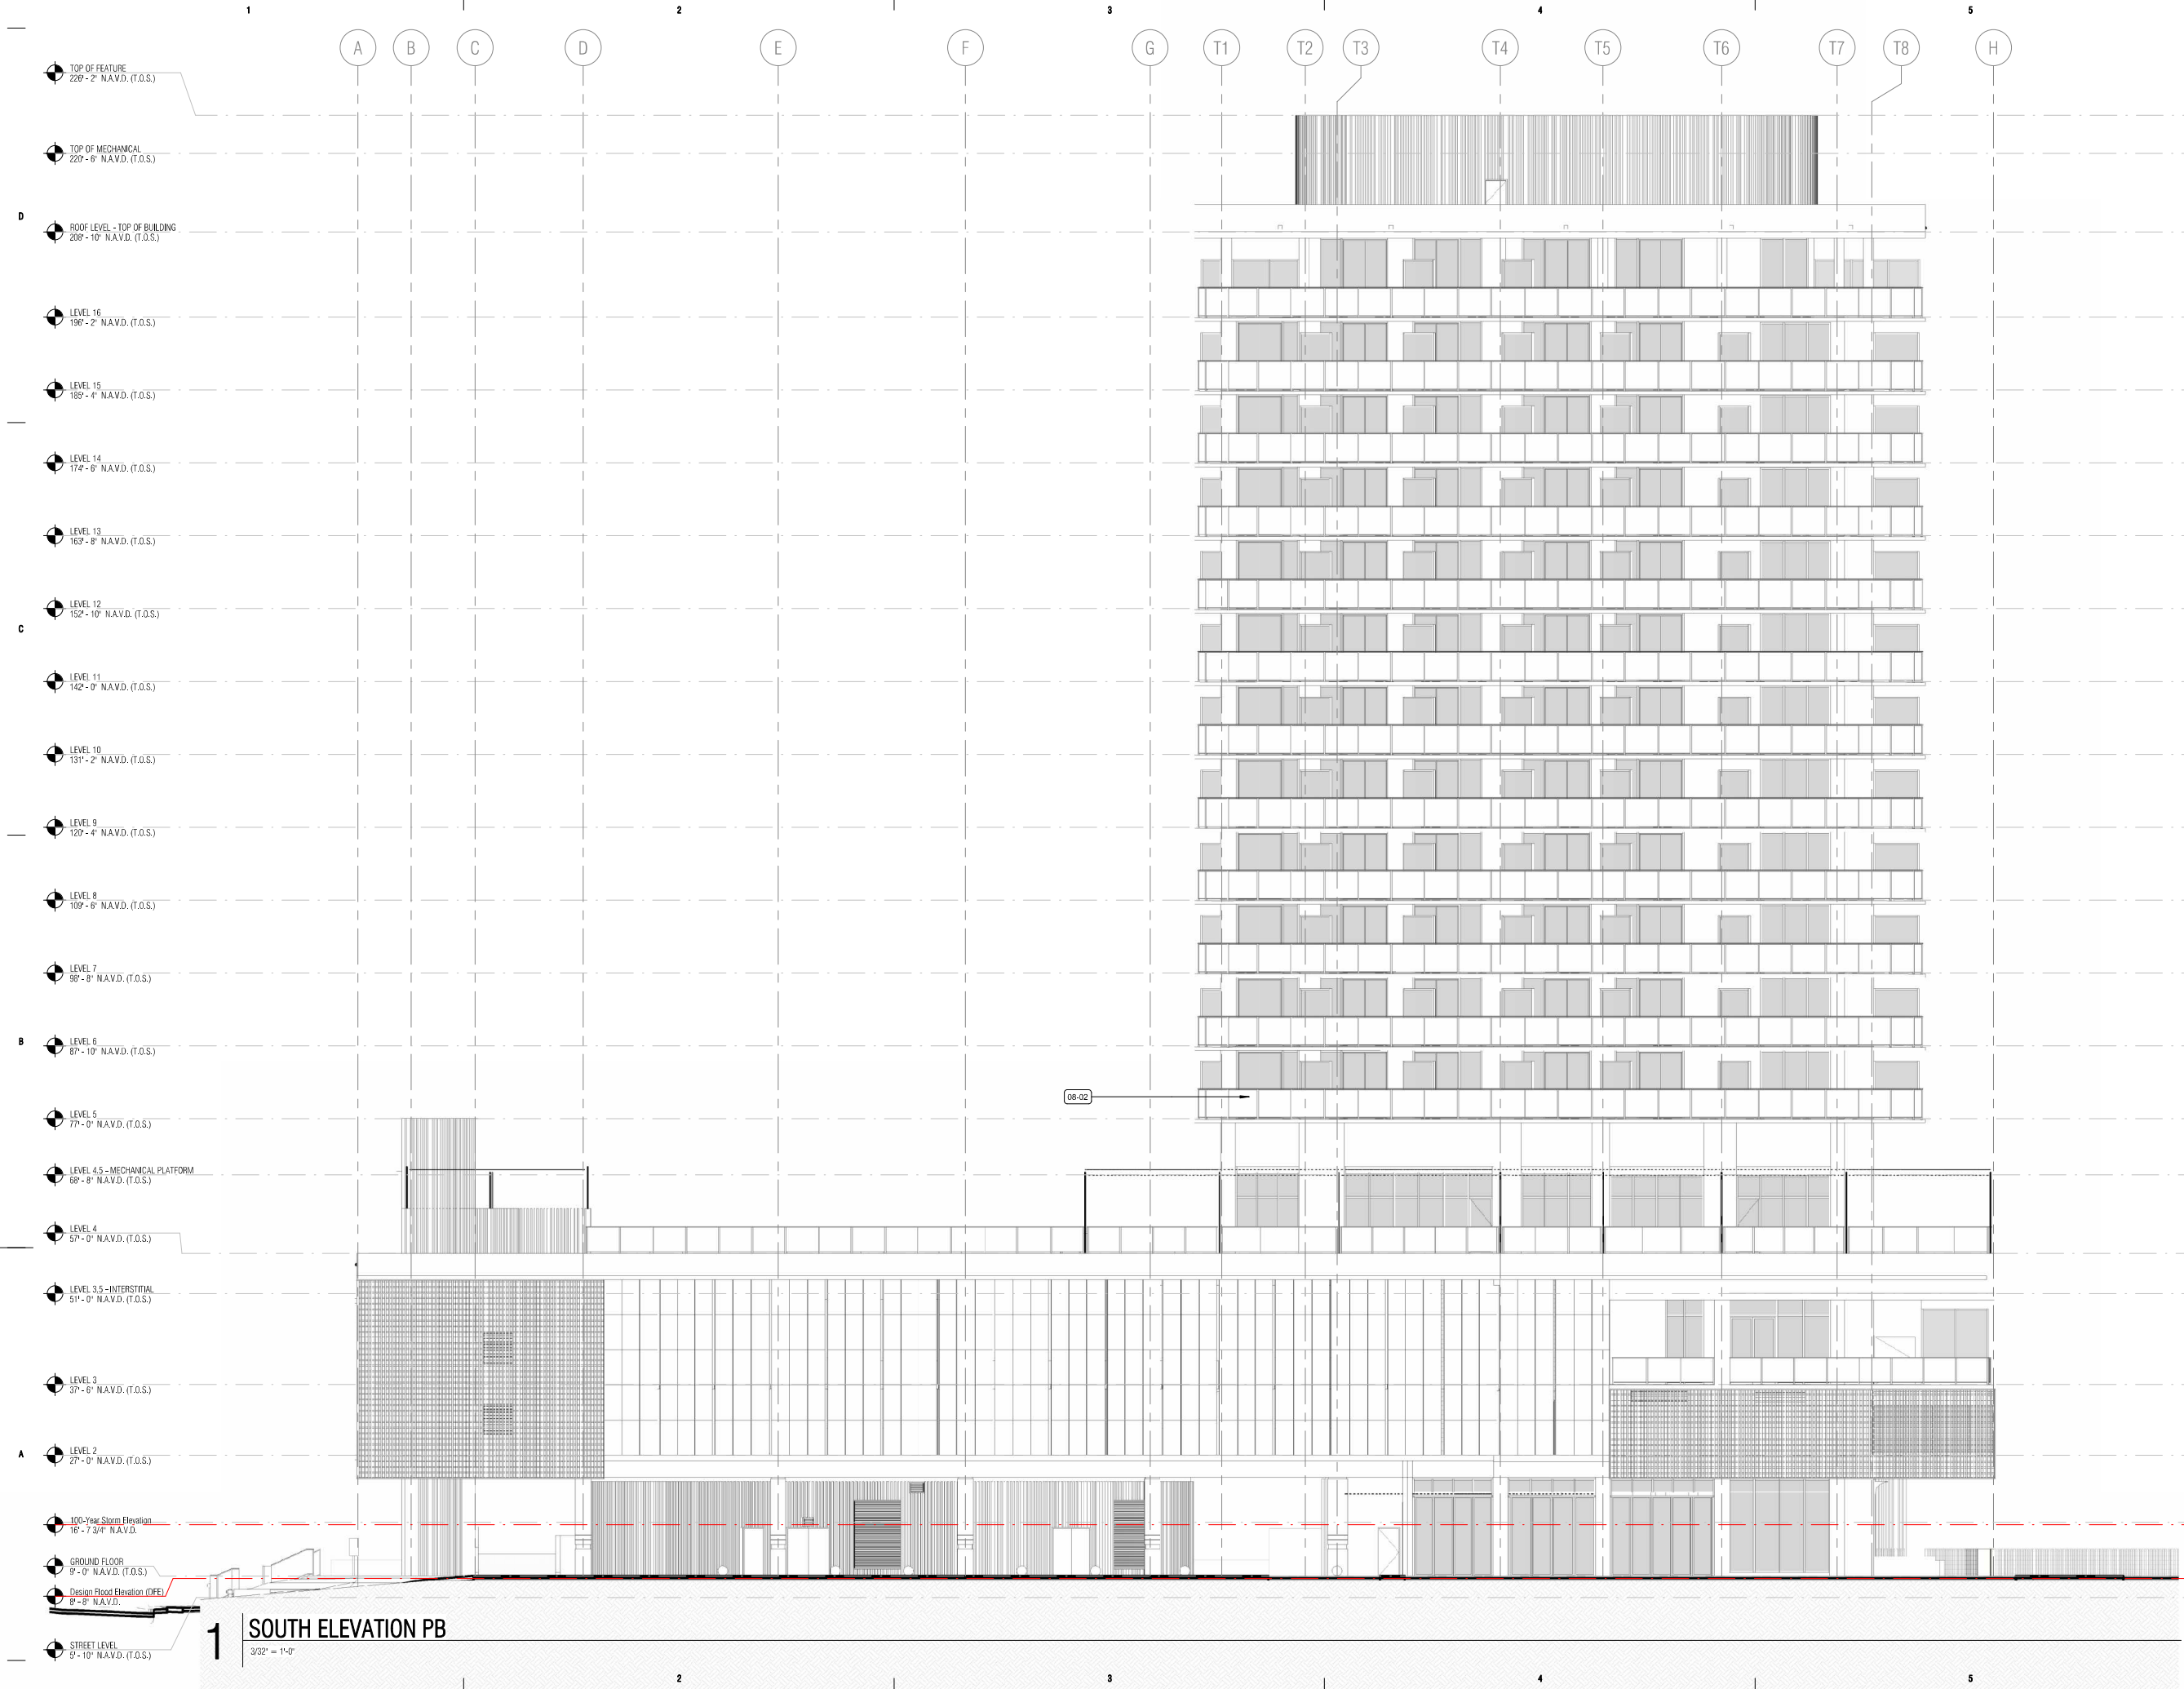

6747 COLLINS AVENUE

MIAMI BEACH, FL 33141

OWNER:

URBANICA THE HOTELS
1000 FIFTH ST, SUITE 102
MIAMI BEACH, FL 33139
P:786.571.1700

ARQUITECTONICA

2900 Oak Avenue
Miami, Florida 33133
305.372.1812 TEL
305.372.1175 FAX
www.arquitectonica.com

CIVIL ENGINEER:

OCEAN ENGINEERING
8101 BISCAYNE BLVD UNIT 508
MIAMI, FL 33138
P:786.518.2008
www.oceanengineeringinc.com

STRUCTURAL ENGINEER:

YHE
59 NW 27 AVENUE
MIAMI, FL 33125
P:305.963.9423
www.yhengineering.com

MEP ENGINEER:

TLC
5757 BLUE LAGOON DR., STE 400
MIAMI, FL 33126
P:305.263.3873
www.tlc-engineers.com

LANDSCAPE ARCHITECT:

CAWLEY
780 NE 60TH STREET, SUITE 200
MIAMI, FL 33138
P:786.538.2961
www.christophercawley.com

SEAL/SIGNATURE/DATE:

Anna Caruso
CNS-Anna Caruso
Inqualified by the State of Florida
O=ARQUITECTONICA INTERNATIONAL
CORPORATION, ILLUS
Arquitectonica International Corporation has
been duly licensed and sealed by Anna Caruso, AIA
on the date below. I am the author of this document.
Printed copies of this document are not considered
signed and sealed and the signature must be verified on
any electronic copy.
2024.09.03 15:00:00

PLANNING BOARD

PROJECT ISSUE DATE : 07/07/24

ISSUE #	DESCRIPTION	DATE
---------	-------------	------

PROJECT NUMBER:
010976

TO THE BEST OF MY KNOWLEDGE AND BELIEF, THESE PLANS AND SPECIFICATIONS COMPLY WITH THE MINIMUM BUILDING CODES AND THE APPLICABLE FIRE SAFETY STANDARDS AS DETERMINED BY THE CITY OF MIAMI IN ACCORDANCE WITH SECTION 110, FLORIDA BUILDING CODE AND CHAPTER 633, FLORIDA STATUTES.

ALL DESIGNS INDICATED IN THESE DRAWINGS ARE THE PROPERTY OF ARQUITECTONICA INTERNATIONAL CORP. ALL COPYRIGHTS RESERVED. NO COPIES, TRANSMISSIONS, REPRODUCTIONS OR ELECTRONIC MANIPULATION OF ANY PORTION OF THESE DRAWINGS IN WHOLE OR IN PART ARE TO BE MADE WITHOUT THE EXPRESS WRITTEN PERMISSION OF ARQUITECTONICA INTERNATIONAL CORP.

DRAWING NAME:

OVERALL SOUTH

A 1.22PB

©2019 ARQUITECTONICA INTERNATIONAL, Inc
Office Registration # AA C000465
SCALE: 3/32" = 1'-0"



OWNER

URBANICA THE HOTELS
1000 FIFTH ST, SUITE 102
MIAMI BEACH, FL 33139
P:786.571.1700

ARQUITECTONICA

2900 Oak Avenue
Miami, Florida 33133
305.372.1812 TEL.
305.372.1175 FAX
www.arquitectonica.com

CIVIL ENGINEER:

OCEAN ENGINEERING
8101 BISCAYNE BLVD UNIT 508
MIAMI, FL 33138
P:786.518.2008
www.oceanengineeringinc.com

STRUCTURAL ENGINEER

YHE
99 NW 27 AVENUE
MIAMI, FL 33125
P:305.969.9423
www.yhengineering.com

MEP ENGINEER:

TLC
5757 BLUE LAGOON DR., STE 400
MIAMI, FL 33126
P:305.263.3873
www.tlc-engineers.com

LANDSCAPE ARCHITECT

CAWLEY
780 NE 69TH STREET, SUITE 200
MIAMI, FL 33138
P: 786.536.2961
www.christophercawley.com

SEAL/SIGNATURE/DATE:

Anna Caruso
CN=Anna Caruso
dnQualifier=AIA,cn=00000000,ou=ETEC98628,ou=083B61,
O=ARCHITECTONICAL INTERNATIONAL CORPORATION,
Architectural International Corporation. This form has been digitally signed and sealed by Anna Caruso, AIA on the date below. I am the author of this document. Printed copies of this document are not considered signed and sealed and the signature must be verified on any electronic copies.
2024.09.03 17:58:29-00'

PLANNING BOARD

PROJECT ISSUE DATE : 07/07/24

ISSUE #	DESCRIPTION	DATE
---------	-------------	------

PROJECT NUMBER:
010976

TO THE BEST OF MY KNOWLEDGE AND BELIEF, THESE PLANS AND SPECIFICATIONS COMPLY WITH THE MINIMUM BUILDING CODES AND THE APPLICABLE FIRE-SAFETY STANDARDS AS DETERMINED BY THE CITY OF MIAMI IN ACCORDANCE WITH SECTION 110, FLORIDA BUILDING CODE AND CHAPTER 633, FLORIDA STATUTES.

ALL DESIGNS INDICATED IN THESE DRAWINGS ARE THE PROPERTY OF ARQUITECTONICA INTERNATIONAL CORP. ALL COPYRIGHTS RESERVED. NO COPIES, TRANSMISSIONS, REPRODUCTIONS OR ELECTRONIC MANIPULATION OF ANY PORTION OF THESE DRAWINGS IN WHOLE OR IN PART ARE TO BE MADE WITHOUT THE EXPRESS WRITTEN PERMISSION OF ARQUITECTONICA INTERNATIONAL CORP

DRAWING NAME

OVERALL WEST & EAST ELEVATION

A 1.23PB

©2019 ARQUITECTONICA INTERNATIONAL, Inc
Office Registration # AA C000465
SCALE: 1/16" = 1'-0"





PLANNING BOARD

A 1.33PB


©2019 ARQUITECTONICA INTERNATIONAL, Inc
Office Registration # AA C000465
SCALE: 3/32" = 1'-0"

D

C

B

A

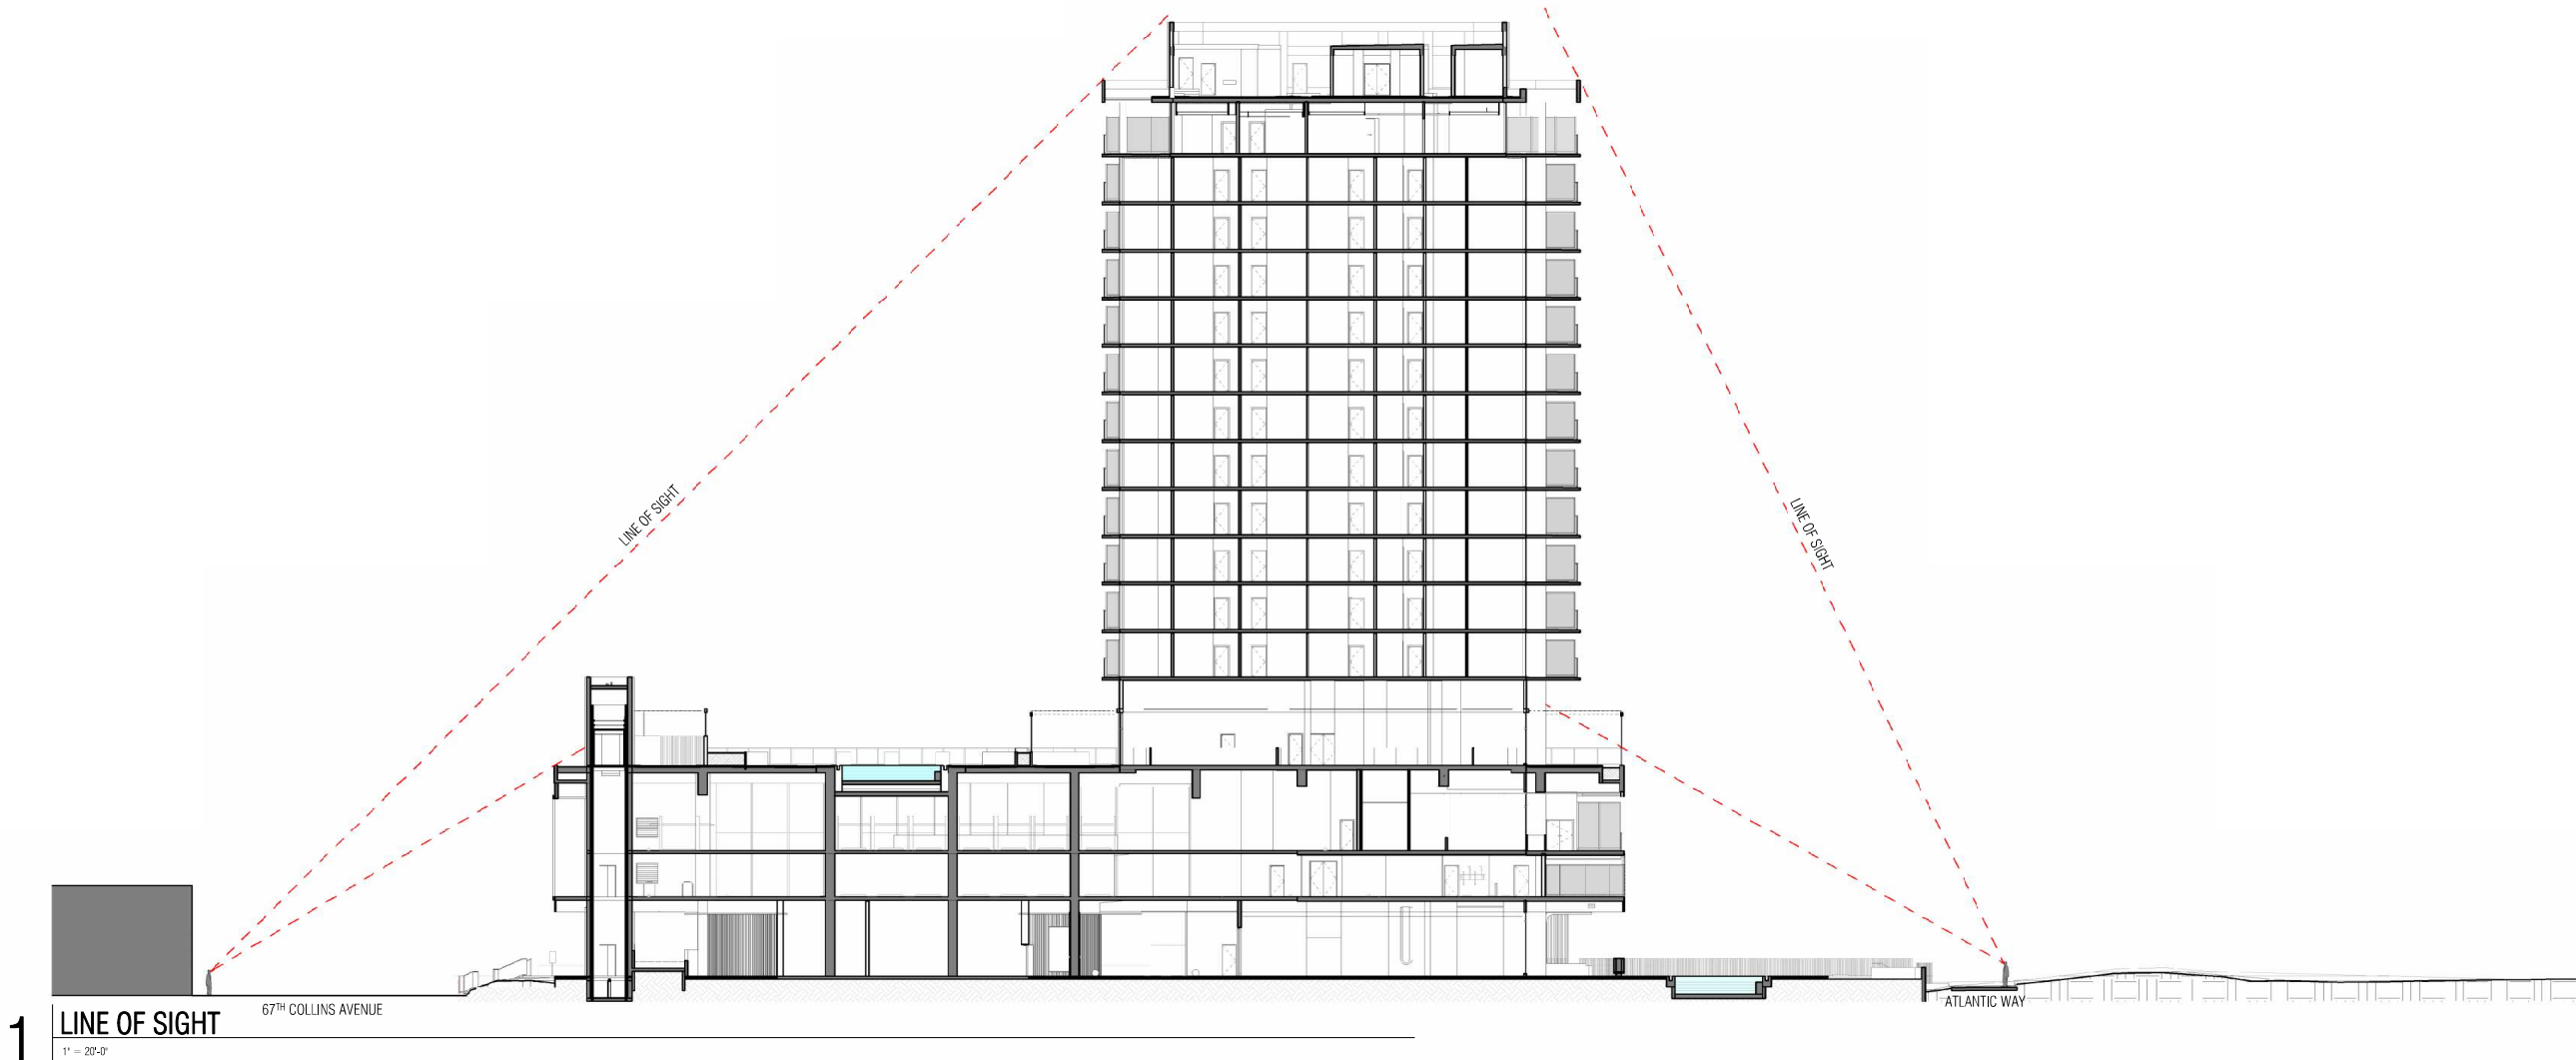

6747 COLLINS AVENUE

MIAMI BEACH, FL 33141

OWNER:

URBANICA THE HOTELS
1000 FIFTH ST, SUITE 102
MIAMI BEACH, FL 33139
P:786.571.1700

ARQUITECTONICA

2900 Oak Avenue
Miami, Florida 33133
305.372.1812 TEL
305.372.1175 FAX
www.arquitectonica.com

CIVIL ENGINEER:

OCEAN ENGINEERING
8101 BISCAYNE BLVD UNIT 508
MIAMI, FL 33138
P:786.518.2008
www.oceanengineeringinc.com

STRUCTURAL ENGINEER:

YHE
99 NW 27 AVENUE
MIAMI, FL 33125
P:305.963.9423
www.yhengineering.com

MEP ENGINEER:

TLC
5757 BLUE LAGOON DR., STE 400
MIAMI, FL 33126
P:305.263.3873
www.tlc-engineers.com

LANDSCAPE ARCHITECT:

CAWLEY
780 NE 60TH STREET, SUITE 200
MIAMI, FL 33138
P:786.538.2961
www.christophercawley.com

SEAL/SIGNATURE/DATE:

Anna Caruso
CNS-Anna Caruso
010976-000-1122-6747
O=ARQUITECTONICA INTERNATIONAL
CORPORATION, U.S.
Arquitectonica International Corporation has
been duly licensed and sealed by Anna Caruso, AIA
on the date below. I am the author of this document.
Printed copies of this document are not considered
signed and sealed and the signature must be verified on
any electronic copies.
2024.09.03 11:22:00

PLANNING BOARD

PROJECT ISSUE DATE : 07/07/24

ISSUE #	DESCRIPTION	DATE
---------	-------------	------

PROJECT NUMBER:

010976

TO THE BEST OF MY KNOWLEDGE AND BELIEF, THESE PLANS AND SPECIFICATIONS COMPLY WITH THE MINIMUM BUILDING CODES AND THE APPLICABLE FIRE SAFETY STANDARDS AS DETERMINED BY THE CITY OF MIAMI IN ACCORDANCE WITH SECTION 110, FLORIDA BUILDING CODE AND CHAPTER 633, FLORIDA STATUTES.

ALL DESIGNS INDICATED IN THESE DRAWINGS ARE THE PROPERTY OF ARQUITECTONICA INTERNATIONAL CORP. ALL COPYRIGHTS RESERVED. NO COPIES, TRANSMISSIONS, REPRODUCTIONS OR ELECTRONIC MANIPULATION OF ANY PORTION OF THESE DRAWINGS IN WHOLE OR IN PART ARE TO BE MADE WITHOUT THE EXPRESS WRITTEN PERMISSION OF ARQUITECTONICA INTERNATIONAL CORP.

DRAWING NAME:

LINE OF SIGHT

A 1.34PB


©2019 ARQUITECTONICA INTERNATIONAL, Inc
Office Registration # AA C000465
SCALE: 1" = 20'-0"

D

C

B

A

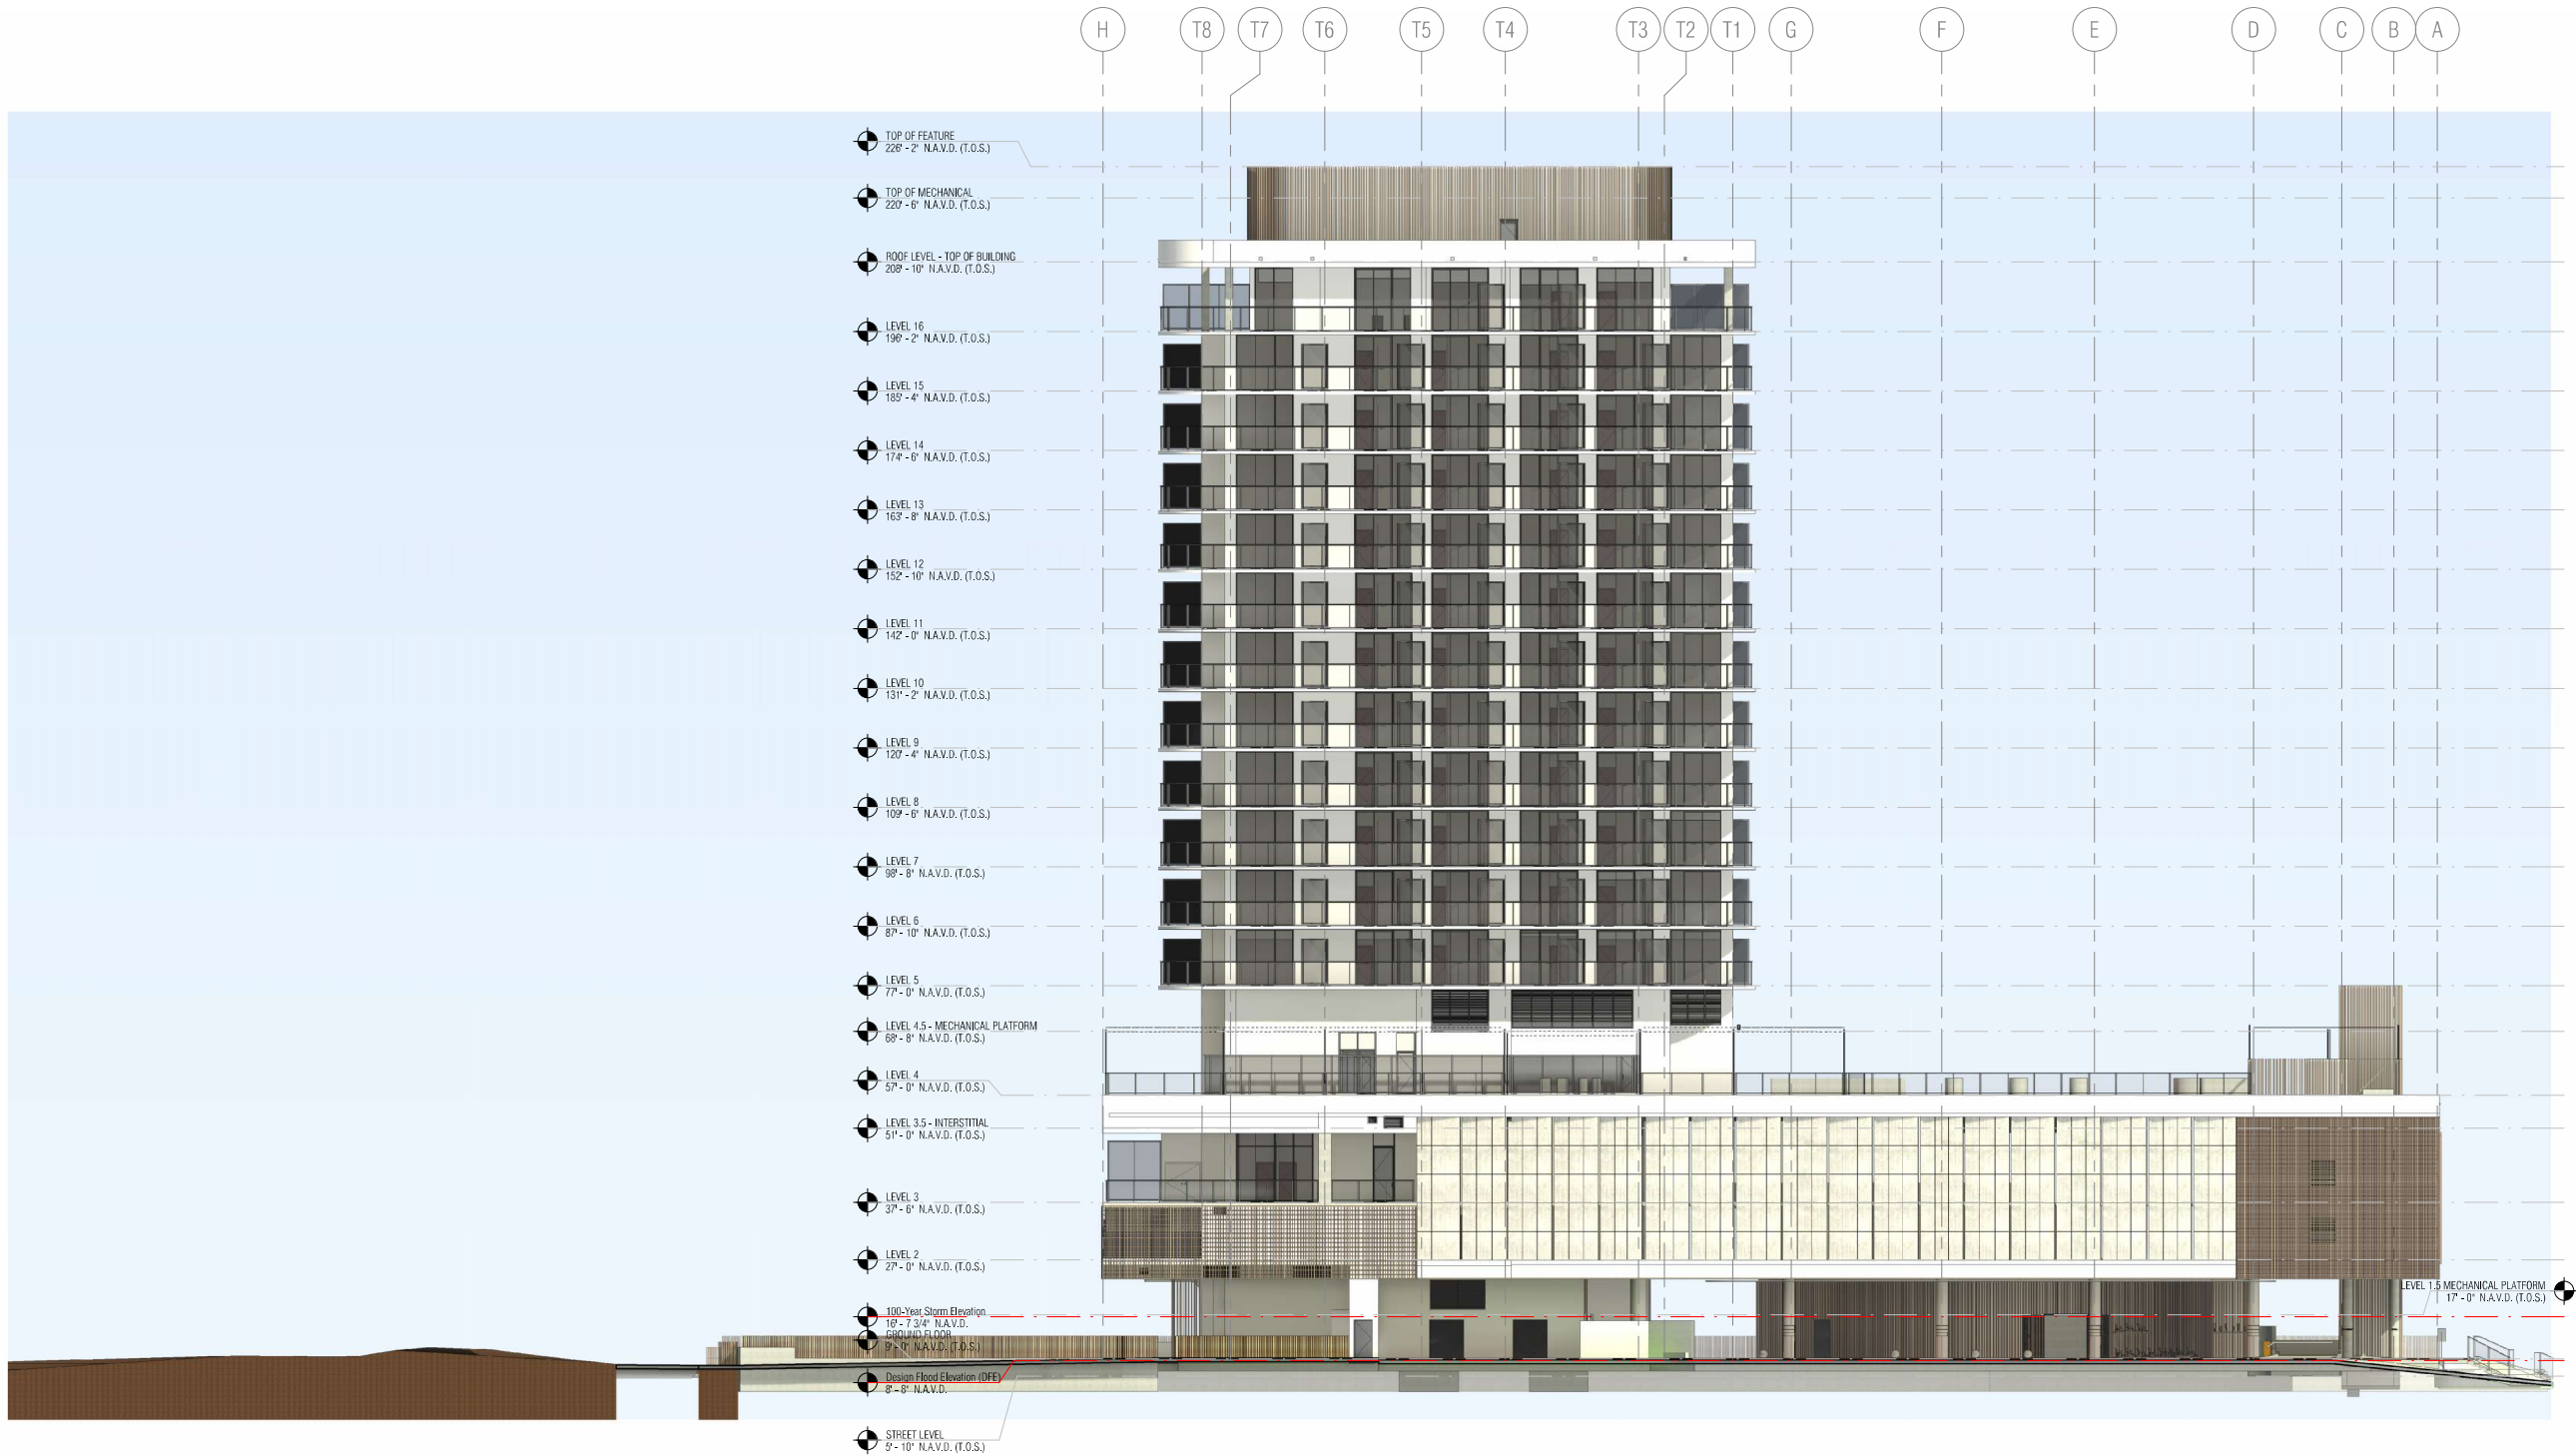

1 RENDERED NORTH ELEVATION

1/16" = 1'-0"



6747 COLLINS AVENUE

MIAMI BEACH, FL 33141

OWNER:

URBANICA THE HOTELS
1000 FIFTH ST, SUITE 102
MIAMI BEACH, FL 33139
P:786.571.1700

ARQUITECTONICA

2900 Oak Avenue
Miami, Florida 33133
305.372.1812 TEL
305.372.1175 FAX
www.arquitectonica.com

CIVIL ENGINEER:

OCEAN ENGINEERING
8101 BISCAYNE BLVD UNIT 508
MIAMI, FL 33138
P:786.518.2008
www.oceanengineeringinc.com

STRUCTURAL ENGINEER:

YHE
99 NW 27 AVENUE
MIAMI, FL 33125
P:305.963.9423
www.yhengineering.com

MEP ENGINEER:

TLC
5757 BLUE LAGOON DR., STE 400
MIAMI, FL 33126
P:305.263.3873
www.tlc-engineers.com

LANDSCAPE ARCHITECT:

CAWLEY
780 NE 60TH STREET, SUITE 200
MIAMI, FL 33138
P:786.538.2961
www.christophercawley.com

SEAL/SIGNATURE/DATE:

Anna Caruso
CNS-Anna Caruso
Professional Seal: AA C0000465
O=ARQUITECTONICA INTERNATIONAL
CORPORATION, U.S.
Arquitectonica International Corporation has
been duly licensed and sealed by Anna Caruso, AIA
on the date below. I am the author of this document.
Printed copies of this document are not considered
signed and sealed and the signature must be verified on
any electronic copies.
2024.09.03 10:07 AM

PLANNING BOARD

PROJECT ISSUE DATE : 07/07/24

ISSUE #	DESCRIPTION	DATE
---------	-------------	------

PROJECT NUMBER:
010976

TO THE BEST OF MY KNOWLEDGE AND BELIEF, THESE PLANS AND SPECIFICATIONS COMPLY WITH THE MINIMUM BUILDING CODES AND THE APPLICABLE FIRE SAFETY STANDARDS AS DETERMINED BY THE CITY OF MIAMI IN ACCORDANCE WITH SECTION 110, FLORIDA BUILDING CODE AND CHAPTER 633, FLORIDA STATUTES.

ALL DESIGNS INDICATED IN THESE DRAWINGS ARE THE PROPERTY OF ARQUITECTONICA INTERNATIONAL CORP. ALL COPYRIGHTS RESERVED. NO COPIES, TRANSMISSIONS, REPRODUCTIONS OR ELECTRONIC MANIPULATION OF ANY PORTION OF THESE DRAWINGS IN WHOLE OR IN PART ARE TO BE MADE WITHOUT THE EXPRESS WRITTEN PERMISSION OF ARQUITECTONICA INTERNATIONAL CORP.

DRAWING NAME:

RENDERED OVERALL NORTH

A 1.41PB

©2019 ARQUITECTONICA INTERNATIONAL, Inc
Office Registration # AA C000465
SCALE: 1/16" = 1'-0"



MIAMI BEACH, FL 33141

OWNER:

1000 FIFTH ST, SUITE 10
MIAMI BEACH, FL 33139
P:786.571.1700

ARQUITECTONICA

2900 Oak Avenue
Miami, Florida 33133
305.372.1812 TEL
305.372.1175 FAX
www.arquitectonica.com

CIVIL ENGINEER:

OCEAN ENGINEERING
8101 BISCAYNE BLVD UNIT 508
MIAMI, FL 33138
P:786.518.2008
www.oceanengineeringinc.com

STRUCTURAL ENGINEER

YHE
99 NW 27 AVENUE
MIAMI, FL 33125
P:305.969.9423
www.yhengineering.com

MEP ENGINEER:

TLC
5757 BLUE LAGOON DR., STE 400
MIAMI, FL 33126
P:305.263.3873
www.tlc-engineers.com

LANDSCAPE ARCHITECT

CAWLEY
780 NE 69TH STREET, SUITE 200
MIAMI, FL 33138
P: 786.536.2961
www.christophercawley.com

SEAL/SIGNATURE/DATE:

Anna Caruso
 CN-Anna Caruso
 dnQualifier=AIA,DC0000000,OU=7E7C9350,OU=83B86,
 O=ARAC ELECTRONICS INTERNATIONAL
 CORPORATION,OU=US
 Arqueonica International Corporation. This form has
 been digitally signed and sealed by Anna Caruso, AIA on the date below. I am the author of this document.
 Printed copies of this document are not considered
 signed and sealed and the signature must be verified on
 any electronic copies.
 2024.09.03 12:58:17 -0400

PLANNING BOARD

PROJECT ISSUE DATE : 07/07/24

ISSUE #	DESCRIPTION	DATE
---------	-------------	------

PROJECT NUMBER:
010976

TO THE BEST OF MY KNOWLEDGE AND BELIEF, THESE PLANS AND SPECIFICATIONS COMPLY WITH THE MINIMUM BUILDING CODES AND THE APPLICABLE FIRE-SAFETY STANDARDS AS DETERMINED BY THE CITY OF MIAMI IN ACCORDANCE WITH SECTION 110, FLORIDA BUILDING CODE AND CHAPTER 633, FLORIDA STATUTES.

ALL DESIGNS INDICATED IN THESE DRAWINGS ARE THE PROPERTY OF ARQUITECTONICA INTERNATIONAL CORP. ALL COPYRIGHTS RESERVED. NO COPIES, TRANSMISSIONS, REPRODUCTIONS OR ELECTRONIC MANIPULATION OF ANY PORTION OF THESE DRAWINGS IN WHOLE OR IN PART ARE TO BE MADE WITHOUT THE EXPRESS WRITTEN PERMISSION OF ARQUITECTONICA INTERNATIONAL CORP

DRAWING NAME

RENDERED OVERALL SOUTH

A 1.42PB

©2019 ARQUITECTONICA INTERNATIONAL, Inc.
Office Registration # AA C000465
SCALE: 1/16" = 1'-0"

Autodesk Docs://0000.010976.000-1122 6747 Collins Hotel - Urbanica/010976_6747 Collins Hotel_R23.rvt

26/08/2024 14:51:22



OWNER:

URBANICA THE HOTELS
1000 FIFTH ST, SUITE 102
MIAMI BEACH, FL 33139
P:786.571.1700

ARQUITECTONICA

2900 Oak Avenue
Miami, Florida 33133
305.372.1812 TEL.
305.372.1175 FAX
www.arquitectonica.com

CIVIL ENGINEER:

OCEAN ENGINEERING
8101 BISCAYNE BLVD UNIT 508
MIAMI, FL 33138
P:786.518.2008
www.oceanengineeringinc.com

STRUCTURAL ENGINEER

YHE
99 NW 27 AVENUE
MIAMI, FL 33125
P:305.969.9423
www.yhengineering.com

MEP ENGINEER:

TLC
5757 BLUE LAGOON DR., STE 400
MIAM, FL 33126
P:305.263.3873
www.tlc-engineers.com

LANDSCAPE ARCHITECT:

CRAWLEY
780 NE 69TH STREET, SUITE 200
MIAMI, FL 33138
P: 786.536.2961
www.christophercawley.com

SEAL/SIGNATURE/DATE:

Anna Caruso
CN-Anna Caruso
dnQualifier=cn=10C00000107E7C9260083B61,
cn=SECTIONAL ADMINISTRATIVE
CORPORATION
Architecture & Engineering Corporation. This form has
been digitally signed and sealed by Anna Caruso, AIA
on the date below. I am the author of this document.
Printed copies of this document are not considered
signed and sealed and the signature must be verified on
any electronic copies.
2024.09.03 12:24:34 PM

PLANNING BOARD

PROJECT ISSUE DATE : 07/07/24

ISSUE #	DESCRIPTION	DATE
---------	-------------	------

PROJECT NUMBER:
010976

TO THE BEST OF MY KNOWLEDGE AND BELIEF, THESE PLANS AND SPECIFICATIONS COMPLY WITH THE MINIMUM BUILDING CODES AND THE APPLICABLE FIRE-SAFETY STANDARDS AS DETERMINED BY THE CITY OF MIAMI IN ACCORDANCE WITH SECTION 110, FLORIDA BUILDING CODE AND CHAPTER 633, FLORIDA STATUTES.

ALL DESIGNS INDICATED IN THESE DRAWINGS ARE THE PROPERTY OF
ARQUITECTONICA INTERNATIONAL CORP. ALL COPYRIGHTS RESERVED. NO
COPIES, TRANSMISSIONS, REPRODUCTIONS OR ELECTRONIC MANIPULATION
OF ANY PORTION OF THESE DRAWINGS IN WHOLE OR IN PART ARE TO BE
MADE WITHOUT THE EXPRESS WRITTEN PERMISSION OF ARQUITECTONICA
INTERNATIONAL CORP

DRAWING NAME:

RENDERED OVERALL WEST & EAST
ELEVATION

A 1.43PB

©2019 ARQUITECTONICA INTERNATIONAL, Inc.
Office Registration # AA C000465
SCALE: 1/16" = 1'-0"


$$1/16' = 1'-0"$$

$$1/16' = 1'-0"$$

D

C

B

A

FLOOR AREA RATIO			
LEVEL	TOTAL FAR BY LEVEL	FLOOR COUNT	TOTAL FAR
GROUND FLOOR	189 SF	1	189 SF
GROUND FLOOR	94 SF	1	94 SF
GROUND FLOOR	3,598 SF	1	3,598 SF
GROUND FLOOR	302 SF	1	302 SF
GROUND FLOOR	4,182 SF		4,182 SF

FLOOR AREA RATIO			
LEVEL	TOTAL FAR BY LEVEL	FLOOR COUNT	TOTAL FAR
LEVEL 2	189 SF	1	189 SF
LEVEL 2	94 SF	1	94 SF
LEVEL 2	1,331 SF	1	1,331 SF
LEVEL 2	1,613 SF		1,613 SF
LEVEL 3	189 SF	1	189 SF
LEVEL 3	94 SF	1	94 SF
LEVEL 3	3,958 SF	1	3,958 SF
LEVEL 3	4,240 SF		4,240 SF
LEVEL 4	6,498 SF	1	6,498 SF
LEVEL 4	188 SF	1	188 SF
LEVEL 4	94 SF	1	94 SF
LEVEL 4	6,779 SF		6,779 SF
LEVEL 5	6,490 SF	11	71,388 SF
LEVEL 5	6,490 SF		71,388 SF
LEVEL 16	5,429 SF	1	5,429 SF
LEVEL 16	5,429 SF		5,429 SF
TOTAL	28,734 SF		93,632 SF

GUEST ROOM MATRIX OVERALL	
Name	Count
GUEST ROOM A	9
GUEST ROOM A - COMMUNICATION FEATURES	1
GUEST ROOM A - MOBILITY FEATURES	1
GUEST ROOM A-M	9
GUEST ROOM A-M - COMMUNICATION FEATURES	1
GUEST ROOM A-M - MOBILITY FEATURES	1
GUEST ROOM B	18
GUEST ROOM B - COMMUNICATION FEATURES	2
GUEST ROOM B - MOBILITY FEATURES	2
GUEST ROOM B-2M	12
GUEST ROOM B-3M	12
GUEST ROOM B-M	18
GUEST ROOM B-M - COMMUNICATION FEATURES	2
GUEST ROOM B-M - MOBILITY FEATURES	2
GUEST ROOM C	10
GUEST ROOM C - COMMUNICATION FEATURES	1
GUEST ROOM C-M	10
GUEST ROOM C-M - COMMUNICATION FEATURES	1
GUEST ROOM D	10
GUEST ROOM D - COMMUNICATION FEATURES	1
GUEST ROOM D-M	10
GUEST ROOM D-M - COMMUNICATION FEATURES	1
GUEST ROOM E	9
GUEST ROOM E - COMMUNICATION FEATURES	1
GUEST ROOM E - MOBILITY FEATURES	1
GUEST ROOM E-M	9
GUEST ROOM E-M - COMMUNICATION FEATURES	1
GUEST ROOM E-M - MOBILITY FEATURES	1
GUEST ROOM F	1
GUEST ROOM F-M	1
GUEST ROOM G - COMMUNICATION FEATURES	1
GUEST ROOM H - COMMUNICATION FEATURES	1
Grand total	160

HOTEL PARKING REQUIREMENTS					
TYPE		QUANTITY	RATIO	TOTAL REQUIRED	
Hotel units 1-100		100 units	0.5 SPACES/UNITS	50 SPACES	
Hotel units 101+		60 units	1.0 SPACES/UNITS	60 SPACES	
Restaurant = 294 seats - 80 (units reduction) = 214/4 (1 space per 4 seat)				54 SPACES	
TOTAL				164 SPACES	
ALTERNATIVE PARKING INCENTIVE					
Bicycle parking long-term (Max. 15%)	75	0.20 P.S/BIKE	15 PARKING SPACES		
Moped (Max. 15%)	6	0.33 P.S/MOPED	2 PARKING SPACES		
Drop-off (Max. 3 drop-off)	3	3.00 P.S/DROP-OFF	9 PARKING SPACES		
Showers (for bicyclist, max. 4)	2	2.00 P.S/SHOWER	4 PARKING SPACES		
Carpool Parking (Max. 10%)	5	3.00 P.S/CARPOOL	15 PARKING SPACES		
TOTAL (Maximum 50% of 164 spaces)			45 PARKING SPACES		
PARKING PROVIDED	LEVELS		STANDARD PARKING	EV PARKING SPACES	TOTAL PROVIDED
	LEVEL 1	Single Parking	6	0	6
	LEVEL 2	Single Parking	27	12	39
	LEVEL 3	Single Parking	27	12	39
	LEVEL 4	Single Parking	35	0	35
	TOTAL PARKING		95	24	119 TOTAL NEW PARKING
	Alternative parking reduction				45 PARKING SPACES
	TOTAL WITH BENEFIT				164 PARKING SPACES
	PROJECT TOTAL (110 unit parking required + 54 restaurant parking required)				164 TOTAL PARKING REQUIRED

FBC - TABLE 208.2 - FOR 76 TO 100 STANDARD PARKING SPACES PROVIDED - REQUIRE 4 ADA PARKING SPACES -
FBC - TABLE 208.2 - FOR 101 TO 150 STANDARD PARKING SPACES PROVIDED - REQUIRE 5 ADA PARKING SPACES -
ADA PARKING PROVIDED 5
BIKE RACK = Storage for 75 bikes provided
2 Bicycle shower at second and third floor.

	BUILDING TYPE
OCCUPANCY CLASSIFICATION	I-1, B, M, A-1, A-2, A-3, S-1, S-2
CONSTRUCTION TYPE	TYPE 1A, FULLY SPRINKLERED (FBC TABLE 101)
ALLOWABLE HEIGHT	NO LIMIT
ALLOWABLE MAX. AREA	NO LIMIT

BUILDING PLANS PREPARED IN ACCORDANCE WITH THE FLORIDA BUILDING CODE 2020, FLORIDA FIRE PREVENTION CODE 2020, AND FLORIDA ACCESSIBILITY CODE.

RESTAURANT SEATS COUNTS	AREA	SEATS	ADA SEATS (5%)	TOTAL
GROUND FLOOR	OUTDOOR - RESTAURANT - 595 SF	36	2	38
RESTAURANT - LEVEL 3	INDOOR - 660 SF	28	2	30
	OUTDOOR - 915 SF	30	2	32
LEVEL 4 - RESTAURANT	INDOOR - 1,286 SF	80	4	84
	OUTDOOR - 950 SF	57	3	60
	BAR - 150 SF	9	1	10
LEVEL 4 - BAR	BAR - 600 SF	38		40

TOTAL RESTAURANT
5,166 SQ. FT.

294

MULTIFAMILY - COMMERCIAL - ZONING DATA SHEET

IT...	Zoning Information:		
1	Address:	6747 - 6757 COLLINS AVENUE, MIAMI BEACH, FL 33141	
2	Board and file numbers:	PB24-0686	
3	Folio Number(s):	02-3211-007-0440; 02-3211- 007 -0430	
4	Year Constructed:	N/A	Zoning District: CCC Civic and Convention Center District
5	Based Flood Elevation	8'-0" NGVD	Grade Value in NAVD: 6.18 NGVD
6	Adjusted Grade (Flood + Grade/2)	-	Lot Area: 41,625 sf
7	Lot Width:	125'-0"	Lot Depth: 333'-0"
8	Minimum Unit Size	335	Average Unit Size: 364 SF
9	Existing Use:	VACANT	Proposed Use: Hotel

	Maximum	Existing	Proposed	Deficiencies	
10	Height (Top of Building - Roof Level)	200'-0"	N/A	199'-10"	-
11	Number of Stories	N/A	N/A	16 STORIES	-
12	FAR	2.25 (93,656)	N/A	93,655 SF	-
13	Gross Square Footage		N/A	191,750 SF	-
14	Square Footage by Use	N/A	N/A	N/A	-
15	Number of Units (Residential)	N/A	N/A	N/A	-
16	Number of Units (Hotel)	N/A	N/A	160 UNITS	-
17	Number of Seats	N/A	N/A	N/A	-
18	Occupancy Load	N/A	N/A	N/A	-

Setbacks	Required	Existing	Proposed	Deficiencies
Subterranean:				
19	Front Setback:	N/A	N/A	N/A
20	Side Setback:	N/A	N/A	N/A
21	Side Setback:	N/A	N/A	N/A
22	Side Setback Facing Street:	N/A	N/A	N/A
23	Rear Setback:	N/A	N/A	N/A

At Grade Parking:				
24	Front Setback:	N/A	N/A	N/A
25	Side Setback:	N/A	N/A	N/A
26	Side Setback:	N/A	N/A	N/A
27	Side Setback Facing Street:	N/A	N/A	N/A
28	Rear Setback:	N/A	N/A	N/A

Pedestal:				
29	Front Setback (WEST)	20'-0"	N/A	20 Ft. - 22'-8"
30	Side Setback (NORTH) 8% LOT WIDTH:	10'-0"	N/A	10'-0"
31	Side Setback (SOUTH) 8% LOT WIDTH:	10'-0"	N/A	10'-0"
32	Side Setback Facing Street:	N/A	N/A	N/A

33	Rear Setback (EAST):	N/A	N/A	66'-7" F1 - 69'-3"
Tower:				
34	Front Setback (WEST)	50'-0"	N/A	143'-2"Fl. - 145'-0"
35	Side Setback (NORTH) PEDESTAL SETBACK + 10% OF TOWER ABOVE 50':	25'-0"	N/A	25'-0"
36	Side Setback (SOUTH) PEDESTAL SETBACK + 10% OF TOWER ABOVE 50':	25'-0"	N/A	25'-0"
37	Side Setback Facing Street :	N/A	N/A	N/A
38	Rear Setback (EAST): 25% LOT DEPTH	83' - 3"	N/A	86'-4" - 87'-8"

	Parking	Required	Existing	Proposed	Deficiencies
39	Parking District	I	I	I	
40	Total # of Parking Spaces	164	N/A	164	0
41	# of Parking Spaces Per Use (Provide a separate chart for a Breakdown Calculation	N/A	N/A	N/A	
42	# of Parking Spaces Per Level(Provide a...	N/A	N/A	N/A	
43	Parking Space Dimensions	8'-6" x 18'-0"	N/A	8'-6" x 18'-0"	
44	Parking Space Configuration (45°, 60°, 90°, Parallel)	90°	N/A	90°	
45	ADA Spaces	6	N/A	6	
46	Tandem Spaces	8'-6" x 18'-0"	N/A	24	
47	Drive Aisle Width	22'	N/A	22'	
48	Valet Drop Off and Pick Up	N/A	N/A	Yes	
49	Loading Zones and Trash Collection Areas	3	N/A	3	
50	Bicycle Parking, Location and Number of Racks	N/A	N/A	75	

Restaurants, Cafes, Bars, Lounges, Nightclubs	Required	Existing	Proposed	Deficiencies
51	Type of Use	N/A	VACANT	HOTEL
52	Total # of Seats	N/A	N/A	294
53	Total # of Seats per Venue (Provide a Separate Chart for a Breakdown...	N/A		
54	Total Occupant Content	N/A		
55	Occupant Content per Venue(Provide a Separate Chart for a Breakdown...	N/A		
56	Is this a Contributing Building?	NO		
57	Located within a Local Historic District	YES		



6747 COLLINS AVENUE

MIAMI BEACH, FL 33141

OWNER:
URBANICA THE HOTELS
1000 FIFTH ST, SUITE 102
MIAMI BEACH, FL 33139
P:786.571.1700

ARCHITECTONICA
2900 Oak Avenue
Miami, Florida 33133
305.372.1812 TEL
305.372.1175 FAX
www.architectonica.com

CIVIL ENGINEER:
OCEAN ENGINEERING
8101 BISCAYNE BLVD UNIT 508
MIAMI, FL 33138
P:786.518.2008
www.oceanengineeringinc.com

STRUCTURAL ENGINEER:
YHE
99 1W 27 AVENUE
MIAMI, FL 33125
P:305.963.9423
www.yhengineering.com

MEP ENGINEER:
TLC
5757 BLUE LAGOON DR., STE 400
MIAMI, FL 33126
P:305.263.3873
www.tlc-engineers.com

LANDSCAPE ARCHITECT:
CAWLEY
780 NE 69TH STREET, SUITE 200
MIAMI, FL 33138
P:786.538.2961
www.christophercawley.com

SEAL/SIGNATURE/DATE:

Anna Caruso
CNS-Anna Caruso
09/03/2024
O=ARQUITECTONICA INTERNATIONAL CORPORATION, L.L.C.
Arquitectonica International Corporation has been duly licensed and supervised by Anna Caruso, AIA on the date below. I am the author of this document. Printed copies of this document are not considered signed and sealed and the signature must be verified on any electronic copy.
2024.09.03 12:24:00

PLANNING BOARD
PROJECT ISSUE DATE : 07/07/24

ISSUE #	DESCRIPTION	DATE
---------	-------------	------

PROJECT NUMBER:
010976

TO THE BEST OF MY KNOWLEDGE AND BELIEF, THESE PLANS AND SPECIFICATIONS COMPLY WITH THE MINIMUM BUILDING CODES AND THE APPLICABLE FIRE-SAFETY STANDARDS AS DETERMINED BY THE CITY OF MIAMI IN ACCORDANCE WITH SECTION 110, FLORIDA BUILDING CODE AND CHAPTER 633, FLORIDA STATUTES.

ALL DESIGNS INDICATED IN THESE DRAWINGS ARE THE PROPERTY OF ARQUITECTONICA INTERNATIONAL CORP. ALL COPYRIGHTS RESERVED. NO COPIES, TRANSMISSIONS, REPRODUCTIONS OR ELECTRONIC MANIPULATION OF ANY PORTION OF THESE DRAWINGS IN WHOLE OR IN PART ARE TO BE MADE WITHOUT THE EXPRESS WRITTEN PERMISSION OF ARQUITECTONICA INTERNATIONAL CORP

DRAWING NAME:

ALTERNATIVE PROJECT DATA

A 2.01PB

©2019 ARQUITECTONICA INTERNATIONAL, Inc
Office Registration # AA C000465
SCALE: As indicated



FBC - TABLE 208.2 - FOR 76 TO 100 STANDARD PARKING SPACES PROVIDED - REQUIRE 4 ADA PARKING SPACES —
FBC - TABLE 208.2 - FOR 101 TO 150 STANDARD PARKING SPACES PROVIDED - REQUIRE 5 ADA PARKING SPACES -
ADA PARKING PROVIDED 5
BIKE RACK = Storage for 75 bikes provided
2 Bicycle shower at second and third floor.



MIAMI BEACH, FL 33141

OWNER:

URBANICA THE HOTELS

1000 FIFTH ST, SUITE 102
MIAMI BEACH, FL 33139
P:786.571.1700

ARQUITECTONICA

2900 Oak Avenue
Miami, Florida 33133
305.372.1812 TEL.
305.372.1175 FAX
www.arquitectonica.com

CIVIL ENGINEER:

OCEAN ENGINEERING
8101 BISCAYNE BLVD UNIT 508
MIAMI, FL 33138
P:786.518.2008
www.oceanengineeringinc.com

STRUCTURAL ENGINEER:

YHE
99 NW 27 AVENUE
MIAMI, FL 33125
P:305.969.9423
www.yhengineering.com

MEP ENGINEER:

TLC
5757 BLUE LAGOON DR., STE 400
MIAMI, FL 33126
P:305.263.3873
www.tlc-engineers.com

LANDSCAPE ARCHITECT:

CAWLEY
780 NE 69TH STREET, SUITE 200
MIAMI, FL 33138
P: 786.536.2961
www.christophercawley.com

SEAL/SIGNATURE/DATE:

Anna Caruso
CN=Anna Caruso
dnQualifier=caruso@C000000407E7EC9C00000083B61.
O=ARQUITECTURA INCORPORATED
CORPORATION

Arquitectura Inc. is a national engineering firm. This firm has been duly signed and sealed by Anna Caruso, AIA on the date below. I am the author of this document. Printed copies of this document are not considered signed and sealed and the signature must be verified on any electronic copies.

2024.09.03 12:58:59-0400

PLANNING BOARD

PROJECT ISSUE DATE : 07/07/24

ISSUE #	DESCRIPTION	DATE
---------	-------------	------

PROJECT NUMBER:
010976

TO THE BEST OF MY KNOWLEDGE AND BELIEF, THESE PLANS AND SPECIFICATIONS COMPLY WITH THE MINIMUM BUILDING CODES AND THE APPLICABLE FIRE-SAFETY STANDARDS AS DETERMINED BY THE CITY OF MIAMI IN ACCORDANCE WITH SECTION 110, FLORIDA BUILDING CODE AND CHAPTER 633, FLORIDA STATUTES.

ALL DESIGNS INDICATED IN THESE DRAWINGS ARE THE PROPERTY OF ARQUITECTONICA INTERNATIONAL CORP. ALL COPYRIGHTS RESERVED. NO COPIES, TRANSMISSIONS, REPRODUCTIONS OR ELECTRONIC MANIPULATION OF ANY PORTION OF THESE DRAWINGS IN WHOLE OR IN PART ARE TO BE MADE WITHOUT THE EXPRESS WRITTEN PERMISSION OF ARQUITECTONICA INTERNATIONAL CORP

DRAWING NAME:

ALTERNATIVE PARKING LEVEL 1 PLAN
SECTOR EAST


A 2.11EPB

©2019 ARQUITECTONICA INTERNATIONAL, Inc.

SCALE: As indicated

Autodesk Docs://0000.010976.000-1122.6747 Collins Hotel - Urbanica/010976_6747 Collins Hotel_R23.rvt

26/08/2024 14:53:51

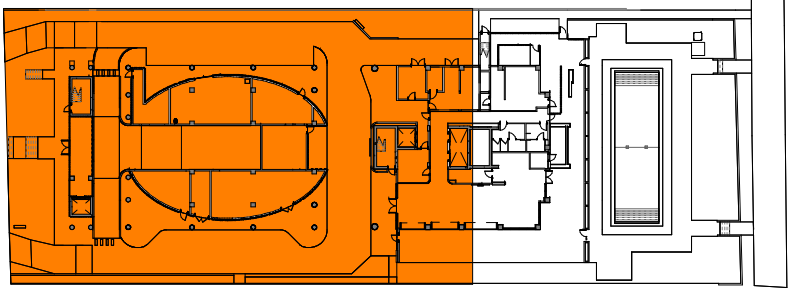

KEYPLAN - ALTERNATIVE PARKING LEVEL 1

HOTEL PARKING REQUIREMENTS				
TYPE		QUANTITY	RATIO	TOTAL REQUIRED
Hotel units 1-100		100 units	0.5 SPACES/UNITS	50 SPACES
Hotel units 101+		60 units	1.0 SPACES/UNITS	60 SPACES
Restaurant = 294 seats - 80 (units reduction) = 214/4 (1 space per 4 seat)				54 SPACES
TOTAL				164 SPACES
ALTERNATIVE PARKING INCENTIVE				
Bicycle parking long-term (Max. 15%)	75	0.20 P.S./BIKE	15 PARKING SPACES	
Moped (Max. 15%)	6	0.33 P.S./MOPED	2 PARKING SPACES	
Drop-off (Max. 3 drop-off)	3	3.00 P.S./DROP-OFF	9 PARKING SPACES	
Showers (for bicyclist, max. 4)	2	2.00 P.S./SHOWER	4 PARKING SPACES	
Carpool Parking (Max. 10%)	5	3.00 P.S./CARPOOL	15 PARKING SPACES	
TOTAL (Maximum 50% of 164 spaces)			45 PARKING SPACES	
LEVELS		STANDARD PARKING	EV PARKING SPACES	TOTAL PROVIDED
LEVEL 1	Single Parking	6	0	6
LEVEL 2	Single Parking	27	12	39
LEVEL 3	Single Parking	27	12	39
LEVEL 4	Single Parking	35	0	35
TOTAL PARKING		95	24	119 TOTAL NEW PARKING
Alternative parking reduction				45 PARKING SPACES
TOTAL WITH BENEFIT				164 PARKING SPACES
PROJECT TOTAL (110 unit parking required + 54 restaurant parking required)				164 TOTAL PARKING REQUIRED

FBC - TABLE 208.2 - FOR 76 TO 100 STANDARD PARKING SPACES PROVIDED - REQUIRE 4 ADA PARKING SPACES
FBC - TABLE 208.2 - FOR 101 TO 150 STANDARD PARKING SPACES PROVIDED - REQUIRE 5 ADA PARKING SPACES -
ADA PARKING PROVIDED 5
BIKE RACK = Storage for 75 bikes provided
2 Bicycle shower at second and third floor.



6747 COLLINS AVENUE

MIAMI BEACH, FL 33141

OWNER:

URBANICA THE HOTELS
1000 FIFTH ST, SUITE 102
MIAMI BEACH, FL 33139
P:786.571.1700

ARQUITECTONICA

2900 Oak Avenue
Miami, Florida 33133
305.372.1812 TEL
305.372.1175 FAX
www.arquitectonica.com

CIVIL ENGINEER:

OCEAN ENGINEERING
8101 BISCAYNE BLVD UNIT 508
MIAMI, FL 33138
P:786.518.2008
www.oceanengineeringinc.com

STRUCTURAL ENGINEER:

YHE
99 NW 27 AVENUE
MIAMI, FL 33125
P:305.963.9423
www.yhengineering.com

MEP ENGINEER:

TLC
5757 BLUE LAGOON DR., STE 400
MIAMI, FL 33126
P:305.263.3873
www.tlc-engineers.com

LANDSCAPE ARCHITECT:

CAWLEY
780 NE 60TH STREET, SUITE 200
MIAMI, FL 33138
P:786.538.2961
www.christophercawley.com

SEAL/SIGNATURE/DATE:

Anna Caruso
CNS-Anna Caruso
01/01/2024
0=ARQUITECTONICA INTERNATIONAL
CORPORATION, ILLUS
Arquitectonica International Corporation has
been duly licensed and regulated by the State of
Florida. I, Anna Caruso, AIA, on the date
below, I am the author of this document.
Printed copies of this document are not
signed and sealed and the signature must be
verified on any electronic copy.
2024.09.03

PLANNING BOARD

PROJECT ISSUE DATE : 07/07/24

ISSUE #	DESCRIPTION	DATE
---------	-------------	------

PROJECT NUMBER:
010976

TO THE BEST OF MY KNOWLEDGE AND BELIEF, THESE PLANS AND SPECIFICATIONS COMPLY WITH THE MINIMUM BUILDING CODES AND THE APPLICABLE FIRE SAFETY STANDARDS AS DETERMINED BY THE CITY OF MIAMI IN ACCORDANCE WITH SECTION 110, FLORIDA BUILDING CODE AND CHAPTER 633, FLORIDA STATUTES.


ALL DESIGNS INDICATED IN THESE DRAWINGS ARE THE PROPERTY OF ARQUITECTONICA INTERNATIONAL CORP. ALL COPYRIGHTS RESERVED. NO COPIES, TRANSMISSIONS, REPRODUCTIONS OR ELECTRONIC MANIPULATION OF ANY PORTION OF THESE DRAWINGS IN WHOLE OR IN PART ARE TO BE MADE WITHOUT THE EXPRESS WRITTEN PERMISSION OF ARQUITECTONICA INTERNATIONAL CORP.

DRAWING NAME:

ALTERNATIVE PARKING LEVEL 1 PLAN
SECTOR WEST

A 2.11WPB

©2019 ARQUITECTONICA INTERNATIONAL, Inc
Office Registration # AA C000465
SCALE: As indicated

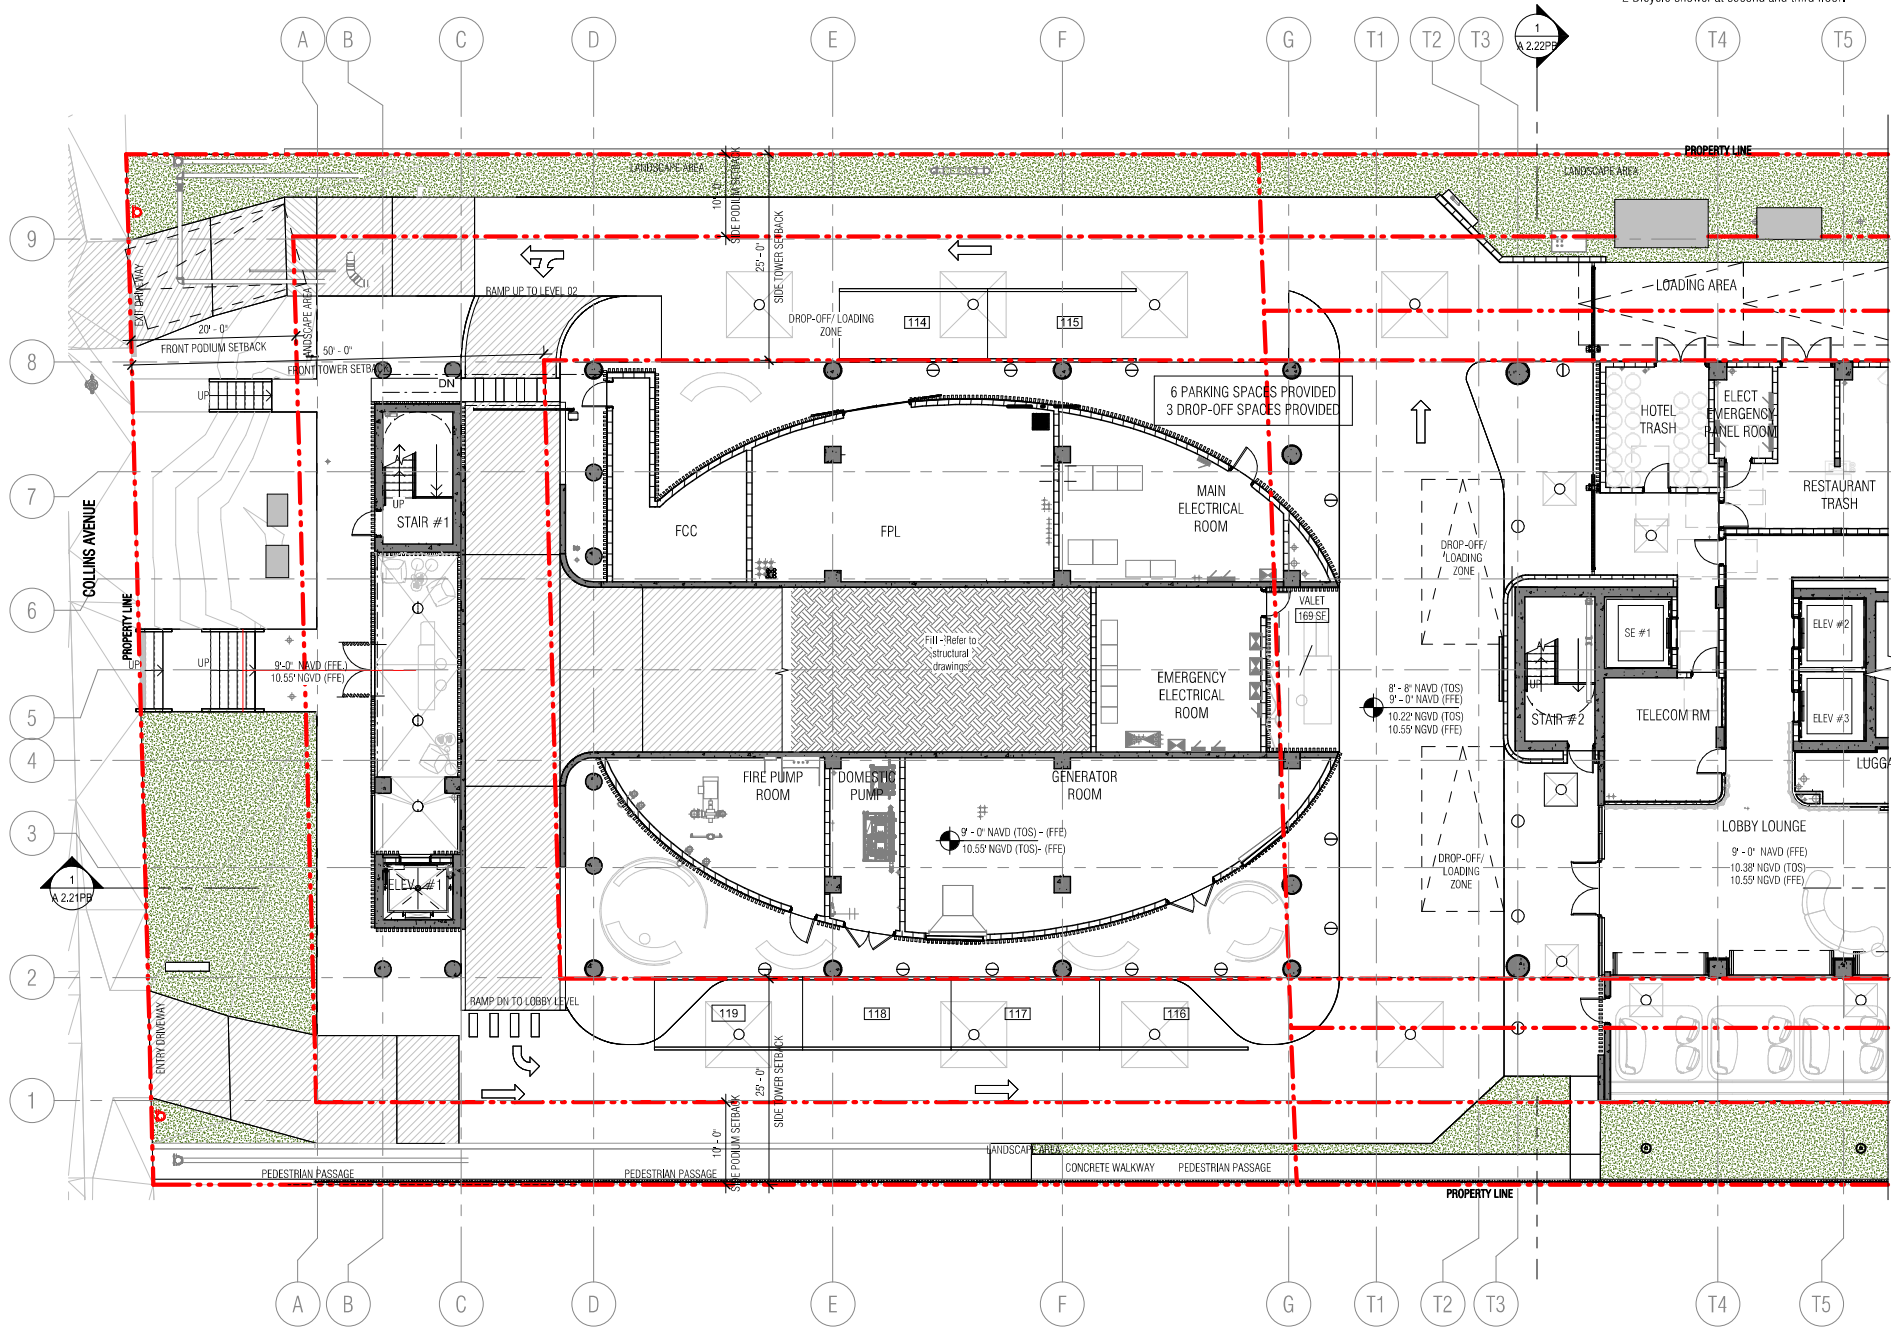

1 ALTERNATIVE PARKING LEVEL 1 - WEST SECTOR

3/32" = 1'-0"

FBG - TABLE 208.2 - FOR 76 TO 100 STANDARD PARKING SPACES PROVIDED - REQUIRE 4 ADA PARKING SPACES -
 FBG - TABLE 208.2 - FOR 101 TO 150 STANDARD PARKING SPACES PROVIDED - REQUIRE 5 ADA PARKING SPACES -
ADA PARKING PROVIDED 5
 BIKE RACK = Storage for 75 bikes provided
 2 Bicycle shower at second and third floor.



OWNER:
URBANICA THE HOTELS
1000 FIFTH ST, SUITE 102
MIAMI BEACH, FL 33139
P:786.571.1700

ARQUITECTONICA

2900 Oak Avenue
Miami, Florida 33133
305.372.1812 TEL
305.372.1175 FAX
www.arquitectonica.com

CIVIL ENGINEER:
OCEAN ENGINEERING
8101 BISCAYNE BLVD UNIT 5
MIAMI, FL 33138
P:786.518.2008
www.oceanengineeringinc.com

STRUCTURAL ENGINEER:
YHE
99 NW 27 AVENUE
MIAMI, FL 33125
P:305.969.9423
www.yhengineering.com

MEP ENGINEER:
TLC
5757 BLUE LAGOON DR., STE
MIAM, FL 33126
P:305.263.3873
www.tlc-engineers.com

LANDSCAPE ARCHITECT:
CAWLEY
780 NE 69TH STREET, SUITE
MIAMI, FL 33138
P:786.536.2961
www.christophercawley.com

Anna Caruso
CN=Anna Caruso
DNQualifier=AIAC00000010C7E7EC9295083B61
O=ARQUITECTONICA INTERNATIONAL
CORPORATION, INC.
Arquitetnica International Corporation. This form has
been digitally signed and sealed by Anna Caruso, AIA,
on the date below. I am the author of this document.
Printed copies of this document are not considered
signed and sealed and the signature must be verified
by an electronic process.
2024.09.03 12:16:53-0000

PROJECT ISSUE DATE : 07/07/24

PROJECT NUMBER:
010976

TO THE BEST OF MY KNOWLEDGE AND BELIEF, THESE PLANS AND SPECIFICATIONS COMPLY WITH THE MINIMUM BUILDING CODES AND THE APPLICABLE FIRE-SAFETY STANDARDS AS DETERMINED BY THE CITY OF MIAMI IN ACCORDANCE WITH SECTION 110, FLORIDA BUILDING CODE AND CHAPTER 633, FLORIDA STATUTES.

ALL DESIGNS INDICATED IN THESE DRAWINGS ARE THE PROPERTY OF ARQUITECTONICA INTERNATIONAL CORP. ALL COPYRIGHTS RESERVED. NO COPIES, TRANSMISSIONS, REPRODUCTIONS OR ELECTRONIC MANIPULATION OF ANY PORTION OF THESE DRAWINGS IN WHOLE OR IN PART ARE TO BE MADE WITHOUT THE EXPRESS WRITTEN PERMISSION OF ARQUITECTONICA INTERNATIONAL CORP

ALTERNATIVE PARKING PLAN LEVEL 2

A 2.12PB

©2019 ARQUITECTONICA INTERNATIONAL, Inc.
Office Registration # AA C000465
SCALE: As indicated



1 ALTERNATIVE PARKING - LEVEL 2

$$3/32'' = 1'-0''$$

D

C

B

A

HOTEL PARKING REQUIREMENTS				
TYPE		QUANTITY	RATIO	TOTAL REQUIRED
Hotel units 1-100		100 units	0.5 SPACES/UNITS	50 SPACES
Hotel units 101 +		60 units	1.0 SPACES/UNITS	60 SPACES
Restaurant = 294 seats - 80 (units reduction) = 214/4 (1 space per 4 seat)				54 SPACES
TOTAL				164 SPACES
ALTERNATIVE PARKING INCENTIVE				
Bicycle parking long-term (Max. 15%)	75	0.20 P.S/BIKE	15 PARKING SPACES	
Moped (Max. 15%)	6	0.33 P.S/MOPED	2 PARKING SPACES	
Drop-off (Max. 3 drop-off)	3	3.00 P.S/DROP-OFF	9 PARKING SPACES	
Showers (for bicyclist, max. 4)	2	2.00 P.S/SHOWER	4 PARKING SPACES	
Carpool parking (Max. 10%)	5	3.00 P.S/CARPOOL	15 PARKING SPACES	
TOTAL (Maximum 50% of 164 spaces)			45 PARKING SPACES	
LEVELS		STANDARD PARKING	EV PARKING SPACES	TOTAL PROVIDED
LEVEL 1	Single Parking	6	0	6
LEVEL 2	Single Parking	27	12	39
LEVEL 3	Single Parking	27	12	39
LEVEL 4	Single Parking	35	0	35
TOTAL PARKING		95	24	119 TOTAL NEW PARKING
Alternative parking reduction				45 PARKING SPACES
TOTAL WITH BENEFIT				164 PARKING SPACES
PROJECT TOTAL (110 unit parking required + 54 restaurant parking required)				164 TOTAL PARKING REQUIRED

FBC - TABLE 208.2 - FOR 76 TO 100 STANDARD PARKING SPACES PROVIDED - REQUIRE 4 ADA PARKING SPACES
FBC - TABLE 208.2 - FOR 101 TO 150 STANDARD PARKING SPACES PROVIDED - REQUIRE 5 ADA PARKING SPACES -
ADA PARKING PROVIDED 5
BIKE RACK = Storage for 75 bikes provided
2 Bicycle shower at second and third floor.



6747 COLLINS AVENUE

MIAMI BEACH, FL 33141

OWNER:

URBANICA THE HOTELS
1000 FIFTH ST, SUITE 102
MIAMI BEACH, FL 33139
P:786.571.1700

ARQUITECTONICA

2900 Oak Avenue
Miami, Florida 33133
305.372.1812 TEL
305.372.1175 FAX
www.arquitectonica.com

CIVIL ENGINEER:

OCEAN ENGINEERING
8101 BISCAYNE BLVD UNIT 508
MIAMI, FL 33138
P:786.518.2008
www.oceanengineeringinc.com

STRUCTURAL ENGINEER:

YHE
99 NW 27 AVENUE
MIAMI, FL 33125
P:305.963.9423
www.yhengengineering.com

MEP ENGINEER:

TLC
5757 BLUE LAGOON DR., STE 400
MIAMI, FL 33126
P:305.263.3873
www.tlc-engineers.com

LANDSCAPE ARCHITECT:

CAWLEY
780 NE 69TH STREET, SUITE 200
MIAMI, FL 33138
P:786.538.2961
www.christophercawley.com

SEAL/SIGNATURE/DATE:

Anna Caruso
CNS-Anna Caruso
01/09/16
O=ARQUITECTONICA INTERNATIONAL CORPORATION, ILLUS
Arquitectonica International Corporation has
been duly licensed and sealed by Anna Caruso, AIA
on the 01/09/16. I am the author of this document.
Printed copies of this document are not considered
signed and sealed and the signature must be verified on
any electronic copy.
2024.09.03

PLANNING BOARD

PROJECT ISSUE DATE : 07/07/24

ISSUE #	DESCRIPTION	DATE
---------	-------------	------

PROJECT NUMBER:
010916

TO THE BEST OF MY KNOWLEDGE AND BELIEF, THESE PLANS AND SPECIFICATIONS COMPLY WITH THE MINIMUM BUILDING CODES AND THE APPLICABLE FIRE SAFETY STANDARDS AS DETERMINED BY THE CITY OF MIAMI IN ACCORDANCE WITH SECTION 110, FLORIDA BUILDING CODE AND CHAPTER 633, FLORIDA STATUTES.

ALL DESIGNS INDICATED IN THESE DRAWINGS ARE THE PROPERTY OF ARQUITECTONICA INTERNATIONAL CORP. ALL COPYRIGHTS RESERVED. NO COPIES, TRANSMISSIONS, REPRODUCTIONS OR ELECTRONIC MANIPULATION OF ANY PORTION OF THESE DRAWINGS IN WHOLE OR IN PART ARE TO BE MADE WITHOUT THE EXPRESS WRITTEN PERMISSION OF ARQUITECTONICA INTERNATIONAL CORP.

DRAWING NAME:


ALTERNATIVE PARKING PLAN LEVEL 3

A 2.13PB

©2019 ARQUITECTONICA INTERNATIONAL, Inc
Office Registration # AA C000465
SCALE: As indicated

Autodesk Doc/0000/010916-000-1122-6747 Collins Hotel - Urbanica/010916_6747 Collins Hotel_F03.rvt

26/09/2024 14:54:19

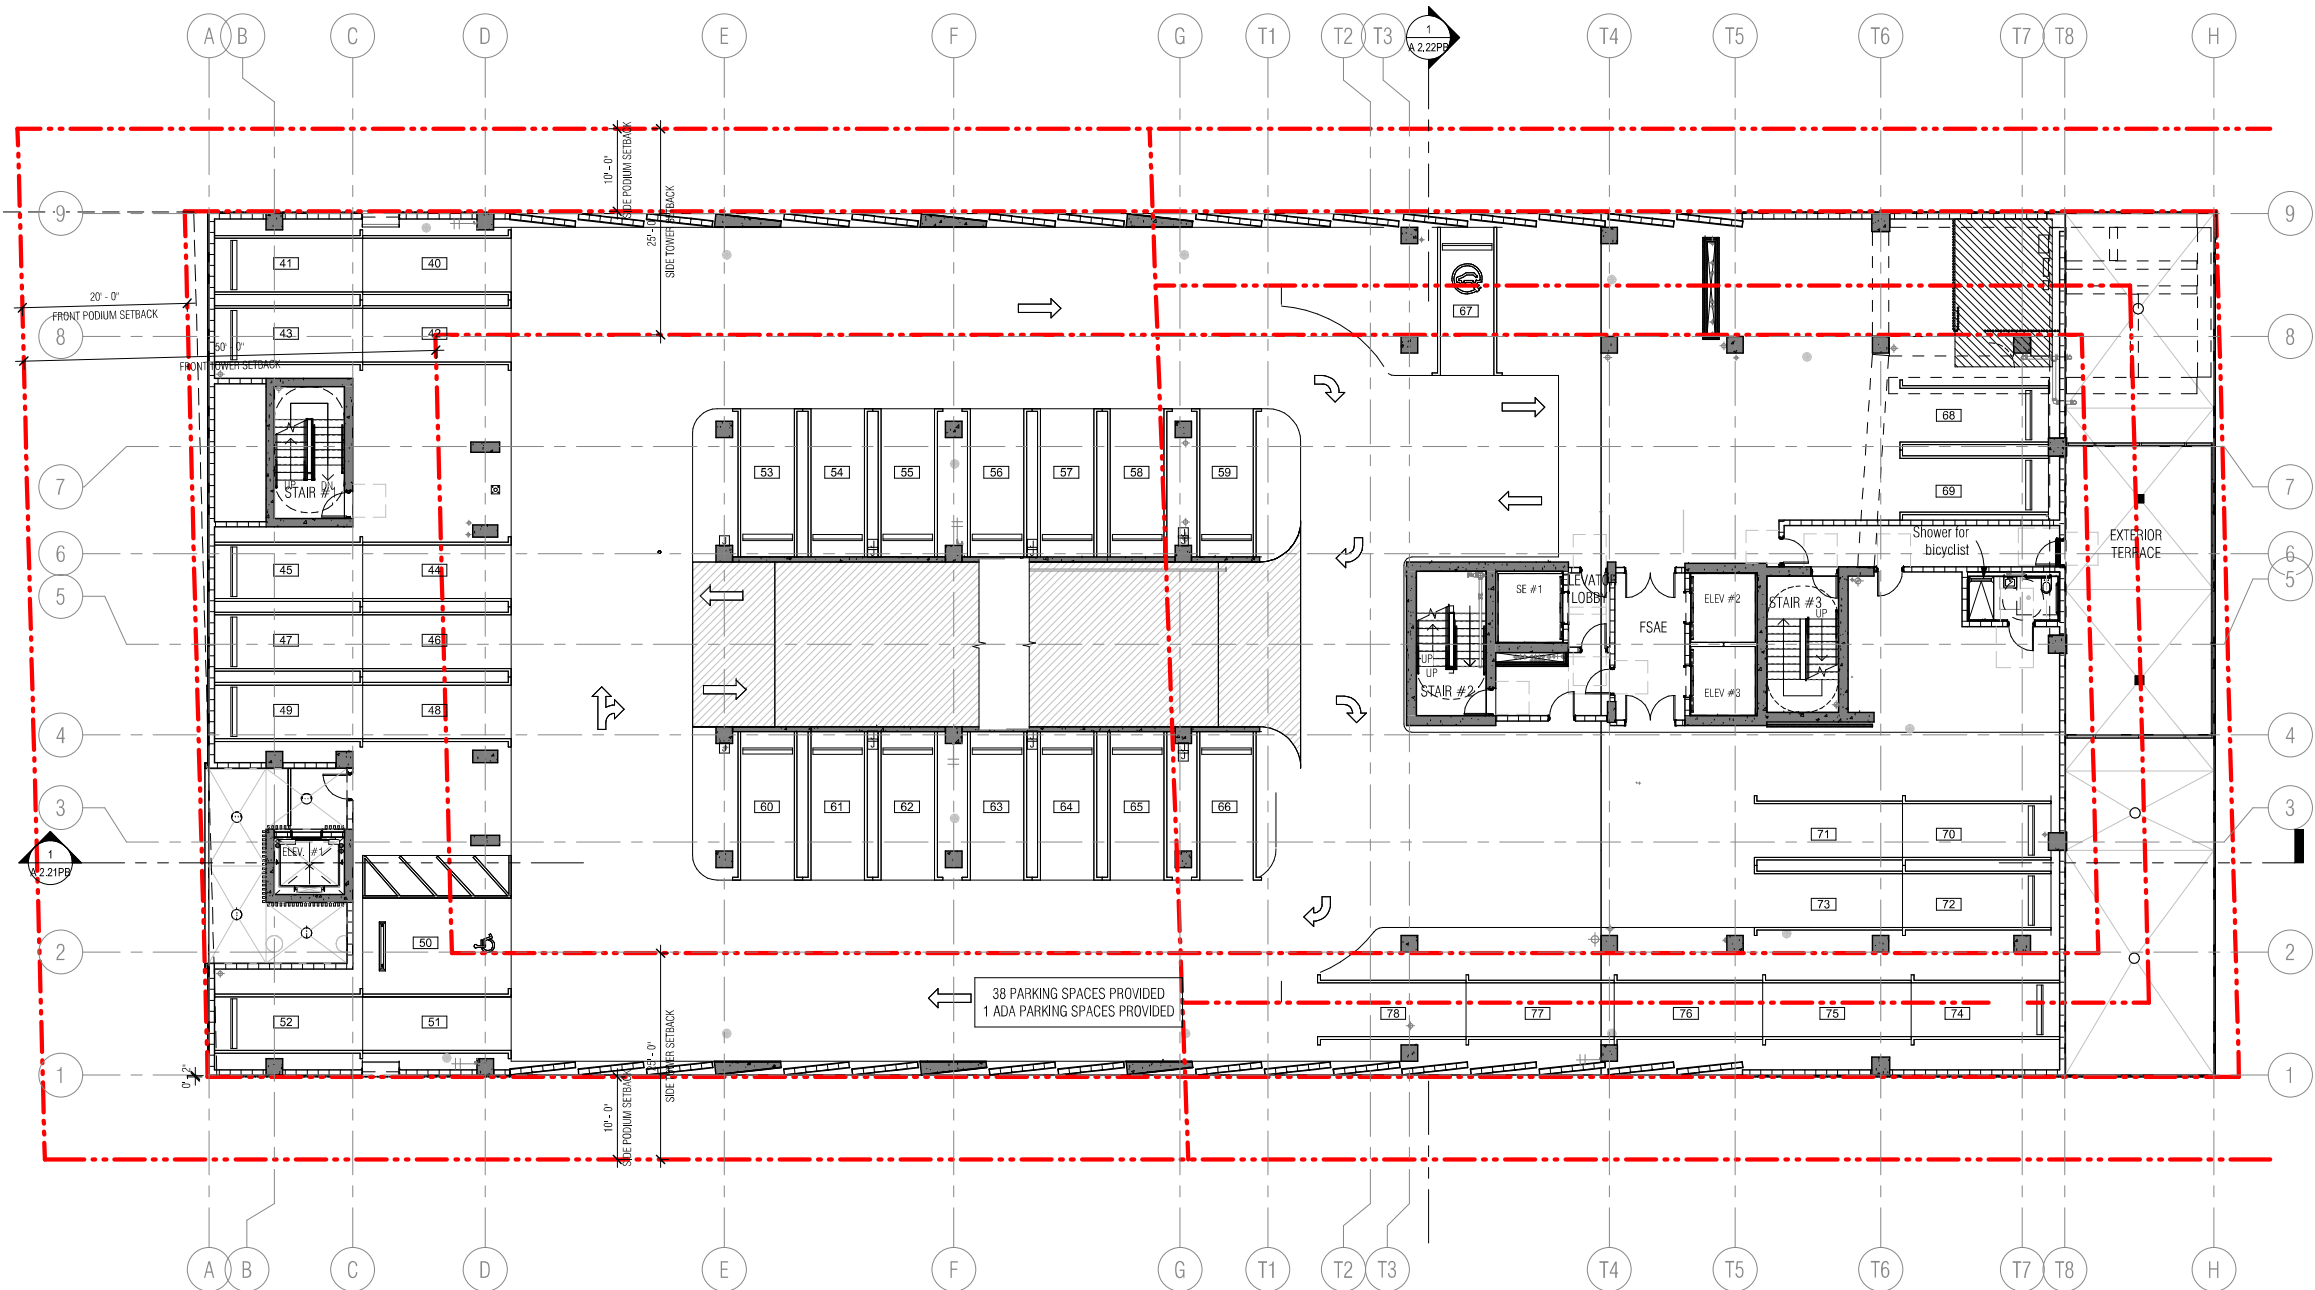

1 ALTERNATIVE PARKING - LEVEL 3
3/32" = 1'-0"

HOTEL PARKING REQUIREMENTS					
TYPE		QUANTITY	RATIO	TOTAL REQUIRED	
Hotel units 1-100		100 units	0.5 SPACES/UNITS	50 SPACES	
Hotel units 101+		60 units	1.0 SPACES/UNITS	60 SPACES	
Restaurant = 294 seats - 80 (units reduction) = 214/4 (1 space per 4 seat)				54 SPACES	
TOTAL				164 SPACES	
ALTERNATIVE PARKING INCENTIVE					
Bicycle parking long-term (Max. 15%)	75	0.20 P.S/BIKE	15 PARKING SPACES		
Moped (Max. 15%)	6	0.33 P.S/MOPED	2 PARKING SPACES		
Drop-off (Max. 3 drop-off)	3	3.00 P.S/DROP-OFF	9 PARKING SPACES		
Showers (for bicyclist, max. 4)	2	2.00 P.S/SHOWER	4 PARKING SPACES		
Carpool Parking (Max. 10%)	5	3.00 P.S/CARPOOL	15 PARKING SPACES		
TOTAL (Maximum 50% of 164 spaces)			45 PARKING SPACES		
PARKING PROVIDED	LEVELS		STANDARD PARKING	EV PARKING SPACES	TOTAL PROVIDED
	LEVEL 1	Single Parking	6	0	6
	LEVEL 2	Single Parking	27	12	39
	LEVEL 3	Single Parking	27	12	39
	LEVEL 4	Single Parking	35	0	35
	TOTAL PARKING		95	24	119 TOTAL NEW PARKING
	Alternative parking reduction		45 PARKING SPACES		
TOTAL WITH BENEFIT		164 PARKING SPACES			
PROJECT TOTAL (110 unit parking required + 54 restaurant parking required)				164 TOTAL PARKING REQUIRED	

EPIC - TABLE 208.2 - FOR 76 TO 100 STANDARD PARKING SPACES PROVIDED - REQUIRE 4 ADA PARKING SPACES

FBC - TABLE 208.2 - FOR 76 TO 100 STANDARD PARKING SPACES PROVIDED - REQUIRE 4 ADA PARKING SPACES
FBC - TABLE 208.2 - FOR 101 TO 150 STANDARD PARKING SPACES PROVIDED - REQUIRE 5 ADA PARKING SPACES -
ADA PARKING PROVIDED 5
BIKE RACK = Storage for 75 bikes provided
2 Bicycle shower at second and third floor.



6747 COLLINS AVENUE

MIAMI BEACH, FL 33141

OWNER:

URBANICA THE HOTELS
1000 FIFTH ST, SUITE 102
MIAMI BEACH, FL 33139
P:786.571.1700

ARQUITECTONICA

2900 Oak Avenue
Miami, Florida 33133
305.372.1812 TEL
305.372.1175 FAX
www.arquitectonica.com

CIVIL ENGINEER:

OCEAN ENGINEERING
8101 BISCAYNE BLVD UNIT 508
MIAMI, FL 33138
P:786.518.2008
www.oceanengineeringinc.com

STRUCTURAL ENGINEER:

YHE
99 NW 27 AVENUE
MIAMI, FL 33125
P:305.963.9423
www.yheengineering.com

MEP ENGINEER:

TLC
5757 BLUE LAGOON DR., STE 400
MIAMI, FL 33126
P:305.263.3873
www.tlc-engineers.com

LANDSCAPE ARCHITECT:

CAWLEY
780 NE 69TH STREET, SUITE 200
MIAMI, FL 33138
P:786.538.2961
www.christophercawley.com

SEAL/SIGNATURE/DATE:

Anna Caruso
CNS-Anna Caruso
01/09/16
0=ARQUITECTONICA INTERNATIONAL
CORPORATION, ILLUS
Arquitectonica International Corporation has
been duly licensed and supervised by Anna Caruso, AIA
on the 01/09/16. I am the author of this document.
Printed copies of this document are not considered
signed and sealed and the signature must be verified on
any electronic copy.
2024.09.03 10:00 AM

PLANNING BOARD

PROJECT ISSUE DATE : 07/07/24

ISSUE #	DESCRIPTION	DATE
---------	-------------	------

PROJECT NUMBER:
010916

TO THE BEST OF MY KNOWLEDGE AND BELIEF, THESE PLANS AND SPECIFICATIONS COMPLY WITH THE MINIMUM BUILDING CODES AND THE APPLICABLE FIRE SAFETY STANDARDS AS DETERMINED BY THE CITY OF MIAMI IN ACCORDANCE WITH SECTION 110, FLORIDA BUILDING CODE AND CHAPTER 633, FLORIDA STATUTES.


ALL DESIGNS INDICATED IN THESE DRAWINGS ARE THE PROPERTY OF ARQUITECTONICA INTERNATIONAL CORP. ALL COPYRIGHTS RESERVED. NO COPIES, TRANSMISSIONS, REPRODUCTIONS OR ELECTRONIC MANIPULATION OF ANY PORTION OF THESE DRAWINGS IN WHOLE OR IN PART ARE TO BE MADE WITHOUT THE EXPRESS WRITTEN PERMISSION OF ARQUITECTONICA INTERNATIONAL CORP.

DRAWING NAME:

ALTERNATIVE PARKING PLAN LEVEL 4

A 2.14PB

©2019 ARQUITECTONICA INTERNATIONAL, Inc
Office Registration # AA C000465
SCALE: As indicated

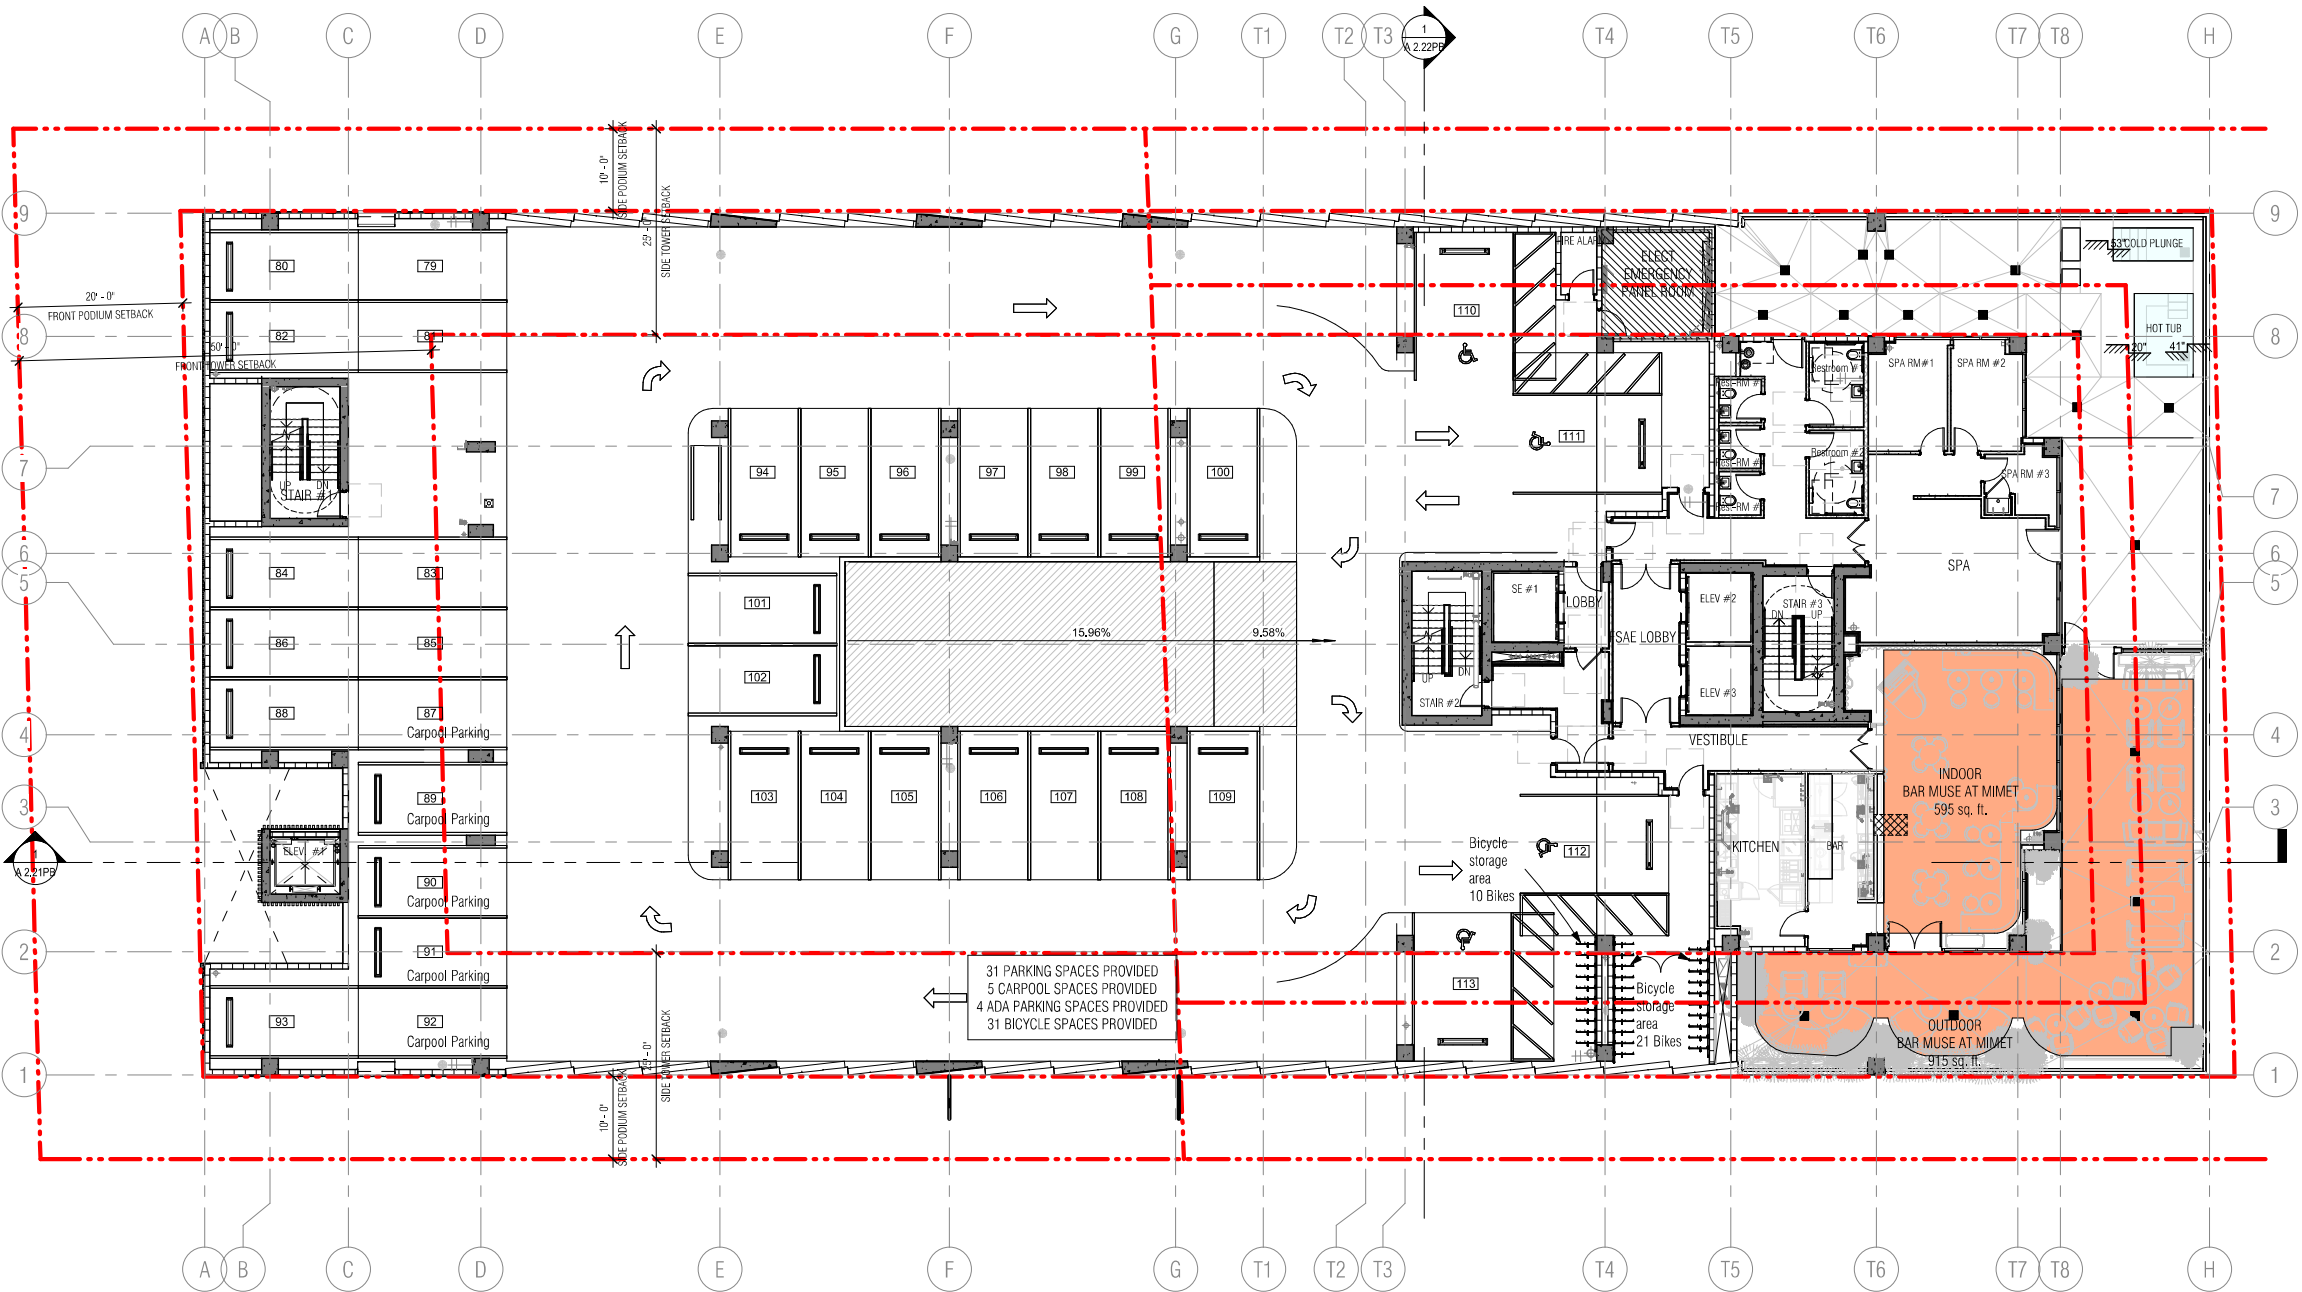

1 ALTERNATIVE PARKING - LEVEL 4
3/32" = 1'-0"



MIAMI BEACH, FL 33141

OWNER:
URBANICA THE HOTELS
1000 FIFTH ST, SUITE 1
MIAMI BEACH, FL 3313
P:786.571.1700

2900 Oak Avenue
Miami, Florida 33133
305.372.1812 TEL.
305.372.1175 FAX
www.arquitectonica.com

CIVIL ENGINEER:

OCEAN ENGINEERING
8101 BISCAYNE BLVD UNIT 508
MIAMI, FL 33138
P:786.518.2008
www.oceanengineeringinc.com

STRUCTURAL ENGINEER

YHE
99 NW 27 AVENUE
MIAMI, FL 33125
P:305.969.9423
www.yhengineering.com

MEP ENGINEER:

5757 BLUE LAGOON DR., STE 401
MIAMI, FL 33126
P:305.263.3873
www.tlc-engineers.com

LANDSCAPE ARCHITECT

CRAWLEY
780 NE 69TH STREET, SUITE 20
MIAMI, FL 33138
P: 786.536.2961
www.christophercawley.com

SEAL/SIGNATURE/DATE:

Anna Caruso
 CN-Anna Caruso
 dnQualifier=CN=10C000001067EC9549083B6E,
 O=ARCHITECTONICA INTERNATIONAL
 CORPORATION, OU=US
 Architectonica International Corporation. This form has
 been digitally signed and sealed by Anna Caruso, AIA
 on the date below. I am the author of this document.
 Printed copies of this document are not considered
 signed and sealed and the signature must be verified on
 any electronic copies.
 2024.09.03 12:22:29-0000

PROJECT ISSUE DATE : 07/07/24

ISSUE #	DESCRIPTION	DATE
---------	-------------	------

PROJECT NUMBER:
010976

TO THE BEST OF MY KNOWLEDGE AND BELIEF, THESE PLANS AND SPECIFICATIONS COMPLY WITH THE MINIMUM BUILDING CODES AND THE APPLICABLE FIRE-SAFETY STANDARDS AS DETERMINED BY THE CITY OF MIAMI IN ACCORDANCE WITH SECTION 110, FLORIDA BUILDING CODE AND CHAPTER 633, FLORIDA STATUTES.

ALL DESIGNS INDICATED IN THESE DRAWINGS ARE THE PROPERTY OF ARQUITECTONICA INTERNATIONAL CORP. ALL COPYRIGHTS RESERVED. NO COPIES, TRANSMISSIONS, REPRODUCTIONS OR ELECTRONIC MANIPULATION OF ANY PORTION OF THESE DRAWINGS IN WHOLE OR IN PART ARE TO BE MADE WITHOUT THE EXPRESS WRITTEN PERMISSION OF ARQUITECTONICA INTERNATIONAL CORP.

DRAWING NAME

ALTERNATIVE CROSS SECTION A

©2019 ARQUITECTONICA INTERNATIONAL, Inc.
Office Registration # AA C000465
SCALE: 3/32" = 1'-0"