


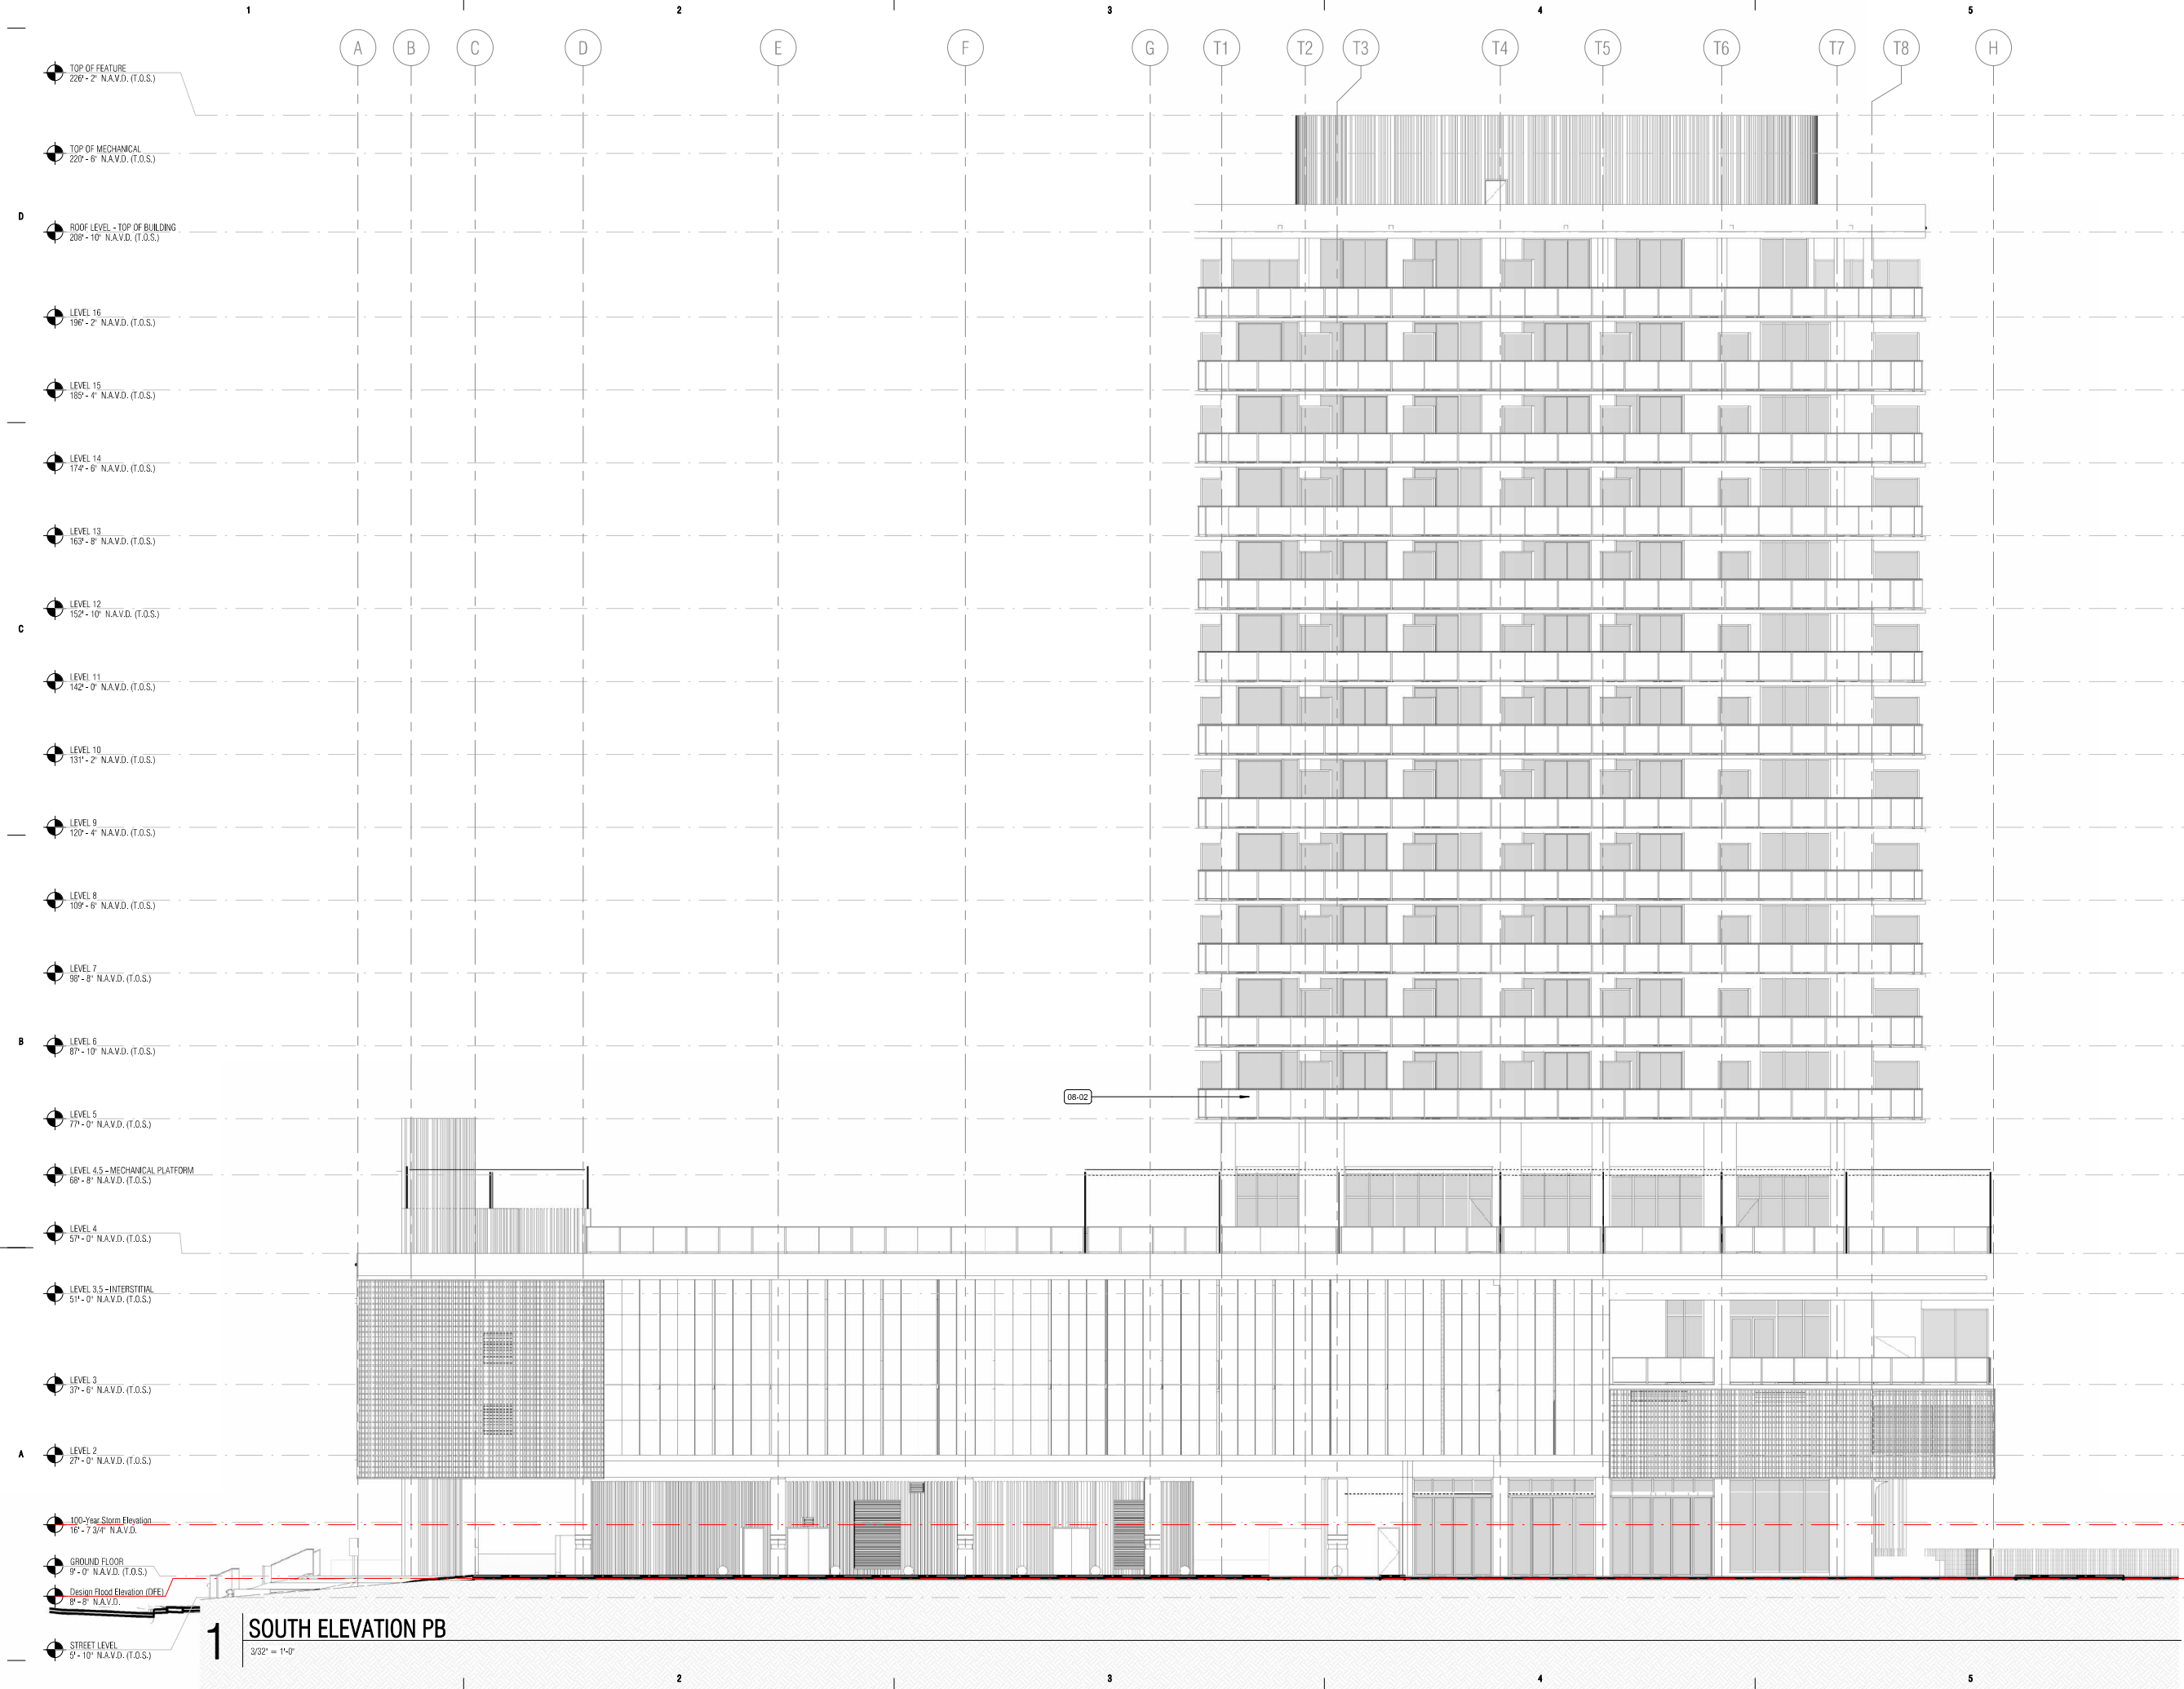

6747 COLLINS AVENUE

MIAMI BEACH, FL 33141

OWNER:

URBANICA THE HOTELS
1000 FIFTH ST, SUITE 102
MIAMI BEACH, FL 33139
P:786.571.1700

ARQUITECTONICA

2900 Oak Avenue
Miami, Florida 33133
305.372.1812 TEL
305.372.1175 FAX
www.arquitectonica.com

CIVIL ENGINEER:

OCEAN ENGINEERING
8101 BISCAYNE BLVD UNIT 508
MIAMI, FL 33138
P:786.518.2008
www.oceanengineeringinc.com

STRUCTURAL ENGINEER:

YHE
59 NW 27 AVENUE
MIAMI, FL 33125
P:305.963.9423
www.yhengineering.com

MEP ENGINEER:

TLC
5757 BLUE LAGOON DR., STE 400
MIAMI, FL 33126
P:305.263.3873
www.tlc-engineers.com

LANDSCAPE ARCHITECT:

CAWLEY
780 NE 60TH STREET, SUITE 200
MIAMI, FL 33138
P:786.538.2961
www.christophercawley.com

SEAL/SIGNATURE/DATE:

Anna Caruso
CNS-Anna Caruso
Inqualified by the Board of Professional Engineers, Architects, and Surveyors
O-ARQUITECTONICA INTERNATIONAL
CORPORATION, ILLUS
Arquitectonica International Corporation has
been duly licensed and regulated by Anna Caruso, AIA
on the date below. I am the author of this document.
Printed copies of this document are not considered
signed and sealed and the signature must be verified on
any electronic copy.
2024.09.03 15:00:00

PLANNING BOARD

PROJECT ISSUE DATE : 07/07/24

ISSUE #	DESCRIPTION	DATE
---------	-------------	------

PROJECT NUMBER:
010976

TO THE BEST OF MY KNOWLEDGE AND BELIEF, THESE PLANS AND SPECIFICATIONS COMPLY WITH THE MINIMUM BUILDING CODES AND THE APPLICABLE FIRE-SAFETY STANDARDS AS DETERMINED BY THE CITY OF MIAMI IN ACCORDANCE WITH SECTION 110, FLORIDA BUILDING CODE AND CHAPTER 633, FLORIDA STATUTES.

ALL DESIGNS INDICATED IN THESE DRAWINGS ARE THE PROPERTY OF ARQUITECTONICA INTERNATIONAL CORP. ALL COPYRIGHTS RESERVED. NO COPIES, TRANSMISSIONS, REPRODUCTIONS OR ELECTRONIC MANIPULATION OF ANY PORTION OF THESE DRAWINGS IN WHOLE OR IN PART ARE TO BE MADE WITHOUT THE EXPRESS WRITTEN PERMISSION OF ARQUITECTONICA INTERNATIONAL CORP.

DRAWING NAME:

OVERALL SOUTH

A 1.22PB


©2019 ARQUITECTONICA INTERNATIONAL, Inc
Office Registration # AA C000465
SCALE: 3/32" = 1'-0"

D


C

B

A

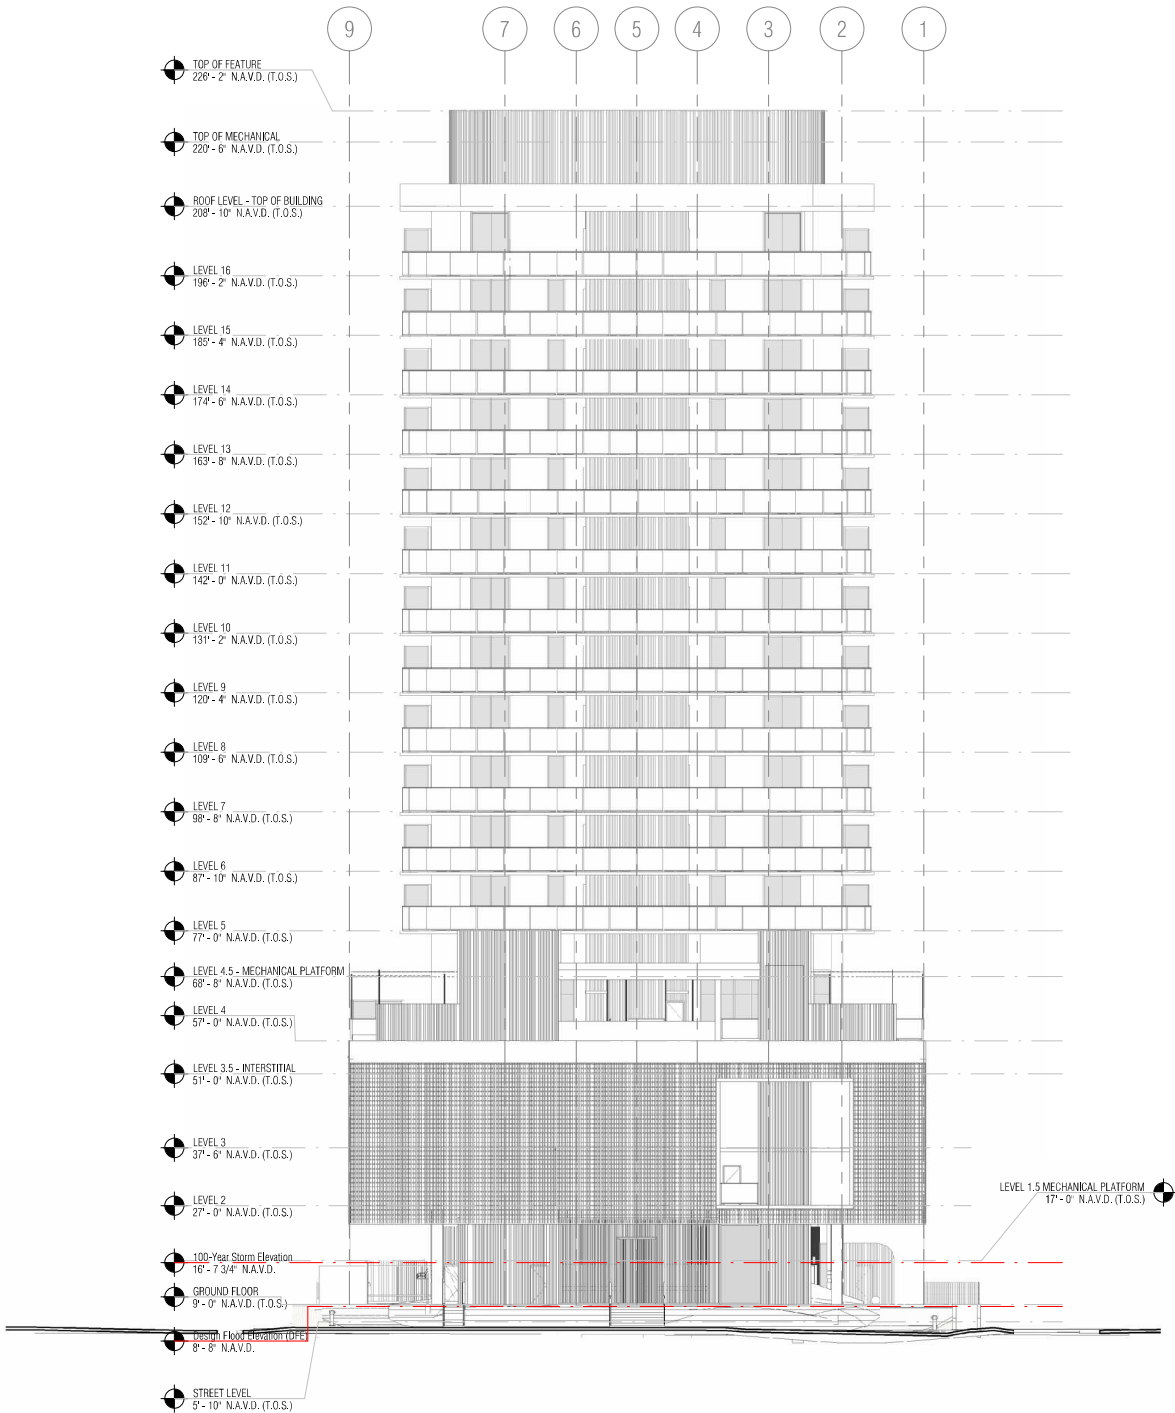

1 WEST ELEVATION
1/16" = 1'-0"

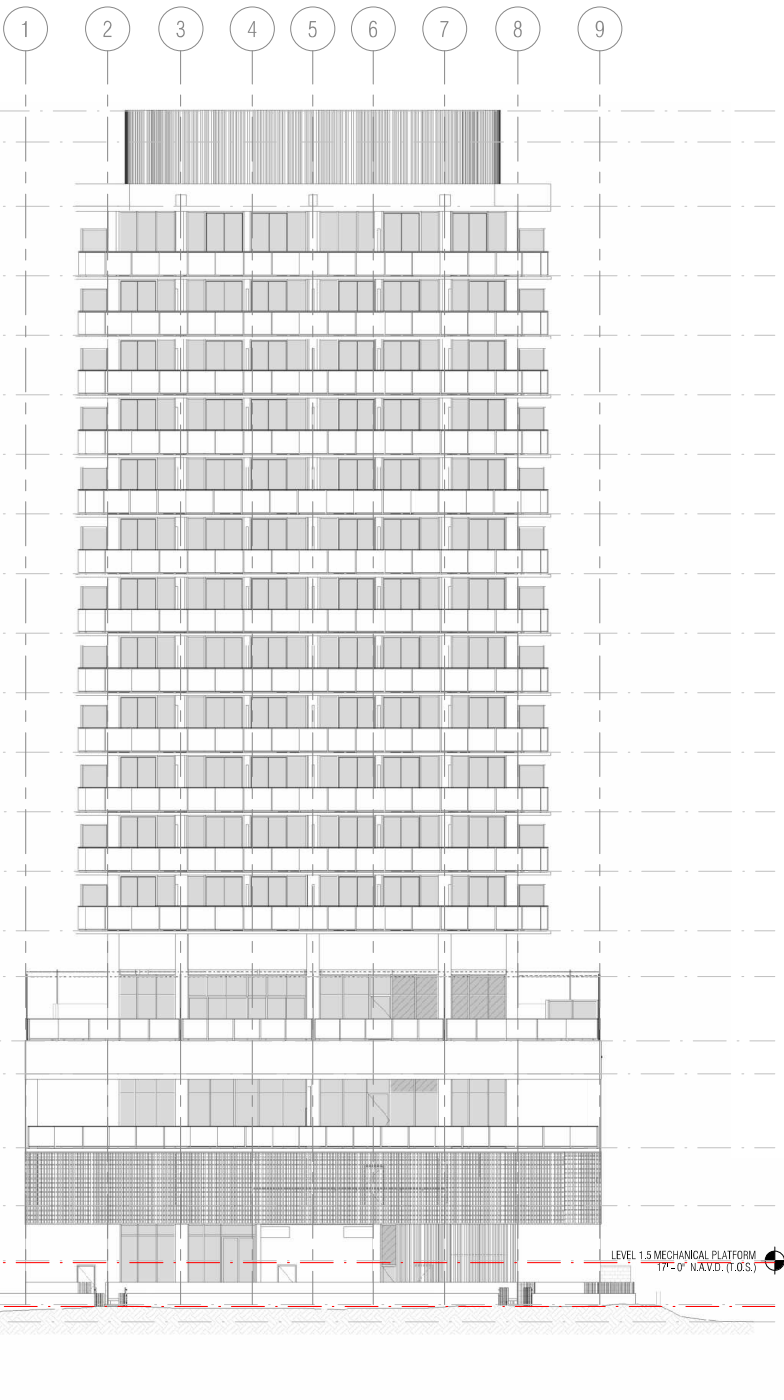

2 EAST ELEVATION
1/16" = 1'-0"



6747 COLLINS AVENUE

MIAMI BEACH, FL 33141

OWNER:

URBANICA THE HOTELS
1000 FIFTH ST, SUITE 102
MIAMI BEACH, FL 33139
P:786.571.1700

ARQUITECTONICA

2900 Oak Avenue
Miami, Florida 33133
305.372.1812 TEL
305.372.1175 FAX
www.arquitectonica.com

CIVIL ENGINEER:

OCEAN ENGINEERING
8101 BISCAYNE BLVD UNIT 508
MIAMI, FL 33138
P:786.518.2008
www.oceanengineeringinc.com

STRUCTURAL ENGINEER:

YHE
99 NW 27 AVENUE
MIAMI, FL 33125
P:305.963.9423
www.yhengengineering.com

MEP ENGINEER:

TLC
5757 BLUE LAGOON DR., STE 400
MIAMI, FL 33126
P:305.263.3873
www.tlc-engineers.com

LANDSCAPE ARCHITECT:

CAWLEY
780 NE 60TH STREET, SUITE 200
MIAMI, FL 33138
P:786.538.2961
www.christophercawley.com

SEAL/SIGNATURE/DATE:

Anna Caruso
CNS-Anna Caruso
01/09/16
0=ARQUITECTONICA INTERNATIONAL
CORPORATION, ILLUS
Arquitectonica International Corporation has
been duly licensed and sealed by Anna Caruso, AIA
on the date below. I am the author of this document.
Printed copies of this document are not considered
signed and sealed and the signature must be verified on
any electronic copy.
2024.09.03 11:22 AM

PLANNING BOARD

PROJECT ISSUE DATE : 07/07/24

ISSUE #	DESCRIPTION	DATE
---------	-------------	------

PROJECT NUMBER:
010916

TO THE BEST OF MY KNOWLEDGE AND BELIEF, THESE PLANS AND SPECIFICATIONS COMPLY WITH THE MINIMUM BUILDING CODES AND THE APPLICABLE FIRE SAFETY STANDARDS AS DETERMINED BY THE CITY OF MIAMI IN ACCORDANCE WITH SECTION 110, FLORIDA BUILDING CODE AND CHAPTER 633, FLORIDA STATUTES.

ALL DESIGNS INDICATED IN THESE DRAWINGS ARE THE PROPERTY OF ARQUITECTONICA INTERNATIONAL CORP. ALL COPYRIGHTS RESERVED. NO COPIES, TRANSMISSIONS, REPRODUCTIONS OR ELECTRONIC MANIPULATION OF ANY PORTION OF THESE DRAWINGS IN WHOLE OR IN PART ARE TO BE MADE WITHOUT THE EXPRESS WRITTEN PERMISSION OF ARQUITECTONICA INTERNATIONAL CORP.

DRAWING NAME:

OVERALL WEST & EAST ELEVATION

A 1.23PB

©2019 ARQUITECTONICA INTERNATIONAL, Inc
Office Registration # AA C000465
SCALE: 1/16" = 1'-0"



MIAMI BEACH, FL 33141

OWNER:
URBANICA THE HOTELS
1000 FIFTH ST, SUITE 10
MIAMI BEACH, FL 33139
P:786.571.1700

2900 Oak Avenue
Miami, Florida 33133
305.372.1812 TEL
305.372.1175 FAX
www.arquitectonica.com

CIVIL ENGINEER:

OCEAN ENGINEERING
8101 BISCAYNE BLVD UNIT 50
MIAMI, FL 33138
P:786.518.2008
www.oceanengineeringinc.com

STRUCTURAL ENGINEER

YHE
99 NW 27 AVENUE
MIAMI, FL 33125
P:305.969.9423
www.yhengineering.com

MEP ENGINEER:

5757 BLUE LAGOON DR., STE 401
MIAMI, FL 33126
P:305.263.3873
www.tlc-engineers.com

LANDSCAPE ARCHITECT

CRAWLEY
780 NE 69TH STREET, SUITE 200
MIAMI, FL 33138
P:786.536.2961
www.christophercawley.com

SEAL/SIGNATURE/DATE:

Anna Caruso
 CN-Anna Caruso
 dnQualifier=CN=10C000001067EC95490083B6E,
 O=ARCHITECTONICA INTERNATIONAL
 CORPORATION, OU=US
 Architectonica International Corporation. This form has
 been digitally signed and sealed by Anna Caruso, AIA
 on the date below. I am the author of this document.
 Printed copies of this document are not considered
 signed and sealed and the signature must be verified on
 any electronic copies.
 2024.09.03 12:55:59-100

PROJECT ISSUE DATE : 07/07/24

PROJECT NUMBER:
010976


TO THE BEST OF MY KNOWLEDGE AND BELIEF, THESE PLANS AND SPECIFICATIONS COMPLY WITH THE MINIMUM BUILDING CODES AND THE APPLICABLE FIRE-SAFETY STANDARDS AS DETERMINED BY THE CITY OF MIAMI IN ACCORDANCE WITH SECTION 110, FLORIDA BUILDING CODE AND CHAPTER 633, FLORIDA STATUTES.

ALL DESIGNS INDICATED IN THESE DRAWINGS ARE THE PROPERTY OF ARQUITECTONICA INTERNATIONAL CORP. ALL COPYRIGHTS RESERVED. NO COPIES, TRANSMISSIONS, REPRODUCTIONS OR ELECTRONIC MANIPULATION OF ANY PORTION OF THESE DRAWINGS IN WHOLE OR IN PART ARE TO BE MADE WITHOUT THE EXPRESS WRITTEN PERMISSION OF ARQUITECTONICA INTERNATIONAL CORP.

DRAWING NAME

PROPOSED LONGITUDINAL SECTION 1

©2019 ARQUITECTONICA INTERNATIONAL, Inc.
Office Registration # AA C000465
SCALE: 3/32" = 1'-0"

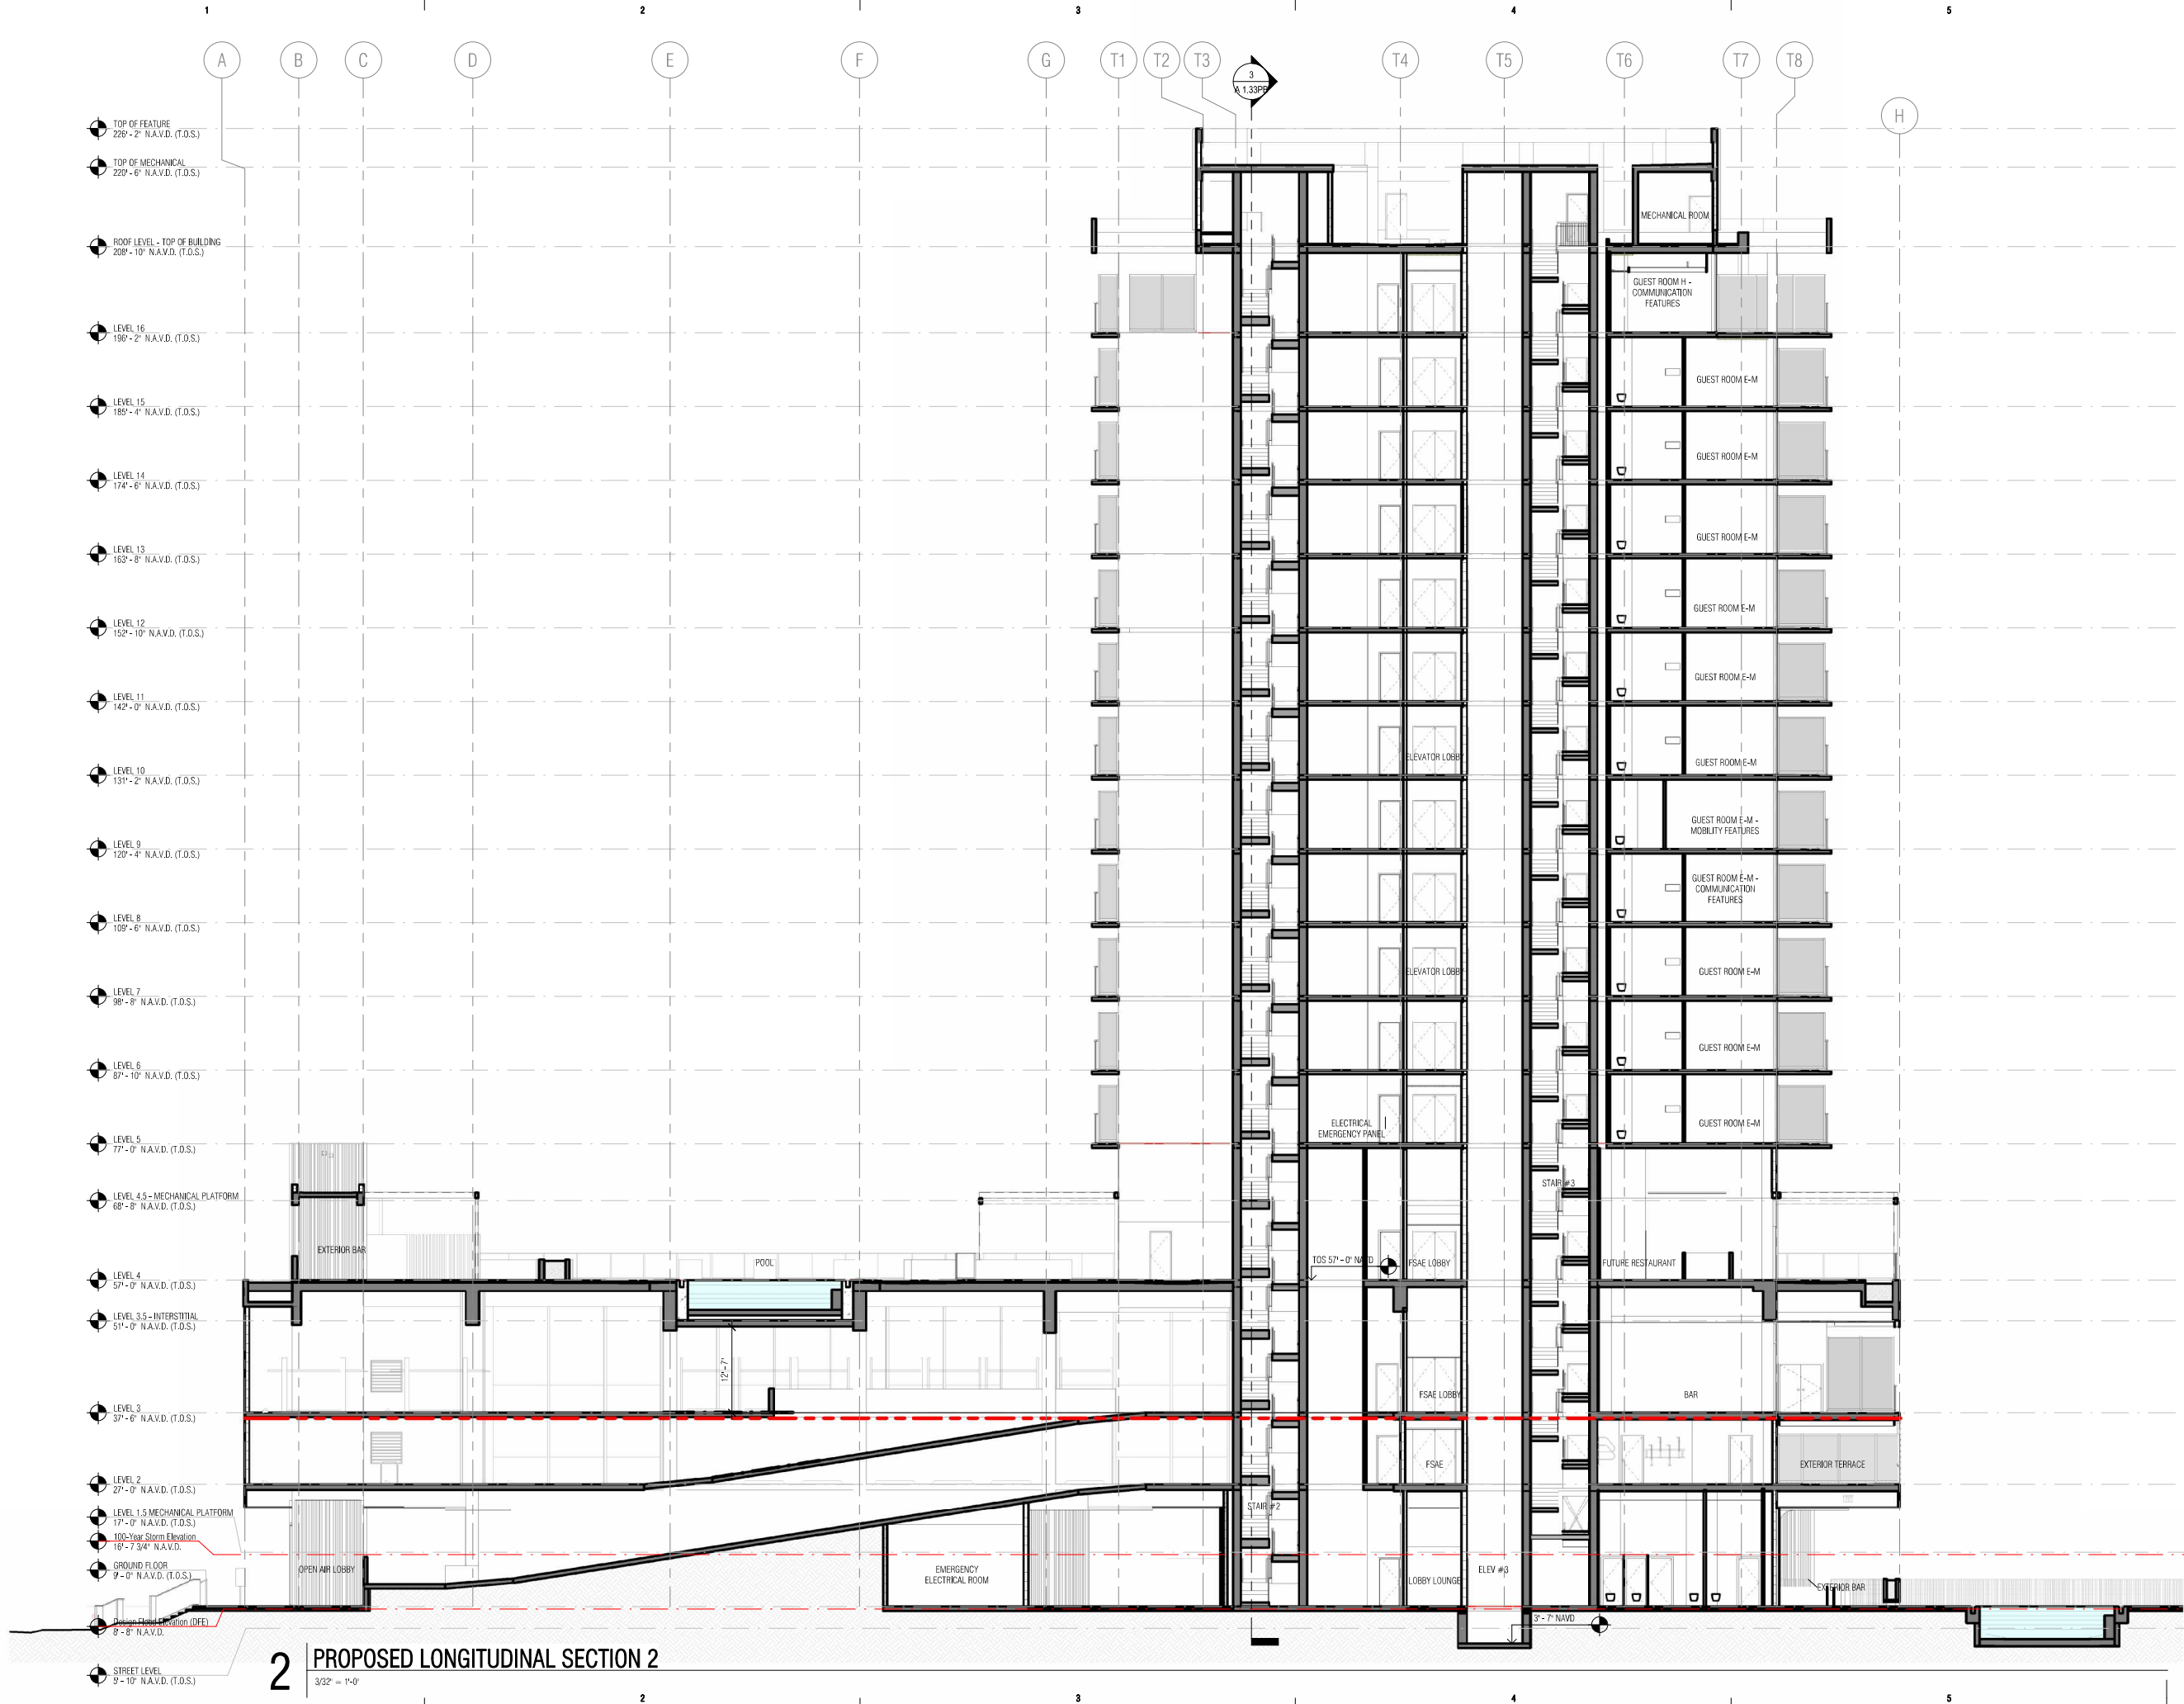

6747 COLLINS AVENUE

MIAMI BEACH, FL 33141

OWNER:

URBANICA THE HOTELS
1000 FIFTH ST, SUITE 102
MIAMI BEACH, FL 33139
P:786.571.1700

ARQUITECTONICA

2900 Oak Avenue
Miami, Florida 33133
305.372.1812 TEL
305.372.1175 FAX
www.arquitectonica.com

CIVIL ENGINEER:

OCEAN ENGINEERING
8101 BISCAYNE BLVD UNIT 508
MIAMI, FL 33138
P:786.518.2008
www.oceanengineeringinc.com

STRUCTURAL ENGINEER:

YHE
99 NW 27 AVENUE
MIAMI, FL 33125
P:305.963.9423
www.yhengengineering.com

MEP ENGINEER:

TLC
5757 BLUE LAGOON DR., STE 400
MIAMI, FL 33126
P:305.263.3873
www.tlc-engineers.com

LANDSCAPE ARCHITECT:

CAWLEY
780 NE 60TH STREET, SUITE 200
MIAMI, FL 33138
P:786.538.2961
www.christophercawley.com

SEAL/SIGNATURE/DATE:

Anna Caruso
CNS-Anna Caruso
01/09/16
O-ARQUITECTONICA INTERNATIONAL
CORPORATION, FL 33133
Arquitectonica International Corporation has
been duly licensed and registered by Anna Caruso, AIA
on the date below. I am the author of this document.
Printed copies of this document are not considered
signed and sealed and the signature must be verified on
any electronic copy.
2024.09.03

PLANNING BOARD

PROJECT ISSUE DATE : 07/07/24

ISSUE #	DESCRIPTION	DATE
---------	-------------	------

PROJECT NUMBER:

010916

TO THE BEST OF MY KNOWLEDGE AND BELIEF, THESE PLANS AND SPECIFICATIONS COMPLY WITH THE MINIMUM BUILDING CODES AND THE APPLICABLE FIRE-SAFETY STANDARDS AS DETERMINED BY THE CITY OF MIAMI IN ACCORDANCE WITH SECTION 110, FLORIDA BUILDING CODE AND CHAPTER 633, FLORIDA STATUTES.

ALL DESIGNS INDICATED IN THESE DRAWINGS ARE THE PROPERTY OF ARQUITECTONICA INTERNATIONAL CORP. ALL COPYRIGHTS RESERVED. NO COPIES, TRANSMISSIONS, REPRODUCTIONS OR ELECTRONIC MANIPULATION OF ANY PORTION OF THESE DRAWINGS IN WHOLE OR IN PART ARE TO BE MADE WITHOUT THE EXPRESS WRITTEN PERMISSION OF ARQUITECTONICA INTERNATIONAL CORP.

DRAWING NAME:

PROPOSED LONGITUDINAL SECTION 2

A 1.32PB

©2019 ARQUITECTONICA INTERNATIONAL, Inc
Office Registration # AA 0000465
SCALE: 3/32" = 1'-0"



©2019 ARQUITECTONICA INTERNATIONAL, Inc
Office Registration # AA C000465
SCALE: 3/32" = 1'-0"


26/08/2024 14:48:21

D

C

B

A

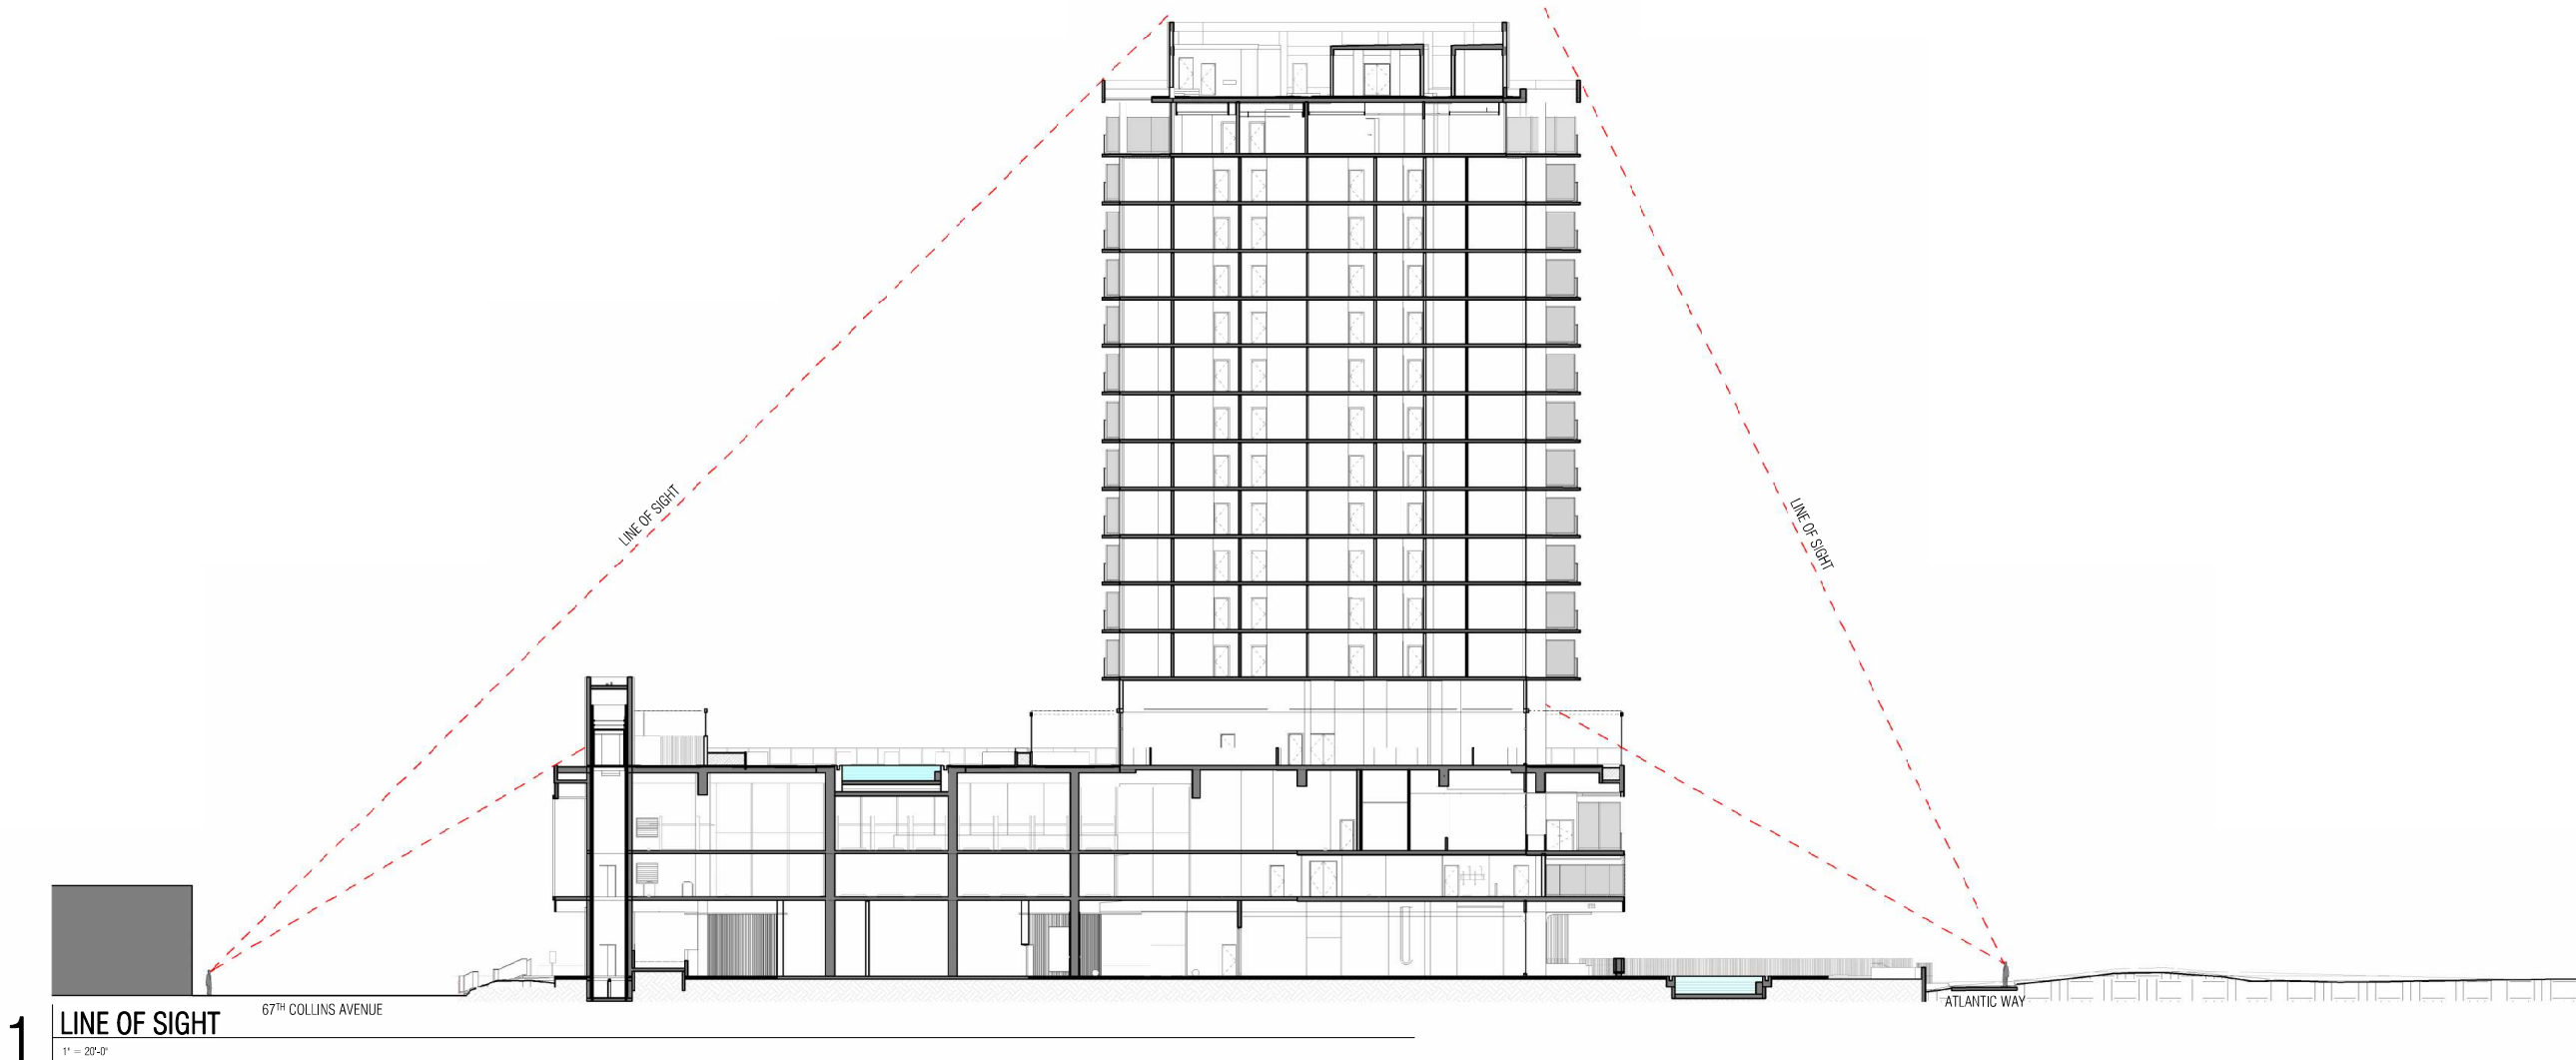

6747 COLLINS AVENUE

MIAMI BEACH, FL 33141

OWNER:

URBANICA THE HOTELS
1000 FIFTH ST, SUITE 102
MIAMI BEACH, FL 33139
P:786.571.1700

ARQUITECTONICA

2900 Oak Avenue
Miami, Florida 33133
305.372.1812 TEL
305.372.1175 FAX
www.arquitectonica.com

CIVIL ENGINEER:

OCEAN ENGINEERING
8101 BISCAYNE BLVD UNIT 508
MIAMI, FL 33138
P:786.518.2008
www.oceanengineeringinc.com

STRUCTURAL ENGINEER:

YHE
99 NW 27 AVENUE
MIAMI, FL 33125
P:305.963.9423
www.yhengineering.com

MEP ENGINEER:

TLC
5757 BLUE LAGOON DR., STE 400
MIAMI, FL 33126
P:305.263.3873
www.tlc-engineers.com

LANDSCAPE ARCHITECT:

CAWLEY
780 NE 60TH STREET, SUITE 200
MIAMI, FL 33138
P:786.538.2961
www.christophercawley.com

SEAL/SIGNATURE/DATE:

Anna Caruso
CNS-Anna Caruso
010976-000-1122-6747
O=ARQUITECTONICA INTERNATIONAL
CORPORATION, U.S.
Arquitectonica International Corporation has
been duly licensed and sealed by Anna Caruso, AIA
on the date below. I am the author of this document.
Printed copies of this document are not considered
signed and sealed and the signature must be verified on
any electronic copies.
2024.09.03 11:22:00

PLANNING BOARD

PROJECT ISSUE DATE : 07/07/24

ISSUE #	DESCRIPTION	DATE
---------	-------------	------

PROJECT NUMBER:

010976

TO THE BEST OF MY KNOWLEDGE AND BELIEF, THESE PLANS AND SPECIFICATIONS COMPLY WITH THE MINIMUM BUILDING CODES AND THE APPLICABLE FIRE-SAFETY STANDARDS AS DETERMINED BY THE CITY OF MIAMI IN ACCORDANCE WITH SECTION 110, FLORIDA BUILDING CODE AND CHAPTER 633, FLORIDA STATUTES.

ALL DESIGNS INDICATED IN THESE DRAWINGS ARE THE PROPERTY OF ARQUITECTONICA INTERNATIONAL CORP. ALL COPYRIGHTS RESERVED. NO COPIES, TRANSMISSIONS, REPRODUCTIONS OR ELECTRONIC MANIPULATION OF ANY PORTION OF THESE DRAWINGS IN WHOLE OR IN PART ARE TO BE MADE WITHOUT THE EXPRESS WRITTEN PERMISSION OF ARQUITECTONICA INTERNATIONAL CORP.

DRAWING NAME:

LINE OF SIGHT

A 1.34PB

©2019 ARQUITECTONICA INTERNATIONAL, Inc
Office Registration # AA C000465
SCALE: 1" = 20'-0"

Autodesk Docx/0000/010976/000-1122-6747 - Urbanica/010976_6747 Collins Hotel_F023.rvt

26/09/2024 14:48:30



MIAMI BEACH, FL 33141

OWNER:

1000 FIFTH ST, SUITE 10
MIAMI BEACH, FL 33139
P:786.571.1700

ARQUITECTONICA

2900 Oak Avenue
Miami, Florida 33133
305.372.1812 TEL
305.372.1175 FAX
www.arquitectonica.com

CIVIL ENGINEER:

OCEAN ENGINEERING
8101 BISCAYNE BLVD UNIT 508
MIAMI, FL 33138
P:786.518.2008
www.oceanengineeringinc.com

STRUCTURAL ENGINEER

YHE
99 NW 27 AVENUE
MIAMI, FL 33125
P:305.969.9423
www.yhengineering.com

MEP ENGINEER:

TLC
5757 BLUE LAGOON DR., STE 400
MIAMI, FL 33126
P:305.263.3873
www.tlc-engineers.com

LANDSCAPE ARCHITECT

CAWLEY
780 NE 69TH STREET, SUITE 200
MIAMI, FL 33138
P: 786.536.2961
www.christophercawley.com

SEAL/SIGNATURE/DATE:

Anna Caruso
CN-Anna Caruso
dnQualifier=AIA,CN=0000000000E7C9598D083B6E,
O=ARQUITECTONICA INTERNATIONAL CORPORATION,
OU=US
Arquitectonica International Corporation. This item has been digitally signed and sealed by Anna Caruso, AIA on the date below. I am the author of this document. Printed copies of this document are not considered signed and sealed and the signature must be verified on any electronic copies.
2024.09.03 12:06:52 PM

PLANNING BOARD

PROJECT ISSUE DATE : 07/07/24

ISSUE #	DESCRIPTION	DATE
---------	-------------	------

PROJECT NUMBER:
010976

TO THE BEST OF MY KNOWLEDGE AND BELIEF, THESE PLANS AND SPECIFICATIONS COMPLY WITH THE MINIMUM BUILDING CODES AND THE APPLICABLE FIRE-SAFETY STANDARDS AS DETERMINED BY THE CITY OF MIAMI IN ACCORDANCE WITH SECTION 110, FLORIDA BUILDING CODE AND CHAPTER 633, FLORIDA STATUTES.


ALL DESIGNS INDICATED IN THESE DRAWINGS ARE THE PROPERTY OF ARQUITECTONICA INTERNATIONAL CORP. ALL COPYRIGHTS RESERVED. NO COPIES, TRANSMISSIONS, REPRODUCTIONS OR ELECTRONIC MANIPULATION OF ANY PORTION OF THESE DRAWINGS IN WHOLE OR IN PART ARE TO BE MADE WITHOUT THE EXPRESS WRITTEN PERMISSION OF ARQUITECTONICA INTERNATIONAL CORP

DRAWING NAME

RENDERED OVERALL NORTH

A 1.41PB

©2019 ARQUITECTONICA INTERNATIONAL, Inc.
Office Registration # AA C000465
SCALE: 1/16" = 1'-0"

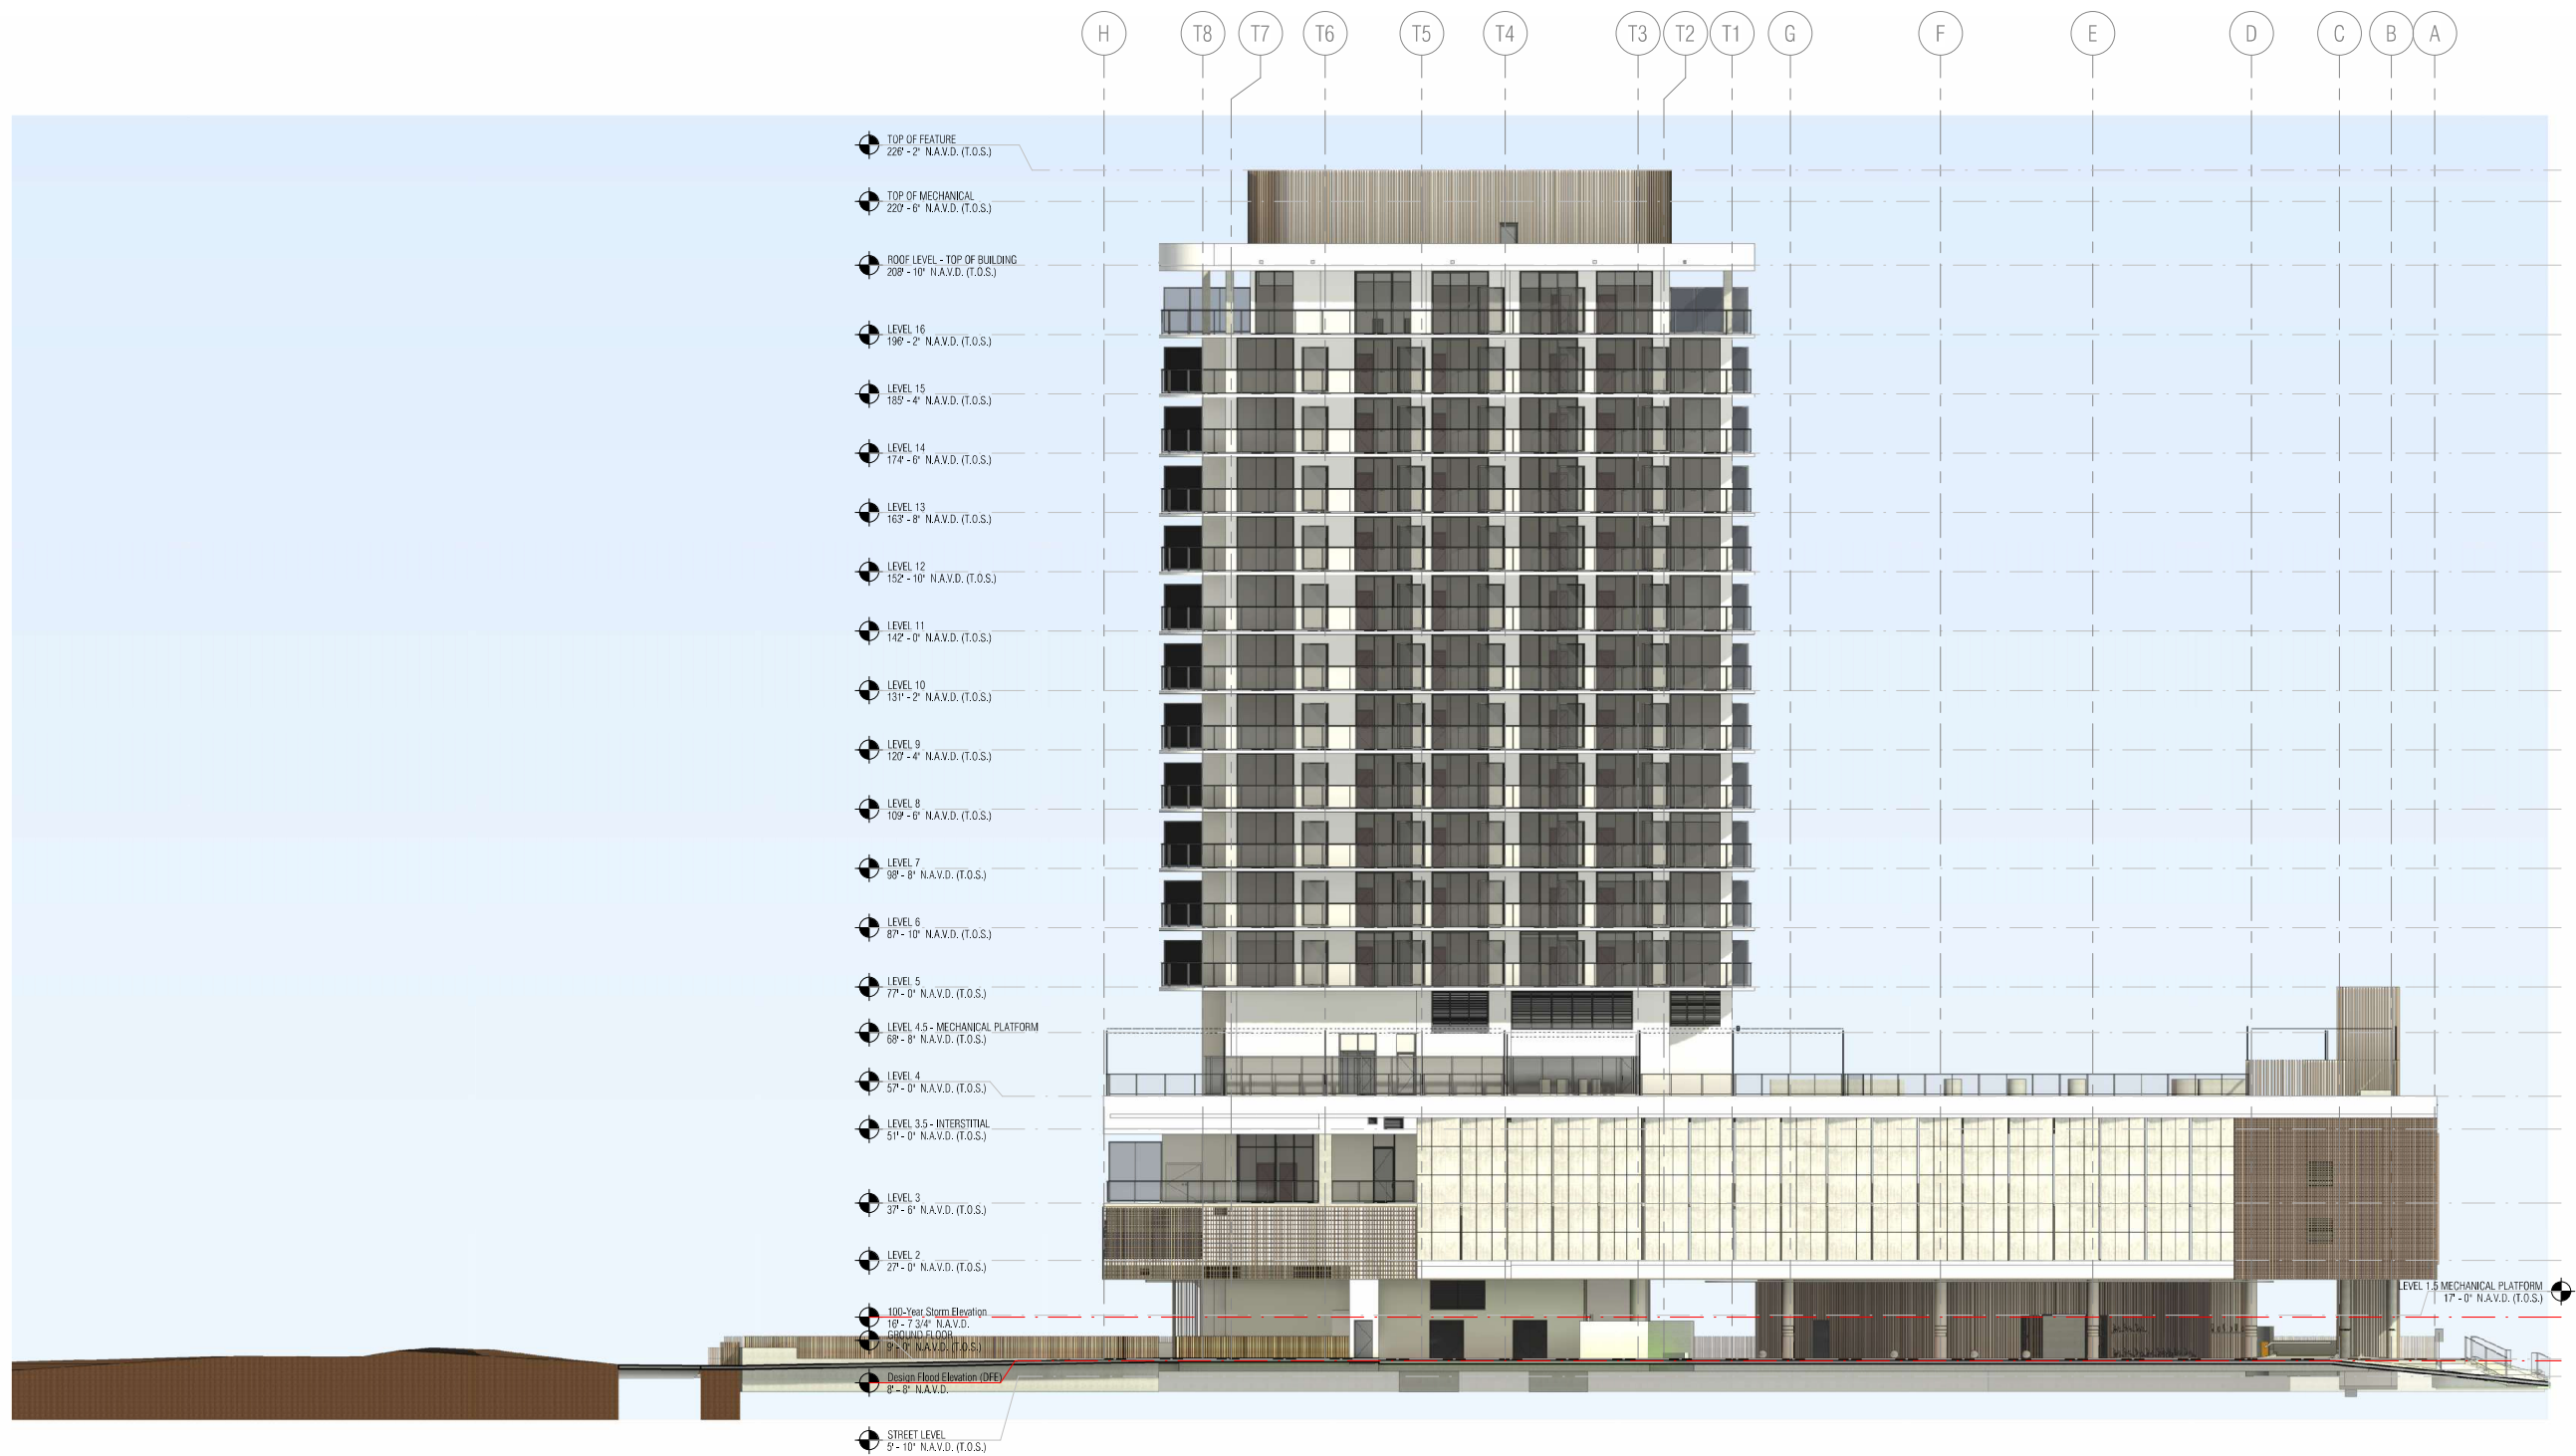

1 RENDERED NORTH ELEVATION

$$1/16'' = 1'-0''$$



MIAMI BEACH, FL 33141

OWNER:

1000 FIFTH ST, SUITE 10
MIAMI BEACH, FL 33139
P:786.571.1700

ARQUITECTONICA

2900 Oak Avenue
Miami, Florida 33133
305.372.1812 TEL
305.372.1175 FAX
www.arquitectonica.com

CIVIL ENGINEER:

OCEAN ENGINEERING
8101 BISCAYNE BLVD UNIT 508
MIAMI, FL 33138
P:786.518.2008
www.oceanengineeringinc.com

STRUCTURAL ENGINEER

YHE
99 NW 27 AVENUE
MIAMI, FL 33125
P:305.969.9423
www.yhengineering.com

MEP ENGINEER:

TLC
5757 BLUE LAGOON DR., STE 400
MIAMI, FL 33126
P:305.263.3873
www.tlc-engineers.com

LANDSCAPE ARCHITECT

CAWLEY
780 NE 69TH STREET, SUITE 200
MIAMI, FL 33138
P: 786.536.2961
www.christophercawley.com

SEAL/SIGNATURE/DATE:

Anna Caruso
 CN-Anna Caruso
 dnQualifier=AIA,DC0000000,OU=7E7C9395,OU=83B86,
 O=ARAC ELECTRONIC INTERNATIONAL
 CORPORATION,OU=US
 Arqueonica International Corporation. This form has
 been digitally signed and sealed by Anna Caruso, AIA on the date below. I am the author of this document.
 Printed copies of this document are not considered
 signed and sealed and the signature must be verified on
 any electronic copies.
 2024.09.03 12:58:17 -0400

PLANNING BOARD

PROJECT ISSUE DATE : 07/07/24

ISSUE #	DESCRIPTION	DATE
---------	-------------	------

PROJECT NUMBER:
010976

TO THE BEST OF MY KNOWLEDGE AND BELIEF, THESE PLANS AND SPECIFICATIONS COMPLY WITH THE MINIMUM BUILDING CODES AND THE APPLICABLE FIRE-SAFETY STANDARDS AS DETERMINED BY THE CITY OF MIAMI IN ACCORDANCE WITH SECTION 110, FLORIDA BUILDING CODE AND CHAPTER 633, FLORIDA STATUTES.

ALL DESIGNS INDICATED IN THESE DRAWINGS ARE THE PROPERTY OF ARQUITECTONICA INTERNATIONAL CORP. ALL COPYRIGHTS RESERVED. NO COPIES, TRANSMISSIONS, REPRODUCTIONS OR ELECTRONIC MANIPULATION OF ANY PORTION OF THESE DRAWINGS IN WHOLE OR IN PART ARE TO BE MADE WITHOUT THE EXPRESS WRITTEN PERMISSION OF ARQUITECTONICA INTERNATIONAL CORP

DRAWING NAME

RENDERED OVERALL SOUTH

A 1.42PB

©2019 ARQUITECTONICA INTERNATIONAL, Inc
Office Registration # AA C000465
SCALE: 1/16" = 1'-0"

Autodesk Docs://0000.010976.000-1122.6747 Collins Hotel - Urbanica/010976.6747 Collins Hotel_R23.rvt

26/08/2024 14:51:22



OWNER:

URBANICA THE HOTELS
1000 FIFTH ST, SUITE 10
MIAMI BEACH, FL 33139
P:786.571.1700

ARQUITECTONICA

2900 Oak Avenue
Miami, Florida 33133
305.372.1812 TEL.
305.372.1175 FAX
www.arquitectonica.com

CIVIL ENGINEER:

OCEAN ENGINEERING
8101 BISCAYNE BLVD UNIT 508
MIAMI, FL 33138
P:786.518.2008
www.oceanengineeringinc.com

STRUCTURAL ENGINEER

YHE
99 NW 27 AVENUE
MIAMI, FL 33125
P:305.969.9423
www.yheengineering.com

MEP ENGINEER:

TLC
5757 BLUE LAGOON DR., STE 400
MIAM, FL 33126
P:305.263.3873
www.tlc-engineers.com

LANDSCAPE ARCHITECT:

CRAWLEY
780 NE 69TH STREET, SUITE 200
MIAMI, FL 33138
P: 786.536.2961
www.christophercawley.com

SEAL/SIGNATURE/DATE:

Anna Caruso
 CN-Anna Caruso
 dnQualifier=CN=10C0000010E7EC9290183B61,
 CN=ORCA ELECTIONS INTERNATIONAL
 CORPORATION
 Acquisition: This information is provided to you. This info has
 been digitally signed and sealed by Anna Caruso, AIA on
 the date below. I am the author of this document.
 Printed copy of this document are not preserved
 signed and sealed and the signature must be verified on
 any electronic copy.
 2024.08.03 12:26:34 PM

PLANNING BOARD

PROJECT ISSUE DATE : 07/07/24

ISSUE #	DESCRIPTION	DATE
---------	-------------	------

PROJECT NUMBER:
010976

TO THE BEST OF MY KNOWLEDGE AND BELIEF, THESE PLANS AND SPECIFICATIONS COMPLY WITH THE MINIMUM BUILDING CODES AND THE APPLICABLE FIRE-SAFETY STANDARDS AS DETERMINED BY THE CITY OF MIAMI IN ACCORDANCE WITH SECTION 110, FLORIDA BUILDING CODE AND CHAPTER 633, FLORIDA STATUTES.

ALL DESIGNS INDICATED IN THESE DRAWINGS ARE THE PROPERTY OF
ARQUITECTONICA INTERNATIONAL CORP. ALL COPYRIGHTS RESERVED. NO
COPIES, TRANSMISSIONS, REPRODUCTIONS OR ELECTRONIC MANIPULATION
OF ANY PORTION OF THESE DRAWINGS IN WHOLE OR IN PART ARE TO BE
MADE WITHOUT THE EXPRESS WRITTEN PERMISSION OF ARQUITECTONICA
INTERNATIONAL CORP

DRAWING NAME:

RENDERED OVERALL WEST & EAST
ELEVATION

A 1.43PB

©2019 ARQUITECTONICA INTERNATIONAL, Inc.
Office Registration # AA C000465
SCALE: 1/16" = 1'-0"


$$1/16'' = 1'-0''$$

$$1/16' = 1'-0''$$

D

C

B

A

FLOOR AREA RATIO			
LEVEL	TOTAL FAR BY LEVEL	FLOOR COUNT	TOTAL FAR
GROUND FLOOR	189 SF	1	189 SF
GROUND FLOOR	94 SF	1	94 SF
GROUND FLOOR	3,598 SF	1	3,598 SF
GROUND FLOOR	302 SF	1	302 SF
GROUND FLOOR	4,182 SF		4,182 SF

FLOOR AREA RATIO			
LEVEL	TOTAL FAR BY LEVEL	FLOOR COUNT	TOTAL FAR
LEVEL 2	189 SF	1	189 SF
LEVEL 2	94 SF	1	94 SF
LEVEL 2	1,331 SF	1	1,331 SF
LEVEL 2	1,613 SF		1,613 SF
LEVEL 3	189 SF	1	189 SF
LEVEL 3	94 SF	1	94 SF
LEVEL 3	3,958 SF	1	3,958 SF
LEVEL 3	4,240 SF		4,240 SF
LEVEL 4	6,498 SF	1	6,498 SF
LEVEL 4	188 SF	1	188 SF
LEVEL 4	94 SF	1	94 SF
LEVEL 4	6,779 SF		6,779 SF
LEVEL 5	6,490 SF	11	71,388 SF
LEVEL 5	6,490 SF		71,388 SF
LEVEL 16	5,429 SF	1	5,429 SF
LEVEL 16	5,429 SF		5,429 SF
TOTAL	28,734 SF		93,632 SF

GUEST ROOM MATRIX OVERALL		
Name	Count	
GUEST ROOM A		9
GUEST ROOM A - COMMUNICATION FEATURES		1
GUEST ROOM A - MOBILITY FEATURES		1
GUEST ROOM A-M		9
GUEST ROOM A-M - COMMUNICATION FEATURES		1
GUEST ROOM A-M - MOBILITY FEATURES		1
GUEST ROOM B		18
GUEST ROOM B - COMMUNICATION FEATURES		2
GUEST ROOM B - MOBILITY FEATURES		2
GUEST ROOM B-2M		12
GUEST ROOM B-3M		12
GUEST ROOM B-M		18
GUEST ROOM B-M - COMMUNICATION FEATURES		2
GUEST ROOM B-M - MOBILITY FEATURES		2
GUEST ROOM C		10
GUEST ROOM C - COMMUNICATION FEATURES		1
GUEST ROOM C-M		10
GUEST ROOM C-M - COMMUNICATION FEATURES		1
GUEST ROOM D		10
GUEST ROOM D - COMMUNICATION FEATURES		1
GUEST ROOM D-M		10
GUEST ROOM D-M - COMMUNICATION FEATURES		1
GUEST ROOM E		9
GUEST ROOM E - COMMUNICATION FEATURES		1
GUEST ROOM E - MOBILITY FEATURES		1
GUEST ROOM E-M		9
GUEST ROOM E-M - COMMUNICATION FEATURES		1
GUEST ROOM E-M - MOBILITY FEATURES		1
GUEST ROOM F		1
GUEST ROOM F-M		1
GUEST ROOM G - COMMUNICATION FEATURES		1
GUEST ROOM H - COMMUNICATION FEATURES		1
Grand total		160

HOTEL PARKING REQUIREMENTS				
TYPE	QUANTITY	RATIO	TOTAL REQUIRED	
Hotel units 1-100	100 units	0.5 SPACES/UNITS	50 SPACES	110
Hotel units 101+	60 units	1.0 SPACES/UNITS	60 SPACES	
Restaurant = 294 seats - 80 (units reduction) = 214/4 (1 space per 4 seat)			54 SPACES	
TOTAL			164 SPACES	
ALTERNATIVE PARKING INCENTIVE				
Bicycle parking long-term (Max. 15%)	75	0.20 P.S/BIKE	15 PARKING SPACES	
Moped (Max. 15%)	6	0.33 P.S/MOPED	2 PARKING SPACES	
Drop-off (Max. 3 drop-off)	3	3.00 P.S/DROP-OFF	9 PARKING SPACES	
Showers (for bicyclist, max. 4)	2	2.00 P.S/SHOWER	4 PARKING SPACES	
Carpool Parking (Max. 10%)	5	3.00 P.S/CARPOOL	15 PARKING SPACES	
TOTAL (Maximum 50% of 164 spaces)			45 PARKING SPACES	
LEVELS		STANDARD PARKING	EV PARKING SPACES	TOTAL PROVIDED
LEVEL 1	Single Parking	6	0	6
LEVEL 2	Single Parking	27	12	39
LEVEL 3	Single Parking	27	12	39
LEVEL 4	Single Parking	35	0	35
TOTAL PARKING		95	24	119 TOTAL NEW PARKING
Alternative parking reduction				45 PARKING SPACES
TOTAL WITH BENEFIT				164 PARKING SPACES
PROJECT TOTAL (110 unit parking required + 54 restaurant parking required)				164 TOTAL PARKING REQUIRED

FBC - TABLE 208.2 - FOR 76 TO 100 STANDARD PARKING SPACES PROVIDED - REQUIRE 4 ADA PARKING SPACES -
FBC - TABLE 208.2 - FOR 101 TO 150 STANDARD PARKING SPACES PROVIDED - REQUIRE 5 ADA PARKING SPACES -
ADA PARKING PROVIDED 5
BIKE RACK = Storage for 75 bikes provided
2 Bicycle shower at second and third floor.

	BUILDING TYPE
OCCUPANCY CLASSIFICATION	I-1, B, M, A-1, A-2, A-3, S-1, S-2
CONSTRUCTION TYPE	TYPE 1A, FULLY SPRINKLERED (FBC TABLE 101)
ALLOWABLE HEIGHT	NO LIMIT
ALLOWABLE MAX AREA	NO LIMIT

BUILDING PLANS PREPARED IN ACCORDANCE WITH THE FLORIDA BUILDING CODE 2020, FLORIDA FIRE PREVENTION CODE 2020, AND FLORIDA ACCESSIBILITY CODE.

RESTAURANT SEATS COUNTS	AREA	SEATS	ADA SEATS (5%)	TOTAL
GROUND FLOOR	OUTDOOR - RESTAURANT - 595 SF	36	2	38
RESTAURANT - LEVEL 3	INDOOR - 660 SF	28	2	30
	OUTDOOR - 915 SF	30	2	32
LEVEL 4 - RESTAURANT	INDOOR - 1,286 SF	80	4	84
	OUTDOOR - 950 SF	57	3	60
	BAR - 150 SF	9	1	10
LEVEL 4 - BAR	BAR - 600 SF	38		40
TOTAL RESTAURANT 5,166 SQ. FT.				294

MULTIFAMILY - COMMERCIAL - ZONING DATA SHEET					
1	Zoning Information:				
2	Address:	6747 - 6757 COLLINS AVENUE, MIAMI BEACH, FL 33141			
3	Board and file numbers:	PB24-0686			
3	Folio Number(s):	02-3211-007-0440; 02-3211- 007 -0430			
4	Year Constructed:	N/A	Zoning District:	CCC Civic and Convention Center District	
5	Based Flood Elevation	8'-0" NGVD	Grade Value in NAVD:	6.18 NGVD	
6	Adjusted Grade (Flood + Grade/2)	-	Lot Area:	41,625 sf	
7	Lot Width:	125'-0"	Lot Depth	333'-0"	
8	Minimum Unit Size	335	Average Unit Size	364 SF	
9	Existing Use:	VACANT	Proposed Use:	Hotel	
		Maximum	Existing	Proposed	Deficiencies
10	Height (Top of Building - Roof Level)	200'-0"	N/A	199'-10"	-
11	Number of Stories	N/A	N/A	16 STORIES	-
12	FAR	2.25 (93,656)	N/A	93,655 SF	-
13	Gross Square Footage		N/A	191,750 SF	-
14	Square Footage by Use	N/A	N/A	N/A	-
15	Number of Units (Residential)	N/A	N/A	N/A	-
16	Number of Units (Hotel)	N/A	N/A	160 UNITS	-
17	Number of Seats	N/A	N/A	N/A	-
18	Occupancy Load	N/A	N/A	N/A	-
		Required	Existing	Proposed	Deficiencies
Subterranean:					
19	Front Setback:	N/A	N/A	N/A	
20	Side Setback:	N/A	N/A	N/A	
21	Side Setback:	N/A	N/A	N/A	
22	Side Setback Facing Street:	N/A	N/A	N/A	
23	Rear Setback:	N/A	N/A	N/A	
At Grade Parking:					
24	Front Setback:	N/A	N/A	N/A	
25	Side Setback:	N/A	N/A	N/A	
26	Side Setback:	N/A	N/A	N/A	
27	Side Setback Facing Street:	N/A	N/A	N/A	
28	Rear Setback:	N/A	N/A	N/A	
Pedestal:					
29	Front Setback (WEST)	20'-0"	N/A	20 Ft. - 22'-8"	
30	Side Setback (NORTH) 8% LOT WIDTH:	10'-0"	N/A	10'-0"	
31	Side Setback (SOUTH) 8% LOT WIDTH:	10'-0"	N/A	10'-0"	
32	Side Setback Facing Street:	N/A	N/A	N/A	
33	Rear Setback (EAST):	N/A	N/A	66'-7" Ft - 69'-3"	
Tower:					
34	Front Setback (WEST)	50'-0"	N/A	143'-2" Ft. - 145'-0"	
35	Side Setback (NORTH) PEDESTAL SETBACK + 10% OF TOWER ABOVE 50':	25'-0"	N/A	25'-0"	
36	Side Setback (SOUTH) PEDESTAL SETBACK + 10% OF TOWER ABOVE 50':	25'-0"	N/A	25'-0"	
37	Side Setback Facing Street :	N/A	N/A	N/A	
38	Rear Setback (EAST): 25% LOT DEPTH	83' - 3"	N/A	86'-4" - 87'-8"	
		Required	Existing	Proposed	Deficiencies
39	Parking District	I	I	I	
40	Total # of Parking Spaces	164	N/A	164	0
41	# of Parking Spaces Per Use (Provide a separate chart for a Breakdown Calculation	N/A	N/A	N/A	
42	# of Parking Spaces Per Level(Provide a...	N/A	N/A	N/A	
43	Parking Space Dimensions	8'-6" x 18'-0"	N/A	8'-6" x 18'-0"	
44	Parking Space Configuration (45°, 60°, 90°, Parallel)	90°	N/A	90°	
45	ADA Spaces	6	N/A	6	
46	Tandem Spaces	8'-6" x 18'-0"	N/A	24	
47	Drive Aisle Width	22'	N/A	22'	
48	Valet Drop Off and Pick Up	N/A	N/A	Yes	
49	Loading Zones and Trash Collection Areas	3	N/A	3	
50	Bicycle Parking, Location and Number of Racks	N/A	N/A	75	
		Required	Existing	Proposed	Deficiencies
51	Restaurants, Cafes, Bars, Lounges, Nightclubs				
51	Type of Use	N/A	VACANT	HOTEL	
52	Total # of Seats	N/A	N/A	294	
53	Total # of Seats per Venue (Provide a Separate Chart for a Breakdown...	N/A			
54	Total Occupant Content	N/A			
55	Occupant Content per Venue(Provide a Separate Chart for a Breakdown...	N/A			
56	Is this a Contributing Building?	NO			
57	Located within a Local Historic District	YES			



6747 COLLINS AVENUE

MIAMI BEACH, FL 33141

OWNER:

URBANICA THE HOTELS

1000 FIFTH ST, SUITE 102
MIAMI BEACH, FL 33139
P:786.571.1700

ARQUITECTONICA

2900 Oak Avenue
Miami, Florida 33133
305.372.1812 TEL
305.372.1175 FAX
www.arquitectonica.com

CIVIL ENGINEER:

OCEAN ENGINEERING
8101 BISCAYNE BLVD UNIT 508
MIAMI, FL 33138
P:786.518.2008
www.oceanengineeringinc.com

STRUCTURAL ENGINEER:

YHE
99 1W 27 AVENUE
MIAMI, FL 33125
P:305.963.9423
www.yhengineering.com

MEP ENGINEER:

TLC
5757 BLUE LAGOON DR., STE 400
MIAMI, FL 33126
P:305.263.3873
www.tlc-engineers.com

LANDSCAPE ARCHITECT:

CAWLEY
780 NE 69TH STREET, SUITE 200
MIAMI, FL 33138
P:786.538.2961
www.christophercawley.com

SEAL/SIGNATURE/DATE:

Anna Caruso
CNS-Anna Caruso
01/09/16
O=ARQUITECTONICA INTERNATIONAL CORPORATION, U.S.
Arquitectonica International Corporation has been duly licensed and supervised by Anna Caruso, AIA on the date below. I am the author of this document. Printed copies of this document are not considered signed and sealed and the signature must be verified on any electronic copy.
2024.09.03 12:00 PM

PLANNING BOARD

PROJECT ISSUE DATE : 07/07/24

ISSUE #	DESCRIPTION	DATE
---------	-------------	------

PROJECT NUMBER:
010916

TO THE BEST OF MY KNOWLEDGE AND BELIEF, THESE PLANS AND SPECIFICATIONS COMPLY WITH THE MINIMUM BUILDING CODES AND THE APPLICABLE FIRE-SAFETY STANDARDS AS DETERMINED BY THE CITY OF MIAMI IN ACCORDANCE WITH SECTION 110, FLORIDA BUILDING CODE AND CHAPTER 633, FLORIDA STATUTES.

ALL DESIGNS INDICATED IN THESE DRAWINGS ARE THE PROPERTY OF ARQUITECTONICA INTERNATIONAL CORP. ALL COPYRIGHTS RESERVED. NO COPIES, TRANSMISSIONS, REPRODUCTIONS OR ELECTRONIC MANIPULATION OF ANY PORTION OF THESE DRAWINGS IN WHOLE OR IN PART ARE TO BE MADE WITHOUT THE EXPRESS WRITTEN PERMISSION OF ARQUITECTONICA INTERNATIONAL CORP

DRAWING NAME:

ALTERNATIVE PROJECT DATA

A 2.01PB

©2019 ARQUITECTONICA INTERNATIONAL, Inc
Office Registration # AA C000465

SCALE: As indicated



FBC - TABLE 208.2 - FOR 76 TO 100 STANDARD PARKING SPACES PROVIDED - REQUIRE 4 ADA PARKING SPACES —
FBC - TABLE 208.2 - FOR 101 TO 150 STANDARD PARKING SPACES PROVIDED - REQUIRE 5 ADA PARKING SPACES -
ADA PARKING PROVIDED 5
BIKE RACK = Storage for 75 bikes provided
2 Bicycle shower at second and third floor.



MIAMI BEACH, FL 33141

OWNER:

URBANICA THE HOTELS
1000 FIFTH ST, SUITE 102
MIAMI BEACH, FL 33139
P:786.571.1700

ARQUITECTONICA

2900 Oak Avenue
Miami, Florida 33133
305.372.1812 TEL
305.372.1175 FAX
www.arquitectonica.com

CIVIL ENGINEER:

OCEAN ENGINEERING
8101 BISCAYNE BLVD UNIT 508
MIAMI, FL 33138
P: 786.518.2008
www.oceanengineeringinc.com

STRUCTURAL ENGINEER:

YHE
99 NW 27 AVENUE
MIAMI, FL 33125
P:305.969.9423
www.yhengineering.com

MEP ENGINEER:

TLC
5757 BLUE LAGOON DR., STE 400
MIAM, FL 33126
P:305.263.3873
www.tlc-engineers.com

LANDSCAPE ARCHITECT:
CAWLEY
780 NE 69TH STREET, SUITE 200
MIAMI, FL 33138
P: 786.536.2961
www.christophercawley.com

SEAL/SIGNATURE/DATE:

Anna Caruso
CN=Anna Caruso
dnQualifier=CN=AnnaCaruso@EYECORP.COM,OU=083B61,
O=ARCHITECTONICA INTERNATIONAL CORPORATION,OU=1
ArchitECTONICA International Corporation. This form has
been digitally signed and sealed by Anna Caruso, AIA
on the date below. I am the author of this document.
Printed copies of this document are not considered
signed and sealed and the signature must be verified on
any electronic copies.
2024.09.03 12:36:53 PM CDT

PLANNING BOARD

PROJECT ISSUE DATE : 07/07/24

ISSUE #	DESCRIPTION	DATE
---------	-------------	------

PROJECT NUMBER:
010976

TO THE BEST OF MY KNOWLEDGE AND BELIEF, THESE PLANS AND SPECIFICATIONS COMPLY WITH THE MINIMUM BUILDING CODES AND THE APPLICABLE FIRE-SAFETY STANDARDS AS DETERMINED BY THE CITY OF MIAMI IN ACCORDANCE WITH SECTION 110, FLORIDA BUILDING CODE AND CHAPTER 633, FLORIDA STATUTES.

ALL DESIGNS INDICATED IN THESE DRAWINGS ARE THE PROPERTY OF ARQUITECTONICA INTERNATIONAL CORP. ALL COPYRIGHTS RESERVED. NO COPIES, TRANSMISSIONS, REPRODUCTIONS OR ELECTRONIC MANIPULATION OF ANY PORTION OF THESE DRAWINGS IN WHOLE OR IN PART ARE TO BE MADE WITHOUT THE EXPRESS WRITTEN PERMISSION OF ARQUITECTONICA INTERNATIONAL CORP

DRAWING NAME:


ALTERNATIVE PARKING LEVEL 1 PLAN
SECTOR EAST

A 2.11EPB

©2019 ARQUITECTONICA INTERNATIONAL, Inc
Office Registration # AA C000465
SCALE: As indicated

Autodesk Docs://0000.010976.000-1122 6747 Collins Hotel - Urbanica/010976_6747 Collins Hotel_R23.rvt

26/08/2024 14:53:51

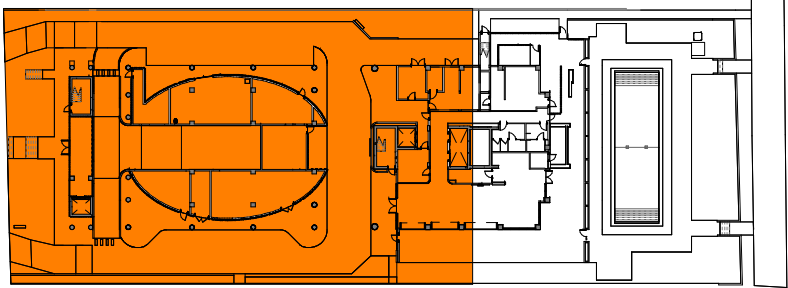

KEYPLAN - ALTERNATIVE PARKING LEVEL 1

HOTEL PARKING REQUIREMENTS					
TYPE		QUANTITY	RATIO	TOTAL REQUIRED	
Hotel units 1-100		100 units	0.5 SPACES/UNITS	50 SPACES	
Hotel units 101+		60 units	1.0 SPACES/UNITS	60 SPACES	
Restaurant = 294 seats - 80 (units reduction) = 214/4 (1 space per 4 seat)				54 SPACES	
TOTAL				164 SPACES	
ALTERNATIVE PARKING INCENTIVE					
Bicycle parking long-term (Max. 15%)		75	0.20 P.S./BIKE	15 PARKING SPACES	
Moped (Max. 15%)		6	0.33 P.S./MOPED	2 PARKING SPACES	
Drop-off (Max. 3 drop-off)		3	3.00 P.S./DROP-OFF	9 PARKING SPACES	
Showers (for bicyclist, max. 4)		2	2.00 P.S./SHOWER	4 PARKING SPACES	
Carpool Parking (Max. 10%)		5	3.00 P.S./CARPOOL	15 PARKING SPACES	
TOTAL (Maximum 50% of 164 spaces)				45 PARKING SPACES	
PARKING PROVIDED	LEVELS		STANDARD PARKING	EV PARKING SPACES	TOTAL PROVIDED
	LEVEL 1	Single Parking	6	0	6
	LEVEL 2	Single Parking	27	12	39
	LEVEL 3	Single Parking	27	12	39
	LEVEL 4	Single Parking	35	0	35
	TOTAL PARKING		95	24	119 TOTAL NEW PARKING
	Alternative parking reduction		45 PARKING SPACES		
	TOTAL WITH BENEFIT		164 PARKING SPACES		
PROJECT TOTAL (110 unit parking required + 54 restaurant parking required)				164 TOTAL PARKING REQUIRED	

EPIC - TABLE 208.2 - EQB 76 TO 100 STANDARD PARKING SPACES PROVIDED - REQUIRE 4 ADA PARKING SPACES

FBC - TABLE 208.2 - FOR 76 TO 100 STANDARD PARKING SPACES PROVIDED - REQUIRE 4 ADA PARKING SPACES
FBC - TABLE 208.2 - FOR 101 TO 150 STANDARD PARKING SPACES PROVIDED - REQUIRE 5 ADA PARKING SPACES -
ADA PARKING PROVIDED 5
BIKE RACK = Storage for 75 bikes provided
2 Bicycle shower at second and third floor.



6747 COLLINS AVENUE

MIAMI BEACH, FL 33141

OWNER:

URBANICA THE HOTELS
1000 FIFTH ST, SUITE 102
MIAMI BEACH, FL 33139
P:786.571.1700

ARQUITECTONICA

2900 Oak Avenue
Miami, Florida 33133
305.372.1812 TEL
305.372.1175 FAX
www.arquitectonica.com

CIVIL ENGINEER:

OCEAN ENGINEERING
8101 BISCAYNE BLVD UNIT 508
MIAMI, FL 33138
P:786.518.2008
www.oceanengineeringinc.com

STRUCTURAL ENGINEER:

YHE
99 NW 27 AVENUE
MIAMI, FL 33125
P:305.963.9423
www.yheengineering.com

MEP ENGINEER:

TLC
5757 BLUE LAGOON DR., STE 400
MIAMI, FL 33126
P:305.263.3873
www.tlc-engineers.com

LANDSCAPE ARCHITECT:

CAWLEY
780 NE 60TH STREET, SUITE 200
MIAMI, FL 33138
P:786.538.2961
www.christophercawley.com

SEAL/SIGNATURE/DATE:

Anna Caruso
CNS-Anna Caruso
01/01/2024
0=ARQUITECTONICA INTERNATIONAL
CORPORATION, ILLUS
Arquitectonica International Corporation has
been duly licensed and regulated by the State of
Florida. I, Anna Caruso, AIA
on the 01/01/2024, I am the author of this document.
Printed copies of this document are not considered
signed and sealed and the signature must be verified on
any electronic copy.
2024.09.03 10:00 AM

PLANNING BOARD

PROJECT ISSUE DATE : 07/07/24

ISSUE #	DESCRIPTION	DATE
---------	-------------	------

PROJECT NUMBER:
010976

TO THE BEST OF MY KNOWLEDGE AND BELIEF, THESE PLANS AND
SPECIFICATIONS COMPLY WITH THE MINIMUM BUILDING CODES AND THE
APPLICABLE FIRE SAFETY STANDARDS AS DETERMINED BY THE CITY OF
MIAMI IN ACCORDANCE WITH SECTION 110, FLORIDA BUILDING CODE AND
CHAPTER 633, FLORIDA STATUTES.


ALL DESIGNS INDICATED IN THESE DRAWINGS ARE THE PROPERTY OF
ARQUITECTONICA INTERNATIONAL CORP. ALL COPYRIGHTS RESERVED. NO
COPIES, TRANSMISSIONS, REPRODUCTIONS OR ELECTRONIC MANIPULATION
OF ANY PORTION OF THESE DRAWINGS IN WHOLE OR IN PART ARE TO BE
MADE WITHOUT THE EXPRESS WRITTEN PERMISSION OF ARQUITECTONICA
INTERNATIONAL CORP.

DRAWING NAME:

ALTERNATIVE PARKING LEVEL 1 PLAN
SECTOR WEST

A 2.11WPB

©2019 ARQUITECTONICA INTERNATIONAL, Inc
Office Registration # AA C000465
SCALE: As indicated

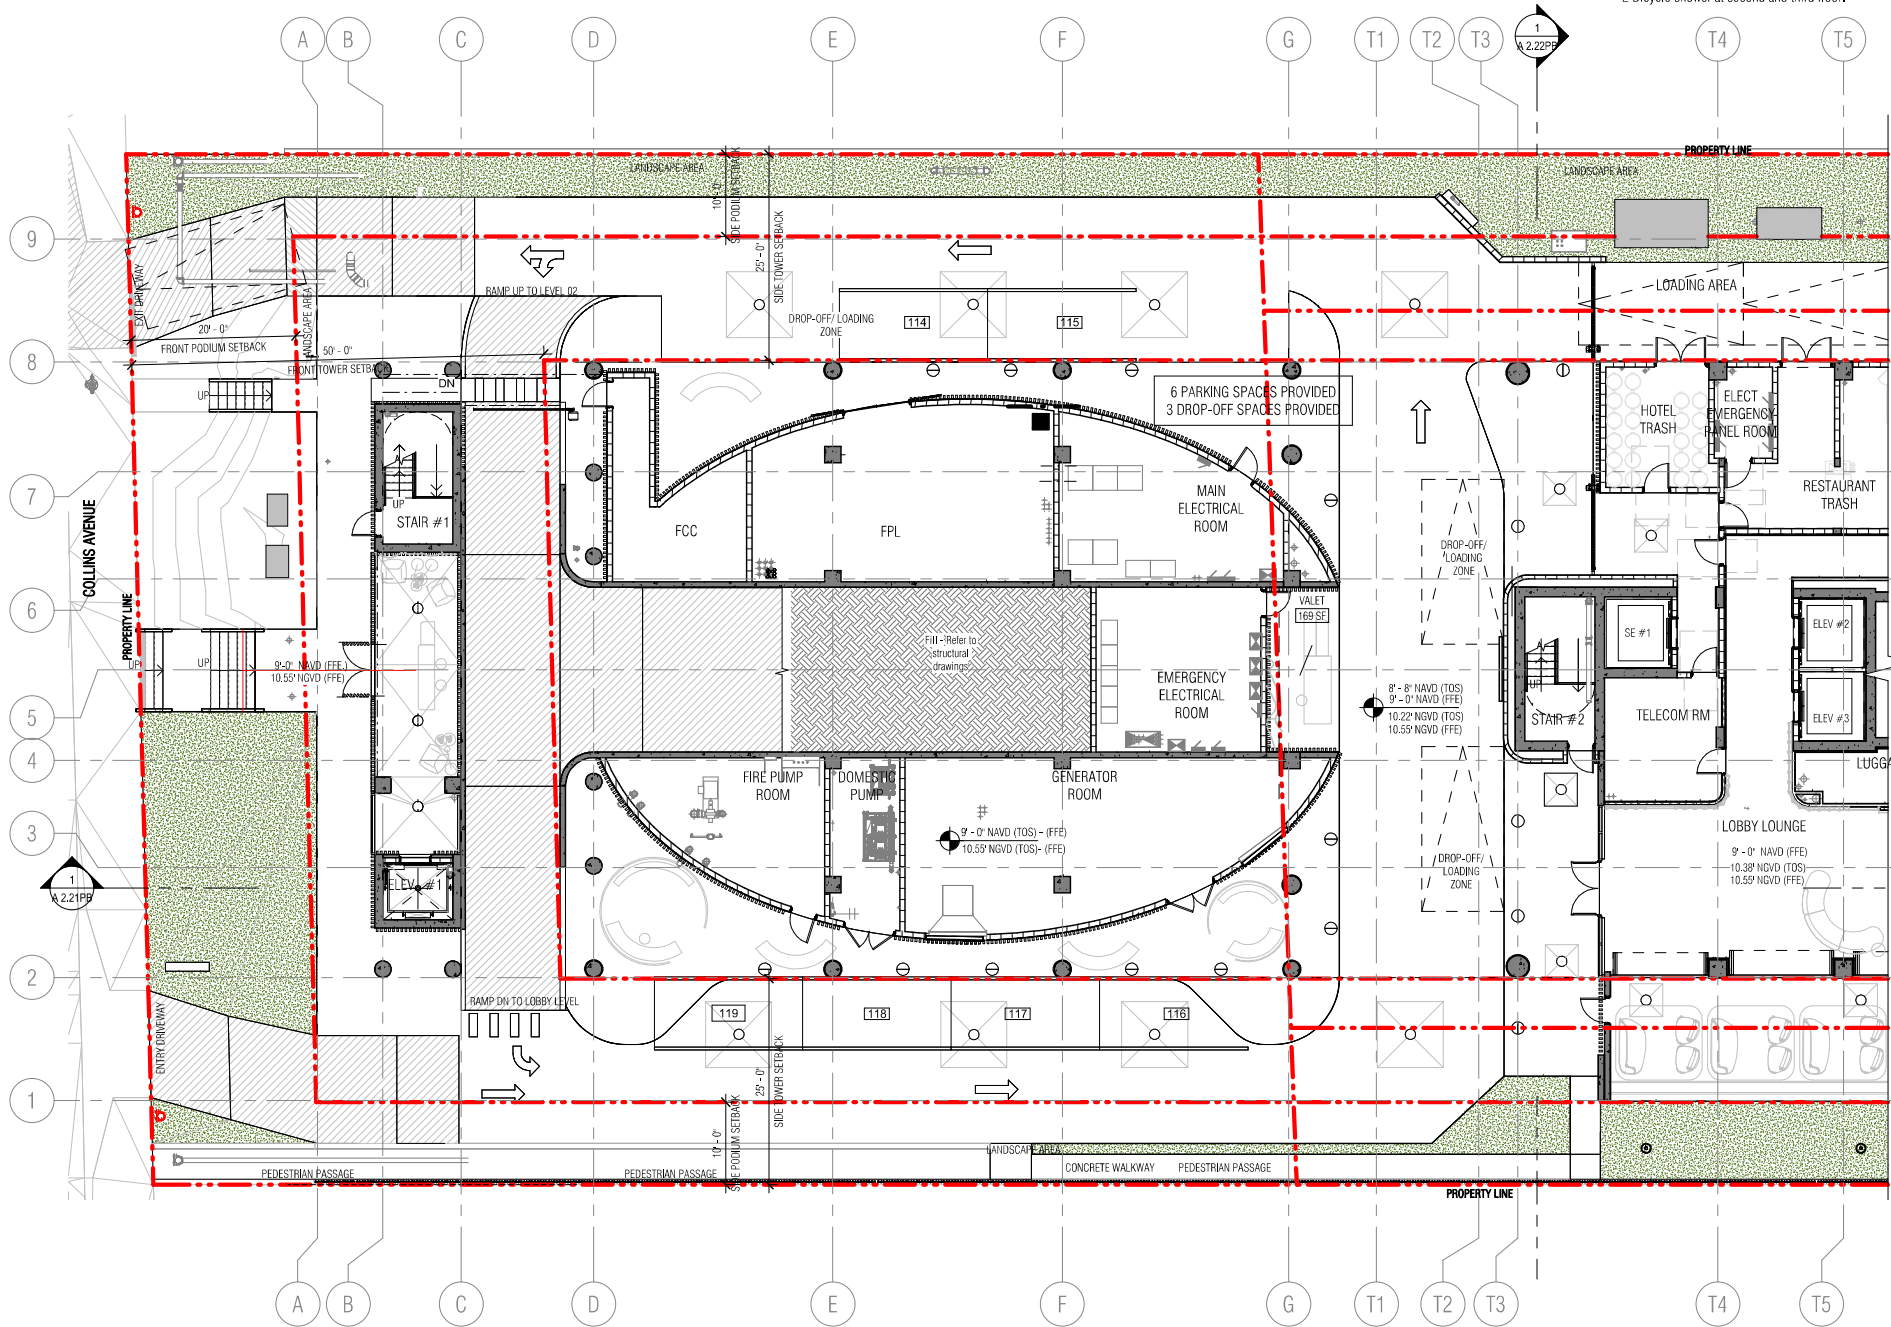

1 ALTERNATIVE PARKING LEVEL 1 - WEST SECTOR


3/32" = 1'-0"

D

C

B

A

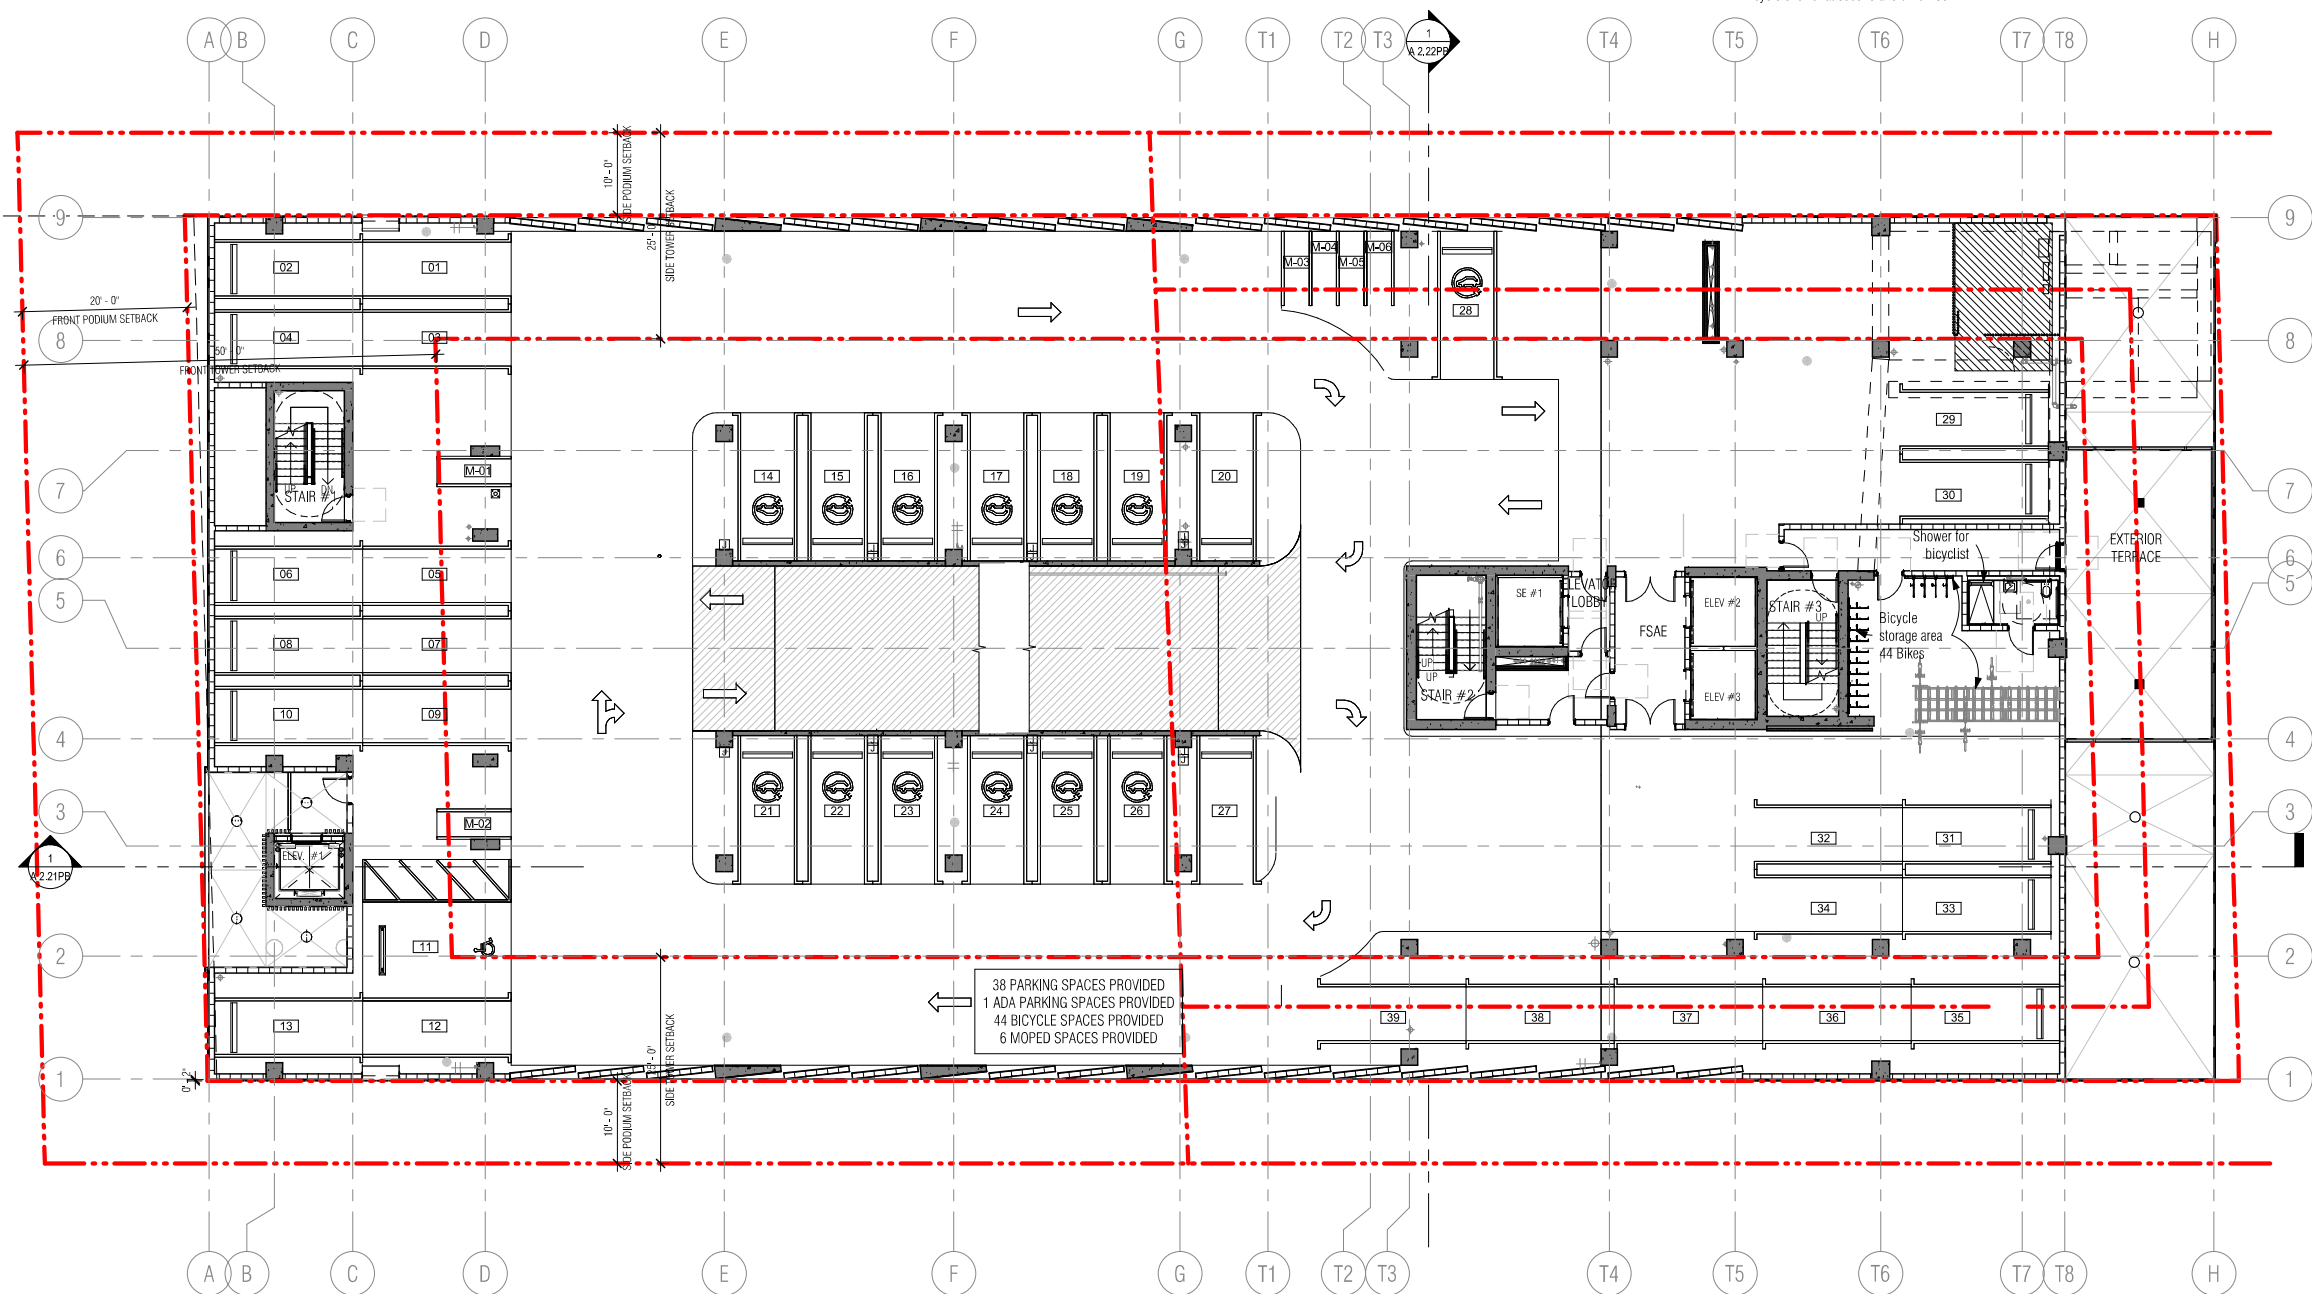

1 ALTERNATIVE PARKING - LEVEL 2
3/32" = 1'-0"

HOTEL PARKING REQUIREMENTS				
TYPE		QUANTITY	RATIO	TOTAL REQUIRED
Hotel units 1-100		100 units	0.5 SPACES/UNITS	50 SPACES
Hotel units 101 +		60 units	1.0 SPACES/UNITS	60 SPACES
Restaurant = 294 seats - 80 (units reduction) = 214/4 (1 space per 4 seat)				54 SPACES
TOTAL				164 SPACES
ALTERNATIVE PARKING INCENTIVE				
Bicycle parking long-term (Max. 15%)	75	0.20 P.S/BIKE	15 PARKING SPACES	
Moped (Max. 15%)	6	0.33 P.S/MOPED	2 PARKING SPACES	
Drop-off (Max. 3 drop-off)	3	3.00 P.S/DROP-OFF	9 PARKING SPACES	
Showers (for bicyclist, max. 4)	2	2.00 P.S/SHOWER	4 PARKING SPACES	
Carpool parking (Max. 10%)	5	3.00 P.S/CARPOOL	15 PARKING SPACES	
TOTAL (Maximum 50% of 164 spaces)			45 PARKING SPACES	
LEVELS		STANDARD PARKING	EV PARKING SPACES	TOTAL PROVIDED
LEVEL 1	Single Parking	6	0	6
LEVEL 2	Single Parking	27	12	39
LEVEL 3	Single Parking	27	12	39
LEVEL 4	Single Parking	35	0	35
TOTAL PARKING		95	24	119 TOTAL NEW PARKING
Alternative parking reduction				45 PARKING SPACES
TOTAL WITH BENEFIT				164 PARKING SPACES
PROJECT TOTAL (110 unit parking required + 54 restaurant parking required)				164 TOTAL PARKING REQUIRED

FBC - TABLE 208.2 - FOR 76 TO 100 STANDARD PARKING SPACES PROVIDED - REQUIRE 4 ADA PARKING SPACES
FBC - TABLE 208.2 - FOR 101 TO 150 STANDARD PARKING SPACES PROVIDED - REQUIRE 5 ADA PARKING SPACES -
ADA PARKING PROVIDED 5
BIKE RACK = Storage for 75 bikes provided
2 Bicycle shower at second and third floor.



6747 COLLINS AVENUE

MIAMI BEACH, FL 33141

OWNER:

URBANICA THE HOTELS
1000 FIFTH ST, SUITE 102
MIAMI BEACH, FL 33139
P:786.571.1700

ARQUITECTONICA

2900 Oak Avenue
Miami, Florida 33133
305.372.1812 TEL
305.372.1175 FAX
www.arquitectonica.com

CIVIL ENGINEER:

OCEAN ENGINEERING
8101 BISCAYNE BLVD UNIT 508
MIAMI, FL 33138
P:786.518.2008
www.oceanengineeringinc.com

STRUCTURAL ENGINEER:

YHE
99 NW 27 AVENUE
MIAMI, FL 33125
P:305.963.9423
www.yhengengineering.com

MEP ENGINEER:

TLC
5757 BLUE LAGOON DR., STE 400
MIAMI, FL 33126
P:305.263.3873
www.tlc-engineers.com

LANDSCAPE ARCHITECT:

CAWLEY
780 NE 69TH STREET, SUITE 200
MIAMI, FL 33138
P:786.538.2961
www.christophercawley.com

SEAL/SIGNATURE/DATE:

Anna Caruso
CNS=Anna Caruso
0=ARQUITECTONICA INTERNATIONAL CORPORATION, ILLUS
Arquitectonica International Corporation has been duly licensed and sealed by Anna Caruso, AIA on the date below. I am the author of this document. Printed copies of this document are not considered signed and sealed and the signature must be verified on any electronic copy.
2024.09.03 10:00 AM

PLANNING BOARD

PROJECT ISSUE DATE : 07/07/24

ISSUE #	DESCRIPTION	DATE
---------	-------------	------

PROJECT NUMBER:
010976

TO THE BEST OF MY KNOWLEDGE AND BELIEF, THESE PLANS AND SPECIFICATIONS COMPLY WITH THE MINIMUM BUILDING CODES AND THE APPLICABLE FIRE SAFETY STANDARDS AS DETERMINED BY THE CITY OF MIAMI IN ACCORDANCE WITH SECTION 110, FLORIDA BUILDING CODE AND CHAPTER 633, FLORIDA STATUTES.

ALL DESIGNS INDICATED IN THESE DRAWINGS ARE THE PROPERTY OF ARQUITECTONICA INTERNATIONAL CORP. ALL COPYRIGHTS RESERVED. NO COPIES, TRANSMISSIONS, REPRODUCTIONS OR ELECTRONIC MANIPULATION OF ANY PORTION OF THESE DRAWINGS IN WHOLE OR IN PART ARE TO BE MADE WITHOUT THE EXPRESS WRITTEN PERMISSION OF ARQUITECTONICA INTERNATIONAL CORP.

DRAWING NAME:

ALTERNATIVE PARKING PLAN LEVEL 2

A 2.12PB

©2019 ARQUITECTONICA INTERNATIONAL, Inc
Office Registration # AA C000465
SCALE: As indicated

Autodesk Docx/0000/010976-000-1122-6747 Collins Hotel - Urbanica/010976_6747 Collins Hotel_F023.rvt

26/09/2024 14:54:10

D

C

B

A

HOTEL PARKING REQUIREMENTS				
TYPE		QUANTITY	RATIO	TOTAL REQUIRED
Hotel units 1-100		100 units	0.5 SPACES/UNITS	50 SPACES
Hotel units 101 +		60 units	1.0 SPACES/UNITS	60 SPACES
Restaurant = 294 seats - 80 (units reduction) = 214/4 (1 space per 4 seat)				54 SPACES
TOTAL				164 SPACES
ALTERNATIVE PARKING INCENTIVE				
Bicycle parking long-term (Max. 15%)	75	0.20 P.S/BIKE	15 PARKING SPACES	
Moped (Max. 15%)	6	0.33 P.S/MOPED	2 PARKING SPACES	
Drop-off (Max. 3 drop-off)	3	3.00 P.S/DROP-OFF	9 PARKING SPACES	
Showers (for bicyclist, max. 4)	2	2.00 P.S/SHOWER	4 PARKING SPACES	
Carpool parking (Max. 10%)	5	3.00 P.S/CARPOOL	15 PARKING SPACES	
TOTAL (Maximum 50% of 164 spaces)			45 PARKING SPACES	
LEVELS		STANDARD PARKING	EV PARKING SPACES	TOTAL PROVIDED
LEVEL 1	Single Parking	6	0	6
LEVEL 2	Single Parking	27	12	39
LEVEL 3	Single Parking	27	12	39
LEVEL 4	Single Parking	35	0	35
TOTAL PARKING		95	24	119 TOTAL NEW PARKING
Alternative parking reduction				45 PARKING SPACES
TOTAL WITH BENEFIT				164 PARKING SPACES
PROJECT TOTAL (110 unit parking required + 54 restaurant parking required)				164 TOTAL PARKING REQUIRED

FBC - TABLE 208.2 - FOR 76 TO 100 STANDARD PARKING SPACES PROVIDED - REQUIRE 4 ADA PARKING SPACES
FBC - TABLE 208.2 - FOR 101 TO 150 STANDARD PARKING SPACES PROVIDED - REQUIRE 5 ADA PARKING SPACES -
ADA PARKING PROVIDED 5
BIKE RACK = Storage for 75 bikes provided
2 Bicycle shower at second and third floor.



6747 COLLINS AVENUE

MIAMI BEACH, FL 33141

OWNER:

URBANICA THE HOTELS
1000 FIFTH ST, SUITE 102
MIAMI BEACH, FL 33139
P:786.571.1700

ARQUITECTONICA

2900 Oak Avenue
Miami, Florida 33133
305.372.1812 TEL
305.372.1175 FAX
www.arquitectonica.com

CIVIL ENGINEER:

OCEAN ENGINEERING
8101 BISCAYNE BLVD UNIT 508
MIAMI, FL 33138
P:786.518.2008
www.oceanengineeringinc.com

STRUCTURAL ENGINEER:

YHE
99 NW 27 AVENUE
MIAMI, FL 33125
P:305.963.9423
www.yhengengineering.com

MEP ENGINEER:

TLC
5757 BLUE LAGOON DR., STE 400
MIAMI, FL 33126
P:305.263.3873
www.tlc-engineers.com

LANDSCAPE ARCHITECT:

CAWLEY
780 NE 69TH STREET, SUITE 200
MIAMI, FL 33138
P:786.538.2961
www.christophercawley.com

SEAL/SIGNATURE/DATE:

Anna Caruso
CNS-Anna Caruso
0=ARQUITECTONICA INTERNATIONAL CORPORATION, ILLUS
Arquitectonica International Corporation has
been duly licensed and sealed by Anna Caruso, AIA
on the date below. I am the author of this document.
Printed copies of this document are not considered
signed and sealed and the signature must be verified on
any electronic copy.
2024.09.03

PLANNING BOARD

PROJECT ISSUE DATE : 07/07/24

ISSUE #	DESCRIPTION	DATE
---------	-------------	------

PROJECT NUMBER:
010976

TO THE BEST OF MY KNOWLEDGE AND BELIEF, THESE PLANS AND SPECIFICATIONS COMPLY WITH THE MINIMUM BUILDING CODES AND THE APPLICABLE FIRE SAFETY STANDARDS AS DETERMINED BY THE CITY OF MIAMI IN ACCORDANCE WITH SECTION 110, FLORIDA BUILDING CODE AND CHAPTER 633, FLORIDA STATUTES.

ALL DESIGNS INDICATED IN THESE DRAWINGS ARE THE PROPERTY OF ARQUITECTONICA INTERNATIONAL CORP. ALL COPYRIGHTS RESERVED. NO COPIES, TRANSMISSIONS, REPRODUCTIONS OR ELECTRONIC MANIPULATION OF ANY PORTION OF THESE DRAWINGS IN WHOLE OR IN PART ARE TO BE MADE WITHOUT THE EXPRESS WRITTEN PERMISSION OF ARQUITECTONICA INTERNATIONAL CORP.

DRAWING NAME:


ALTERNATIVE PARKING PLAN LEVEL 3

A 2.13PB

©2019 ARQUITECTONICA INTERNATIONAL, Inc
Office Registration # AA C000465
SCALE: As indicated

Autodesk Doc/0000/010976-000-1122-6747 Collins Hotel - Urbanica/010976_6747 Collins Hotel_F03.dwg

26/09/2024 14:54:19

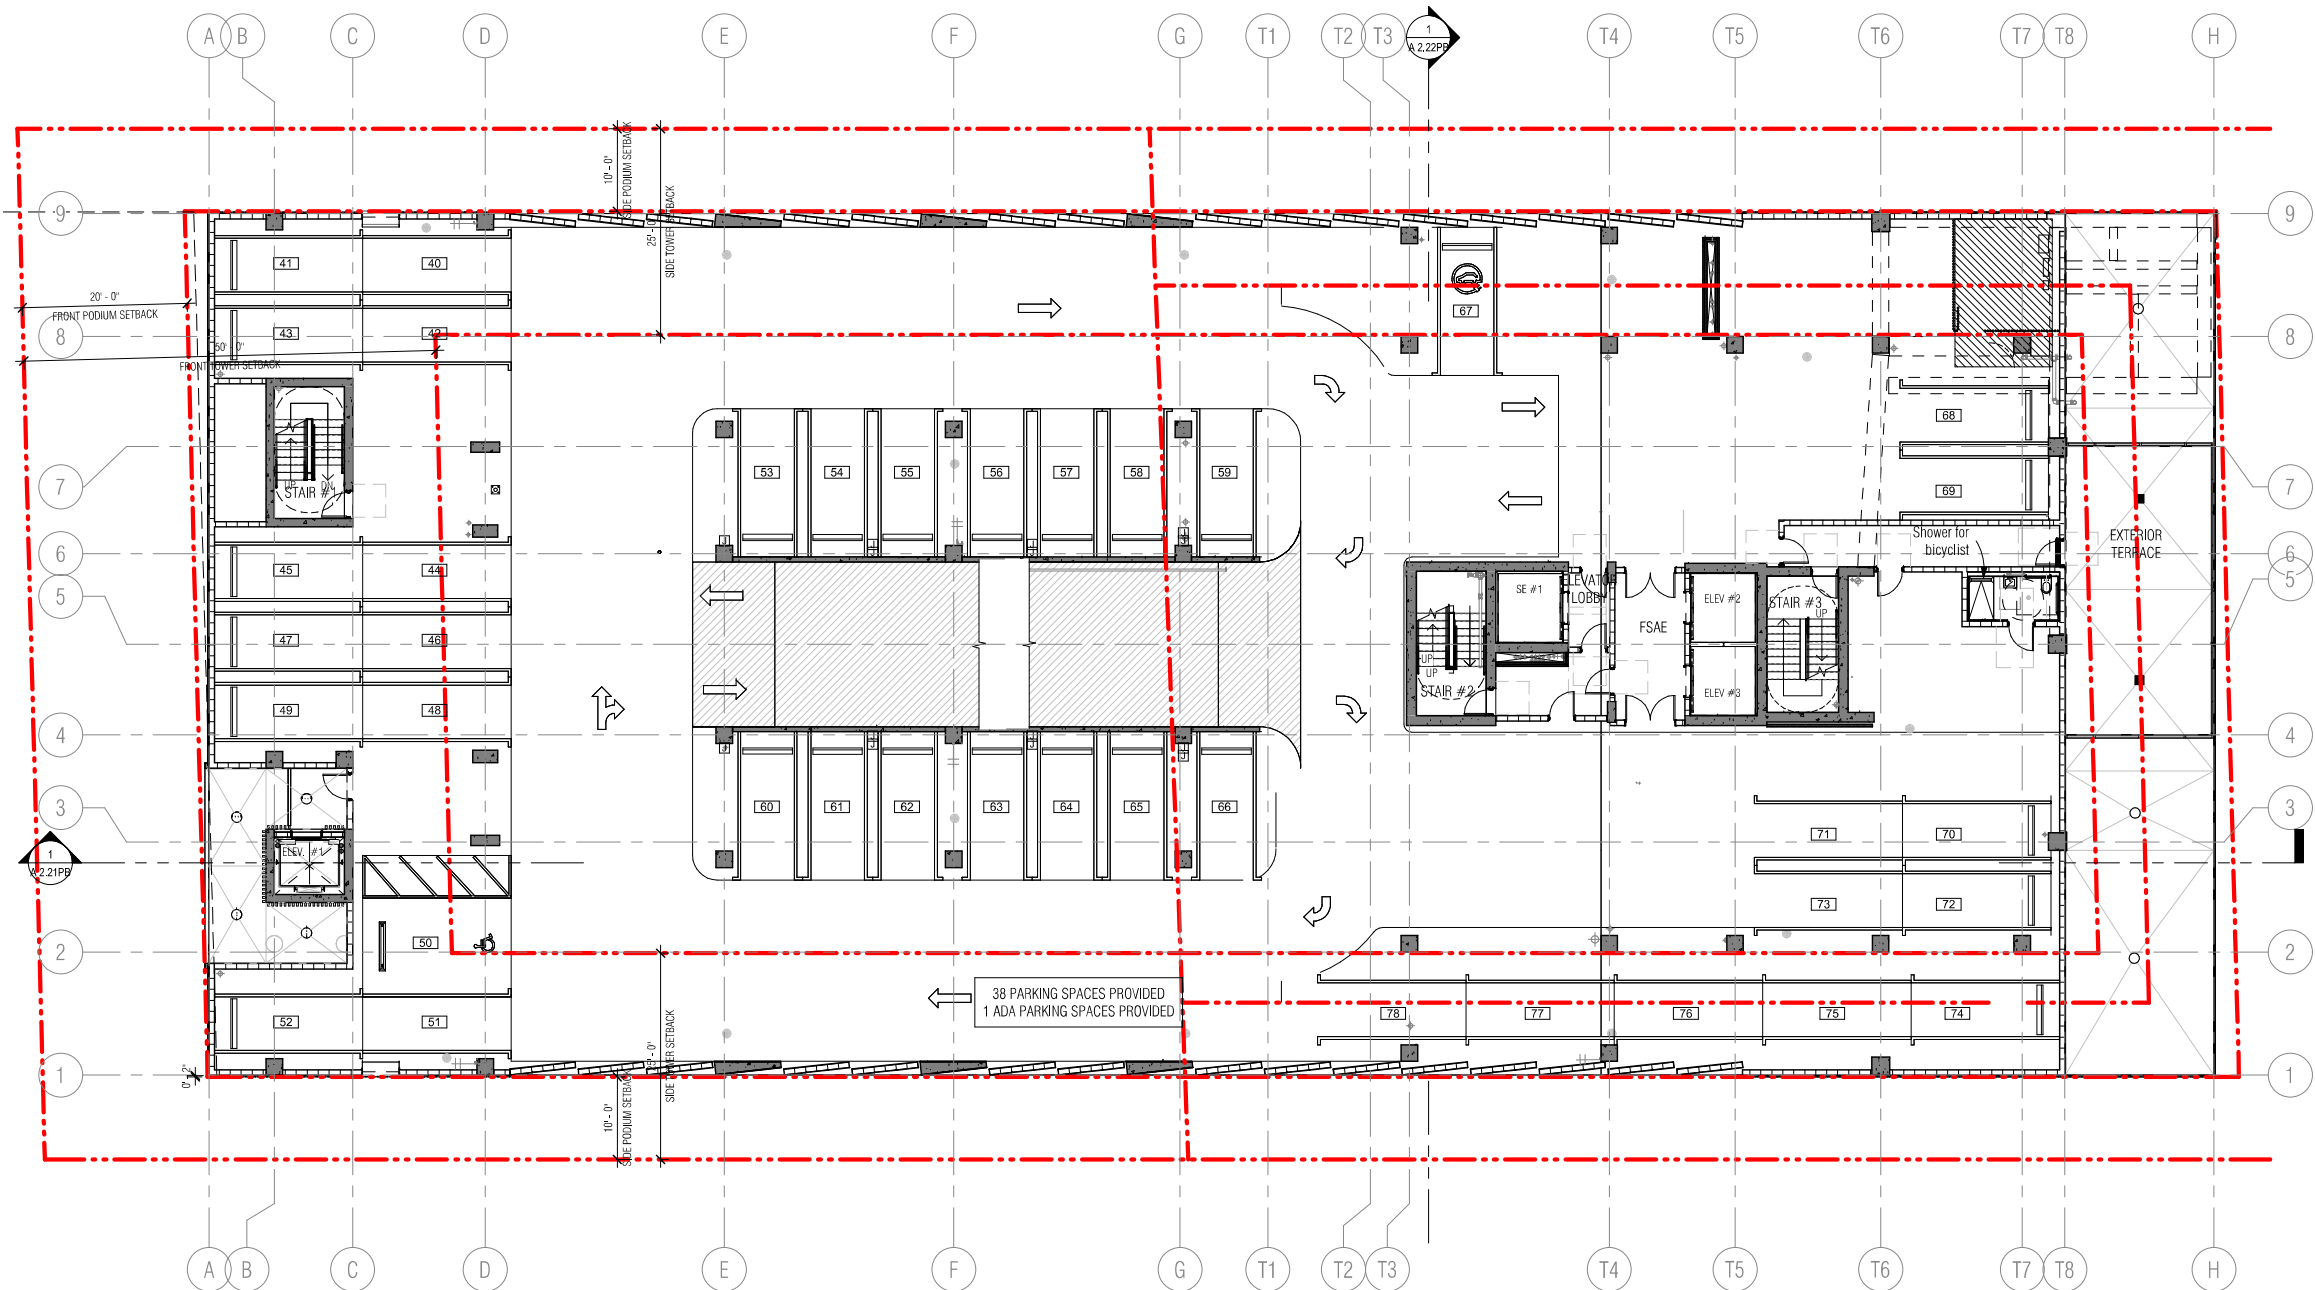

1 ALTERNATIVE PARKING - LEVEL 3

3/32" = 1'-0"

HOTEL PARKING REQUIREMENTS					
TYPE		QUANTITY	RATIO	TOTAL REQUIRED	
Hotel units 1-100		100 units	0.5 SPACES/UNITS	50 SPACES	
Hotel units 101+		60 units	1.0 SPACES/UNITS	60 SPACES	
Restaurant = 294 seats - 80 (units reduction) = 214/4 (1 space per 4 seat)				54 SPACES	
TOTAL				164 SPACES	
ALTERNATIVE PARKING INCENTIVE					
Bicycle parking long-term (Max. 15%)	75	0.20 P.S/BIKE	15 PARKING SPACES		
Moped (Max. 15%)	6	0.33 P.S/MOPED	2 PARKING SPACES		
Drop-off (Max. 3 drop-off)	3	3.00 P.S/DROP-OFF	9 PARKING SPACES		
Showers (for bicyclist, max. 4)	2	2.00 P.S/SHOWER	4 PARKING SPACES		
Carpool Parking (Max. 10%)	5	3.00 P.S/CARPOOL	15 PARKING SPACES		
TOTAL (Maximum 50% of 164 spaces)			45 PARKING SPACES		
PARKING PROVIDED	LEVELS		STANDARD PARKING	EV PARKING SPACES	TOTAL PROVIDED
	LEVEL 1	Single Parking	6	0	6
	LEVEL 2	Single Parking	27	12	39
	LEVEL 3	Single Parking	27	12	39
	LEVEL 4	Single Parking	35	0	35
	TOTAL PARKING		95	24	119 TOTAL NEW PARKING
	Alternative parking reduction		45 PARKING SPACES		
	TOTAL WITH BENEFIT		164 PARKING SPACES		
PROJECT TOTAL (110 unit parking required + 54 restaurant parking required)				164 TOTAL PARKING REQUIRED	

EPIC - PROJECT 2018.2 - EQR 76 TO 100 STANDARD PARKING SPACES PROVIDED - REQUIRE 4 ADA PARKING SPACES

FBC - TABLE 208.2 - FOR 76 TO 100 STANDARD PARKING SPACES PROVIDED - REQUIRE 4 ADA PARKING SPACES
FBC - TABLE 208.2 - FOR 101 TO 150 STANDARD PARKING SPACES PROVIDED - REQUIRE 5 ADA PARKING SPACES -
ADA PARKING PROVIDED 5
BIKE RACK = Storage for 75 bikes provided
2 Bicycle shower at second and third floor.



6747 COLLINS AVENUE

MIAMI BEACH, FL 33141

OWNER:

URBANICA THE HOTELS
1000 FIFTH ST, SUITE 102
MIAMI BEACH, FL 33139
P:786.571.1700

ARQUITECTONICA

2900 Oak Avenue
Miami, Florida 33133
305.372.1812 TEL
305.372.1175 FAX
www.arquitectonica.com

CIVIL ENGINEER:

OCEAN ENGINEERING
8101 BISCAYNE BLVD UNIT 508
MIAMI, FL 33138
P:786.518.2008
www.oceanengineeringinc.com

STRUCTURAL ENGINEER:

YHE
99 NW 27 AVENUE
MIAMI, FL 33125
P:305.963.9423
www.yheengineering.com

MEP ENGINEER:

TLC
5757 BLUE LAGOON DR., STE 400
MIAMI, FL 33126
P:305.263.3873
www.tlc-engineers.com

LANDSCAPE ARCHITECT:

CAWLEY
780 NE 69TH STREET, SUITE 200
MIAMI, FL 33138
P:786.538.2961
www.christophercawley.com

SEAL/SIGNATURE/DATE:

Anna Caruso
CNS-Anna Caruso
01/09/16
0=ARQUITECTONICA INTERNATIONAL
CORPORATION, ILLUS
Arquitectonica International Corporation has
been duly licensed and supervised by Anna Caruso, AIA
on the 01/09/16. I am the author of this document.
Printed copies of this document are not considered
signed and sealed and the signature must be verified on
any electronic copy.
2024.09.03 10:00 AM

PLANNING BOARD

PROJECT ISSUE DATE : 07/07/24

ISSUE #	DESCRIPTION	DATE
---------	-------------	------

PROJECT NUMBER:
010916

TO THE BEST OF MY KNOWLEDGE AND BELIEF, THESE PLANS AND SPECIFICATIONS COMPLY WITH THE MINIMUM BUILDING CODES AND THE APPLICABLE FIRE SAFETY STANDARDS AS DETERMINED BY THE CITY OF MIAMI IN ACCORDANCE WITH SECTION 110, FLORIDA BUILDING CODE AND CHAPTER 633, FLORIDA STATUTES.


ALL DESIGNS INDICATED IN THESE DRAWINGS ARE THE PROPERTY OF ARQUITECTONICA INTERNATIONAL CORP. ALL COPYRIGHTS RESERVED. NO COPIES, TRANSMISSIONS, REPRODUCTIONS OR ELECTRONIC MANIPULATION OF ANY PORTION OF THESE DRAWINGS IN WHOLE OR IN PART ARE TO BE MADE WITHOUT THE EXPRESS WRITTEN PERMISSION OF ARQUITECTONICA INTERNATIONAL CORP.

DRAWING NAME:

ALTERNATIVE PARKING PLAN LEVEL 4

A 2.14PB

©2019 ARQUITECTONICA INTERNATIONAL, Inc
Office Registration # AA C000465
SCALE: As indicated

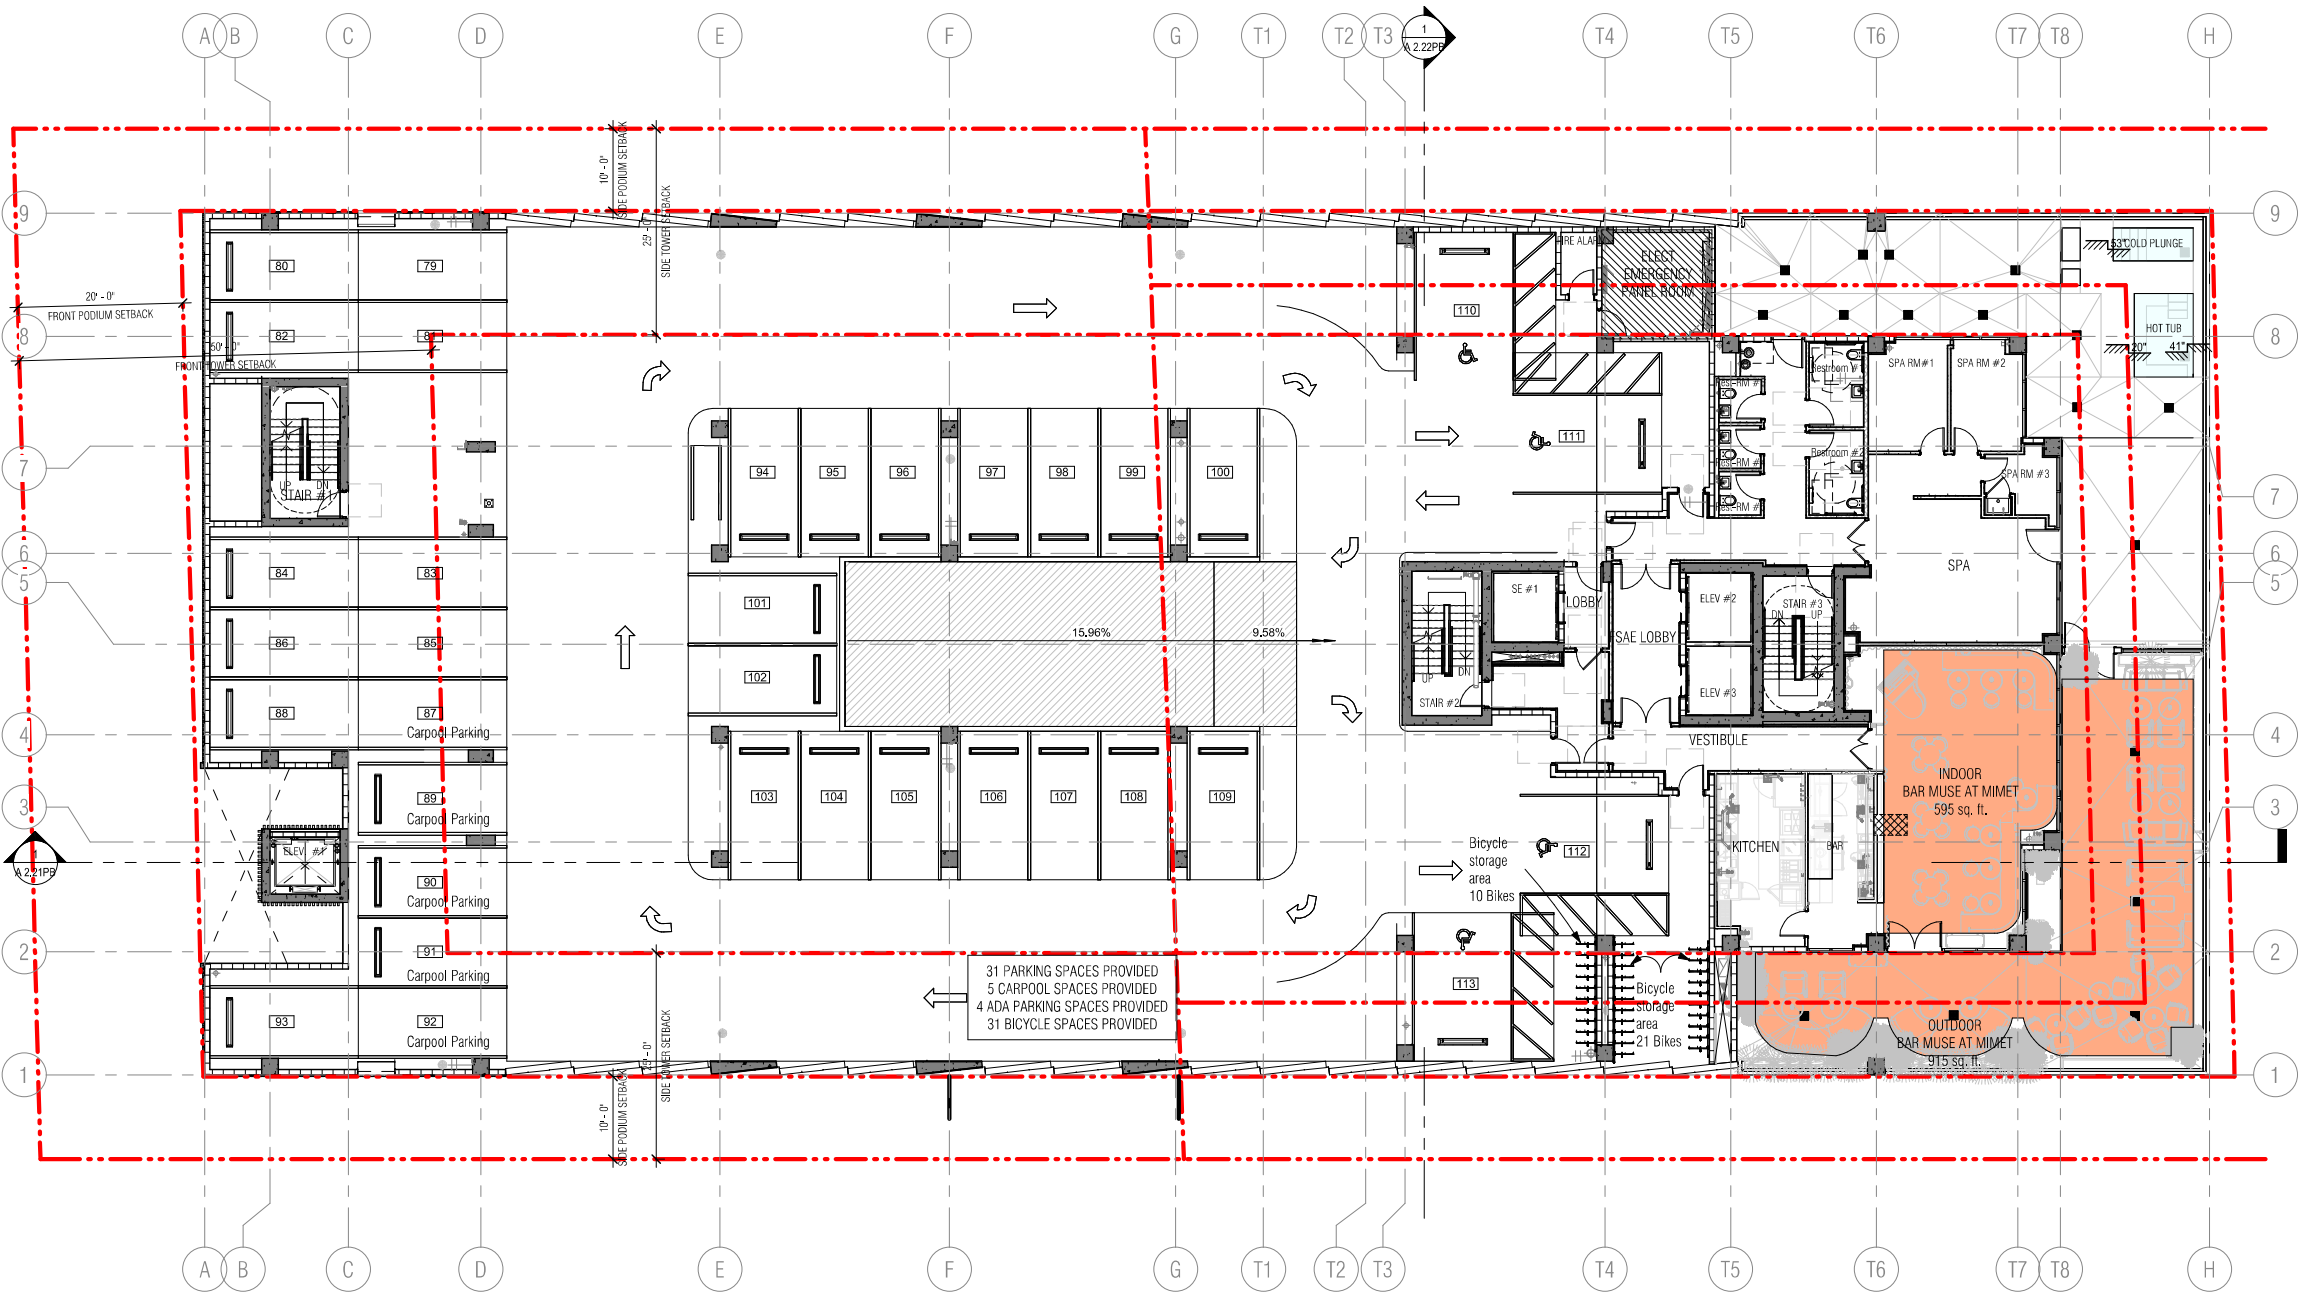

1 ALTERNATIVE PARKING - LEVEL 4
3/32" = 1'-0"

D

C

B

A

TOP OF FEATURE
228' - 2" N.A.V.D. (T.O.S.)

TOP OF MECHANICAL
220' - 6" N.A.V.D. (T.O.S.)

222' - 0 5/8" N.G.V.D. (T.O.S.)

ROOF LEVEL - TOP OF BUILDING
208' - 10" N.A.V.D. (T.O.S.)

LEVEL 16
199' - 2" N.A.V.D. (T.O.S.)

LEVEL 15
189' - 4" N.A.V.D. (T.O.S.)

LEVEL 14
174' - 6" N.A.V.D. (T.O.S.)

LEVEL 13
163' - 8" N.A.V.D. (T.O.S.)

LEVEL 12
152' - 10" N.A.V.D. (T.O.S.)

LEVEL 11
142' - 0" N.A.V.D. (T.O.S.)

LEVEL 10
131' - 2" N.A.V.D. (T.O.S.)

LEVEL 9
120' - 4" N.A.V.D. (T.O.S.)

LEVEL 8
109' - 6" N.A.V.D. (T.O.S.)

LEVEL 7
98' - 8" N.A.V.D. (T.O.S.)

LEVEL 6
87' - 10" N.A.V.D. (T.O.S.)

LEVEL 5
77' - 0" N.A.V.D. (T.O.S.)

LEVEL 4.5 - MECHANICAL PLATFORM
68' - 8" N.A.V.D. (T.O.S.)

LEVEL 5 - AMENITY

LEVEL 4.5 - INTERSTITIAL

LEVEL 4 - PARKING

LEVEL 3 - PARKING


LEVEL 2 - PARKING

LEVEL 1.5 MECHANICAL PLATFORM
17' - 0" N.A.V.D. (T.O.S.)

GROUND FLOOR
9' - 0" N.A.V.D. (T.O.S.)

Design Flood Elevation (DFE)
8' - 8" N.A.V.D.

STREET LEVEL
9' - 10" N.A.V.D. (T.O.S.)

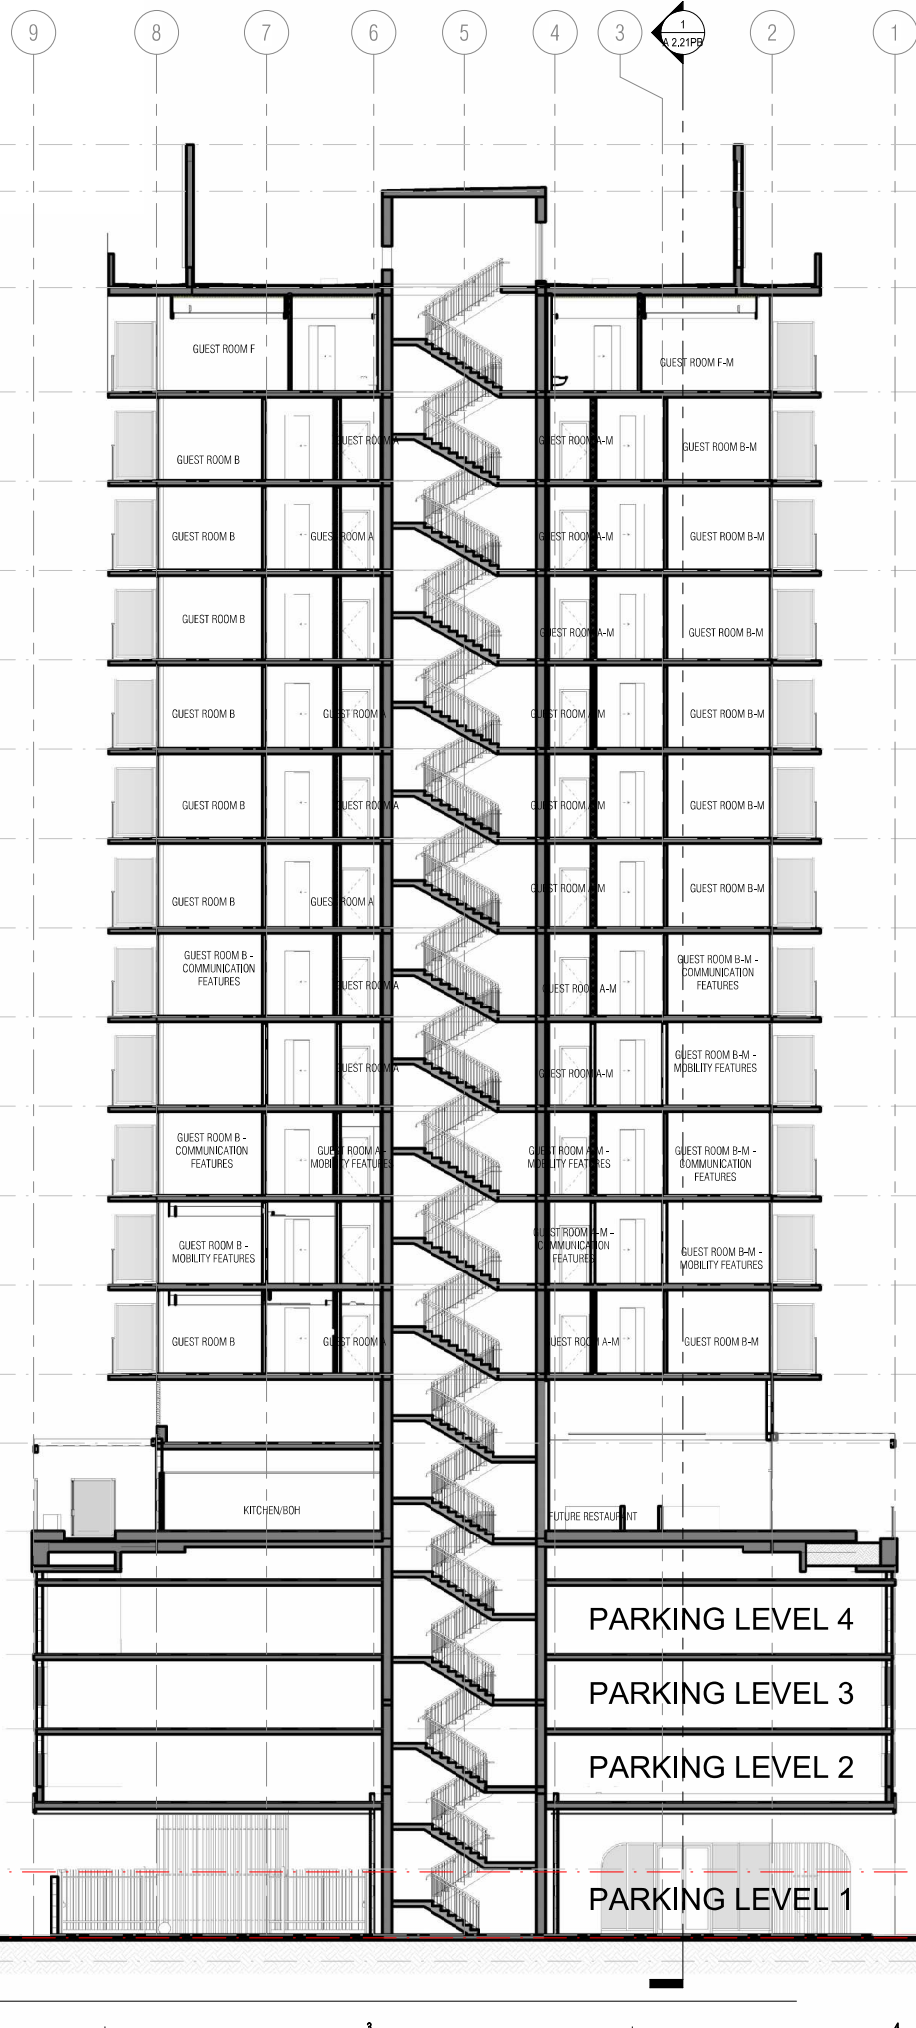

1

ALTERNATIVE CROSS - SECTION A

3/32" = 1'-0"

2

3

4

5



6747 COLLINS AVENUE

MIAMI BEACH, FL 33141

OWNER:

URBANICA THE HOTELS

1000 FIFTH ST, SUITE 102
MIAMI BEACH, FL 33139
P:786.571.1700

ARQUITECTONICA

2900 Oak Avenue
Miami, Florida 33133
305.372.1812 TEL
305.372.1175 FAX
www.arquitectonica.com

CIVIL ENGINEER:

OCEAN ENGINEERING
8101 BISCAYNE BLVD UNIT 508
MIAMI, FL 33138
P:786.518.2008
www.oceanengineeringinc.com

STRUCTURAL ENGINEER:

YHE
99 NW 27 AVENUE
MIAMI, FL 33125
P:305.963.9423
www.yhengengineering.com

MEP ENGINEER:

TLC
5757 BLUE LAGOON DR., STE 400
MIAMI, FL 33126
P:305.263.3873
www.tlc-engineers.com

LANDSCAPE ARCHITECT:

CAWLEY
780 NE 60TH STREET, SUITE 200
MIAMI, FL 33138
P:786.538.2961
www.christophercawley.com

SEAL/SIGNATURE/DATE:

Anna Caruso
CNS-Anna Caruso
Professional Engineer License #183361
O-ARQUITECTONICA INTERNATIONAL
CORPORATION, ILLUS
Arquitectonica International Corporation has
been duly licensed and sealed by Anna Caruso, AIA
on the 10/10/2024. I am the author of this document.
Printed copies of this document are not considered
signed and sealed and the signature must be verified on
any electronic copies.
2024.09.03 10:00 AM

PLANNING BOARD

PROJECT ISSUE DATE : 07/07/24

ISSUE #	DESCRIPTION	DATE
---------	-------------	------

PROJECT NUMBER:

010976

TO THE BEST OF MY KNOWLEDGE AND BELIEF, THESE PLANS AND SPECIFICATIONS COMPLY WITH THE MINIMUM BUILDING CODES AND THE APPLICABLE FIRE SAFETY STANDARDS AS DETERMINED BY THE CITY OF MIAMI IN ACCORDANCE WITH SECTION 110, FLORIDA BUILDING CODE AND CHAPTER 633, FLORIDA STATUTES.

ALL DESIGNS INDICATED IN THESE DRAWINGS ARE THE PROPERTY OF ARQUITECTONICA INTERNATIONAL CORP. ALL COPYRIGHTS RESERVED. NO COPIES, TRANSMISSIONS, REPRODUCTIONS OR ELECTRONIC MANIPULATION OF ANY PORTION OF THESE DRAWINGS IN WHOLE OR IN PART ARE TO BE MADE WITHOUT THE EXPRESS WRITTEN PERMISSION OF ARQUITECTONICA INTERNATIONAL CORP.

DRAWING NAME:

ALTERNATIVE CROSS SECTION A

A 2.22PB

©2019 ARQUITECTONICA INTERNATIONAL, Inc

Office Registration # AA C000465

SCALE: 3/32" = 1'-0"

Autodesk Doc/0000/010976-000-1122-6747 Collins Hotel - Urbanica/010976_6747 Collins Hotel_1223.rvt

26/09/2024 14:54:37