


**RESTORATION OF THE HISTORIC WASHINGTON FACADE**

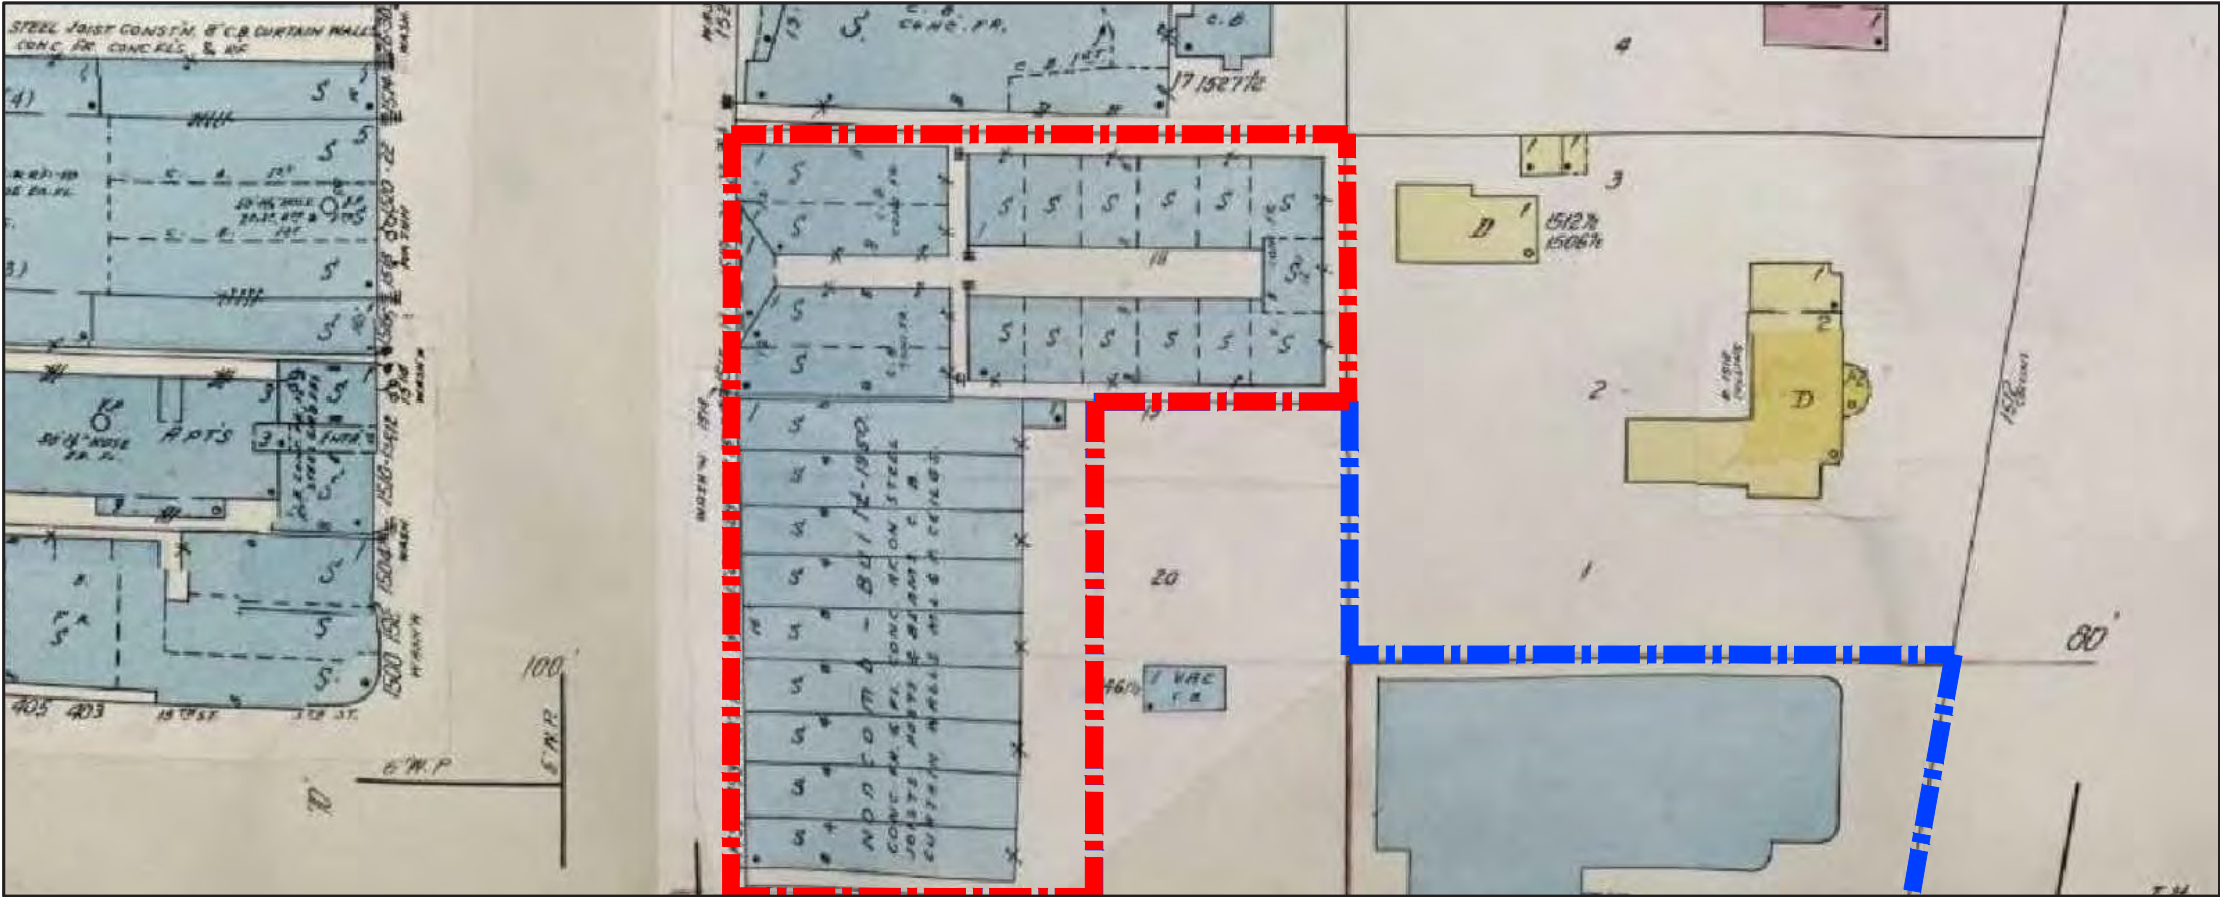


SANBORN MAP 1491-1513-1523 WASHINGTON AVE. (1951 LIBRARY OF CONGRESS)



AT MIAMI BEACH, this new commercial building, containing nine store units, has been completed at 15th st. and Washington ave. for Daniel I. Taradash. Constructed by the Leifert Construction Co. from plans drawn by Architect Albert Anis, the building fronts 140 feet on Washington ave. and extends 80 feet in depth. Management of the building is by Taradash Properties, 927 Lincoln rd.

HISTORIC CONTEXT: FACADE OF THE EXISTING BUILDING

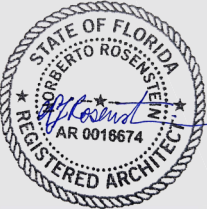

**NR**  
architect

NORBERTO ROSENSTEIN  
ARCHITECT, INC.

ARCHITECTURE - INTERIOR DESIGN - PLANNING  
126 S. FEDERAL HIGHWAY SUITE #202  
DANIA BEACH, FLORIDA 33004  
P: (954) 922-6551  
NROSENSTEIN@ROSENSTEINARCHITECT.COM  
WWW.ROSENSTEINARCHITECT.COM

STATE REG. NO. ARO016674  
NATL. REG. NO. 69178  
COPYRIGHT © 2024  
NORBERTO ROSENSTEIN  
ARCHITECT, INC.  
ALL RIGHTS RESERVED. THIS  
DOCUMENT OR PARTS THEREOF,  
MAY NOT BE REPRODUCED IN ANY  
FORM WITHOUT PERMISSION.

| DESIGNED | DRAWN | CHECKED |
|----------|-------|---------|
|          |       |         |

I HEREBY CERTIFY THAT THESE  
PLANS WERE PREPARED BY ME  
OR UNDER  
MY SUPERVISION, AND TO THE  
BEST OF MY KNOWLEDGE,  
COMPLY WITH ALL APPLICABLE  
CODES.

|  |  |  |
|--|--|--|
|  |  |  |
|  |  |  |
|  |  |  |
|  |  |  |
|  |  |  |


| REVISIONS |      |
|-----------|------|
| COMM.     | DATE |
|           |      |

TREEHOUSE HOTEL,  
MIAMI BEACH

1500 COLLINS +  
1509-1515 WASHINGTON  
AVE, MIAMI BEACH, FL,  
33139

HISTORIC PHOTOS



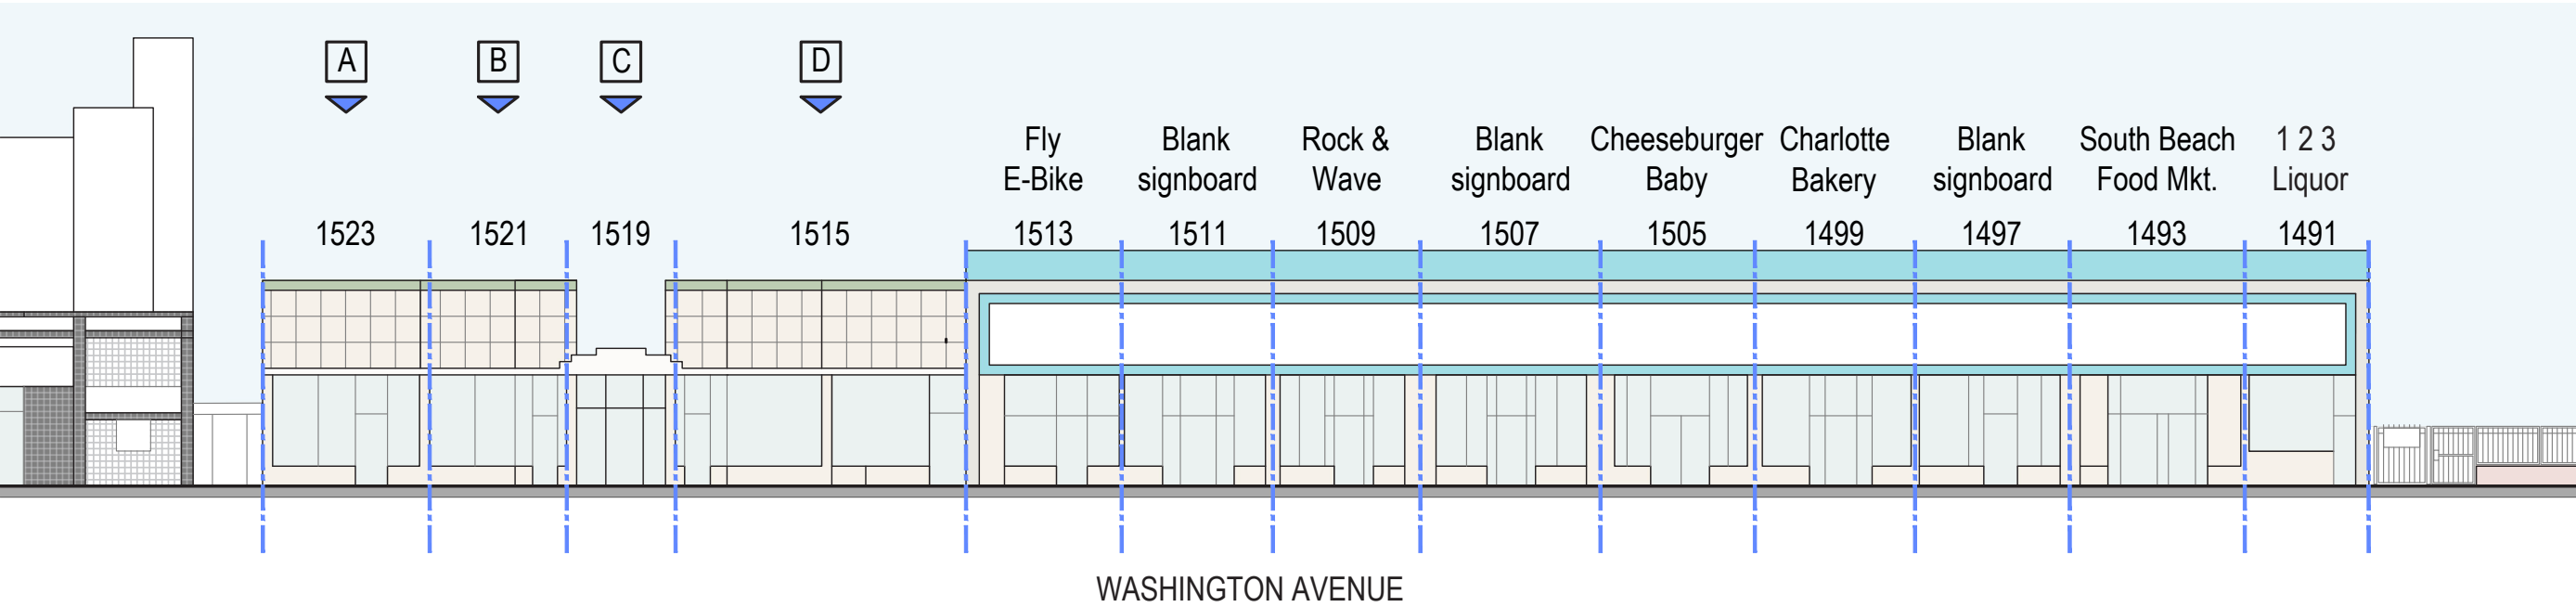

A



B



C



D



**NR**  
architect

NORBERTO ROSENSTEIN  
ARCHITECT, INC.

ARCHITECTURE - INTERIOR DESIGN - PLANNING  
126 S. FEDERAL HIGHWAY SUITE #202  
DANIA BEACH, FLORIDA 33004  
P: (954) 922-6551  
NROSENSTEIN@ROSENSTEINARCHITECT.COM  
WWW.ROSENSTEINARCHITECT.COM

STATE REG. NO. ARO016674  
NATL. REG. NO. 69178  
COPYRIGHT © 2024  
NORBERTO ROSENSTEIN  
ARCHITECT, INC.  
ALL RIGHTS RESERVED. THIS  
DOCUMENT OR PARTS THEREOF,  
MAY NOT BE REPRODUCED IN ANY  
FORM WITHOUT PERMISSION.

| DESIGNED | DRAWN | CHECKED |
|----------|-------|---------|
|          |       |         |

I HEREBY CERTIFY THAT THESE  
PLANS WERE PREPARED BY ME  
OR UNDER  
MY SUPERVISION, AND TO THE  
BEST OF MY KNOWLEDGE,  
COMPLY WITH ALL APPLICABLE  
CODES.

|  |  |  |
|--|--|--|
|  |  |  |
|  |  |  |
|  |  |  |
|  |  |  |
|  |  |  |

| REVISIONS |      |
|-----------|------|
| COMM.     | DATE |
|           |      |


TREEHOUSE HOTEL,  
MIAMI BEACH

1500 COLLINS +  
1509-1515 WASHINGTON  
AVE, MIAMI BEACH, FL,  
33139


EXISTING CONDITIONS

A3-02



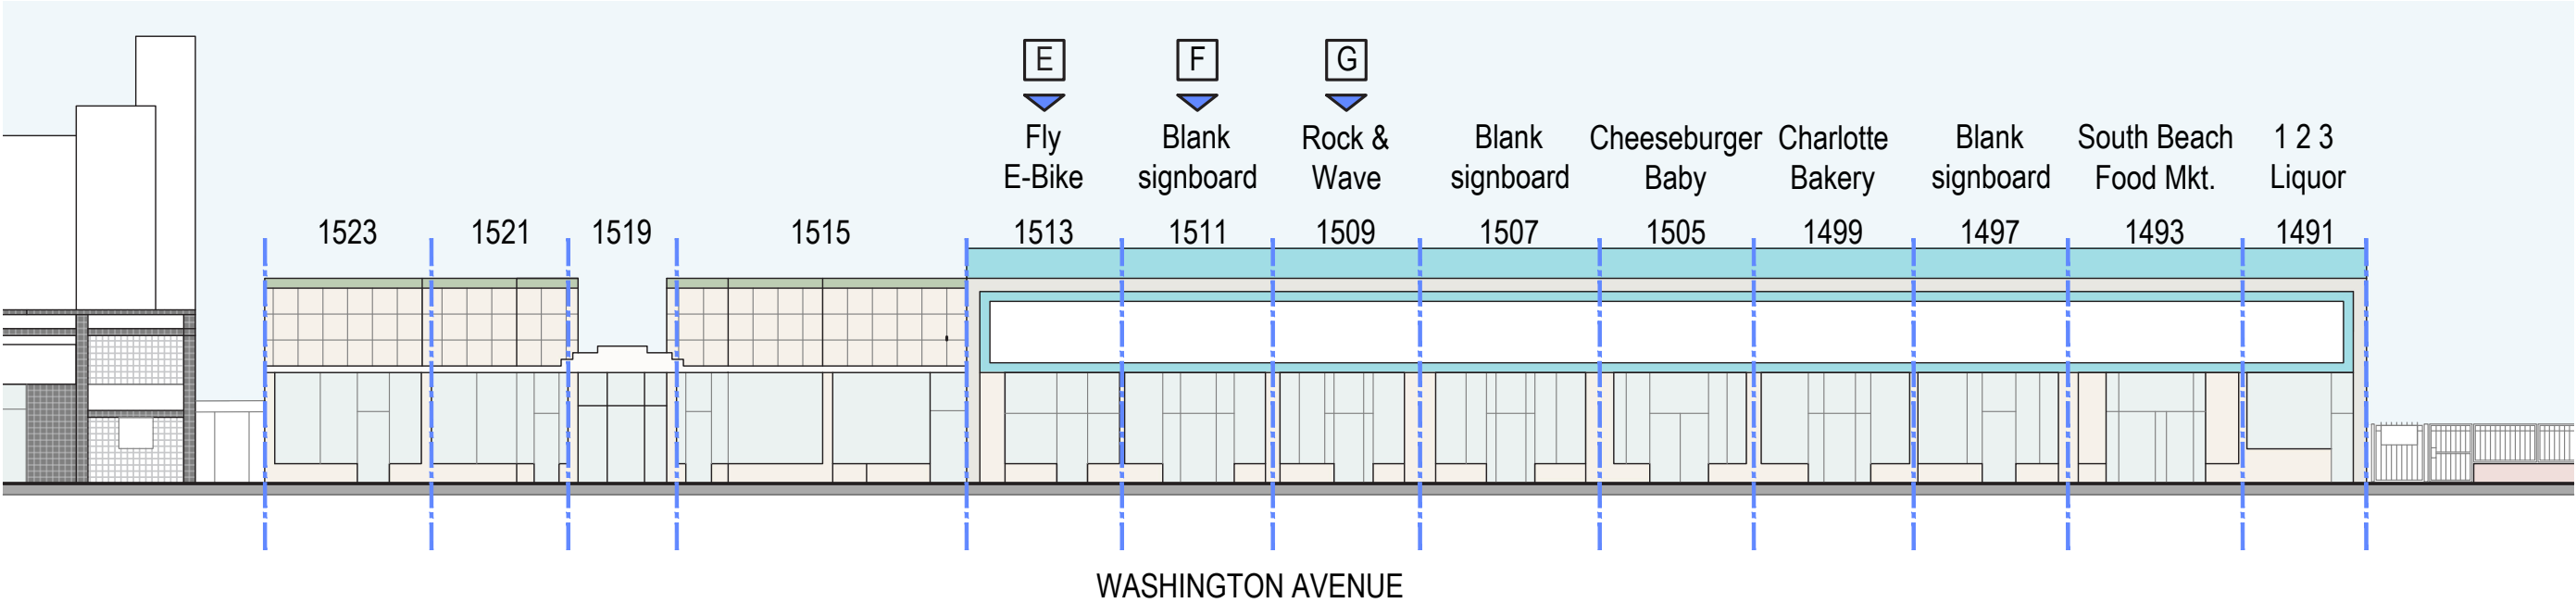


E

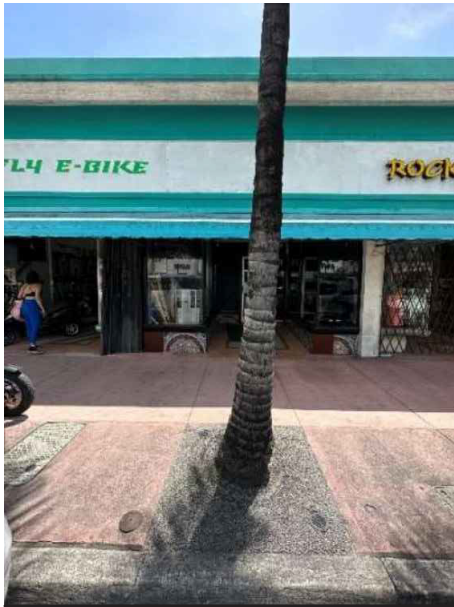

F



G

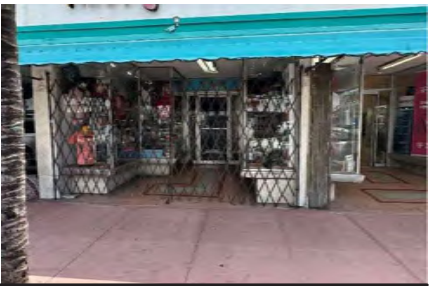

**NR**  
architect

NORBERTO ROSENSTEIN  
ARCHITECT, INC.  
ARCHITECTURE - INTERIOR DESIGN - PLANNING  
126 S. FEDERAL HIGHWAY SUITE #202  
DANIA BEACH, FLORIDA 33004  
P: (954) 922-6551  
NROSENSTEIN@ROSENSTEINARCHITECT.COM  
WWW.ROSENSTEINARCHITECT.COM

STATE REG. NO. ARO016674  
NATL. REG. NO. 69178  
COPYRIGHT © 2024  
NORBERTO ROSENSTEIN  
ARCHITECT, INC.  
ALL RIGHTS RESERVED. THIS  
DOCUMENT OR PARTS THEREOF,  
MAY NOT BE REPRODUCED IN ANY  
FORM WITHOUT PERMISSION.

|          |       |         |
|----------|-------|---------|
| DESIGNED | DRAWN | CHECKED |
|          |       |         |

I HEREBY CERTIFY THAT THESE  
PLANS WERE PREPARED BY ME  
OR UNDER  
MY SUPERVISION, AND TO THE  
BEST OF MY KNOWLEDGE,  
COMPLY WITH ALL APPLICABLE  
CODES.

|  |  |  |
|--|--|--|
|  |  |  |
|  |  |  |
|  |  |  |
|  |  |  |


REVISIONS

|       |      |
|-------|------|
| COMM. | DATE |
|       |      |

TREEHOUSE HOTEL,  
MIAMI BEACH  
1500 COLLINS +  
1509-1515 WASHINGTON  
AVE, MIAMI BEACH, FL,  
33139

EXISTING CONDITIONS  
A3-03



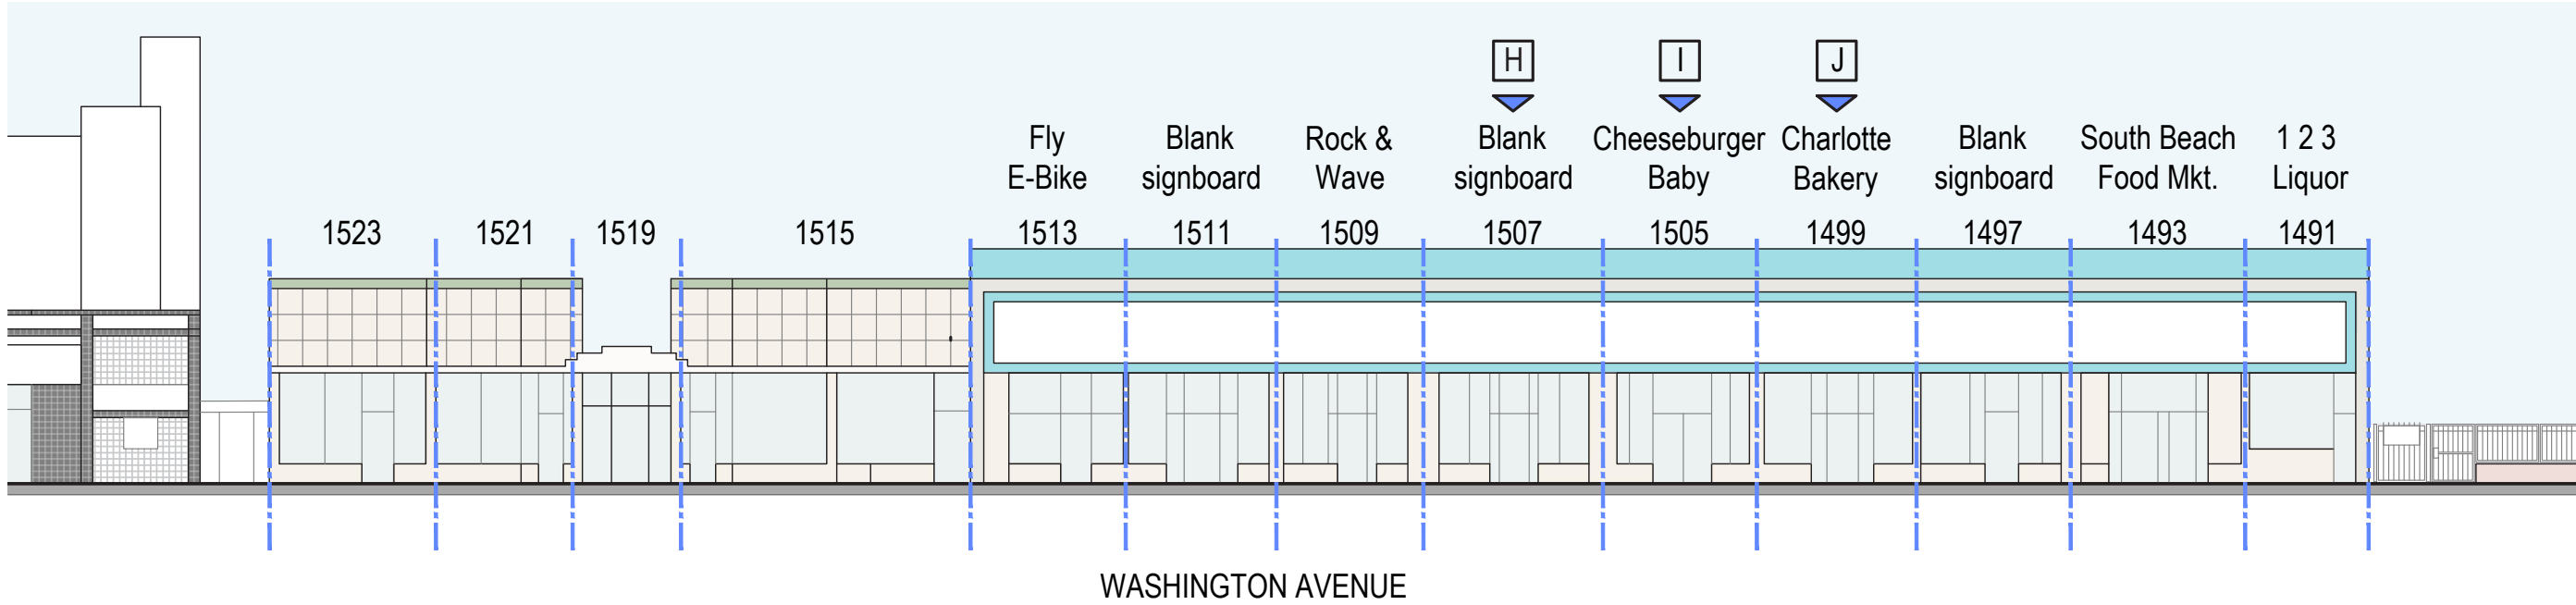

H



I



J



**NR**  
architect

NORBERTO ROSENSTEIN  
ARCHITECT, INC.  
ARCHITECTURE - INTERIOR DESIGN - PLANNING  
126 S. FEDERAL HIGHWAY SUITE #202  
DANIA BEACH, FLORIDA 33004  
P: (954) 922-6551  
NROSENSTEIN@ROSENSTEINARCHITECT.COM  
WWW.ROSENSTEINARCHITECT.COM

STATE REG. NO. ARO016674  
NATL. REG. NO. 69178  
COPYRIGHT © 2024  
NORBERTO ROSENSTEIN  
ARCHITECT, INC.  
ALL RIGHTS RESERVED. THIS  
DOCUMENT OR PARTS THEREOF,  
MAY NOT BE REPRODUCED IN ANY  
FORM WITHOUT PERMISSION.

| DESIGNED | DRAWN | CHECKED |
|----------|-------|---------|
|          |       |         |

I HEREBY CERTIFY THAT THESE  
PLANS WERE PREPARED BY ME  
OR UNDER  
MY SUPERVISION, AND TO THE  
BEST OF MY KNOWLEDGE,  
COMPLY WITH ALL APPLICABLE  
CODES.



|  |  |  |
|--|--|--|
|  |  |  |
|  |  |  |
|  |  |  |
|  |  |  |
|  |  |  |

| REVISIONS |      |
|-----------|------|
| COMM.     | DATE |
|           |      |

TREEHOUSE HOTEL,  
MIAMI BEACH  
1500 COLLINS +  
1509-1515 WASHINGTON  
AVE, MIAMI BEACH, FL,  
33139

EXISTING CONDITIONS  
A3-04




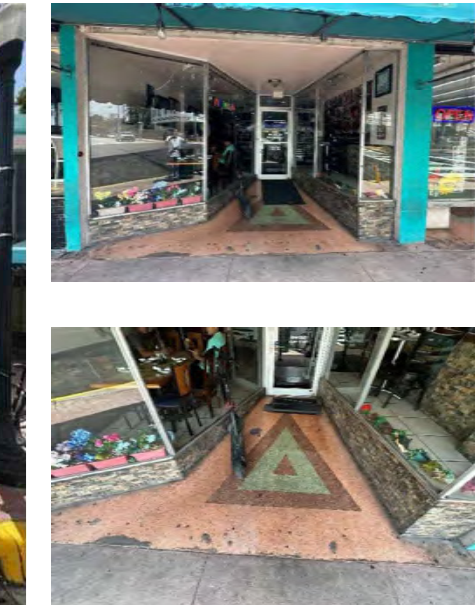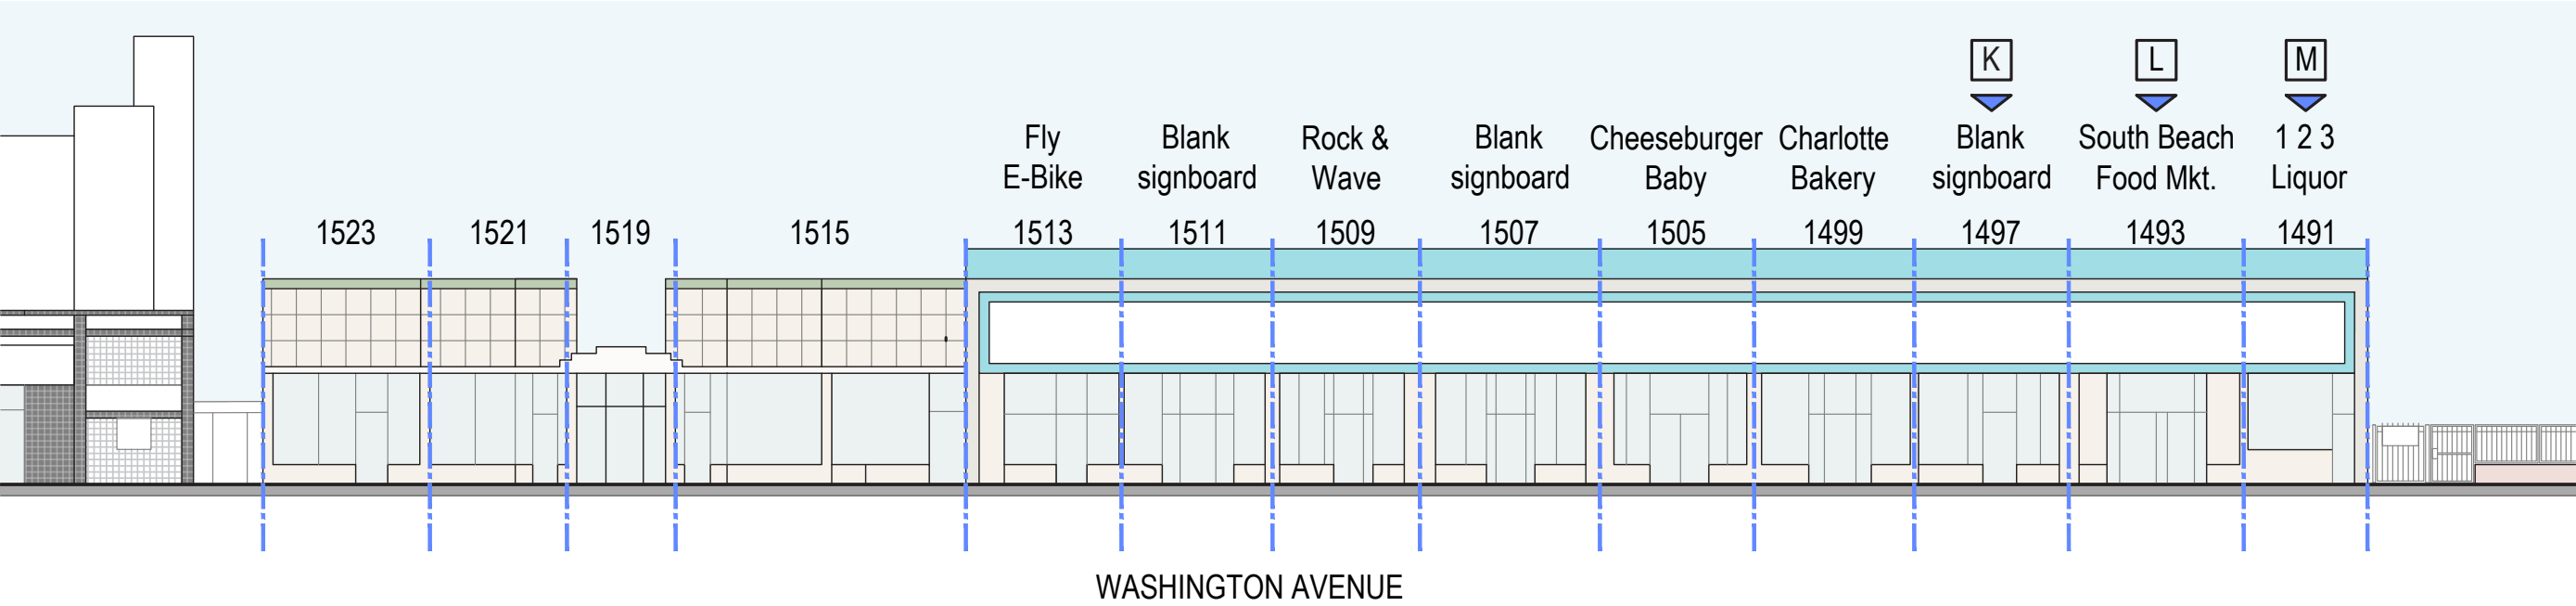

K

L

M

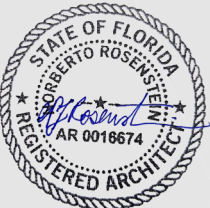

**NR**  
architect

NORBERTO ROSENSTEIN  
ARCHITECT, INC.

ARCHITECTURE - INTERIOR DESIGN - PLANNING  
126 S. FEDERAL HIGHWAY SUITE #202  
DANIA BEACH, FLORIDA 33004  
P: (954) 922-6551  
NROSENSTEIN@ROSENSTEINARCHITECT.COM  
WWW.ROSENSTEINARCHITECT.COM

STATE REG. NO. AROO16674  
NATL. REG. NO. 69178  
COPYRIGHT © 2024  
NORBERTO ROSENSTEIN  
ARCHITECT, INC.  
ALL RIGHTS RESERVED. THIS  
DOCUMENT OR PARTS THEREOF,  
MAY NOT BE REPRODUCED IN ANY  
FORM WITHOUT PERMISSION.

| DESIGNED | DRAWN | CHECKED |
|----------|-------|---------|
|          |       |         |

I HEREBY CERTIFY THAT THESE  
PLANS WERE PREPARED BY ME  
OR UNDER  
MY SUPERVISION, AND TO THE  
BEST OF MY KNOWLEDGE,  
COMPLY WITH ALL APPLICABLE  
CODES.

|  |  |  |
|--|--|--|
|  |  |  |
|  |  |  |
|  |  |  |
|  |  |  |
|  |  |  |

| REVISIONS |      |
|-----------|------|
| COMM.     | DATE |
|           |      |

TREEHOUSE HOTEL,  
MIAMI BEACH


1500 COLLINS +  
1509-1515 WASHINGTON  
AVE, MIAMI BEACH, FL,  
33139

EXISTING CONDITIONS

A3-05




| MAIN PARCEL (1509 Washington Ave) |            |            |
|-----------------------------------|------------|------------|
| 27,625                            |            |            |
| LEVEL 00                          | 0.00       |            |
| LEVEL 1                           | 17,825.88  |            |
| LEVEL 2                           | 15,574.03  |            |
| LEVEL 3                           | 15,574.03  |            |
| LEVEL 4                           | 15,574.03  |            |
| LEVEL 5                           | 15,574.03  |            |
| LEVEL 6                           | 15,852.25  |            |
| LEVEL 7                           | 12,734.97  |            |
| LEVEL 8 (ROOF)                    | 0.00       |            |
| TOTAL SF                          | 108,709.22 |            |
| FAR                               | ALLOWED    | PROVIDED   |
| 2.0 FAR X 27,625 SF               | 55,250.00  | 108,709.22 |
|                                   |            |            |

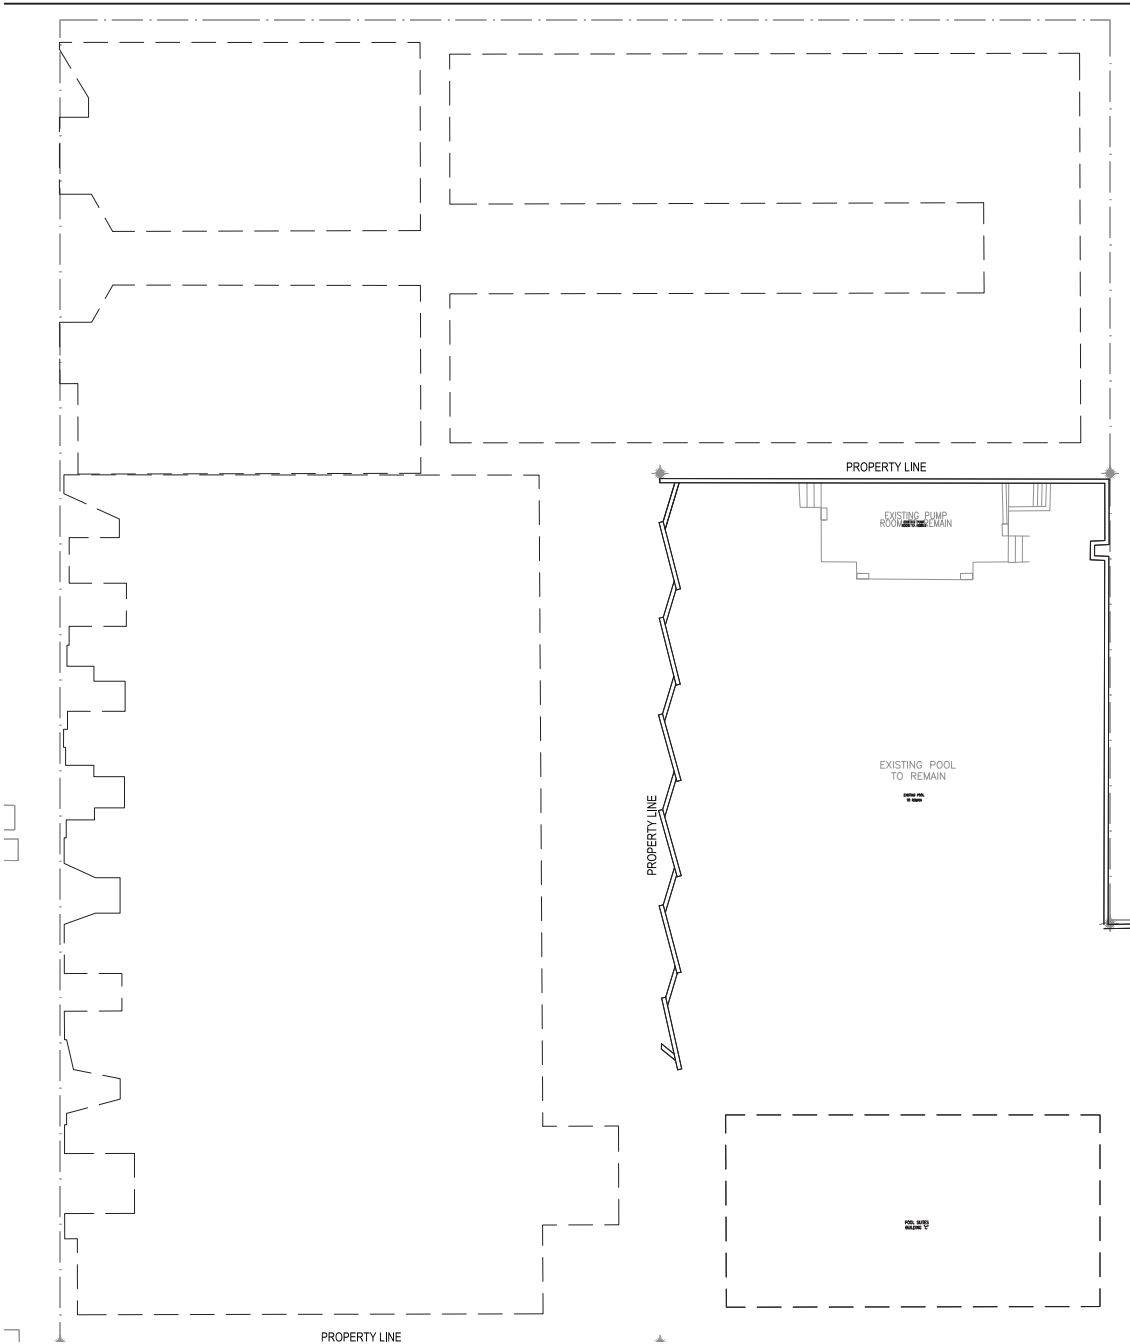

LEVEL 00: FAR DIAGRAM

|                  | MAIN PARCEL<br>(1509 Washington Ave) |
|------------------|--------------------------------------|
|                  |                                      |
|                  |                                      |
| BASEMENT         |                                      |
| LEVEL 1          | 1,249                                |
| LEVEL 2          | 76                                   |
| LEVEL 3          | 76                                   |
| LEVEL 4          | 76                                   |
| LEVEL 5          | 76                                   |
| LEVEL 6          | 79                                   |
| LEVEL 7          | 245                                  |
|                  |                                      |
| TOTAL OCCUPANCY: | 1,877                                |

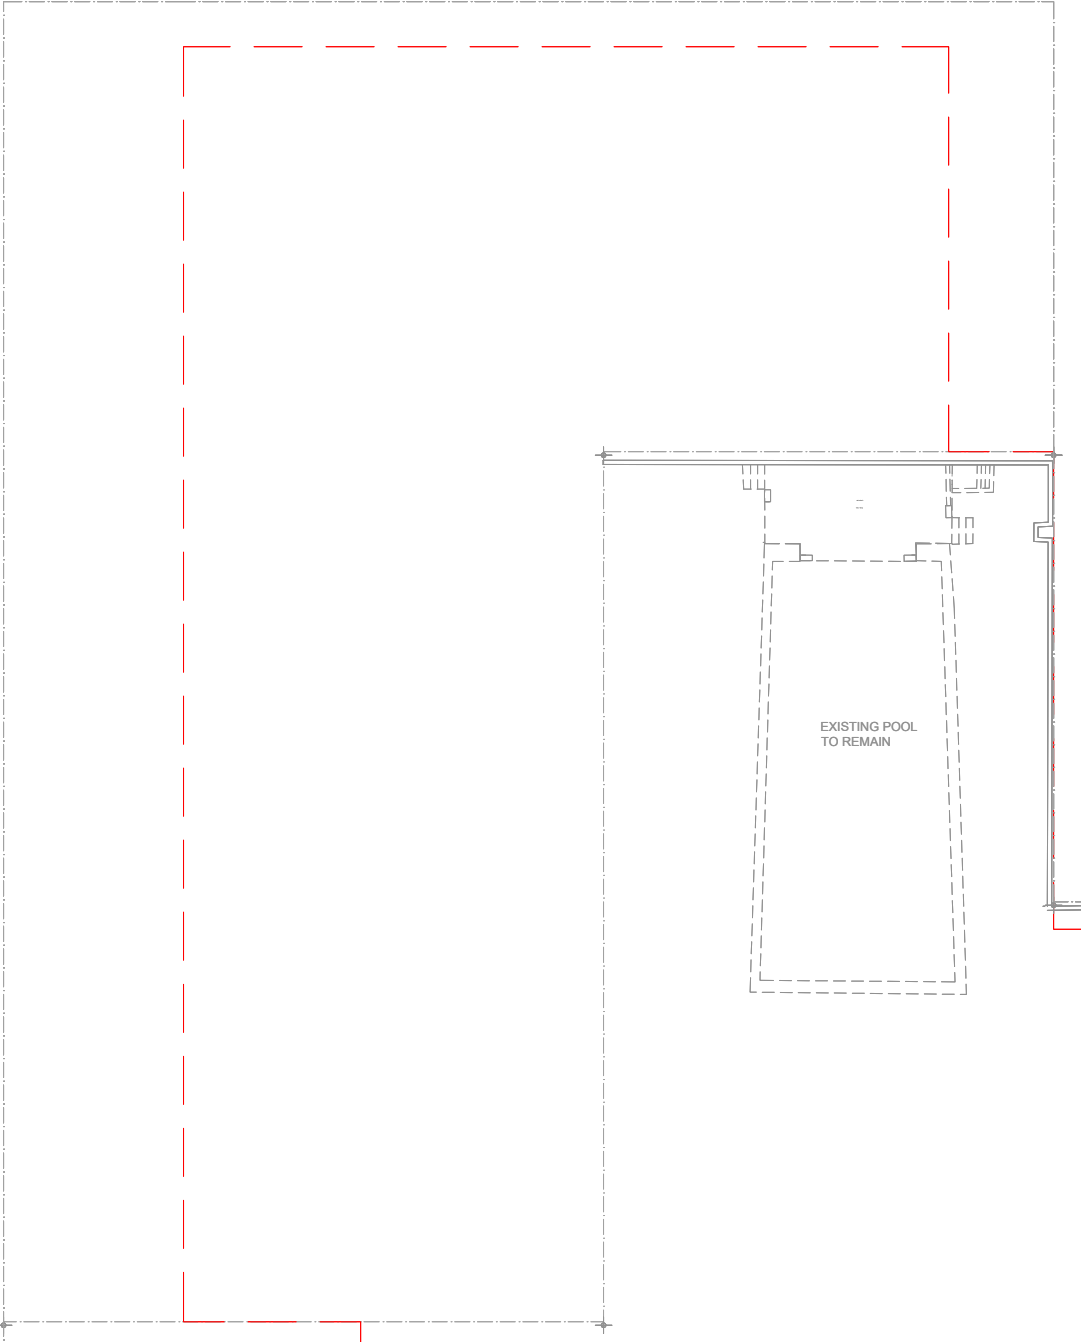

LEVEL 00: OCCUPANCY LOAD DIAGRAM

SCALE: 1/32" = 1'-0"



**NR**  
architect

NORBERTO ROSENSTEIN  
ARCHITECT, INC.

ARCHITECTURE - INTERIOR DESIGN - PLANNING  
126 S. FEDERAL HIGHWAY SUITE #202  
DANIA BEACH, FLORIDA 33004  
P: (954) 922-6551  
NROSENSTEIN@ROSENSTEINARCHITECT.COM  
WWW.ROSENSTEINARCHITECT.COM

STATE REG. NO. AROO16674  
NATL. REG. NO. 69178  
COPYRIGHT © 2024  
NORBERTO ROSENSTEIN  
ARCHITECT, INC.  
ALL RIGHTS RESERVED. THIS  
DOCUMENT OR PARTS THEREOF,  
MAY NOT BE REPRODUCED IN ANY  
FORM WITHOUT PERMISSION.

|          |       |         |
|----------|-------|---------|
| DESIGNED | DRAWN | CHECKED |
|          |       |         |

I HEREBY CERTIFY THAT THESE  
PLANS WERE PREPARED BY ME  
OR UNDER  
MY SUPERVISION, AND TO THE  
BEST OF MY KNOWLEDGE,  
COMPLY WITH ALL APPLICABLE  
CODES.

|  |  |  |
|--|--|--|
|  |  |  |
|  |  |  |
|  |  |  |
|  |  |  |

| REVISIONS |      |
|-----------|------|
| COMM.     | DATE |
|           |      |


TREEHOUSE HOTEL,  
MIAMI BEACH

1500 COLLINS +  
1509-1515 WASHINGTON  
AVE, MIAMI BEACH, FL,  
33139

FAR / OCCUPANCY  
LOAD - LEVEL 00


A3-06

| MAIN PARCEL (1509 Washington Ave) |            |            |
|-----------------------------------|------------|------------|
| 27,625                            |            |            |
| LEVEL 00                          | 0.00       |            |
| LEVEL 1                           | 17,825.88  |            |
| LEVEL 2                           | 15,574.03  |            |
| LEVEL 3                           | 15,574.03  |            |
| LEVEL 4                           | 15,574.03  |            |
| LEVEL 5                           | 15,574.03  |            |
| LEVEL 6                           | 15,852.25  |            |
| LEVEL 7                           | 12,734.97  |            |
| LEVEL 8 (ROOF)                    | 0.00       |            |
| TOTAL SF                          | 108,709.22 |            |
| FAR                               | ALLOWED    | PROVIDED   |
| 2.0 FAR X 27,625 SF               | 55,250.00  | 108,709.22 |

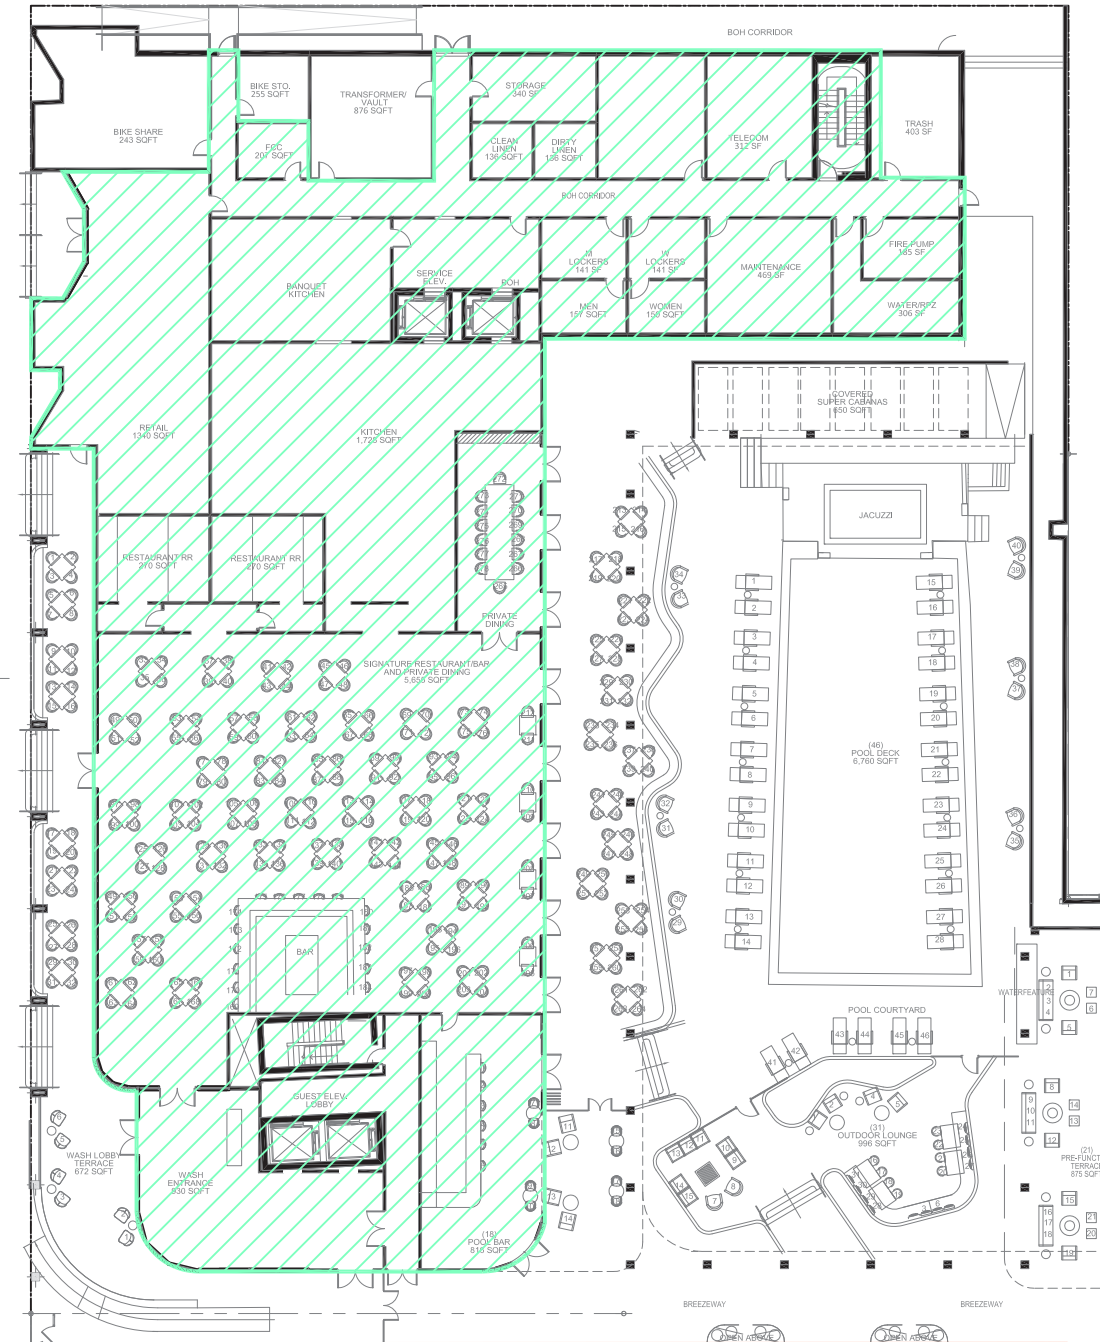


LEVEL 01: FAR DIAGRAM

| MAIN PARCEL<br>(1509 Washington Ave) |       |
|--------------------------------------|-------|
| BASEMENT                             |       |
| LEVEL 1                              | 1,249 |
| LEVEL 2                              | 76    |
| LEVEL 3                              | 76    |
| LEVEL 4                              | 76    |
| LEVEL 5                              | 76    |
| LEVEL 6                              | 79    |
| LEVEL 7                              | 245   |
| TOTAL OCCUPANCY:                     | 1,877 |

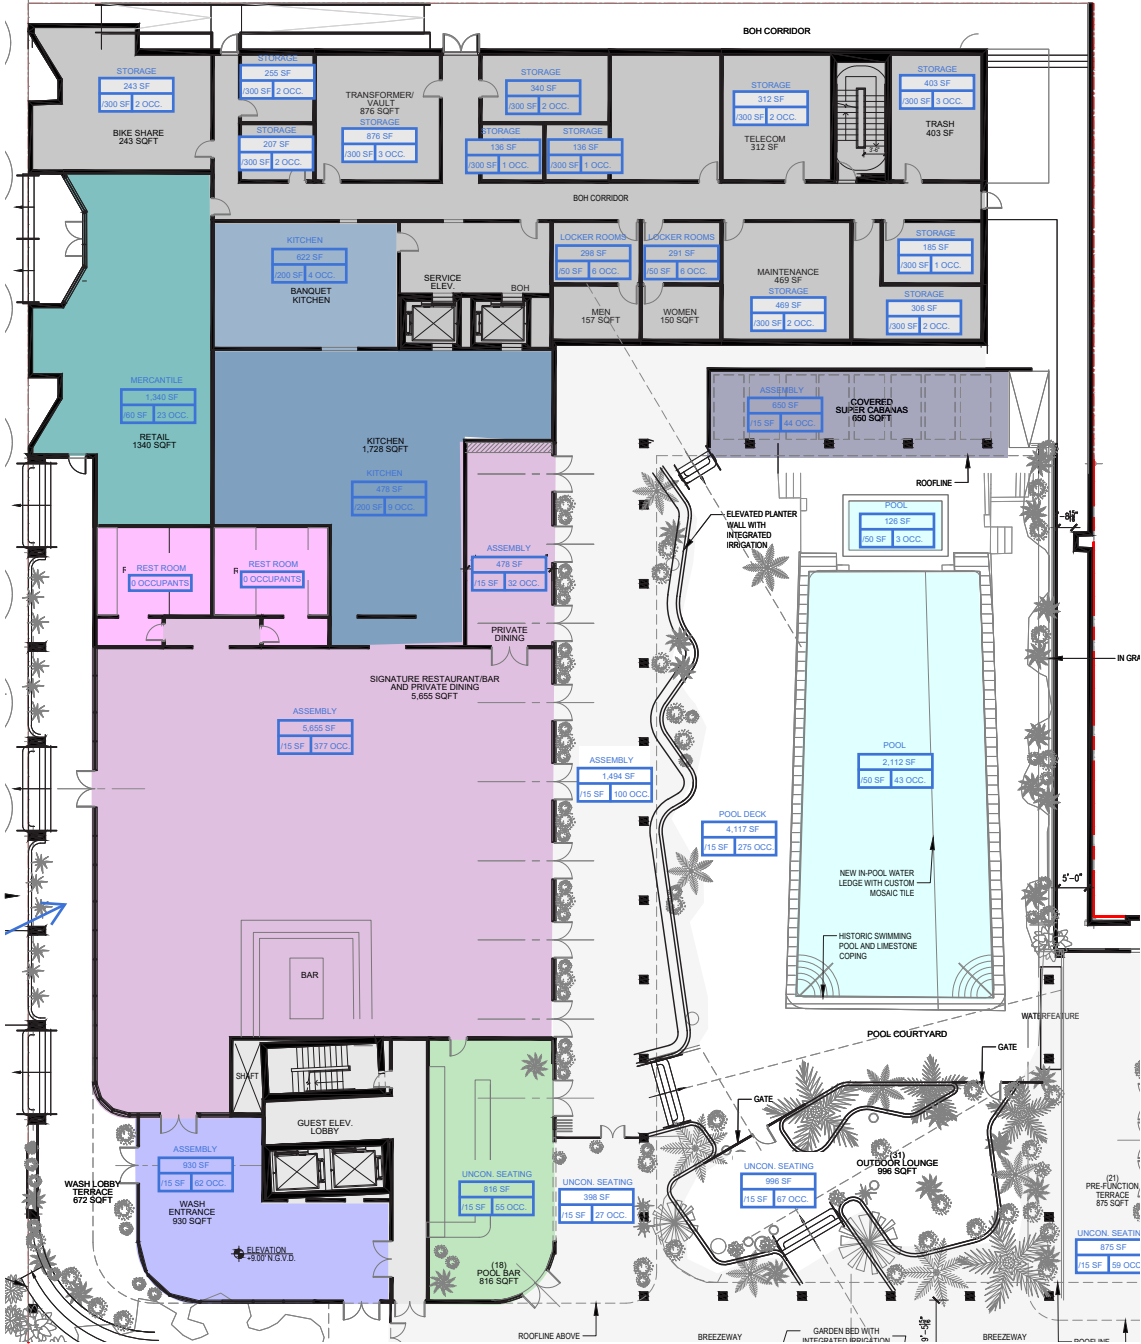

LEVEL 01: OCCUPANCY LOAD DIAGRAM

SCALE: 1/32" = 1'-0"

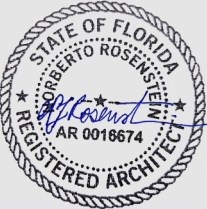

**NR**  
architect

NORBERTO ROSENSTEIN  
ARCHITECT, INC.

ARCHITECTURE - INTERIOR DESIGN - PLANNING  
126 S. FEDERAL HIGHWAY SUITE #202  
DANIA BEACH, FLORIDA 33004  
P: (954) 922-6551  
NROSENSTEIN@ROSENSTEINARCHITECT.COM  
WWW.ROSENSTEINARCHITECT.COM

STATE REG. NO. ARO016674  
NATL. REG. NO. 69178  
COPYRIGHT © 2024  
NORBERTO ROSENSTEIN  
ARCHITECT, INC.  
ALL RIGHTS RESERVED. THIS  
DOCUMENT OR PARTS THEREOF,  
MAY NOT BE REPRODUCED IN ANY  
FORM WITHOUT PERMISSION.

DESIGNED DRAWN CHECKED

I HEREBY CERTIFY THAT THESE  
PLANS WERE PREPARED BY ME  
OR UNDER  
MY SUPERVISION, AND TO THE  
BEST OF MY KNOWLEDGE,  
COMPLY WITH ALL APPLICABLE  
CODES.

| REVISIONS |      |
|-----------|------|
| COMM.     | DATE |
|           |      |
|           |      |
TREEHOUSE HOTEL,  
MIAMI BEACH


1500 COLLINS +  
1509-1515 WASHINGTON  
AVE, MIAMI BEACH, FL,  
33139

FAR / OCCUPANCY  
LOAD - LEVEL 01

A3-07




| MAIN PARCEL (1509 Washington Ave) |            |            |
|-----------------------------------|------------|------------|
| 27,625                            |            |            |
| LEVEL 00                          | 0.00       |            |
| LEVEL 1                           | 17,825.88  |            |
| LEVEL 2                           | 15,574.03  |            |
| LEVEL 3                           | 15,574.03  |            |
| LEVEL 4                           | 15,574.03  |            |
| LEVEL 5                           | 15,574.03  |            |
| LEVEL 6                           | 15,852.25  |            |
| LEVEL 7                           | 12,734.97  |            |
| LEVEL 8 (ROOF)                    | 0.00       |            |
| TOTAL SF                          | 108,709.22 |            |
| FAR                               | ALLOWED    | PROVIDED   |
| 2.0 FAR X 27,625 SF               | 55,250.00  | 108,709.22 |

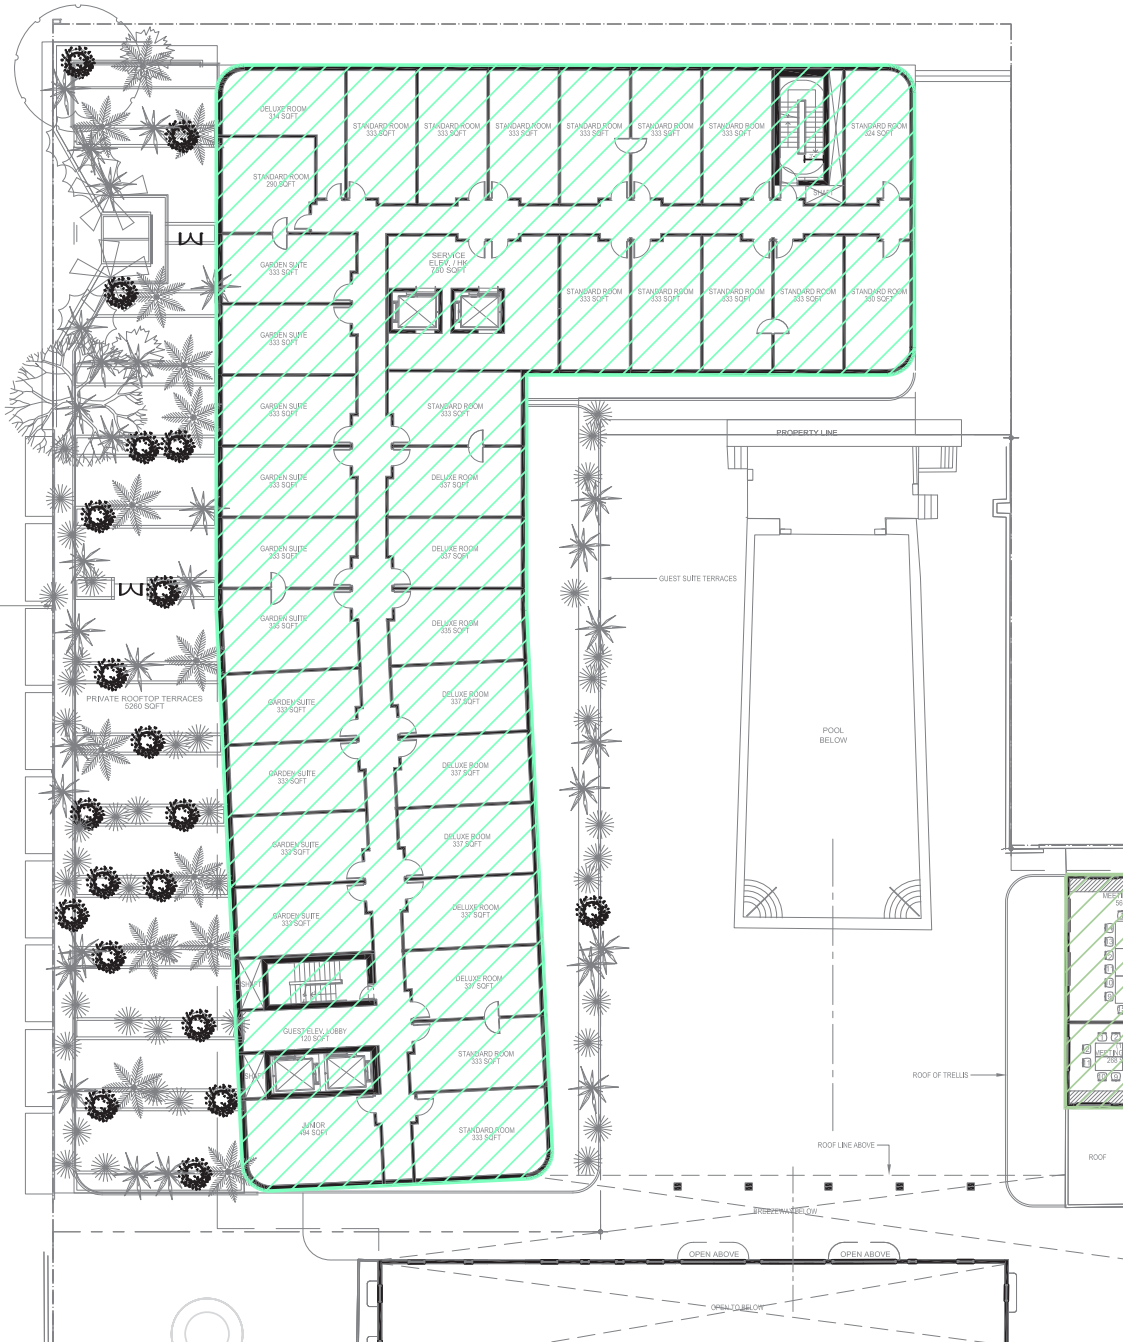

LEVEL 02: FAR DIAGRAM

| MAIN PARCEL<br>(1509 Washington Ave) |       |
|--------------------------------------|-------|
| BASEMENT                             |       |
| LEVEL 1                              | 1,249 |
| LEVEL 2                              | 76    |
| LEVEL 3                              | 76    |
| LEVEL 4                              | 76    |
| LEVEL 5                              | 76    |
| LEVEL 6                              | 79    |
| LEVEL 7                              | 245   |
| TOTAL OCCUPANCY:                     | 1,877 |

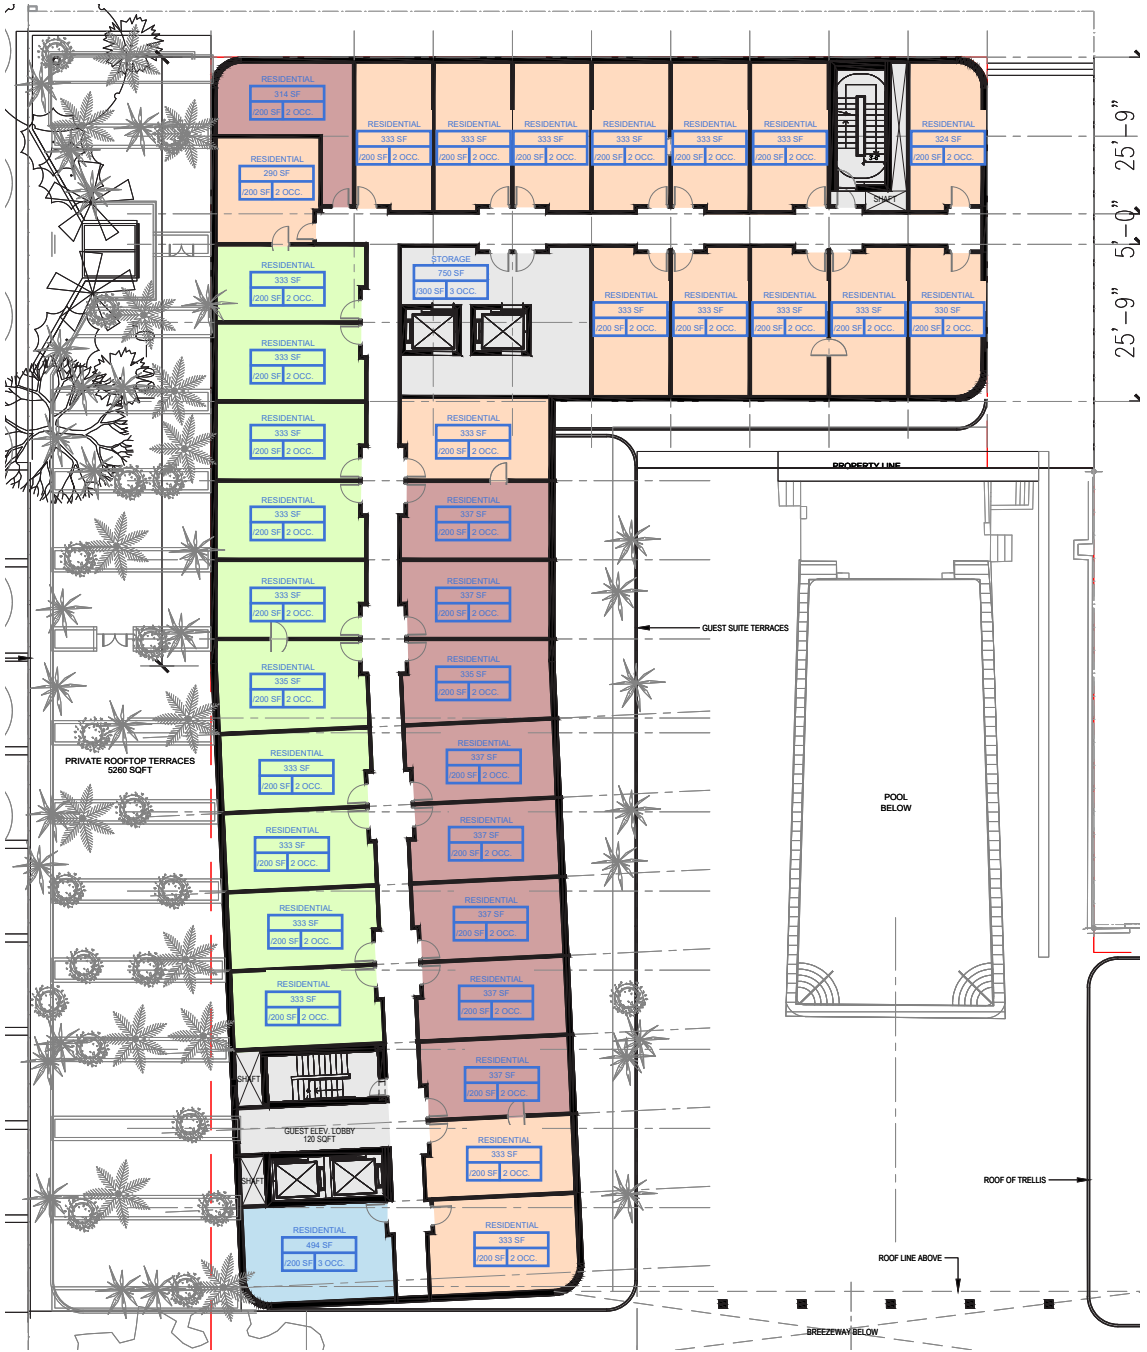

LEVEL 02: OCCUPANCY LOAD DIAGRAM

SCALE: 1/32" = 1'-0"



**NR**  
architect

**NORBERTO ROSENSTEIN  
ARCHITECT, INC.**  
ARCHITECTURE - INTERIOR DESIGN - PLANNING  
126 S. FEDERAL HIGHWAY SUITE #202  
DANIA BEACH, FLORIDA 33004  
P: (954) 922-6551  
NROSENSTEIN@ROSENSTEINARCHITECT.COM  
WWW.ROSENSTEINARCHITECT.COM

STATE REG. NO. ARO016674  
NATL. REG. NO. 69178  
COPYRIGHT © 2024  
NORBERTO ROSENSTEIN  
ARCHITECT, INC.  
ALL RIGHTS RESERVED. THIS  
DOCUMENT OR PARTS THEREOF,  
MAY NOT BE REPRODUCED IN ANY  
FORM WITHOUT PERMISSION.

|          |       |         |
|----------|-------|---------|
| DESIGNED | DRAWN | CHECKED |
|          |       |         |

I HEREBY CERTIFY THAT THESE  
PLANS WERE PREPARED BY ME  
OR UNDER  
MY SUPERVISION, AND TO THE  
BEST OF MY KNOWLEDGE,  
COMPLY WITH ALL APPLICABLE  
CODES.


|  |  |  |
|--|--|--|
|  |  |  |
|  |  |  |
|  |  |  |
|  |  |  |
|  |  |  |

| REVISIONS |      |
|-----------|------|
| COMM.     | DATE |
|           |      |
|           |      |
|           |      |

**TREEHOUSE HOTEL,  
MIAMI BEACH**  
  
1500 COLLINS +  
1509-1515 WASHINGTON  
AVE, MIAMI BEACH, FL,  
33139

FAR / OCCUPANCY  
LOAD - LEVEL 02  
A3-08

| MAIN PARCEL (1509 Washington Ave) |            |            |
|-----------------------------------|------------|------------|
| 27,625                            |            |            |
| LEVEL 00                          | 0.00       |            |
| LEVEL 1                           | 17,825.88  |            |
| LEVEL 2                           | 15,574.03  |            |
| LEVEL 3                           | 15,574.03  |            |
| LEVEL 4                           | 15,574.03  |            |
| LEVEL 5                           | 15,574.03  |            |
| LEVEL 6                           | 15,852.25  |            |
| LEVEL 7                           | 12,734.97  |            |
| LEVEL 8 (ROOF)                    | 0.00       |            |
|                                   |            |            |
| TOTAL SF                          | 108,709.22 |            |
|                                   |            |            |
| FAR                               | ALLOWED    | PROVIDED   |
| 2.0 FAR X 27,625 SF               | 55,250.00  | 108,709.22 |

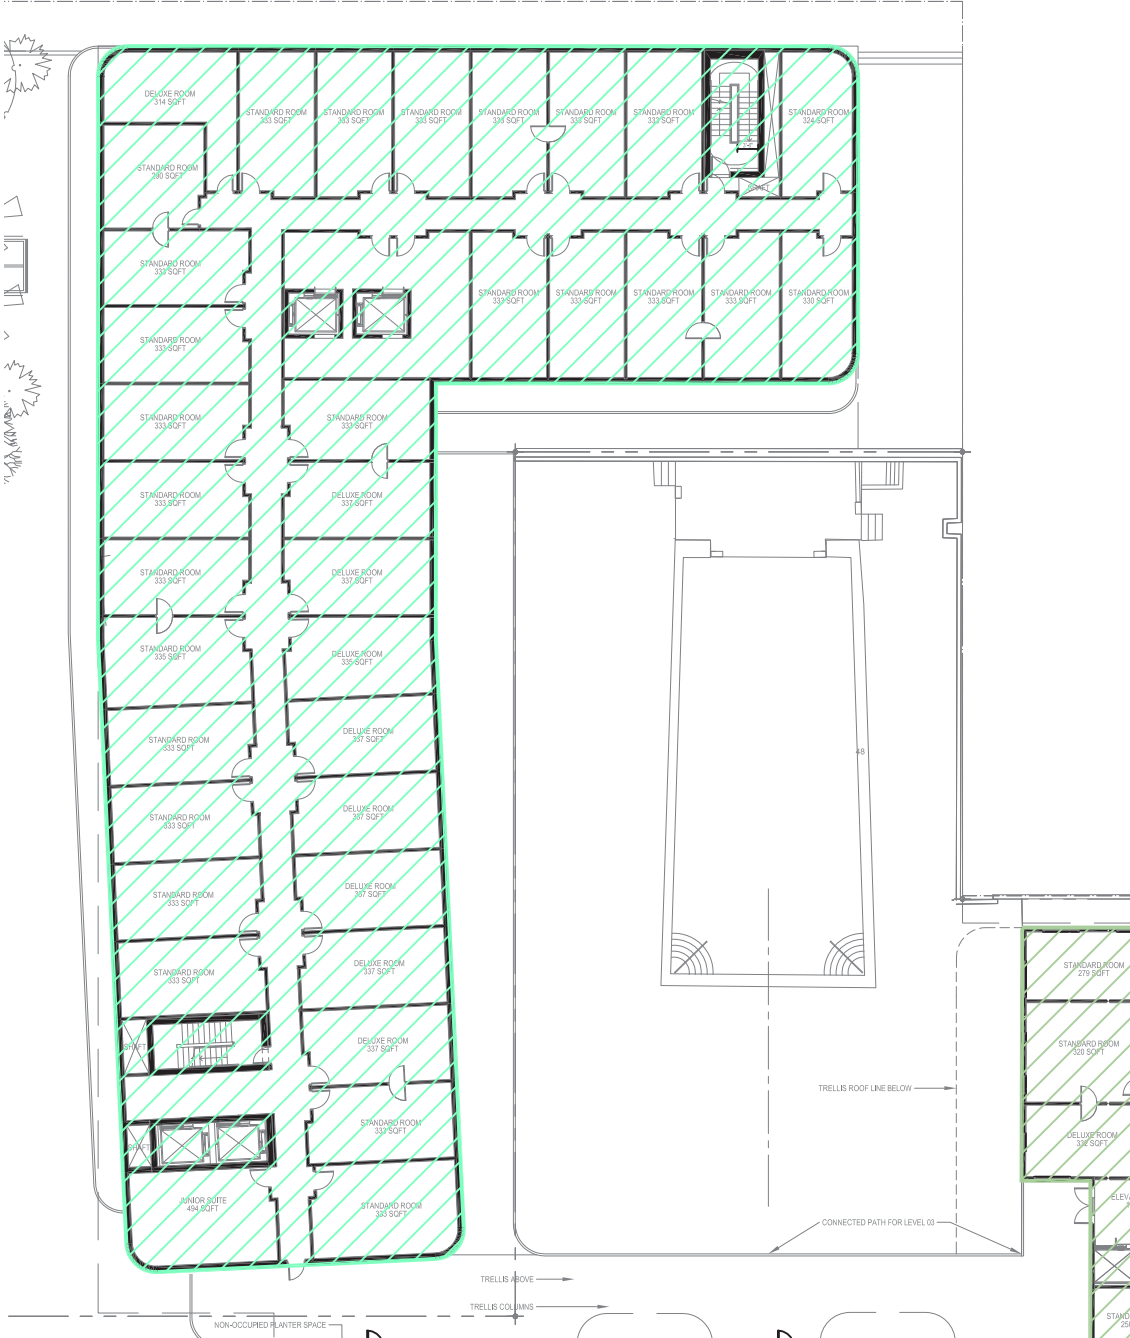

LEVEL 03: FAR DIAGRAM

| MAIN PARCEL<br>(1509 Washington Ave) |       |
|--------------------------------------|-------|
|                                      |       |
|                                      |       |
| BASEMENT                             |       |
| LEVEL 1                              | 1,249 |
| LEVEL 2                              | 76    |
| LEVEL 3                              | 76    |
| LEVEL 4                              | 76    |
| LEVEL 5                              | 76    |
| LEVEL 6                              | 79    |
| LEVEL 7                              | 245   |
|                                      |       |
| TOTAL OCCUPANCY:                     | 1,877 |



LEVEL 03: OCCUPANCY LOAD DIAGRAM

SCALE: 1/32" = 1'-0"



**NR**  
architect

NORBERTO ROSENSTEIN  
ARCHITECT, INC.

ARCHITECTURE - INTERIOR DESIGN - PLANNING  
126 S. FEDERAL HIGHWAY SUITE #202  
DANIA BEACH, FLORIDA 33004  
P: (954) 922-6551  
NROSENSTEIN@ROSENSTEINARCHITECT.COM  
WWW.ROSENSTEINARCHITECT.COM

STATE REG. NO. ARO016674  
NATL. REG. NO. 69178  
COPYRIGHT © 2024  
NORBERTO ROSENSTEIN  
ARCHITECT, INC.  
ALL RIGHTS RESERVED. THIS  
DOCUMENT OR PARTS THEREOF,  
MAY NOT BE REPRODUCED IN ANY  
FORM WITHOUT PERMISSION.

DESIGNED DRAWN CHECKED

I HEREBY CERTIFY THAT THESE  
PLANS WERE PREPARED BY ME  
OR UNDER  
MY SUPERVISION, AND TO THE  
BEST OF MY KNOWLEDGE,  
COMPLY WITH ALL APPLICABLE  
CODES.

REVISIONS

COMM. DATE

TREEHOUSE HOTEL,  
MIAMI BEACH


1500 COLLINS +  
1509-1515 WASHINGTON  
AVE, MIAMI BEACH, FL,  
33139

FAR / OCCUPANCY  
LOAD - LEVEL 03

A3-09




| MAIN PARCEL (1509 Washington Ave) |            |            |
|-----------------------------------|------------|------------|
| 27,625                            |            |            |
| LEVEL 00                          | 0.00       |            |
| LEVEL 1                           | 17,825.88  |            |
| LEVEL 2                           | 15,574.03  |            |
| LEVEL 3                           | 15,574.03  |            |
| LEVEL 4                           | 15,574.03  |            |
| LEVEL 5                           | 15,574.03  |            |
| LEVEL 6                           | 15,852.25  |            |
| LEVEL 7                           | 12,734.97  |            |
| LEVEL 8 (ROOF)                    | 0.00       |            |
|                                   |            |            |
| TOTAL SF                          | 108,709.22 |            |
|                                   |            |            |
| FAR                               | ALLOWED    | PROVIDED   |
| 2.0 FAR X 27,625 SF               | 55,250.00  | 108,709.22 |
|                                   |            |            |

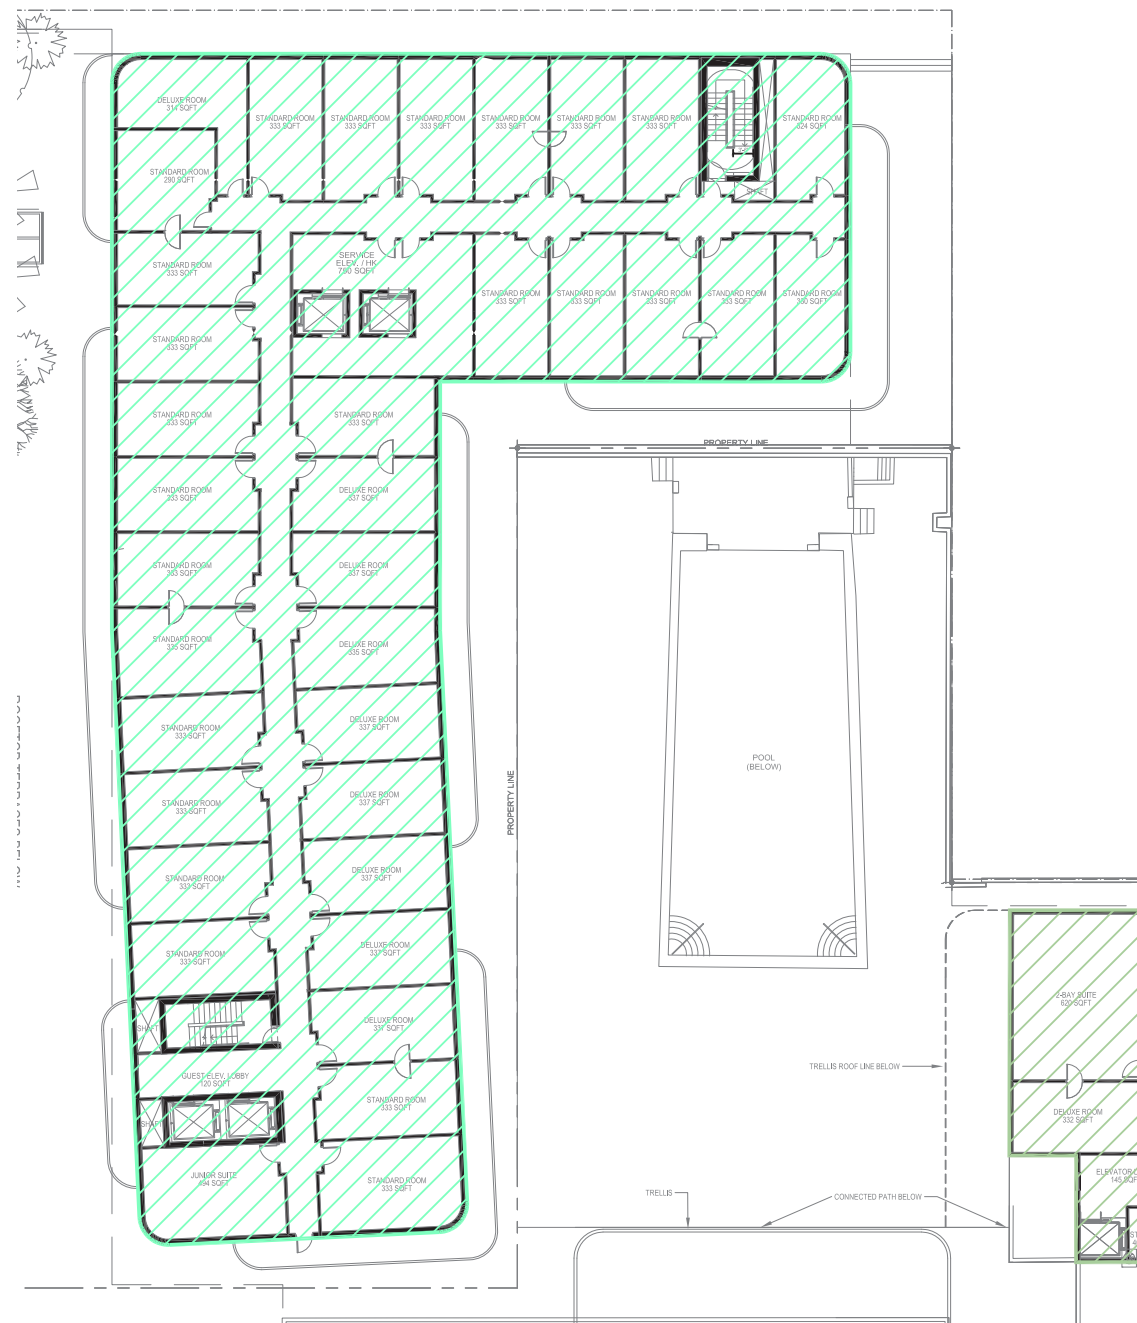

## LEVEL 04: FAR DIAGRAM

|                  |                                      |
|------------------|--------------------------------------|
|                  | MAIN PARCEL<br>(1509 Washington Ave) |
|                  |                                      |
|                  |                                      |
| BASEMENT         |                                      |
| LEVEL 1          | 1,249                                |
| LEVEL 2          | 76                                   |
| LEVEL 3          | 76                                   |
| LEVEL 4          | 76                                   |
| LEVEL 5          | 76                                   |
| LEVEL 6          | 79                                   |
| LEVEL 7          | 245                                  |
|                  |                                      |
| TOTAL OCCUPANCY: | 1,877                                |

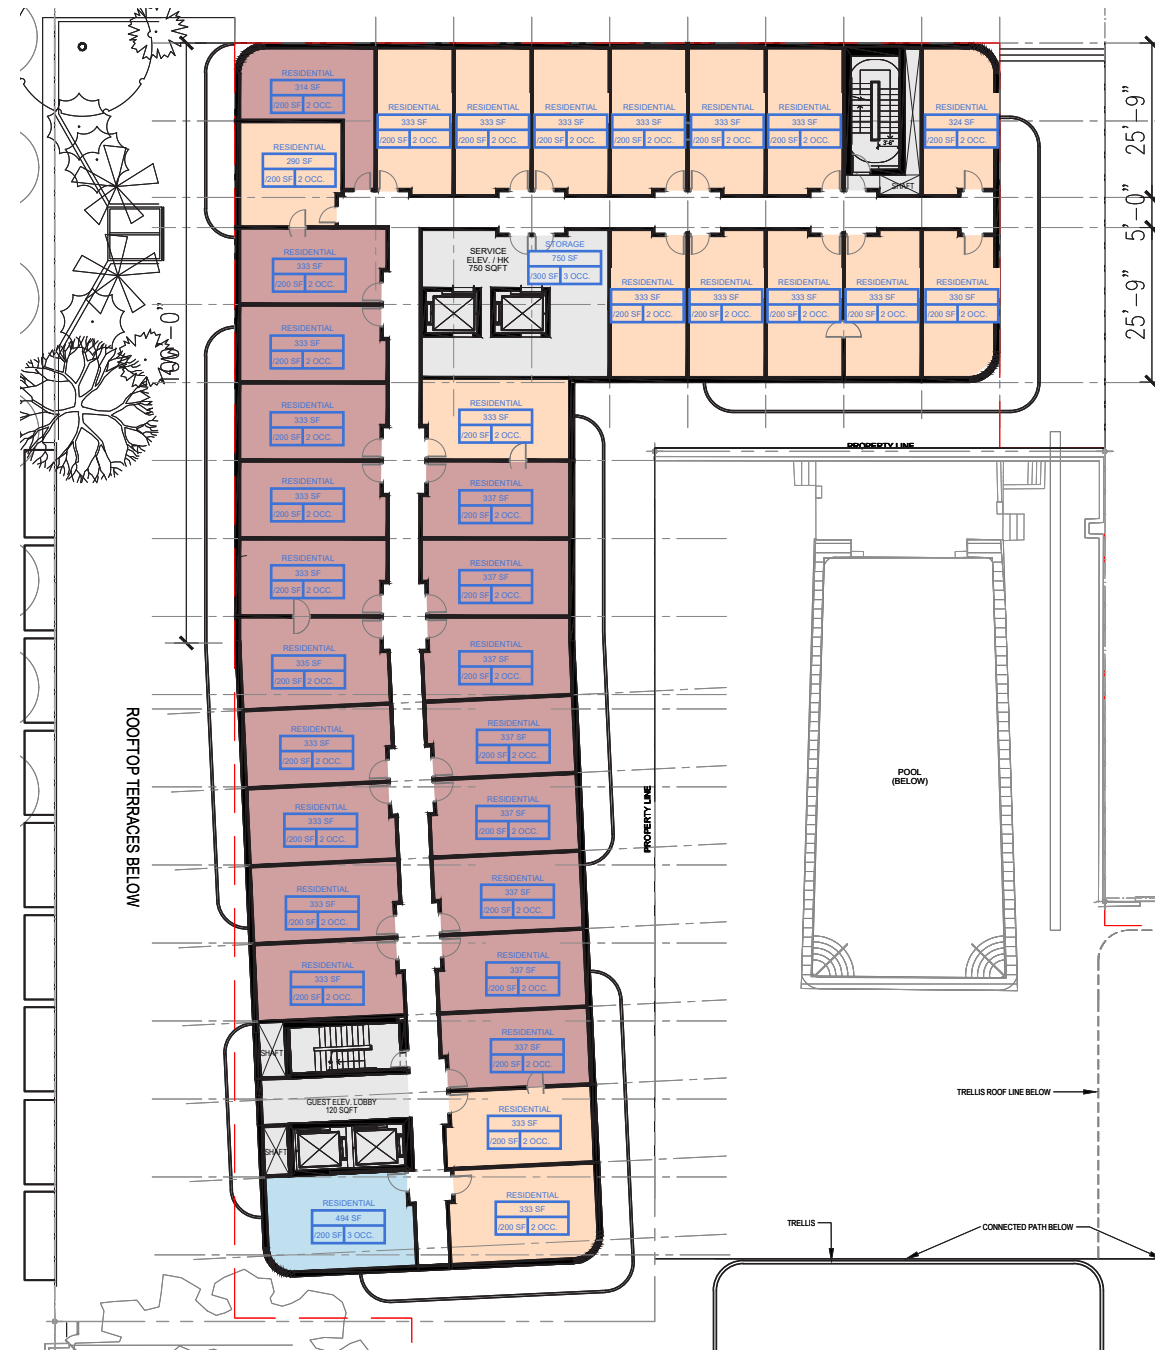

### LEVEL 04: OCCUPANCY LOAD DIAGRAM

SCALE: 1/32" = 1'-0"



**NR**  
architect

**NORBERTO ROSENSTEIN  
ARCHITECT, INC.**

**ARCHITECTURE - INTERIOR DESIGN - PLANNING**  
126 S. FEDERAL HIGHWAY SUITE #202  
DANIA BEACH, FLORIDA 33004  
P: (954) 922-6551  
NROSENSTEIN@ROSENSTEINARCHITECT.COM  
WWW.ROSENSTEINARCHITECT.COM

STATE REG. NO. AROO16674  
NATL. REG. NO. 69178  
COPYRIGHT © 2024  
NORBERTO ROSENSTEIN  
ARCHITECT, INC.  
ALL RIGHTS RESERVED. THIS  
DOCUMENT OR PARTS THEREOF,  
MAY NOT BE REPRODUCED IN ANY  
FORM WITHOUT PERMISSION.

|          |       |         |
|----------|-------|---------|
| DESIGNED | DRAWN | CHECKED |
|----------|-------|---------|

I HEREBY CERTIFY THAT THESE PLANS WERE PREPARED BY ME OR UNDER MY SUPERVISION, AND TO THE BEST OF MY KNOWLEDGE, COMPLY WITH ALL APPLICABLE CODES.

## REVISIONS

| COMM. | DATE |
|-------|------|
|-------|------|


**TREEHOUSE HOTEL,  
MIAMI BEACH**

1500 COLLINS +  
1509-1515 WASHINGTON  
AVE, MIAMI BEACH, FL,  
33139

**FAR / OCCUPANCY  
LOAD - LEVEL 04**

A3-10

| MAIN PARCEL (1509 Washington Ave) |            |            |
|-----------------------------------|------------|------------|
| 27,625                            |            |            |
| LEVEL 00                          | 0.00       |            |
| LEVEL 1                           | 17,825.88  |            |
| LEVEL 2                           | 15,574.03  |            |
| LEVEL 3                           | 15,574.03  |            |
| LEVEL 4                           | 15,574.03  |            |
| LEVEL 5                           | 15,574.03  |            |
| LEVEL 6                           | 15,852.25  |            |
| LEVEL 7                           | 12,734.97  |            |
| LEVEL 8 (ROOF)                    | 0.00       |            |
|                                   |            |            |
| TOTAL SF                          | 108,709.22 |            |
|                                   |            |            |
| FAR                               | ALLOWED    | PROVIDED   |
| 2.0 FAR X 27,625 SF               | 55,250.00  | 108,709.22 |
|                                   |            |            |

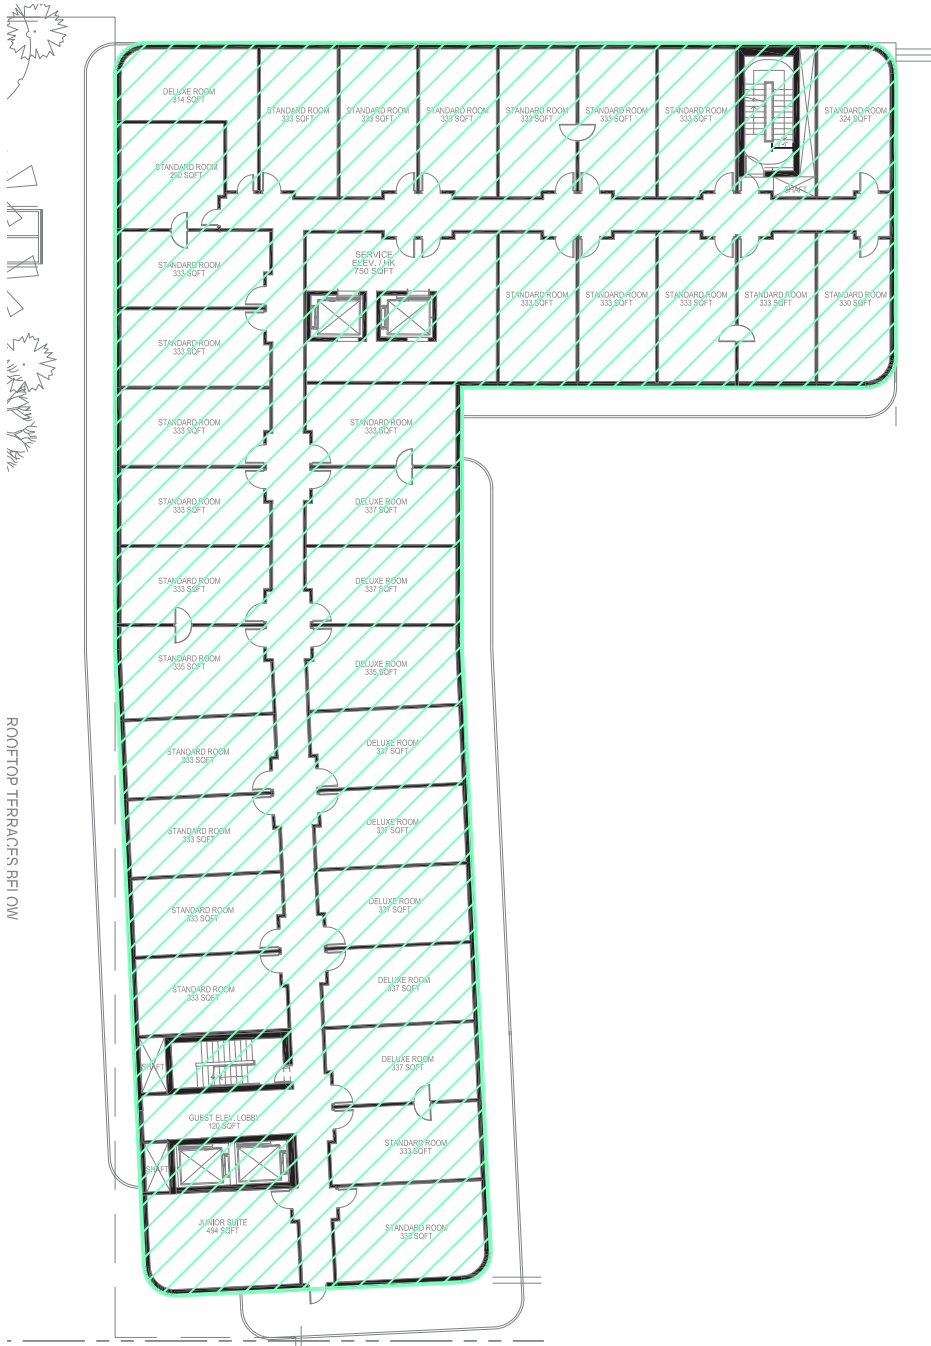


LEVEL 05: FAR DIAGRAM

| MAIN PARCEL<br>(1509 Washington Ave) |       |
|--------------------------------------|-------|
|                                      |       |
| BASEMENT                             |       |
| LEVEL 1                              | 1,249 |
| LEVEL 2                              | 76    |
| LEVEL 3                              | 76    |
| LEVEL 4                              | 76    |
| LEVEL 5                              | 76    |
| LEVEL 6                              | 79    |
| LEVEL 7                              | 245   |
|                                      |       |
| TOTAL OCCUPANCY:                     | 1,877 |



LEVEL 05: OCCUPANCY LOAD DIAGRAM

SCALE: 1/32" = 1'-0"

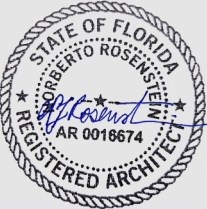

**NR**  
architect

NORBERTO ROSENSTEIN  
ARCHITECT, INC.

ARCHITECTURE - INTERIOR DESIGN - PLANNING  
126 S. FEDERAL HIGHWAY SUITE #202  
DANIA BEACH, FLORIDA 33004  
P: (954) 922-6551  
NROSENSTEIN@ROSENSTEINARCHITECT.COM  
WWW.ROSENSTEINARCHITECT.COM

STATE REG. NO. ARO016674  
NATL. REG. NO. 69178  
COPYRIGHT © 2024  
NORBERTO ROSENSTEIN  
ARCHITECT, INC.  
ALL RIGHTS RESERVED. THIS  
DOCUMENT OR PARTS THEREOF,  
MAY NOT BE REPRODUCED IN ANY  
FORM WITHOUT PERMISSION.

DESIGNED DRAWN CHECKED

I HEREBY CERTIFY THAT THESE  
PLANS WERE PREPARED BY ME  
OR UNDER  
MY SUPERVISION, AND TO THE  
BEST OF MY KNOWLEDGE,  
COMPLY WITH ALL APPLICABLE  
CODES.

REVISIONS

COMM. DATE

TREEHOUSE HOTEL,  
MIAMI BEACH

1500 COLLINS +  
1509-1515 WASHINGTON  
AVE, MIAMI BEACH, FL,  
33139



FAR / OCCUPANCY  
LOAD - LEVEL 05

A3-11



| MAIN PARCEL (1509 Washington Ave) |            |            |
|-----------------------------------|------------|------------|
| 27,625                            |            |            |
| LEVEL 00                          | 0.00       |            |
| LEVEL 1                           | 17,825.88  |            |
| LEVEL 2                           | 15,574.03  |            |
| LEVEL 3                           | 15,574.03  |            |
| LEVEL 4                           | 15,574.03  |            |
| LEVEL 5                           | 15,574.03  |            |
| LEVEL 6                           | 15,852.25  |            |
| LEVEL 7                           | 12,734.97  |            |
| LEVEL 8 (ROOF)                    | 0.00       |            |
|                                   |            |            |
| TOTAL SF                          | 108,709.22 |            |
|                                   |            |            |
| FAR                               | ALLOWED    | PROVIDED   |
| 2.0 FAR X 27,625 SF               | 55,250.00  | 108,709.22 |
|                                   |            |            |

|                  |                                      |
|------------------|--------------------------------------|
|                  | MAIN PARCEL<br>(1509 Washington Ave) |
|                  |                                      |
|                  |                                      |
| BASEMENT         |                                      |
| LEVEL 1          | 1,249                                |
| LEVEL 2          | 76                                   |
| LEVEL 3          | 76                                   |
| LEVEL 4          | 76                                   |
| LEVEL 5          | 76                                   |
| LEVEL 6          | 79                                   |
| LEVEL 7          | 245                                  |
|                  |                                      |
| TOTAL OCCUPANCY: | 1,877                                |

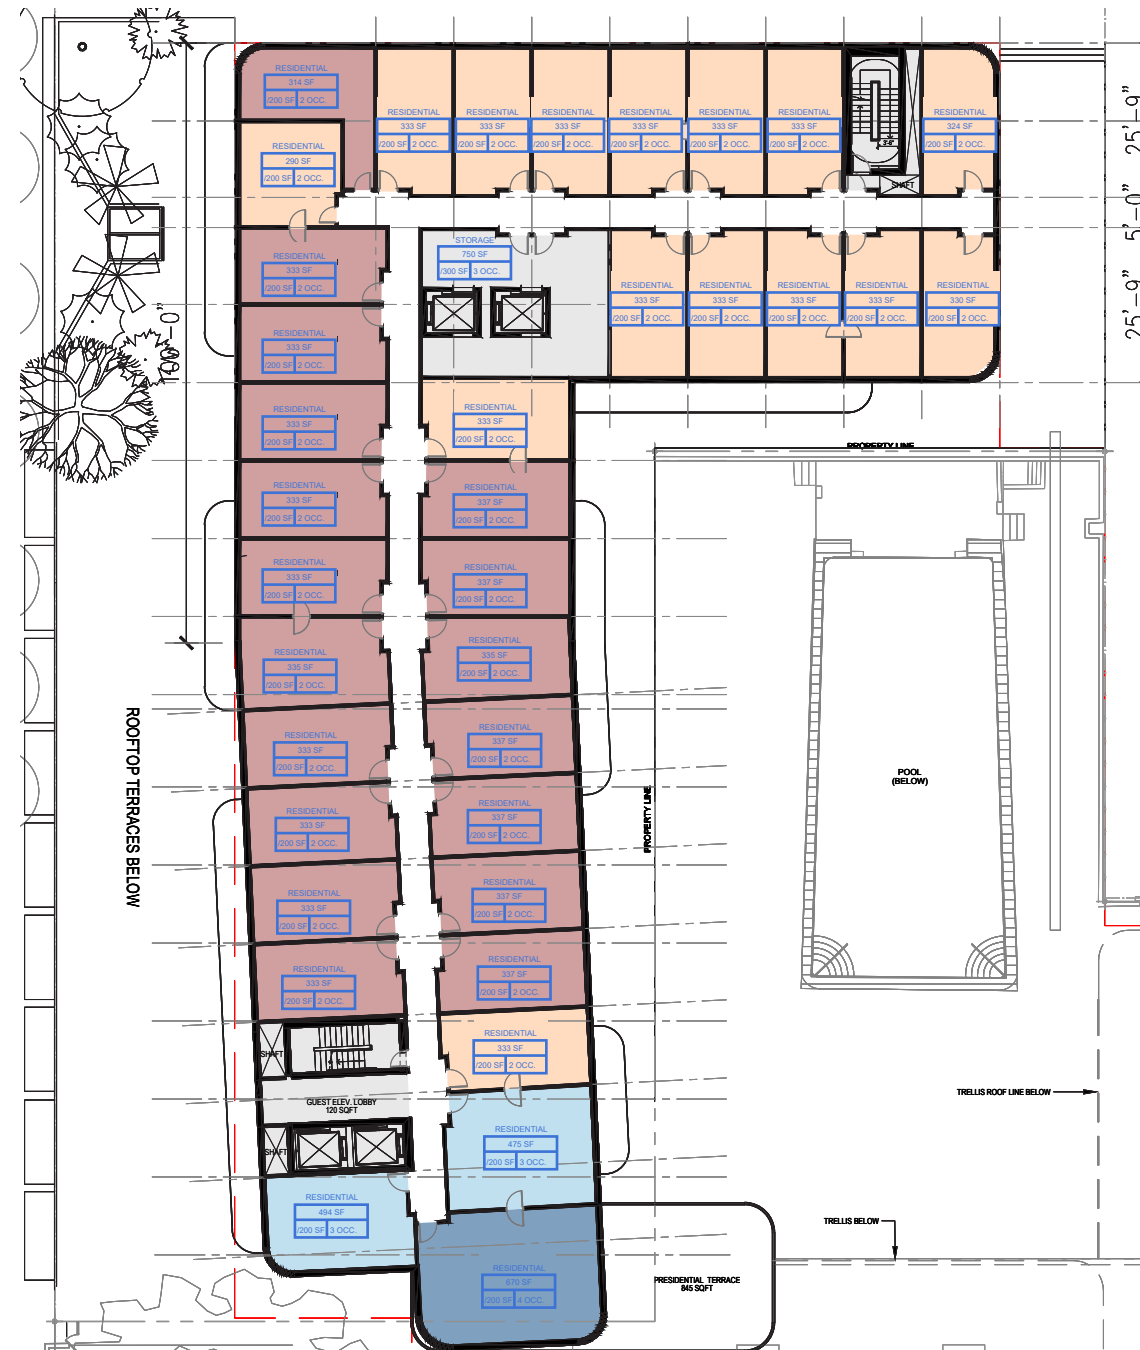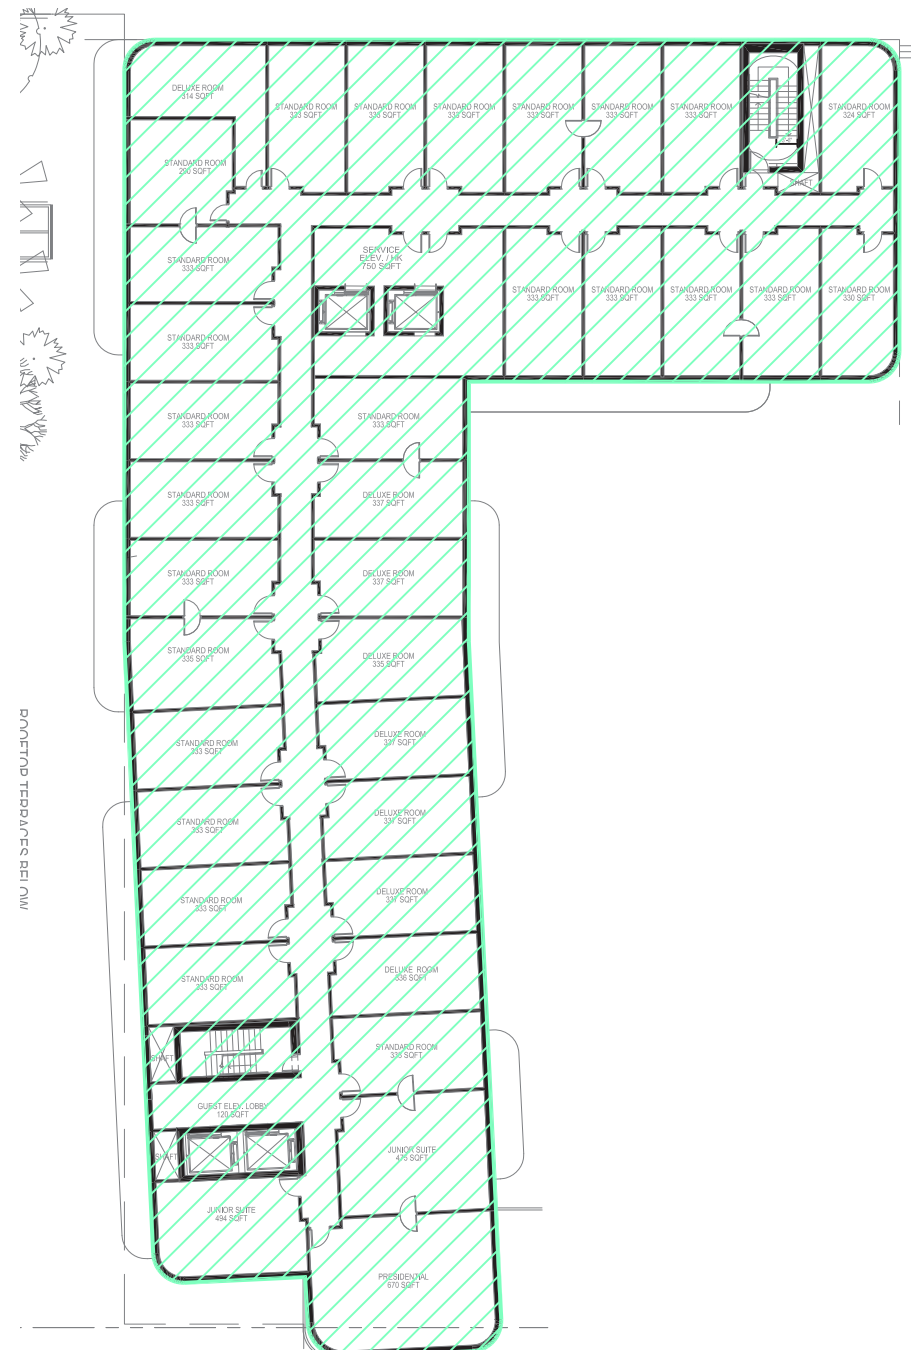

SCALE: 1/32" = 1'-0"



**NR**  
architect

**NORBERTO ROSENSTEIN  
ARCHITECT, INC.**

**ARCHITECTURE - INTERIOR DESIGN - PLANNING**  
126 S. FEDERAL HIGHWAY SUITE #202  
DANIA BEACH, FLORIDA 33004  
P: (954) 922-6551  
[NROSENSTEIN@ROSENSTEINARCHITECT.COM](mailto:NROSENSTEIN@ROSENSTEINARCHITECT.COM)  
[WWW.ROSENSTEINARCHITECT.COM](http://WWW.ROSENSTEINARCHITECT.COM)

STATE REG. NO. AROO16674  
NATL. REG. NO. 69178  
COPYRIGHT © 2024  
NORBERTO ROSENSTEIN  
ARCHITECT, INC.  
ALL RIGHTS RESERVED. THIS  
DOCUMENT OR PARTS THEREOF,  
MAY NOT BE REPRODUCED IN ANY  
FORM WITHOUT PERMISSION.

|          |       |         |
|----------|-------|---------|
| DESIGNED | DRAWN | CHECKED |
|----------|-------|---------|

I HEREBY CERTIFY THAT THESE PLANS WERE PREPARED BY ME OR UNDER MY SUPERVISION, AND TO THE BEST OF MY KNOWLEDGE, COMPLY WITH ALL APPLICABLE CODES.

## REVISIONS

| COMM. | DATE |
|-------|------|
|-------|------|


**TREEHOUSE HOTEL,  
MIAMI BEACH**

1500 COLLINS +  
1509-1515 WASHINGTON  
AVE, MIAMI BEACH, FL,  
33139

**FAR / OCCUPANCY  
LOAD - LEVEL 06**


A3-12

| MAIN PARCEL (1509 Washington Ave) |            |            |
|-----------------------------------|------------|------------|
| 27,625                            |            |            |
| LEVEL 00                          | 0.00       |            |
| LEVEL 1                           | 17,825.88  |            |
| LEVEL 2                           | 15,574.03  |            |
| LEVEL 3                           | 15,574.03  |            |
| LEVEL 4                           | 15,574.03  |            |
| LEVEL 5                           | 15,574.03  |            |
| LEVEL 6                           | 15,852.25  |            |
| LEVEL 7                           | 12,734.97  |            |
| LEVEL 8 (ROOF)                    | 0.00       |            |
| TOTAL SF                          | 108,709.22 |            |
| FAR                               | ALLOWED    | PROVIDED   |
| 2.0 FAR X 27,625 SF               | 55,250.00  | 108,709.22 |

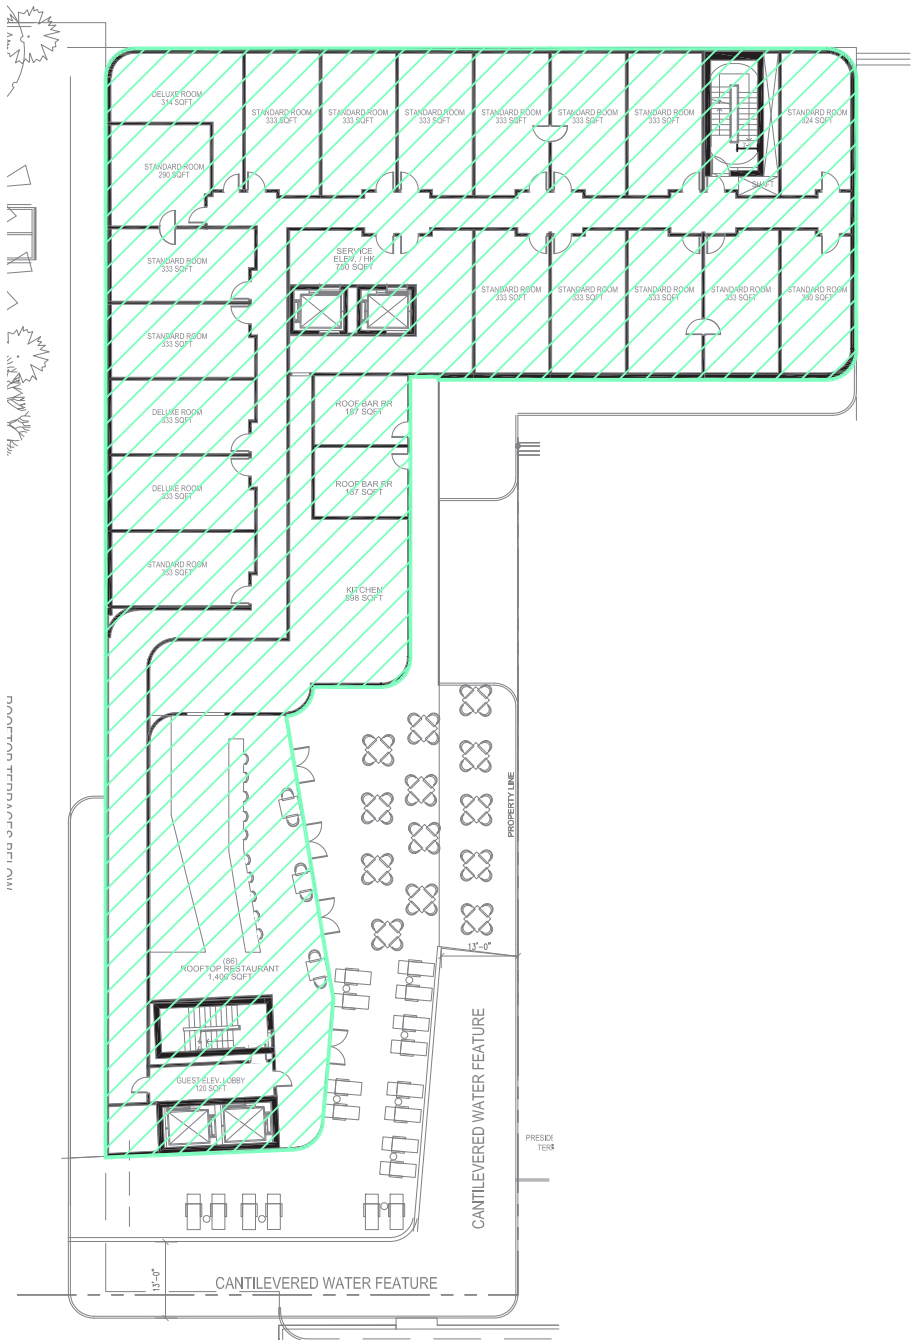

LEVEL 07: FAR DIAGRAM

| MAIN PARCEL (1509 Washington Ave) |       |
|-----------------------------------|-------|
| BASEMENT                          |       |
| LEVEL 1                           | 1,249 |
| LEVEL 2                           | 76    |
| LEVEL 3                           | 76    |
| LEVEL 4                           | 76    |
| LEVEL 5                           | 76    |
| LEVEL 6                           | 79    |
| LEVEL 7                           | 245   |
| TOTAL OCCUPANCY:                  | 1,877 |

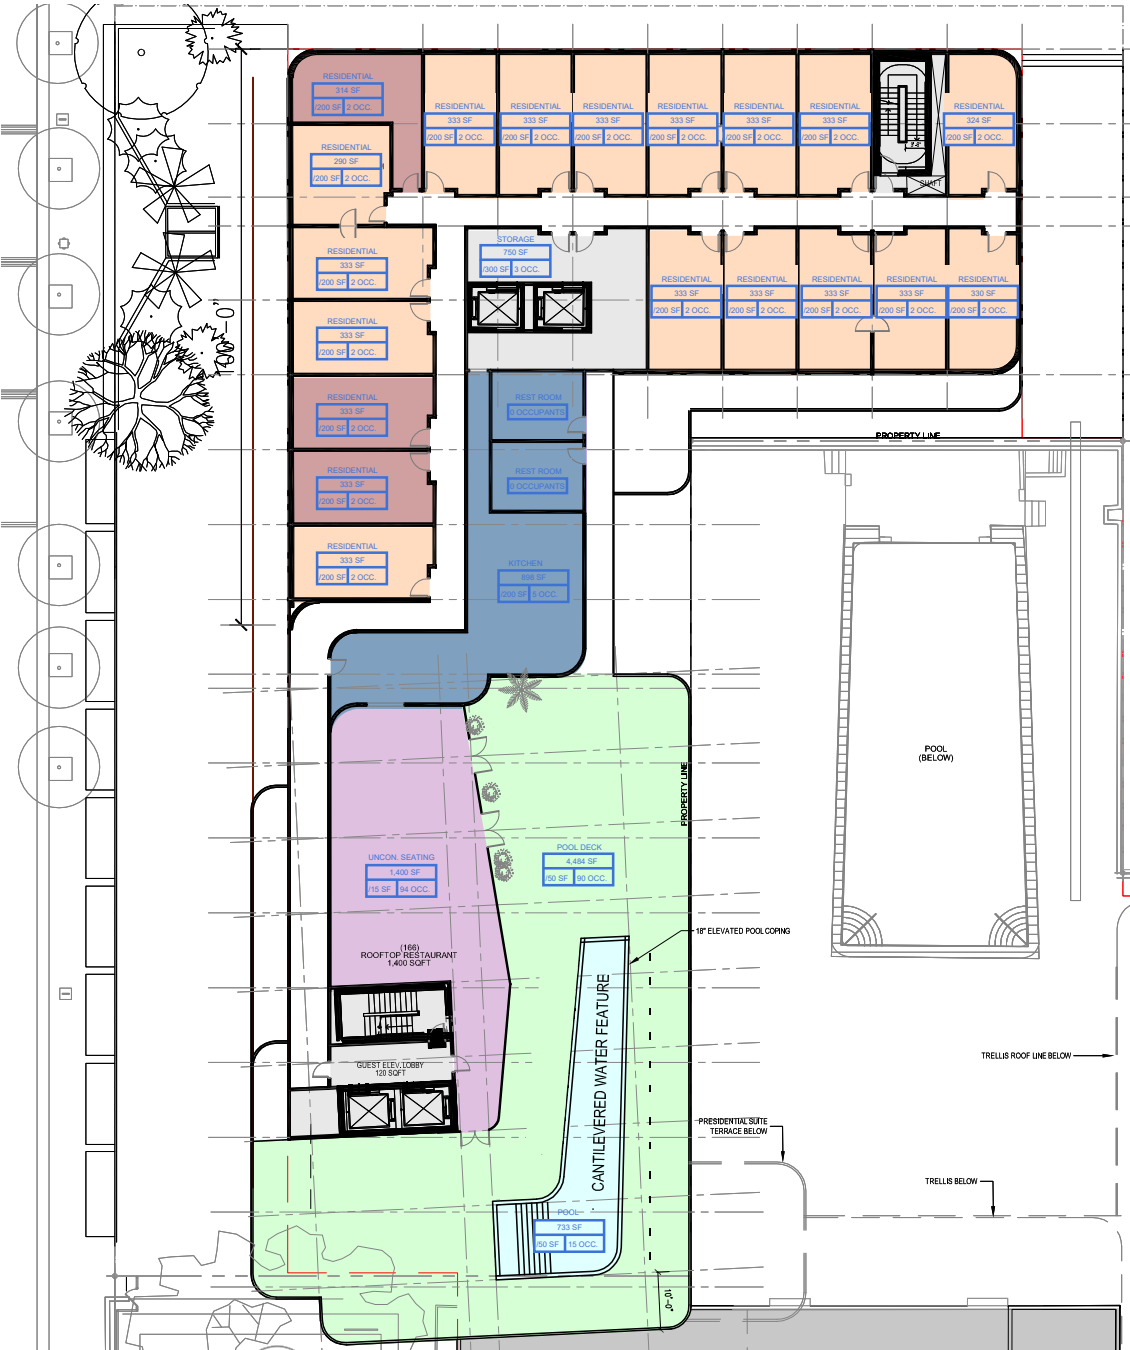

LEVEL 07: OCCUPANCY LOAD DIAGRAM

SCALE: 1/32" = 1'-0"



**NR**  
architect

**NORBERTO ROSENSTEIN  
ARCHITECT, INC.**  
ARCHITECTURE - INTERIOR DESIGN - PLANNING  
126 S. FEDERAL HIGHWAY SUITE #202  
DANIA BEACH, FLORIDA 33004  
P: (954) 922-6551  
NROSENSTEIN@ROSENSTEINARCHITECT.COM  
WWW.ROSENSTEINARCHITECT.COM

STATE REG. NO. ARO016674  
NATL. REG. NO. 69178  
COPYRIGHT © 2024  
NORBERTO ROSENSTEIN  
ARCHITECT, INC.  
ALL RIGHTS RESERVED. THIS  
DOCUMENT OR PARTS THEREOF,  
MAY NOT BE REPRODUCED IN ANY  
FORM WITHOUT PERMISSION.

DESIGNED DRAWN CHECKED

I HEREBY CERTIFY THAT THESE  
PLANS WERE PREPARED BY ME  
OR UNDER  
MY SUPERVISION, AND TO THE  
BEST OF MY KNOWLEDGE,  
COMPLY WITH ALL APPLICABLE  
CODES.

| REVISIONS |      |
|-----------|------|
| COMM.     | DATE |


**TREEHOUSE HOTEL,  
MIAMI BEACH**  
  
1500 COLLINS +  
1509-1515 WASHINGTON  
AVE, MIAMI BEACH, FL,  
33139

FAR / OCCUPANCY  
LOAD - LEVEL 07

A3-13




| MAIN PARCEL (1509 Washington Ave) |            |            |
|-----------------------------------|------------|------------|
| 27,625                            |            |            |
|                                   |            |            |
| LEVEL 00                          | 0.00       |            |
| LEVEL 1                           | 17,825.88  |            |
| LEVEL 2                           | 15,574.03  |            |
| LEVEL 3                           | 15,574.03  |            |
| LEVEL 4                           | 15,574.03  |            |
| LEVEL 5                           | 15,574.03  |            |
| LEVEL 6                           | 15,852.25  |            |
| LEVEL 7                           | 12,734.97  |            |
| LEVEL 8 (ROOF)                    | 0.00       |            |
|                                   |            |            |
| TOTAL SF                          | 108,709.22 |            |
|                                   |            |            |
| FAR                               | ALLOWED    | PROVIDED   |
| 2.0 FAR X 27,625 SF               | 55,250.00  | 108,709.22 |
|                                   |            |            |

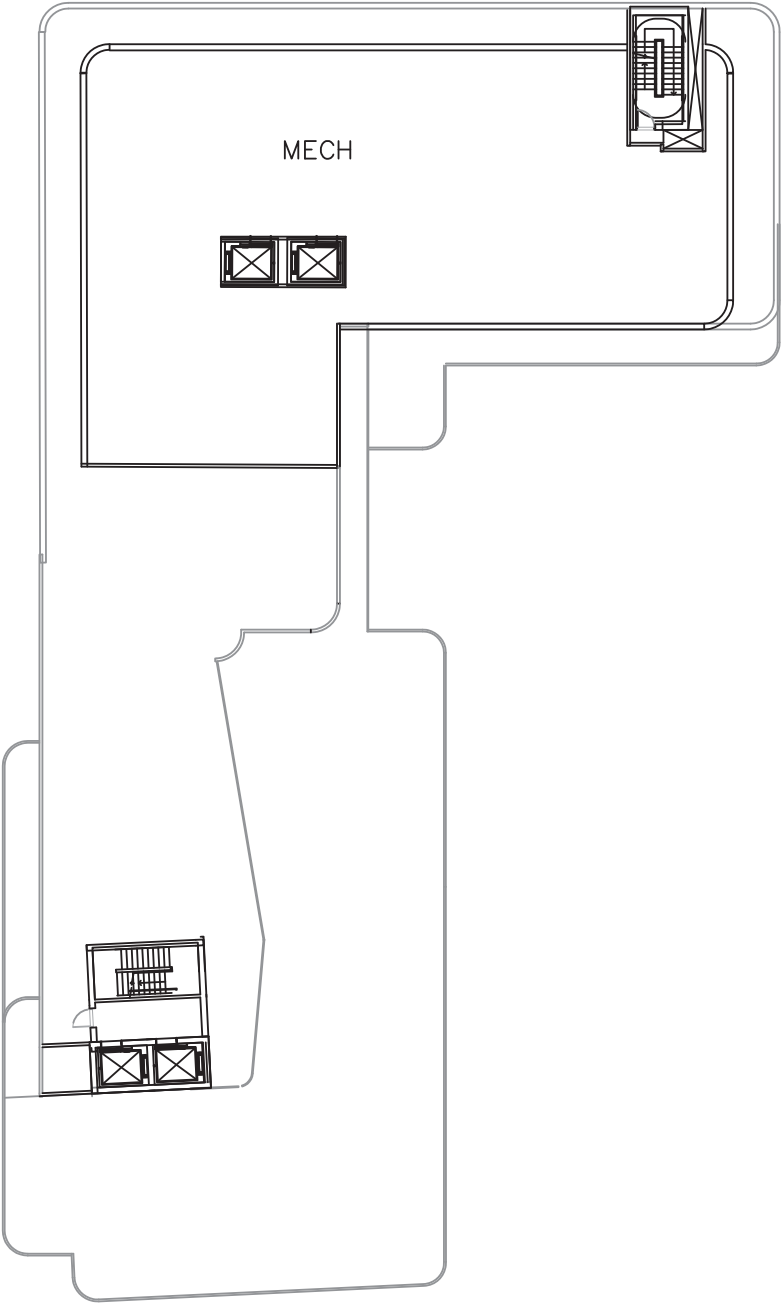


LEVEL 08: FAR DIAGRAM

|                  | MAIN PARCEL<br>(1509 Washington Ave) |
|------------------|--------------------------------------|
|                  |                                      |
|                  |                                      |
| BASEMENT         |                                      |
| LEVEL 1          | 1,249                                |
| LEVEL 2          | 76                                   |
| LEVEL 3          | 76                                   |
| LEVEL 4          | 76                                   |
| LEVEL 5          | 76                                   |
| LEVEL 6          | 79                                   |
| LEVEL 7          | 245                                  |
|                  |                                      |
| TOTAL OCCUPANCY: | 1,877                                |

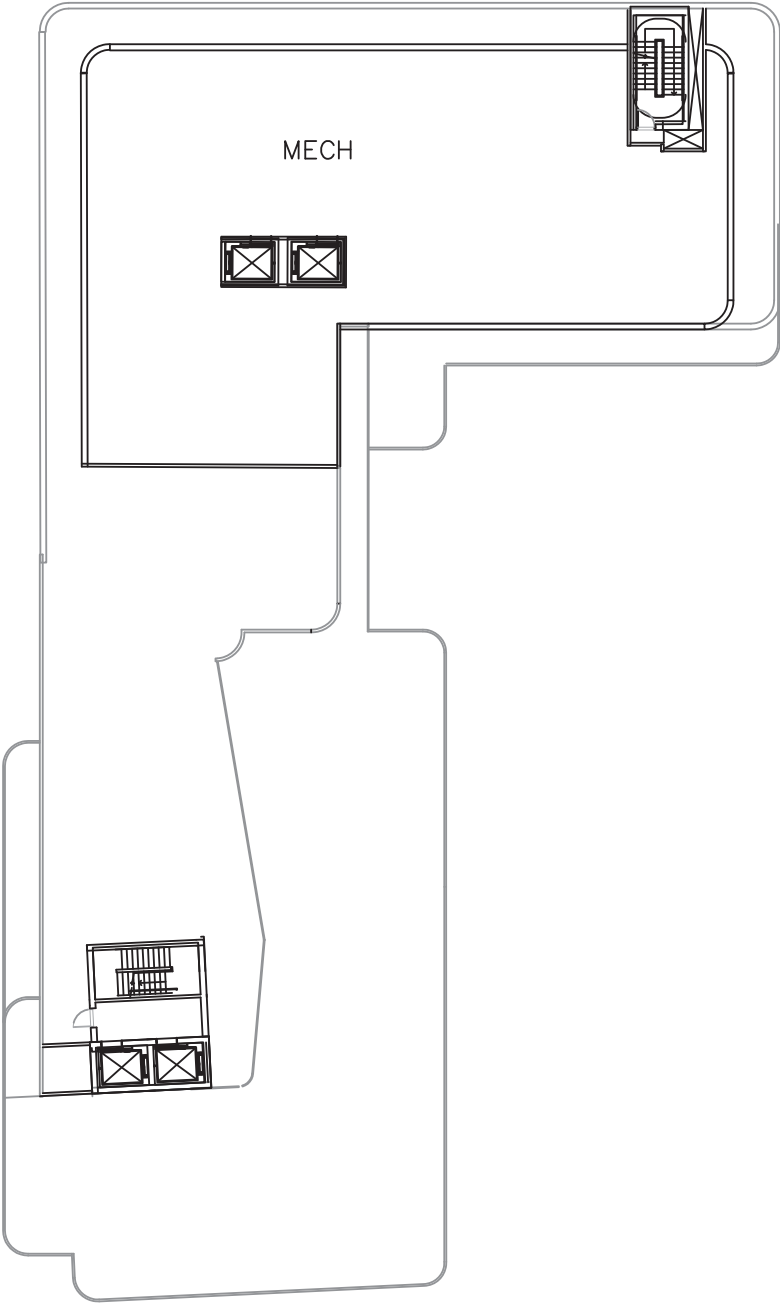

LEVEL 08: OCCUPANCY LOAD DIAGRAM

SCALE: 1/32" = 1'-0"

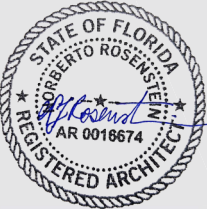

**NR**  
architect

NORBERTO ROSENSTEIN  
ARCHITECT, INC.

ARCHITECTURE - INTERIOR DESIGN - PLANNING  
126 S. FEDERAL HIGHWAY SUITE #202  
DANIA BEACH, FLORIDA 33004  
P: (954) 922-6551  
NROSENSTEIN@ROSENSTEINARCHITECT.COM  
WWW.ROSENSTEINARCHITECT.COM

STATE REG. NO. AROO16674  
NATL. REG. NO. 69178  
COPYRIGHT © 2024  
NORBERTO ROSENSTEIN  
ARCHITECT, INC.  
ALL RIGHTS RESERVED. THIS  
DOCUMENT OR PARTS THEREOF,  
MAY NOT BE REPRODUCED IN ANY  
FORM WITHOUT PERMISSION.

|          |       |         |
|----------|-------|---------|
| DESIGNED | DRAWN | CHECKED |
|          |       |         |

I HEREBY CERTIFY THAT THESE  
PLANS WERE PREPARED BY ME  
OR UNDER  
MY SUPERVISION, AND TO THE  
BEST OF MY KNOWLEDGE,  
COMPLY WITH ALL APPLICABLE  
CODES.

|  |  |  |
|--|--|--|
|  |  |  |
|  |  |  |
|  |  |  |
|  |  |  |
|  |  |  |

| REVISIONS |      |
|-----------|------|
| COMM.     | DATE |
|           |      |

TREEHOUSE HOTEL,  
MIAMI BEACH

1500 COLLINS +  
1509-1515 WASHINGTON  
AVE, MIAMI BEACH, FL,  
33139

FAR / OCCUPANCY  
LOAD - LEVEL 08 (ROOF)



**NR**  
architect

**NORBERTO ROSENSTEIN  
ARCHITECT, INC.**

ARCHITECTURE - INTERIOR DESIGN - PLANNING

126 S. FEDERAL HIGHWAY SUITE #202  
DANIA BEACH, FLORIDA 33004  
P: (954) 922-6551  
NROSENSTEIN@ROSENSTEINARCHITECT.COM  
WWW.ROSENSTEINARCHITECT.COM

STATE REG. NO. ARO016674  
NATL. REG. NO. 69178  
COPYRIGHT © 2024  
NORBERTO ROSENSTEIN  
ARCHITECT, INC.  
ALL RIGHTS RESERVED. THIS  
DOCUMENT OR PARTS THEREOF,  
MAY NOT BE REPRODUCED IN ANY  
FORM WITHOUT PERMISSION.

| DESIGNED | DRAWN | CHECKED |
|----------|-------|---------|
|          |       |         |

I HEREBY CERTIFY THAT THESE  
PLANS WERE PREPARED BY ME  
OR UNDER  
MY SUPERVISION, AND TO THE  
BEST OF MY KNOWLEDGE,  
COMPLY WITH ALL APPLICABLE  
CODES.

|  |  |  |
|--|--|--|
|  |  |  |
|  |  |  |
|  |  |  |
|  |  |  |
|  |  |  |


| REVISIONS |      |
|-----------|------|
| COMM.     | DATE |
|           |      |

TREEHOUSE HOTEL,  
MIAMI BEACH


1500 COLLINS +  
1509-1515 WASHINGTON  
AVE, MIAMI BEACH, FL,  
33139

DEMOLITION / PROPOSED  
- LEVEL 00

A3-15

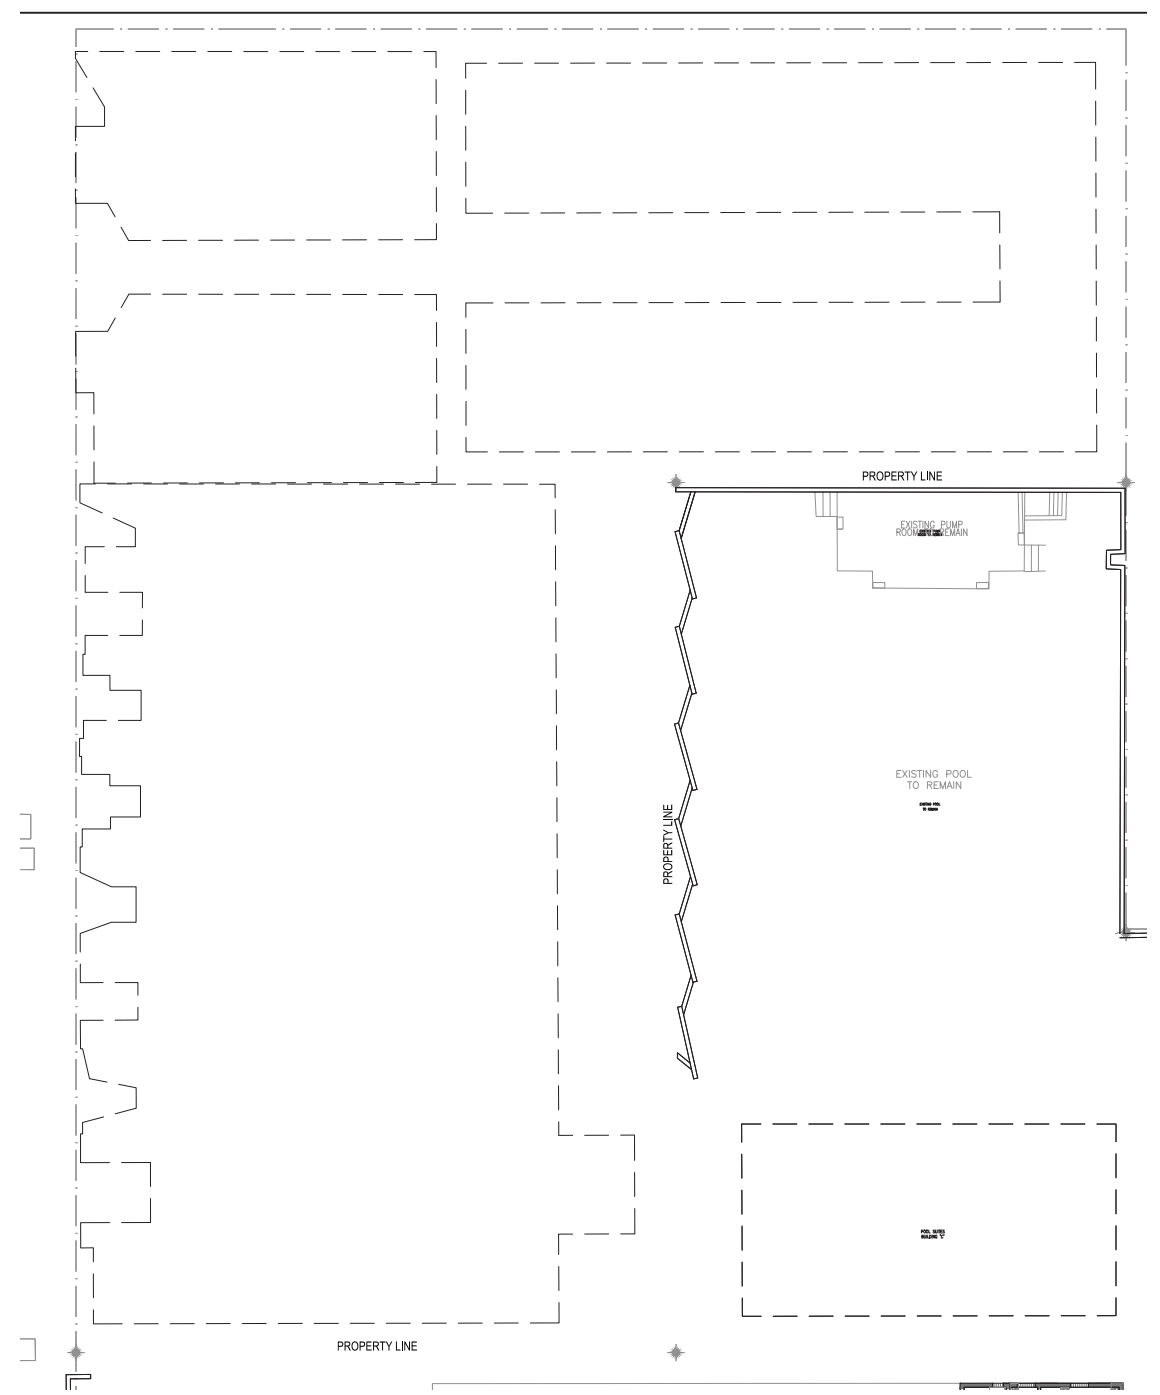

LEVEL 00: DEMOLITION


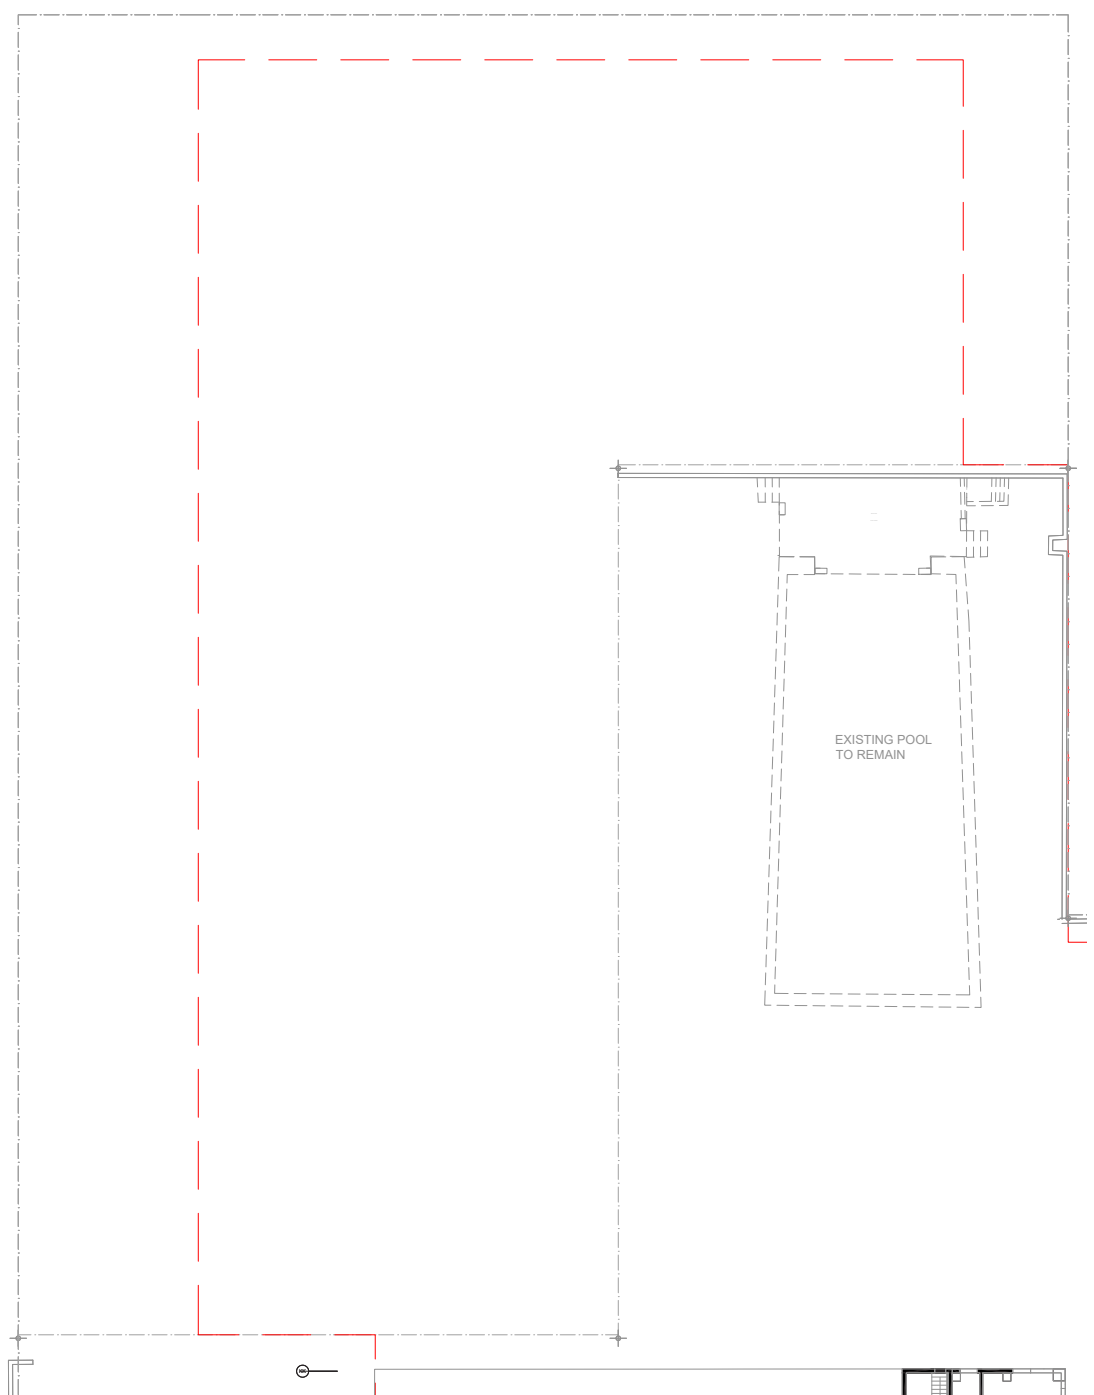


LEVEL 00: PROPOSED

SCALE: 1/32" = 1'-0"





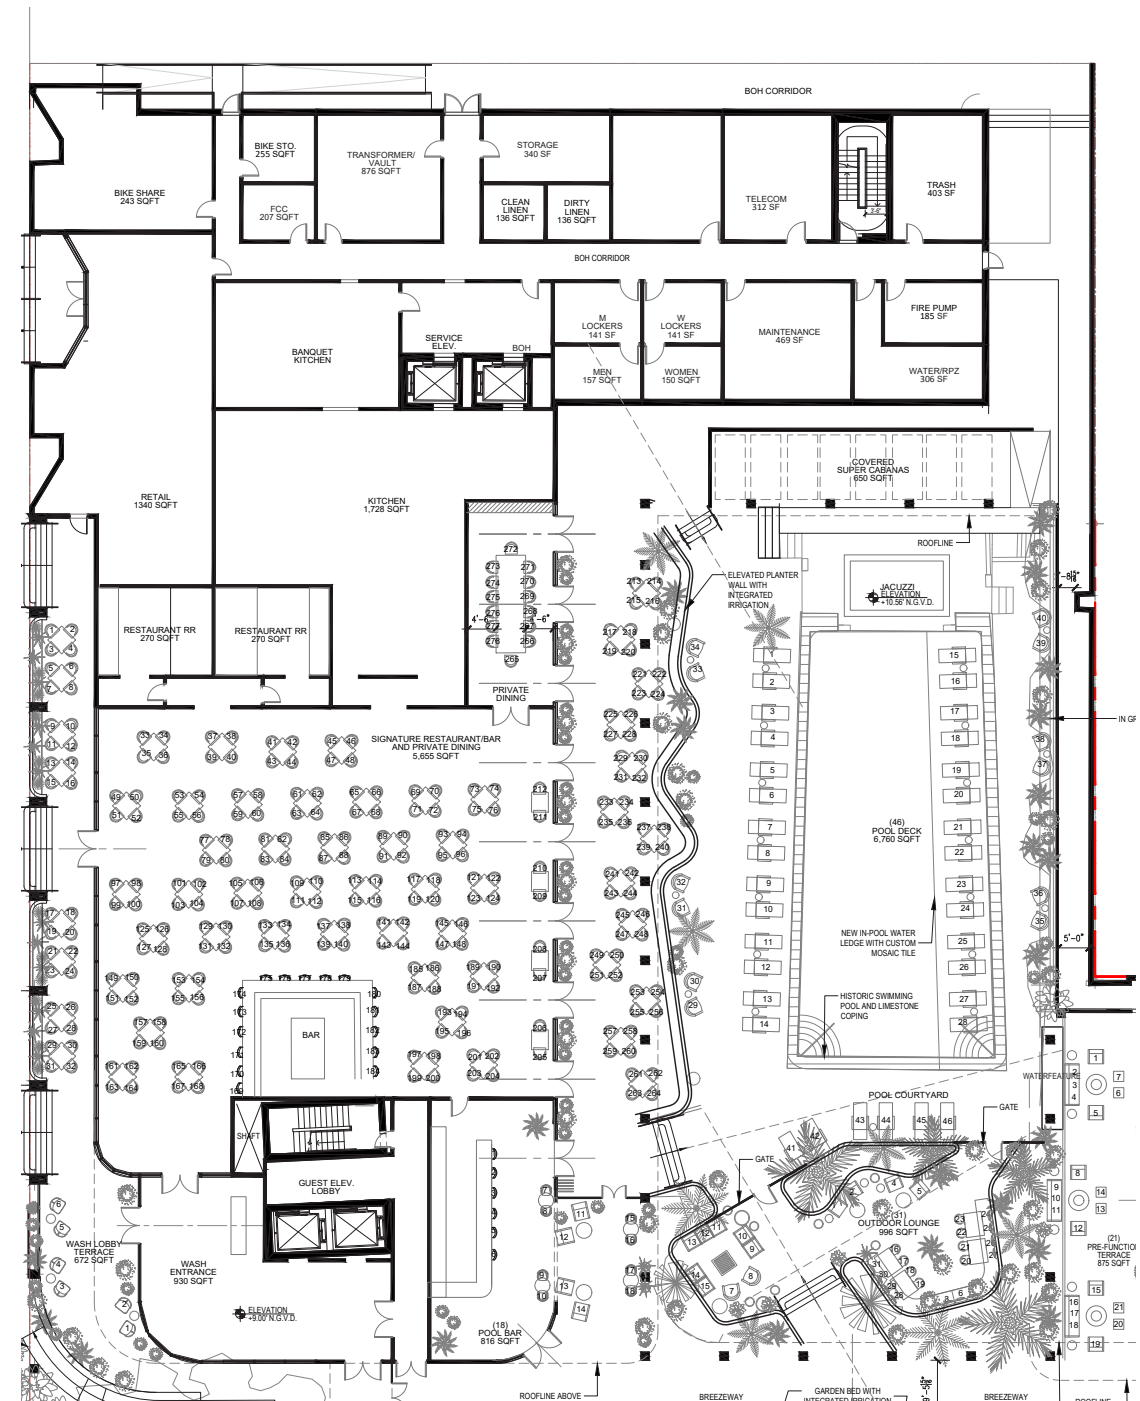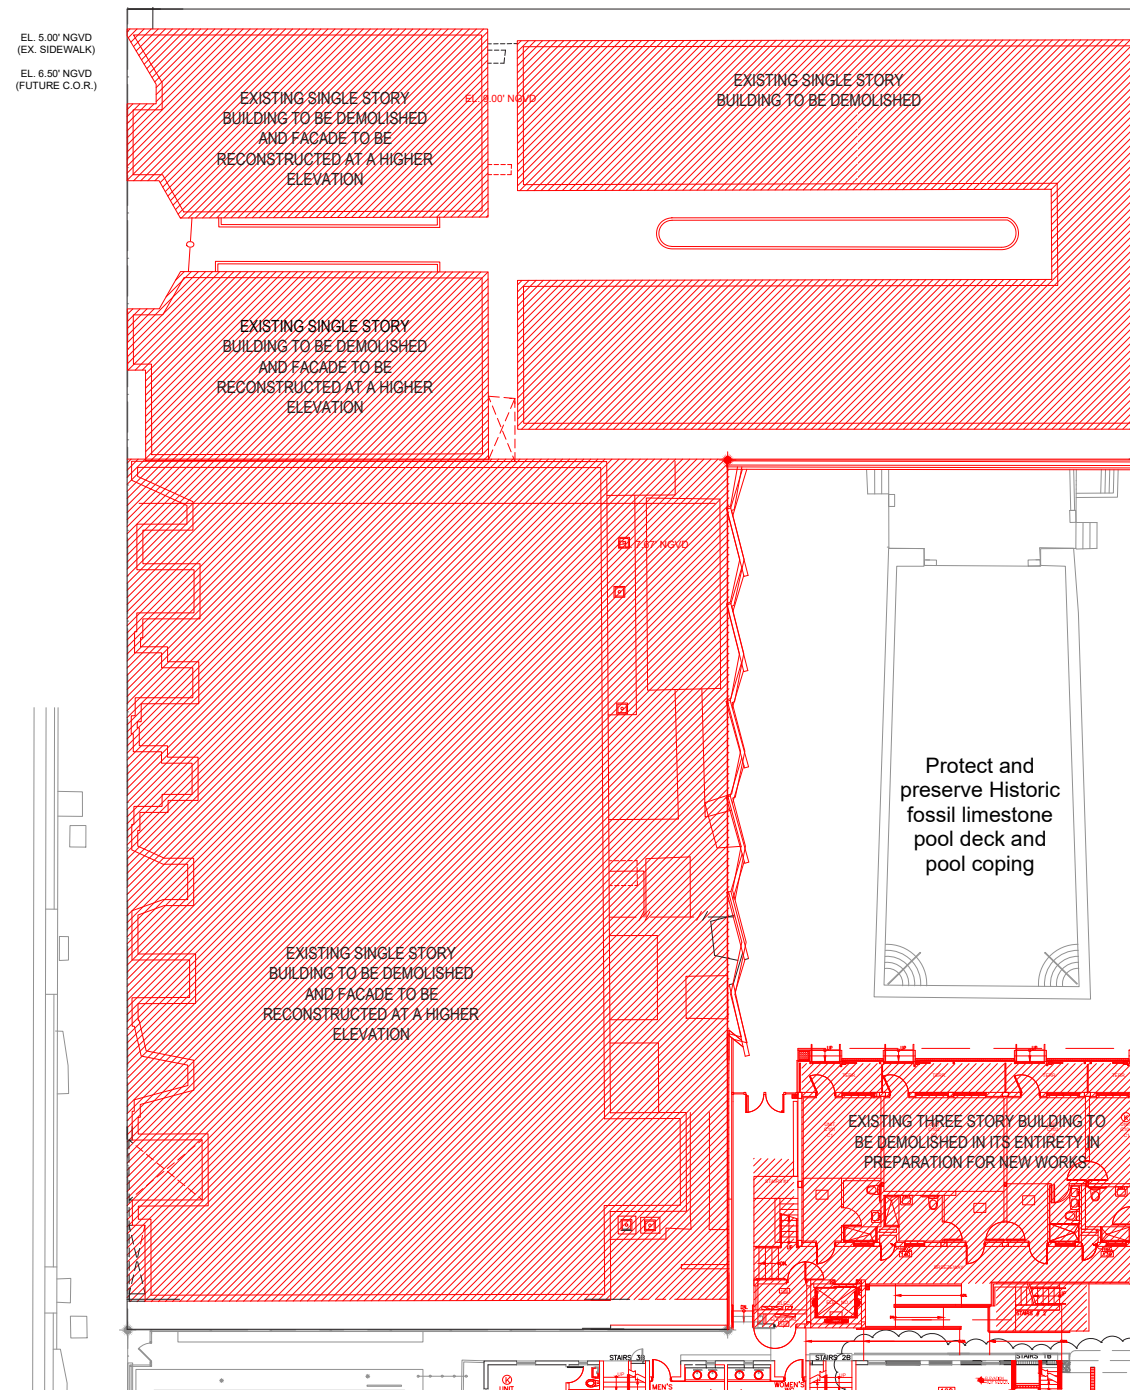

**NR**  
architect

**NORBERTO ROSENSTEIN  
ARCHITECT, INC.**  
ARCHITECTURE - INTERIOR DESIGN - PLANNING  
126 S. FEDERAL HIGHWAY SUITE #202  
DANIA BEACH, FLORIDA 33004  
P: (954) 922-6551  
NROSENSTEIN@ROSENSTEINARCHITECT.COM  
WWW.ROSENSTEINARCHITECT.COM

STATE REG. NO. ARO016674  
NATL. REG. NO. 69178  
COPYRIGHT © 2024  
NORBERTO ROSENSTEIN  
ARCHITECT, INC.  
ALL RIGHTS RESERVED. THIS  
DOCUMENT OR PARTS THEREOF,  
MAY NOT BE REPRODUCED IN ANY  
FORM WITHOUT PERMISSION.

|          |       |         |
|----------|-------|---------|
| DESIGNED | DRAWN | CHECKED |
|----------|-------|---------|

I HEREBY CERTIFY THAT THESE  
PLANS WERE PREPARED BY ME  
OR UNDER  
MY SUPERVISION, AND TO THE  
BEST OF MY KNOWLEDGE,  
COMPLY WITH ALL APPLICABLE  
CODES.

|  |  |  |
|--|--|--|
|  |  |  |
|  |  |  |
|  |  |  |
|  |  |  |
|  |  |  |
|  |  |  |

## REVISIONS

| COMM. | DATE |
|-------|------|
|-------|------|

**TREEHOUSE HOTEL,  
MIAMI BEACH**


1500 COLLINS +  
1509-1515 WASHINGTON  
AVE, MIAMI BEACH, FL,  
33139

**DEMOLITION / PROPOSED**  
**- LEVEL 01**


A3-16

SCALE: 1/32" = 1'-0"



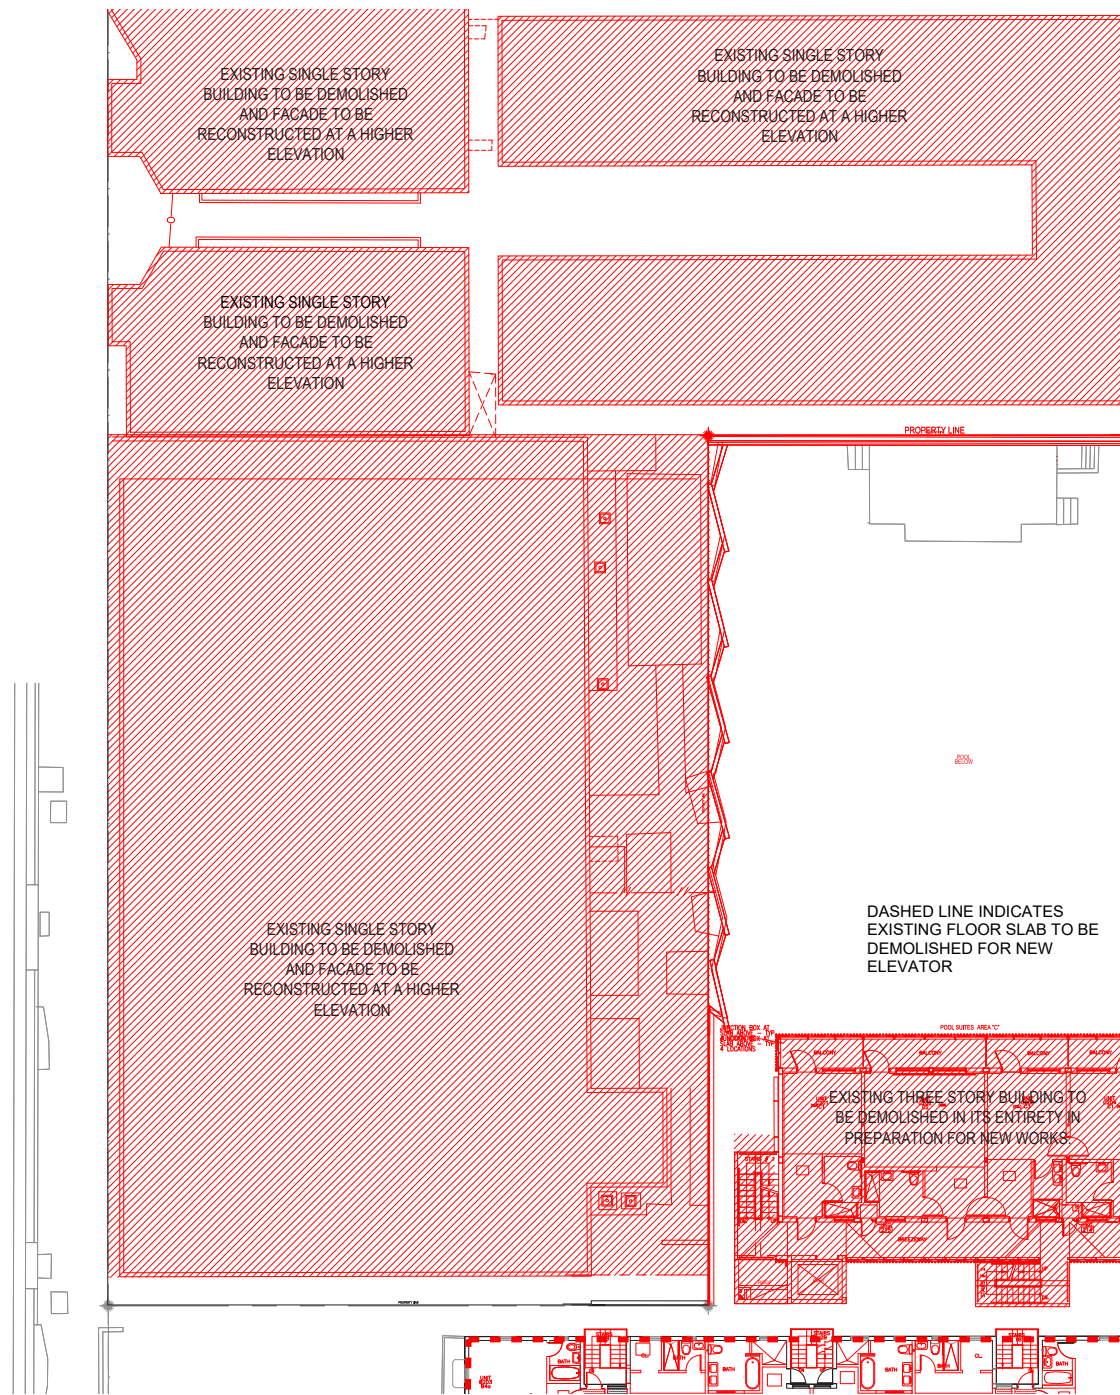

LEVEL 02: DEMOLITION

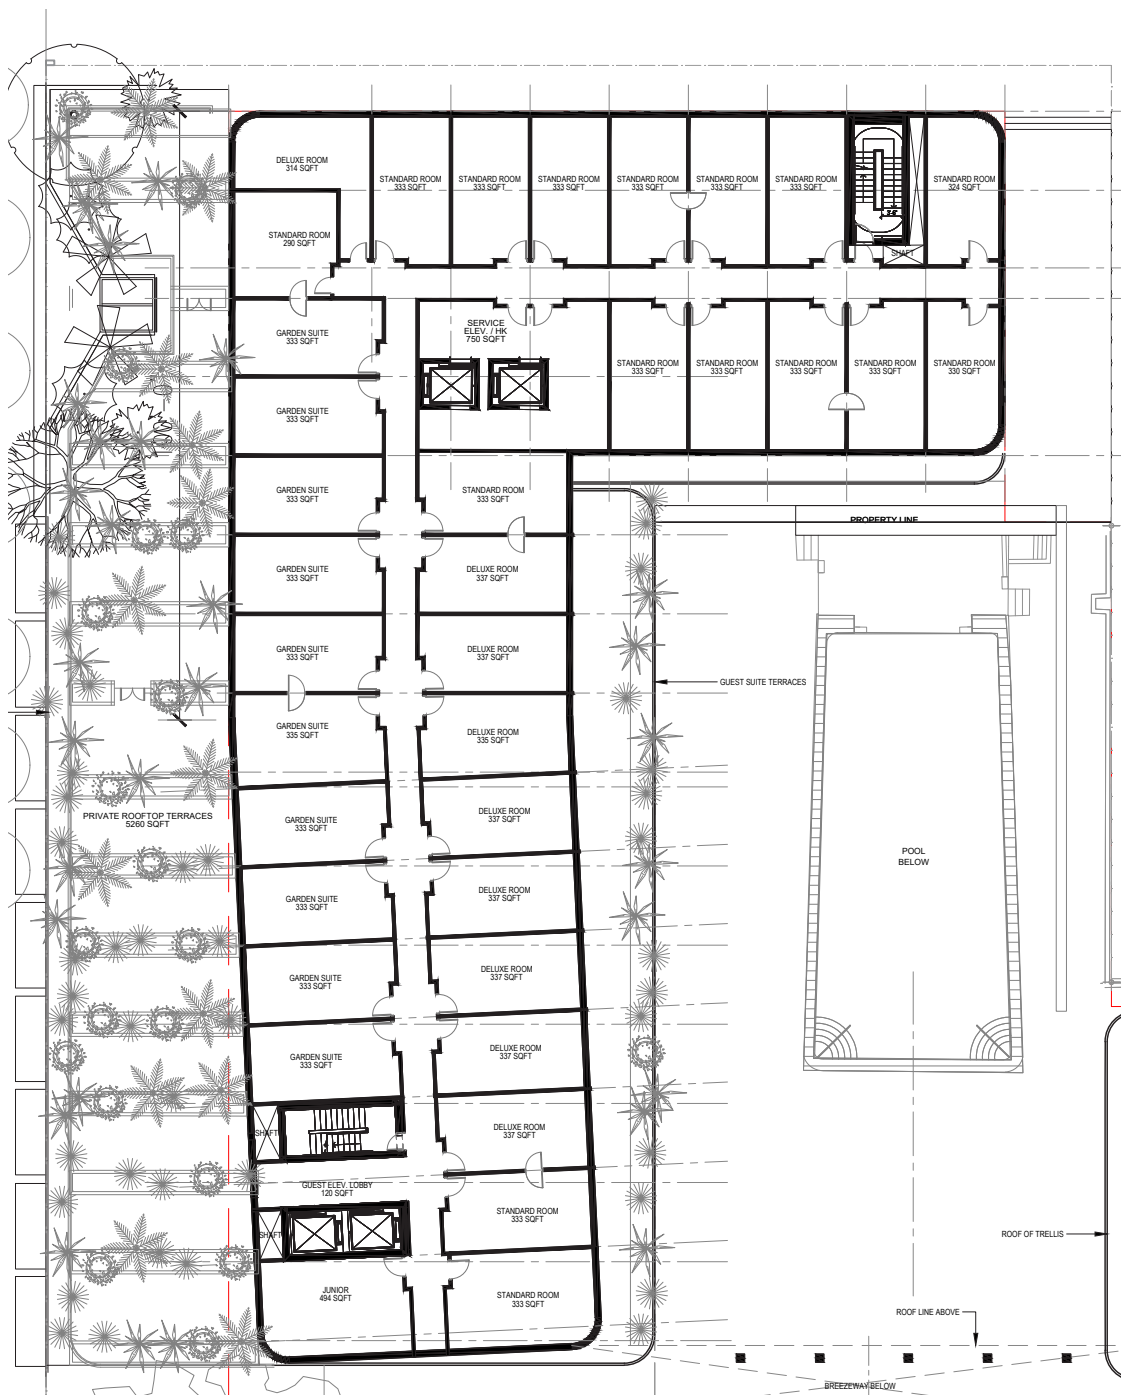

LEVEL 02: PROPOSED

SCALE: 1/32" = 1'-0"



**NR**  
architect

NORBERTO ROSENSTEIN  
ARCHITECT, INC.

ARCHITECTURE - INTERIOR DESIGN - PLANNING  
126 S. FEDERAL HIGHWAY SUITE #202  
DANIA BEACH, FLORIDA 33004  
P: (954) 922-6551  
NROSENSTEIN@ROSENSTEINARCHITECT.COM  
WWW.ROSENSTEINARCHITECT.COM

STATE REG. NO. ARO016674  
NATL. REG. NO. 69178  
COPYRIGHT © 2024  
NORBERTO ROSENSTEIN  
ARCHITECT, INC.  
ALL RIGHTS RESERVED. THIS  
DOCUMENT OR PARTS THEREOF,  
MAY NOT BE REPRODUCED IN ANY  
FORM WITHOUT PERMISSION.

| DESIGNED | DRAWN | CHECKED |
|----------|-------|---------|
|          |       |         |

I HEREBY CERTIFY THAT THESE  
PLANS WERE PREPARED BY ME  
OR UNDER  
MY SUPERVISION, AND TO THE  
BEST OF MY KNOWLEDGE,  
COMPLY WITH ALL APPLICABLE  
CODES.

|  |  |  |
|--|--|--|
|  |  |  |
|  |  |  |
|  |  |  |
|  |  |  |

| REVISIONS |      |
|-----------|------|
| COMM.     | DATE |
|           |      |

TREEHOUSE HOTEL,  
MIAMI BEACH

1500 COLLINS +  
1509-1515 WASHINGTON  
AVE, MIAMI BEACH, FL,  
33139

DEMOLITION / PROPOSED  
- LEVEL 02

A3-17





---

|          |       |         |
|----------|-------|---------|
| DESIGNED | DRAWN | CHECKED |
|----------|-------|---------|

I HEREBY CERTIFY THAT THESE  
PLANS WERE PREPARED BY ME  
OR UNDER  
MY SUPERVISION, AND TO THE  
BEST OF MY KNOWLEDGE,  
COMPLY WITH ALL APPLICABLE  
CODES.

|  |  |  |
|--|--|--|
|  |  |  |
|  |  |  |
|  |  |  |
|  |  |  |
|  |  |  |
|  |  |  |

## REVISIONS

1500 COLLINS +  
1509-1515 WASHINGTON  
AVE, MIAMI BEACH, FL,  
33139

A3-18



STATE REG. NO. AROO16674  
NATL. REG. NO. 69178  
COPYRIGHT © 2024  
NORBERTO ROSENSTEIN  
ARCHITECT, INC.  
ALL RIGHTS RESERVED. THIS  
DOCUMENT OR PARTS THEREOF,  
MAY NOT BE REPRODUCED IN ANY  
FORM WITHOUT PERMISSION.

I HEREBY CERTIFY THAT THESE PLANS WERE PREPARED BY ME OR UNDER MY SUPERVISION, AND TO THE BEST OF MY KNOWLEDGE, COMPLY WITH ALL APPLICABLE CODES.

|  |  |  |
|--|--|--|
|  |  |  |
|  |  |  |
|  |  |  |
|  |  |  |
|  |  |  |
|  |  |  |

| COMM. | DATE |
|-------|------|
|-------|------|

A3-19






STATE REG. NO. AROO16674  
NATL. REG. NO. 69178  
COPYRIGHT © 2024  
NORBERTO ROSENSTEIN  
ARCHITECT, INC.  
ALL RIGHTS RESERVED. THIS  
DOCUMENT OR PARTS THEREOF,  
MAY NOT BE REPRODUCED IN ANY  
FORM WITHOUT PERMISSION.

I HEREBY CERTIFY THAT THESE  
PLANS WERE PREPARED BY ME  
OR UNDER  
MY SUPERVISION, AND TO THE  
BEST OF MY KNOWLEDGE,  
COMPLY WITH ALL APPLICABLE  
CODES.

| REVISIONS |      |
|-----------|------|
| COMM.     | DATE |

PROPOSED PLAN  
- LEVEL 05  
A3-20

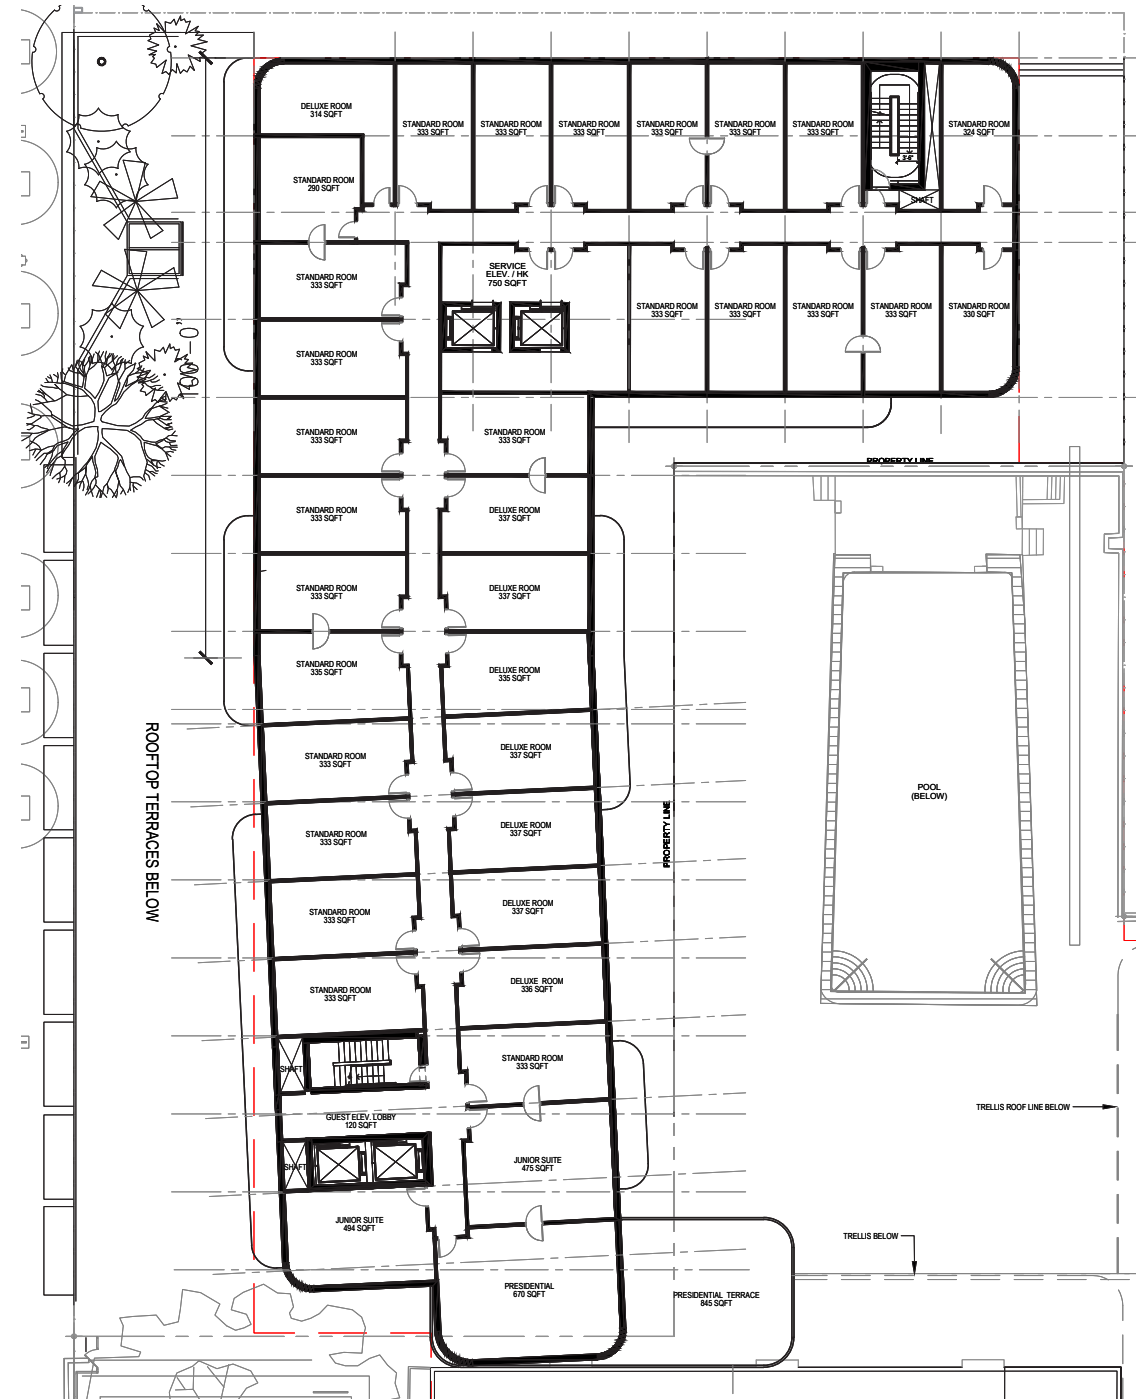

LEVEL 06: PROPOSED

SCALE: 1/32" = 1'-0"



NORBERTO ROSENSTEIN  
ARCHITECT, INC.  
ARCHITECTURE - INTERIOR DESIGN - PLANNING  
126 S. FEDERAL HIGHWAY SUITE #202  
DANIA BEACH, FLORIDA 33004  
P: (954) 922-6551  
NROSENSTEIN@NROSENSTEINARCHITECT.COM  
WWW.NROSENSTEINARCHITECT.COM

STATE REG. NO. ARO016674  
NATL. REG. NO. 69178  
COPYRIGHT © 2024  
NORBERTO ROSENSTEIN  
ARCHITECT, INC.  
ALL RIGHTS RESERVED. THIS  
DOCUMENT OR PARTS THEREOF,  
MAY NOT BE REPRODUCED IN ANY  
FORM WITHOUT PERMISSION.


| DESIGNED | DRAWN | CHECKED |
|----------|-------|---------|
|          |       |         |

I HEREBY CERTIFY THAT THESE  
PLANS WERE PREPARED BY ME  
OR UNDER  
MY SUPERVISION, AND TO THE  
BEST OF MY KNOWLEDGE,  
COMPLY WITH ALL APPLICABLE  
CODES.

|  |  |  |
|--|--|--|
|  |  |  |
|  |  |  |
|  |  |  |
|  |  |  |
|  |  |  |

| REVISIONS |      |
|-----------|------|
| COMM.     | DATE |
|           |      |
|           |      |
|           |      |

TREEHOUSE HOTEL,  
MIAMI BEACH  
  
1500 COLLINS +  
1509-1515 WASHINGTON  
AVE, MIAMI BEACH, FL,  
33139  
  
PROPOSED PLAN  
- LEVEL 06  
  
A3-21

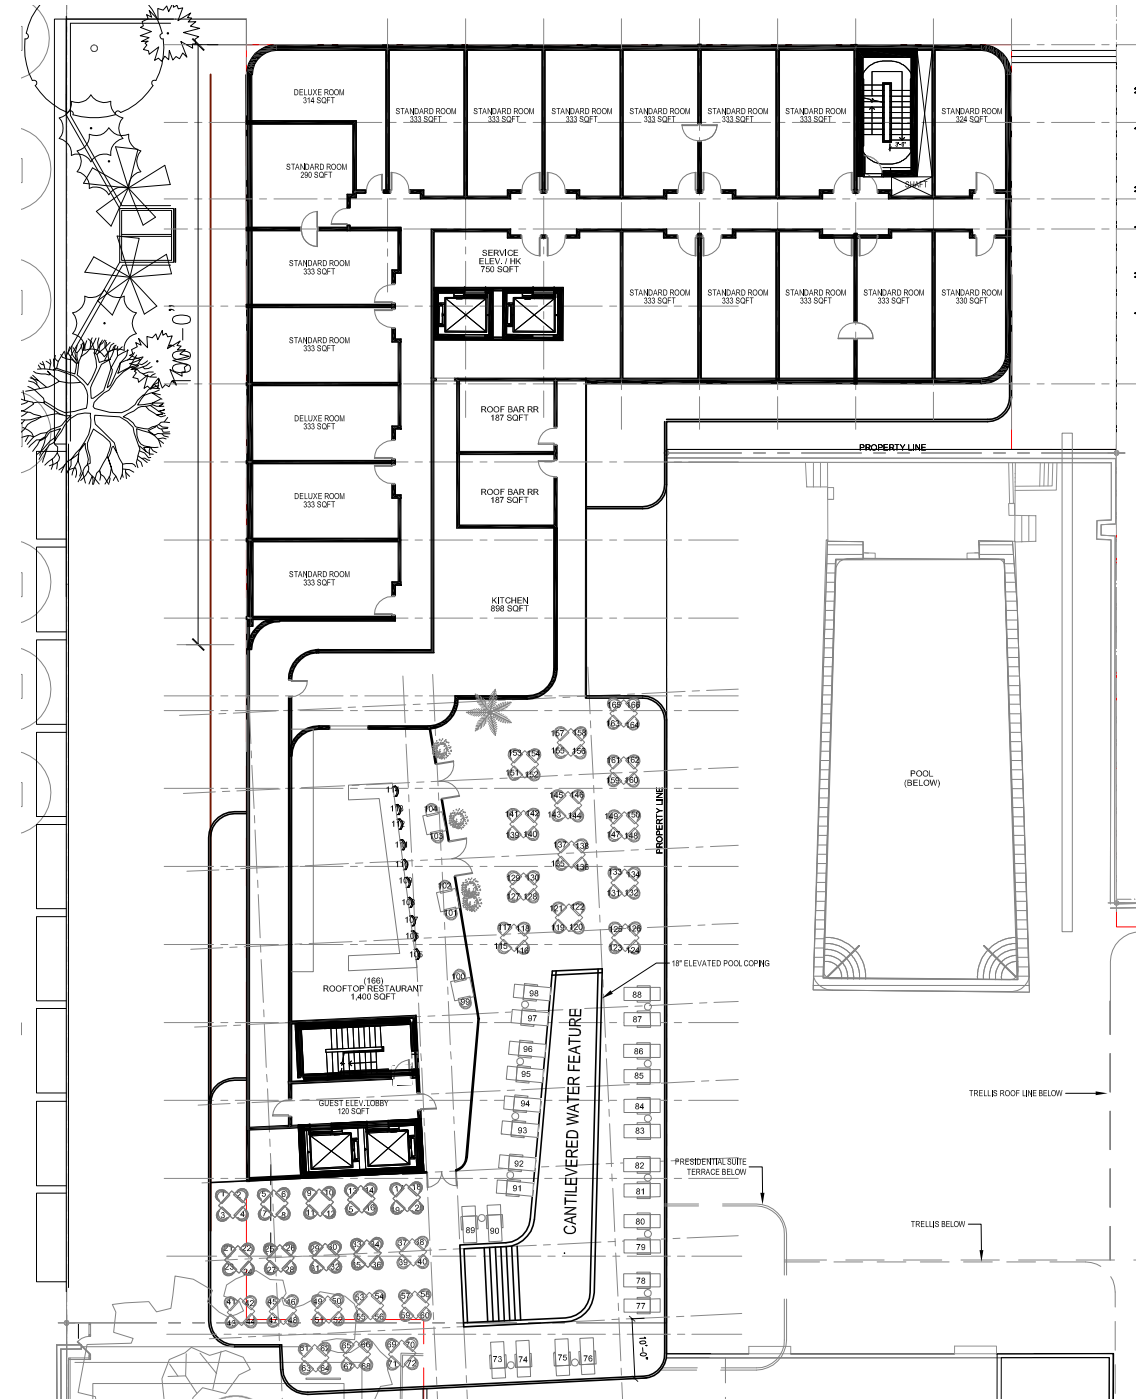

LEVEL 07: PROPOSED

SCALE: 1/32" = 1'-0"



**NR**  
architect

NORBERTO ROSENSTEIN  
ARCHITECT, INC.

ARCHITECTURE - INTERIOR DESIGN - PLANNING  
126 S. FEDERAL HIGHWAY SUITE #202  
DANIA BEACH, FLORIDA 33004  
P: (954) 922-6551  
NROSENSTEIN@ROSENSTEINARCHITECT.COM  
WWW.ROSENSTEINARCHITECT.COM

STATE REG. NO. ARO016674  
NATL. REG. NO. 69178  
COPYRIGHT © 2024  
NORBERTO ROSENSTEIN  
ARCHITECT, INC.  
ALL RIGHTS RESERVED. THIS  
DOCUMENT OR PARTS THEREOF,  
MAY NOT BE REPRODUCED IN ANY  
FORM WITHOUT PERMISSION.

| DESIGNED | DRAWN | CHECKED |
|----------|-------|---------|
|          |       |         |

I HEREBY CERTIFY THAT THESE  
PLANS WERE PREPARED BY ME  
OR UNDER  
MY SUPERVISION, AND TO THE  
BEST OF MY KNOWLEDGE,  
COMPLY WITH ALL APPLICABLE  
CODES.

|  |  |  |
|--|--|--|
|  |  |  |
|  |  |  |
|  |  |  |
|  |  |  |
|  |  |  |

| REVISIONS |      |
|-----------|------|
| COMM.     | DATE |
|           |      |
|           |      |
|           |      |
|           |      |


TREEHOUSE HOTEL,  
MIAMI BEACH

1500 COLLINS +  
1509-1515 WASHINGTON  
AVE, MIAMI BEACH, FL,  
33139

PROPOSED PLAN  
- LEVEL 07

A3-22




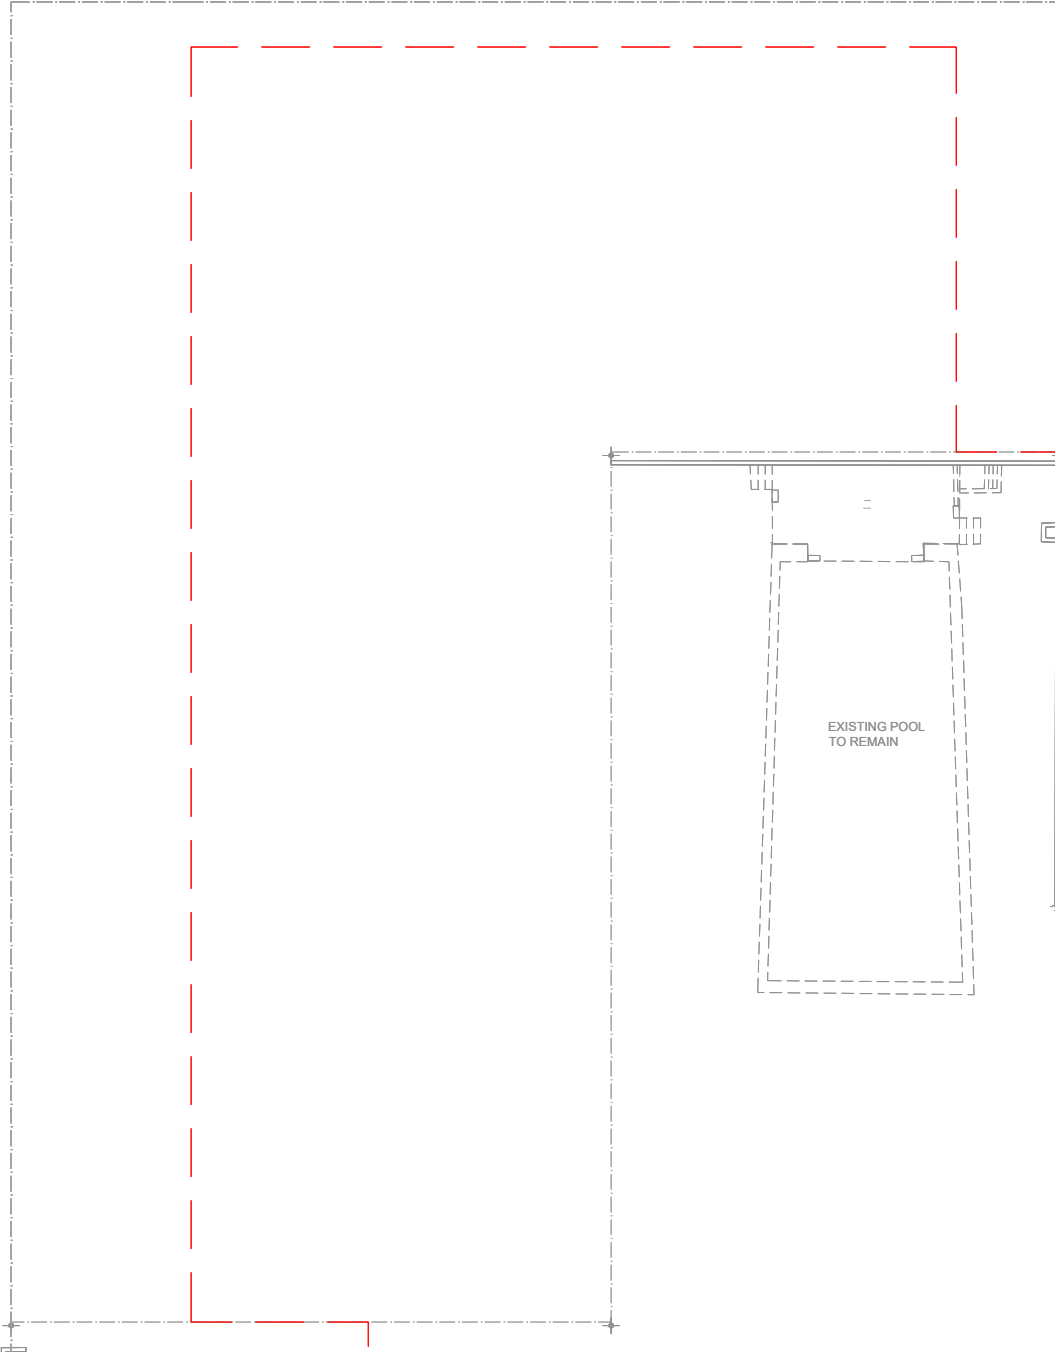

LEVEL 00: GSF DIAGRAM

| WASHINGTON BUILDING GSF | SQFT |
|-------------------------|------|
| LEVEL 00                | 0.00 |

SCALE: 1/32" = 1'-0"

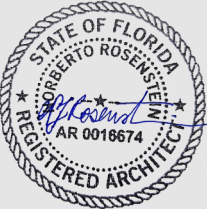

NORBERTO ROSENSTEIN  
ARCHITECT, INC.

ARCHITECTURE - INTERIOR DESIGN - PLANNING

126 S. FEDERAL HIGHWAY SUITE #202

DANIA BEACH, FLORIDA 33004

P: (954) 922-6551

NROSENSTEIN@ROSENSTEINARCHITECT.COM

WWW.ROSENSTEINARCHITECT.COM

STATE REG. NO. ARO016674

NATL. REG. NO. 69178

COPYRIGHT © 2024

NORBERTO ROSENSTEIN

ARCHITECT, INC.

ALL RIGHTS RESERVED. THIS

DOCUMENT OR PARTS THEREOF,

MAY NOT BE REPRODUCED IN ANY

FORM WITHOUT PERMISSION.

|          |       |         |
|----------|-------|---------|
| DESIGNED | DRAWN | CHECKED |
|----------|-------|---------|

|  |  |  |
|--|--|--|
|  |  |  |
|--|--|--|

I HEREBY CERTIFY THAT THESE  
PLANS WERE PREPARED BY ME  
OR UNDER  
MY SUPERVISION, AND TO THE  
BEST OF MY KNOWLEDGE,  
COMPLY WITH ALL APPLICABLE  
CODES.

|  |  |  |
|--|--|--|
|  |  |  |
|  |  |  |
|  |  |  |
|  |  |  |
|  |  |  |

REVISIONS

| COMM. | DATE |
|-------|------|
|-------|------|

TREEHOUSE HOTEL,  
MIAMI BEACH

1500 COLLINS +  
1509-1515 WASHINGTON  
AVE, MIAMI BEACH, FL,  
33139

GSF DIAGRAM  
- LEVEL 00

A3-23



**NR**  
architect

**NORBERTO ROSENSTEIN  
ARCHITECT, INC.**  
ARCHITECTURE - INTERIOR DESIGN - PLANNING  
126 S. FEDERAL HIGHWAY SUITE #202  
DANIA BEACH, FLORIDA 33004  
P: (954) 922-6551  
NROSENSTEIN@ROSENSTEINARCHITECT.COM  
WWW.ROSENSTEINARCHITECT.COM

STATE REG. NO. ARO016674  
NATL. REG. NO. 69178  
COPYRIGHT © 2024  
NORBERTO ROSENSTEIN  
ARCHITECT, INC.  
ALL RIGHTS RESERVED. THIS  
DOCUMENT OR PARTS THEREOF,  
MAY NOT BE REPRODUCED IN ANY  
FORM WITHOUT PERMISSION.


| DESIGNED | DRAWN | CHECKED |
|----------|-------|---------|
|          |       |         |

I HEREBY CERTIFY THAT THESE  
PLANS WERE PREPARED BY ME  
OR UNDER  
MY SUPERVISION, AND TO THE  
BEST OF MY KNOWLEDGE,  
COMPLY WITH ALL APPLICABLE  
CODES.

|  |  |  |
|--|--|--|
|  |  |  |
|  |  |  |
|  |  |  |
|  |  |  |
|  |  |  |

| REVISIONS |      |
|-----------|------|
| COMM.     | DATE |
|           |      |


**TREEHOUSE HOTEL,  
MIAMI BEACH**  
  
**1500 COLLINS +  
1509-1515 WASHINGTON  
AVE, MIAMI BEACH, FL,  
33139**  
  
**GSF / AMENITY DIAGRAM -  
LEVEL 01**  
  
**A3-24**

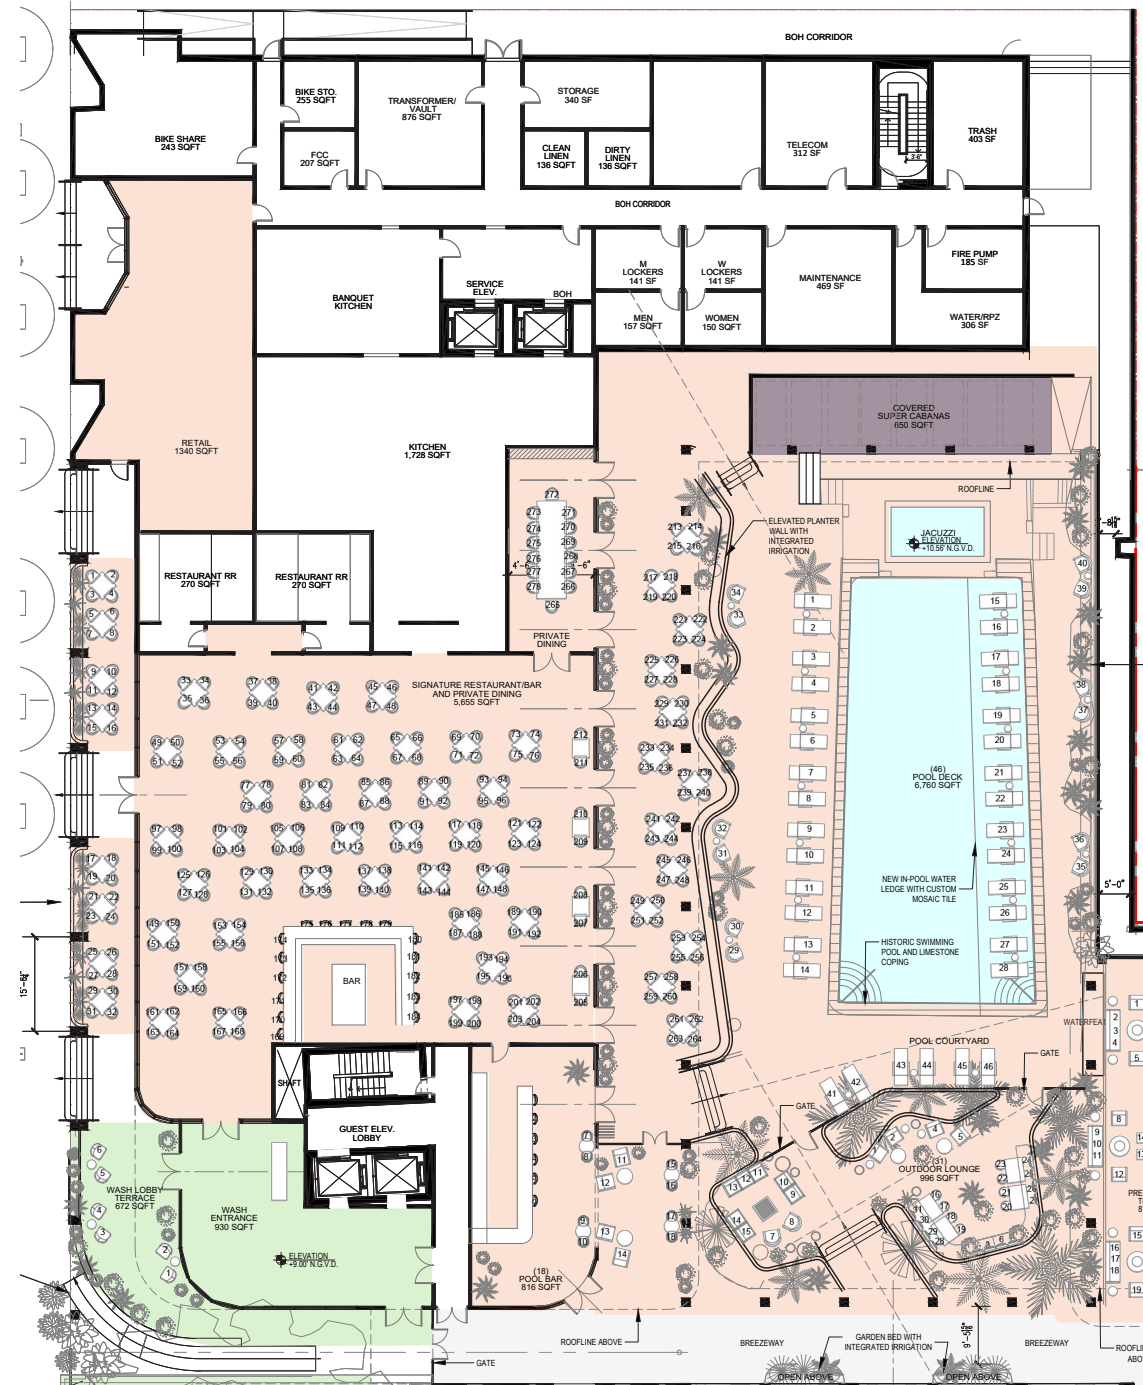

LEVEL 01: AMENITY DIAGRAM

| WASHINGTON: AMENITIES                                   | NON-F&B      | F&B           | SUBTOTALS     |
|---------------------------------------------------------|--------------|---------------|---------------|
| LEVEL 01                                                | SQFT         | SQFT          | SQFT          |
| WASHINGTON LOBBY TERRACE                                | 672          |               |               |
| WASHINGTON LOBBY                                        | 930          |               |               |
| SIGNATURE RESTAURANT/BAR<br>AND PRIVATE DINING          |              | 5,655         |               |
| SIGNATURE RESTURANT OUTDOOR<br>DINING (WASHINGTON SIDE) |              | 625           |               |
| SIGNATURE RESTURANT OUTDOOR<br>DINING (POOL SIDE)       |              | 2,280         |               |
| POOL BAR                                                |              | 816           |               |
| POOL BAR TERRACE                                        |              | 464           |               |
| OUTDOOR LOUNGE                                          |              | 996           |               |
| POOL DECK                                               |              | 6,760         |               |
| CABANAS                                                 |              | 650           |               |
| RETAIL SPACE                                            |              | 1,340         |               |
| <b>TOTAL PROVIDED</b>                                   | <b>1,602</b> | <b>19,586</b> | <b>21,188</b> |

NON F&B  
F&B

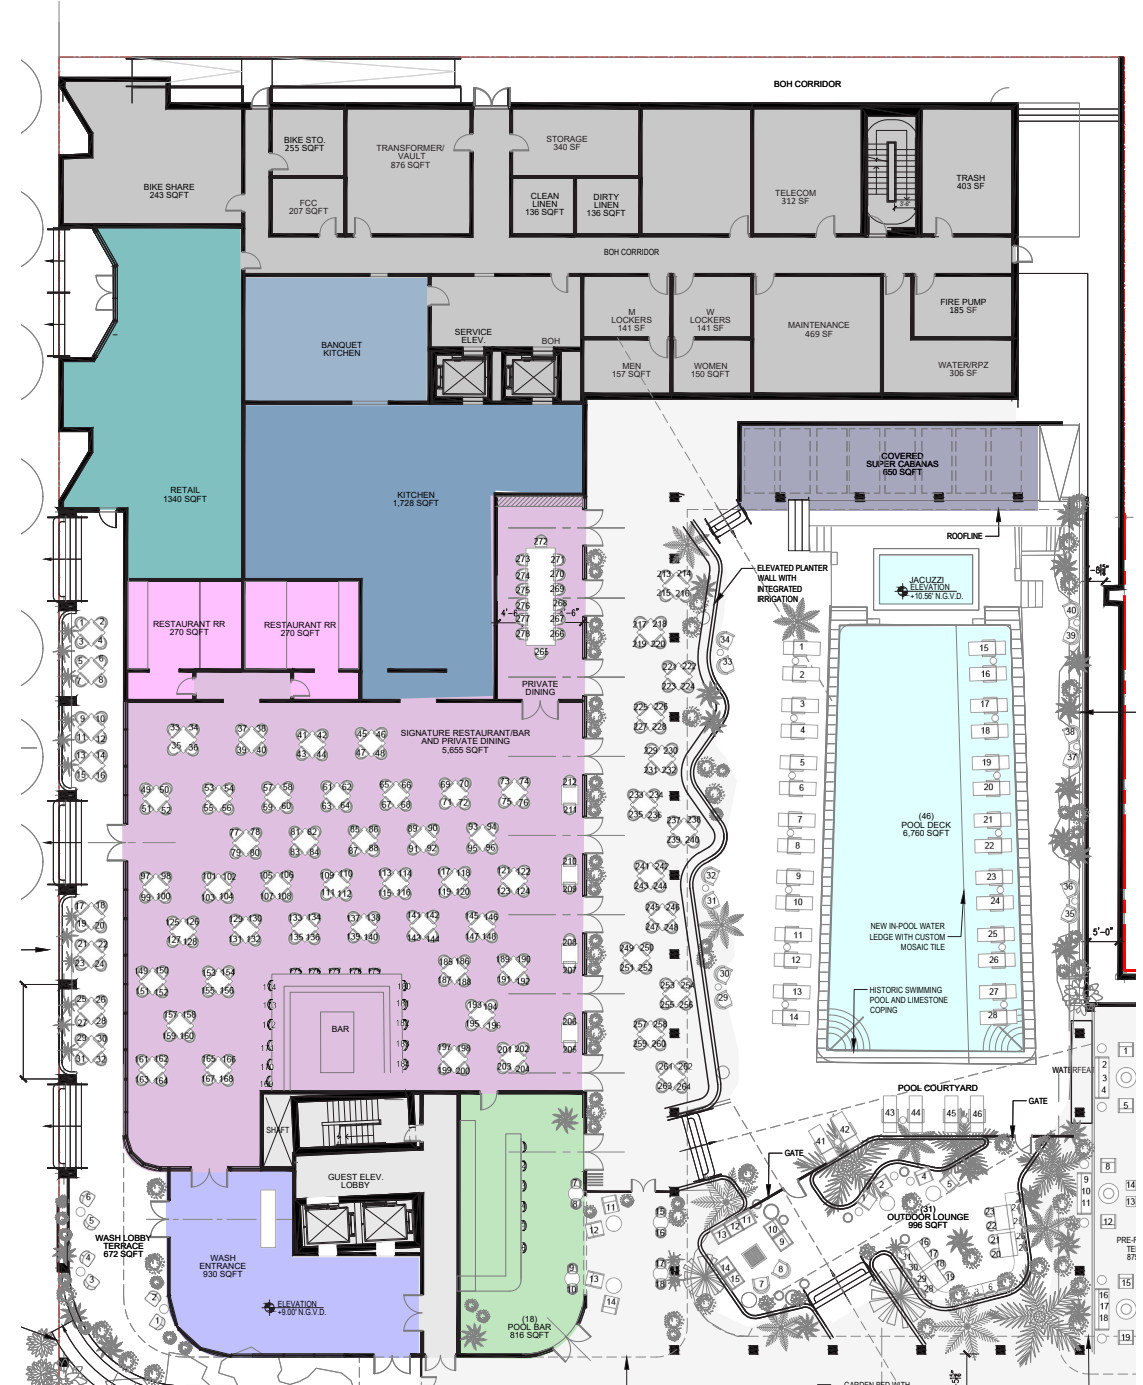

LEVEL 01: GSF DIAGRAM

| WASHINGTON BUILDING GSF | SQFT      |
|-------------------------|-----------|
| LEVEL 01                | 17,825.88 |

SCALE: 1/32" = 1'-0"






LEVEL 02: GSF DIAGRAM

| WASHINGTON BUILDING GSF | SQFT      |
|-------------------------|-----------|
| LEVEL 02                | 15,574.03 |

SCALE: 1/32" = 1'-0"

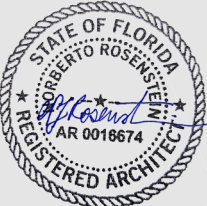

**NR**  
architect

NORBERTO ROSENSTEIN  
ARCHITECT, INC.

ARCHITECTURE - INTERIOR DESIGN - PLANNING  
126 S. FEDERAL HIGHWAY SUITE #202  
DANIA BEACH, FLORIDA 33004  
P: (954) 922-6551  
NROSENSTEIN@NORBERTOARCHITECT.COM  
WWW.NORBERTOARCHITECT.COM

STATE REG. NO. ARO016674  
NATL. REG. NO. 69178  
COPYRIGHT © 2024  
NORBERTO ROSENSTEIN  
ARCHITECT, INC.  
ALL RIGHTS RESERVED. THIS  
DOCUMENT OR PARTS THEREOF,  
MAY NOT BE REPRODUCED IN ANY  
FORM WITHOUT PERMISSION.

| DESIGNED | DRAWN | CHECKED |
|----------|-------|---------|
|          |       |         |

I HEREBY CERTIFY THAT THESE  
PLANS WERE PREPARED BY ME  
OR UNDER  
MY SUPERVISION, AND TO THE  
BEST OF MY KNOWLEDGE,  
COMPLY WITH ALL APPLICABLE  
CODES.

|  |  |  |
|--|--|--|
|  |  |  |
|  |  |  |
|  |  |  |
|  |  |  |

| REVISIONS |      |
|-----------|------|
| COMM.     | DATE |
|           |      |

TREEHOUSE HOTEL,  
MIAMI BEACH


1500 COLLINS +  
1509-1515 WASHINGTON  
AVE, MIAMI BEACH, FL,  
33139

GSF DIAGRAM  
- LEVEL 02

A3-25






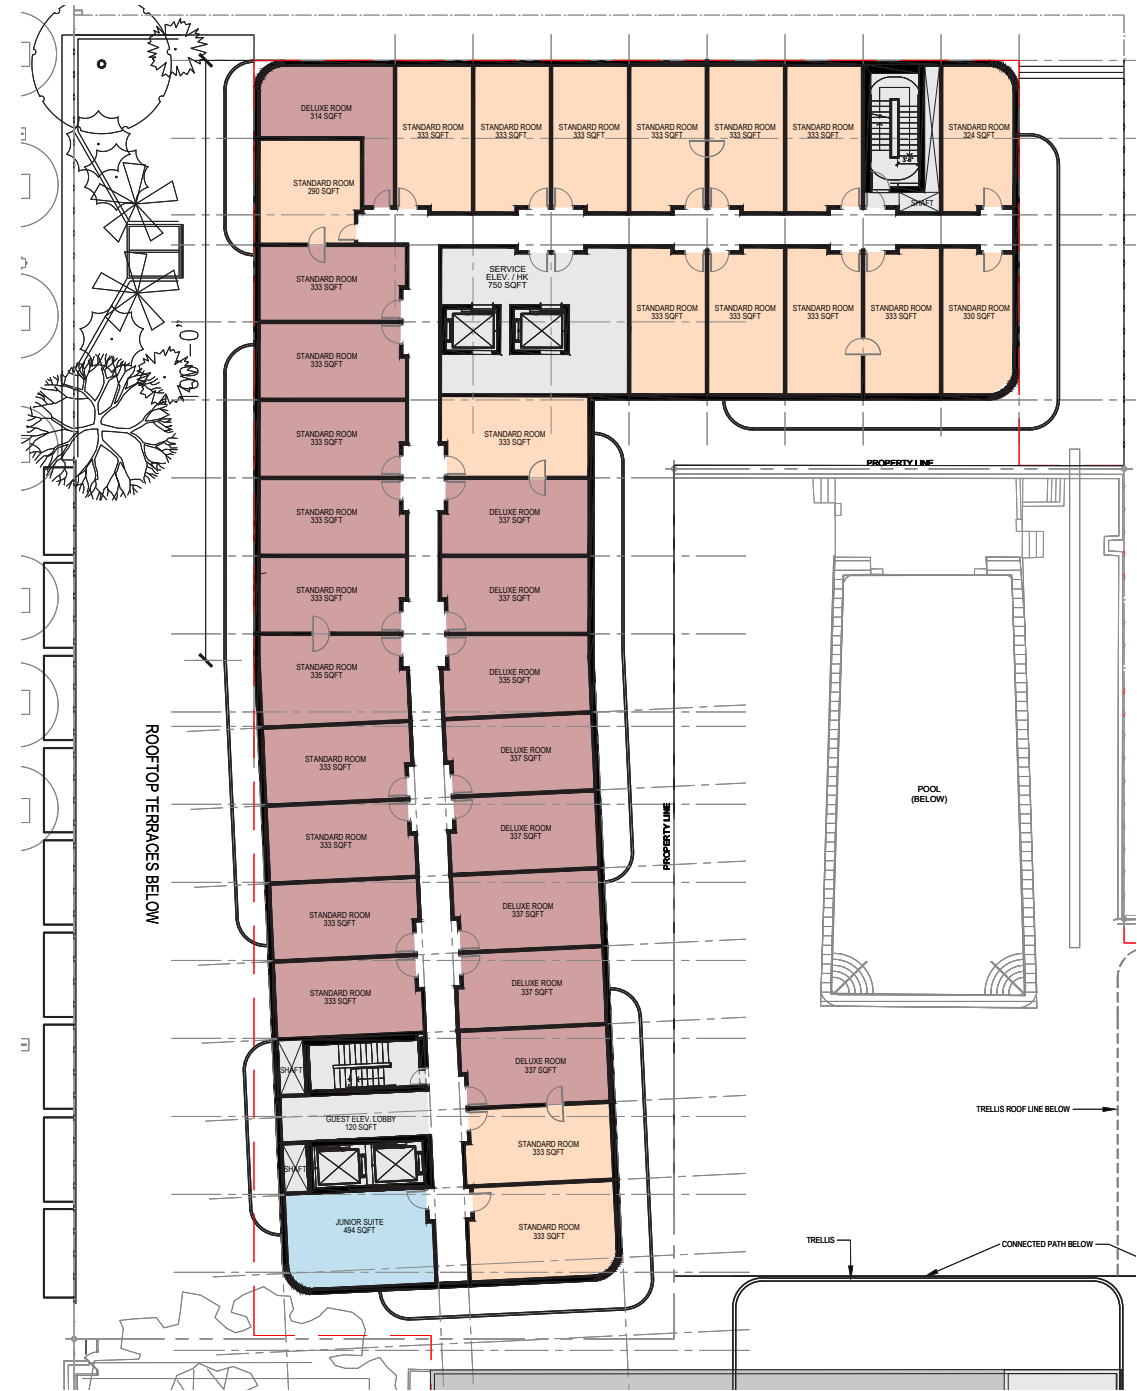

LEVEL 04: GSF DIAGRAM

| WASHINGTON BUILDING GSF | SQFT      |
|-------------------------|-----------|
| LEVEL 04                | 15,574.03 |

SCALE: 1/32" = 1'-0"

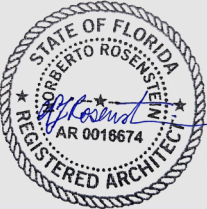

**NR**  
architect

NORBERTO ROSENSTEIN  
ARCHITECT, INC.

ARCHITECTURE - INTERIOR DESIGN - PLANNING  
126 S. FEDERAL HIGHWAY SUITE #202  
DANIA BEACH, FLORIDA 33004  
P: (954) 922-6551  
NROSENSTEIN@ROSENSTEINARCHITECT.COM  
WWW.ROSENSTEINARCHITECT.COM

STATE REG. NO. AROO16674  
NATL. REG. NO. 69178  
COPYRIGHT © 2024  
NORBERTO ROSENSTEIN  
ARCHITECT, INC.  
ALL RIGHTS RESERVED. THIS  
DOCUMENT OR PARTS THEREOF,  
MAY NOT BE REPRODUCED IN ANY  
FORM WITHOUT PERMISSION.

| DESIGNED | DRAWN | CHECKED |
|----------|-------|---------|
|          |       |         |

I HEREBY CERTIFY THAT THESE  
PLANS WERE PREPARED BY ME  
OR UNDER  
MY SUPERVISION, AND TO THE  
BEST OF MY KNOWLEDGE,  
COMPLY WITH ALL APPLICABLE  
CODES.

|  |  |  |
|--|--|--|
|  |  |  |
|  |  |  |
|  |  |  |
|  |  |  |


| REVISIONS |      |
|-----------|------|
| COMM.     | DATE |
|           |      |

TREEHOUSE HOTEL,  
MIAMI BEACH

1500 COLLINS +  
1509-1515 WASHINGTON  
AVE, MIAMI BEACH, FL,  
33139

GSF DIAGRAM  
- LEVEL 04


A3-27

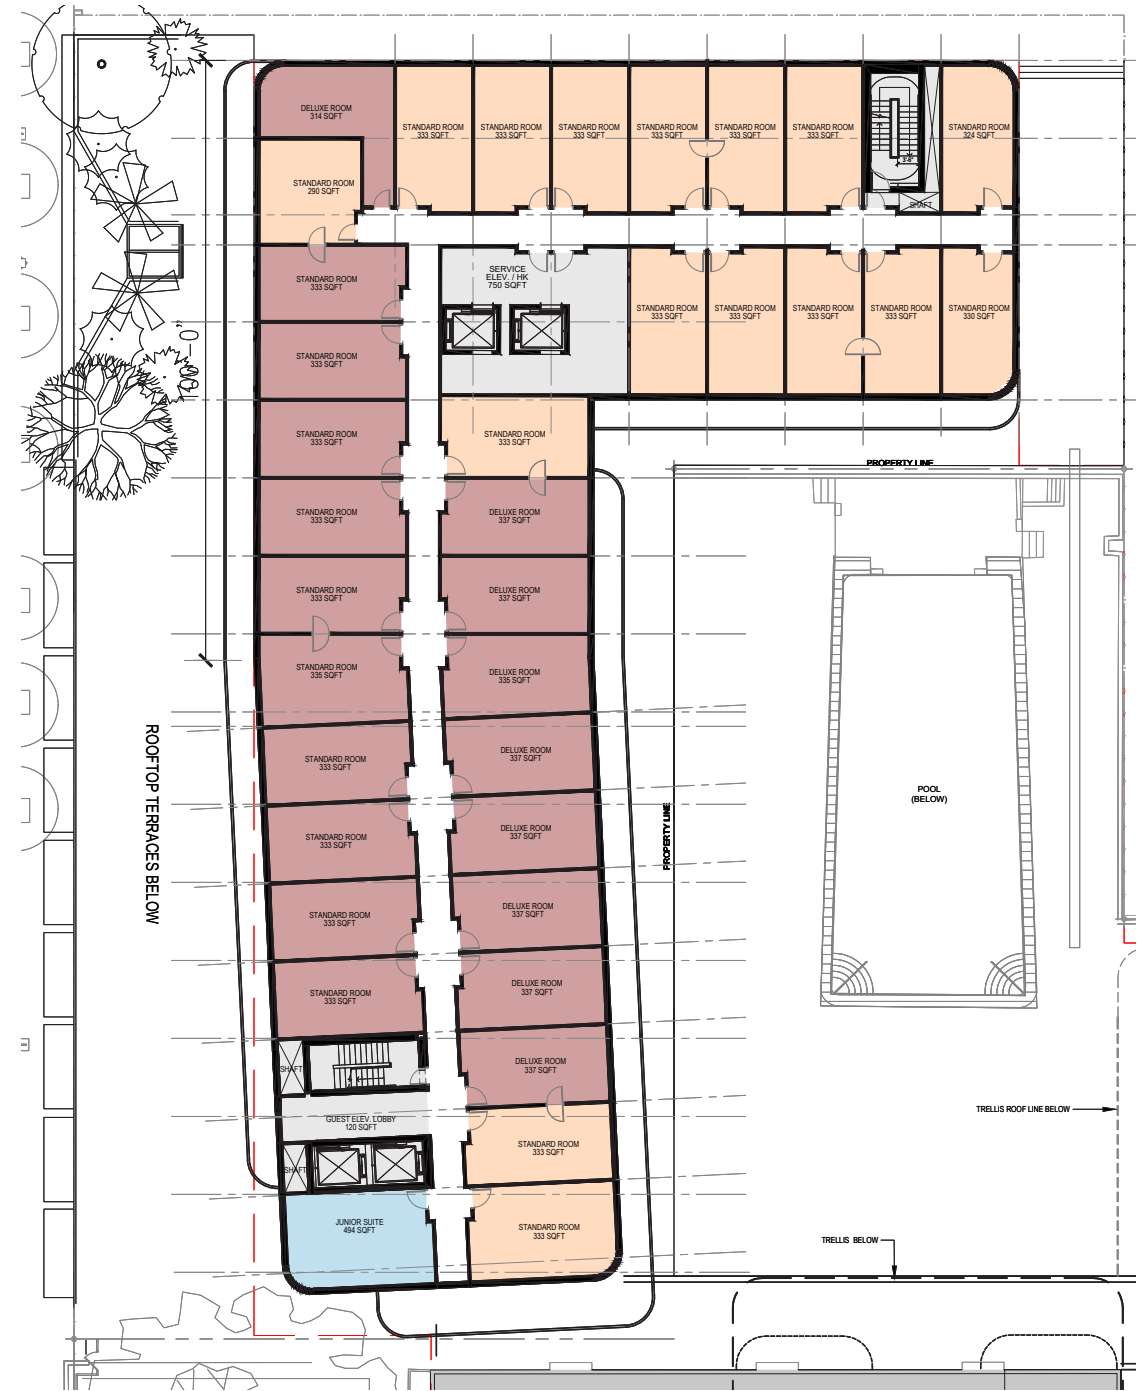

LEVEL 05: GSF DIAGRAM

| WASHINGTON BUILDING GSF | SQFT      |
|-------------------------|-----------|
| LEVEL 05                | 15,574.03 |

SCALE: 1/32" = 1'-0"

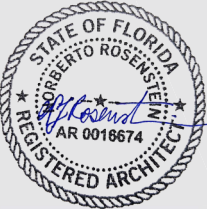

**NR**  
architect

NORBERTO ROSENSTEIN  
ARCHITECT, INC.

ARCHITECTURE - INTERIOR DESIGN - PLANNING  
126 S. FEDERAL HIGHWAY SUITE #202  
DANIA BEACH, FLORIDA 33004  
P: (954) 922-6551  
NROSENSTEIN@ROSENSTEINARCHITECT.COM  
WWW.ROSENSTEINARCHITECT.COM

STATE REG. NO. AROO16674  
NATL. REG. NO. 69178  
COPYRIGHT © 2024  
NORBERTO ROSENSTEIN  
ARCHITECT, INC.  
ALL RIGHTS RESERVED. THIS  
DOCUMENT OR PARTS THEREOF,  
MAY NOT BE REPRODUCED IN ANY  
FORM WITHOUT PERMISSION.

| DESIGNED | DRAWN | CHECKED |
|----------|-------|---------|
|          |       |         |

I HEREBY CERTIFY THAT THESE  
PLANS WERE PREPARED BY ME  
OR UNDER  
MY SUPERVISION, AND TO THE  
BEST OF MY KNOWLEDGE,  
COMPLY WITH ALL APPLICABLE  
CODES.

|  |  |  |
|--|--|--|
|  |  |  |
|  |  |  |
|  |  |  |
|  |  |  |

| REVISIONS |      |
|-----------|------|
| COMM.     | DATE |
|           |      |


TREEHOUSE HOTEL,  
MIAMI BEACH

1500 COLLINS +  
1509-1515 WASHINGTON  
AVE, MIAMI BEACH, FL,  
33139

GSF DIAGRAM  
- LEVEL 05

A3-28



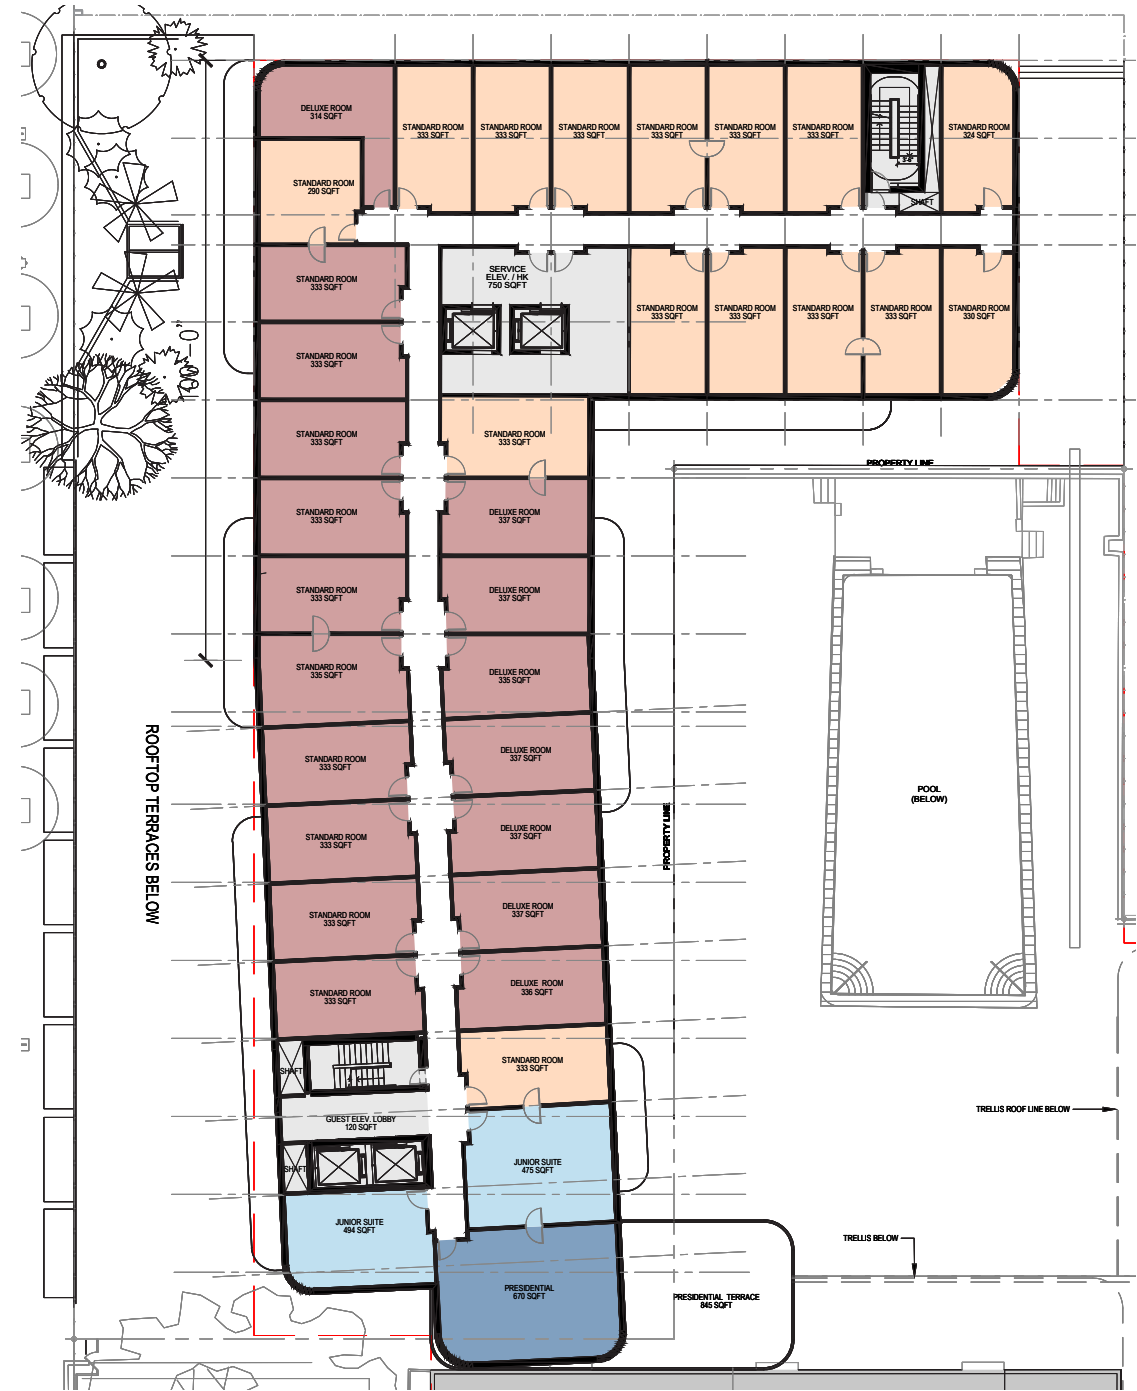

LEVEL 06: GSF DIAGRAM

| WASHINGTON BUILDING GSF | SQFT      |
|-------------------------|-----------|
| LEVEL 06                | 15,852.25 |

SCALE: 1/32" = 1'-0"



**NR**  
architect

NORBERTO ROSENSTEIN  
ARCHITECT, INC.

ARCHITECTURE - INTERIOR DESIGN - PLANNING  
126 S. FEDERAL HIGHWAY SUITE #202  
DANIA BEACH, FLORIDA 33004  
P: (954) 922-6551  
NROSENSTEIN@NROSENSTEINARCHITECT.COM  
WWW.NROSENSTEINARCHITECT.COM

STATE REG. NO. ARO016674  
NATL. REG. NO. 69178  
COPYRIGHT © 2024  
NORBERTO ROSENSTEIN  
ARCHITECT, INC.  
ALL RIGHTS RESERVED. THIS  
DOCUMENT OR PARTS THEREOF,  
MAY NOT BE REPRODUCED IN ANY  
FORM WITHOUT PERMISSION.

| DESIGNED | DRAWN | CHECKED |
|----------|-------|---------|
|          |       |         |

I HEREBY CERTIFY THAT THESE  
PLANS WERE PREPARED BY ME  
OR UNDER  
MY SUPERVISION, AND TO THE  
BEST OF MY KNOWLEDGE,  
COMPLY WITH ALL APPLICABLE  
CODES.

|  |  |  |
|--|--|--|
|  |  |  |
|  |  |  |
|  |  |  |
|  |  |  |
|  |  |  |

| REVISIONS |      |
|-----------|------|
| COMM.     | DATE |
|           |      |
|           |      |
|           |      |

TREEHOUSE HOTEL,  
MIAMI BEACH

1500 COLLINS +  
1509-1515 WASHINGTON  
AVE, MIAMI BEACH, FL,  
33139

GSF DIAGRAM  
- LEVEL 06

A3-29



**NR**  
architect

**NORBERTO ROSENSTEIN  
ARCHITECT, INC.**  
ARCHITECTURE - INTERIOR DESIGN - PLANNING  
126 S. FEDERAL HIGHWAY SUITE #202  
DANIA BEACH, FLORIDA 33004  
P: (954) 922-6551  
NROSENSTEIN@NORBERTOARCHITECT.COM  
WWW.NORBERTOARCHITECT.COM

STATE REG. NO. ARO016674  
NATL. REG. NO. 69178  
COPYRIGHT © 2024  
NORBERTO ROSENSTEIN  
ARCHITECT, INC.  
ALL RIGHTS RESERVED. THIS  
DOCUMENT OR PARTS THEREOF,  
MAY NOT BE REPRODUCED IN ANY  
FORM WITHOUT PERMISSION.


| DESIGNED | DRAWN | CHECKED |
|----------|-------|---------|
|          |       |         |

I HEREBY CERTIFY THAT THESE  
PLANS WERE PREPARED BY ME  
OR UNDER  
MY SUPERVISION, AND TO THE  
BEST OF MY KNOWLEDGE,  
COMPLY WITH ALL APPLICABLE  
CODES.

|  |  |  |
|--|--|--|
|  |  |  |
|  |  |  |
|  |  |  |
|  |  |  |
|  |  |  |

| REVISIONS |      |
|-----------|------|
| COMM.     | DATE |
|           |      |
|           |      |
|           |      |


**TREEHOUSE HOTEL,  
MIAMI BEACH**  
  
1500 COLLINS +  
1509-1515 WASHINGTON  
AVE, MIAMI BEACH, FL,  
33139  
  
GSF / AMENITY DIAGRAM -  
LEVEL 07  
  
A3-30

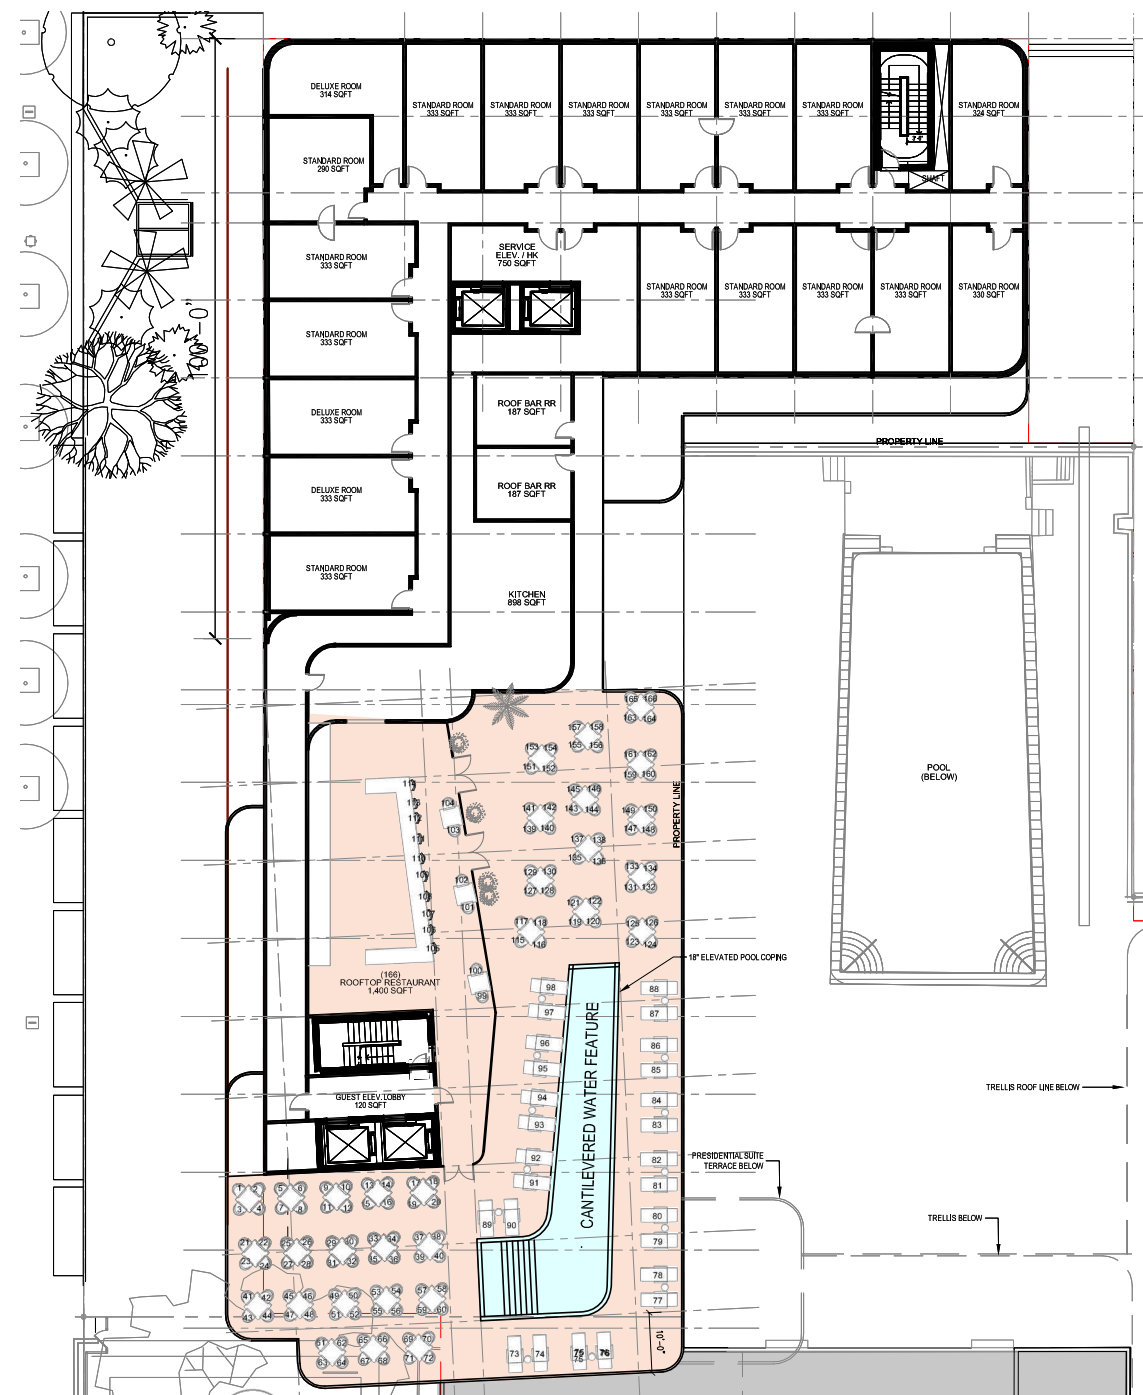

LEVEL 07: AMENITY DIAGRAM

NON F&B  
F&B

| WASHINGTON: AMENITIES | NON-F&B  | F&B          | SUBTOTALS    |
|-----------------------|----------|--------------|--------------|
| LEVEL 07              | SQFT     | SQFT         | SQFT         |
| ROOFTOP RESTAURANT    |          | 1,400        |              |
| ROOFTOP TERRACE       |          | 5,400        |              |
| <b>TOTAL PROVIDED</b> | <b>0</b> | <b>6,800</b> | <b>6,800</b> |

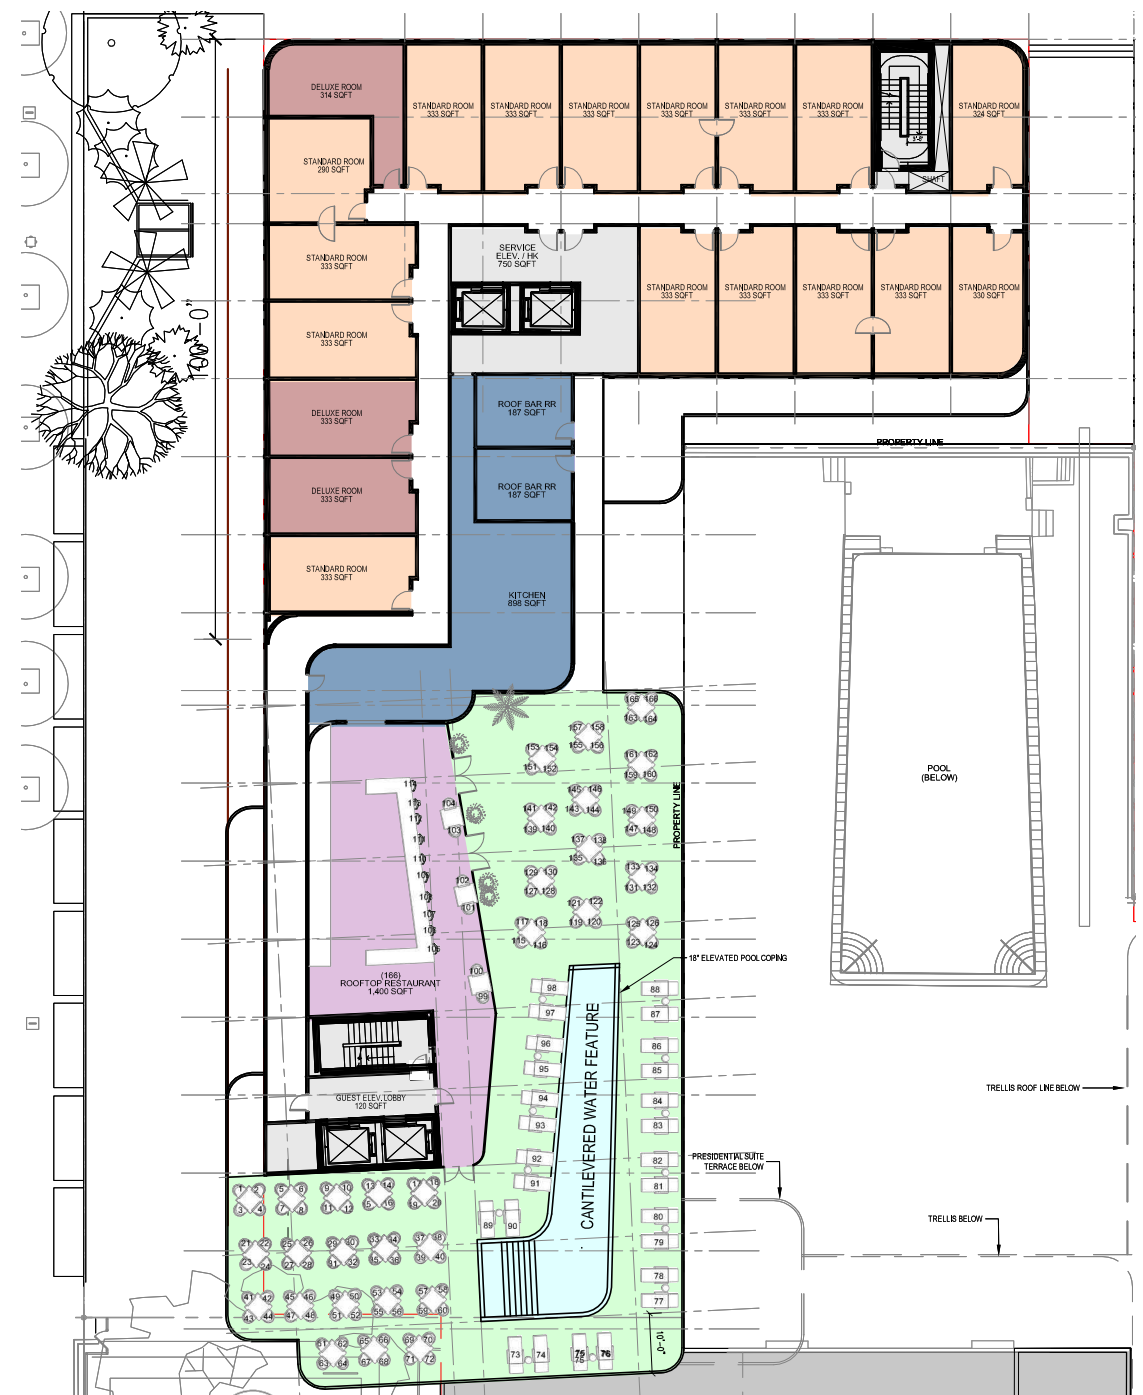


LEVEL 07: GSF DIAGRAM

| WASHINGTON BUILDING GSF | SQFT      |
|-------------------------|-----------|
| LEVEL 07                | 12,734.97 |

SCALE: 1/32" = 1'-0"



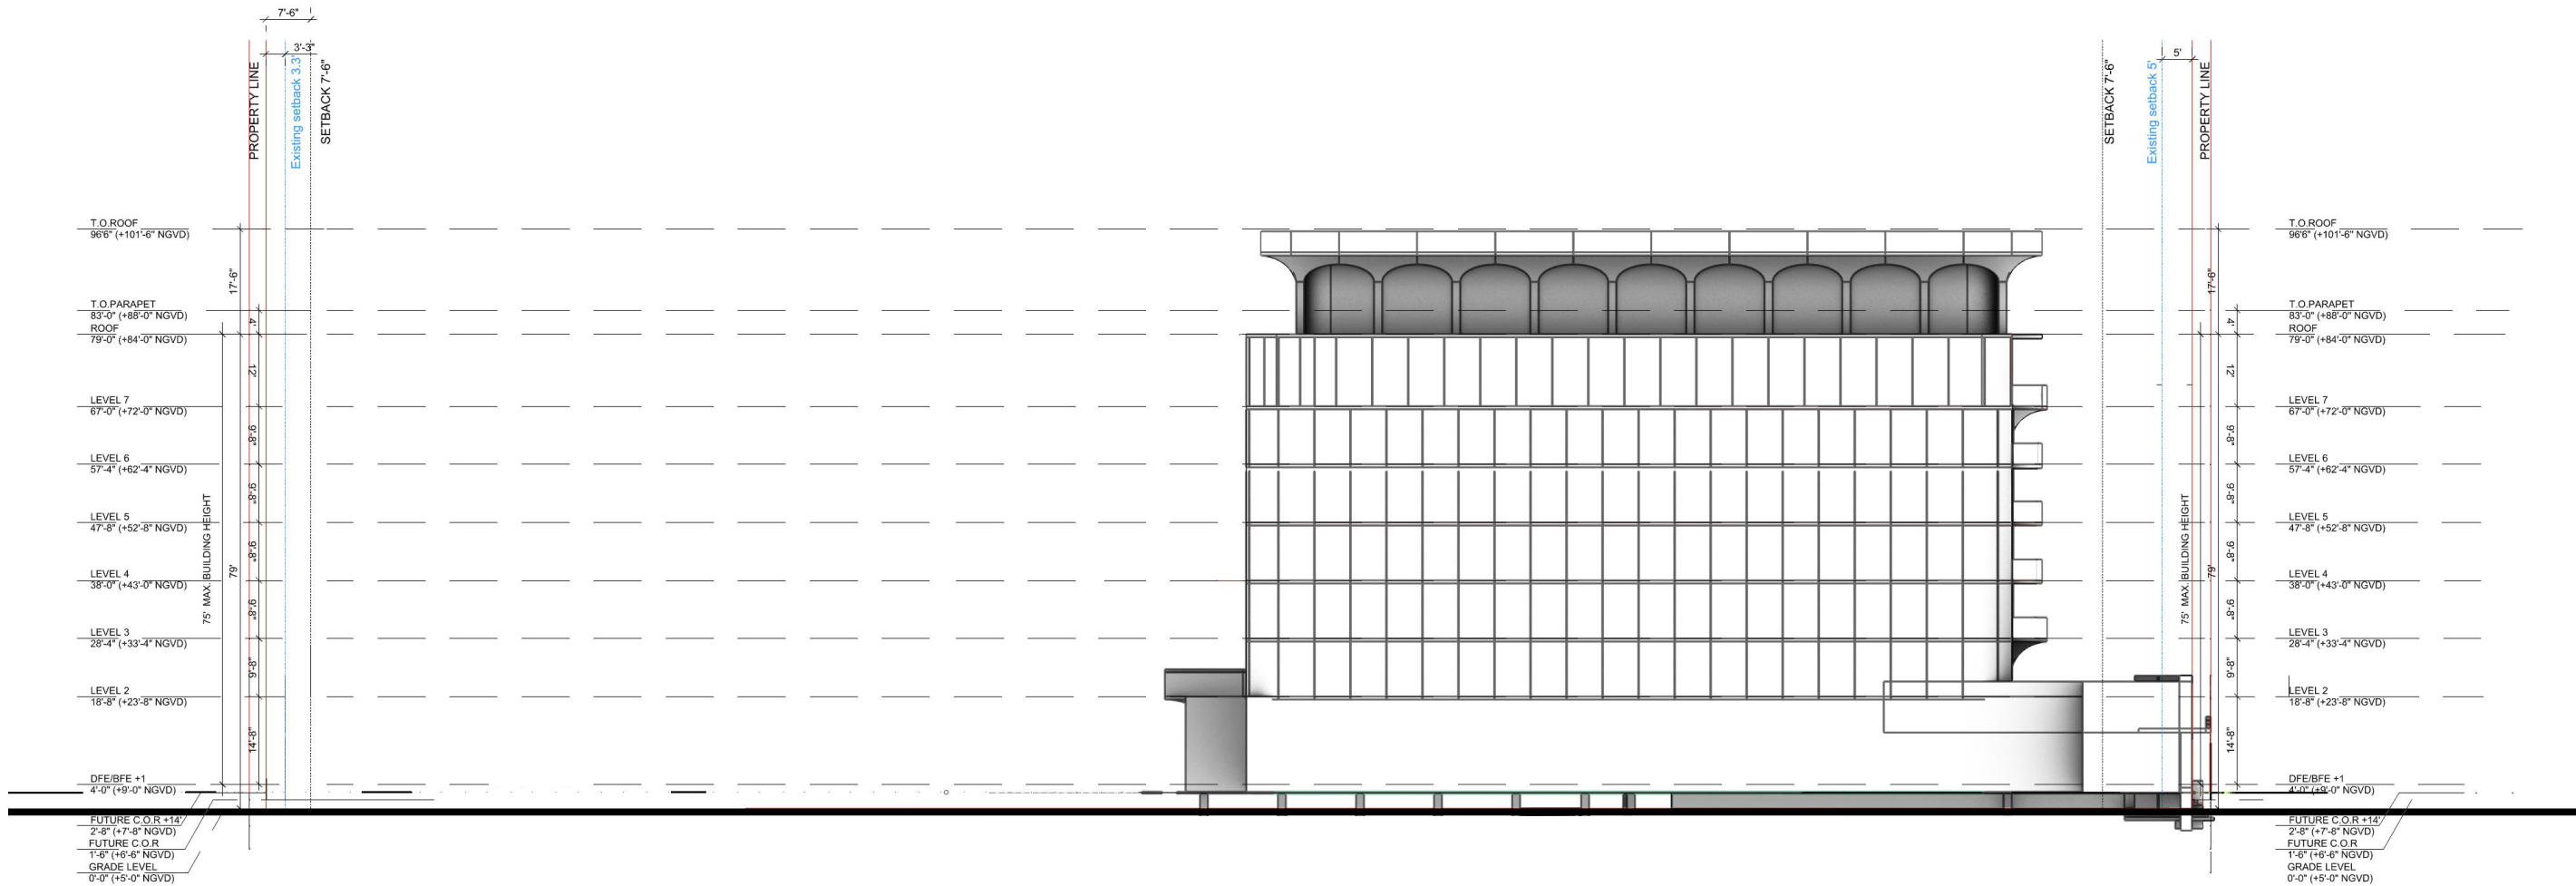

**NR**  
architect

**NORBERTO ROSENSTEIN  
ARCHITECT, INC.**

ARCHITECTURE - INTERIOR DESIGN - PLANNING  
126 S. FEDERAL HIGHWAY SUITE #202  
DANIA BEACH, FLORIDA 33004  
P: (954) 922-6551  
NROSENSTEIN@ROSENSTEINARCHITECT.COM  
WWW.ROSENSTEINARCHITECT.COM

STATE REG. NO. ARO016674  
NATL. REG. NO. 69178  
COPYRIGHT © 2024  
NORBERTO ROSENSTEIN  
ARCHITECT, INC.  
ALL RIGHTS RESERVED. THIS  
DOCUMENT OR PARTS THEREOF,  
MAY NOT BE REPRODUCED IN ANY  
FORM WITHOUT PERMISSION.

| DESIGNED | DRAWN | CHECKED |
|----------|-------|---------|
|          |       |         |

I HEREBY CERTIFY THAT THESE  
PLANS WERE PREPARED BY ME  
OR UNDER  
MY SUPERVISION, AND TO THE  
BEST OF MY KNOWLEDGE,  
COMPLY WITH ALL APPLICABLE  
CODES.

|  |  |  |
|--|--|--|
|  |  |  |
|  |  |  |
|  |  |  |
|  |  |  |
|  |  |  |

REVISIONS

| COMM. | DATE |
|-------|------|
|       |      |


**TREEHOUSE HOTEL,  
MIAMI BEACH**

**1500 COLLINS +  
1509-1515 WASHINGTON  
AVE, MIAMI BEACH, FL,  
33139**

**DEMOLITION / PROPOSED  
NORTH ELEVATION**

A3-31



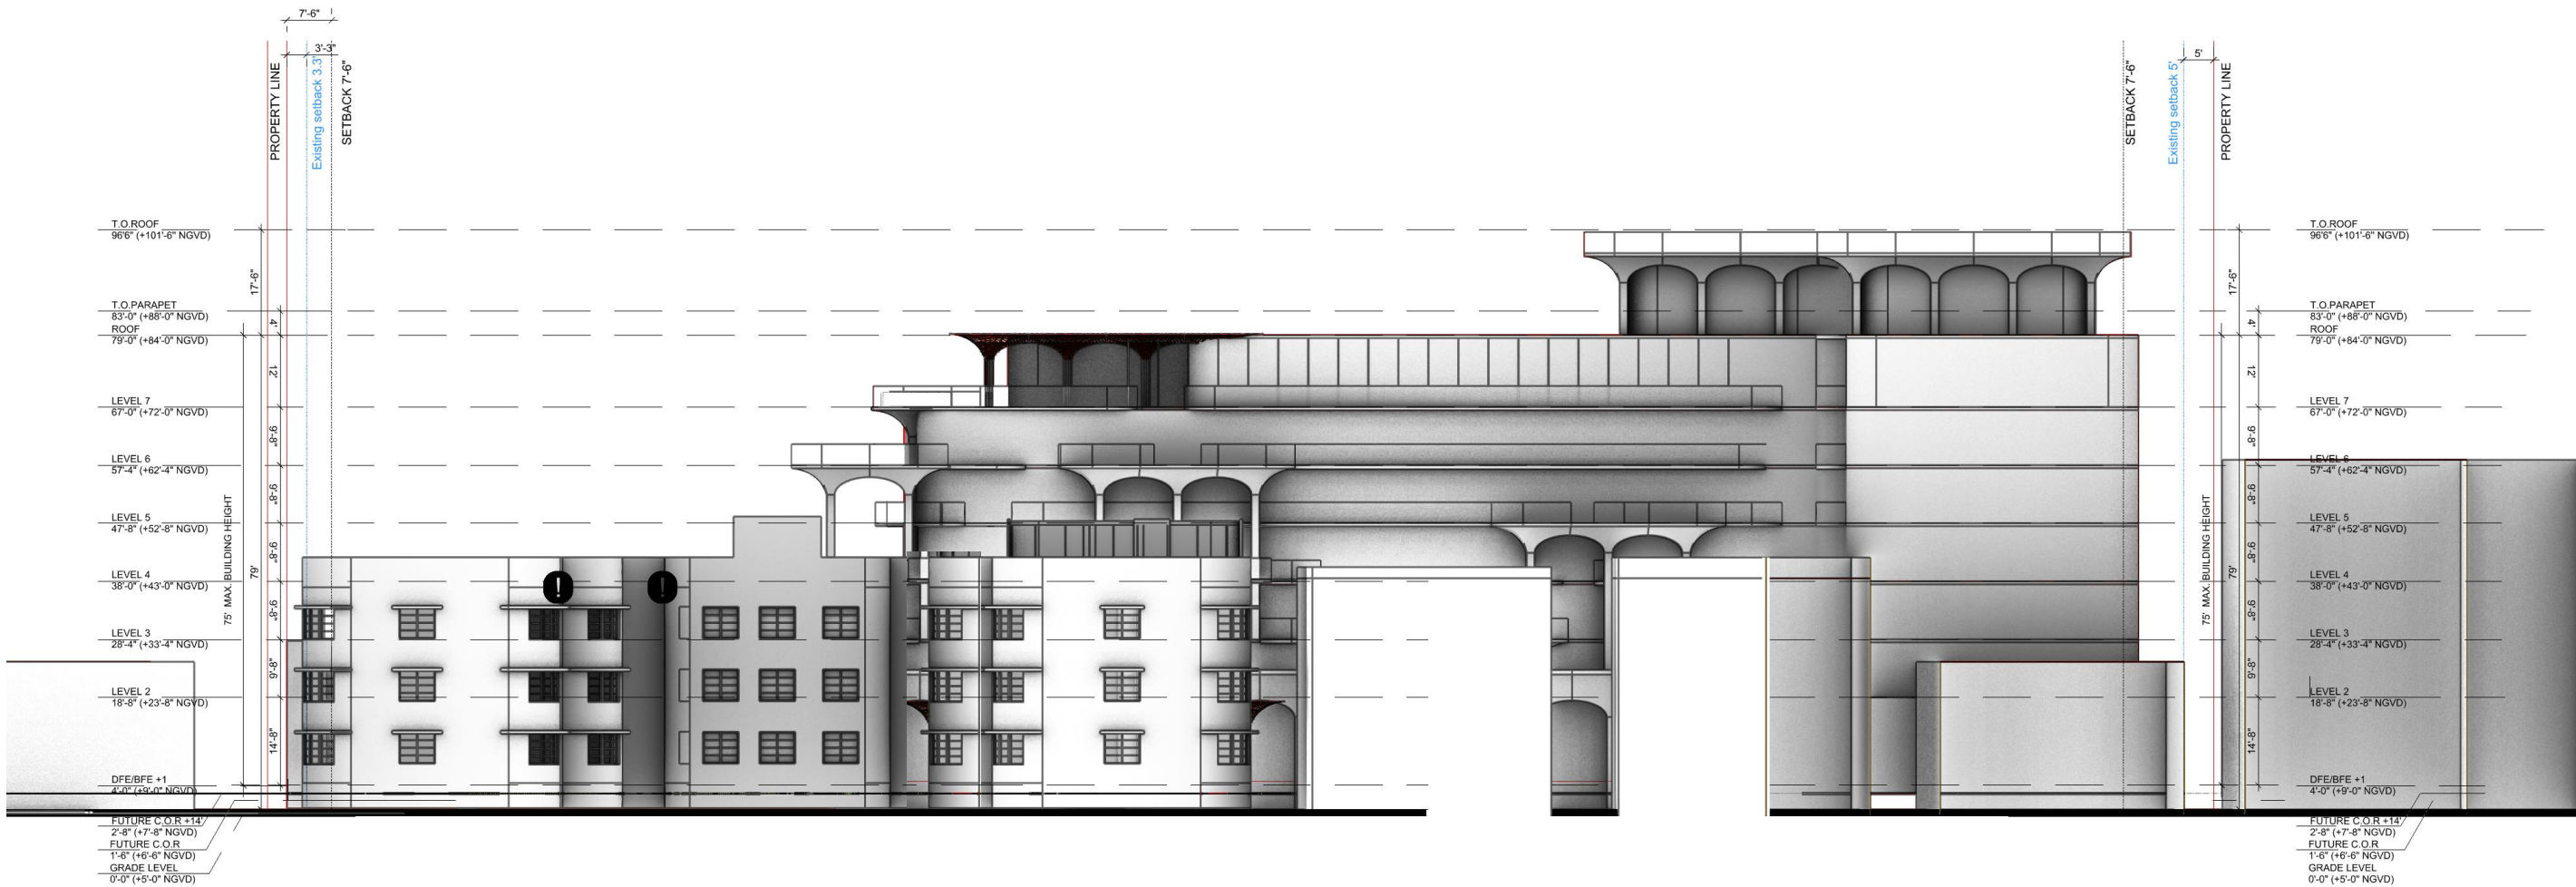

**NR**  
architect

**NORBERTO ROSENSTEIN  
ARCHITECT, INC.**

ARCHITECTURE - INTERIOR DESIGN - PLANNING  
126 S. FEDERAL HIGHWAY SUITE #202  
DANIA BEACH, FLORIDA 33004  
P: (954) 922-6551  
NROSENSTEIN@ROSENSTEINARCHITECT.COM  
WWW.ROSENSTEINARCHITECT.COM

STATE REG. NO. AROO16674  
NATL. REG. NO. 69178  
COPYRIGHT © 2024  
NORBERTO ROSENSTEIN  
ARCHITECT, INC.  
ALL RIGHTS RESERVED. THIS  
DOCUMENT OR PARTS THEREOF,  
MAY NOT BE REPRODUCED IN ANY  
FORM WITHOUT PERMISSION.

| DESIGNED | DRAWN | CHECKED |
|----------|-------|---------|
|          |       |         |

I HEREBY CERTIFY THAT THESE  
PLANS WERE PREPARED BY ME  
OR UNDER  
MY SUPERVISION, AND TO THE  
BEST OF MY KNOWLEDGE,  
COMPLY WITH ALL APPLICABLE  
CODES.

|  |  |  |
|--|--|--|
|  |  |  |
|  |  |  |
|  |  |  |
|  |  |  |
|  |  |  |


| R E V I S I O N S |      |
|-------------------|------|
| COMM.             | DATE |
|                   |      |

**TREEHOUSE HOTEL,  
MIAMI BEACH**

**1500 COLLINS +  
1509-1515 WASHINGTON  
AVE, MIAMI BEACH, FL,  
33139**

**DEMOLITION / PROPOSED  
EAST ELEVATION**

**A3-32**

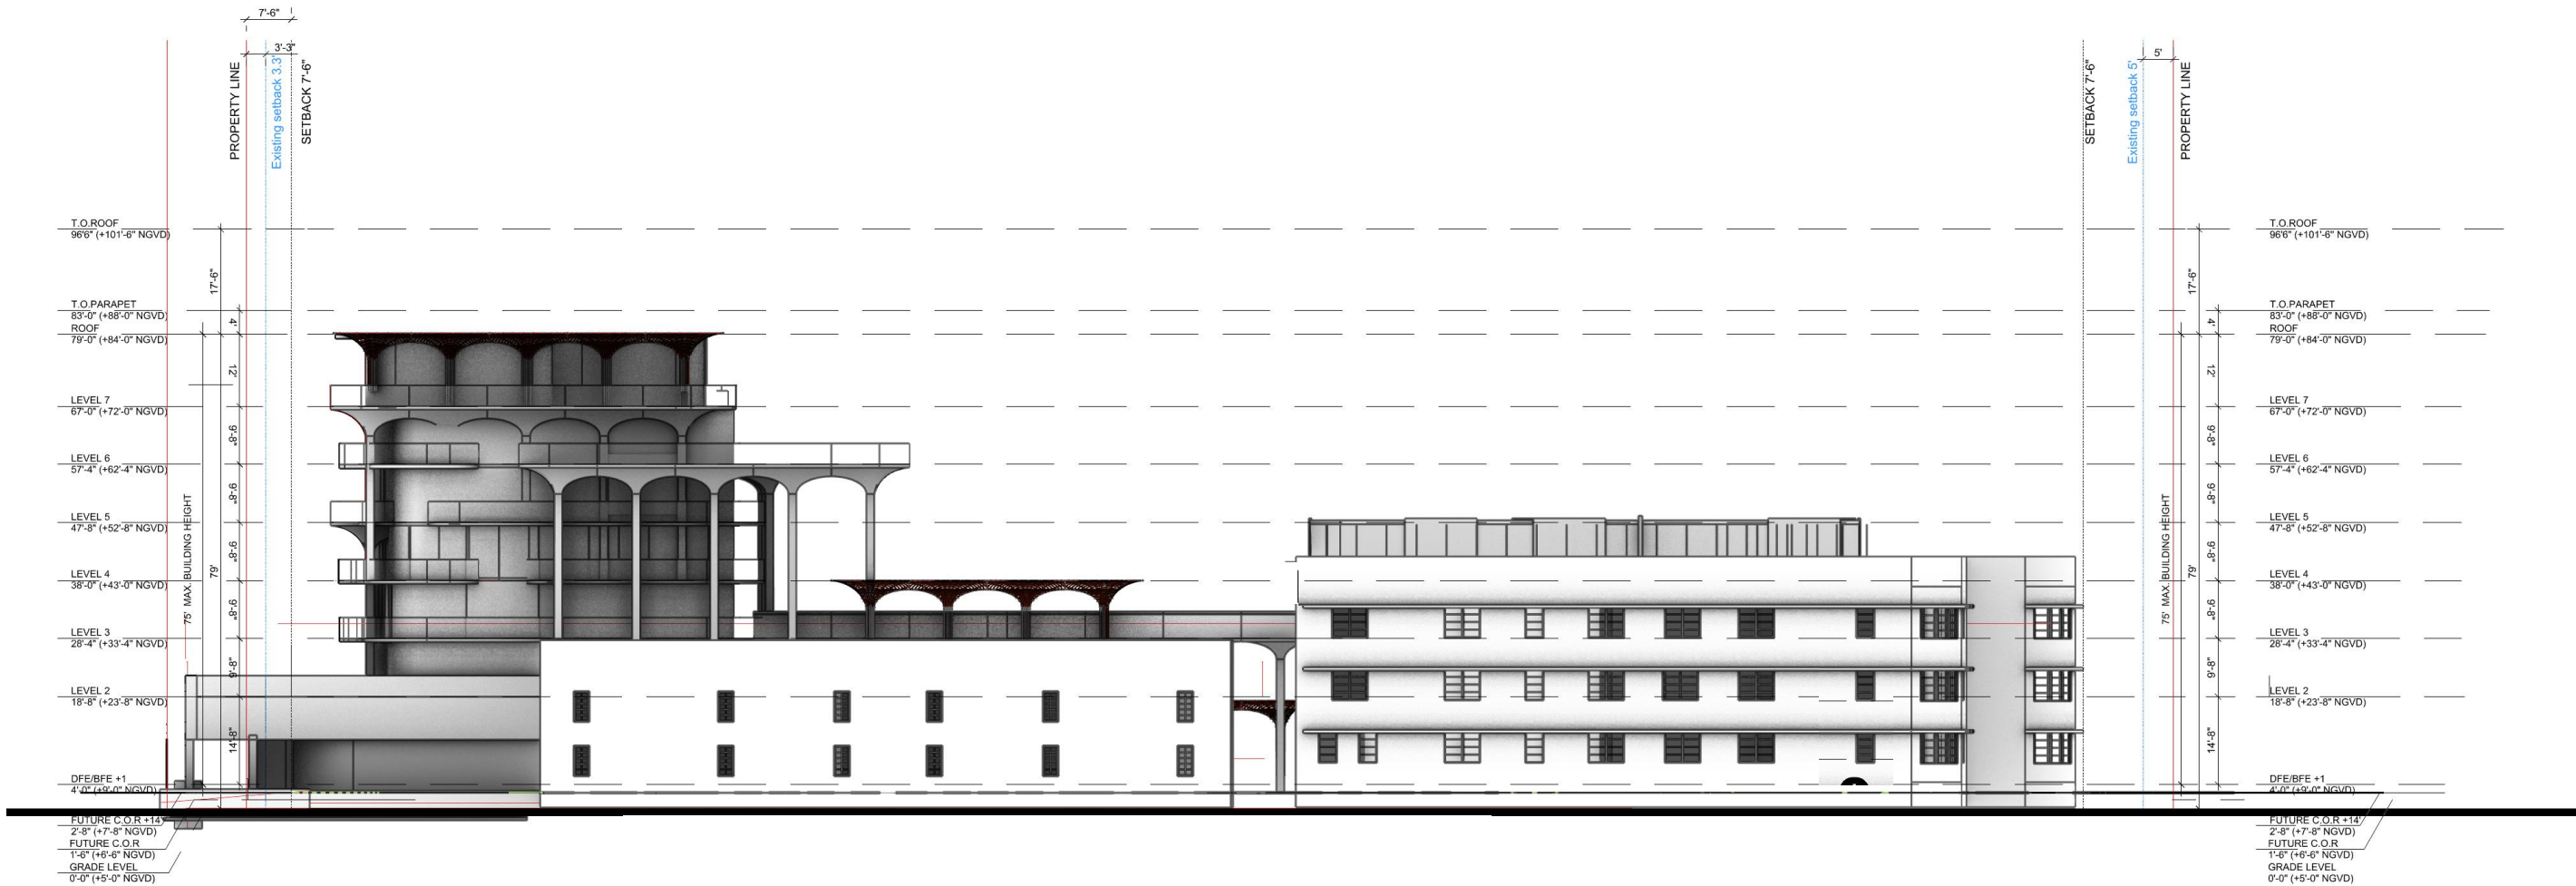

**NR**  
architect

**NORBERTO ROSENSTEIN  
ARCHITECT, INC.**

ARCHITECTURE - INTERIOR DESIGN - PLANNING  
126 S. FEDERAL HIGHWAY SUITE #202  
DANIA BEACH, FLORIDA 33004  
P: (954) 922-6551  
NROSENSTEIN@ROSENSTEINARCHITECT.COM  
WWW.ROSENSTEINARCHITECT.COM

STATE REG. NO. ARO016674  
NATL. REG. NO. 69178  
COPYRIGHT © 2024  
NORBERTO ROSENSTEIN  
ARCHITECT, INC.  
ALL RIGHTS RESERVED. THIS  
DOCUMENT OR PARTS THEREOF,  
MAY NOT BE REPRODUCED IN ANY  
FORM WITHOUT PERMISSION.

| DESIGNED | DRAWN | CHECKED |
|----------|-------|---------|
|          |       |         |

I HEREBY CERTIFY THAT THESE  
PLANS WERE PREPARED BY ME  
OR UNDER  
MY SUPERVISION, AND TO THE  
BEST OF MY KNOWLEDGE,  
COMPLY WITH ALL APPLICABLE  
CODES.


|  |  |  |
|--|--|--|
|  |  |  |
|  |  |  |
|  |  |  |
|  |  |  |
|  |  |  |

| REVISIONS |      |
|-----------|------|
| COMM.     | DATE |
|           |      |

**TREEHOUSE HOTEL,  
MIAMI BEACH**

**1500 COLLINS +  
1509-1515 WASHINGTON  
AVE, MIAMI BEACH, FL,  
33139**

**DEMOLITION / PROPOSED  
SOUTH ELEVATION**

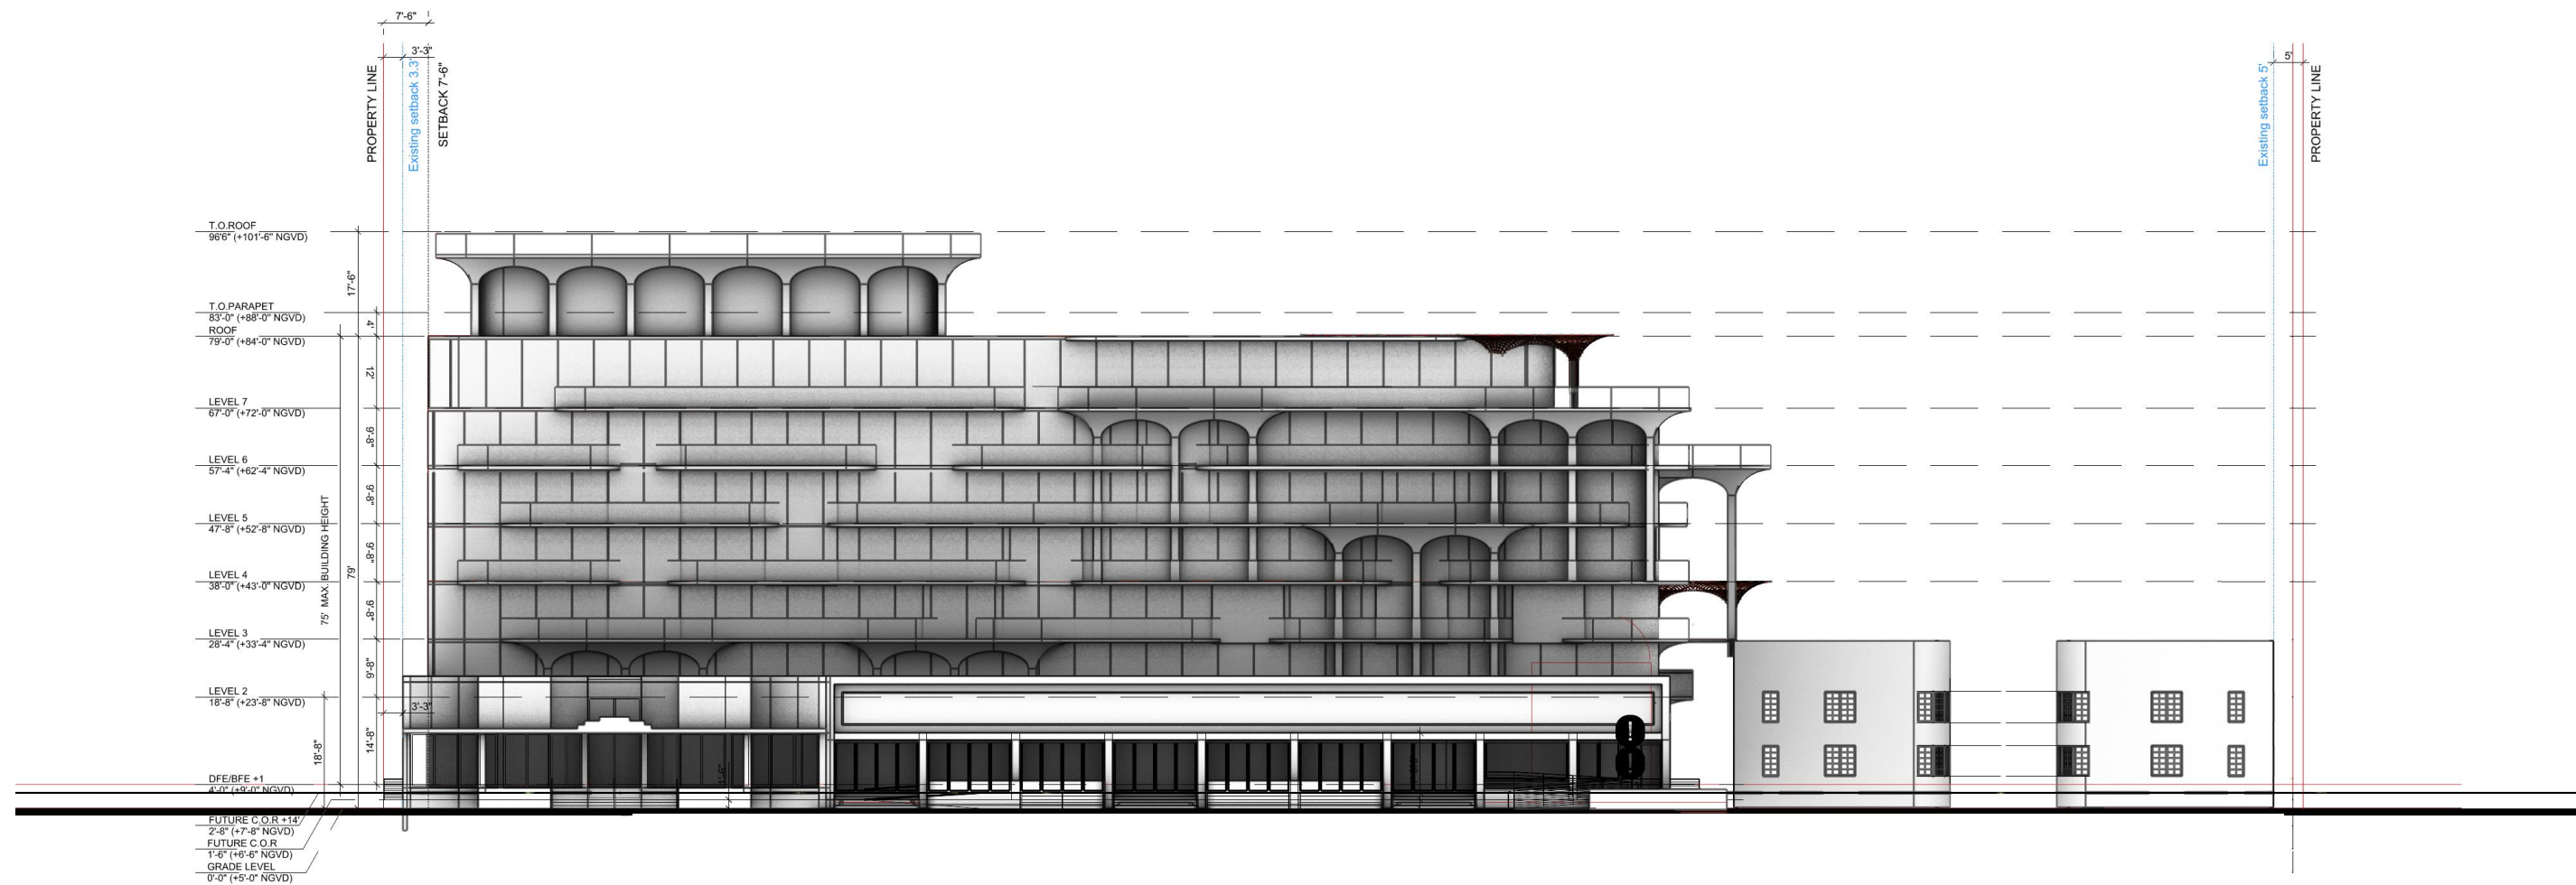

**NR**  
architect

**NORBERTO ROSENSTEIN  
ARCHITECT, INC.**

STATE REG. NO. AROO16674  
NATL. REG. NO. 69178  
COPYRIGHT © 2024  
NORBERTO ROSENSTEIN  
ARCHITECT, INC.  
ALL RIGHTS RESERVED. THIS  
DOCUMENT OR PARTS THEREOF,  
MAY NOT BE REPRODUCED IN ANY  
FORM WITHOUT PERMISSION.

|          |       |         |
|----------|-------|---------|
| DESIGNED | DRAWN | CHECKED |
|----------|-------|---------|

I HEREBY CERTIFY THAT THESE  
PLANS WERE PREPARED BY ME  
OR UNDER  
MY SUPERVISION, AND TO THE  
BEST OF MY KNOWLEDGE,  
COMPLY WITH ALL APPLICABLE  
CODES.

|  |  |  |
|--|--|--|
|  |  |  |
|  |  |  |
|  |  |  |
|  |  |  |
|  |  |  |
|  |  |  |


## REVISIONS

| COMM. | DATE |
|-------|------|
|-------|------|

**TREEHOUSE HOTEL,  
MIAMI BEACH**

DEMOLITION / PROPOSED  
SOUTH ELEVATION



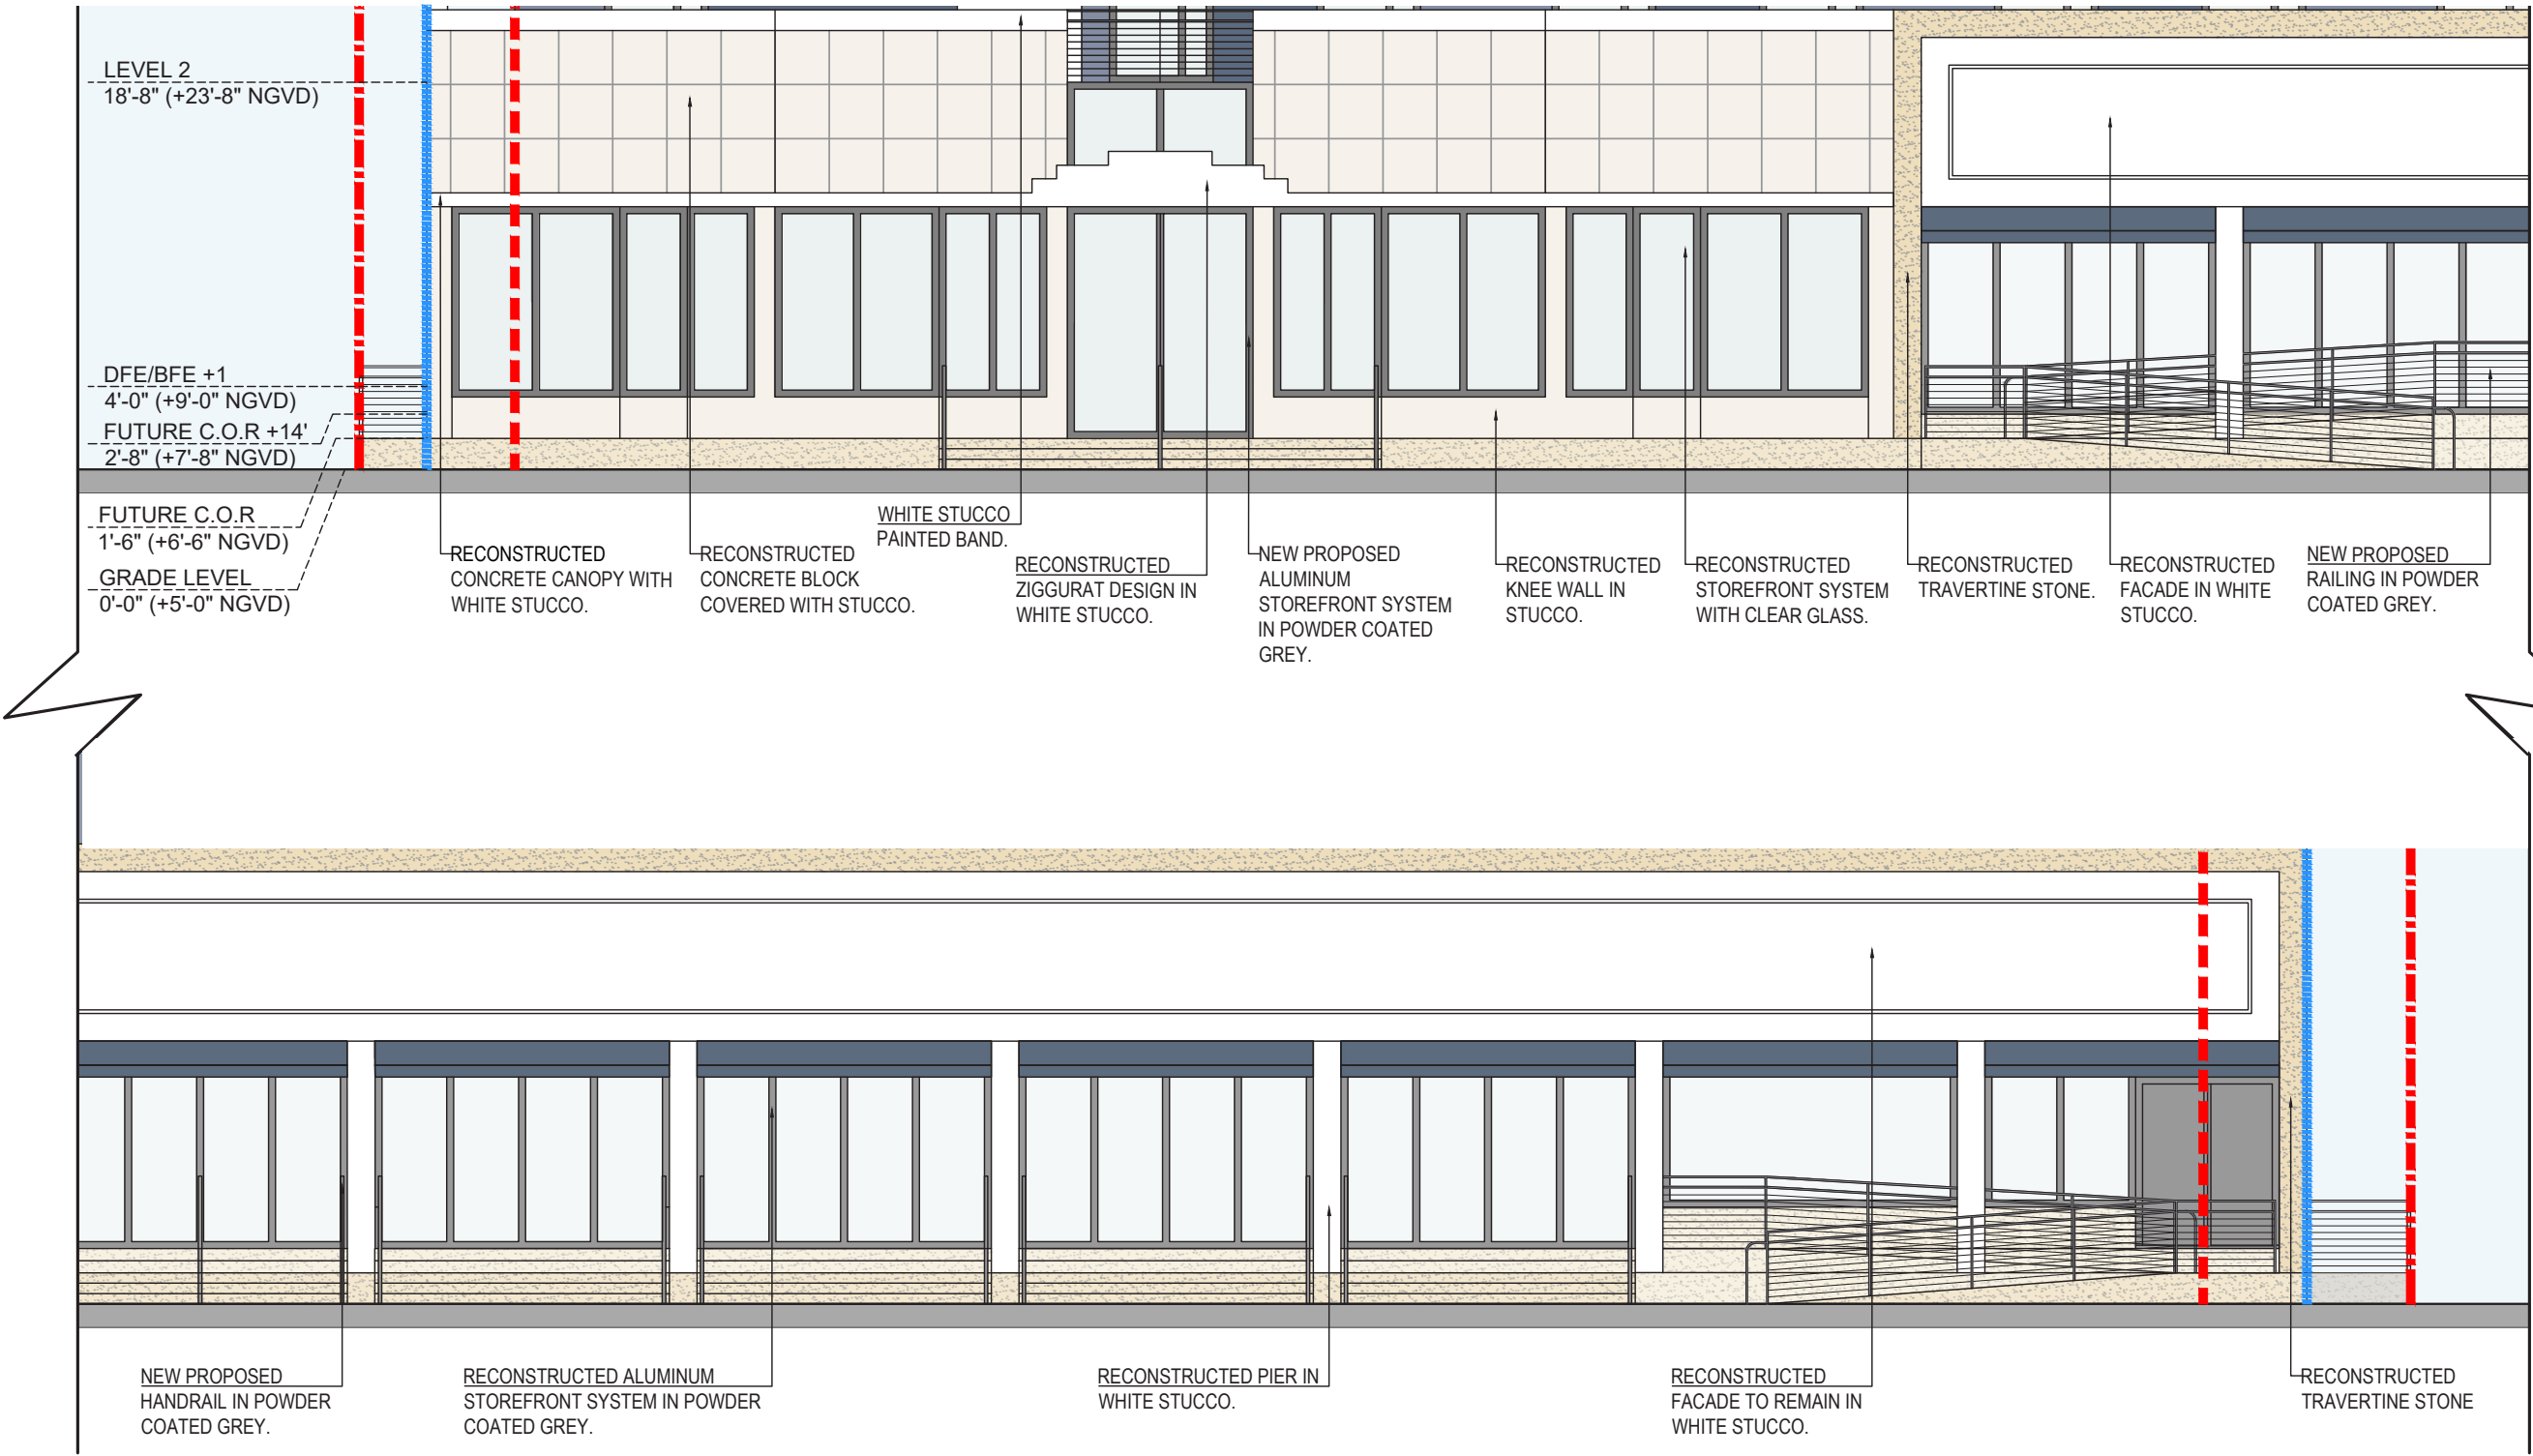

**NR**  
architect

**NORBERTO ROSENSTEIN  
ARCHITECT, INC.**  
ARCHITECTURE - INTERIOR DESIGN - PLANNING  
126 S. FEDERAL HIGHWAY SUITE #202  
DANIA BEACH, FLORIDA 33004  
P: (954) 922-6551  
NROSENSTEIN@ROSENSTEINARCHITECT.COM  
WWW.ROSENSTEINARCHITECT.COM

STATE REG. NO. AROO16674  
NATL. REG. NO. 69178  
COPYRIGHT © 2024  
NORBERTO ROSENSTEIN  
ARCHITECT, INC.  
ALL RIGHTS RESERVED. THIS  
DOCUMENT OR PARTS THEREOF,  
MAY NOT BE REPRODUCED IN ANY  
FORM WITHOUT PERMISSION.

| DESIGNED | DRAWN | CHECKED |
|----------|-------|---------|
|          |       |         |

I HEREBY CERTIFY THAT THESE  
PLANS WERE PREPARED BY ME  
OR UNDER  
MY SUPERVISION, AND TO THE  
BEST OF MY KNOWLEDGE,  
COMPLY WITH ALL APPLICABLE  
CODES.

|  |  |  |
|--|--|--|
|  |  |  |
|  |  |  |
|  |  |  |
|  |  |  |
|  |  |  |

| REVISIONS |      |
|-----------|------|
| COMM.     | DATE |
|           |      |
|           |      |
|           |      |

**TREEHOUSE HOTEL,  
MIAMI BEACH**

1500 COLLINS +  
1509-1515 WASHINGTON  
AVE, MIAMI BEACH, FL,  
33139

DEMOLITION / PROPOSED  
SOUTH ELEVATION ENLG.

A3-35