



LOCATION MAP



VIEW 04



VIEW 05




VIEW 06




VIEW FROM SOUTHEAST




VIEW FROM EAST

 


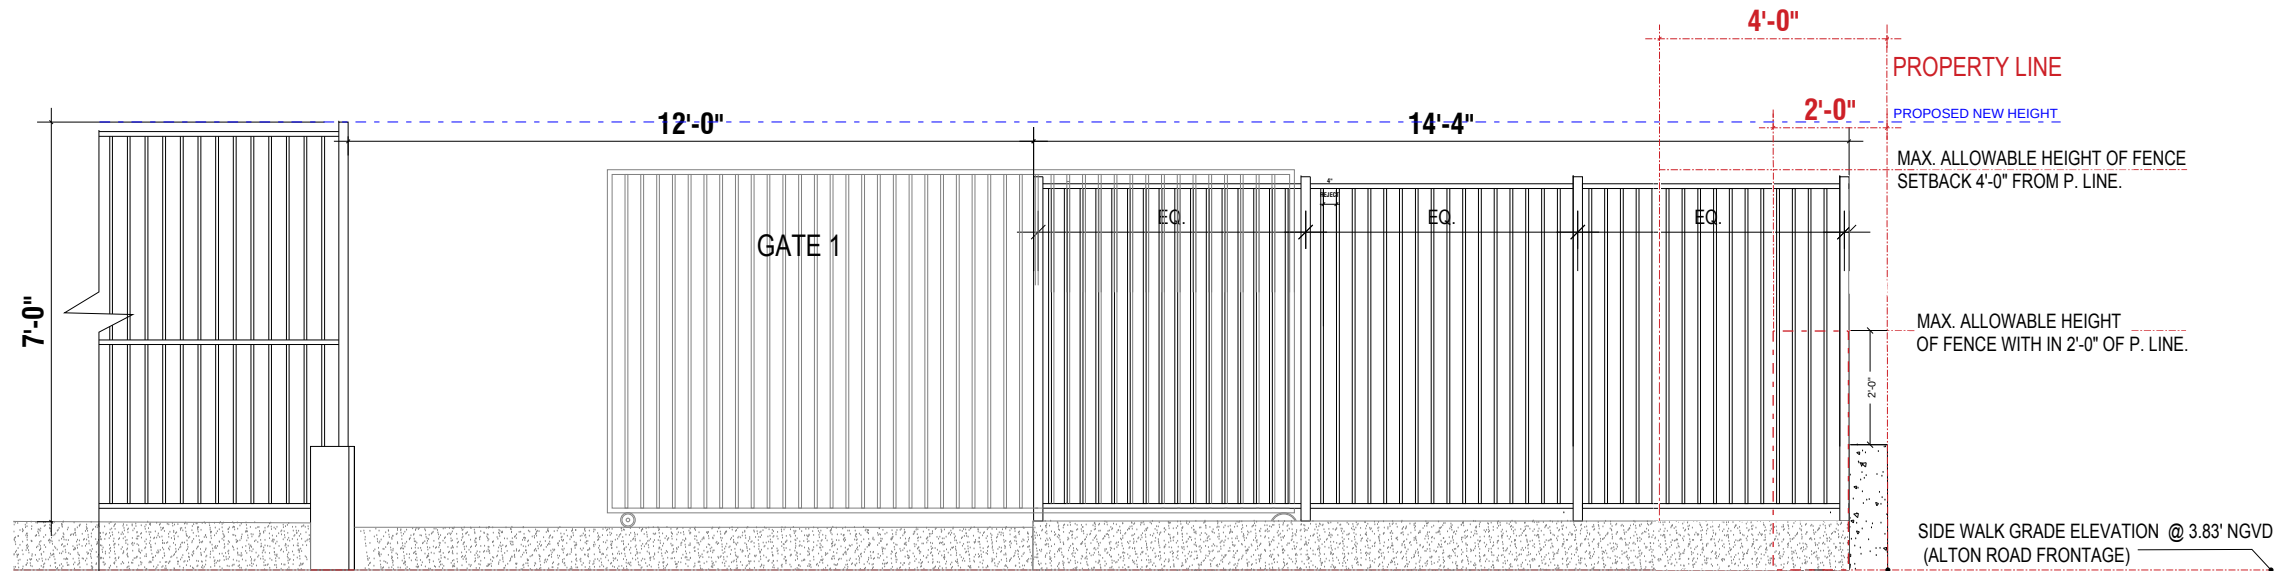

1 ROLLING GATE#1 - ACCESS TO TALMUDIC BUILDING

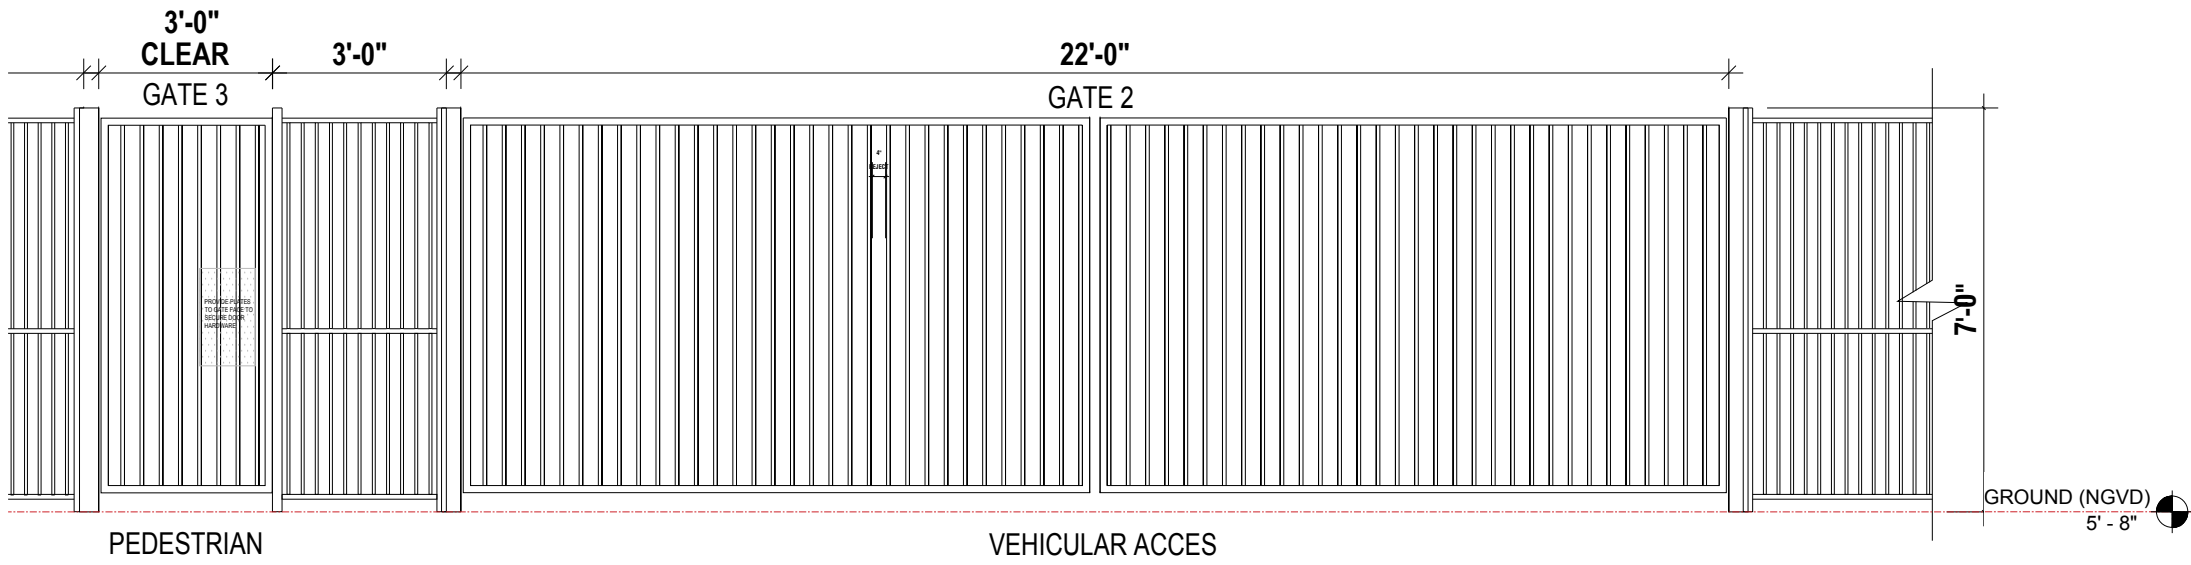


2 SWING GATE#2 & #3

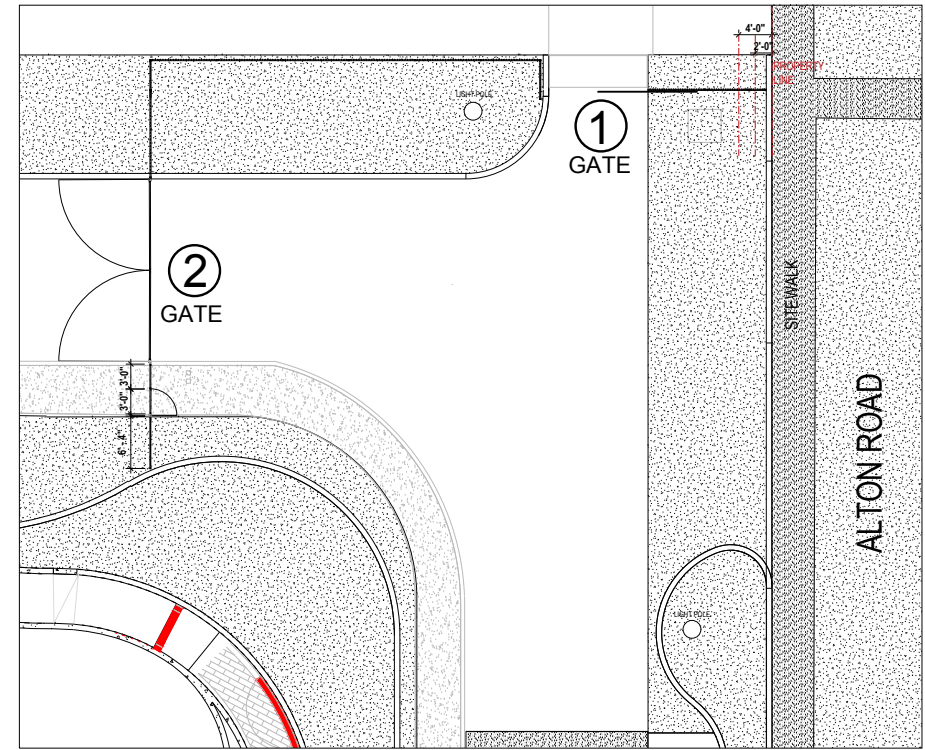


KEY PLAN - PARTIAL SITE PLAN


SCALE: N.T.S.

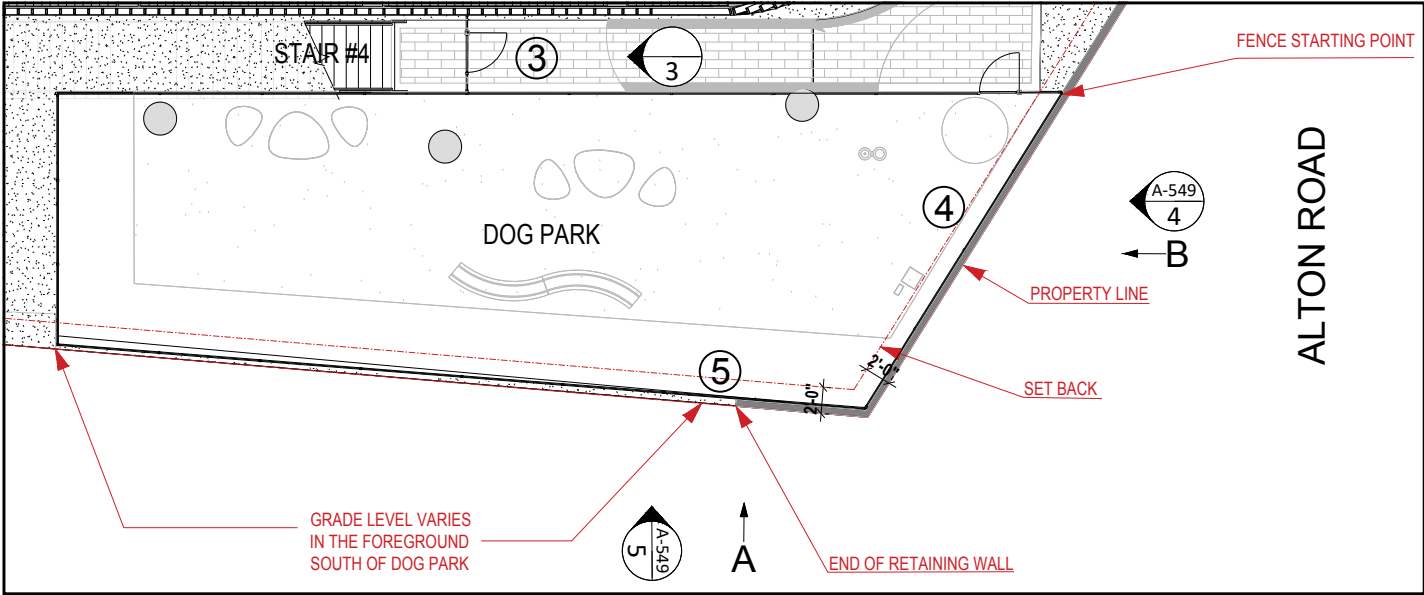


KEY PLAN @ DOG PARK

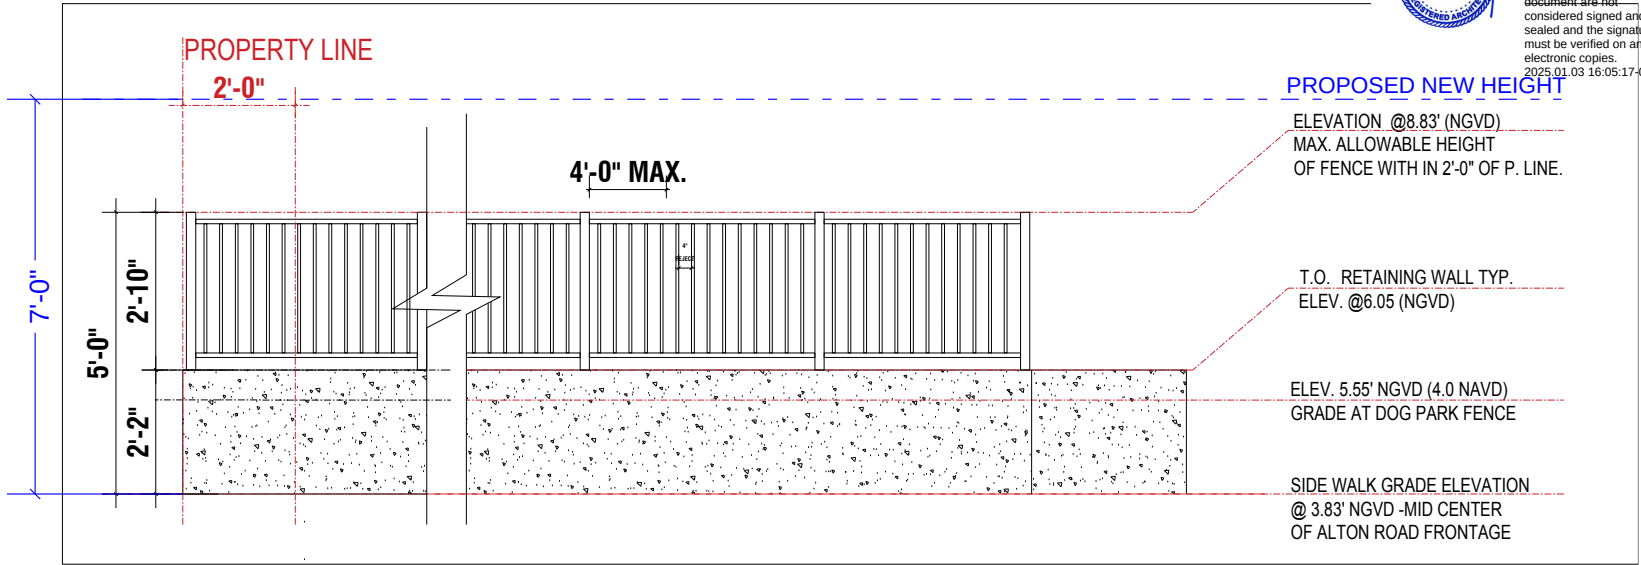

METAL FENCE - ELEVATION B - EAST

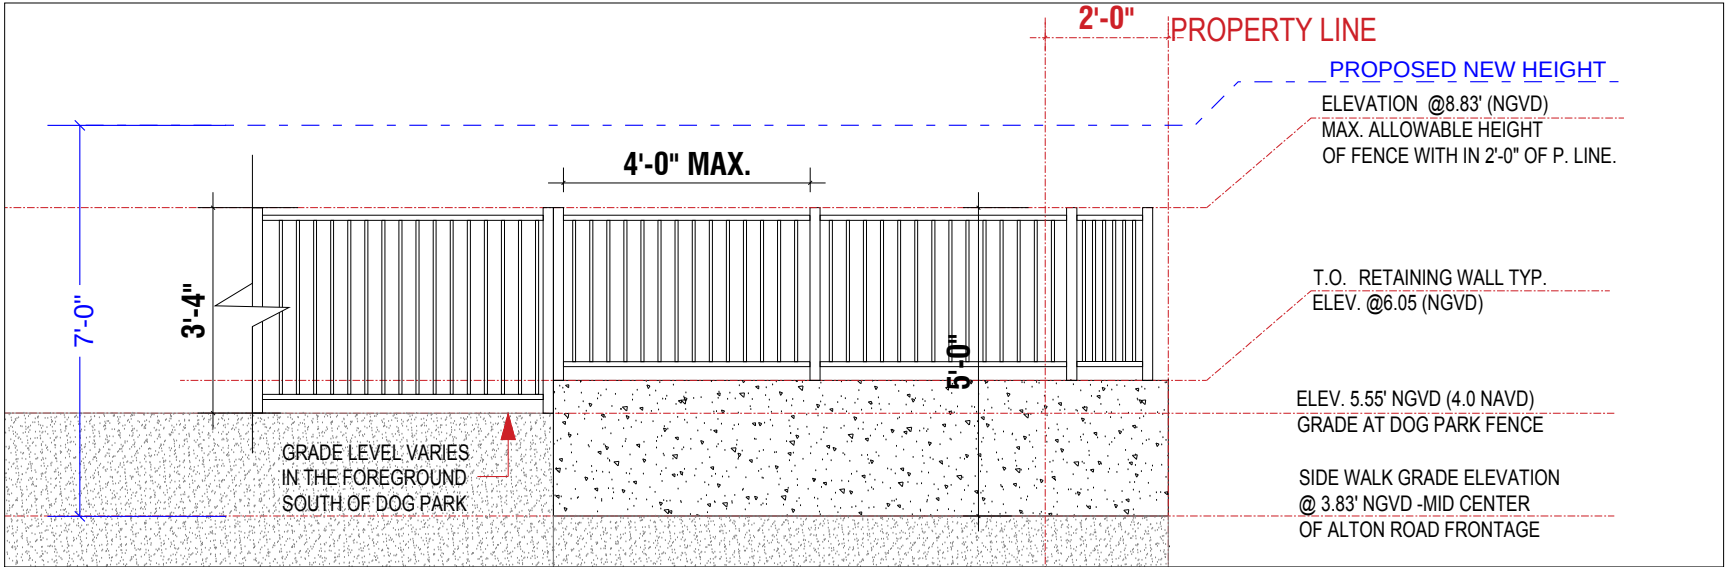


METAL FENCE - ELEVATION A- SOUTH

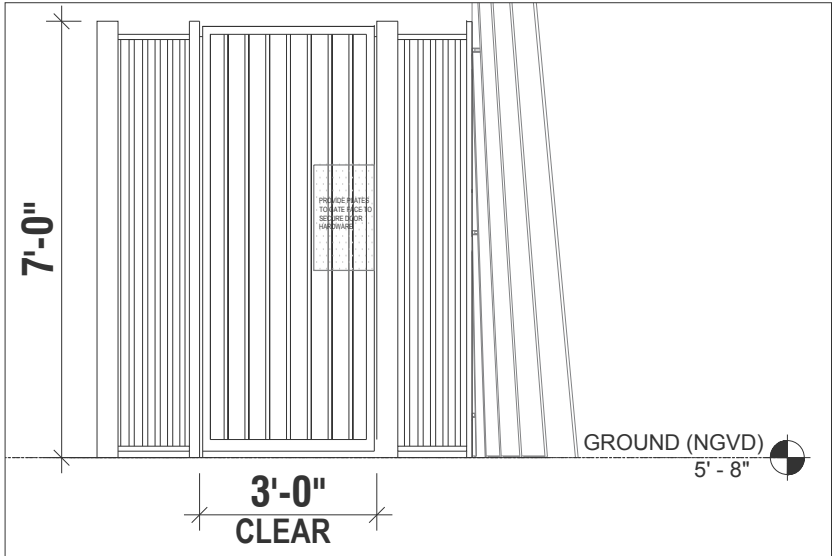

DOOR GATE@ STAIR # 4



01- WHITE METAL FINISH

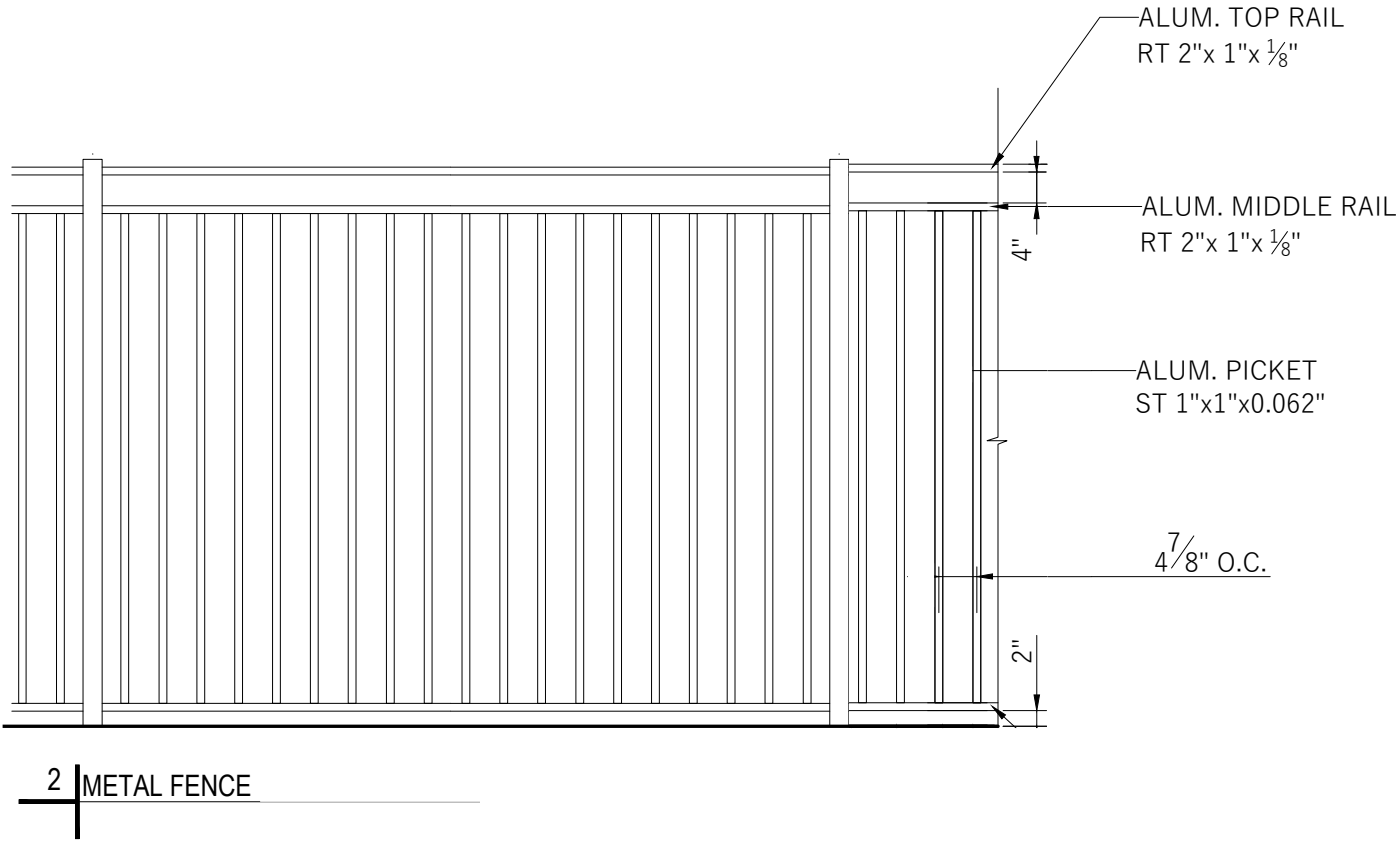

ARQUITECTONICA

2900 Oak Avenue, Miami, FL 33133
T 305.372.1812 F 305.372.1175

ALL DESIGNS INDICATED IN THESE DRAWINGS ARE PROPERTY OF ARQUITECTONICA INTERNATIONAL CORP. NO COPIES, TRANSMISSIONS, REPRODUCTIONS OR ELECTRONIC MANIPULATION OF ANY PORTION OF THESE DRAWINGS IN THE WHOLE OR IN PART ARE TO BE MADE WITHOUT THE EXPRESS OF WRITTEN AUTHORIZATION OF ARQUITECTONICA INTERNATIONAL CORP. DESIGN INTENT SHOWN IS SUBJECT TO REVIEW AND APPROVAL OF ALL APPLICABLE LOCAL AND GOVERNMENTAL AUTHORITIES HAVING JURISDICTION. ALL COPYRIGHTS RESERVED © 2019. THE DATA INCLUDED IN THIS STUDY IS CONCEPTUAL IN NATURE AND WILL CONTINUE TO BE MODIFIED THROUGHOUT THE COURSE OF THE PROJECTS DEVELOPMENT WITH THE EVENTUAL INTEGRATION OF STRUCTURAL, MEP AND LIFE SAFETY SYSTEMS. AS THESE ARE FURTHER REFINED, THE NUMBERS WILL BE ADJUSTED ACCORDINGLY.

DRB FINAL SUBMITTAL

3900 ALTON ROAD, MIAMI
BEACH, FL 33140

PROPOSED FENCE MATERIAL

SCALE:

DATE:
01/05/2025

A0-13