


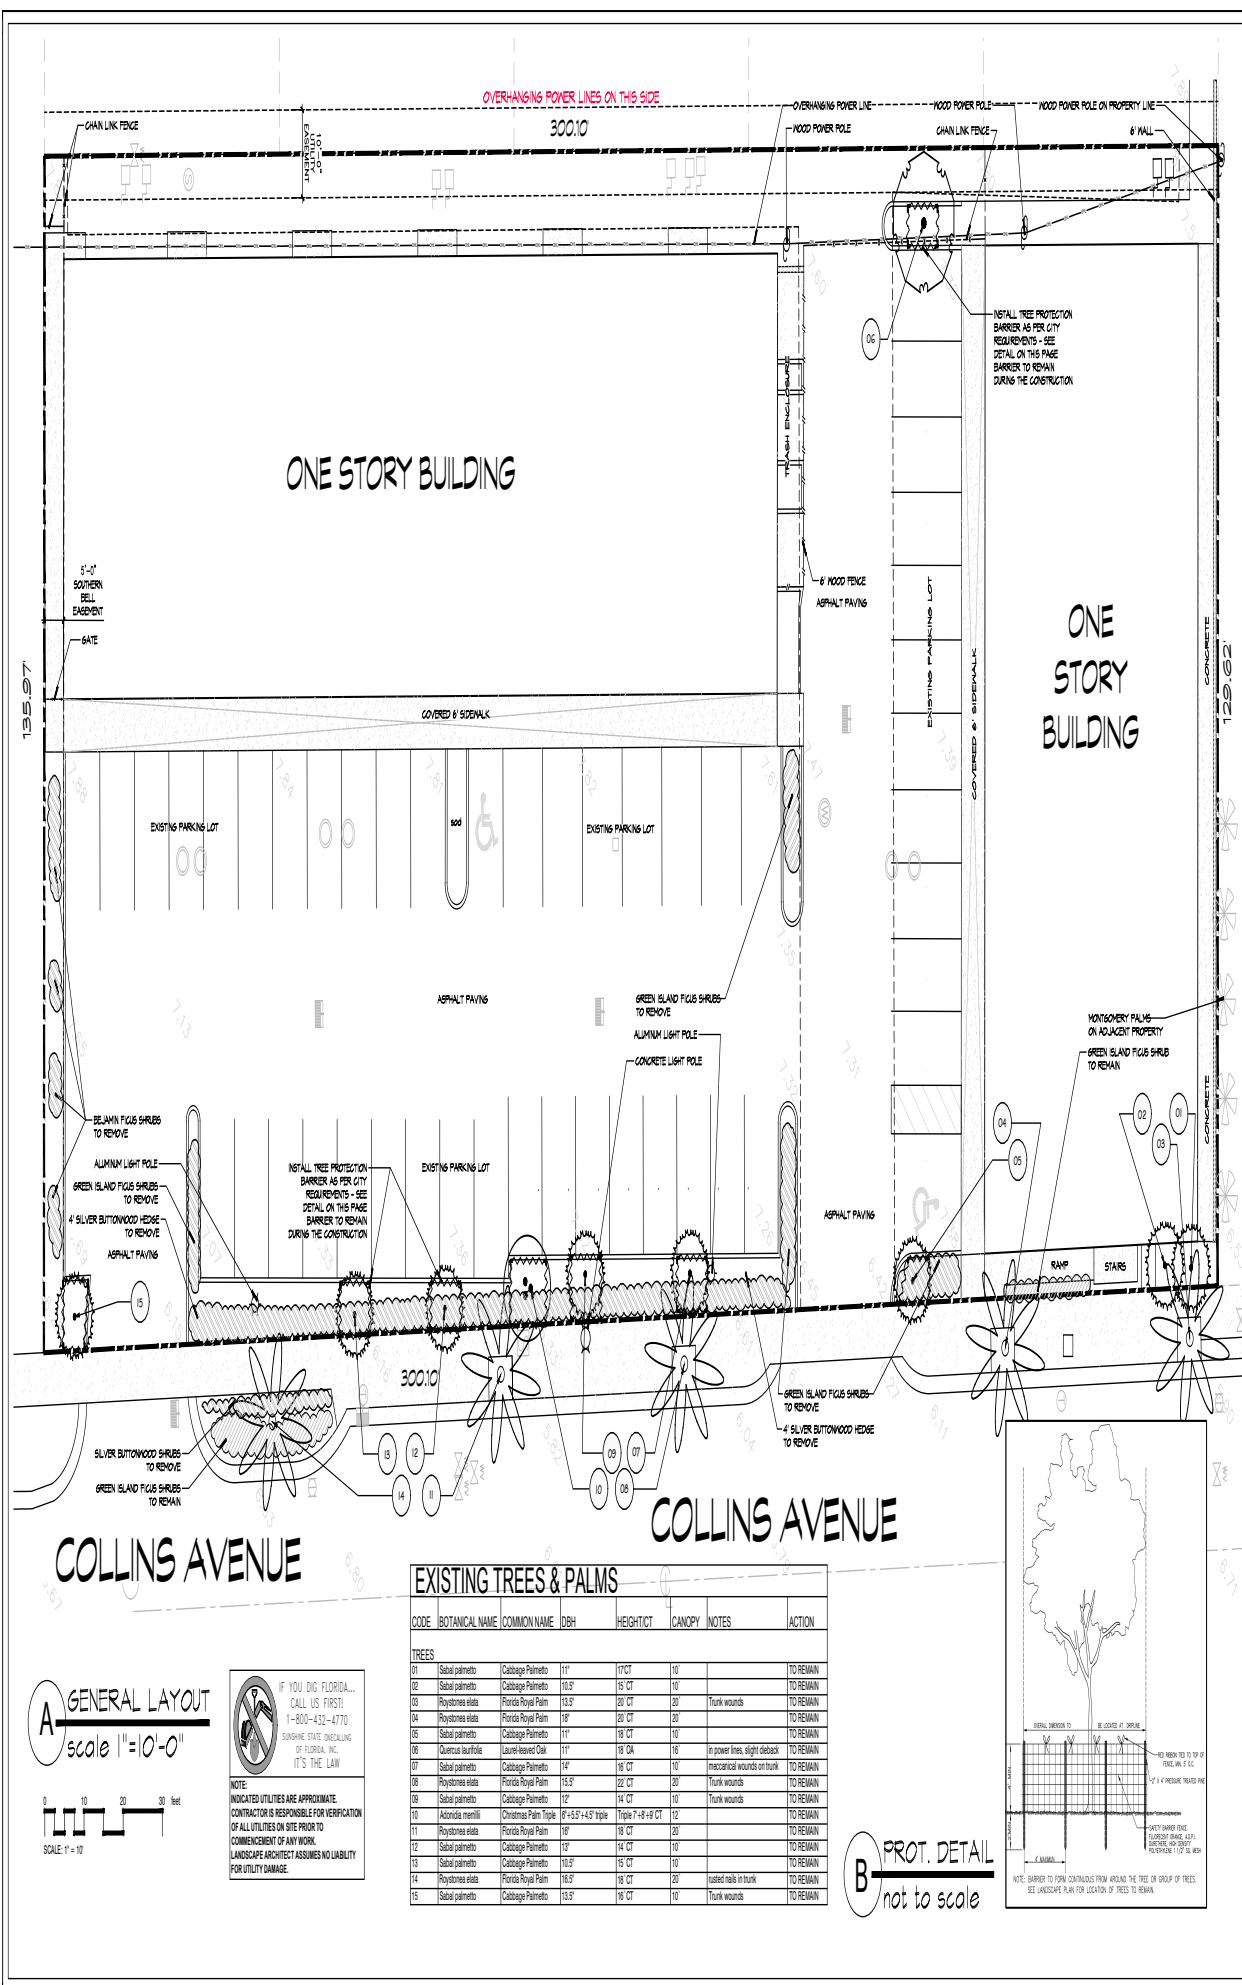


Digitally signed by Gabriela Fojt
Date: 2025.07.31 14:24:32 -0400

The Mirror of Paradise
 Gabriella Fojt
 LA 6667277
 ISA FL-10207A

2300 E. Oakland Park Blvd
Suite 208
Fort Lauderdale
FL 33306
c (954) 478 3064
www.florida-landscape.com
gabriela@themirrorofparadise.com



SCALE	1"=10'-0"
DESIGNED BY	GF
DRAWN BY	KM,GF
CHECKED BY	GF
DATE	07.31.2025
REVISIONS	

[illegible]

--	--


Avenue
la

PLA	collins
	, Flor
PLAN	

LINS 6812 Bead	DVAL
----------------------	------

COM	REMARKS
6772	
Mian	

DT -1 OF 1

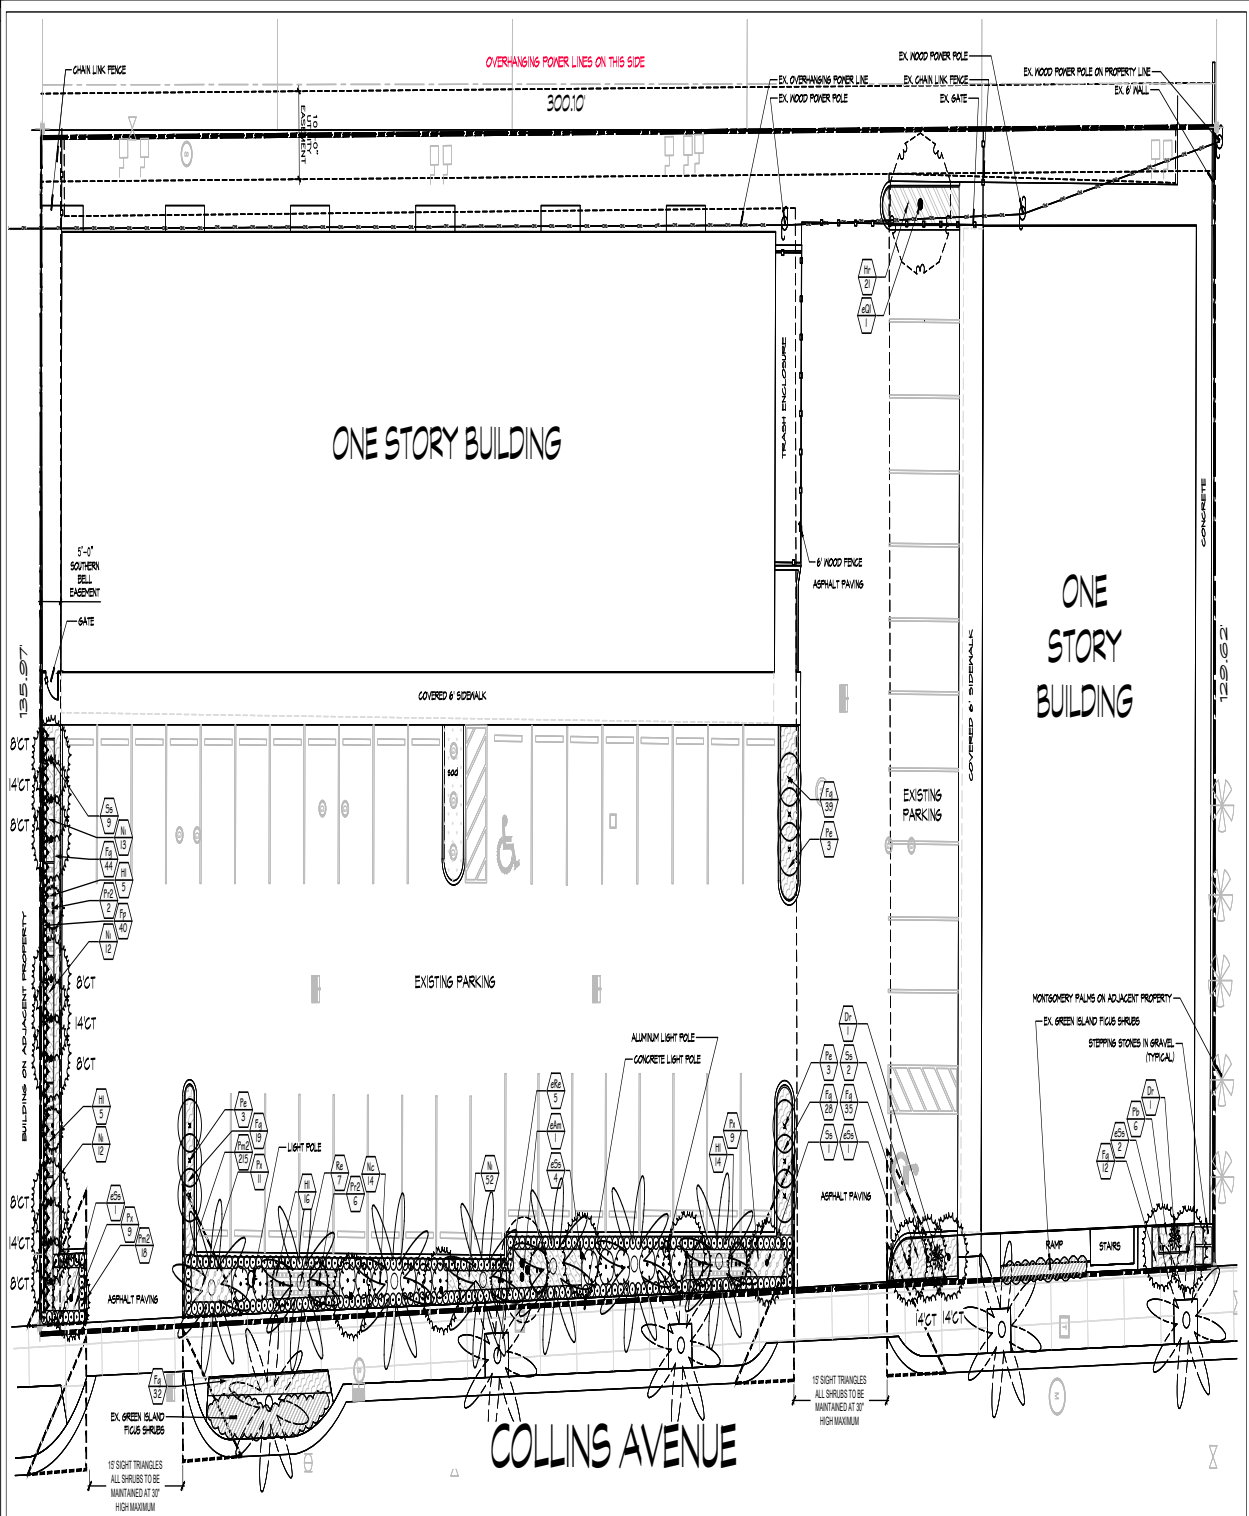

Gabriela Fojt
Gabriela Fojt
Digitally signed by Gabriela Fojt
Date: 2025.07.31 14:26:57 -0400


The Mirror of Paradise
Gabriela Fojt
LA 6667277
ISA FL-10207A

2300 E Oakland Park Blvd
Suite 208
Fort Lauderdale
FL 33306
c (854) 478 3064
www.florida-landscape.com
gabriela@theminorofparadise.com



SCALE 1"=10'-0"
DESIGNED BY GF
DRAWN BY KM,GF
CHECKED BY GF
DATE 07.31.2025
REVISIONS

A GENERAL LAYOUT
scale 1"=10'-0"

 

**IF YOU DIG FLORIDA...
CALL US FIRST!**
1-800-432-4770
SUNSHINE STATE (DE)CALLING
OF FLORIDA, INC.
IT'S THE LAW

NOTE:
INDICATED UTILITIES ARE APPROXIMATE.
CONTRACTOR IS RESPONSIBLE FOR VERIFICATION
OF ALL UTILITIES ON SITE PRIOR TO
COMMENCEMENT OF ANY WORK.
LANDSCAPE ARCHITECT ASSUMES NO LIABILITY
FOR UTILITY DAMAGE.

SEE LP-2 FOR PLANT SCHEDULE

MULCH TO BE SHREDDED PINE, EUCALYPTUS OR
FLORIMULCH (100% MELALEUCA MULCH). CYPRESS
MULCH, RED COLORED MULCH, AND RUBBER MULCH
PROHIBITED.


HORIZONTAL CLEARANCE TO UTILITIES, A MINIMUM 5 FT
IS REQUIRED FOR SMALL TREES AND 10 FT FOR LARGE
TREES WITH INTRUSIVE ROOT SYSTEMS. IF CLEARANCE
LESS THAN REQUIRED, INSTALL ROOT BARRIERS (BY
DEEPROOT OR EQUIVALENT) MIN. 12" FROM UTILITY AS
PER MANUFACTURER INSTRUCTIONS

COLLINS PLAZA
6772-6812 Collins Avenue
Miami Beach, Florida
LANDSCAPE PLAN

PLANT SCHEDULE

SYMBOL	CODE	QTY	BOTANICAL NAME	COMMON NAME	SIZE	SPACING	NATIVE	DROUGHT RESIST.
TREES								
	Pe	8	Phoenix roebelenii	Pigmy Date Palm Double	5-6' OA, db	AS SHOWN	NO	HIGH
	Pe	9	Phycosperma elegans	Alexander Palm	8'CT, ungl. matched	AS SHOWN	NO	HIGH
	Pe	7	Roystonea elata	Florida Royal Palm	8'GWL, matched	AS SHOWN	YES	HIGH
	Se	12	Sabal palmetto	Cabbage Palmetto	8'-14' CT see on plan	AS SHOWN	YES	HIGH
EXISTING TREES & PALMS								
	Idm	1	Azorella merillii	Christmas Palm Triple	see DT-1	EXISTING	NO	HIGH
	IdU	1	Quercus laurifolia	Laurel-leaved Oak	see DT-1	EXISTING	YES	HIGH
	IdPe	5	Roystonea elata	Florida Royal Palm	see DT-1	EXISTING	YES	HIGH
	IdSe	8	Sabal palmetto	Cabbage Palmetto	see DT-1	EXISTING	YES	HIGH
SHRUBS								
	Dr	3	Dioscorea reflexa	Song of India	4'OA	AS SHOWN	NO	MODERATE
	Fp	40	Ficus pumila	Creeeping Fig	1' gal	18" OC	NO	HIGH
	Nc	14	Nerium oleander 'Calypso'	Calypso Oleander	4'OA, bush, full	4' OC	NO	HIGH
	Phc	233	Podocarpus macrophyllus	Yew Podocarpus	24'OA, flb	18" OC	NO	HIGH
SHRUB AREAS								
	Fg	288	Ficus microcarpa 'Green Island'	Green Island Indian Laurel Fig	3' gal, full	18" OC	NO	HIGH
	Hb	21	Hibiscus rosa-sinensis	Chinese Hibiscus	3' gal, flb	24"OC	NO	HIGH
	Hl	40	Hypocorcoralis latifolia	Spider Lily	3' gal, full	24"OC	YES	HIGH
	Nl	88	Nerium oleander 'Ice Pink'	Ice-Pink Oleander	3' gal, full	18" OC	NO	HIGH
	Ph	6	Philodendron 'Suriat Nax'	Suriat Nax Philodendron	3' gal	24"OC	NO	MODERATE
	Ph	29	Philodendron 'X Naxal'	Naxal Philodendron	3' gal, full	24"OC	NO	HIGH
GROUND COVERS								
	St	84 sq'	Stenotaphrum secundatum	St. Augustine Grass	sod			

- NOTES:
- SOD AS INDICATED.
 - MULCH ALL BEDS AS INDICATED ON DETAIL.
 - IT IS THE CONTRACTOR'S RESPONSIBILITY TO VERIFY PLANT, SOD AND MULCH AMOUNTS FOR BIDDING PURPOSES.
 - PLAN DRAWING TAKES PRECEDENCE OVER ANY QUANTITY SCHEDULES.

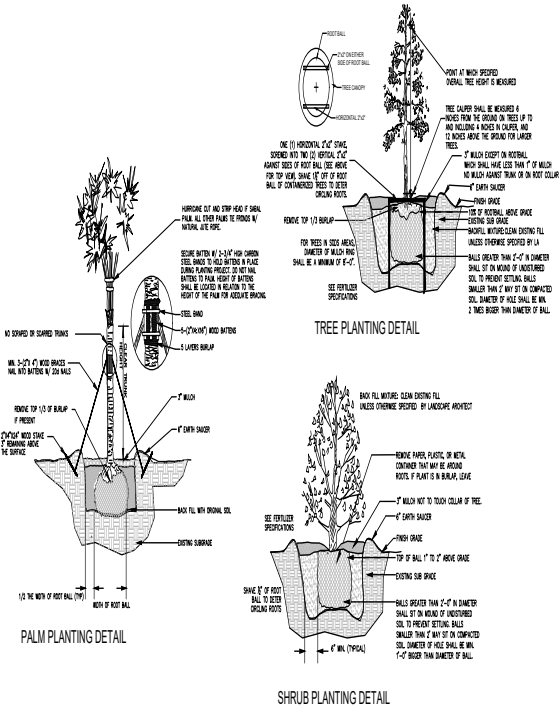

JOB CONDITIONS:

Any building construction material or foreign material shall be removed from planting areas and replaced with acceptable top soil.

Care shall be taken not to disturb or damage any underground construction or utilities. Any damage to these facilities during the planting operations will be repaired at the expense of the Landscape Contractor in a manner approved by the Owner. Where underground obstructions will not permit the planting materials in accordance with the plans, new locations shall be approved by the Landscape Architect.

Landscape work shall be coordinated with the landscape irrigation work. Landscape Contractor shall ensure that no plantings will interfere with the proper coverage. Landscape Contractor shall point out situations where minor adjustments or relocation or addition of sprinklers heads may be most beneficial for the landscape work as a whole.

PLANT MATERIAL:

Plant species and size shall conform to those indicated on the drawings. Nomenclature shall conform to STANDARDIZED PLANT NAMES, LATEST EDITION. All plant material shall be in accordance with GRADES AND STANDARDS FOR NURSERY PLANTS, latest edition published by the Florida Department Agriculture and Consumer Services. All plants not otherwise specified as Florida Fancy, or Specimen, shall be Florida Grade Number 1 or better as determined by the Florida Grade Plant Industry. Specimen means an exceptionally heavy, symmetrical, lightly-knotted plant, so trained or favored in its development that its appearance is unquestionable and outstandingly superior in form, number of branches, compactness and symmetry. All plants shall be sound, healthy, vigorous, well branched and free of disease and insect eggs and larvae and shall have adequate root systems. Trees and shrubs for planting rows shall be uniform in size and shape. All materials shall be subject to approval by the Landscape Architect. Where any requirements are omitted from the Plant List, the plants furnished shall be normal for the variety.

All container grown material shall be healthy, vigorous, well-rooted plants and established in the container. The plants shall have tops which are good quality and are in a healthy growing condition. An established container grown plant shall be transplanted into a container and grown in that container long enough for the new fibrous roots to have developed enough to hold the root mass together when removed from the container. Root bound plants will not be accepted.

Site water shall be verified by Contractor prior to submission of bids.

The use of natural material is strongly encouraged for balled and burlapped plants. All synthetic material shall be completely removed from root ball PRIOR to planting.

At time of bid, Contractor shall submit a written schedule of all sources for coconut palms as well as seed sources for coconuts. Coconuts shall be certified Malaysian Green with a certified seed source from Jamaica.

TREES:

The most critical factor for selecting a healthy Florida Number 1 tree is the structure. This consists of one central main trunk and leader. Branches are considered competing if they are 2/3 the diameter of the leader or greater. Competing branches may be acceptable if they occur above 50% of the overall height of the tree. Caliper of tree should meet specifications. Leader (center trunk) may have slight (<15 degree) bow (Tabebuia caraba excluded), but must be intact with apical (leading) bud.

Branches should be spread evenly (staggered, alternating) through the tree branches spaced no closer than 4".

Canopy should be full to specifications with little or no openings or holes. A thinning canopy will be taken into consideration with field dug plant material.

Trees should have no open wounds or damage, flush cuts, chlorosis, shorter or taller than specified height, grinding roots, undersize hose root ball, crossing branches, smaller than normal leaves.

10% of root ball shall be above grade after planting. Root ball tying ropes removed from trunk and top of root ball.

MULTIPLE TRUNK TREES:

Trees having no distinct leader. Trunks on these trees should not be touching and free of damage and similar in size. Canopy should be full and uniform.

RELOCATED TREES:

These trees may not conform to grades and standards, yet do have quality criteria which effect the health, longevity and safety of the tree (and person which may contact tree). This is NOT meant to be a guideline for transplanting trees, but rather the criteria by which relocated trees will meet Town, County, State or governing agency guidelines. Trees which require excessive pruning should NOT be used. Damaged or dead relocated trees will be replaced with appropriate number of caliper inches and species equal to relocated or dead tree, as approved by the Landscape Architect.

No more than 20% of the foliage should be removed for any reason (excluding Sabal Palms). Trees should be corrected for any structural defects, touching branches, dead or rotting wood, V-shaped branching or branching which may effect human safety issues post relocation. Topping a relocated tree is not acceptable.

Damage to the trunk/branches will not exceed 10% of the trunk diameter and 2" in height.

Any major limb or canopy pruning will be qualified and performed by a Certified Arborist.

IRRIGATION

Provide bubblers on separate zones for all newly planted and transplanted trees unless alternate approach to provide additional water is approved by owner and Landscape Architect.

MATERIALS LIST:

Landscape Contractor shall be responsible for verifying all quantities for material shown on drawings prior to submitting a bid. Planting plan shall take precedence over the plant list. Final quantity of sod and mulch shall be verified.

SUBSTITUTIONS:

No substitutions shall be made without the approval from the Landscape Architect and/or the Owner. Intended substitutions shall be indicated on the bid.

MEASUREMENTS:

Canopy Trees- Height shall be measured from the ground to the average height of canopy. Spread shall be measured to the end of branching equally around the crown from the center of the trunk. Caliper (d.b.h.) will be measured 4'-8" above grade.

Shrubs- Height shall be measured from the ground. Spread shall be measured to the end of branching equally around the shrub mass.

Palms- Clear trunk (C.T.) shall be measured from the ground to the point where the mature aged trunk joins the immature or green part of the trunk or head.

Overall height (O.A.) shall be measured from the ground to the tip of the unopened bud.

IRRIGATION:

100% irrigation coverage shall be provided. Provide bubblers on separate zones for all newly planted and transplanted trees unless alternate approach to provide additional water is approved by Owner and Landscape Architect.

GUARANTEE:

All new plant materials shall be guaranteed for one year from the time of acceptance and shall be alive and in satisfactory growth for each specific kind of plant at the end of the guarantee period. The Landscape Contractor shall not be responsible for damage caused by vandalism, violent wind storms or other acts of God beyond control. Replacement shall occur within two weeks of rejection and guaranteed six months from date of installation. Landscape Contractor shall repair damage to other plants or lawns during plant replacements at no additional cost.

MULCH:

Mulch shall not contain sticks 1/4" in diameter or stones. Apply 3" of mulch except on top of tree rootballs and against woody shrubs. Rootballs will receive less than 1" mulch with no mulch touching trunk or root collar. Do not apply mulch against the trunks of woody shrubs.

SOD:

All sod shall be installed in such a manner that there is an even surface, staggered pattern. Sod will be green in color and in good health. NO overlap, gaps, damage, insects, disease and less than 10% chlorosis will be permitted. All gaps will be filled with clean native soil.

STAKING:

Landscape Contractor to suggest alternate means of staking for approval with Landscape Architect if staking methods shown are not feasible due to site conditions.

FERTILIZER:

Manufacturer's Specification: Submit manufacturer's specification sheet(s) for approval of product. Submit tags from bags of fertilizer used on site to the Architect. Submit copies of the manufacturer's specifications or analysis of all fertilizer for approval.

Composition and Quality: All fertilizer shall be uniform in composition and dry. Granular fertilizer shall be free flowing and delivered in unopened bags. Tablet fertilizer shall be delivered in unopened containers or boxes. All bags, containers or boxes shall be fully labeled with the manufacturer's analysis.

Fertilizer shall be slow release with ratio greater than 3 to 1 nitrogen to phosphorous applied on top of backfill, per manufacturer's recommendations.

All shall comply with the State of Florida fertilizer laws.

CLEANUP:

Landscape Contractor shall at all times keep job site clean and free from accumulation of waste material, debris and rubbish.

INSPECTION:

Upon written request from the Contractor, Owner and/or Landscape Architect shall perform inspection to determine completion of Contract.

ACCEPTANCE:

Following inspection, Contractor will be notified, in writing, by Owner and/or Landscape Architect of acceptance of completion with regards to plant material and workmanship according to Contract.



Gabriela Fojt
Digitally signed
by Gabriela Fojt
Date: 2025.07.31
14:25:23 -0400

The Manner of Paradise

Gabriela Fojt
LA 6667277
ISA FL-10207A

2300 E Oakland Park Blvd
Suite 208
Fort Lauderdale
FL 33306
c (854) 478 3064
www.florida-landscape.com
gabriela@themannerofparadise.com



SCALE AS NOTED
DESIGNED BY GF
DRAWN BY KM,GF
CHECKED BY GF
DATE 07.31.2025
REVISIONS

SPRAY PATTERNS MAY CHANGE. CONTRACTOR TO MAKE NECESSARY ADJUSTMENT IN FIELD TO PREVENT OVER SPRAY

DIRECT SPRAY INTO PLANTERS SYMBOLS DO NOT REPRESENT THE DIRECTION OF SPRAY

LATERAL AND MAIN PIPE LOCATION IS SHOWN FOR CLARITY PURPOSE ONLY. INSTALL PIPES WITHIN PLANTING BEDS.

THE CONTRACTOR SHALL MAKE ALL ADJUSTMENTS TO THE IRRIGATION SYSTEM TO ENSURE 100% COVERAGE.


THE CONTRACTOR SHALL NOTIFY LANDSCAPE ARCHITECT OF ANY DISCREPANCIES IMMEDIATELY.

THE CONTRACTOR SHALL PROVIDE FULL SIZE "AS BUILT" DRAWINGS AS WELL AS A REDUCED SIZE WITH COLOR CODED ZONES SHOWING ZONES AND LIMITS, IN A WATERPROOF CLEAR SHEET PROTECTOR FOR CONTROLLER.

CONTRACTOR SHALL REVIEW VALVE, CONTROLLER AND RAIN SWITCH LOCATION WITH GENERAL CONTRACTOR OR OWNER PRIOR TO CONSTRUCTION.

WHEN LOCATING ONE VALVE BOX NEXT TO ANOTHER, THERE SHALL BE A MIN. OF 18" SEPARATION TO ALLOW SOD TO GROW BETWEEN.

SEE IR-2 FOR IRRIGATION SCHEDULE

 

Gabriela Fojt
Digitally signed by Gabriela Fojt
Date: 2025.07.31 14:25:46 -0400

The Mirror of Paradise
Gabriela Fojt
LA 6667277
ISA FL-10207A


2300 E Oakland Park Blvd
Suite 208
Fort Lauderdale
FL 33306
c (854) 478 3064
www.florida-landscape.com
gabriela@themirrorofparadise.com



SCALE	1" = 10'-0"
DESIGNED BY	GF
DRAWN BY	KM,GF
CHECKED BY	GF
DATE	07.31.2025
REVISIONS	

COLLINS PLAZA
6772-6812 Collins Avenue
Miami Beach, Florida

IRRIGATION PLAN

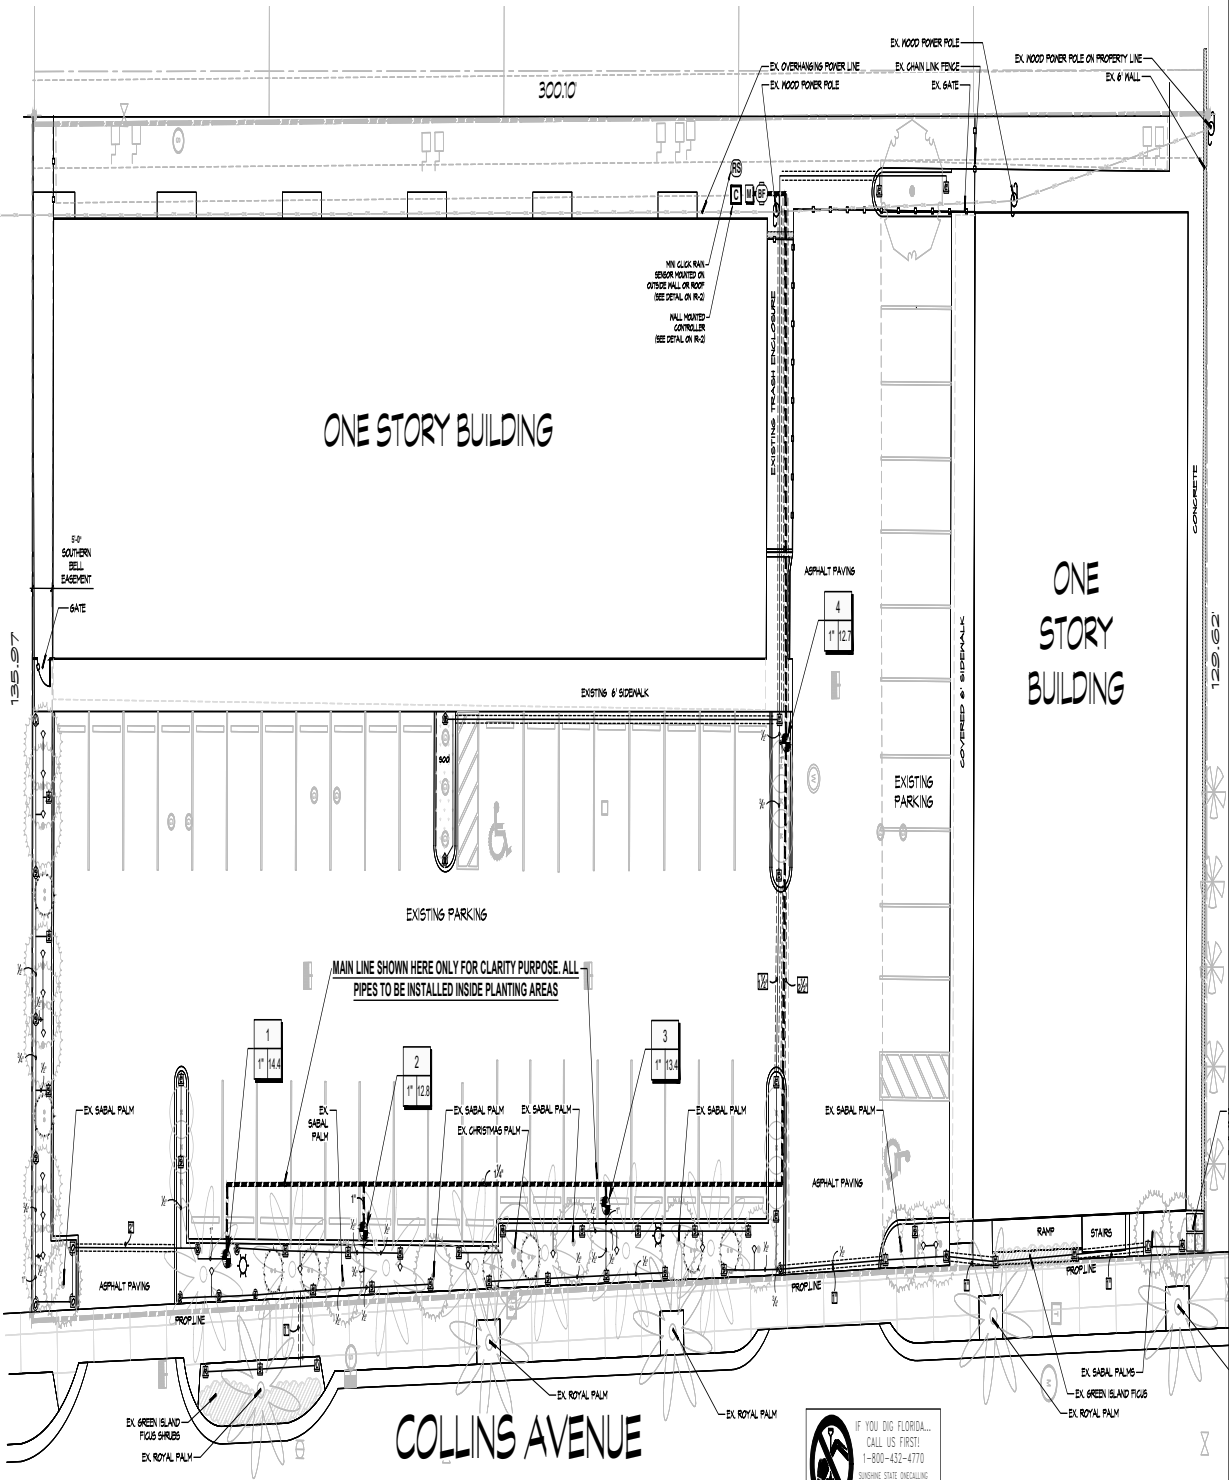


A GENERAL LAYOUT
scale 1"=10'-0"
SCALE 1"=10'

IF YOU DIG FLORIDA...
CALL US FIRST!
1-800-432-4770
SUNSHINE STATE DEPARTMENT
OF FLORIDA, INC.
IT'S THE LAW

NOTE:
INDICATED UTILITIES ARE APPROXIMATE.
CONTRACTOR IS RESPONSIBLE FOR VERIFICATION
OF ALL UTILITIES ON SITE PRIOR TO
COMMENCEMENT OF ANY WORK.
LANDSCAPE ARCHITECT ASSUMES NO LIABILITY
FOR UTILITY DAMAGE.

IRRIGATION SCHEDULE

SYMBOL	MANUFACTURER	MODEL	QTY	PSI
	Hunter	PPS-04 5' strip spray	2	30
	Hunter	PPS-02 short radius nozzles	1	30
	Hunter	PPS-03 5' strip spray	36	30
	Hunter	PPS-02 8' radius	5	30
	Hunter	PPS-02 12' radius	2	30
	Hunter	PPS-00 5' strip spray	4	30
	Hunter	PPS-00 10' radius	1	30
	Hunter	AFB 10'	4	30
SYMBOL	MANUFACTURER	MODEL	QTY	
	Hunter	P6V-106	4	
	Zurn	130A 3/4'		
	Hunter	Pro-C		
	Hunter	FLOW-GLK-100		
		Water Meter 5/8'		
-----	Irrigation Lateral Line: P.V.C Class 200 SDR 21		7361	ft
----	Irrigation Mainline: P.V.C Schedule 40		274.4	ft
-----	Pipe Sleeve: P.V.C Class 200 SDR 21		287.0	ft

 

VALVE SCHEDULE

NUMBER	MODEL	SIZE	TYPE	GPM	WIRE	PSI	PSI @ POC	PRECIP
1	Hunter P6V-106	1"	Strip Spray	14.38	276.4	35.2	31.4	1.45 in/h
2	Hunter P6V-106	1"	Strip Spray	12.83	238.4	39.1	46.4	1.9 in/h
3	Hunter P6V-106	1"	Strip Spray	8.35	175.6	32.4	45.6	2.1 in/h
4	Hunter P6V-106	1"	Strip Spray	1.34	16.0	31.2	46.9	1.36 in/h
	Common Wire			274.4				

CRITICAL ANALYSIS

Generated: 2025-07-31 13:48

P.O.C. NUMBER: 01
Water Source Information:

FLOW AVAILABLE
Water Meter Size: 5/8"
Flow Available: 15 GPM

PRESSURE AVAILABLE
Static Pressure at POC: 35 PSI
Elevation Change: 2.00 ft
Service Line Size: 1/2"
Length of Service Line: 20 ft
Pressure Available: 34 PSI

DESIGN ANALYSIS
Maximum Station Flow: 14.38 GPM
Flow Available at POC: 15 GPM
Residual Flow Available: 0.62 GPM

Critical Station: 1
Design Pressure: 30 PSI
Friction Loss: 3.24 PSI
Fittings Loss: 0.52 PSI
Elevation Loss: 0 PSI
Loss through Valve: 1.64 PSI
Pressure Req. at Critical Station: 35.3 PSI
Loss for Fittings: 0.36 PSI
Loss for Main Line: 0.36 PSI
Loss for POC to Valve Elevation: 0 PSI
Loss for Backflow: 4.6 PSI
Loss for Water Meter: 7.64 PSI
Critical Station Pressure at POC: 31.4 PSI
Pressure Available: 34 PSI
Residual Pressure Available: 2.64 PSI

IRRIGATION SPECIFICATIONS

A. EXTENT:

Includes furnishing all labor, materials and equipment for the proper installation of the irrigation system. The work includes, but is not limited to the following: (1) Trenching and Backfill; (2) Automatically Controlled Irrigation System; (3) Test All Systems and Make Operative; (4) "As-Built" Drawings.

B. GENERAL:

- Permits and Fees: Obtain all permits and pay required fees to any governmental agency having jurisdiction over the work. Inspections required by local ordinances during the course of construction shall be arranged as required. On completion of the work, satisfactory evidence (or representative to show shall be furnished to the Owner's contract that all work has been installed in accordance with the ordinances and code requirements.
- Approval: Whenever the terms "approve" or "approved" are used in the specifications, they shall mean the approval of the Owner's contractor, representative in writing.
- Before any work is started, a conference shall be held between the contractor and the Owner's construction representative concerning the work under this Contract.
- Coordination: Coordinate and cooperate with other contractors to enable the work to proceed as rapidly and efficiently as possible.
- Inspection of Site:
 - a. Contractor shall acquire time? with all site conditions. Submission of his proposal shall be considered evidence that the examination has been conducted. Should utilities not shown on the plans be found during excavations, Contractor shall promptly notify the Owner as to further action. Construction representative for instructions. Failure to do so will make Contractor liable for any and all damage thereto arising from his operations subsequent to discovery of such utilities not shown in plans.
 - b. Contractor shall make necessary adjustments in the layout as may be required to correct to existing obstacles, should such obstacles not be located exactly as shown, and as may be required to work around existing work at no increase in cost to the Owner's construction representative.
- Protection of Existing Plants and Site Conditions: The Contractor shall take necessary precautions to protect site conditions to remain. Should damage be incurred, the Contractor shall report the damage to the original condition at his own expense.
- The Owner reserves the right to substitute, add, or delete any material or work as the work progresses. Adjustments to the contract price shall be negotiated if deemed necessary by the Owner on a per item basis. Material or work which does not conform.
- The Owner reserves the right to reject Rejected work shall be removed or corrected to the Contract Documents. Time possible. at the earliest.
- Work Schedule: Within 10 days after award of the Contract, the contractor shall submit to the Owner a work schedule.
- "As-Built" Irrigation Drawings: Prepare an "As-Built" drawing or a blueprint which shall show deviations from the bid documents made during construction affecting the main line pipe, controller locations, remote control valves and quick coupling valves. The drawings shall also indicate of size, material and manufacturer name and show approved substitutions and existing items and existing number. The drawings shall be delivered to the Owner's construction representative before final acceptance of the work.
- Final Acceptance: Final acceptance of the work may be obtained from the Owner's construction representative upon the satisfactory work, completion of all work.
- Guarantee: All work shall be guaranteed for one year from date of acceptance against all defects in material, equipment and workmanship. Guarantee shall also cover repair of damage to any part of the premises resulting from leaks or other defects in material, equipment and construction representative. Workmanship to the satisfaction of the Owner's Representative, if required, shall be done promptly at no cost to the Owner.

C. MATERIALS:

- General: All materials throughout the system shall be new and in perfect condition.
- Plastic Piping: All main lines shall be Sch. 40 Type 100-220 polyethylene (PE) pipe and shall conform to CS-258-45 All lateral piping shall be P.V.C Class 200 SDR 21 polyethylene (PE) pipe and shall conform to CS-258-45.
- Plastic Fittings: Sch. 40 solvent weld polyethylene (PE) for mainline and Sch. 40 solvent weld polyethylene (PE) for some laterals, as manufactured by Slocum, Lisco, or approved equal.
- Solvent Cement: Compatible with P.V.C pipe of proper consistency, and color.
- Sprinkler Head Risers: Sch. 40 P.V.C for risers. Pipe shall be cut in a standard pipe cutting tool with sharp cutters. Reason only to full diameter of pipe and clean all rough edges or burrs. Cut all threads accurately with sharp dies. Not more than three(3) full threads shall show beyond fittings when pipe is made up. Assemblies shall be as detailed.
- Automatic Controllers: See Legend.
- Remote Control Valves:
- Control Wiring: 24 volt solid U.L. approved for direct burial in ground. Minimum wire size: #4 gauge.
- Sleeves for Control Wiring: under all walks and paved areas and where indicated on drawings. Minimum P.V.C 1220-40 psi plastic pipe. See Legend.
- Sprinkler Heads:


D. WORKMANSHIP:

- Lay out work as accurately as possible to the drawings. The drawings, though carefully drawn, are generally diagrammatic to the extent that saving joints, offsets, and all fittings are not shown.
- The Contractor shall be responsible for full and complete coverage of all irrigated areas and shall make any necessary minor adjustments at no additional cost to the Owner's construction representative.
- Any major revisions to the irrigation system must be identified and answered in written form, along with any change in contract price.

E. INSTALLATION:

- Excavation and Trenching:
 - a. Perform all excavations as required for the installation of the work, including under this section, including shoring of earth banks to prevent cave-ins. Restore all surfaces, existing underground installations, etc., damaged or cut as a result of the excavations to their original condition and in a manner approved by the Owner.
 - b. Trenches shall be made wide enough to allow a minimum of 6 inches between parallel pipe lines. Trenches for pipe lines shall be made of sufficient depths to provide the minimum cover from finish grade as follows:
 - i. 18" minimum cover over main lines
 - ii. 18" minimum cover over control wiring from controller to valves.
 - iii. 12" minimum cover over lateral lines to heads.
 - c. Mark all warning signs, shoring, barricades, flames and red lanterns as required by the Safety Orders of the Division of Industrial Safety and local ordinances.
- Pipe Line Assembly:
 - a. Install remote control valves where shown and group together where practical; place no closer than 6 inches to walk edges, buildings and
 - b. Plastic pipe and fittings shall be solvent welded using solvents and methods recommended by manufacturer of the pipe, except where screwed connections are required. Pipe and fittings shall be thoroughly cleaned of dirt, dust and moisture before applying solvent with a non-synthetic bristle brush.
 - c. Pipe may be assembled and welded on the surface. Break pipe from side to side of branch bottom to allow for expansion and contraction.
 - d. Make all connections between plastic pipe and metal valves or steel pipe with threaded fittings using plastic male adapters.
- Sprinkler Heads:
 - a. Do not scale plans for exact head location.
- Flushing Lines:
 - a. Thoroughly flush out all water lines before installing valves and sprinkler heads.
 - b. Upon completion of the flushing and installing valves and heads, the contractor adjust sprinkler heads for proper distribution to the landscape areas, hitting unnecessary overspray.
- Automatic Controllers:
 - a. Connect remote control valves to controller in a clockwise sequence to correspond with station setting beginning with Stations 1, 2, 3, etc.
- Automatic Control Wiring:
 - a. Install control wiring, sprinkler wires and laterals in common. Tie wires in bundles branches wherever possible.
 - b. Install control wires at least 24" below finish grade and lay to the side and below the main line. Provide looped slack at valves and make wires in trench to allow for contraction of wires at intervals.
 - c. Control wire splices will be allowed only runs over 500 ft.
 - d. All wiring passing under existing or future paving construction, etc., shall be encased in plastic or galvanized steel conduit extending beyond edges of paving or construction, at least 12"
- Backfill and Compacting:
 - a. After system is operating and required tests and inspections have been made, backfill excavations and trenches with clean soil, free of rubble.
 - b. Backfill for all trenches, regardless of the type of pipe covered, shall be compacted to minimum 90% density.
 - c. Compact trenches in areas to be planted by thoroughly flooding the backfill. Settling process may be used in these areas.
 - d. Dress off all areas to their grades.

- F. CLEAN-UP: Remove from the site all debris resulting from work of this section.

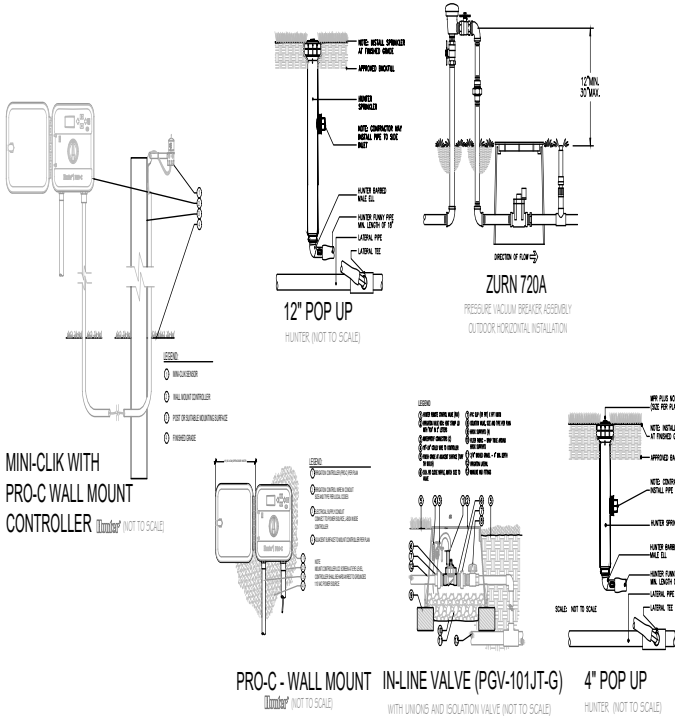

The Manner of Paradise
Gabriela Fajt
LA 6667277
Date: 2025/07/31
14:26:16 -0400




SCALE AS NOTED
DESIGNED BY GF
DRAWN BY KM,GF
CHECKED BY GF
DATE 07.31.2025
REVISIONS

COLLINS PLAZA
6772-6812 Collins Avenue
Miami Beach, Florida
IRRIGATION SCHEDULE, NOTES & DETAILS

Calculation Summary								
Label	Calc Type	Units	Avg	Max	Min	Avg Min	Max Min	
Canopy	Illuminance	Fc	8.68	14.1	3.7	2.35	3.81	
Parking Lot	Illuminance	Fc	2.95	11.9	1.0	2.95	11.90	
Property	Illuminance	Fc	0.06	0.4	0.0	N.A.	N.A.	

Luminaire Schedule									
Symbol	Qty	Label	Mount	Arrangement	Lum. Lumens	Lum. Watts	LLF	Description	Tag
WA	10	WA	Surface	Single	3505	27.3	0.900	Xtra Light VNTW-3500L-40K-40W-XX	
P-1	3	P-1	Surface	Single	15532	108.5	0.900	XtraLight # VNTW-15500L-40K-40W-HSS (Rear House Shield)	12 Ft. DB Fiberglass Pole
D	23	D	Recessed	Single	939	9.5	0.900	Atlantic Ltg # COMS-SYL11-35W-40W1-CL	
								Total	
								Watts	
								273	
								325.5	
								218.5	

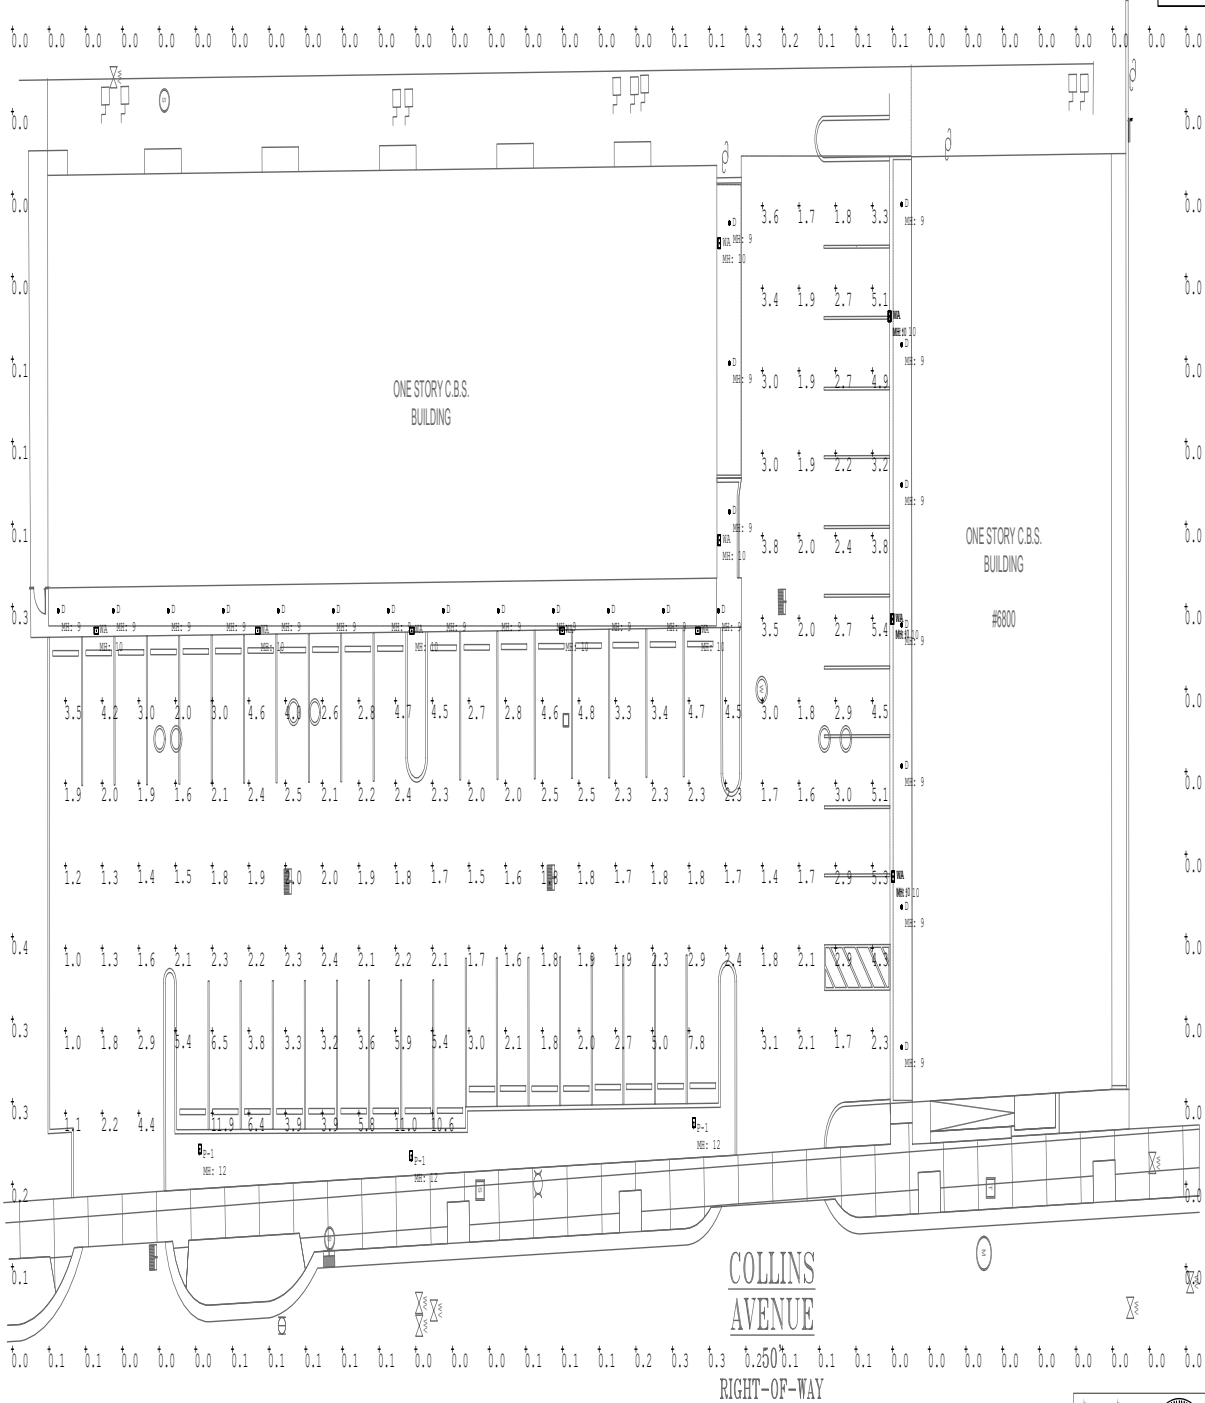

ELECTRICAL SITE PLAN
scale: 3/32" = 1'-0"



Viet
Bach
Nguyen

Digitally signed
by Viet Bach
Nguyen
Date:
2025.08.20
13:52:47 -0400



ARCHITECT OF RECORD
IFA Formo Forge
Architect, LLC
3303 N. Military Tr. Ste 401
Boca Raton, FL 33431
info@formoforge.com
954.884.8572

THOMAS S. MOLLY, Registered Architect
State of Florida # 16112422

PROJECT DESIGNER
W Waldron Planning &
Design, LLC
6301 International Center
Tampa, FL 33630
info@waldronplanning.net
813.813.6600

CLIENT
Infinity BH
9620 Harding Ave, Suite 1
Surfside, FL 33154
305.677.2233


REVISIONS
DATE SYMBOL

PROJECT NAME
Collins Plaza
Facade & Site
Improvements

DRAWING TITLE
ELECTRICAL
PHOTOMETRIC
SITE PLAN

PROFESSIONAL SEAL

Scale
Date
Project Number 25-110
E-1.00
SHEET NUMBER

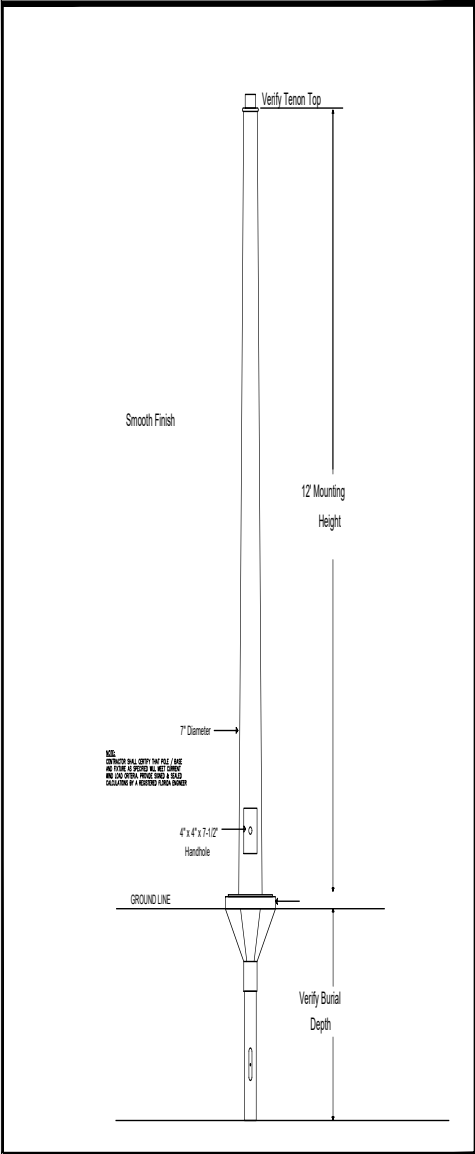

Alliance Fiberglass Pole
DH17-AG-DN2-xx

ARCHITECT OF RECORD
FEA Forma Forge
Architects, LLC
3303 N. Military Tr. Ste 401
Boca Raton, FL 33431
info@formaforge.com
954.864.8572
FORMA FORGE ARCHITECTS

Thayer S. Miller, Registered Architect
State of Florida #16115242

PROJECT DESIGNER
W Waldron Planning &
Design, LLC
6301 Townsend Circle
Tampa, FL 33639
info@waldrondesign.net
813.813.6505

CLIENT
Infinity BH
9620 Harding Ave, Suite 1
Surfside, FL 33154
305.677.2233

REVISIONS
DATE SYMBOL

PROJECT NAME
Collins Plaza
Facade & Site
Improvements

DRAWING TITLE
ELECTRICAL
PHOTOMETRIC
DETAIL

PROFESSIONAL SEAL

Scale
Date
Project Number 25-110

E-2.00
SHEET NUMBER

Viet
Bach
Nguyen
Digitally signed
by Viet Bach
Nguyen
Date:
2025.08.20
13:53:26 -0400



