
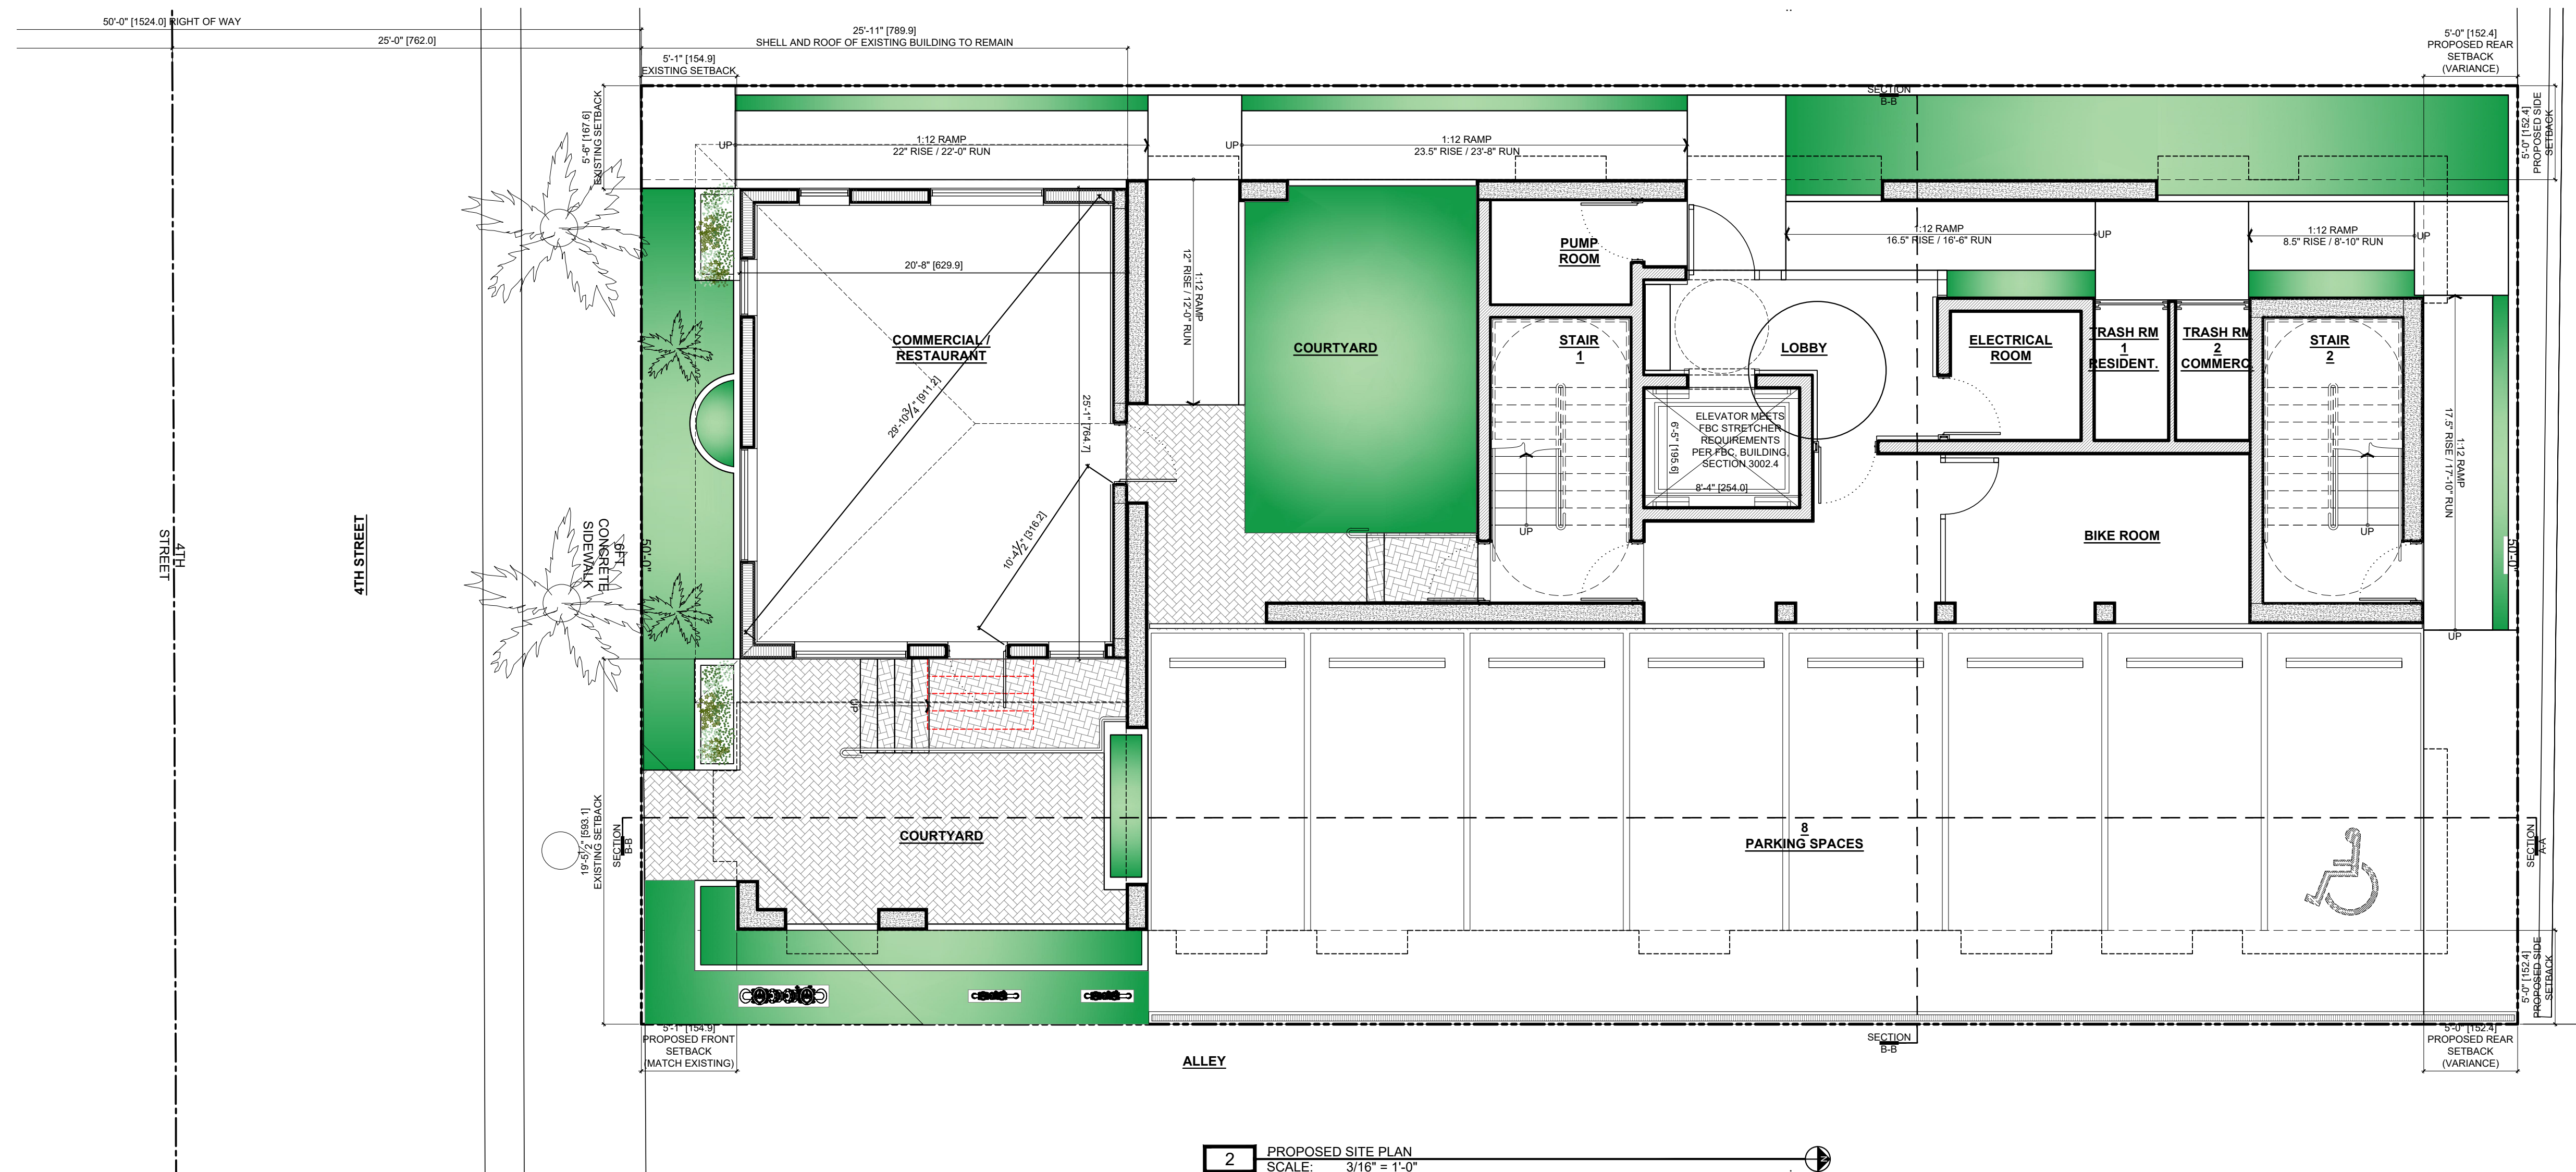


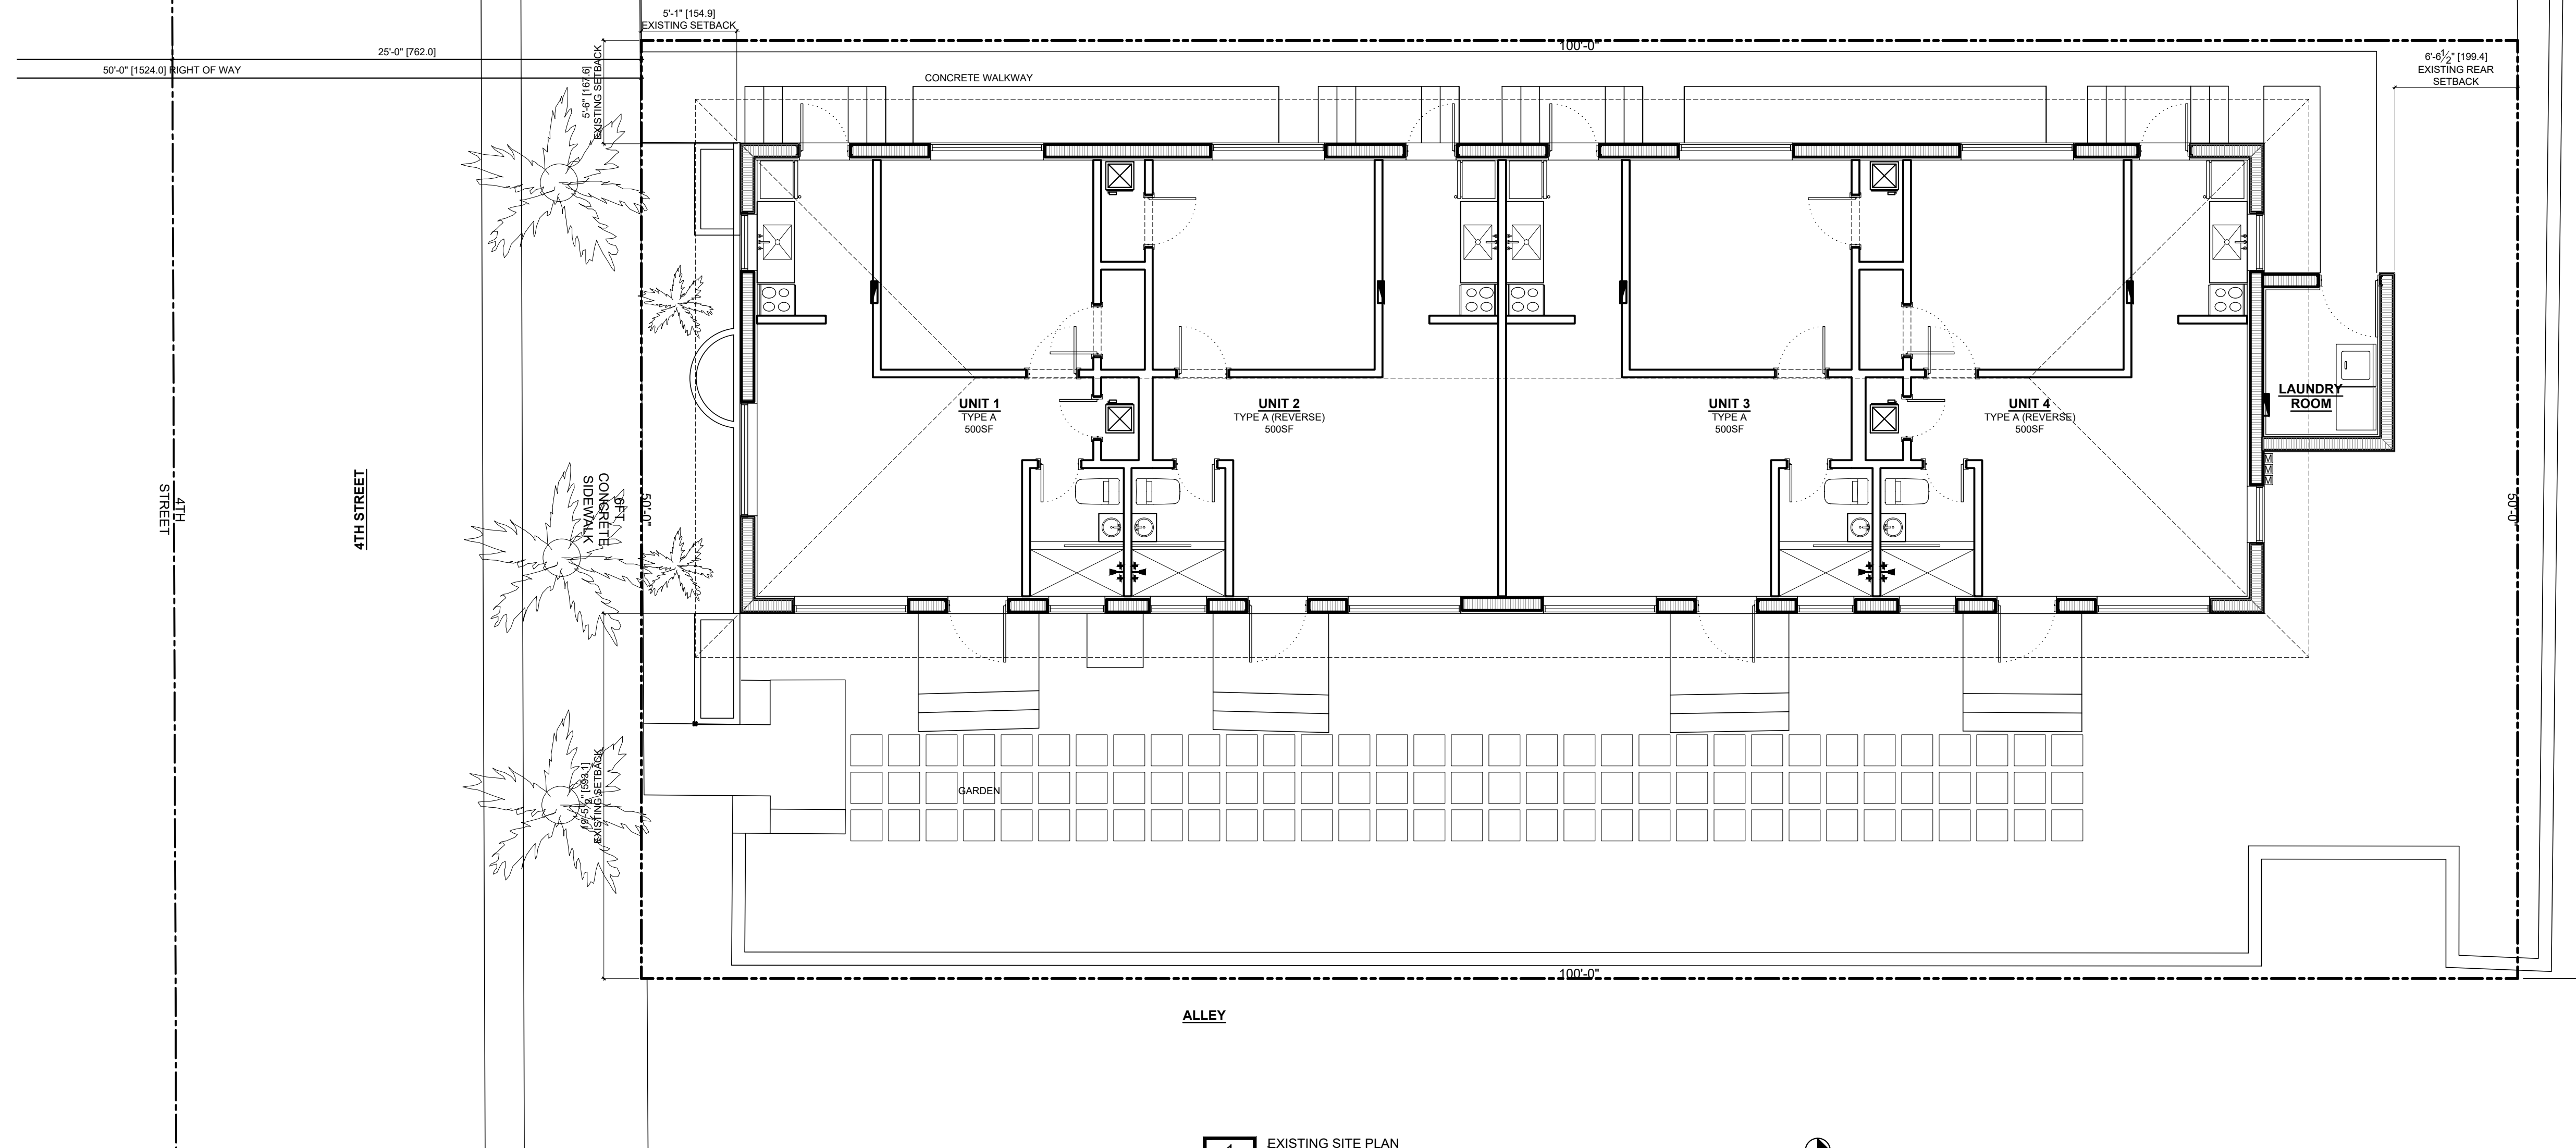


Architectural drawing of a building facade. The drawing shows a side elevation with a red starburst graphic on the left side. The drawing includes dimensions and labels: "5'-11\" (154.9) EXISTING SETBACK", "6'-0\" (182.9) EXISTING SETBACK", "5'-0\" (152.4) CONCRETE SIDEWALK", and "4TH STREET". A circular seal is visible on the right side of the drawing, featuring the text "STATE OF FLORIDA", "JOSE RAMON CARLO", "REGISTERED ARCHITECT", and "AR16566".


MIXED-USE PROJECT
OWNER: 13 JAN REAL ESTATE LLC
829 4TH STREET
MIAMI BEACH, FL 33139
HISTORIC PRESERVATION BOARD
JANUARY 17, 2023

PROJECT :	2203
DATE :	JANUARY 17, 2023
FILE :	HPB 230117
REV.	DESCRIPTION DATE


SCALE: 3/16" = 1'-0"


EXISTING &
PROPOSED
SITE PLAN
A2.0

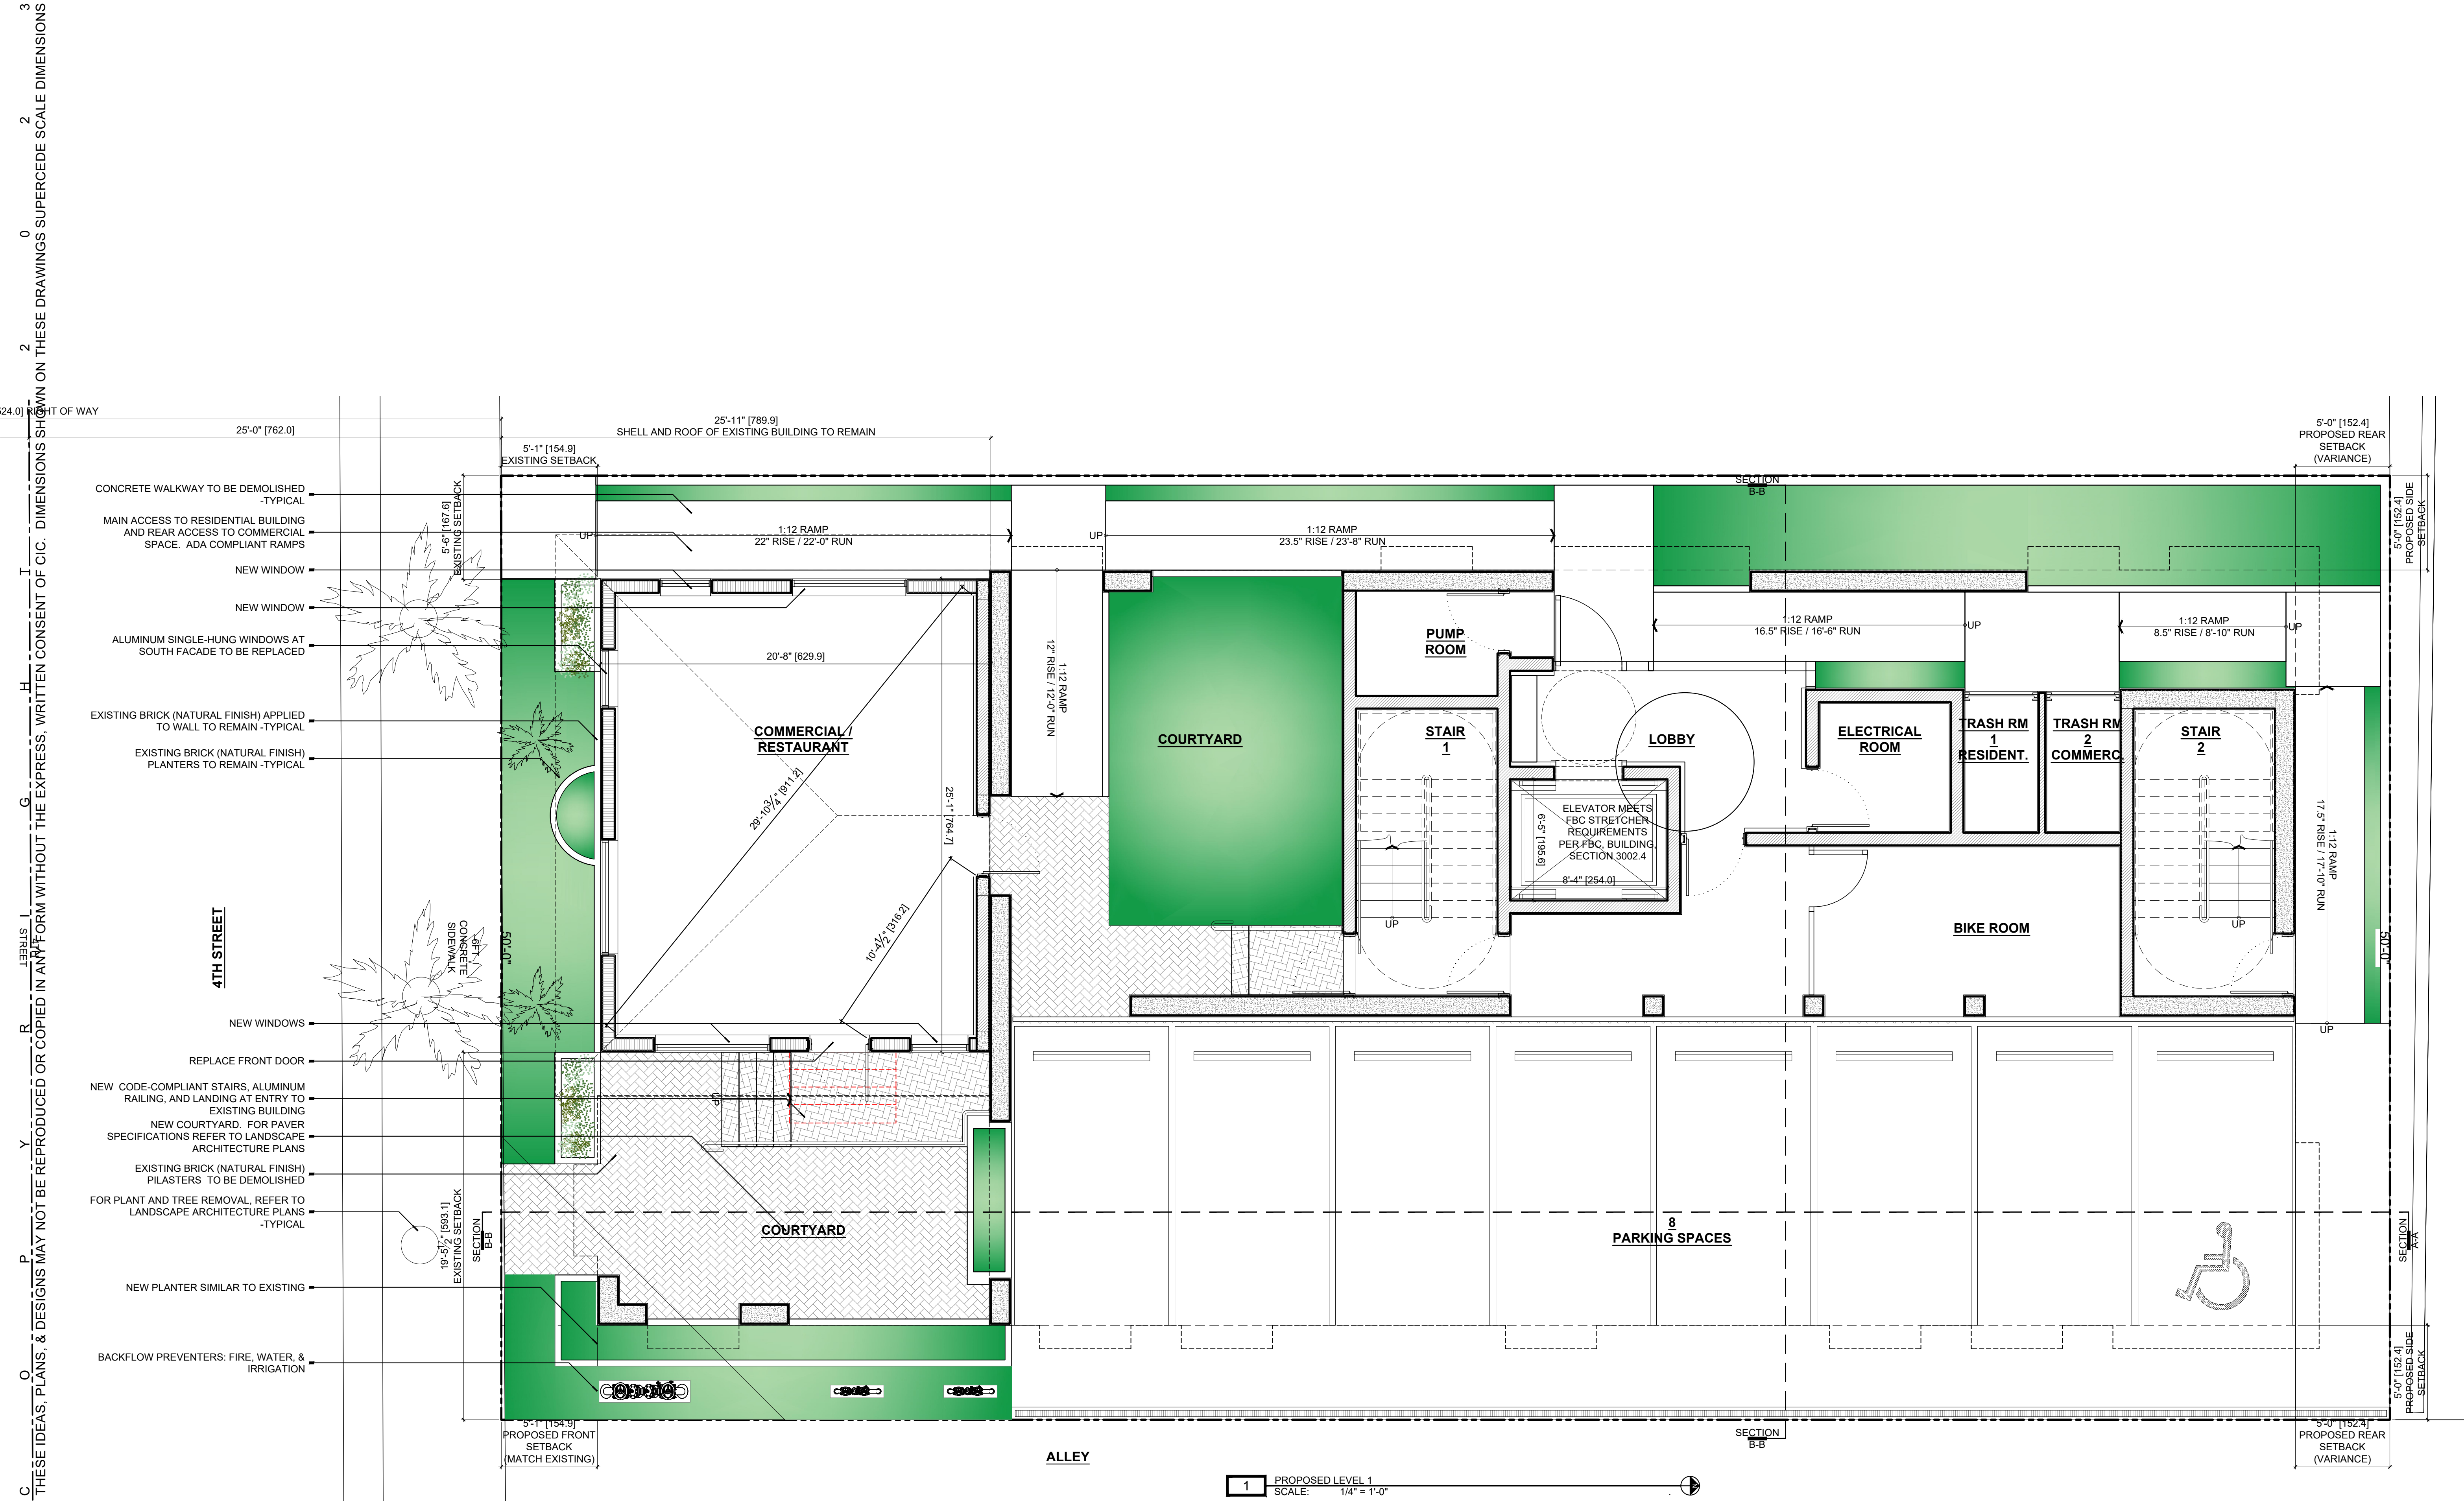

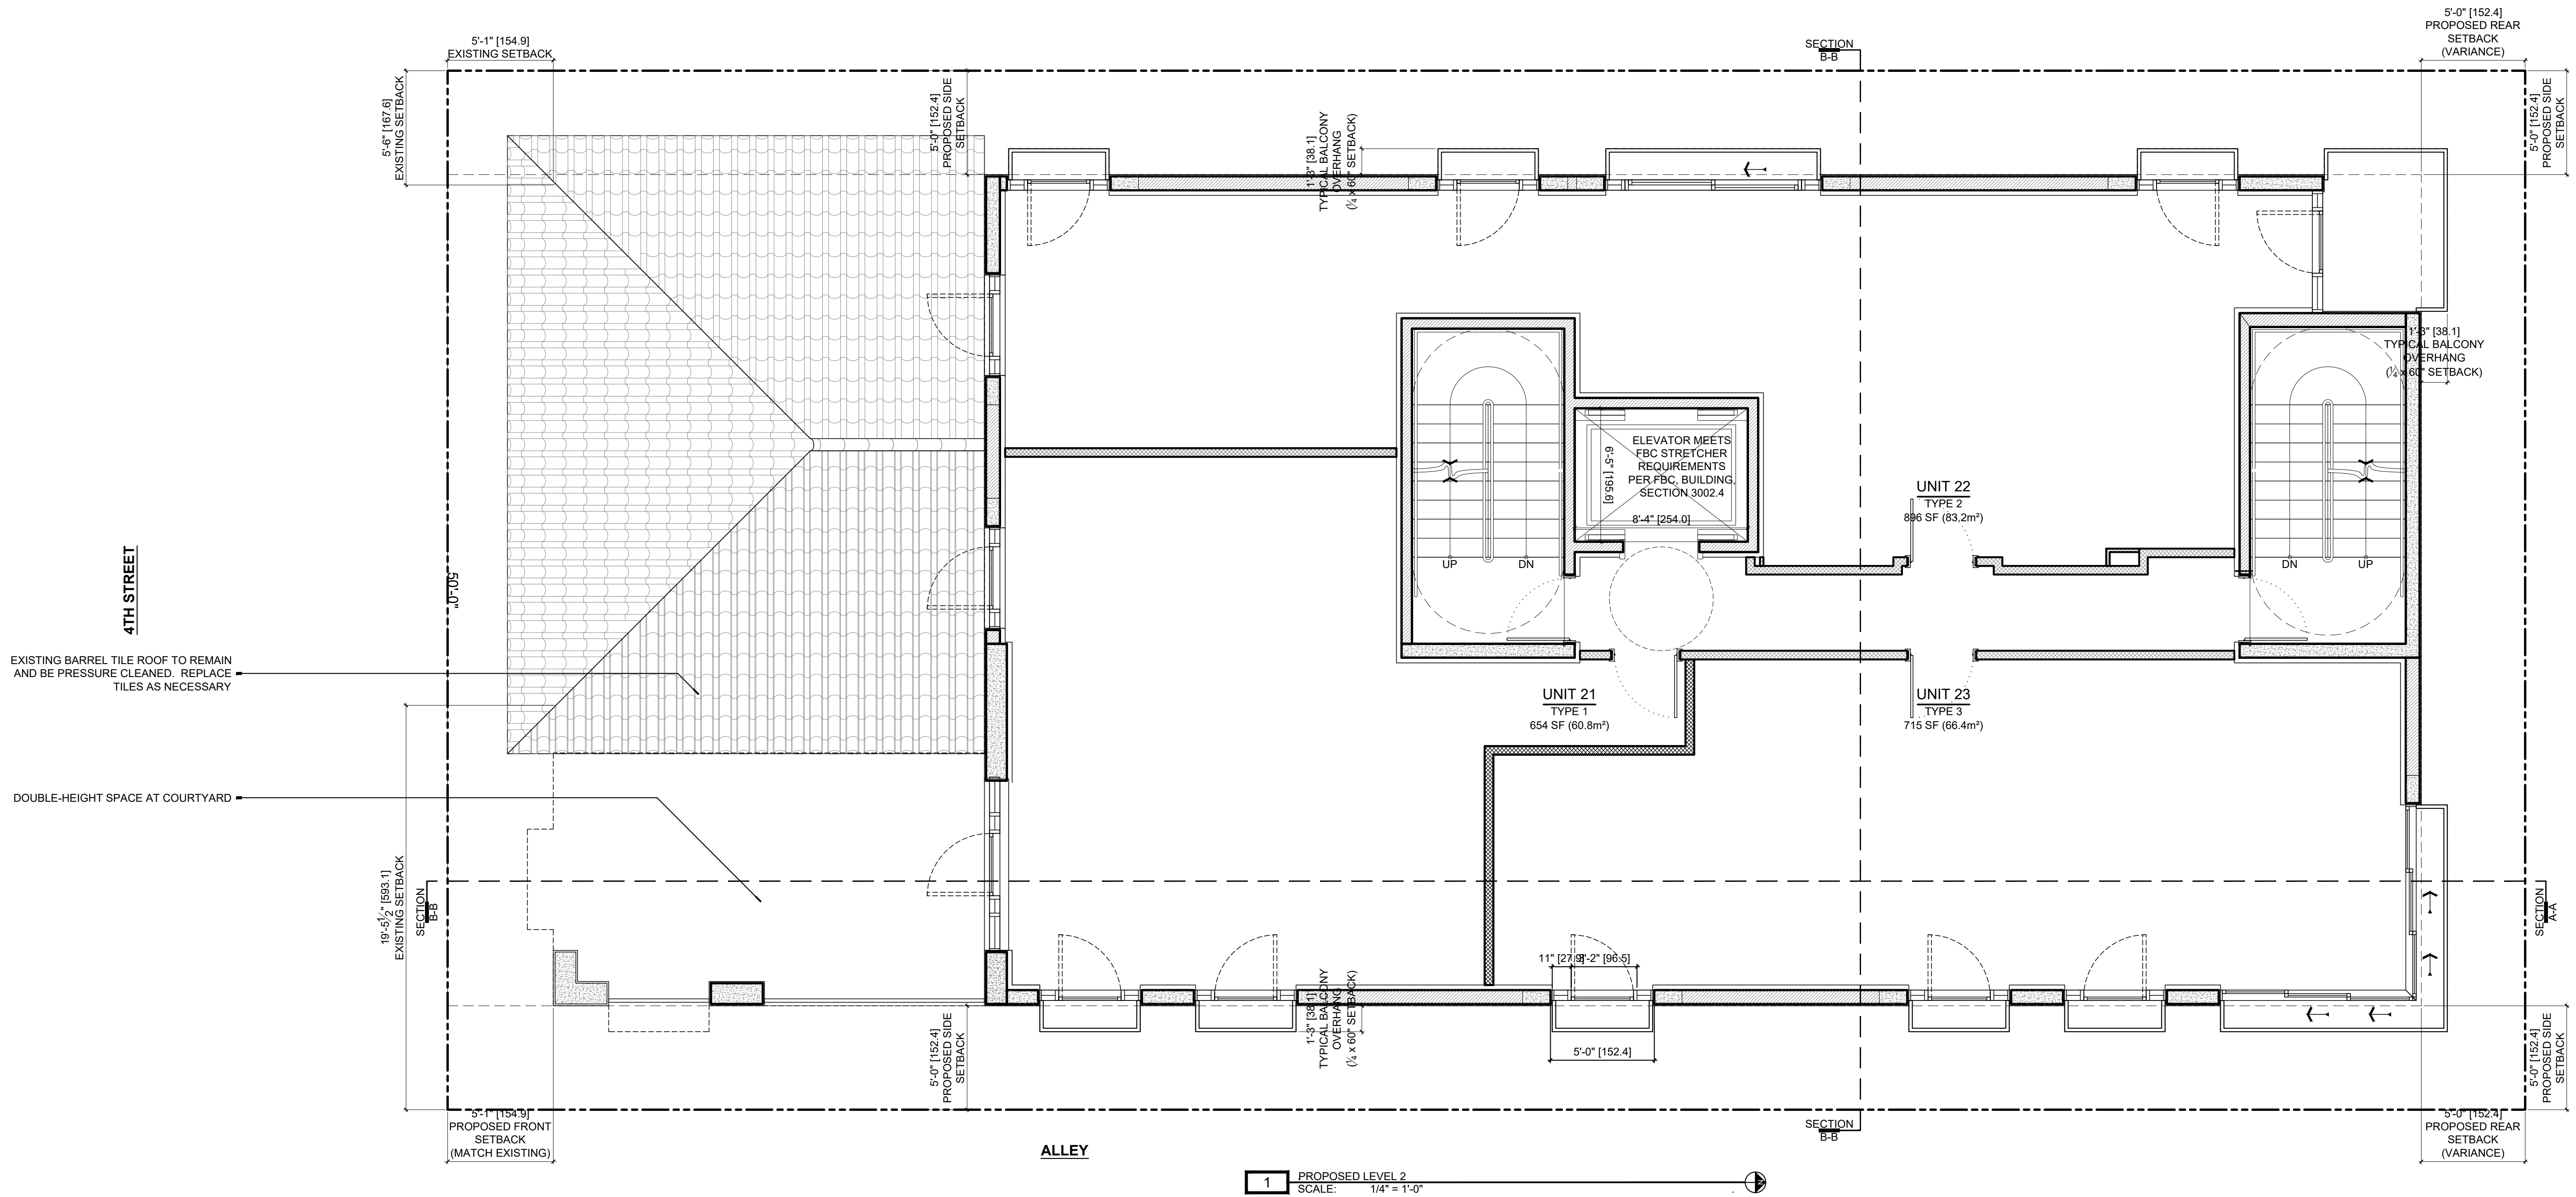

THESE IDEAS, PLANS, & DESIGNS MAY NOT BE REPRODUCED OR COPIED IN ANY FORM WITHOUT THE EXPRESS, WRITTEN CONSENT OF CIC. DIMENSIONS SHOWN ON THESE DRAWINGS SUPERCEDE SCALE DIMENSIONS

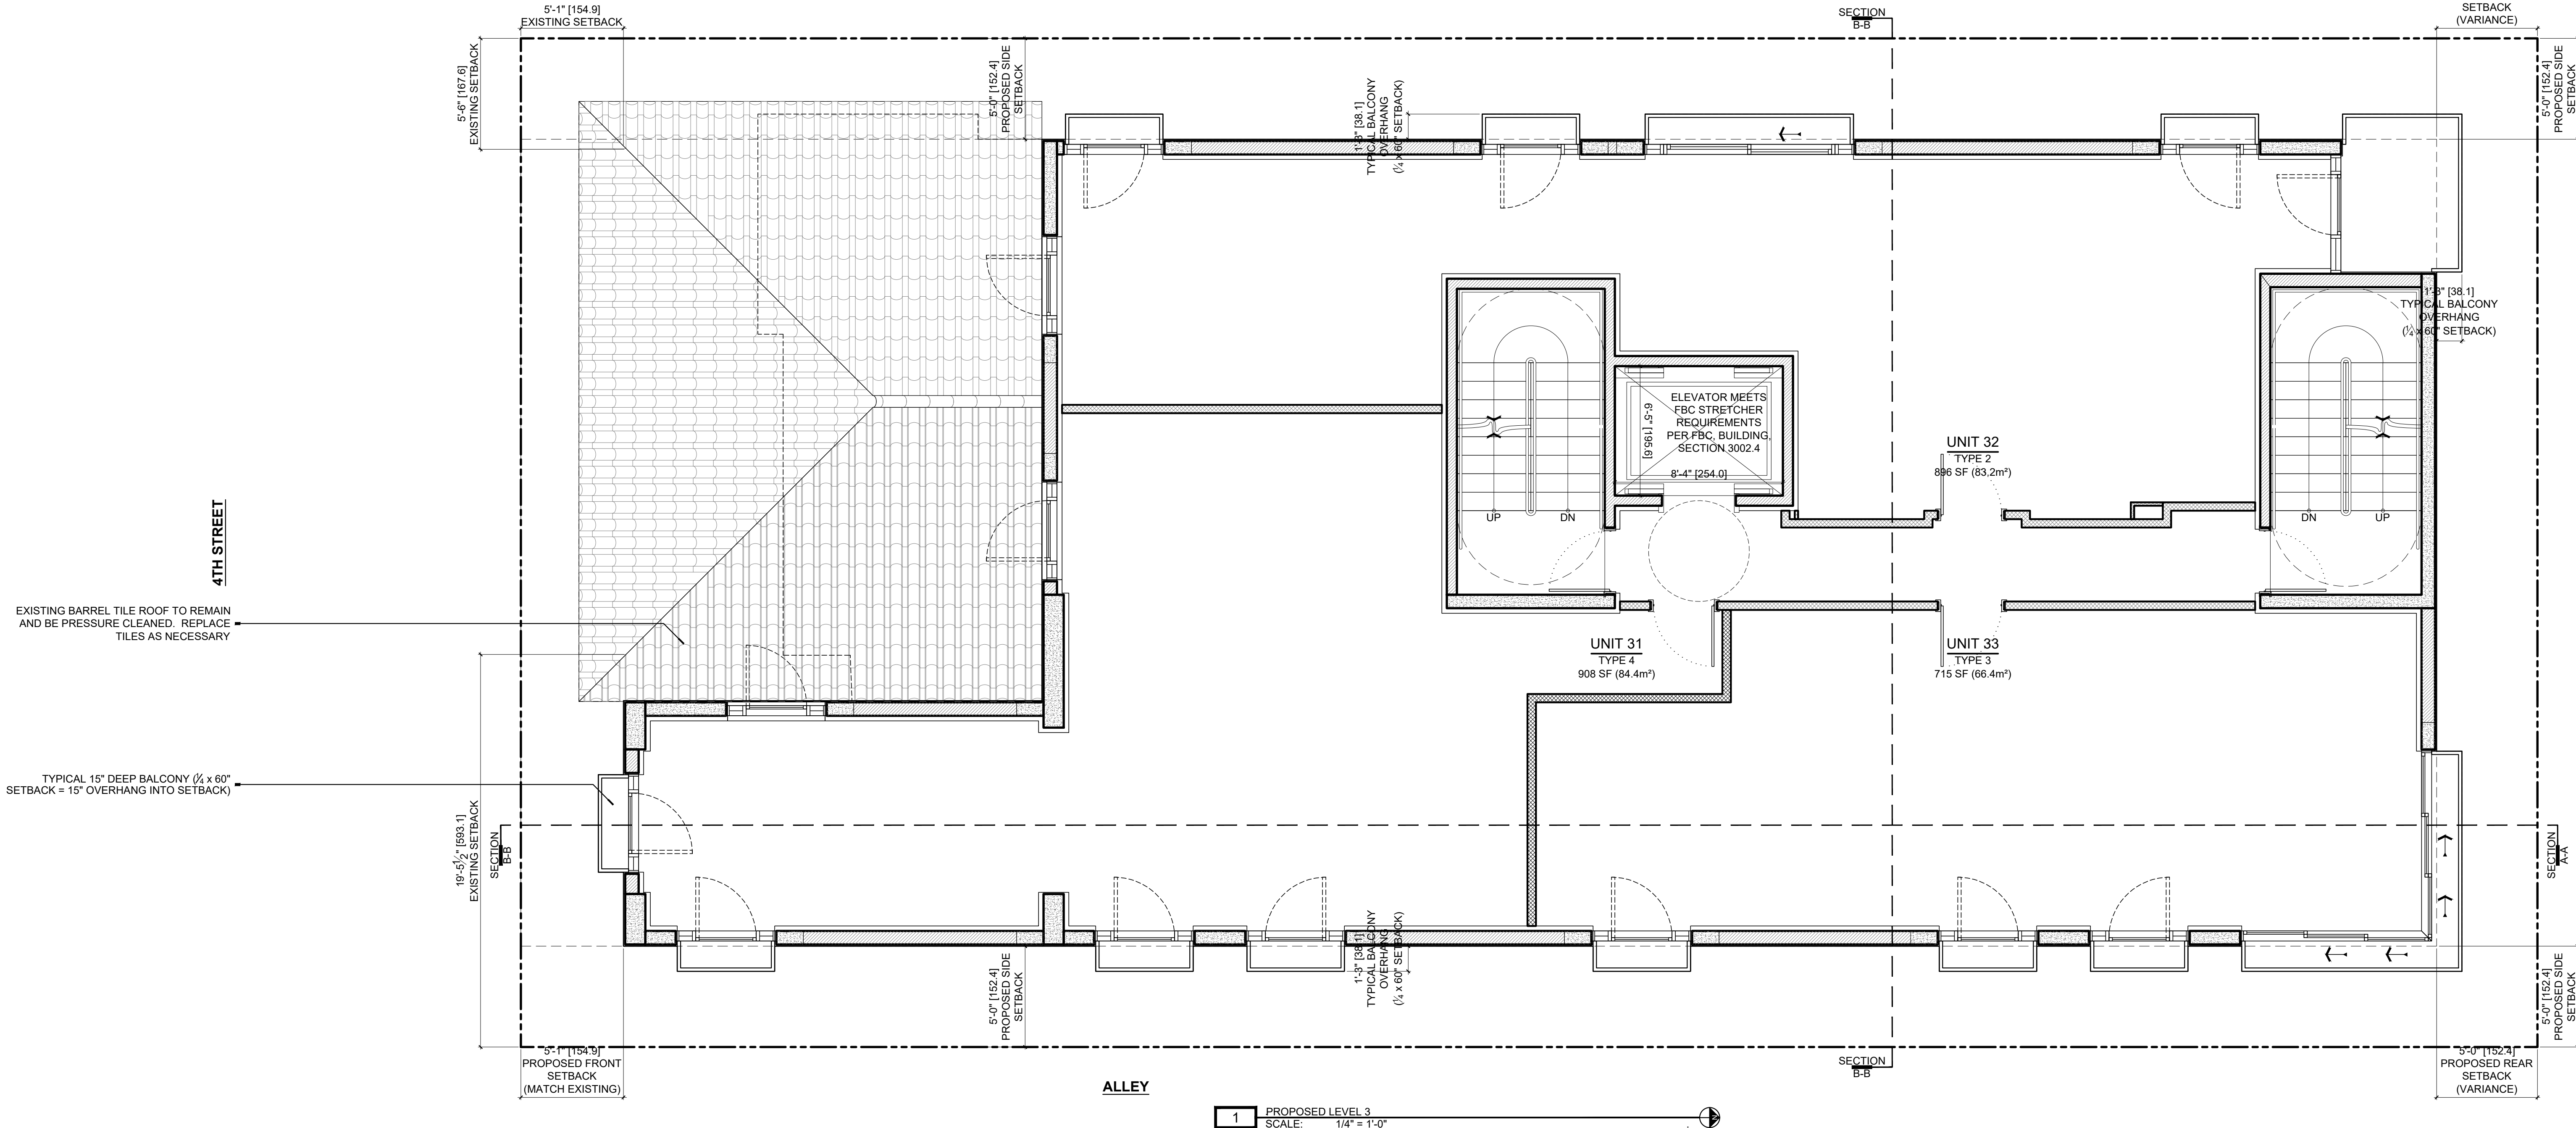

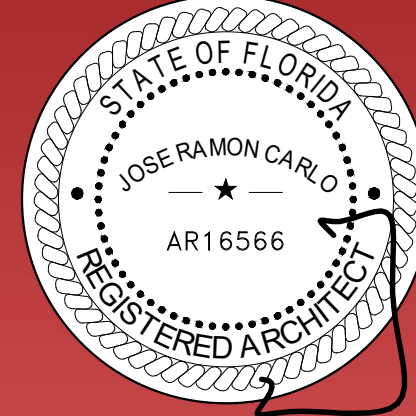

ARCHITECTURE
INTERIOR
DESIGN
REAL ESTATE
ADVISORY

Jose R
Carlo

Digitally signed
by Jose R Carlo
Date: 2023.02.06
00:53:25 -05'00'

C I C

JOSE R. CARLO
FL LICENSE NO.: AR-16566
11 ISLAND AVENUE, #2105
MIAMI BEACH, FL 33139
(305) 490-0493
JCARLO@CIC-ARCHITECTURE.COM

ANNALISA MARZORATI
BOULIQUE ARCHITECT
VIA AURELIO SAFFI, 28
20123 MILANO, ITALY
ANNALISA.MARZORATI@GMAIL.COM
+39.342.7326451


MIXED-USE PROJECT
OWNER: 13 JAN REAL ESTATE LLC
829 4TH STREET
MIAMI BEACH, FL 33139
HISTORIC PRESERVATION BOARD
JANUARY 17, 2023


PROJECT :	2203
DATE :	JANUARY 17, 2023
FILE :	HPB 230117
REV.	DESCRIPTION DATE

SCALE: 1/4" = 1'-0"

PROPOSED
LEVEL 3

A2.3

 

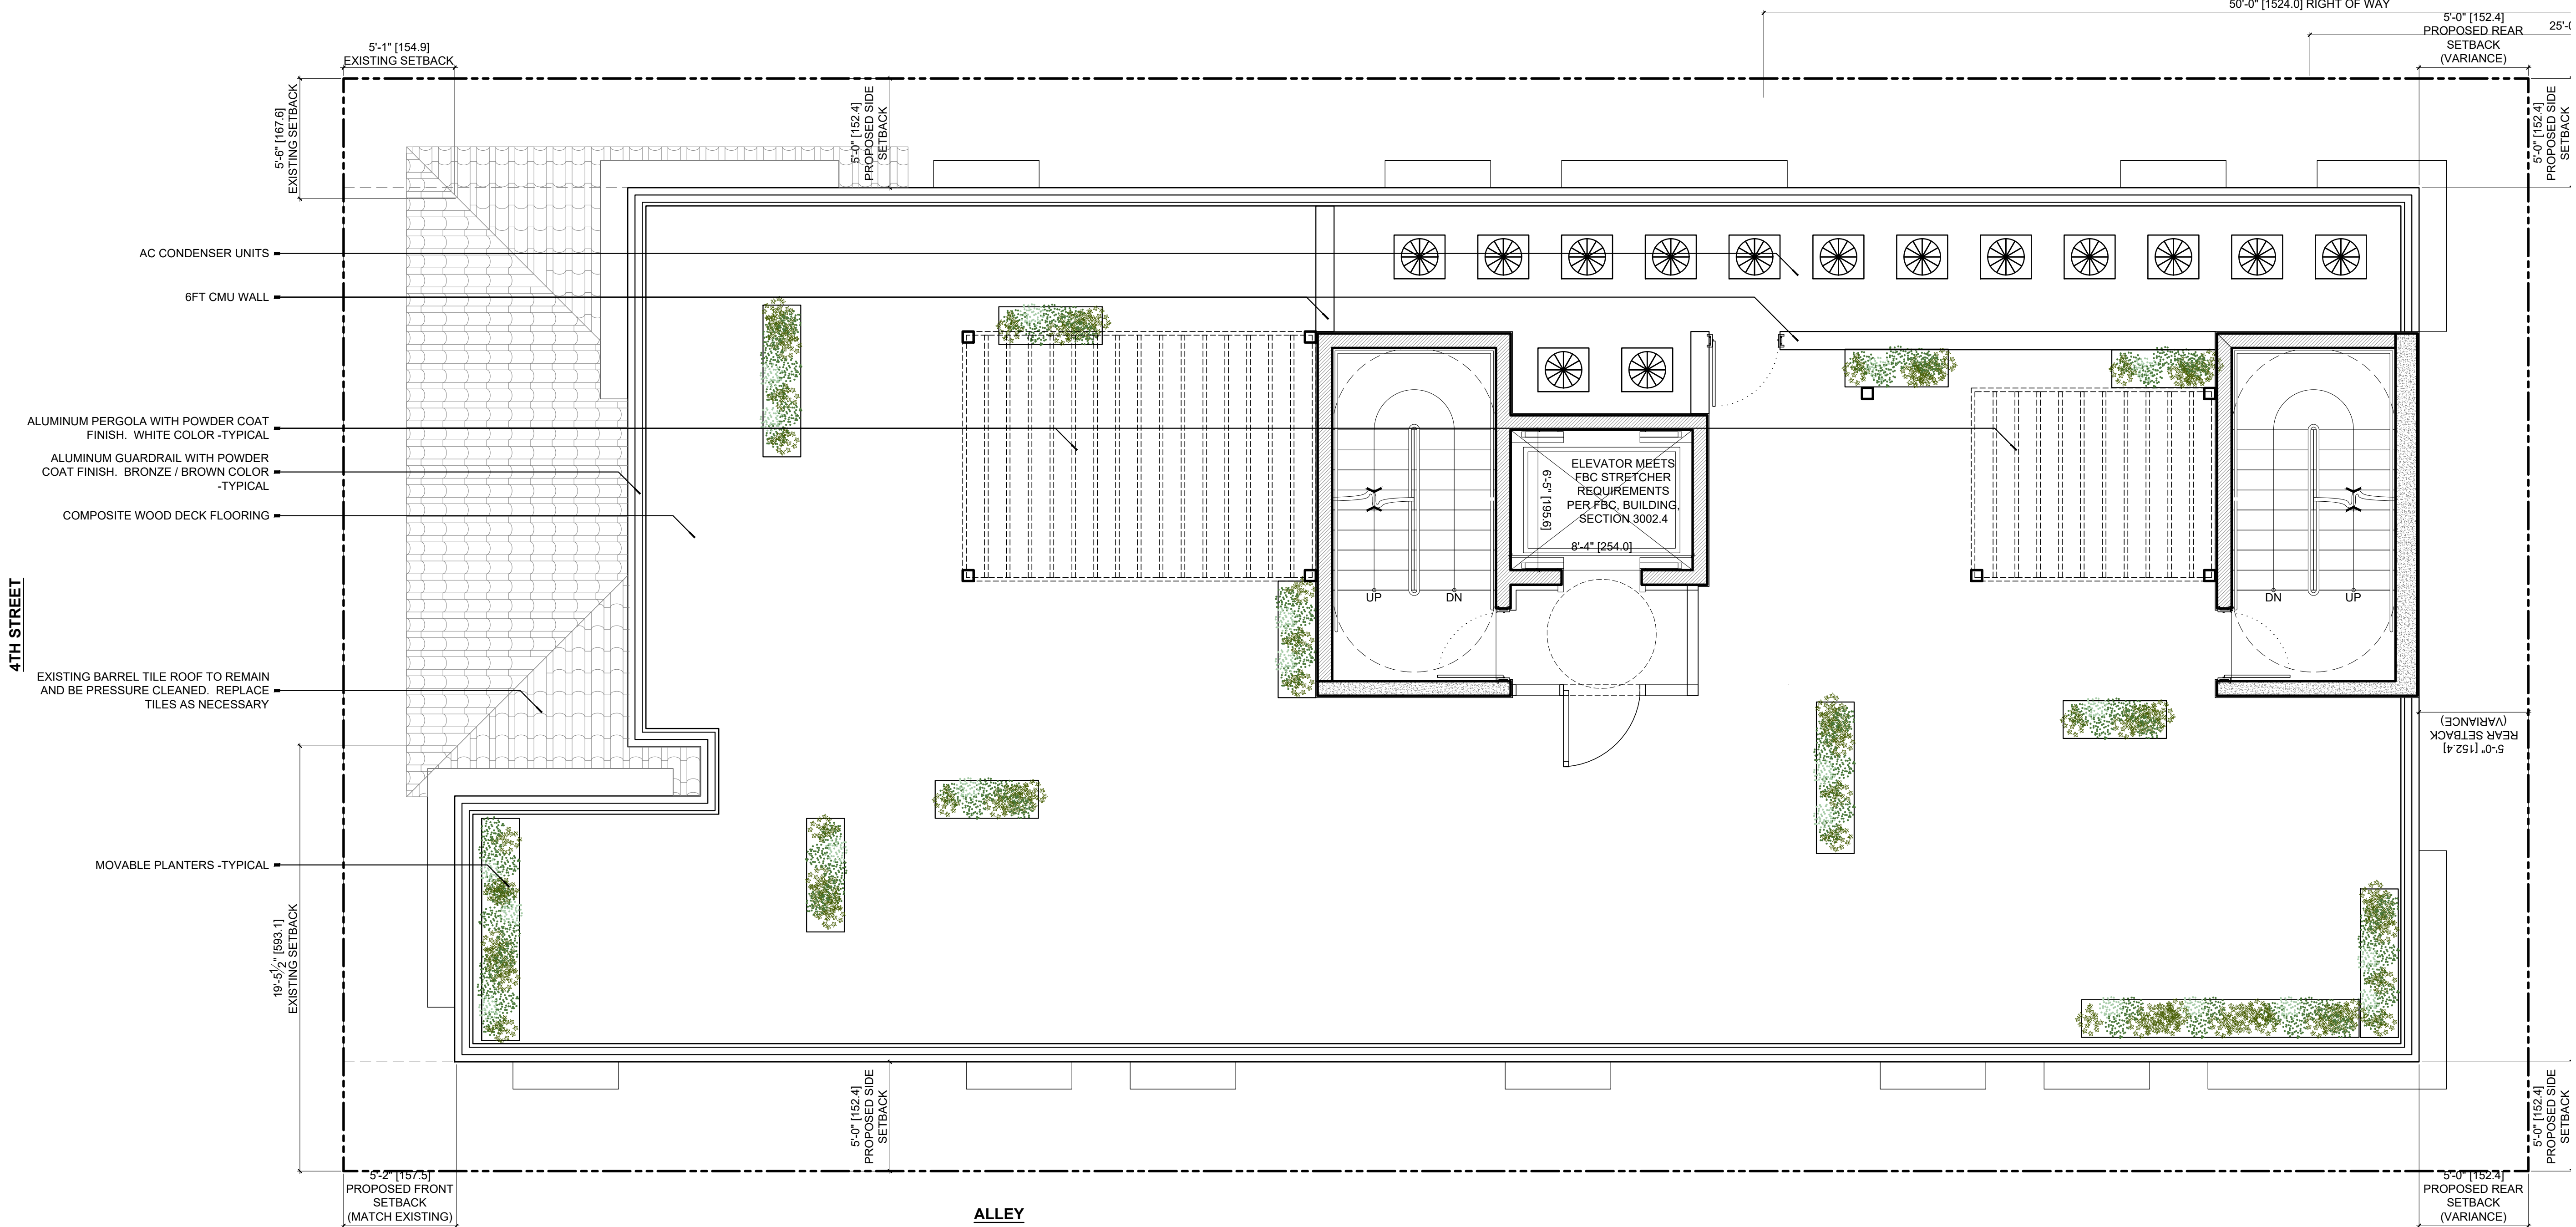

ARCHITECTURE
INTERIOR
DESIGN
REAL ESTATE
ADVISORY

Jose R. Carlo
Digitally signed by Jose R. Carlo
Date: 2023.02.06 00:53:58 -05'00'

JOSE R. CARLO
FL LICENSE NO.: AR-16566
11 ISLAND AVENUE, #2105
MIAMI BEACH, FL 33139
(305) 490-0493
JCARLO@CIC-ARCHITECTURE.COM

ANNALISA MARZORATI
BOULIQUE ARCHITECT
VIA AURELIO SAFFI, 28
20123 MILANO, ITALY
ANNALISA.MARZORATI@GMAIL.COM
+39.342.7326451

MIXED-USE PROJECT
OWNER: 13 JAN REAL ESTATE LLC
829 4TH STREET
MIAMI BEACH, FL 33139
HISTORIC PRESERVATION BOARD
JANUARY 17, 2023



PROJECT: 2203
DATE: JANUARY 17, 2023
FILE: HPB 230117

REV.	DESCRIPTION	DATE
------	-------------	------

SCALE: 1/4" = 1'-0"

**PROPOSED
LEVEL 5
ROOF DECK
A2.5**

C
T
H
G
I
R
Y
P
O
C
THESE IDEAS, PLANS, & DESIGNS MAY NOT BE REPRODUCED OR COPIED IN ANY FORM WITHOUT THE EXPRESS, WRITTEN CONSENT OF CIC. DIMENSIONS SHOWN ON THESE DRAWINGS SUPERCEDE SCALE DIMENSIONS

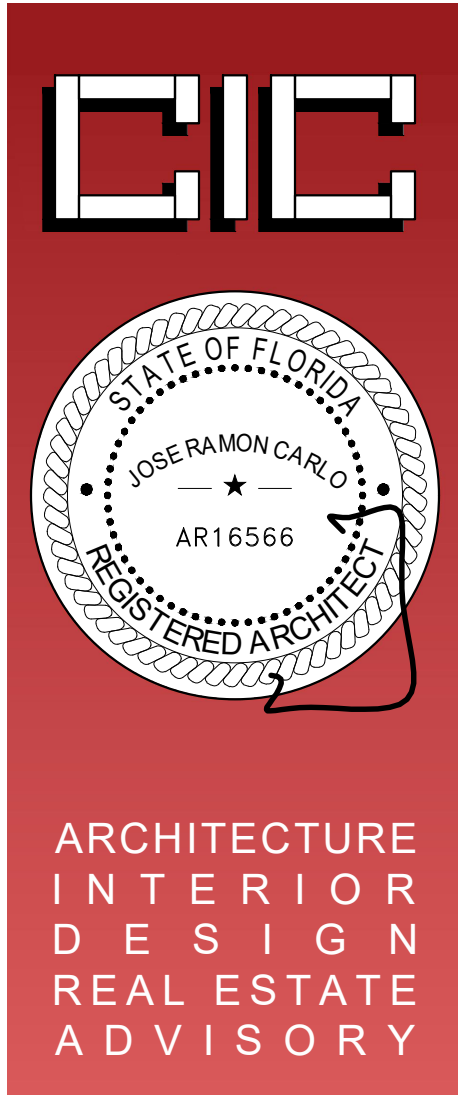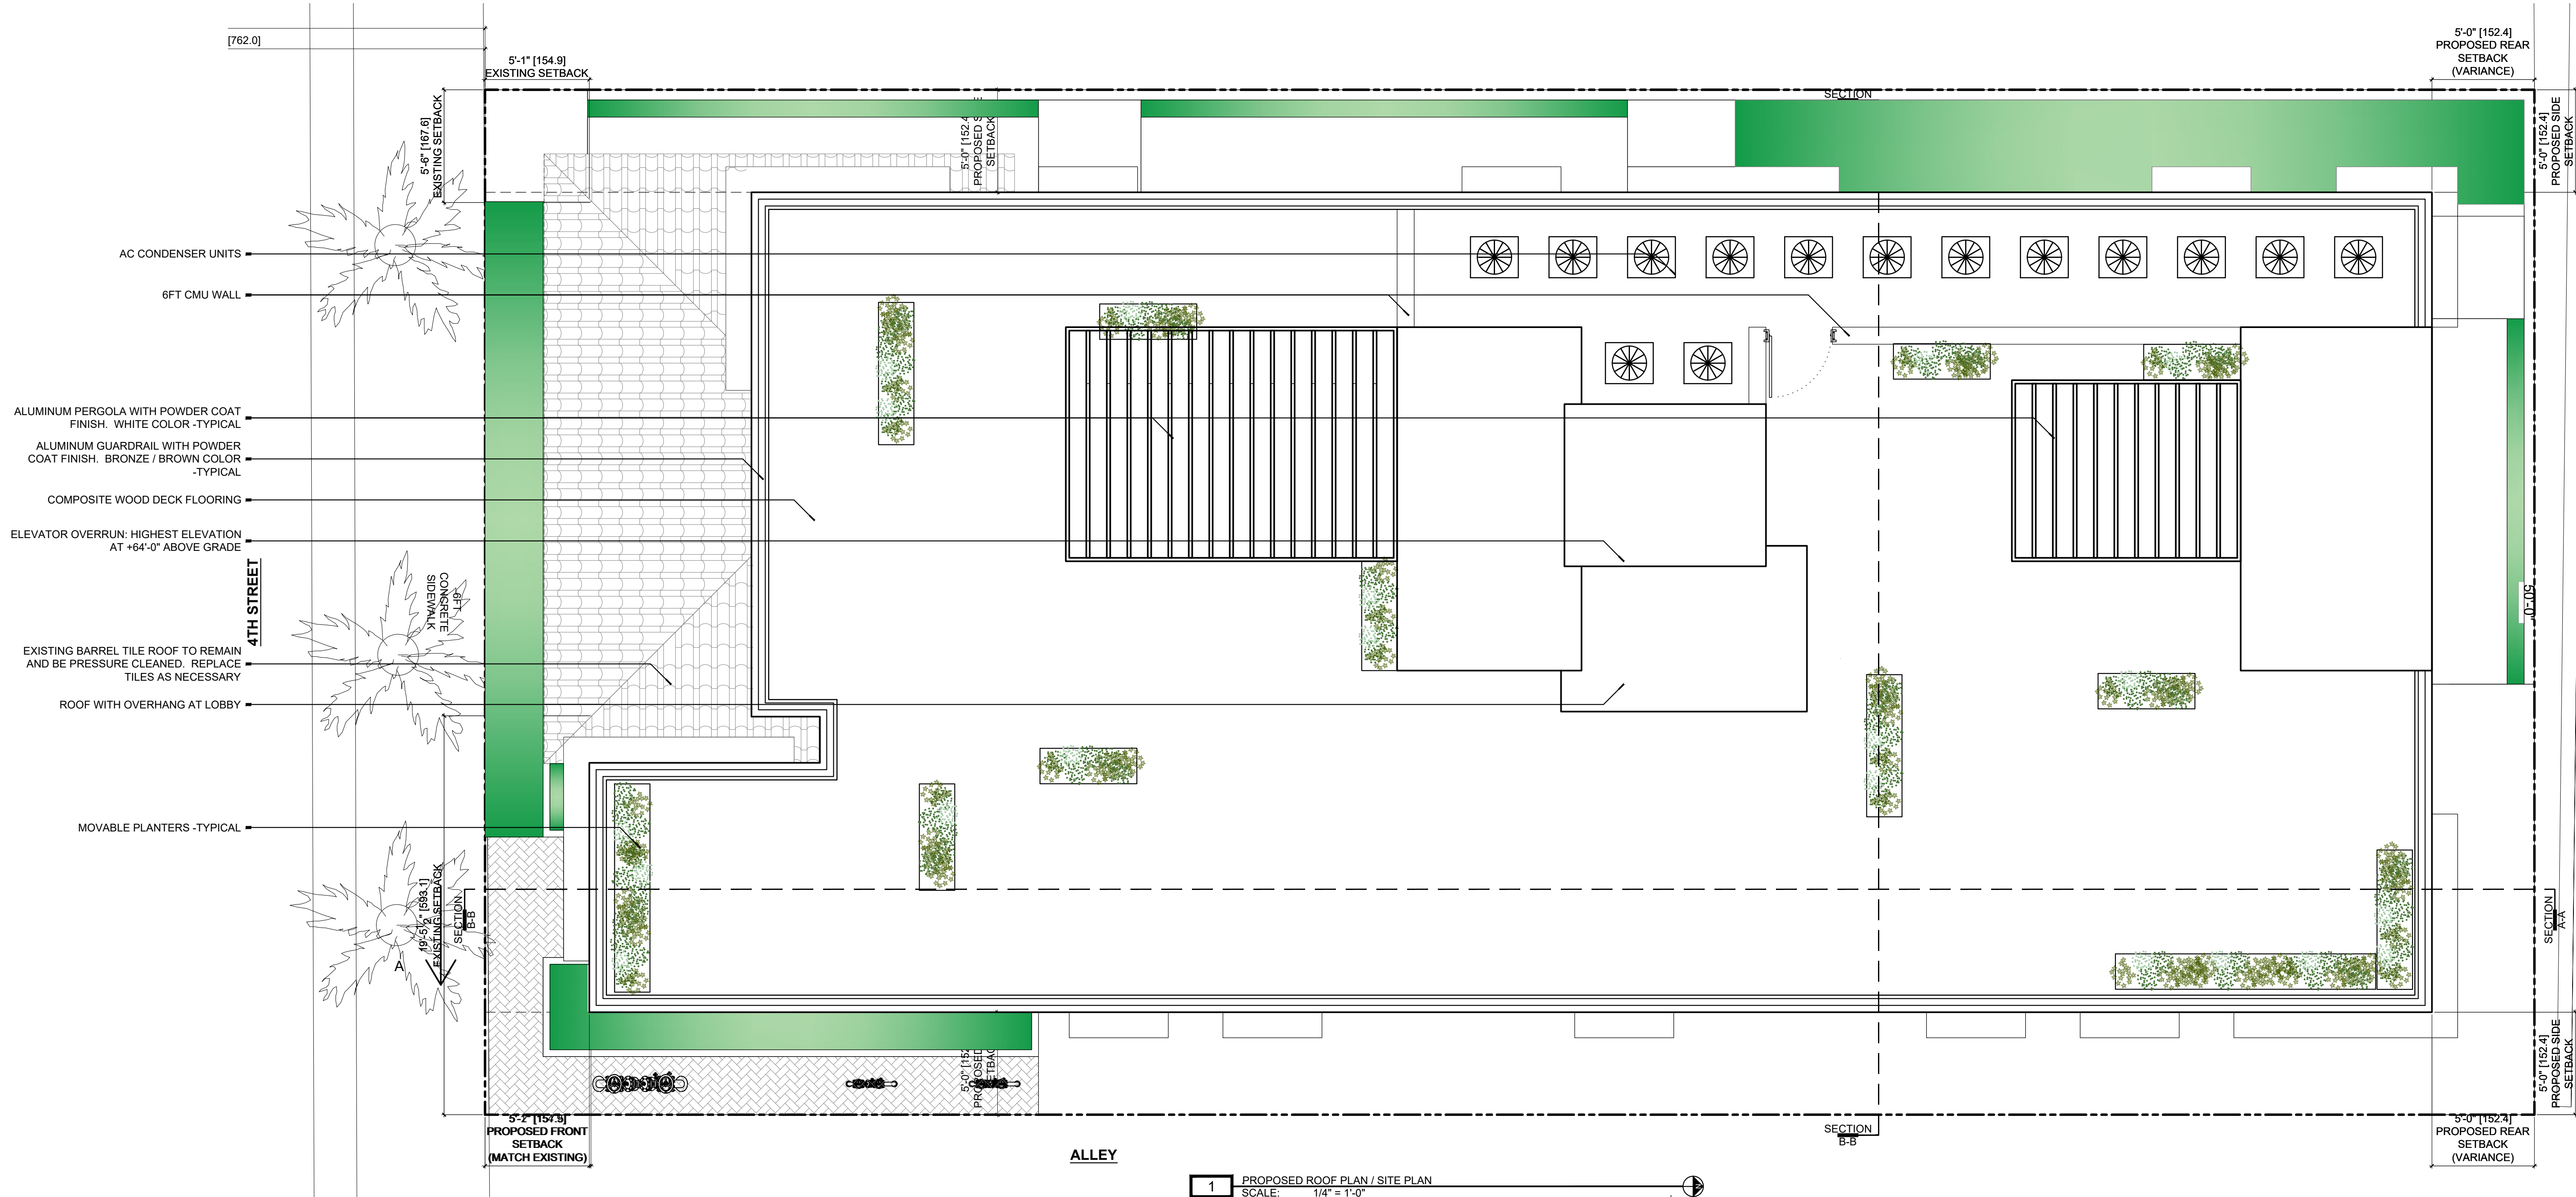

Jose R
Carlo

Digitally signed
by Jose R Carlo
Date: 2023.02.06
00:54:55 -05'00'

C I C
JOSE R. CARLO
FL LICENSE NO.: AR-16566
11 ISLAND AVENUE, #2105
MIAMI BEACH, FL 33139
(305) 490-0493
JCARLO@CIC-ARCHITECTURE.COM

ANNALISA MARZORATI
BOUTIQUE ARCHITECT
VIA AURELIO SAFFI, 28
20123 MILANO, ITALY
ANNALISA.MARZORATI@GMAIL.COM
+39.342.7326451

MIXED-USE PROJECT
OWNER: 13 JAN REAL ESTATE LLC
829 4TH STREET
MIAMI BEACH, FL 33139
HISTORIC PRESERVATION BOARD
JANUARY 17, 2023

PROJECT: 2203
DATE: JANUARY 17, 2023
FILE: HPB 230117
REV. DESCRIPTION DATE

SCALE: 1/4" = 1'-0"

PROPOSED
ROOF PLAN /
SITE PLAN
A2.6



THESE IDEAS, PLANS, & DESIGNS MAY NOT BE REPRODUCED OR COPIED IN ANY FORM WITHOUT THE EXPRESS, WRITTEN CONSENT OF CIC. DIMENSIONS SHOWN ON THESE DRAWINGS SUPERCEDE SCALE DIMENSIONS




1 PROPOSED SOUTH ELEVATION @ 4TH STREET
SCALE: 1/4" = 1'-0"



2 PROPOSED NORTH ELEVATION
SCALE: 1/4" = 1'-0"

CIC

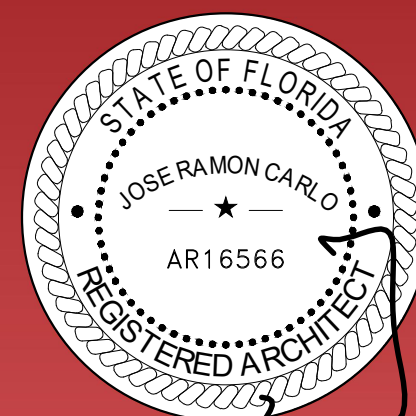

ARCHITECTURE
INTERIOR
DESIGN
REAL ESTATE
ADVISORY

Jose R
Carlo
C I C
JOSE R. CARLO
FL LICENSE NO.: AR-16566
11 ISLAND AVENUE, #2105
MIAMI BEACH, FL 33139
(305) 490-0493
JCARLO@CIC-ARCHITECTURE.COM


ANNALISA MARZORATI
BOUTIQUE ARCHITECT
VIA AURELIO SAFFI, 28
20123 MILANO, ITALY
ANNALISA.MARZORATI@GMAIL.COM
+39.342.7326451

MIXED-USE PROJECT
OWNER: 13 JAN REAL ESTATE LLC
829 4TH STREET
MIAMI BEACH, FL 33139
HISTORIC PRESERVATION BOARD
JANUARY 17, 2023

PROJECT: 2203
DATE: JANUARY 17, 2023
FILE: HPB 230117
REV. DESCRIPTION DATE

SCALE: 1/4" = 1'-0"

PROPOSED
SOUTH ELEV
NORTH ELEV.
A3.1

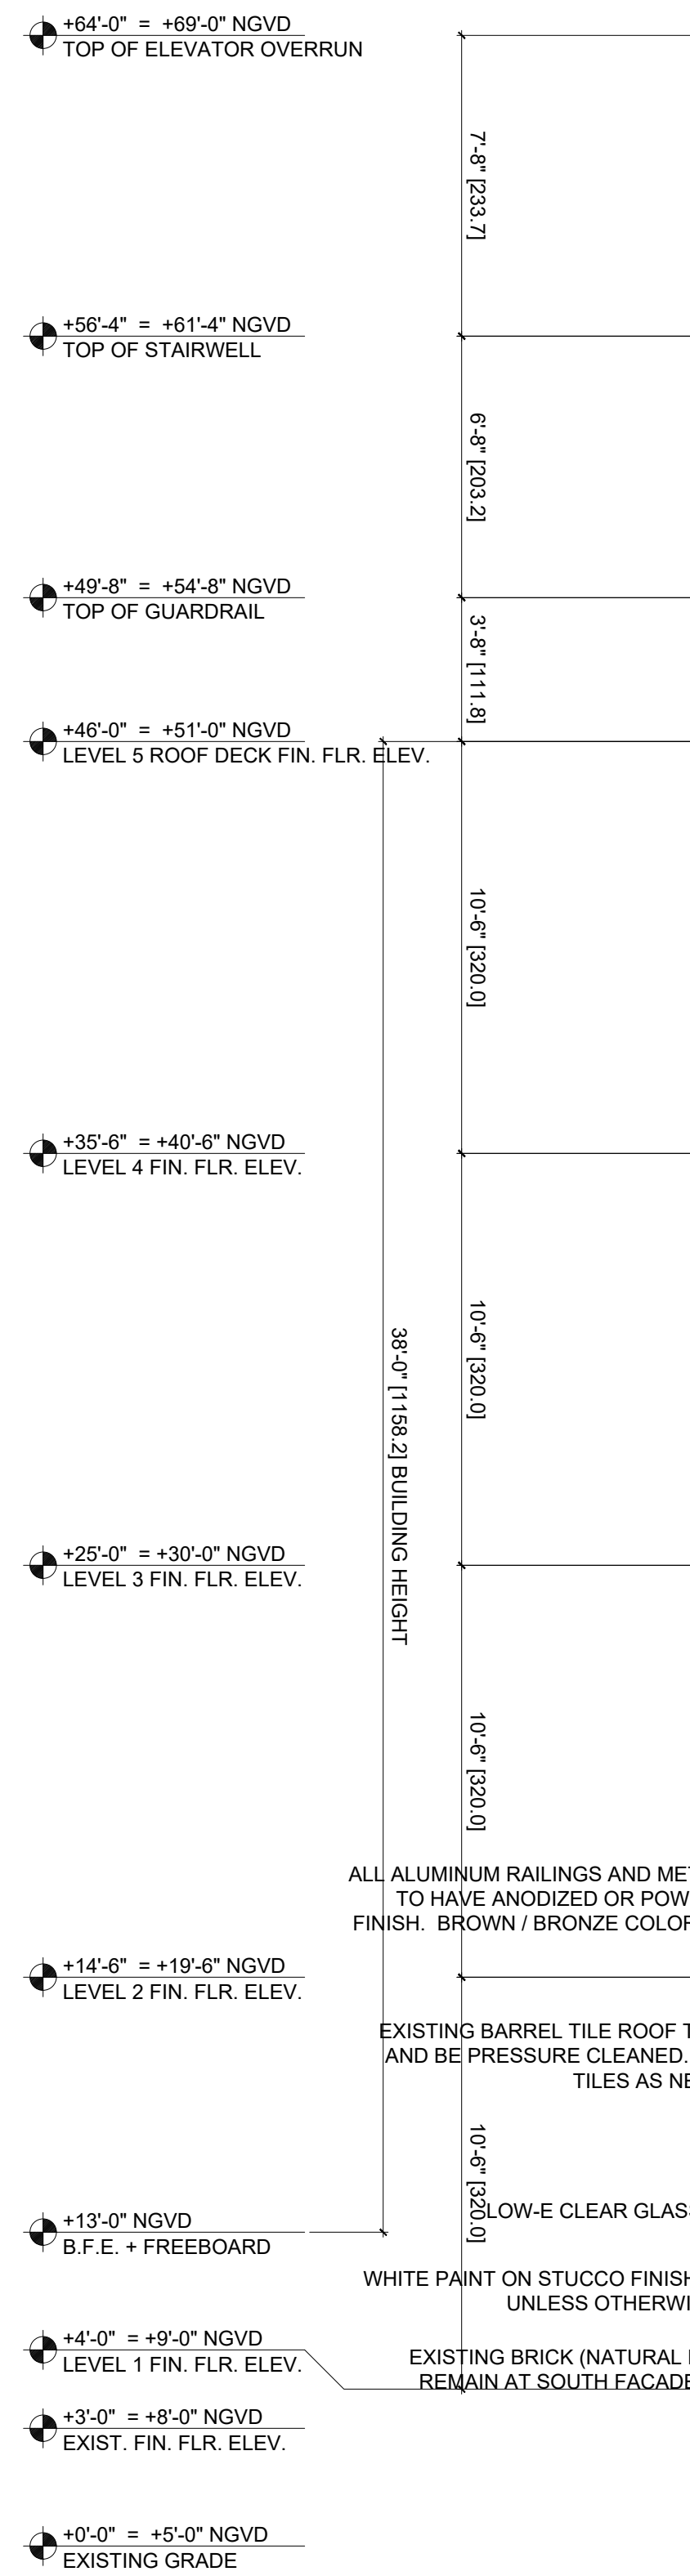

Jose R
Carlo

Digitally signed
by Jose R Carlo
Date: 2023.02.06
00:55:28 -05'00'

C I C

J O S E R . C A R L O
FL LICENSE NO.: AR-16566
11 ISLAND AVENUE, #2105
MIAMI BEACH, FL 33139
(3 0 5) 4 9 0 - 0 4 9 3
JCARLO@CIC-ARCHITECTURE.COM

ANNALISA MARZORATI
BOUTIQUE ARCHITECT
VIA AURELIO SAFFI, 28
20123 MILANO, ITALY
ANNALISA.MARZORATI@GMAIL.COM
+ 39.342.7326451

MIXED-USE PROJECT
OWNER: 13 JAN REAL ESTATE LLC
829 4TH STREET
MIAMI BEACH, FL 33139
HISTORIC PRESERVATION BOARD
JANUARY 17, 2023

PROJECT :	2203	
DATE :	JANUARY 17, 2023	
FILE :	HPB 230117	
REV.	DESCRIPTION	DATE

SCALE: $1/4" = 1'-0"$

PROPOSED EAST (ALLEY) ELEVATION A3.2

C THESE IDEAS, PLANS, & DESIGNS MAY NOT BE REPRODUCED OR COPIED IN ANY FORM WITHOUT THE EXPRESS, WRITTEN CONSENT OF CIC. DIMENSIONS SHOWN ON THESE DRAWINGS SUPERCEDE SCALE DIMENSIONS

- +64'-0" = +69'-0" NGVD
TOP OF ELEVATOR OVERRUN
- +56'-4" = +61'-4" NGVD
TOP OF STAIRWELL
- +49'-8" = +54'-8" NGVD
TOP OF GUARDRAIL
- +46'-0" = +51'-0" NGVD
LEVEL 5 ROOF DECK FIN. FLR. ELEV.
- +35'-6" = +40'-6" NGVD
LEVEL 4 FIN. FLR. ELEV.
- +25'-0" = +30'-0" NGVD
LEVEL 3 FIN. FLR. ELEV.
- +14'-6" = +19'-6" NGVD
LEVEL 2 FIN. FLR. ELEV.
- +13'-0" NGVD
B.F.E. + FREEBOARD
- +4'-0" = +9'-0" NGVD
LEVEL 1 FIN. FLR. ELEV.
- +3'-0" = +8'-0" NGVD
EXIST. FIN. FLR. ELEV.
- +0'-0" = +5'-0" NGVD
EXISTING GRADE

- WHITE PAINT ON STUCCO FINISH -TYPICAL
UNLESS OTHERWISE NOTED
- ALUMINUM PERGOLA WITH POWDER COAT
FINISH. WHITE COLOR -TYPICAL
- WHITE PAINT ON STUCCO FINISH -TYPICAL
UNLESS OTHERWISE NOTED
- LOW-E CLEAR GLASS, NO TINT
- ALL ALUMINUM RAILINGS AND METAL WORK
TO HAVE ANODIZED OR POWDER COAT
FINISH. BROWN / BRONZE COLOR -TYPICAL
- PORECELAIN TILES WITH CONCRETE
APPEARANCE
- ALL ALUMINUM RAILINGS AND METAL WORK
TO HAVE ANODIZED OR POWDER COAT
FINISH. BROWN / BRONZE COLOR -TYPICAL

- ALL ALUMINUM RAILINGS AND METAL WORK
TO HAVE ANODIZED OR POWDER COAT
FINISH. BROWN / BRONZE COLOR -TYPICAL
- WHITE PAINT ON STUCCO FINISH -TYPICAL
UNLESS OTHERWISE NOTED
- LOW-E CLEAR GLASS, NO TINT
- ALL ALUMINUM RAILINGS AND METAL WORK
TO HAVE ANODIZED OR POWDER COAT
FINISH. BROWN / BRONZE COLOR -TYPICAL
- ALL ALUMINUM RAILINGS AND METAL WORK
TO HAVE ANODIZED OR POWDER COAT
FINISH. BROWN / BRONZE COLOR -TYPICAL

- ALL ALUMINUM RAILINGS AND METAL WORK
TO HAVE ANODIZED OR POWDER COAT
FINISH. BROWN / BRONZE COLOR -TYPICAL
- EXISTING BARREL TILE ROOF TO REMAIN
AND BE PRESSURE CLEANED. REPLACE
TILES AS NECESSARY
- LOW-E CLEAR GLASS, NO TINT
- WHITE PAINT ON STUCCO FINISH -TYPICAL
UNLESS OTHERWISE NOTED
- EXISTING BRICK (NATURAL FINISH) TO
REMAIN AT SOUTH FACADE -TYPICAL

1 PROPOSED WEST ELEVATION
SCALE: 1/4" = 1'-0"

CIC

STATE OF FLORIDA

JOSE RAMON CARLO

AR16566

REGISTERED ARCHITECT

ARCHITECTURE
INTERIOR
DESIGN
REAL ESTATE
ADVISORY

Jose R
Carlo

Digitally signed
by Jose R Carlo
Date: 2023.02.06
00:55:45 -05'00'

C I C

JOSE R. CARLO
FL LICENSE NO.: AR-16566
11 ISLAND AVENUE, #2105
MIAMI BEACH, FL 33139
(305) 490-0493
JCARLO@CIC-ARCHITECTURE.COM




ANNALISA MARZORATI
BOULIQUE ARCHITECT
VIA AURELIO SAFFI, 28
20123 MILANO, ITALY
ANNALISA.MARZORATI@GMAIL.COM
+39.342.7326451

MIXED-USE PROJECT
OWNER: 13 JAN REAL ESTATE LLC
829 4TH STREET
MIAMI BEACH, FL 33139
HISTORIC PRESERVATION BOARD
JANUARY 17, 2023

PROJECT :	2203
DATE :	JANUARY 17, 2023
FILE :	HPB 230117
REV.	DESCRIPTION DATE

SCALE: 1/4" = 1'-0"

PROPOSED
WEST
ELEVATION
A3.3

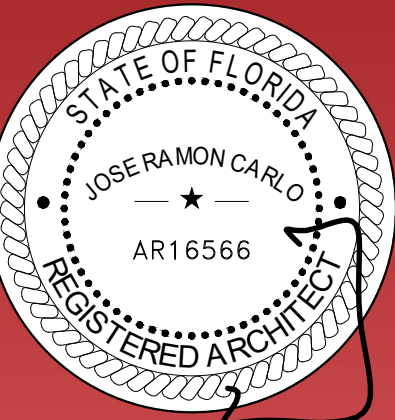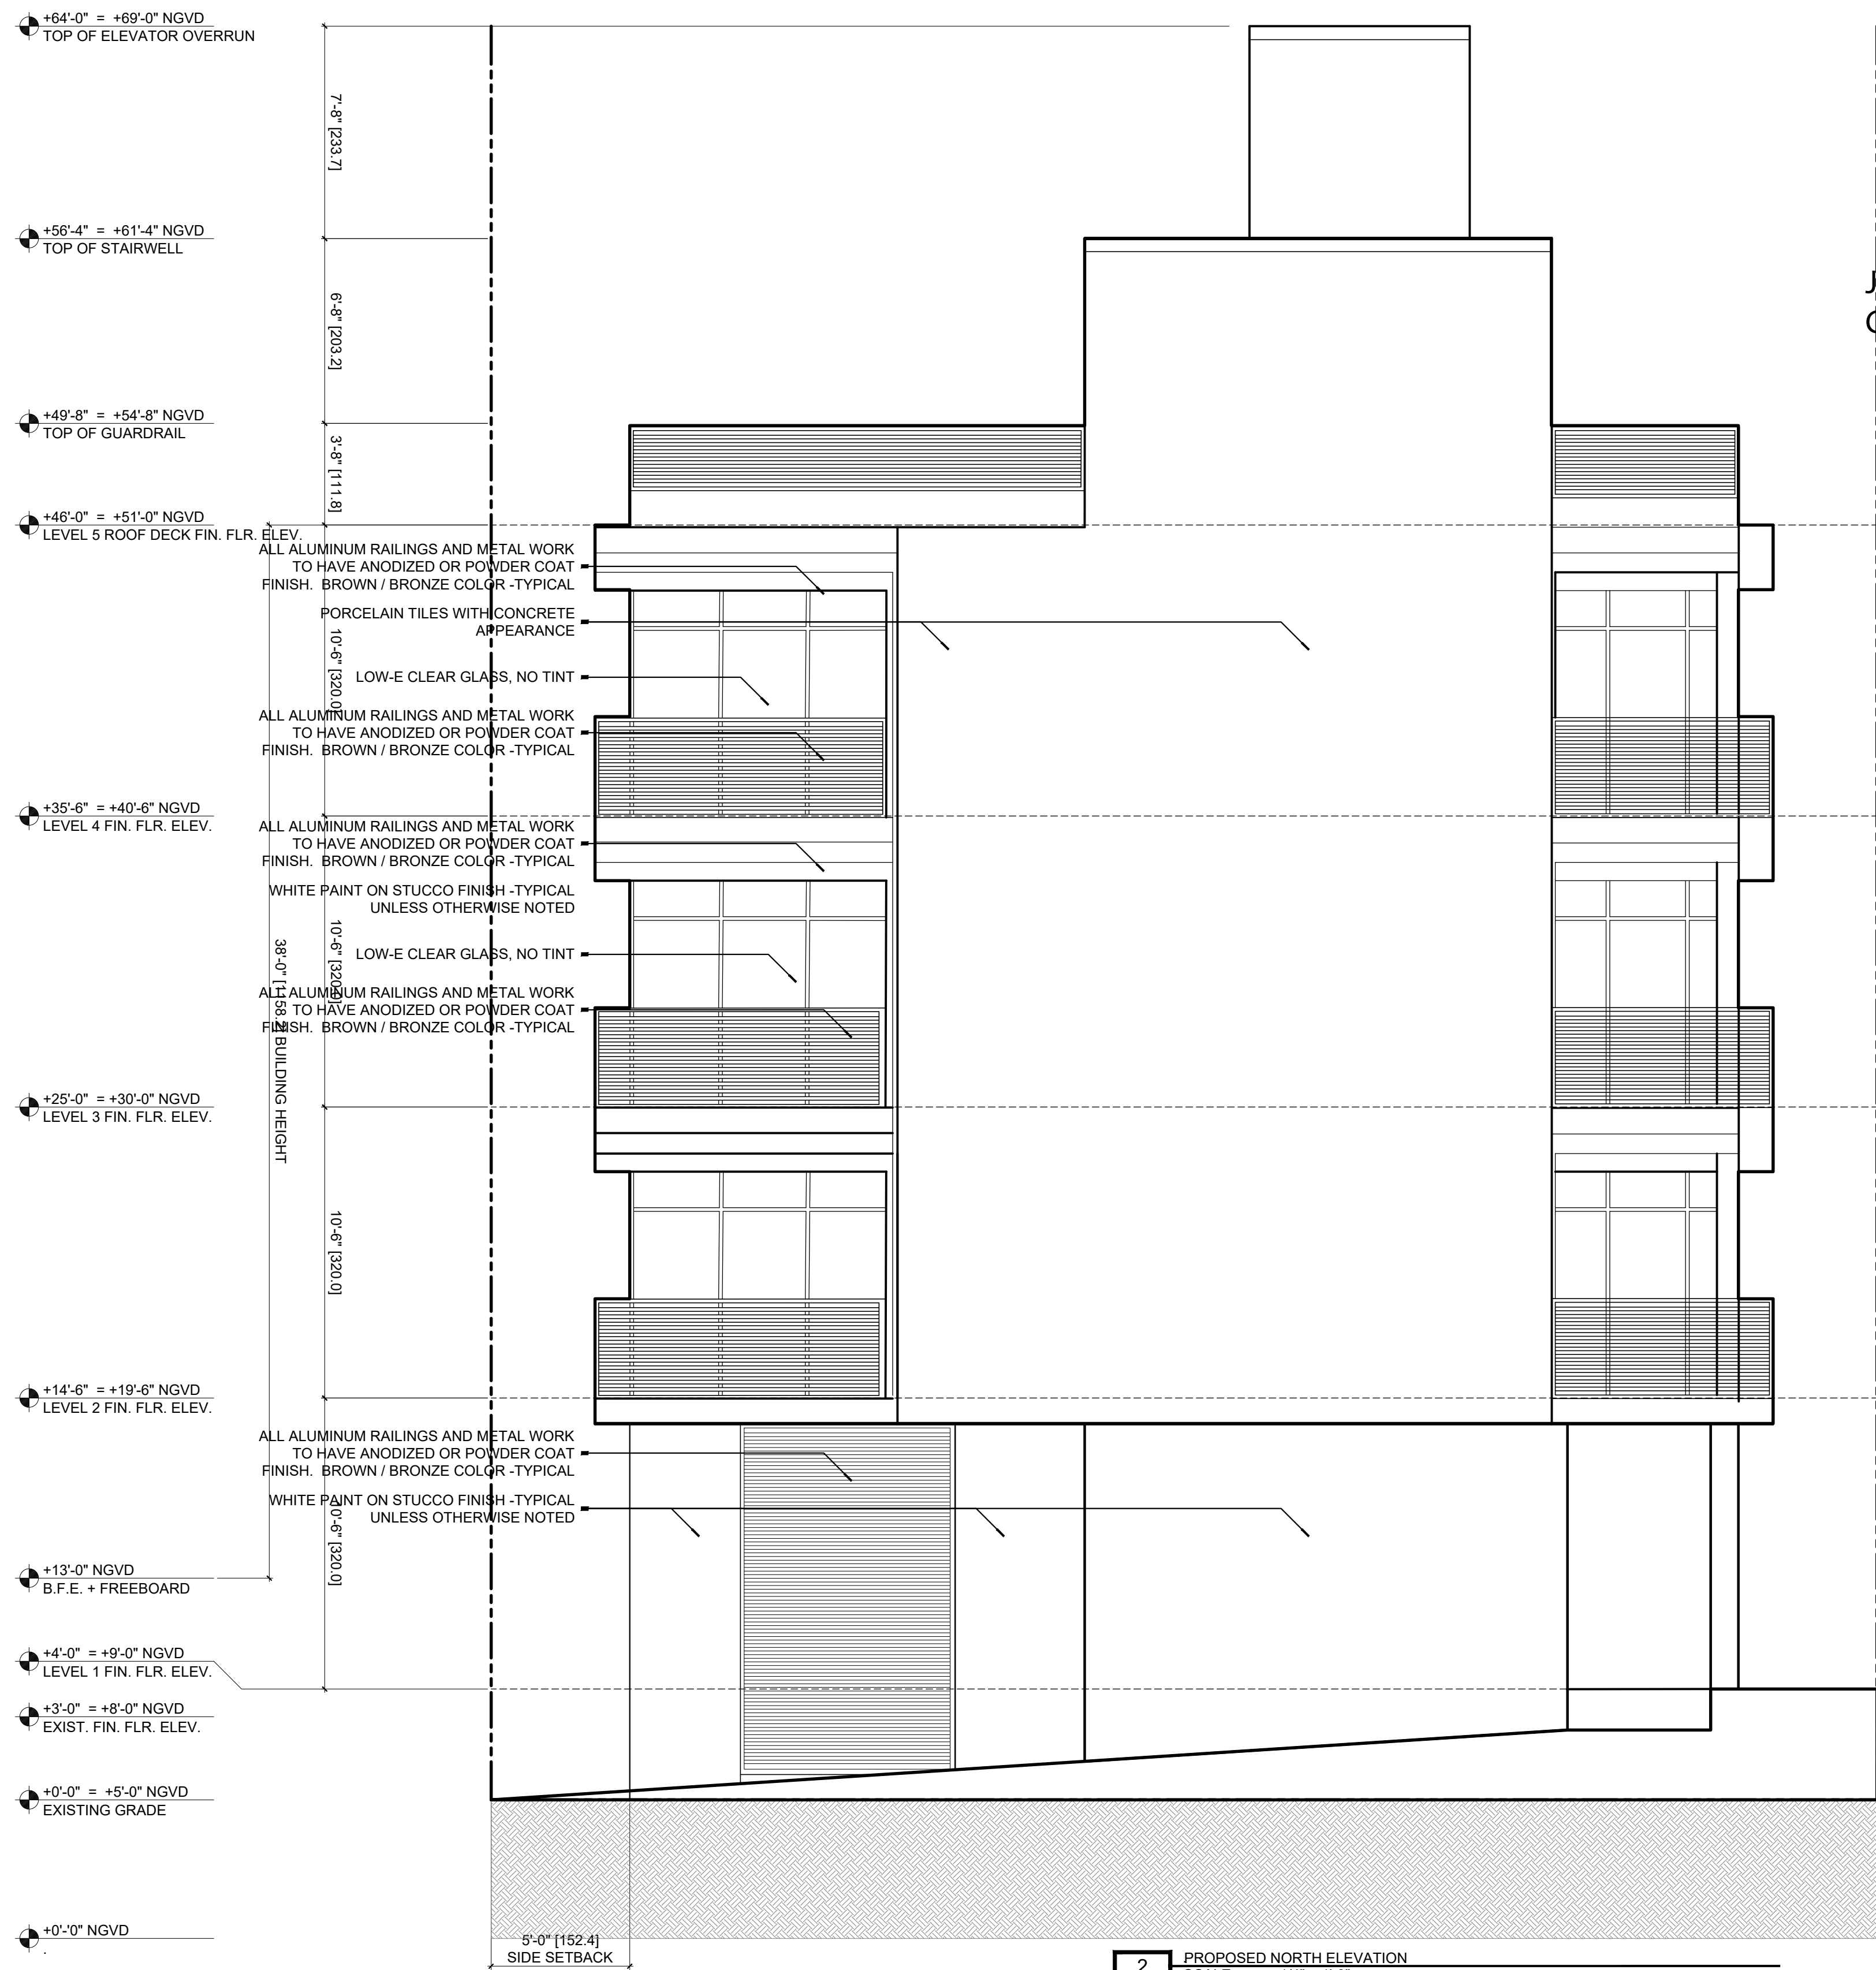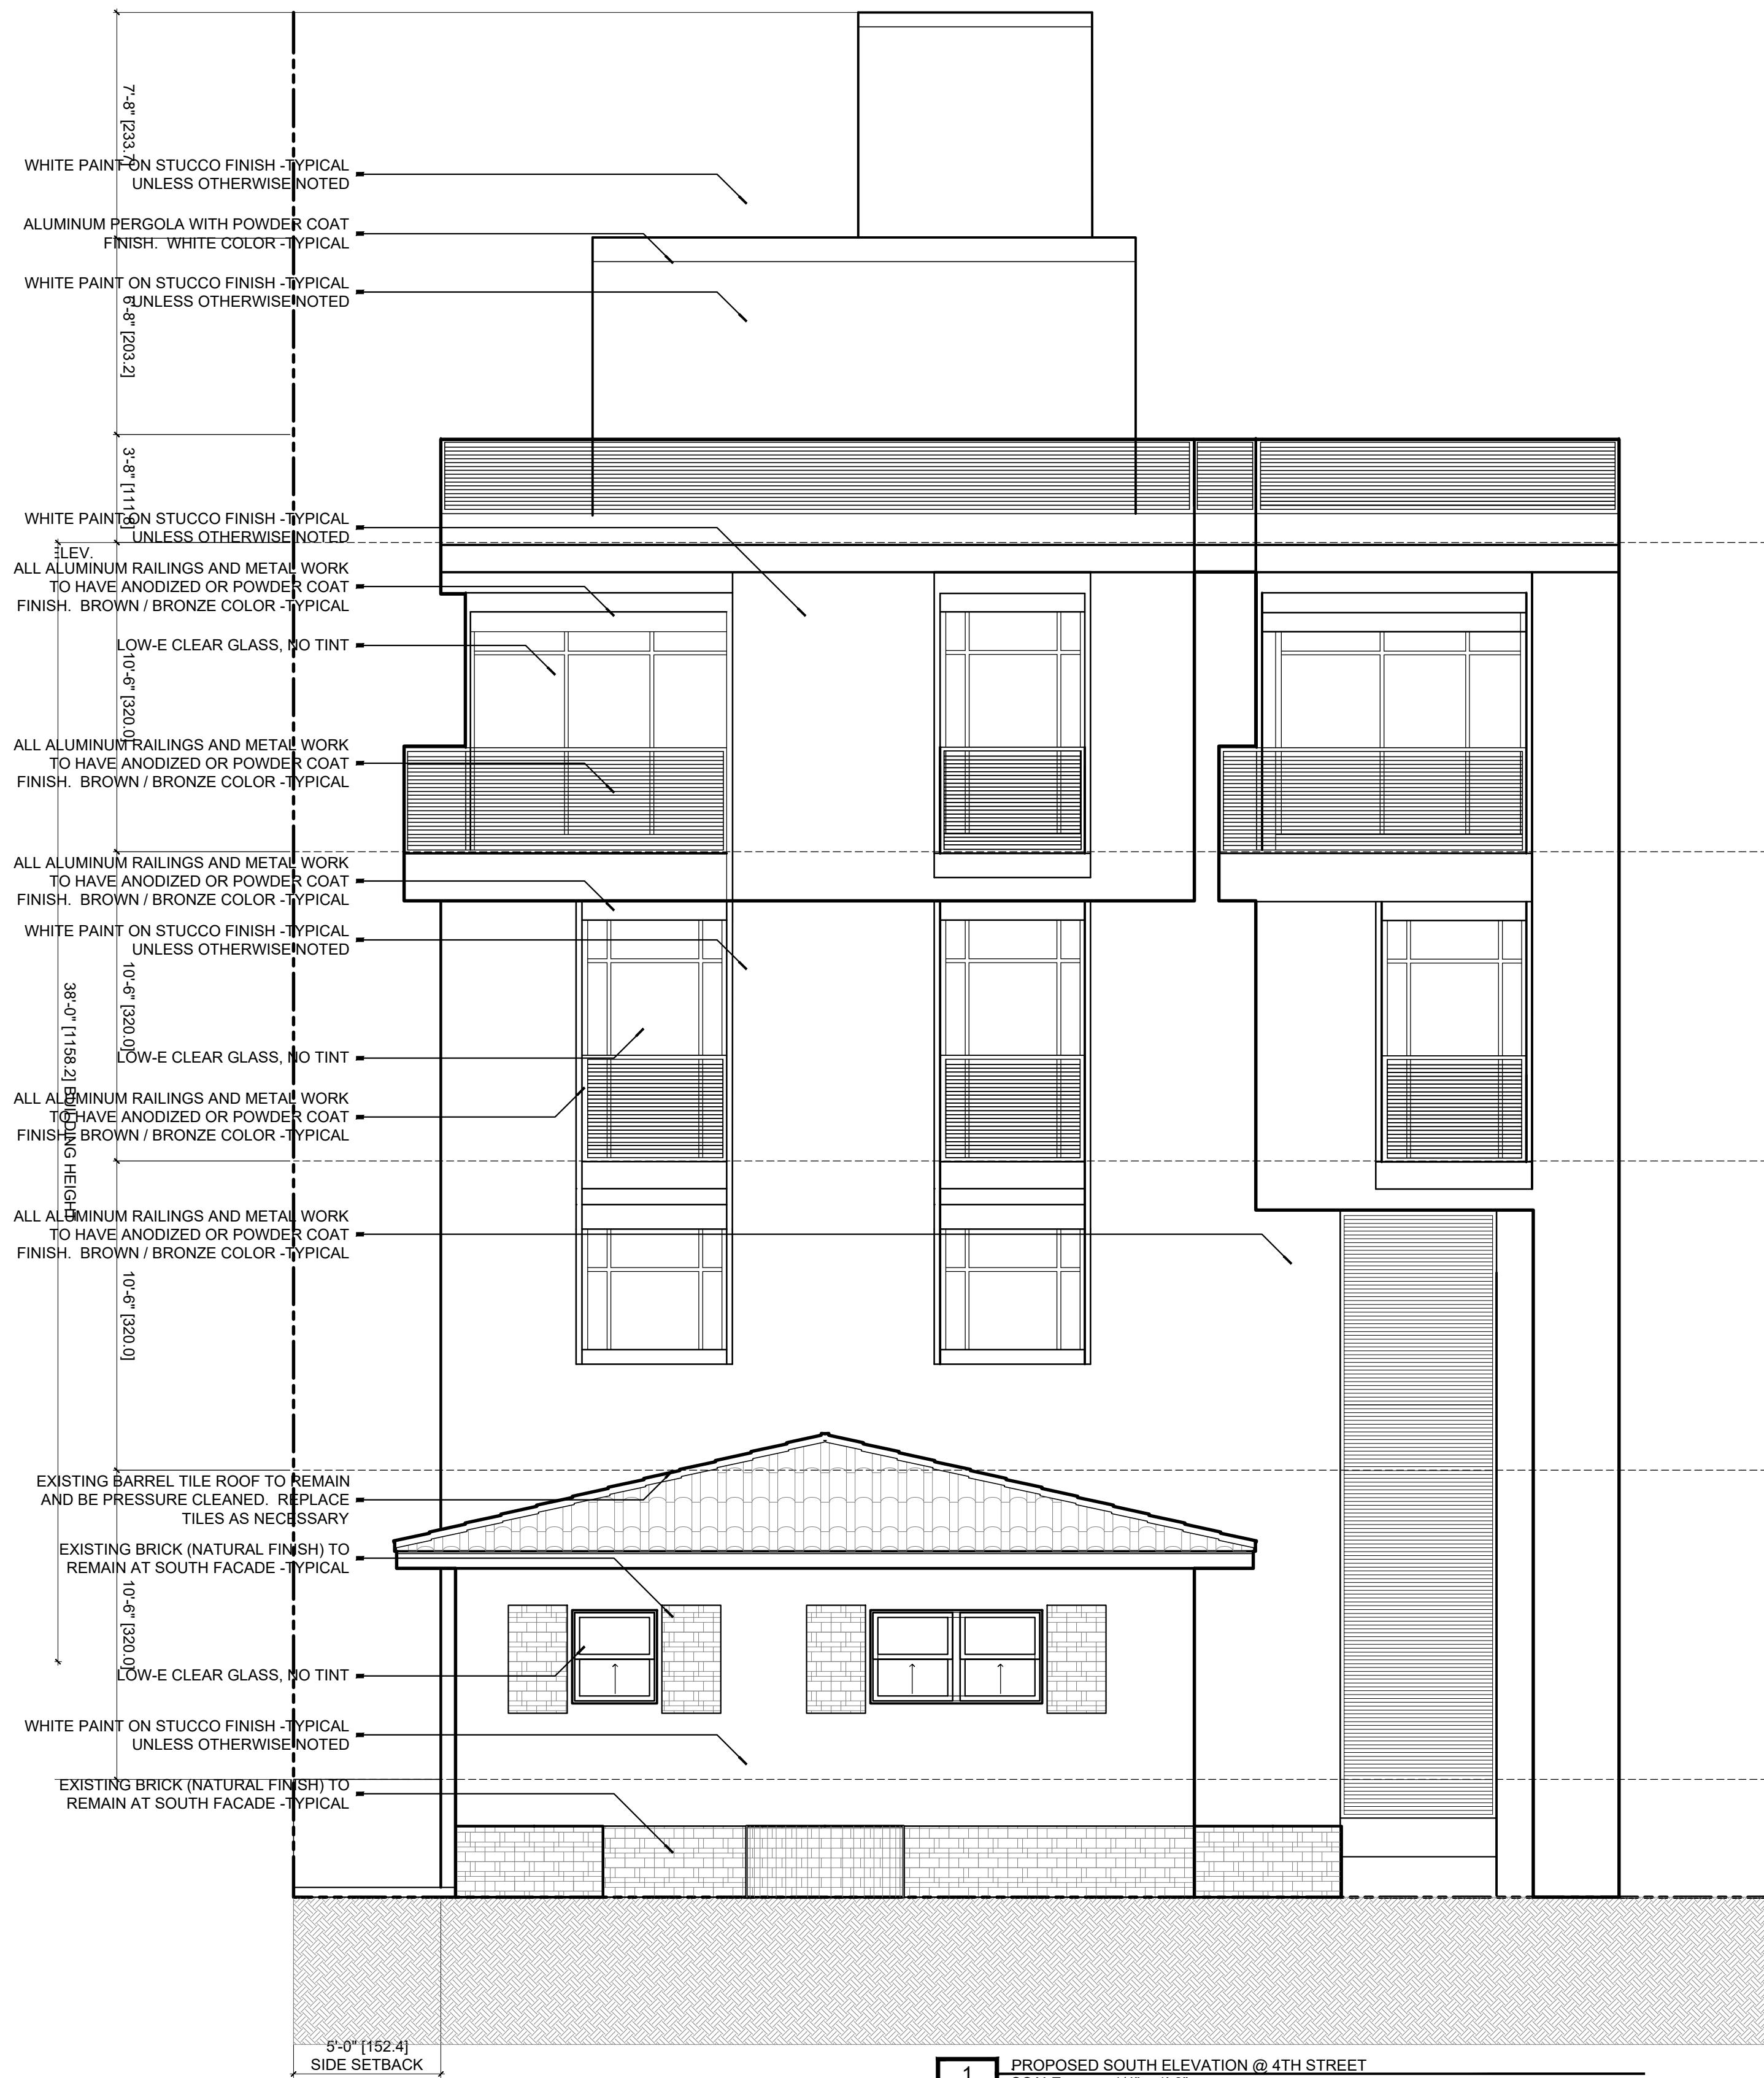

ARCHITECTURE
INTERIOR
DESIGN
REAL ESTATE
ADVISORY

Jose R
Carlo

Digitally signed
by Jose R Carlo
Date: 2023.02.06
00:56:05 -05'00'

C I C

J O S E R . C A R L O
FL LICENSE NO.: AR-16566
11 ISLAND AVENUE, #2105
MIAMI BEACH, FL 33139
(3 0 5) 4 9 0 - 0 4 9 3
JCARLO@CIC-ARCHITECTURE.COM

ANNALISA MARZORATI
BOUTIQUE ARCHITECT
VIA AURELIO SAFFI, 28
20123 MILANO, ITALY
ANNALISA.MARZORATI@GMAIL.COM
+ 3 9 . 3 4 2 . 7 3 2 6 4 5 1

MIXED-USE PROJECT
OWNER: 13 JAN REAL ESTATE LLC
829 4TH STREET
MIAMI BEACH, FL 33139
HISTORIC PRESERVATION BOARD
JANUARY 17, 2023


PROJECT :	2203	
DATE :	JANUARY 17, 2023	
FILE :	HPB 230117	
REV.	DESCRIPTION	DATE

SCALE: 1/4" = 1'-0"

PROPOSED
SOUTH ELEV
NORTH ELEV.

A3.4

C
O
P
Y
R
I
G
H
T
S
T
H
E
S
E
I
D
E
A
S
P
L
A
N
S
A
N
D
D
E
S
I
G
N
S
M
A
Y
N
O
T
B
E
R
E
P
R
O
D
U
C
E
D
O
R
C
O
P
I
E
D
I
N
A
N
Y
F
O
R
M
W
I
T
H
O
U
T
T
H
E
E
X
P
R
E
S
S
W
R
I
T
T
E
N
C
O
N
S
E
N
T
O
F
C
I
C
D
I
M
E
N
S
I
O
N
S
S
H
O
W
N
O
N
T
H
E
S
E
D
R
A
W
I
N
G
S
S
U
P
E
R
C
E
D
E
S
C
A
L
E
D
I
M
E
N
S
I
O
N
S

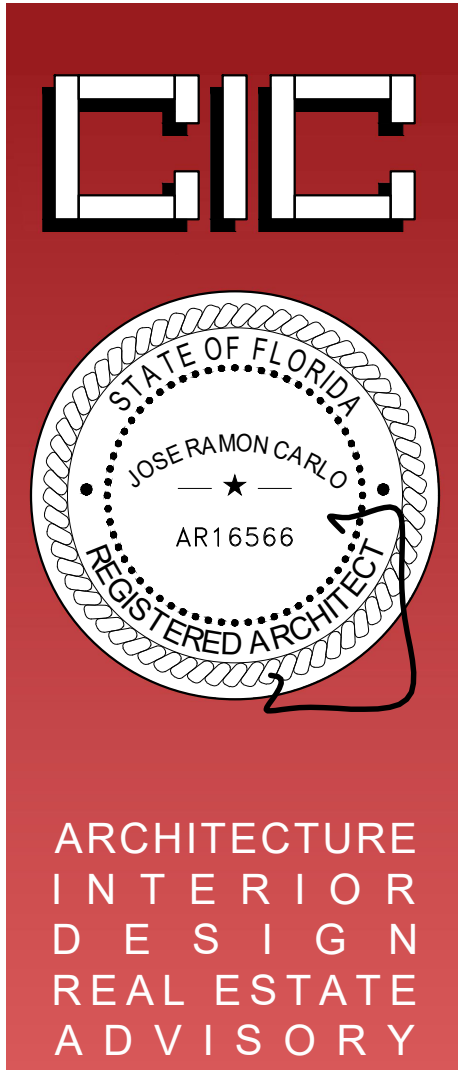

Jose R Carlo
Digitally signed by Jose R Carlo
Date: 2023.02.06 00:56:24 -05'00'
C I C
JOSE R. CARLO
FL LICENSE NO.: AR-16566
11 ISLAND AVENUE, #2105
MIAMI BEACH, FL 33139
(305) 490-0493
JCARLO@CIC-ARCHITECTURE.COM

ANNALISA MARZORATI
BOUTIQUE ARCHITECT
VIA AURELIO SAFFI, 28
20123 MILANO, ITALY
ANNALISA.MARZORATI@GMAIL.COM
+39.342.7326451


MIXED-USE PROJECT
OWNER: 13 JAN REAL ESTATE LLC
829 4TH STREET
MIAMI BEACH, FL 33139
HISTORIC PRESERVATION BOARD
JANUARY 17, 2023

PROJECT: 2203
DATE: JANUARY 17, 2023
FILE: HPB 230117
REV. DESCRIPTION DATE

SCALE: 1/4" = 1'-0"
PROPOSED
EAST (ALLEY)
ELEVATION
A3.5

C THESE IDEAS, PLANS, & DESIGNS MAY NOT BE REPRODUCED OR COPIED IN ANY FORM WITHOUT THE EXPRESS, WRITTEN CONSENT OF CIC. DIMENSIONS SHOWN ON THESE DRAWINGS SUPERCEDE SCALE DIMENSIONS



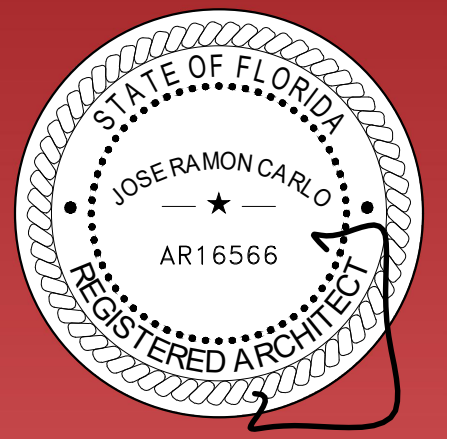

ARCHITECTURE
INTERIOR
DESIGN
REAL ESTATE
ADVISORY

Jose R Carlo
C I C
JOSE R. CARLO
FL LICENSE NO.: AR-16566
11 ISLAND AVENUE, #2105
MIAMI BEACH, FL 33139
(305) 490-0493
JCARLO@CIC-ARCHITECTURE.COM

ANNALISA MARZORATI
BOULIQUE ARCHITECT
VIA AURELIO SAFFI, 28
20123 MILANO, ITALY
ANNALISA.MARZORATI@GMAIL.COM
+39.342.7326451

MIXED-USE PROJECT
OWNER: 13 JAN REAL ESTATE LLC
829 4TH STREET
MIAMI BEACH, FL 33139
HISTORIC PRESERVATION BOARD
JANUARY 17, 2023


PROJECT : 2203
DATE : JANUARY 17, 2023
FILE : HPB 230117


REV.	DESCRIPTION	DATE

SCALE: 1/4" = 1'-0"

PROPOSED
WEST
ELEVATION
A3.3

C THESE IDEAS, PLANS, & DESIGNS MAY NOT BE REPRODUCED OR COPIED IN ANY FORM WITHOUT THE EXPRESS, WRITTEN CONSENT OF CIC. DIMENSIONS SHOWN ON THESE DRAWINGS SUPERCEDE SCALE DIMENSIONS

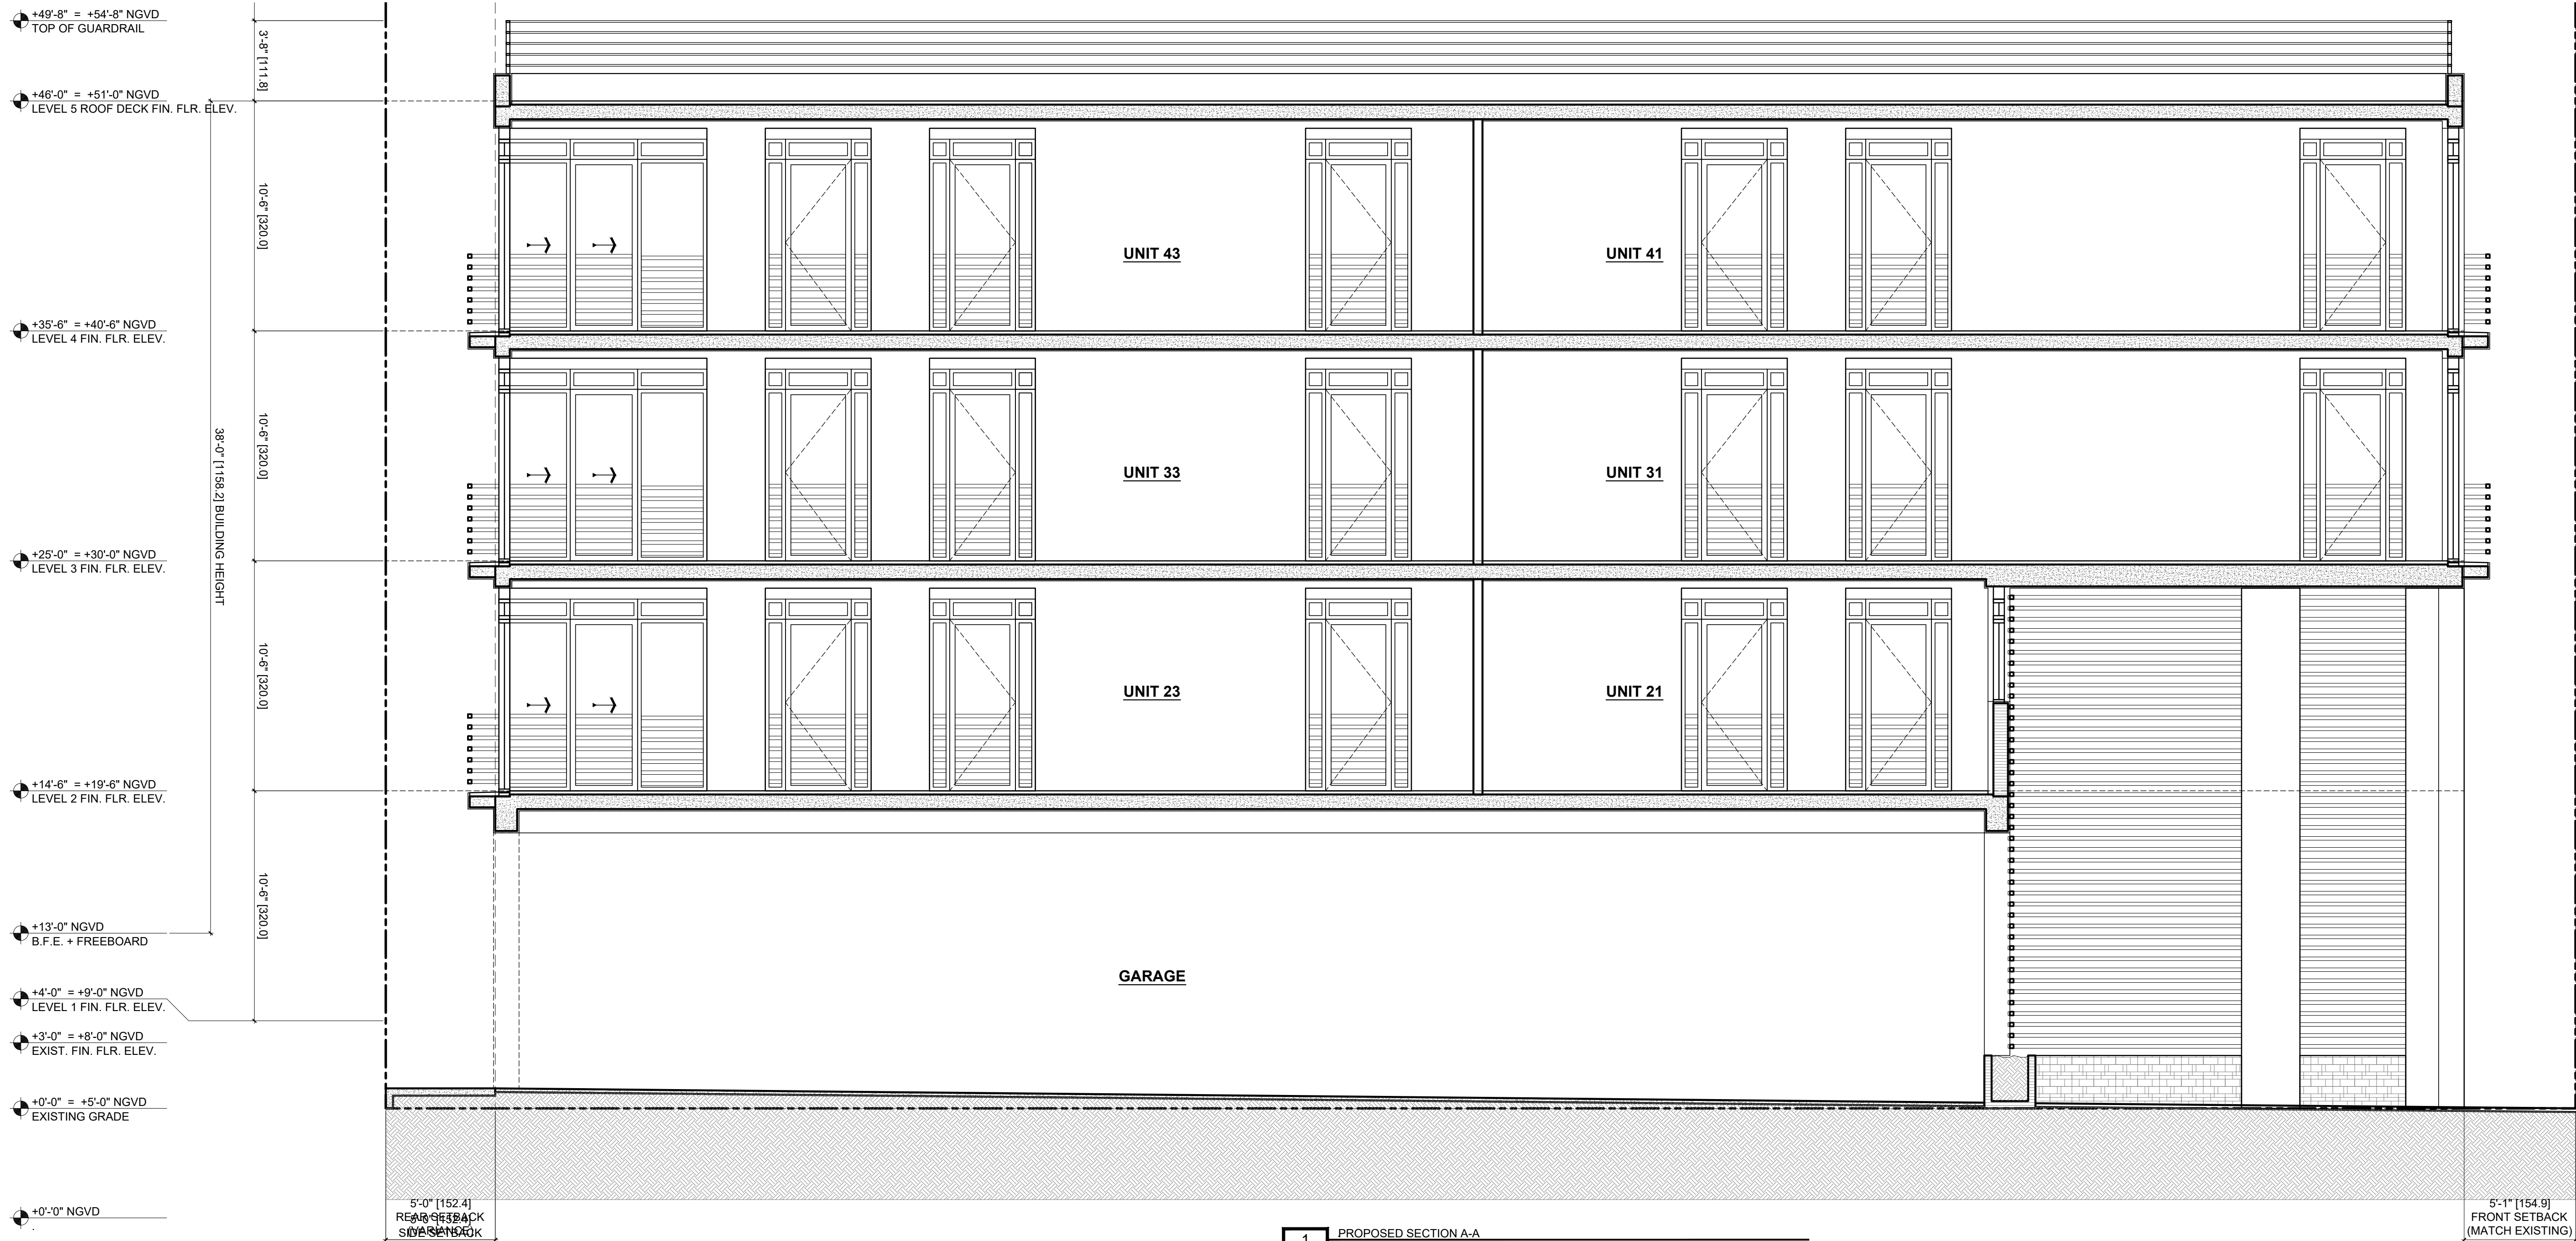

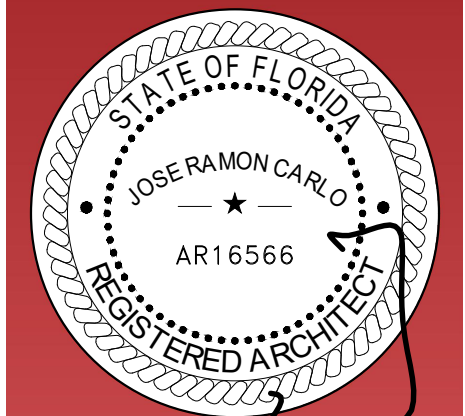

ARCHITECTURE
INTERIOR
DESIGN
REAL ESTATE
ADVISORY

Jose R
Carlo

Digitally signed
by Jose R Carlo
Date: 2023.02.06
00:56:57 -05'00'

C I C

JOSE R. CARLO
FL LICENSE NO.: AR-16566
11 ISLAND AVENUE, #2105
MIAMI BEACH, FL 33139
(305) 490-0493
JCARLO@CIC-ARCHITECTURE.COM

ANNALISA MARZORATI
BOUTIQUE ARCHITECT
VIA AURELIO SAFFI, 28
20123 MILANO, ITALY
ANNALISA.MARZORATI@GMAIL.COM
+39.342.7326451

MIXED-USE PROJECT
OWNER: 13 JAN REAL ESTATE LLC
829 4TH STREET
MIAMI BEACH, FL 33139
HISTORIC PRESERVATION BOARD
JANUARY 17, 2023


PROJECT :	2203
DATE :	JANUARY 17, 2023
FILE :	HPB 230117
REV.	DESCRIPTION DATE


SCALE: 1/4" = 1'-0"

PROPOSED
SECTION A-A

A4.1

C
I
O
P
Y
R
I
G
H
T
0
2
2
3
THESE IDEAS, PLANS, & DESIGNS MAY NOT BE REPRODUCED OR COPIED IN ANY FORM WITHOUT THE EXPRESS, WRITTEN CONSENT OF CIC. DIMENSIONS SHOWN ON THESE DRAWINGS SUPERCEDE SCALE DIMENSIONS

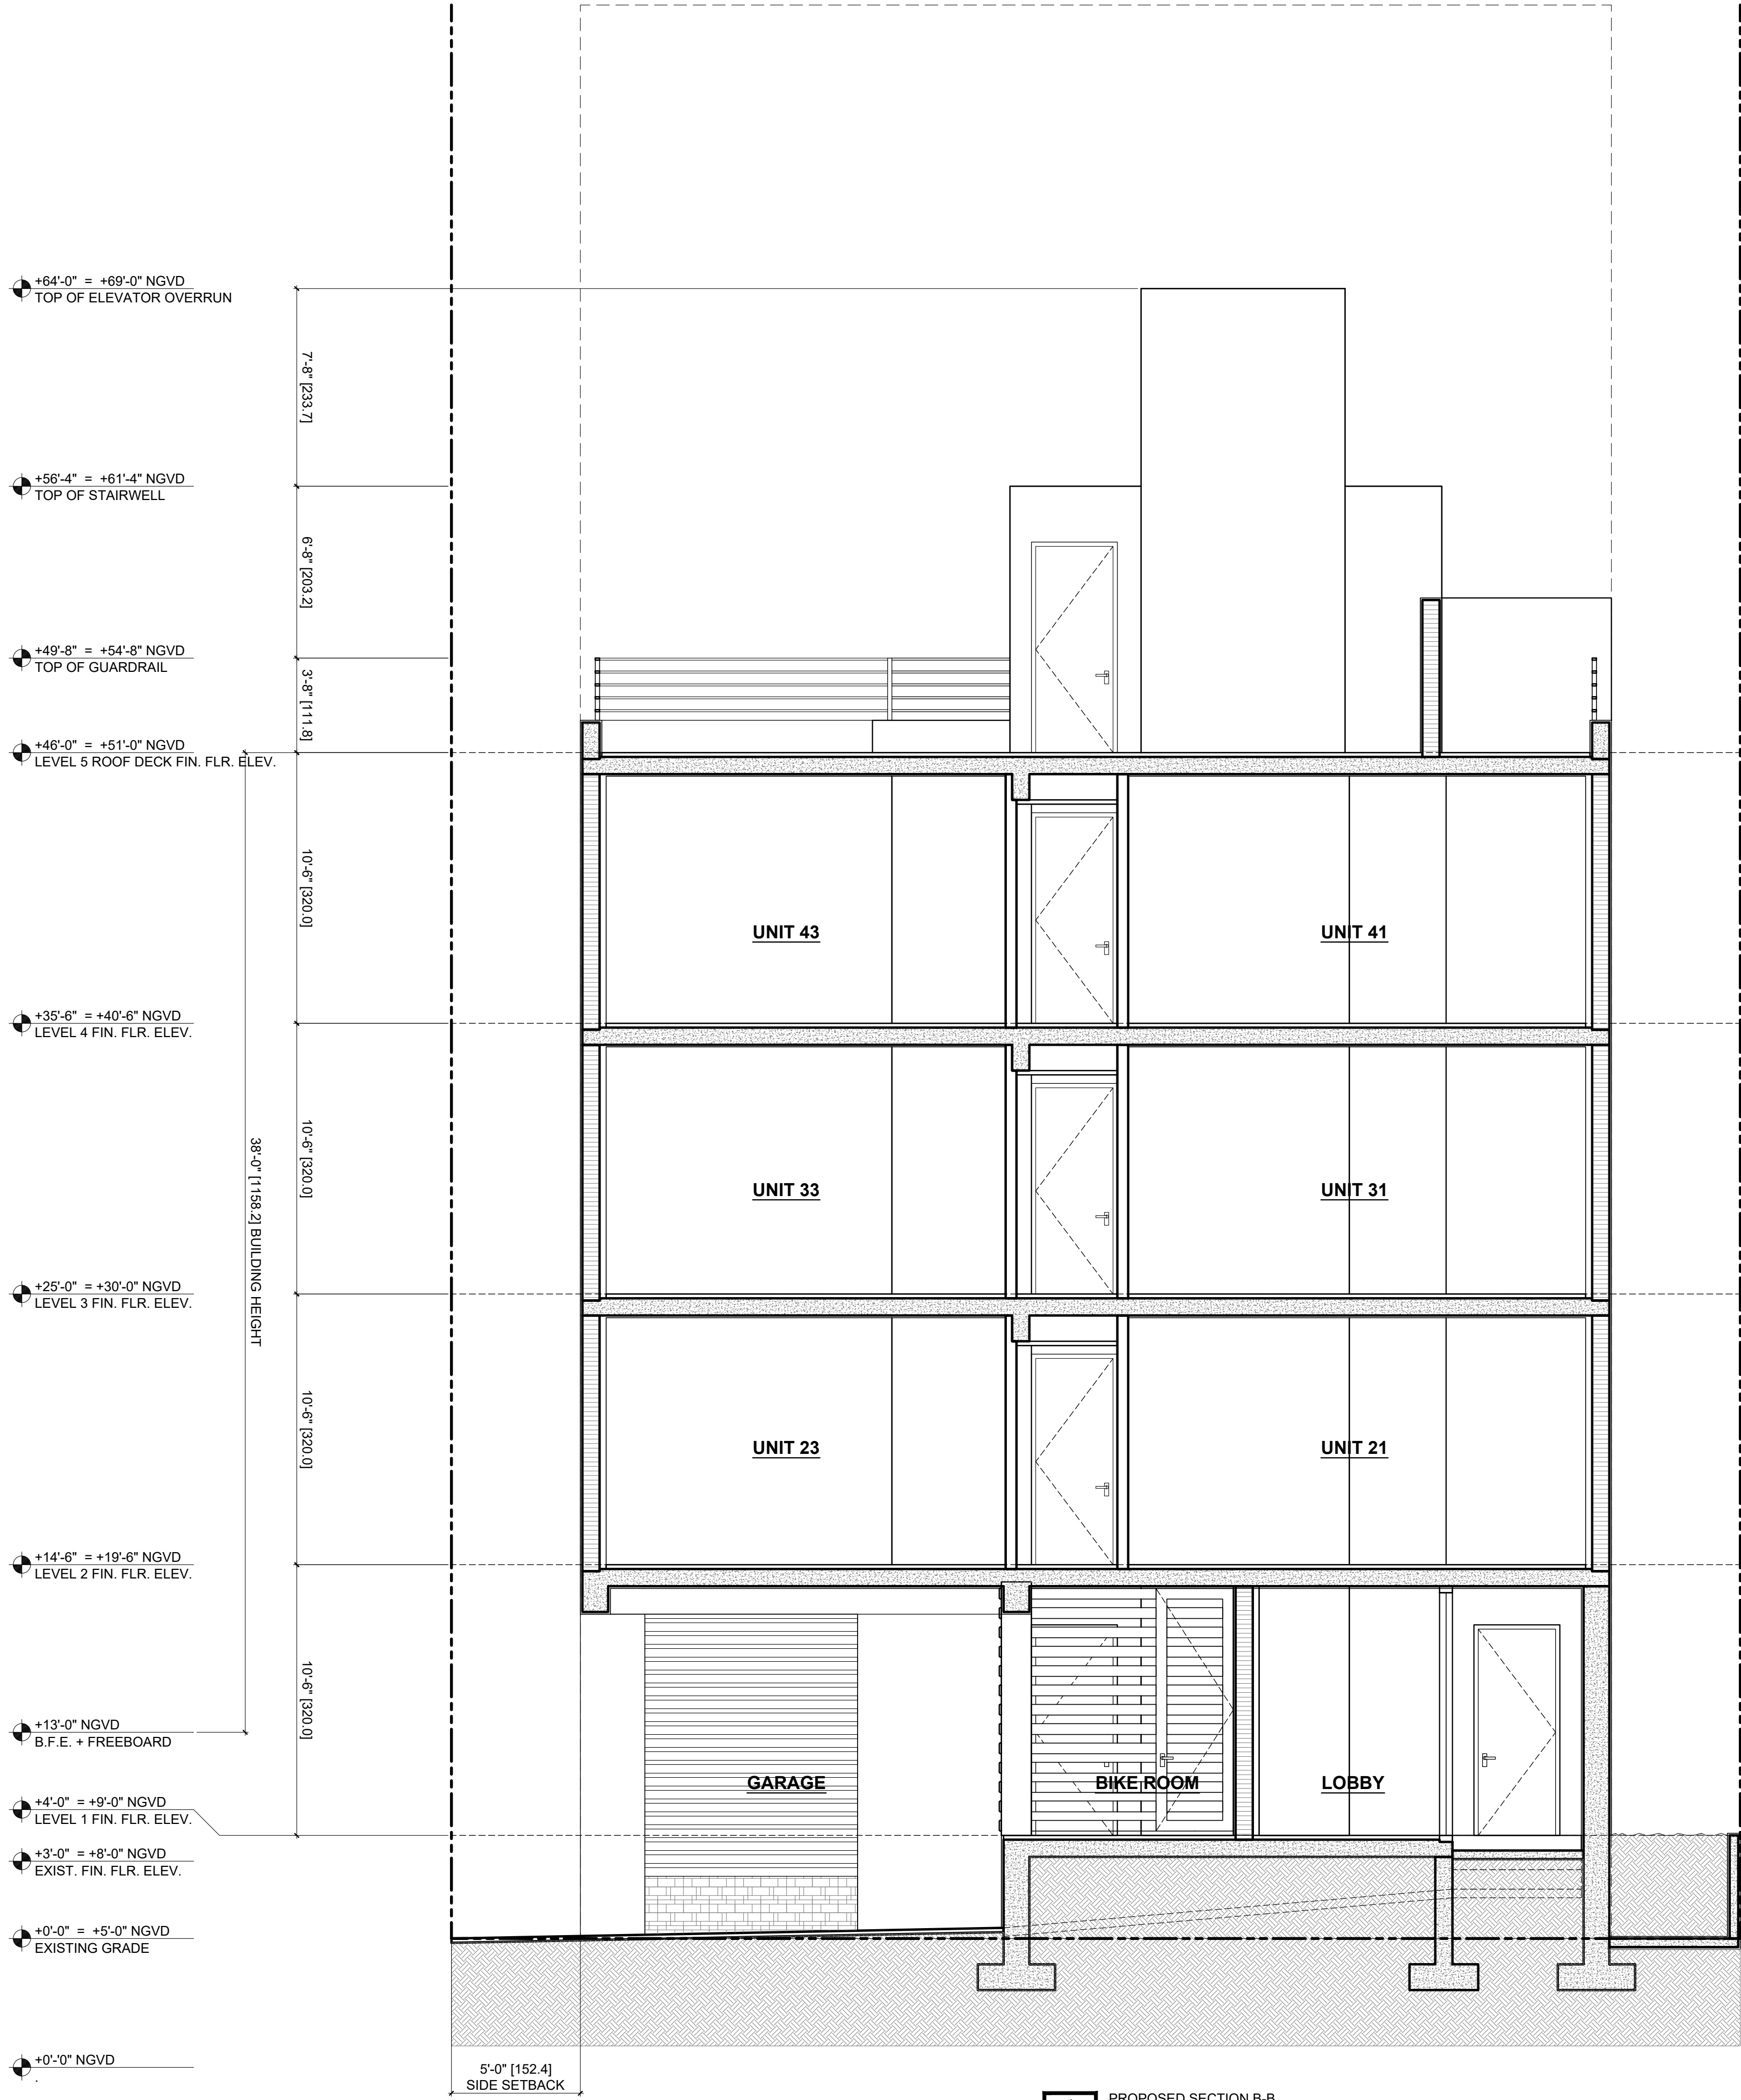

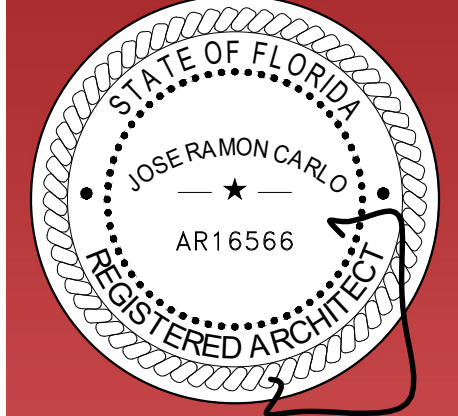

ARCHITECTURE
INTERIOR
DESIGN
REAL ESTATE
ADVISORY

Jose R
Carlo
C I C

Digitally signed
by Jose R Carlo
Date: 2023.02.06
00:57:17 -05'00'

JOSE R. CARLO
FL LICENSE NO.: AR-16566
11 ISLAND AVENUE, #2105
MIAMI BEACH, FL 33139
(305) 490-0493
JCARLO@CIC-ARCHITECTURE.COM

ANNALISA MARZORATI
BOUTIQUE ARCHITECT
VIA AURELIO SAFFI, 28
20123 MILANO, ITALY
ANNALISA.MARZORATI@GMAIL.COM
+39.342.7326451

MIXED-USE PROJECT
OWNER: 13 JAN REAL ESTATE LLC
829 4TH STREET
MIAMI BEACH, FL 33139
HISTORIC PRESERVATION BOARD
JANUARY 17, 2023

PROJECT : 2203
DATE : JANUARY 17, 2023
FILE : HPB 230117

REV.	DESCRIPTION	DATE
------	-------------	------

SCALE: 1/4" = 1'-0"

PROPOSED
SECTION B-B

A4.2