



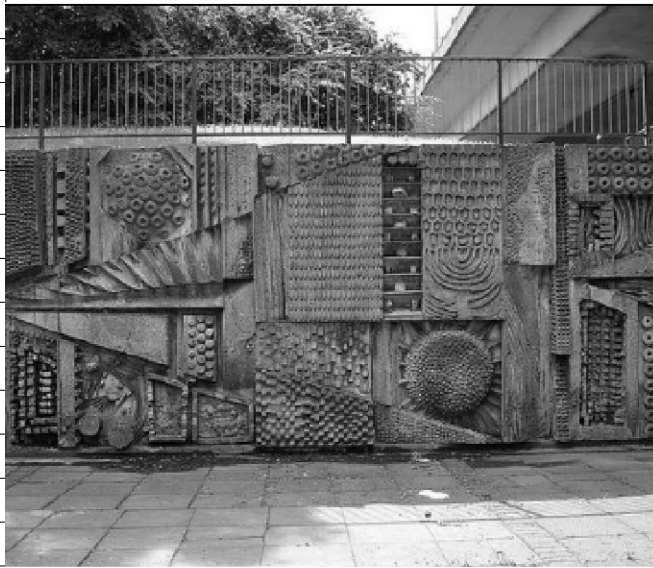

FOLLEY WALL

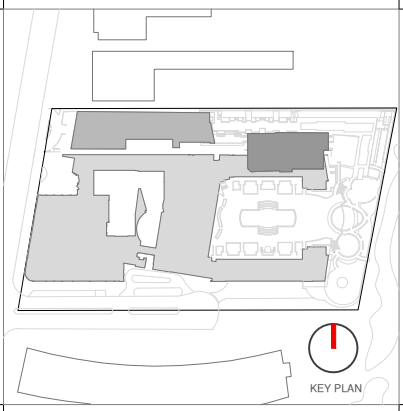

| Rev. | Date | Rev. | Date |
|------|------|------|------|
|      |      |      |      |
|      |      |      |      |
ALL DRAWINGS AND WRITTEN MATERIAL APPEARING HEREIN CONSTITUTE THE ORIGINAL AND UNPUBLISHED WORK OF KOBİ KARP AIA, AND MAY NOT BE DUPLICATED, USED, OR DISCLOSED WITHOUT THE EXPRESS WRITTEN CONSENT OF KOBİ KARP ARCHITECTURE & INTERIOR DESIGN, INC. AIA (U.S.A.)

## HPB - Final Submittal

LINCOLN ROAD  
100 Block  
Miami Beach, FL 33139

**Owner:**  
Name  
Address  
Address  
Tel:  
Email

**Consultant:**  
Name  
Address  
Address  
Tel:  
Email

**Consultant:**  
Name  
Address  
Address  
Tel:  
Email

**Consultant:**  
Name  
Address  
Address  
Tel:  
Email

**Consultant:**  
Name  
Address  
Address  
Tel:  
Email


**Architect:**  
Kobi Karp Architecture and Interior Design, Inc.  
571 NW 28TH ST  
Miami, Florida 33137 USA  
Tel: +1(305) 573 1818  
Fax: +1(305) 573 3766



## HISTORIC CONTEXT IMAGES

LINCOLN ROAD - 100 BLOCK

|         |            |           |
|---------|------------|-----------|
| Date    | 07-10-2023 | Sheet No. |
| Scale   | N/A        | A2.08     |
| Project | 2018       |           |

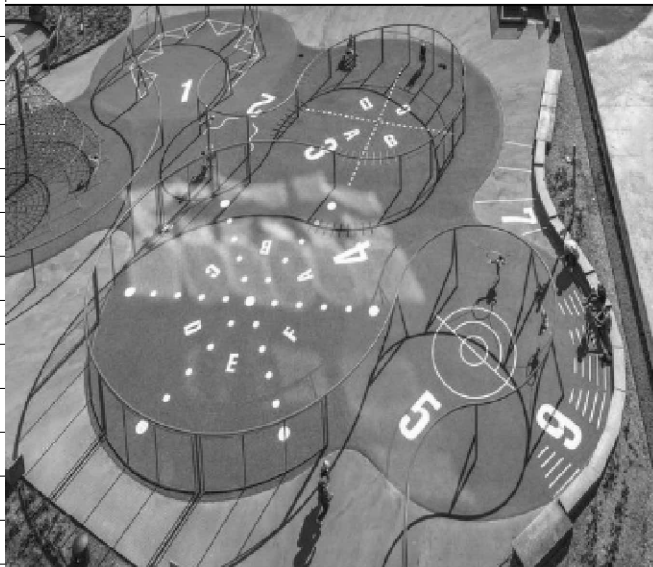

BEACH PARK



| Rev. | Date | Rev. | Date |
|------|------|------|------|
|      |      |      |      |
|      |      |      |      |
ALL DRAWINGS AND WRITTEN MATERIAL APPEARING HEREIN CONSTITUTE THE ORIGINAL AND UNPUBLISHED WORK OF KOBİ KARP AIA, AND MAY NOT BE DUPLICATED, USED, OR DISCLOSED WITHOUT THE EXPRESS WRITTEN CONSENT OF KOBİ KARP ARCHITECTURE & INTERIOR DESIGN, INC. AIA (U.S.A.)

### HPB - Final Submittal

LINCOLN ROAD  
100 Block  
Miami Beach, FL 33139

**Owner:**  
Name  
Address  
Address  
Tel:  
Email

**Consultant:**  
Name  
Address  
Address  
Tel:  
Email

**Consultant:** LANDSCAPE ARCHITECT  
Name  
Address  
Address  
Tel:  
Email

**Consultant:** CIVIL ENGINEER  
Name  
Address  
Address  
Tel:  
Email

**Consultant:**  
Name  
Address  
Address  
Tel:  
Email

**Architect:**  
Kobi Karp Architecture and Interior Design, Inc.  
571 NW 28TH ST  
Miami, Florida 33137 USA  
Tel: +1(305) 573 1818  
Fax: +1(305) 573 3766

07/06/2023


### HISTORIC CONTEXT IMAGES

LINCOLN ROAD - 100 BLOCK

|         |            |           |
|---------|------------|-----------|
| Date    | 07-10-2023 | Sheet No. |
| Scale   | N/A        | A2.09     |
| Project | 2018       |           |



SITE TOP VIEW

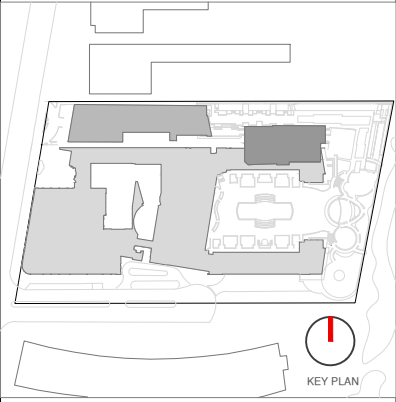

| Rev. | Date | Rev. | Date |
|------|------|------|------|
|      |      |      |      |
|      |      |      |      |
ALL DRAWINGS AND WRITTEN MATERIAL APPEARING HEREIN CONSTITUTE THE ORIGINAL AND UNPUBLISHED WORK OF KOBİ KARP AIA, AND MAY NOT BE DUPLICATED, USED, OR DISCLOSED WITHOUT THE EXPRESS WRITTEN CONSENT OF KOBİ KARP ARCHITECTURE & INTERIOR DESIGN, INC. AIA (U.S.A.)

HPB- Final Submission

LINCOLN ROAD  
100 Block  
Miami Beach, FL 33139

**Owner:**  
Name  
Address  
Address  
Tel:  
Email

**Consultant:**  
Name  
Address  
Address  
Tel:  
Email

**Consultant:** LANDSCAPE ARCHITECT  
Name  
Address  
Address  
Tel:  
Email

**Consultant:** CIVIL ENGINEER  
Name  
Address  
Address  
Tel:  
Email

**Consultant:**  
Name  
Address  
Address  
Tel:  
Email

**Architect:**  
Kobi Karp Architecture and Interior Design, Inc.  
571 NW 28TH ST  
Miami, Florida 33137 USA  
Tel: +1(305) 573 1818  
Fax: +1(305) 573 3766

07/06/2023

Lic. # AR0012578

K O B I

K A R P


EXTERIOR RENDERINGS

LINCOLN ROAD - 100 BLOCK

|         |            |           |
|---------|------------|-----------|
| Date    | 07-10-2023 | Sheet No. |
| Scale   | 1"=50'-0"  | A3.00     |
| Project | 2018       |           |



LINCOLN ROAD TOP VIEW

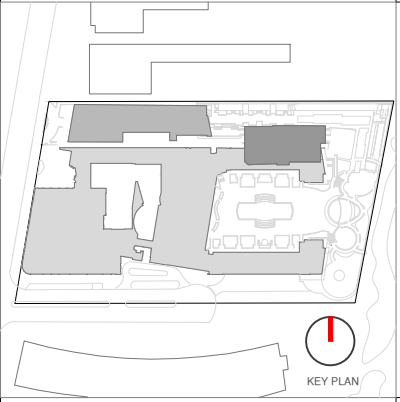

| Rev. | Date | Rev. | Date |
|------|------|------|------|
|      |      |      |      |
|      |      |      |      |
ALL DRAWINGS AND WRITTEN MATERIAL APPEARING HEREIN CONSTITUTE THE ORIGINAL AND UNPUBLISHED WORK OF KOBİ KARP AIA, AND MAY NOT BE DUPLICATED, USED, OR DISCLOSED WITHOUT THE EXPRESS WRITTEN CONSENT OF KOBİ KARP ARCHITECTURE & INTERIOR DESIGN, INC. AIA (U.S.A.)

HPB- Final Submission

LINCOLN ROAD  
100 Block  
Miami Beach, FL 33139

Owner:  
Name  
Address  
Tel:  
Email

Consultant:  
Name  
Address  
Tel:  
Email

Consultant: LANDSCAPE ARCHITECT  
Name: Naturalifical  
Address: 6915 Red Road, Suite 224  
Tel: Coral Gables, FL 33143  
Email: 786.717.8564

Consultant: CIVIL ENGINEER  
Name: KIMLEY HORN  
Address: 8201 Peters Road  
Tel: Suite 2200  
Email: Plantation, FL, 33324  
954.535.5144

Consultant:  
Name: Desimore Consulting Engineering  
Address: 800 Brickell Avenue, 6th Floor  
Tel: Miami, FL 33131  
Email: 305.441.0755

Architect:  
Kobi Karp Architecture and Interior Design, Inc.  
571 NW 28TH ST  
Miami, Florida 33137 USA  
Tel: +1(305) 573 1818  
Fax: +1(305) 573 3766




EXTERIOR RENDERINGS

LINCOLN ROAD - 100 BLOCK

|         |            |           |
|---------|------------|-----------|
| Date    | 07-10-2023 | Sheet No. |
| Scale   | 1"=50'-0"  | A3.01     |
| Project | 2018       |           |



LINCOLN ROAD LOOKING EAST

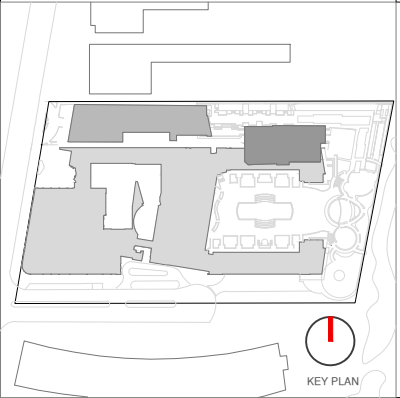

| Rev. | Date | Rev. | Date |
|------|------|------|------|
|      |      |      |      |
|      |      |      |      |
ALL DRAWINGS AND WRITTEN MATERIAL APPEARING HEREIN CONSTITUTE THE ORIGINAL AND UNPUBLISHED WORK OF Kobi Karp AIA, AND MAY NOT BE DUPLICATED, USED, OR DISCLOSED WITHOUT THE EXPRESS WRITTEN CONSENT OF Kobi Karp Architecture & Interior Design, Inc. AIA (c) 2020

HPB- Final Submission

LINCOLN ROAD  
100 Block  
Miami Beach, FL 33139

Owner:  
Name  
Address  
Address  
Tel:  
Email

Consultant:  
Name  
Address  
Address  
Tel:  
Email

Consultant: LANDSCAPE ARCHITECT  
Name  
Address  
Address  
Tel:  
Email

Consultant: CIVIL ENGINEER  
Name  
Address  
Address  
Tel:  
Email

Consultant:  
Name  
Address  
Address  
Tel:  
Email

Architect:  
Kobi Karp Architecture and Interior Design, Inc.  
571 NW 28TH ST  
Miami, Florida 33137 USA  
Tel: +1(305) 573 1818  
Fax: +1(305) 573 3766




EXTERIOR RENDERINGS

LINCOLN ROAD - 100 BLOCK

|         |            |           |
|---------|------------|-----------|
| Date    | 07-10-2023 | Sheet No. |
| Scale   | 1"=50'-0"  | A3.02     |
| Project | 2018       |           |



LINCOLN ROAD LOOKING EAST

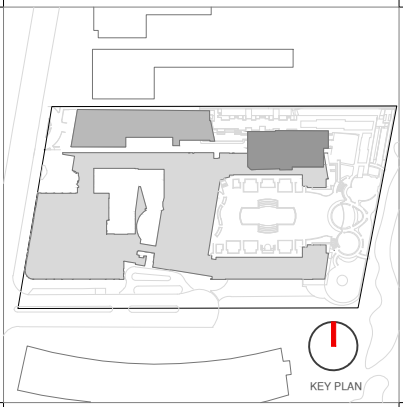

| Rev. | Date | Rev. | Date |
|------|------|------|------|
|      |      |      |      |
|      |      |      |      |
ALL DRAWINGS AND WRITTEN MATERIAL APPEARING HEREIN CONSTITUTE THE ORIGINAL AND UNPUBLISHED WORK OF KOBİ KARP AIA, AND MAY NOT BE DUPLICATED, USED, OR DISCLOSED WITHOUT THE EXPRESS WRITTEN CONSENT OF KOBİ KARP ARCHITECTURE & INTERIOR DESIGN, INC. AIA (U.S.A.)

HPB- Final Submission

LINCOLN ROAD  
100 Block  
Miami Beach, FL 33139

**Owner:**  
Name  
Address  
Address  
Tel:  
Email

**Consultant:**  
Name  
Address  
Address  
Tel:  
Email

**Consultant:** LANDSCAPE ARCHITECT  
Name  
Naturalist:  
Address  
6915 Red Road, Suite 224  
Address  
Coral Gables, FL 33143  
Tel:  
786.717.8564  
Email

**Consultant:** CIVIL ENGINEER  
Name  
KIMLEY HORN  
Address  
8201 Peters Road  
Address  
Suite 2200  
Tel:  
Plantation, FL, 33324  
Email  
954.535.5144

**Consultant:**  
Name  
Desimore Consulting Engineering  
Address  
800 Brickell Avenue, 6th Floor  
Address  
Miami, FL 33131  
Tel:  
305.441.0755  
Email

**Architect:**  
Kobi Karp Architecture and Interior Design, Inc.  
571 NW 28TH ST  
Miami, Florida 33137 USA  
Tel: +1(305) 573 1818  
Fax: +1(305) 573 3766




EXTERIOR RENDERINGS

LINCOLN ROAD - 100 BLOCK

|         |            |           |
|---------|------------|-----------|
| Date    | 07-10-2023 | Sheet No. |
| Scale   | 1"=50'-0"  | A3.03     |
| Project | 2018       |           |



LINCOLN ROAD CORNER  
LOOKING EAST

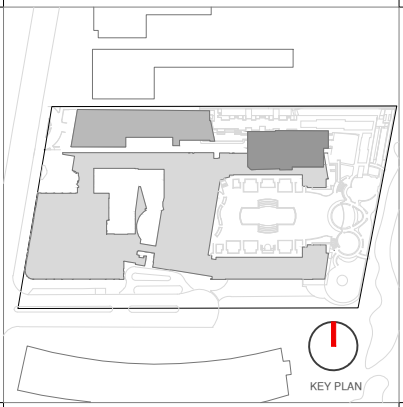

| Rev. | Date | Rev. | Date |
|------|------|------|------|
|      |      |      |      |
|      |      |      |      |
ALL DRAWINGS AND WRITTEN MATERIAL APPEARING HEREIN CONSTITUTE THE ORIGINAL AND UNPUBLISHED WORK OF Kobi Karp AIA, AND MAY NOT BE DUPLICATED, USED, OR DISCLOSED WITHOUT THE EXPRESS WRITTEN CONSENT OF Kobi Karp Architecture & Interior Design, Inc. AIA (01/2020)

HPB- Final Submission

LINCOLN ROAD  
100 Block  
Miami Beach, FL 33139

Owner:  
Name  
Address  
Address  
Tel:  
Email

Consultant:  
Name  
Address  
Address  
Tel:  
Email

Consultant: LANDSCAPE ARCHITECT  
Name  
Naturalistic:  
Address 6915 Red Road, Suite 224  
Address Coral Gables, FL 33143  
Tel: 786.717.8564  
Email

Consultant: CIVIL ENGINEER  
Name KIMLEY HORN  
Address 8201 Peters Road  
Address Suite 2200  
Tel: Plantation, FL, 33324  
Email 954.535.5144

Consultant:  
Name Desimore Consulting Engineering  
Address 800 Brickell Avenue, 6th Floor  
Address Miami, FL 33131  
Tel: 305.441.0755  
Email


Architect:  
Kobi Karp Architecture and Interior Design, Inc.  
571 NW 28TH ST  
Miami, Florida 33137 USA  
Tel: +1(305) 573 1818  
Fax: +1(305) 573 3766




EXTERIOR RENDERINGS

LINCOLN ROAD - 100 BLOCK

|         |            |           |
|---------|------------|-----------|
| Date    | 07-10-2023 | Sheet No. |
| Scale   | 1"=50'-0"  | A3.04     |
| Project | 2018       |           |

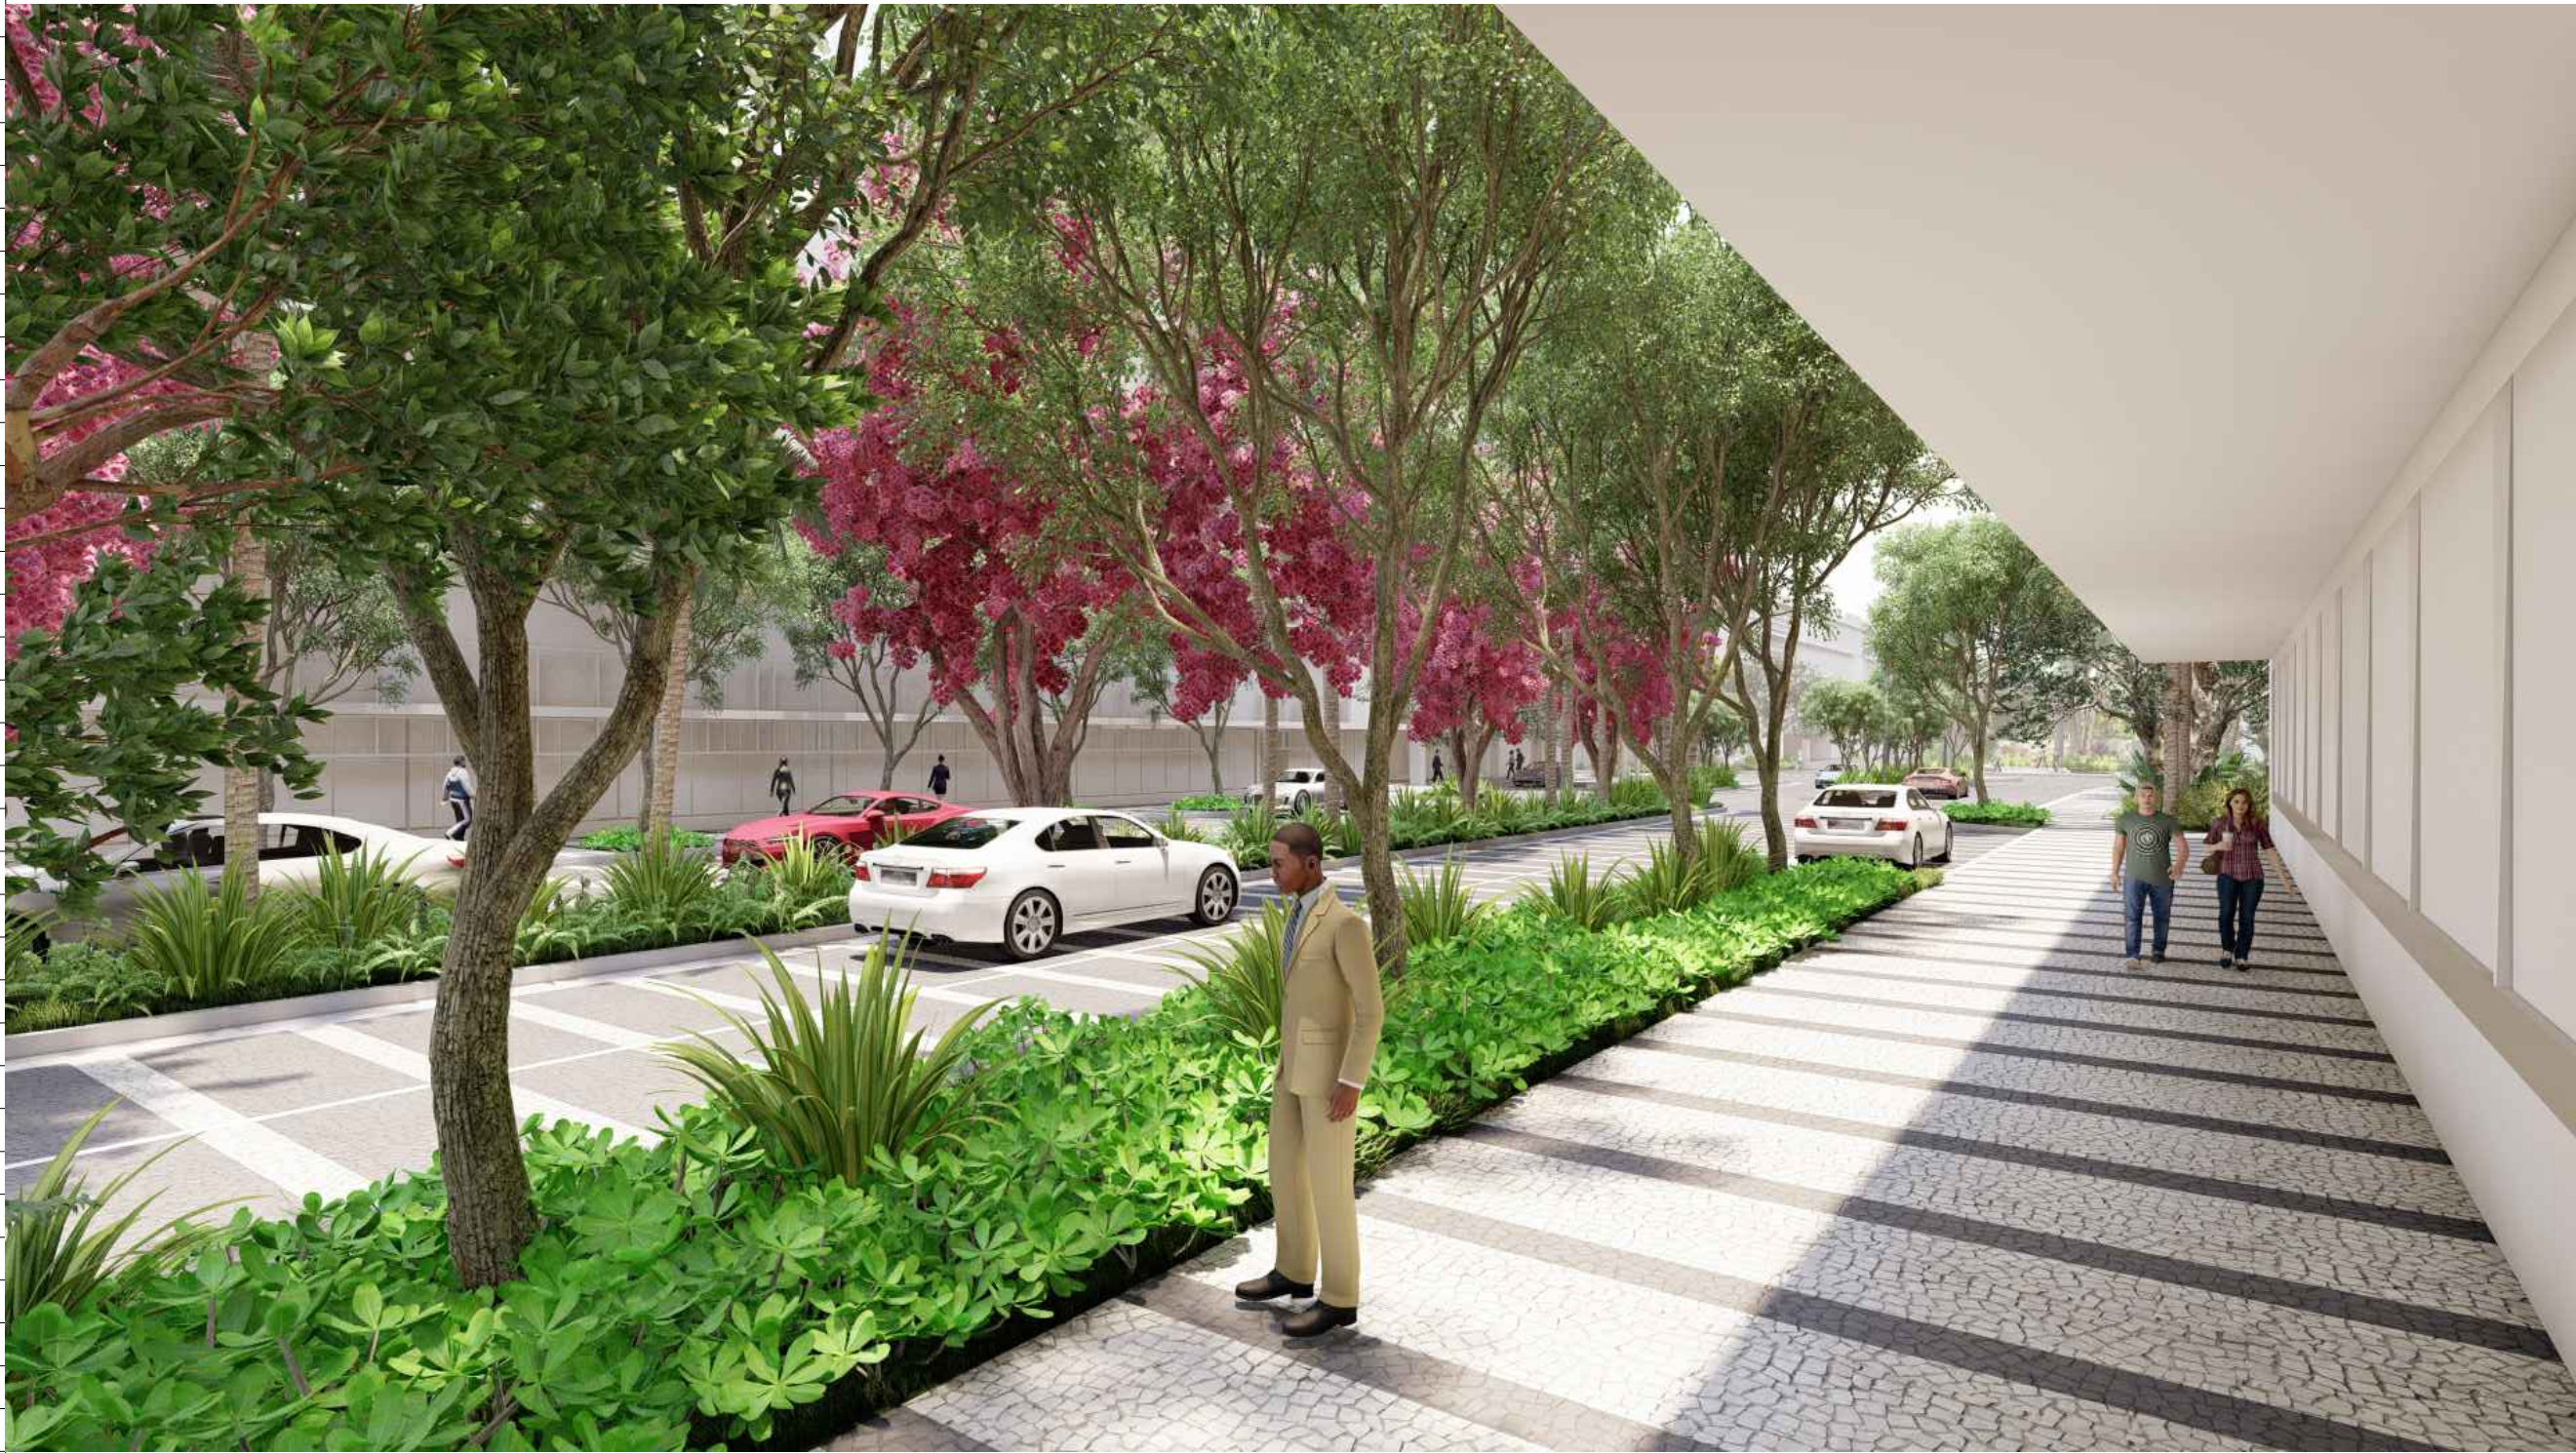

SOUTH SIDEWALK  
LOOKING EAST

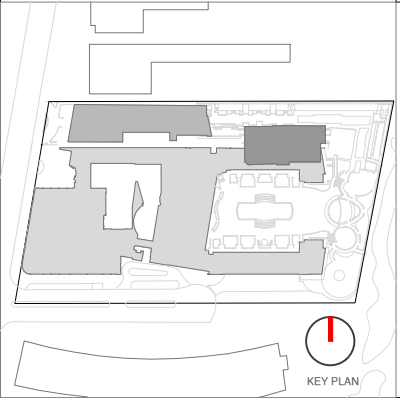

| Rev. | Date | Rev. | Date |
|------|------|------|------|
|      |      |      |      |
|      |      |      |      |
ALL DRAWINGS AND WRITTEN MATERIAL APPEARING HEREIN CONSTITUTE THE ORIGINAL AND UNPUBLISHED WORK OF KOBİ KARP AIA, AND MAY NOT BE DUPLICATED, USED, OR DISCLOSED WITHOUT THE EXPRESS WRITTEN CONSENT OF KOBİ KARP ARCHITECTURE & INTERIOR DESIGN, INC. AIA (U.S.A.)

HPB- Final Submission

LINCOLN ROAD  
100 Block  
Miami Beach, FL 33139

**Owner:**  
Name  
Address  
Address  
Tel:  
Email

**Consultant:**  
Name  
Address  
Address  
Tel:  
Email

**Consultant:** LANDSCAPE ARCHITECT  
Name  
Naturalist:  
Address  
6915 Red Road, Suite 224  
Address  
Coral Gables, FL 33143  
Tel:  
786.717.6564  
Email

**Consultant:** CIVIL ENGINEER  
Name  
KIMLEY HORN  
Address  
8201 Peters Road  
Address  
Suite 2200  
Tel:  
Plantation, FL, 33324  
Email  
954.535.5144

**Consultant:**  
Name  
Desimore Consulting Engineering  
Address  
800 Brickell Avenue, 6th Floor  
Address  
Miami, FL 33131  
Tel:  
305.441.0755  
Email

**Architect:**  
Kobi Karp Architecture and Interior Design, Inc.  
571 NW 28TH ST  
Miami, Florida 33137 USA  
Tel: +1(305) 573 1818  
Fax: +1(305) 573 3766



EXTERIOR RENDERINGS

LINCOLN ROAD - 100 BLOCK

|         |            |           |
|---------|------------|-----------|
| Date    | 07-10-2023 | Sheet No. |
| Scale   | 1"=50'-0"  | A3.05     |
| Project | 2018       |           |



VIEW FROM MID-BLOCK  
LOOKING EAST



| Rev. | Date | Rev. | Date |
|------|------|------|------|
|      |      |      |      |
|      |      |      |      |
ALL DRAWINGS AND WRITTEN MATERIAL APPEARING HEREIN CONSTITUTE THE ORIGINAL AND UNPUBLISHED WORK OF Kobi Karp AIA, AND MAY NOT BE DUPLICATED, USED, OR DISCLOSED WITHOUT THE EXPRESS WRITTEN CONSENT OF Kobi Karp Architecture, & Interior Design, Inc. AIA (c) 2020.

HPB - Final Submittal

LINCOLN ROAD  
100 Block  
Miami Beach, FL 33139

Owner:  
Name  
Address  
Address  
Tel:  
Email

Consultant:  
Name  
Address  
Address  
Tel:  
Email

Consultant: LANDSCAPE ARCHITECT  
Name  
Naturalistic:  
Address 6915 Red Road, Suite 224  
Address Coral Gables, FL 33143  
Tel: 786.717.8564  
Email

Consultant: CIVIL ENGINEER  
Name KIMLEY HORN  
Address 8201 Peters Road  
Address Suite 2200  
Tel: Plantation, FL, 33324  
Email 954.535.5144

Consultant:  
Name Desimore Consulting Engineering  
Address 800 Brickell Avenue, 6th Floor  
Address Miami, FL 33131  
Tel: 305.441.0755  
Email

Architect:  
Kobi Karp Architecture and Interior Design, Inc.  
571 NW 28TH ST  
Miami, Florida 33137 USA  
Tel: +1(305) 573 1818  
Fax: +1(305) 573 3766



EXTERIOR RENDERINGS

LINCOLN ROAD - 100 BLOCK

|         |            |           |
|---------|------------|-----------|
| Date    | 07-10-2023 | Sheet No. |
| Scale   | 1"=50'-0"  | A3.06     |
| Project | 2018       |           |



VIEW OF DROP OFF  
LOOKING EAST



| Rev. | Date | Rev. | Date |
|------|------|------|------|
|      |      |      |      |
|      |      |      |      |
ALL DRAWINGS AND WRITTEN MATERIAL APPEARING HEREIN CONSTITUTE THE ORIGINAL AND UNPUBLISHED WORK OF KOB KARP AIA, AND MAY NOT BE DUPLICATED, USED, OR DISCLOSED WITHOUT THE EXPRESS WRITTEN CONSENT OF KOB KARP ARCHITECTURE & INTERIOR DESIGN, INC. AIA (U.S.A.)

HPB - Final Submittal

LINCOLN ROAD  
100 Block  
Miami Beach, FL 33139

Owner:  
Name  
Address  
Address  
Tel:  
Email

Consultant:  
Name  
Address  
Address  
Tel:  
Email

Consultant: LANDSCAPE ARCHITECT  
Name  
Naturalistic:  
Address  
6915 Red Road, Suite 224  
Address  
Coral Gables, FL 33143  
Tel:  
786.717.8564  
Email

Consultant: CIVIL ENGINEER  
Name  
KIMLEY HORN  
Address  
8201 Peters Road  
Address  
Suite 2200  
Tel:  
Plantation, FL, 33324  
Email  
954.535.5144

Consultant:  
Name  
Desimore Consulting Engineering  
Address  
800 Brickell Avenue, 6th Floor  
Address  
Miami, FL 33131  
Tel:  
305.441.0755  
Email

Architect:  
Kobi Karp Architecture and Interior Design, Inc.  
571 NW 28TH ST  
Miami, Florida 33137 USA  
Tel: +1(305) 573 1818  
Fax: +1(305) 573 3766



EXTERIOR RENDERINGS

LINCOLN ROAD - 100 BLOCK

|         |            |           |
|---------|------------|-----------|
| Date    | 07-10-2023 | Sheet No. |
| Scale   | 1"=50'-0"  | A3.08     |
| Project | 2018       |           |



VIEW OF DROP OFF  
LOOKING WEST



| Rev. | Date | Rev. | Date |
|------|------|------|------|
|      |      |      |      |
|      |      |      |      |
ALL DRAWINGS AND WRITTEN MATERIAL APPEARING HEREIN CONSTITUTE THE ORIGINAL AND UNPUBLISHED WORK OF KOBİ KARP AIA, AND MAY NOT BE DUPLICATED, USED, OR DISCLOSED WITHOUT THE EXPRESS WRITTEN CONSENT OF KOBİ KARP ARCHITECTURE & INTERIOR DESIGN, INC. AIA (U.S.A.)

HPB - Final Submittal

LINCOLN ROAD  
100 Block  
Miami Beach, FL 33139

Owner:  
Name  
Address  
Address  
Tel:  
Email

Consultant:  
Name  
Address  
Address  
Tel:  
Email

Consultant: LANDSCAPE ARCHITECT  
Name  
Naturalistic  
Address  
6915 Red Road, Suite 224  
Address  
Coral Gables, FL 33143  
Tel:  
786.717.8564  
Email

Consultant: CIVIL ENGINEER  
Name  
KIMLEY HORN  
Address  
8201 Peters Road  
Address  
Suite 2200  
Tel:  
Plantation, FL, 33324  
Email  
954.535.5144

Consultant:  
Name  
Desimore Consulting Engineering  
Address  
800 Brickell Avenue, 6th Floor  
Address  
Miami, FL 33131  
Tel:  
305.441.0755  
Email

Architect:  
Kobi Karp Architecture and Interior Design, Inc.  
571 NW 28TH ST  
Miami, Florida 33137 USA  
Tel: +1(305) 573 1818  
Fax: +1(305) 573 3766




EXTERIOR RENDERINGS

LINCOLN ROAD - 100 BLOCK

|         |            |           |
|---------|------------|-----------|
| Date    | 07-10-2023 | Sheet No. |
| Scale   | 1"=50'-0"  | A3.09     |
| Project | 2018       |           |



VIEW OF THE GATEWAY

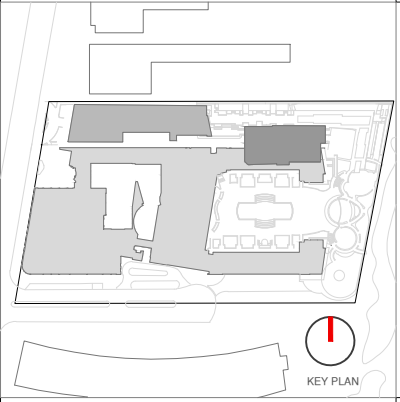

| Rev. | Date | Rev. | Date |
|------|------|------|------|
|      |      |      |      |
|      |      |      |      |
ALL DRAWINGS AND WRITTEN MATERIAL APPEARING HEREIN CONSTITUTE THE ORIGINAL AND UNPUBLISHED WORK OF KOBİ KARP AIA, AND MAY NOT BE DUPLICATED, USED, OR DISCLOSED WITHOUT THE EXPRESS WRITTEN CONSENT OF KOBİ KARP ARCHITECTURE & INTERIOR DESIGN, INC. AIA (U.S.A.)

HPB- Final Submission

LINCOLN ROAD  
100 Block  
Miami Beach, FL 33139

Owner:  
Name  
Address  
Address  
Tel:  
Email

Consultant:  
Name  
Address  
Address  
Tel:  
Email

Consultant: LANDSCAPE ARCHITECT  
Name  
Naturalistic  
Address  
6915 Red Road, Suite 224  
Coral Gables, FL 33143  
Tel:  
786.717.8564  
Email

Consultant: CIVIL ENGINEER  
Name  
KIMLEY HORN  
Address  
8201 Peters Road  
Suite 2200  
Tel:  
Plantation, FL, 33324  
954.535.5144  
Email

Consultant:  
Name  
Desimore Consulting Engineering  
Address  
800 Brickell Avenue, 6th Floor  
Miami, FL 33131  
Tel:  
305.441.0755  
Email

Architect:  
Kobi Karp Architecture and Interior Design, Inc.  
571 NW 28TH ST  
Miami, Florida 33137 USA  
Tel: +1(305) 573 1818  
Fax: +1(305) 573 3766

07/06/2023


EXTERIOR RENDERINGS

LINCOLN ROAD - 100 BLOCK

|         |            |           |
|---------|------------|-----------|
| Date    | 07-10-2023 | Sheet No. |
| Scale   | 1"=50'-0"  | A3.11     |
| Project | 2018       |           |



VIEW OF THE GATEWAY

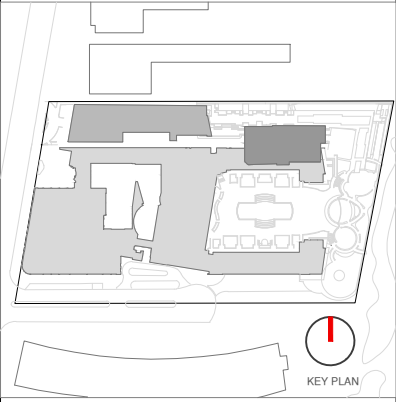

| Rev. | Date | Rev. | Date |
|------|------|------|------|
|      |      |      |      |
|      |      |      |      |
ALL DRAWINGS AND WRITTEN MATERIAL APPEARING HEREIN CONSTITUTE THE ORIGINAL AND UNPUBLISHED WORK OF Kobi Karp AIA, AND MAY NOT BE DUPLICATED, USED, OR DISCLOSED WITHOUT THE EXPRESS WRITTEN CONSENT OF Kobi Karp Architecture & Interior Design, Inc. AIA (U.S.A.)

HPB- Final Submission

LINCOLN ROAD  
100 Block  
Miami Beach, FL 33139

**Owner:**  
Name  
Address  
Tel:  
Email

**Consultant:**  
Name  
Address  
Tel:  
Email

**Consultant:** LANDSCAPE ARCHITECT  
Name  
Naturalistic  
Address  
6915 Red Road, Suite 224  
Tel: Coral Gables, FL 33143  
Email: 786.717.8564

**Consultant:** CIVIL ENGINEER  
Name  
KIMLEY HORN  
Address  
8201 Peters Road  
Tel: Suite 2200  
Email: Plantation, FL, 33324  
954.535.5144

**Consultant:**  
Name  
Desimore Consulting Engineering  
Address  
800 Brickell Avenue, 6th Floor  
Tel: Miami, FL 33131  
Email: 305.441.0755

**Architect:**  
Kobi Karp Architecture and Interior Design, Inc.  
571 NW 28TH ST  
Miami, Florida 33137 USA  
Tel: +1(305) 573 1818  
Fax: +1(305) 573 3786




EXTERIOR RENDERINGS

LINCOLN ROAD - 100 BLOCK

|         |            |           |
|---------|------------|-----------|
| Date    | 07-10-2023 | Sheet No. |
| Scale   | 1"=50'-0"  | A3.12     |
| Project | 2018       |           |



VIEW OF THE GATEWAY

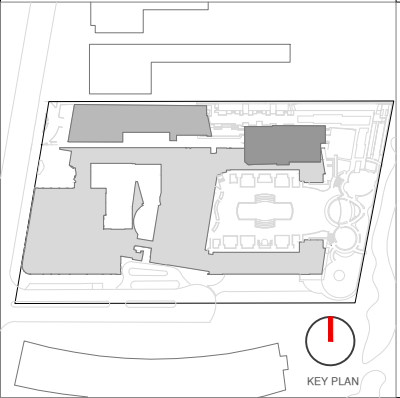

| Rev. | Date | Rev. | Date |
|------|------|------|------|
|      |      |      |      |
|      |      |      |      |
ALL DRAWINGS AND WRITTEN MATERIAL APPEARING HEREIN CONSTITUTE THE ORIGINAL AND UNPUBLISHED WORK OF Kobi Karp AIA, AND MAY NOT BE DUPLICATED, USED, OR DISCLOSED WITHOUT THE EXPRESS WRITTEN CONSENT OF Kobi Karp Architecture, & Interior Design, Inc. AIA (U.S.A.)

HPB- Final Submission

LINCOLN ROAD  
100 Block  
Miami Beach, FL 33139

**Owner:**  
Name  
Address  
Address  
Tel:  
Email

**Consultant:**  
Name  
Address  
Address  
Tel:  
Email

**Consultant:** LANDSCAPE ARCHITECT  
Name  
Naturalistic:  
Address  
6915 Red Road, Suite 224  
Address  
Coral Gables, FL 33143  
Tel:  
786.717.8564  
Email

**Consultant:** CIVIL ENGINEER  
Name  
KIMLEY HORN  
Address  
8201 Peters Road  
Address  
Suite 2200  
Tel:  
Plantation, FL, 33324  
Email  
954.535.5144

**Consultant:**  
Name  
Desimore Consulting Engineering  
Address  
800 Brickell Avenue, 6th Floor  
Address  
Miami, FL 33131  
Tel:  
305.441.0755  
Email

**Architect:**  
Kobi Karp Architecture and Interior Design, Inc.  
571 NW 28TH ST  
Miami, Florida 33137 USA  
Tel: +1(305) 573 1818  
Fax: +1(305) 573 3766




EXTERIOR RENDERINGS

LINCOLN ROAD - 100 BLOCK

|         |            |           |
|---------|------------|-----------|
| Date    | 07-10-2023 | Sheet No. |
| Scale   | 1"=50'-0"  | A3.13     |
| Project | 2018       |           |



VIEW OF THE BEACH WALK  
ENTRY

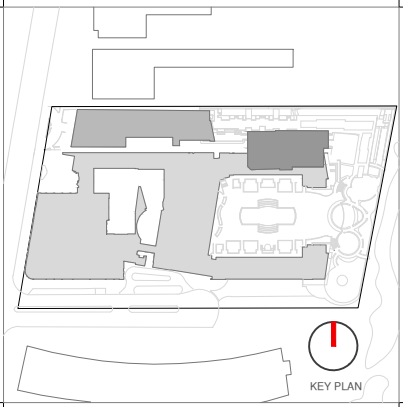

| Rev. | Date | Rev. | Date |
|------|------|------|------|
|      |      |      |      |
|      |      |      |      |
ALL DRAWINGS AND WRITTEN MATERIAL APPEARING HEREIN CONSTITUTE THE ORIGINAL AND UNPUBLISHED WORK OF Kobi Karp AIA, AND MAY NOT BE DUPLICATED, USED, OR DISCLOSED WITHOUT THE EXPRESS WRITTEN CONSENT OF Kobi Karp Architecture & Interior Design, Inc. AIA (c) 2020

HPB- Final Submission

LINCOLN ROAD  
100 Block  
Miami Beach, FL 33139

**Owner:**  
Name  
Address  
Address  
Tel:  
Email

**Consultant:**  
Name  
Address  
Address  
Tel:  
Email

**Consultant:** LANDSCAPE ARCHITECT  
Name  
Naturalistic  
Address  
6915 Red Road, Suite 224  
Address  
Coral Gables, FL 33143  
Tel:  
786.717.8564  
Email

**Consultant:** CIVIL ENGINEER  
Name  
KIMLEY HORN  
Address  
8201 Peters Road  
Address  
Suite 2200  
Tel:  
Plantation, FL, 33324  
Email  
954.535.5144

**Consultant:**  
Name  
Desimore Consulting Engineering  
Address  
800 Brickell Avenue, 6th Floor  
Address  
Miami, FL 33131  
Tel:  
305.441.0755  
Email

**Architect:**  
Kobi Karp Architecture and Interior Design, Inc.  
571 NW 28TH ST  
Miami, Florida 33137 USA  
Tel: +1(305) 573 1818  
Fax: +1(305) 573 3766




EXTERIOR RENDERINGS  
LINCOLN ROAD - 100 BLOCK

|         |            |           |
|---------|------------|-----------|
| Date    | 07-10-2023 | Sheet No. |
| Scale   | NTS        | A3.14     |
| Project | 2018       |           |



THE BEACH WALK ENTRY

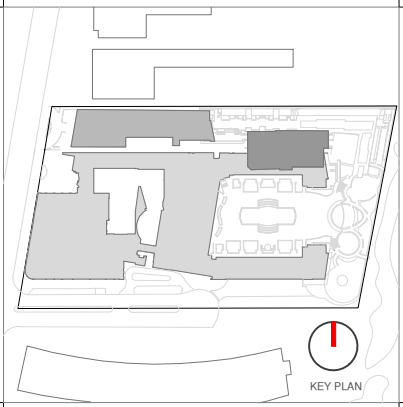

| Rev. | Date | Rev. | Date |
|------|------|------|------|
|      |      |      |      |
|      |      |      |      |
ALL DRAWINGS AND WRITTEN MATERIAL APPEARING HEREIN CONSTITUTE THE ORIGINAL AND UNPUBLISHED WORK OF Kobi Karp AIA, AND MAY NOT BE DUPLICATED, USED, OR DISCLOSED WITHOUT THE EXPRESS WRITTEN CONSENT OF Kobi Karp Architecture & Interior Design, Inc. AIA (U.S.A.)

HPB- Final Submission

LINCOLN ROAD  
100 Block  
Miami Beach, FL 33139

Owner:  
Name  
Address  
Address  
Tel:  
Email

Consultant:  
Name  
Address  
Address  
Tel:  
Email

Consultant: LANDSCAPE ARCHITECT  
Name Naturalifical  
Address 6915 Red Road, Suite 224  
Address Coral Gables, FL 33143  
Tel: 786.717.8564  
Email

Consultant: CIVIL ENGINEER  
Name KIMLEY HORN  
Address 8201 Peters Road  
Address Suite 2200  
Tel: Plantation, FL, 33324  
Email 954.535.5144

Consultant:  
Name Desimore Consulting Engineering  
Address 800 Brickell Avenue, 6th Floor  
Address Miami, FL 33131  
Tel: 305.441.0755  
Email


Architect:  
Kobi Karp Architecture and Interior Design, Inc.  
571 NW 28TH ST  
Miami, Florida 33137 USA  
Tel: +1(305) 573 1818  
Fax: +1(305) 573 3766



EXTERIOR RENDERINGS

LINCOLN ROAD - 100 BLOCK

|         |            |           |
|---------|------------|-----------|
| Date    | 07-10-2023 | Sheet No. |
| Scale   | NTS        | A3.15     |
| Project | 2018       |           |

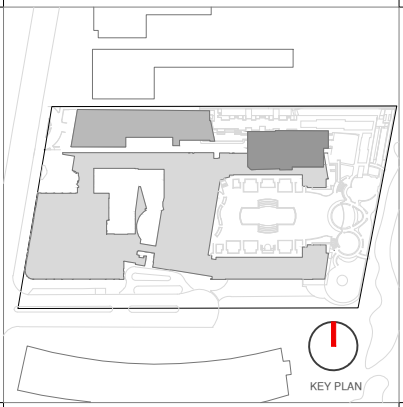

| Rev. | Date | Rev. | Date |
|------|------|------|------|
|      |      |      |      |
|      |      |      |      |
ALL DRAWINGS AND WRITTEN MATERIAL APPEARING HEREIN CONSTITUTE THE ORIGINAL AND UNPUBLISHED WORK OF KOBİ KARP AIA, AND MAY NOT BE DUPLICATED, USED, OR DISCLOSED WITHOUT THE EXPRESS WRITTEN CONSENT OF KOBİ KARP ARCHITECTURE & INTERIOR DESIGN, INC. AIA (U.S.A.)

HPB- Final Submission

LINCOLN ROAD  
100 Block  
Miami Beach, FL 33139

Owner:  
Name  
Address  
Address  
Tel:  
Email

Consultant:  
Name  
Address  
Address  
Tel:  
Email

Consultant: LANDSCAPE ARCHITECT  
Name  
Address  
Address  
Tel:  
Email

Consultant: CIVIL ENGINEER  
Name  
Address  
Address  
Tel:  
Email

Consultant:  
Name  
Address  
Address  
Tel:  
Email

Architect:  
Kobi Karp Architecture and Interior Design, Inc.  
571 NW 28TH ST  
Miami, Florida 33137 USA  
Tel: +1(305) 573 1818  
Fax: +1(305) 573 3766




THE BEACH WALK ENTRY


EXTERIOR RENDERINGS

LINCOLN ROAD - 100 BLOCK

|         |            |           |
|---------|------------|-----------|
| Date    | 07-10-2023 | Sheet No. |
| Scale   | NTS        | A3.16     |
| Project | 2018       |           |

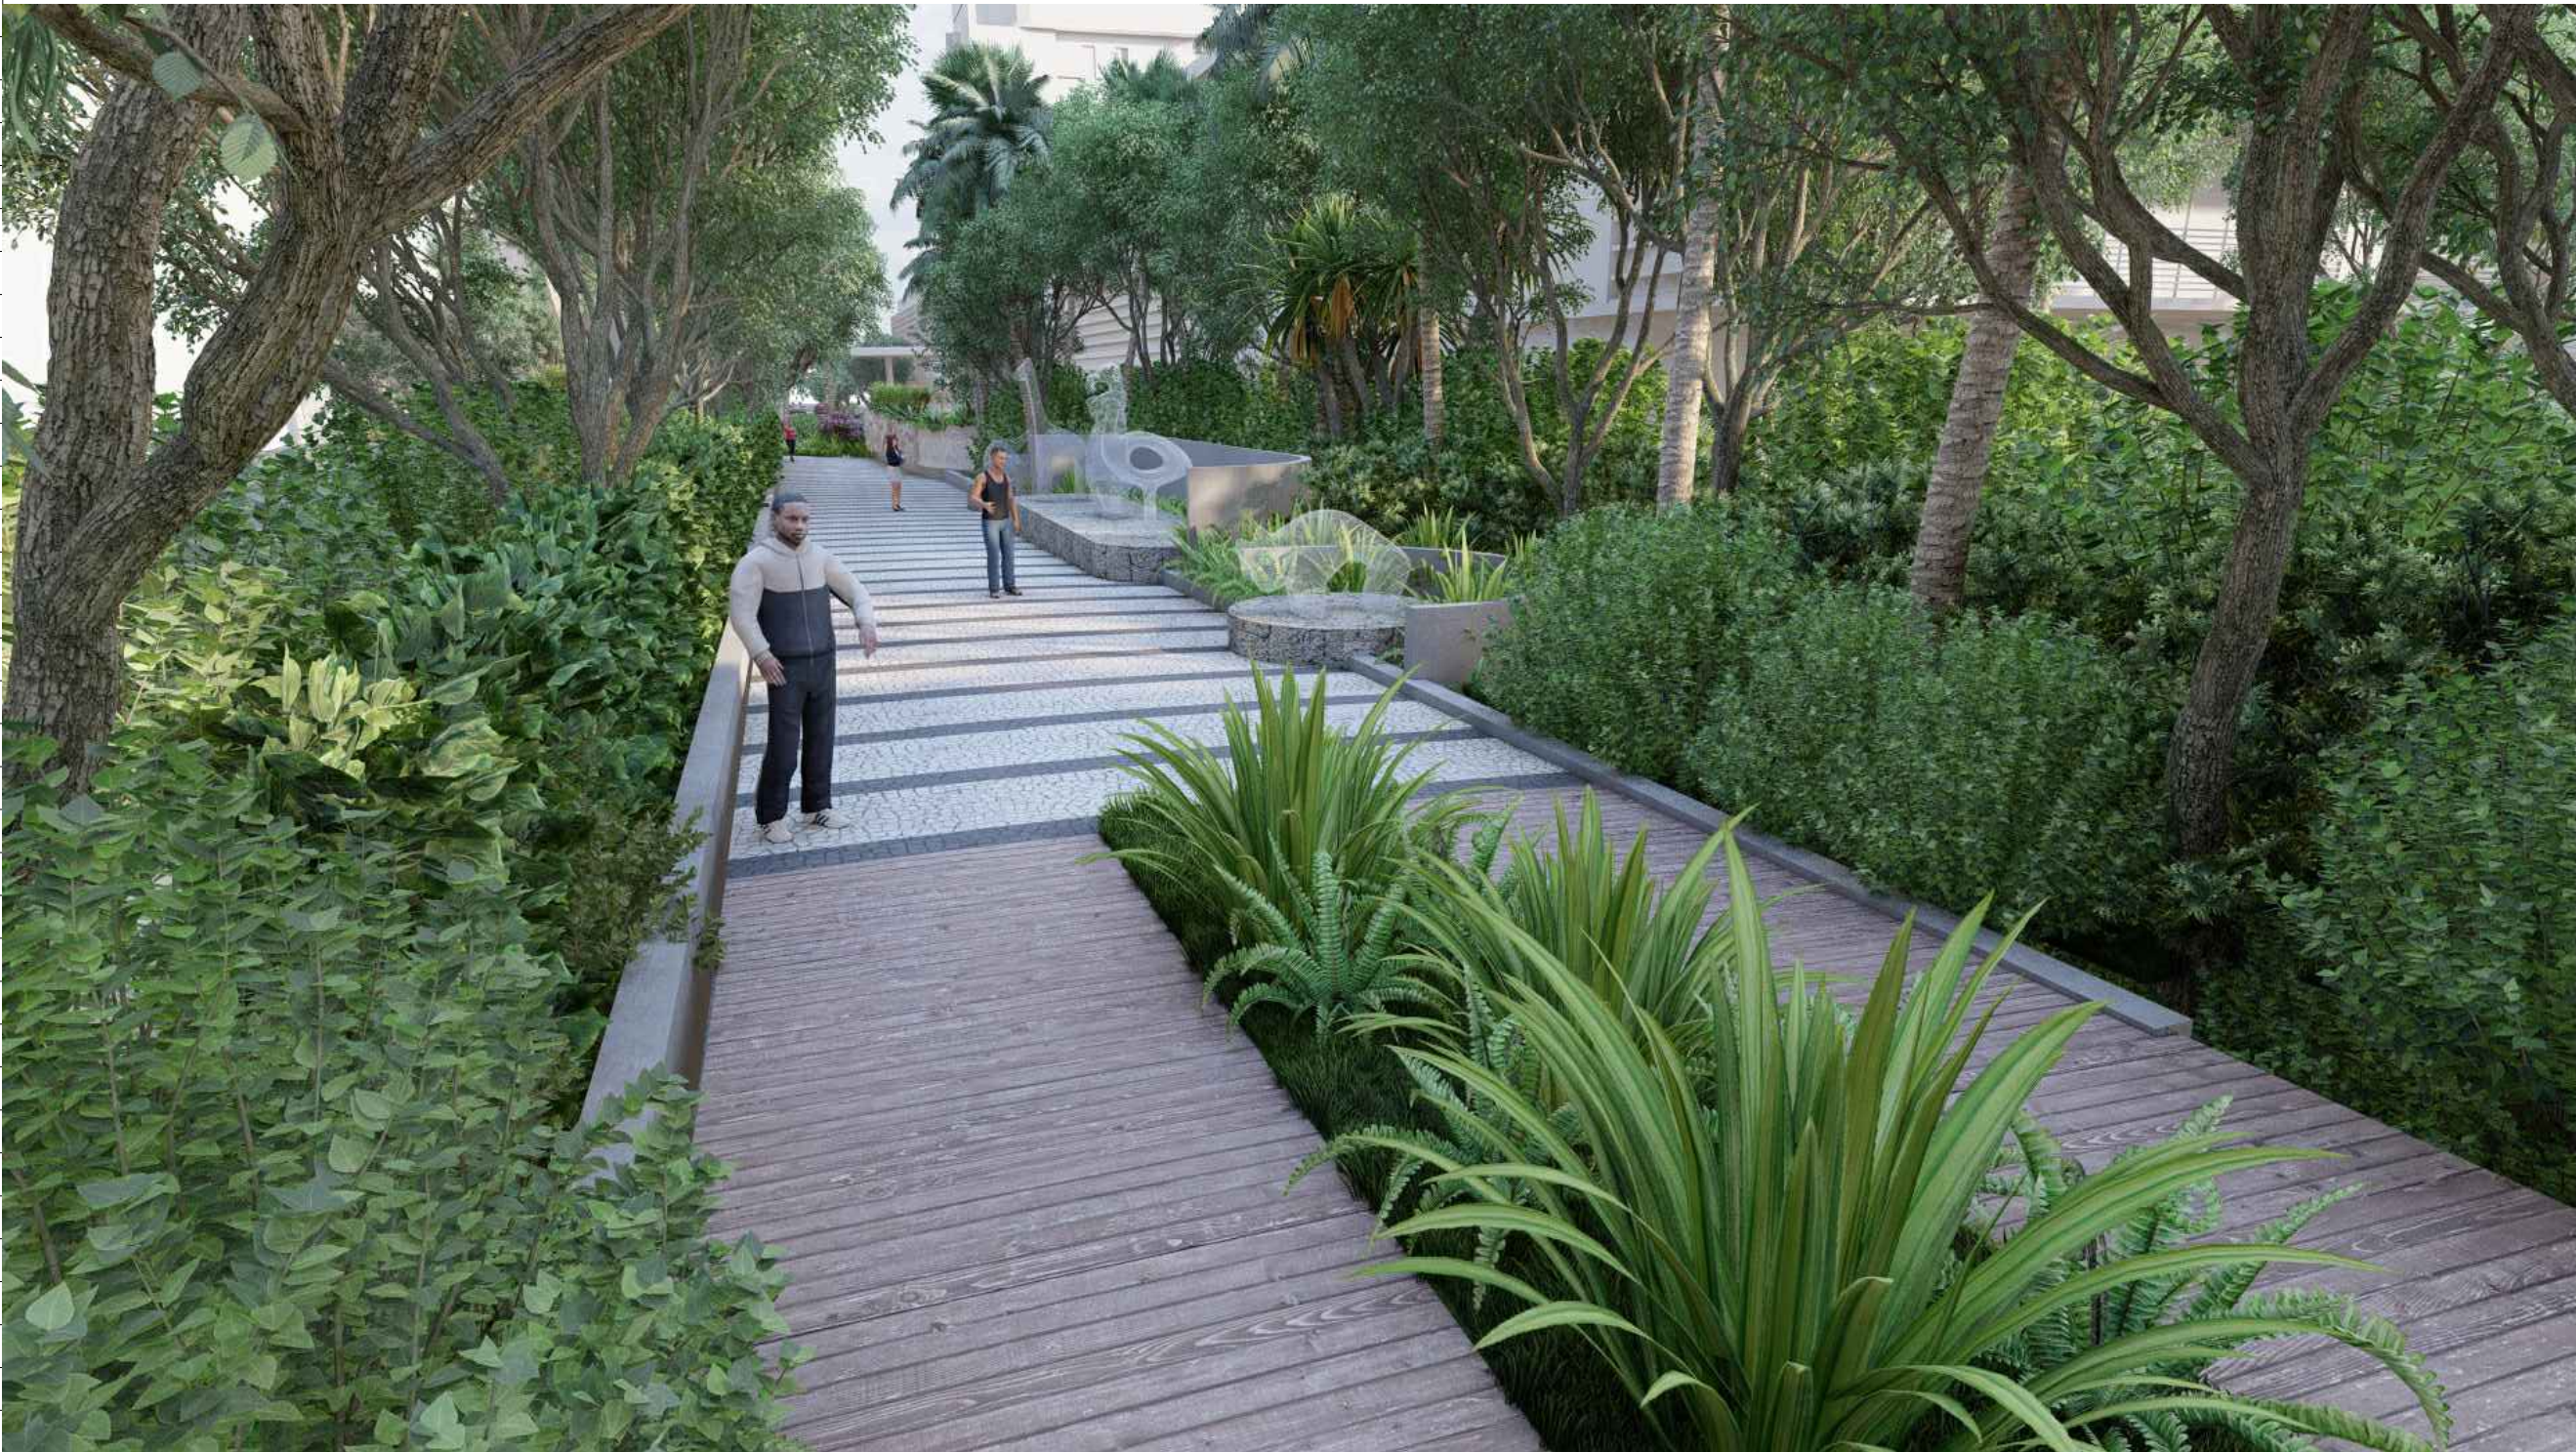

THE BEACH WALK ENTRY

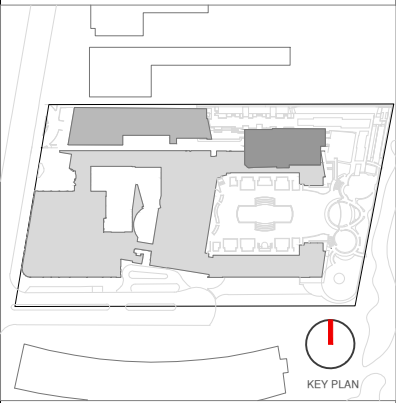

| Rev. | Date | Rev. | Date |
|------|------|------|------|
|      |      |      |      |
|      |      |      |      |
ALL DRAWINGS AND WRITTEN MATERIAL APPEARING HEREIN CONSTITUTE THE ORIGINAL AND UNPUBLISHED WORK OF Kobi Karp AIA, AND MAY NOT BE DUPLICATED, USED, OR DISCLOSED WITHOUT THE EXPRESS WRITTEN CONSENT OF Kobi Karp Architecture, & Interior Design, Inc. AIA (U.S.A.)

HPB- Final Submission

LINCOLN ROAD  
100 Block  
Miami Beach, FL 33139

**Owner:**  
Name  
Address  
Tel:  
Email

**Consultant:**  
Name  
Address  
Tel:  
Email

**Consultant:** LANDSCAPE ARCHITECT  
Name: Naturalifical  
Address: 6915 Red Road, Suite 224  
Tel: Coral Gables, FL 33143  
Email: 786.717.8564

**Consultant:** CIVIL ENGINEER  
Name: KIMLEY HORN  
Address: 8201 Peters Road  
Tel: Suite 2200  
Email: Plantation, FL, 33324  
954.535.5144

**Consultant:**  
Name: Desimore Consulting Engineering  
Address: 800 Brickell Avenue, 6th Floor  
Tel: Miami, FL 33131  
Email: 305.441.0755

**Architect:**  
Kobi Karp Architecture and Interior Design, Inc.  
571 NW 28TH ST  
Miami, Florida 33137 USA  
Tel: +1(305) 573 1818  
Fax: +1(305) 573 3766




EXTERIOR RENDERINGS  
LINCOLN ROAD - 100 BLOCK

|         |            |           |
|---------|------------|-----------|
| Date    | 07-10-2023 | Sheet No. |
| Scale   | NTS        | A3.17     |
| Project | 2018       |           |



THE PARK

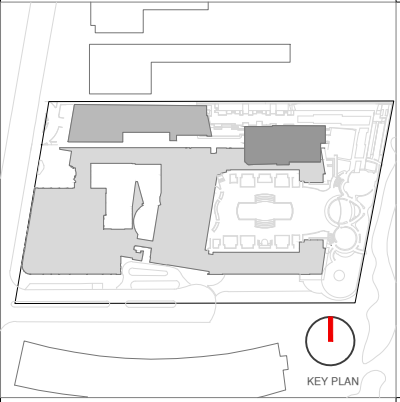

| Rev. | Date | Rev. | Date |
|------|------|------|------|
|      |      |      |      |
|      |      |      |      |
ALL DRAWINGS AND WRITTEN MATERIAL APPEARING HEREIN CONSTITUTE THE ORIGINAL AND UNPUBLISHED WORK OF Kobi Karp AIA, AND MAY NOT BE DUPLICATED, USED, OR DISCLOSED WITHOUT THE EXPRESS WRITTEN CONSENT OF Kobi Karp Architecture & Interior Design, Inc. AIA (c) 2020

HPB- Final Submission

LINCOLN ROAD  
100 Block  
Miami Beach, FL 33139

**Owner:**  
Name  
Address  
Address  
Tel:  
Email

**Consultant:**  
Name  
Address  
Address  
Tel:  
Email

**Consultant:** LANDSCAPE ARCHITECT  
Name  
Address  
Address  
Tel:  
Email

**Consultant:** CIVIL ENGINEER  
Name  
Address  
Address  
Tel:  
Email

**Consultant:**  
Name  
Address  
Address  
Tel:  
Email

**Architect:**  
Kobi Karp Architecture and Interior Design, Inc.  
571 NW 28TH ST  
Miami, Florida 33137 USA  
Tel: +1(305) 573 1818  
Fax: +1(305) 573 3766



EXTERIOR RENDERINGS

LINCOLN ROAD - 100 BLOCK

|         |            |           |
|---------|------------|-----------|
| Date    | 07-10-2023 | Sheet No. |
| Scale   | NTS        | A3.18     |
| Project | 2018       |           |

SHADED AREA NOT  
PART OF SCOPE



| Rev. | Date | Rev. | Date |
|------|------|------|------|
|      |      |      |      |
|      |      |      |      |
HPB- Final Submission

LINCOLN ROAD  
100 Block  
Miami Beach, FL 33139

Owner:  
Name  
Address  
Address  
Tel:  
Email

Consultant:  
Name  
Address  
Address  
Tel:  
Email

Consultant: LANDSCAPE ARCHITECT  
Name  
Naturalistic  
Address  
6915 Red Road, Suite 224  
Coral Gables, FL 33143  
Tel:  
786.717.8564  
Email

Consultant: CIVIL ENGINEER  
Name  
KIMLEY HORN  
Address  
8201 Peters Road  
Suite 2200  
Plantation, FL, 33324  
Tel:  
954.535.5144  
Email

Consultant:  
Name  
Desimore Consulting Engineering  
Address  
800 Brickell Avenue, 6th Floor  
Miami, FL 33131  
Tel:  
305.441.0755  
Email



Architect:  
Kobi Karp Architecture and Interior Design, Inc.  
571 NW 28TH ST  
Miami, Florida 33137 USA  
Tel: +1(305) 573 1818  
Fax: +1(305) 573 3786

07/06/2023

PROPOSED FLOOR PLAN

LINCOLN ROAD - 100 BLOCK

|         |            |           |       |
|---------|------------|-----------|-------|
| Date    | 07-10-2023 | Sheet No. | A4.01 |
| Scale   |            |           |       |
| Project | 2018       |           |       |

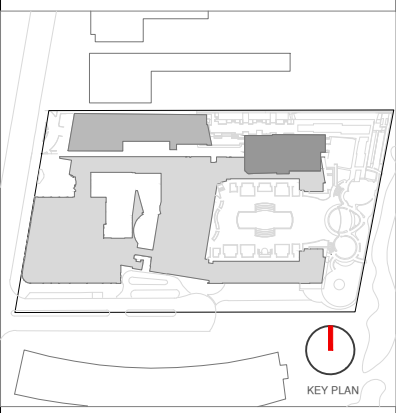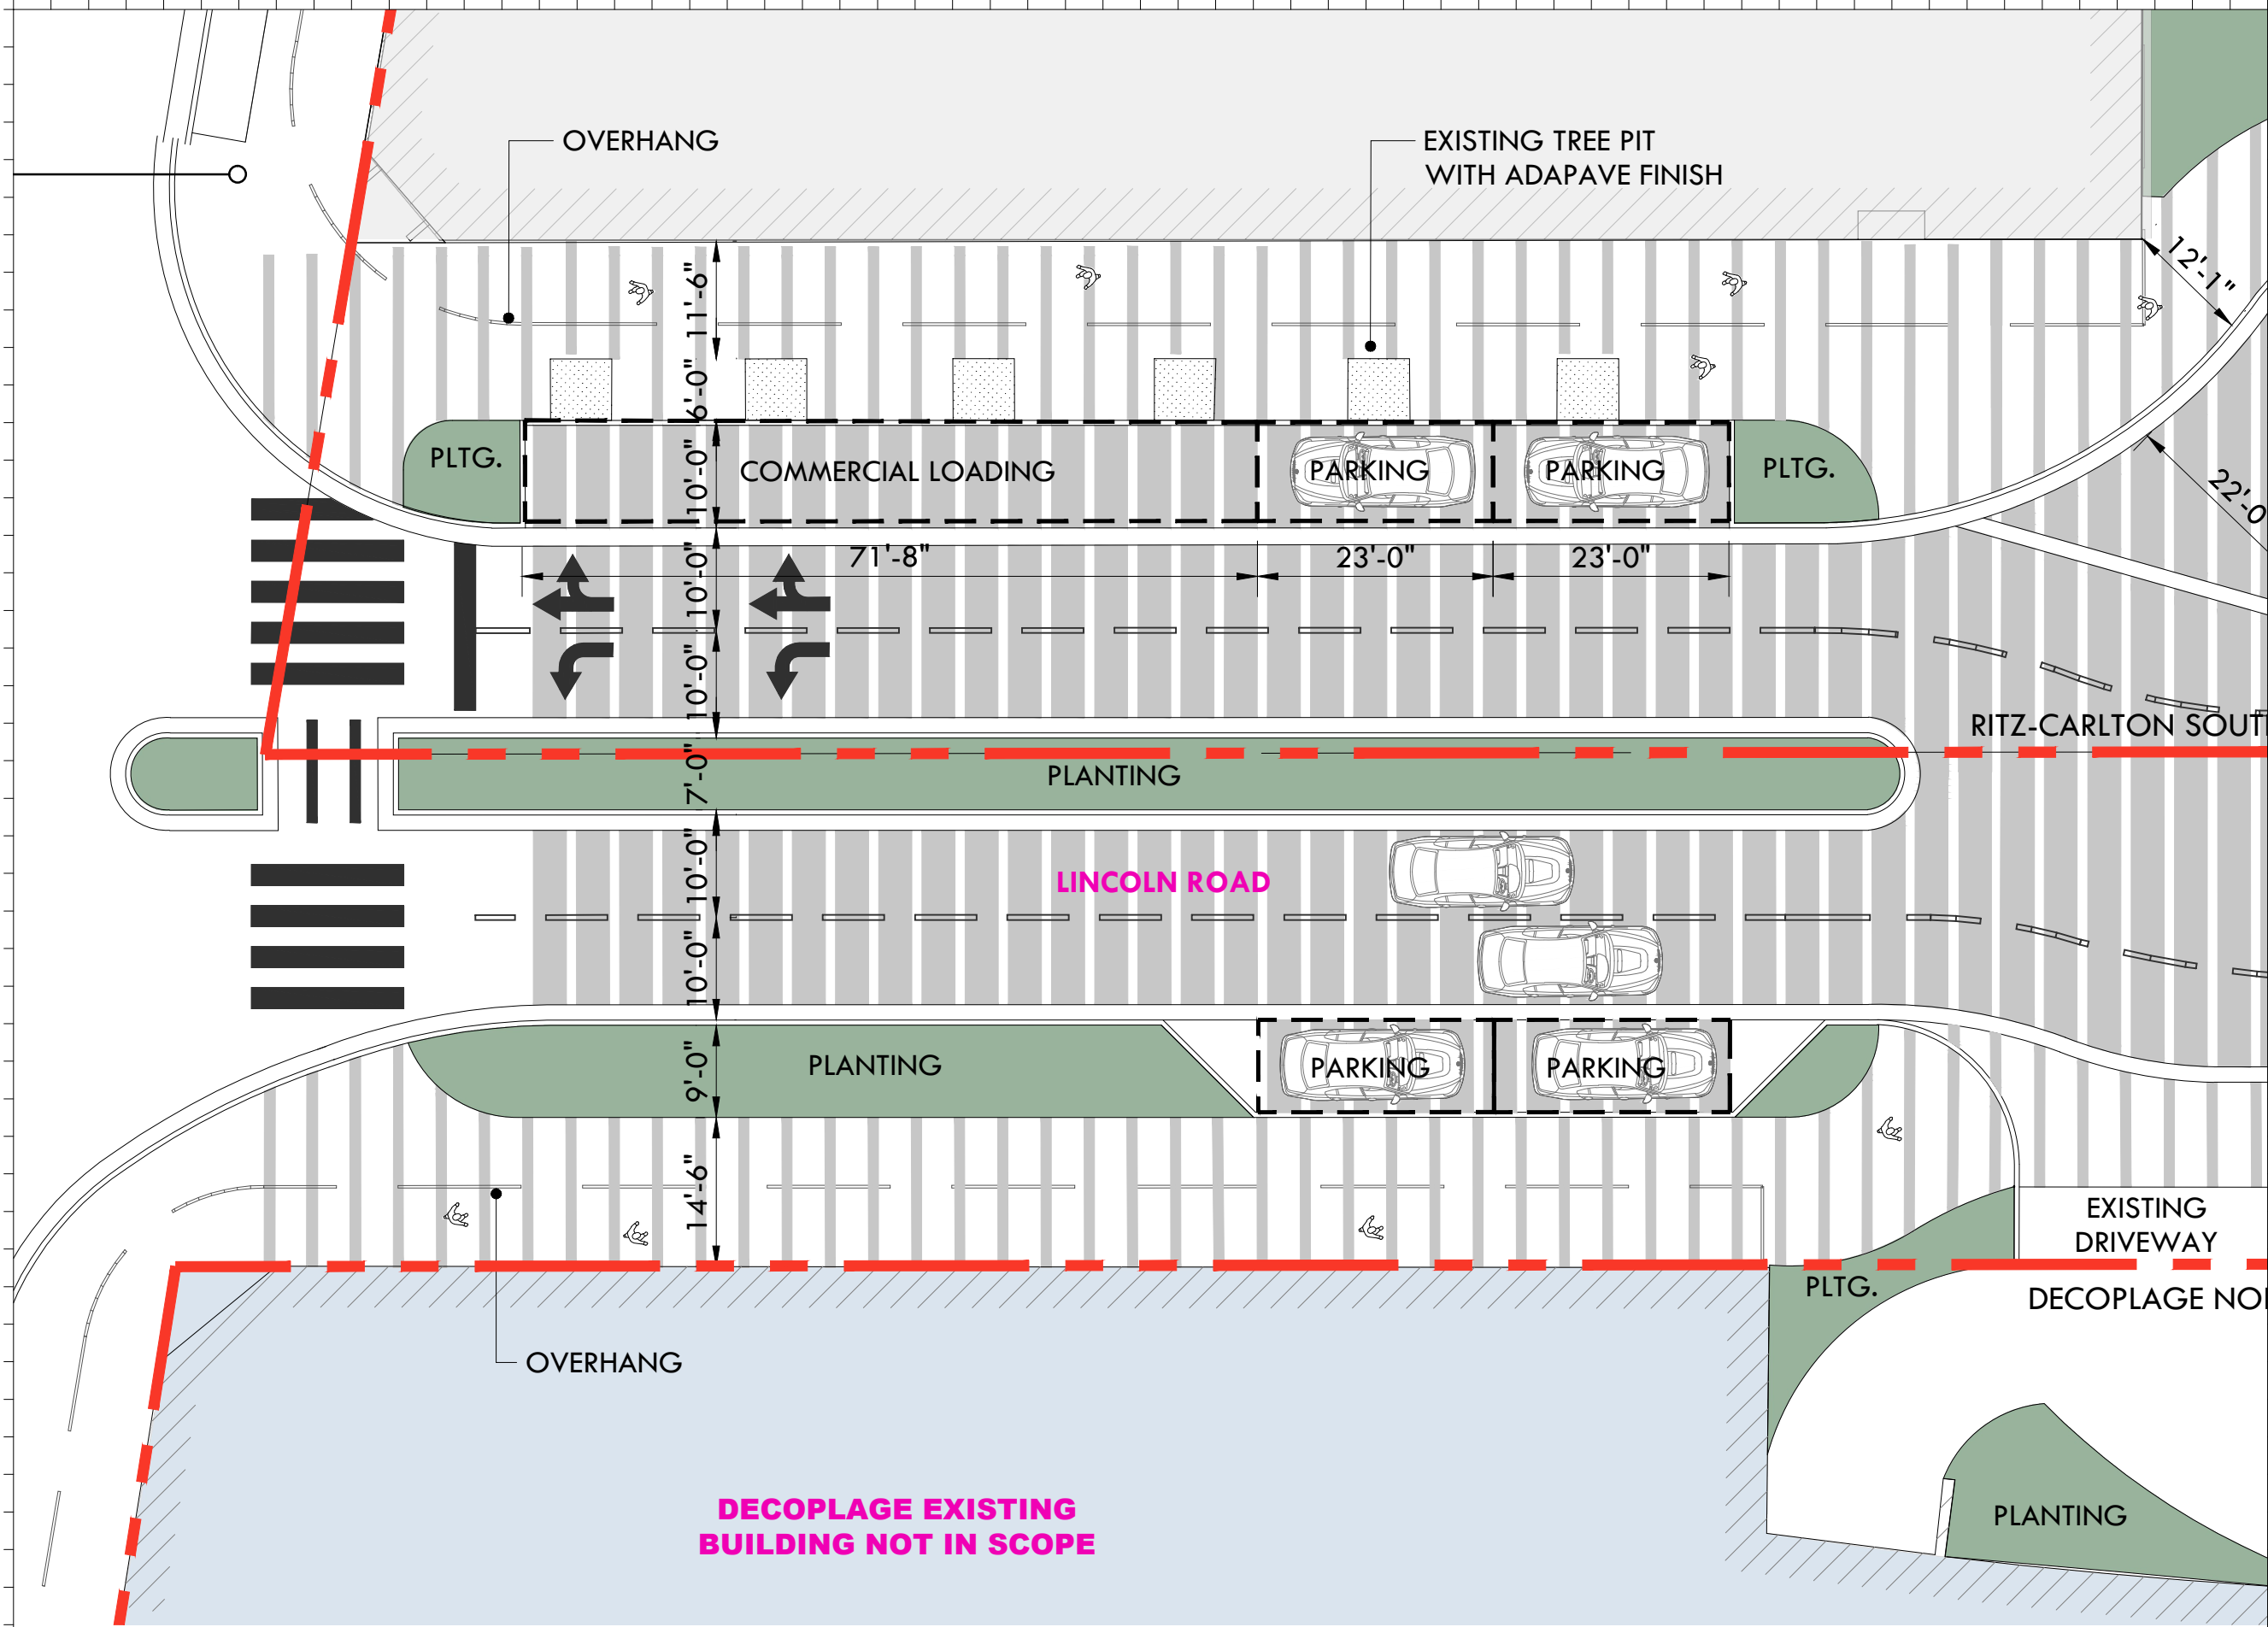

| Rev. | Date | Rev. | Date |
|------|------|------|------|
|      |      |      |      |
|      |      |      |      |
ALL DRAWINGS AND WRITTEN MATERIAL APPEARING HEREIN CONSTITUTE THE ORIGINAL AND UNPUBLISHED WORK OF KOBİ KARP AIA, AND MAY NOT BE DUPLICATED, USED, OR DISCLOSED WITHOUT THE EXPRESS WRITTEN CONSENT OF KOBİ KARP ARCHITECTURE & INTERIOR DESIGN, INC. AIA (U.S.A.)

## HPB- Final Submission

LINCOLN ROAD  
100 Block  
Miami Beach, FL 33139

Owner:  
Name  
Address  
Tel:  
Email

Consultant:  
Name  
Address  
Tel:  
Email

Consultant: LANDSCAPE ARCHITECT  
Name  
Address  
Tel:  
Email

Consultant: CIVIL ENGINEER  
Name  
Address  
Tel:  
Email

Consultant: Desimore Consulting Engineering  
Name  
Address  
Tel:  
Email

Architect:  
Kobi Karp Architecture and Interior Design, Inc.  
571 NW 25TH ST  
Miami, Florida 33137 USA  
Tel: +1(305) 573 1818  
Fax: +1(305) 573 3766





## ENLARGED SITE PLAN

LINCOLN ROAD - 100 BLOCK

|         |            |           |
|---------|------------|-----------|
| Date    | 07-10-2023 | Sheet No. |
| Scale   |            | A4.02     |
| Project | 2018       |           |

## 1 ENLARGED SITE PLAN

SCALE: 1" = 16'-0"

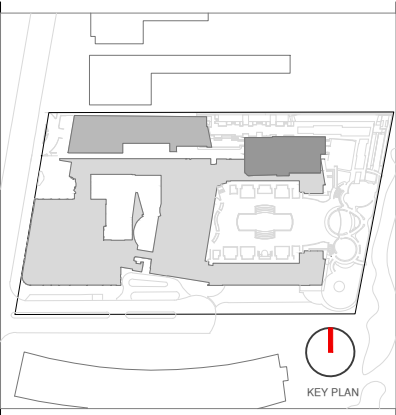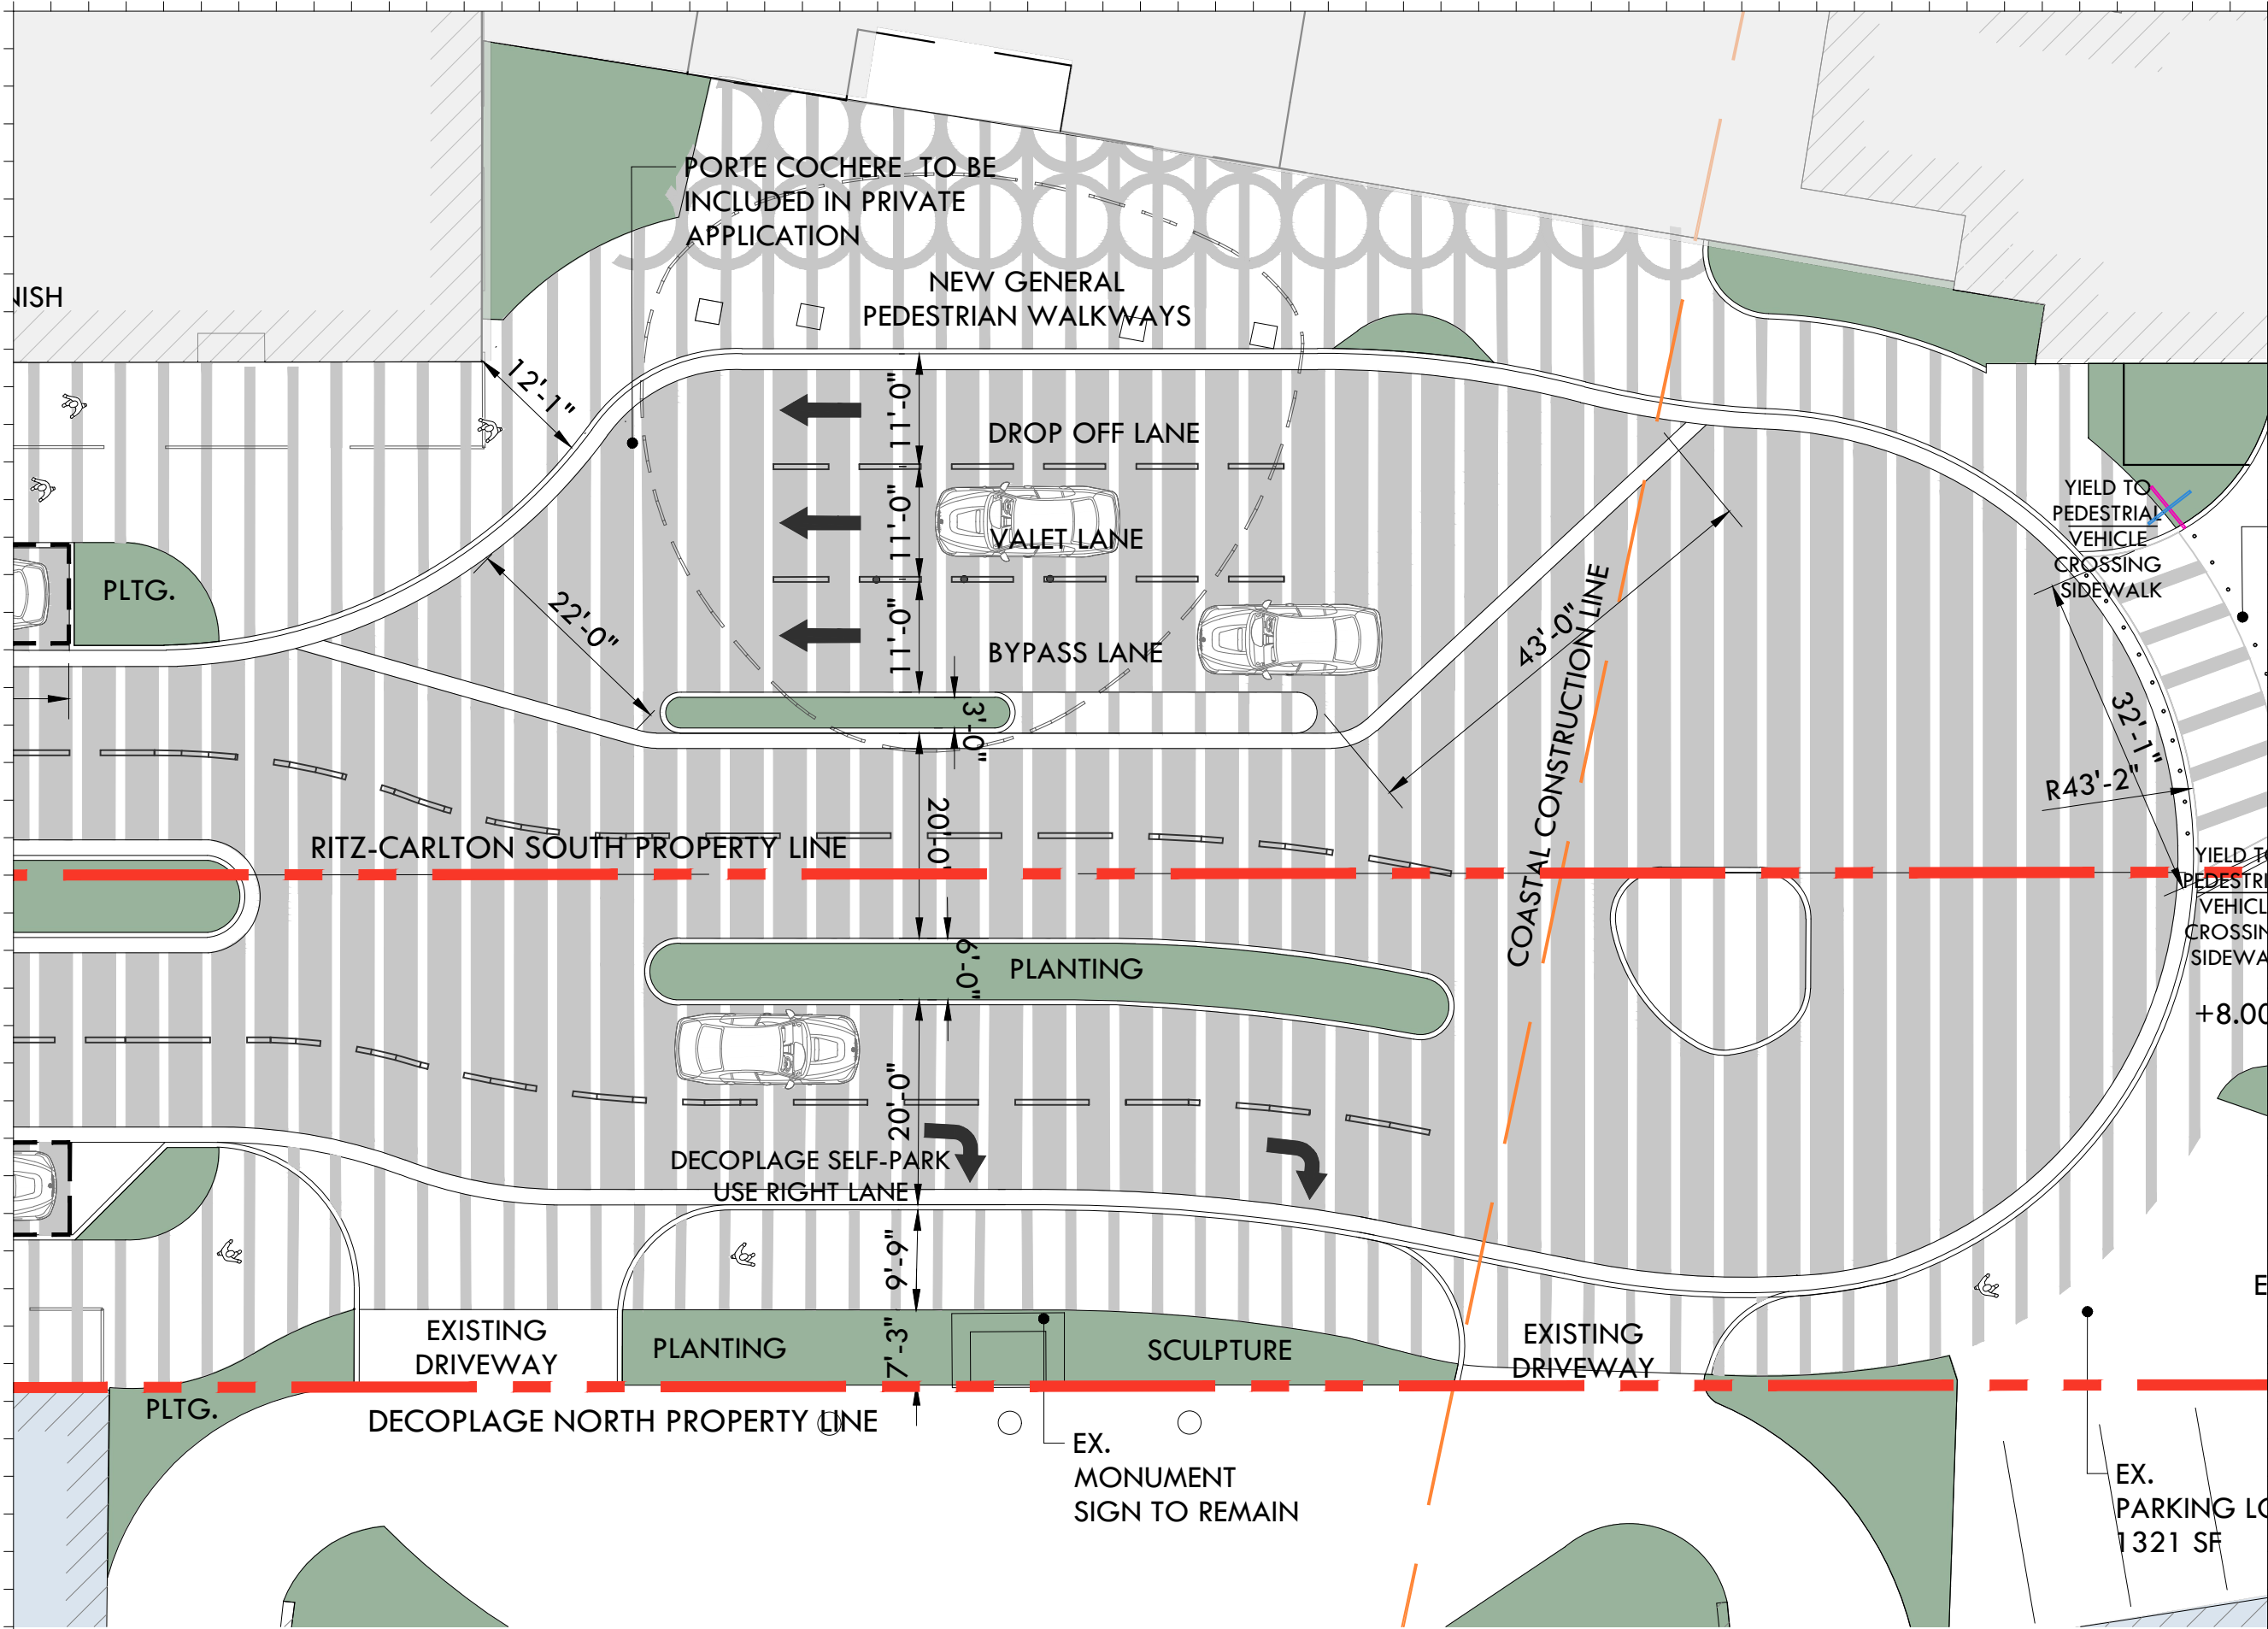

| Rev. | Date | Rev. | Date |
|------|------|------|------|
|      |      |      |      |
|      |      |      |      |
ALL DRAWINGS AND WRITTEN MATERIAL APPEARING HEREIN CONSTITUTE THE ORIGINAL AND UNPUBLISHED WORK OF Kobi Karp AIA, AND MAY NOT BE DUPLICATED, USED, OR DISCLOSED WITHOUT THE EXPRESS WRITTEN CONSENT OF Kobi Karp Architecture & Interior Design, Inc. AIA (01/2020)

HPB- Final Submission

LINCOLN ROAD  
100 Block  
Miami Beach, FL 33139

Owner:  
Name  
Address  
Tel:  
Email

Consultant:  
Name  
Address  
Tel:  
Email

Consultant: LANDSCAPE ARCHITECT  
Name  
Address  
Tel:  
Email

Consultant: CIVIL ENGINEER  
Name  
Address  
Tel:  
Email

Consultant: Desimore Consulting Engineering  
Name  
Address  
Tel:  
Email

Architect:  
Kobi Karp Architecture and Interior Design, Inc.  
571 NW 28TH ST  
Miami, Florida 33137 USA  
Tel: +1(305) 573 1818  
Fax: +1(305) 573 3766




ENLARGED SITE PLAN

LINCOLN ROAD - 100 BLOCK

|         |            |           |
|---------|------------|-----------|
| Date    | 07-10-2023 | Sheet No. |
| Scale   |            | A4.03     |
| Project | 2018       |           |

1 ENLARGED SITE PLAN

SCALE: 1" = 16'-0"

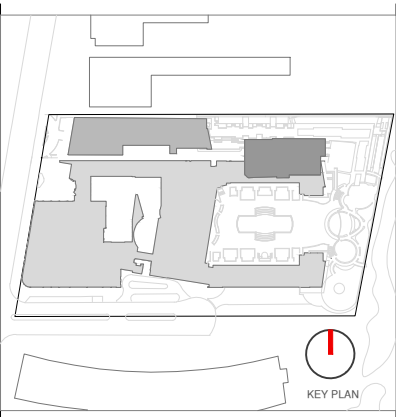

ALL DRAWINGS AND WRITTEN MATERIAL APPEARING HEREIN CONSTITUTE THE ORIGINAL AND UNPUBLISHED WORK OF KOBİ KARP AIA, AND MAY NOT BE DUPLICATED, USED, OR DISCLOSED WITHOUT THE EXPRESS WRITTEN CONSENT OF KOBİ KARP ARCHITECTURE & INTERIOR DESIGN, INC. AIA. (c) 2020

LINCOLN ROAD  
100 Block  
Miami Beach, FL 33139

**Owner:**  
Name  
Address  
Address  
Tel:  
Email

**Consultant:**  
Name  
Address  
Address  
Tel:  
Email

**Consultant:** LANDSCAPE ARCHITECT  
**Name** Naturalficial.  
**Address** 6915 Red Road, Suite 224  
**Address** Coral Gables, FL 33143  
**Tel:**  
**Email** 786.717.6564

**Consultant:** CIVIL ENGINEER  
**Name** KIMLEY HORN  
**Address** 8201 Peters Road  
**Address** Suite 2200  
**Tel:** Plantation, FL, 33324  
**Email** 954.535.5144

**Consultant:**  
**Name** Desimore Consulting Engineering  
**Address** 800 Brickell Avenue, 6th Floor  
**Address** Miami, FL 33131  
**Tel:** 305.441.0755  
**Email**

**Architect:**  
Kobi Karp Architecture and Interior Design, Inc.  
571 NW 28TH ST  
Miami, Florida 33137 USA  
Tel: +1(305) 573 1818  
Fax: +1(305) 573 3766


  
Lic. # AR0012578



## LINCOLN ROAD - 100 BLOCK

|         |            |                               |
|---------|------------|-------------------------------|
| Date    | 07-10-2023 | Sheet No.<br><br><b>A4.04</b> |
| Scale   |            |                               |
| Project | 2018       |                               |

SCALE: 1" = 16'-0"

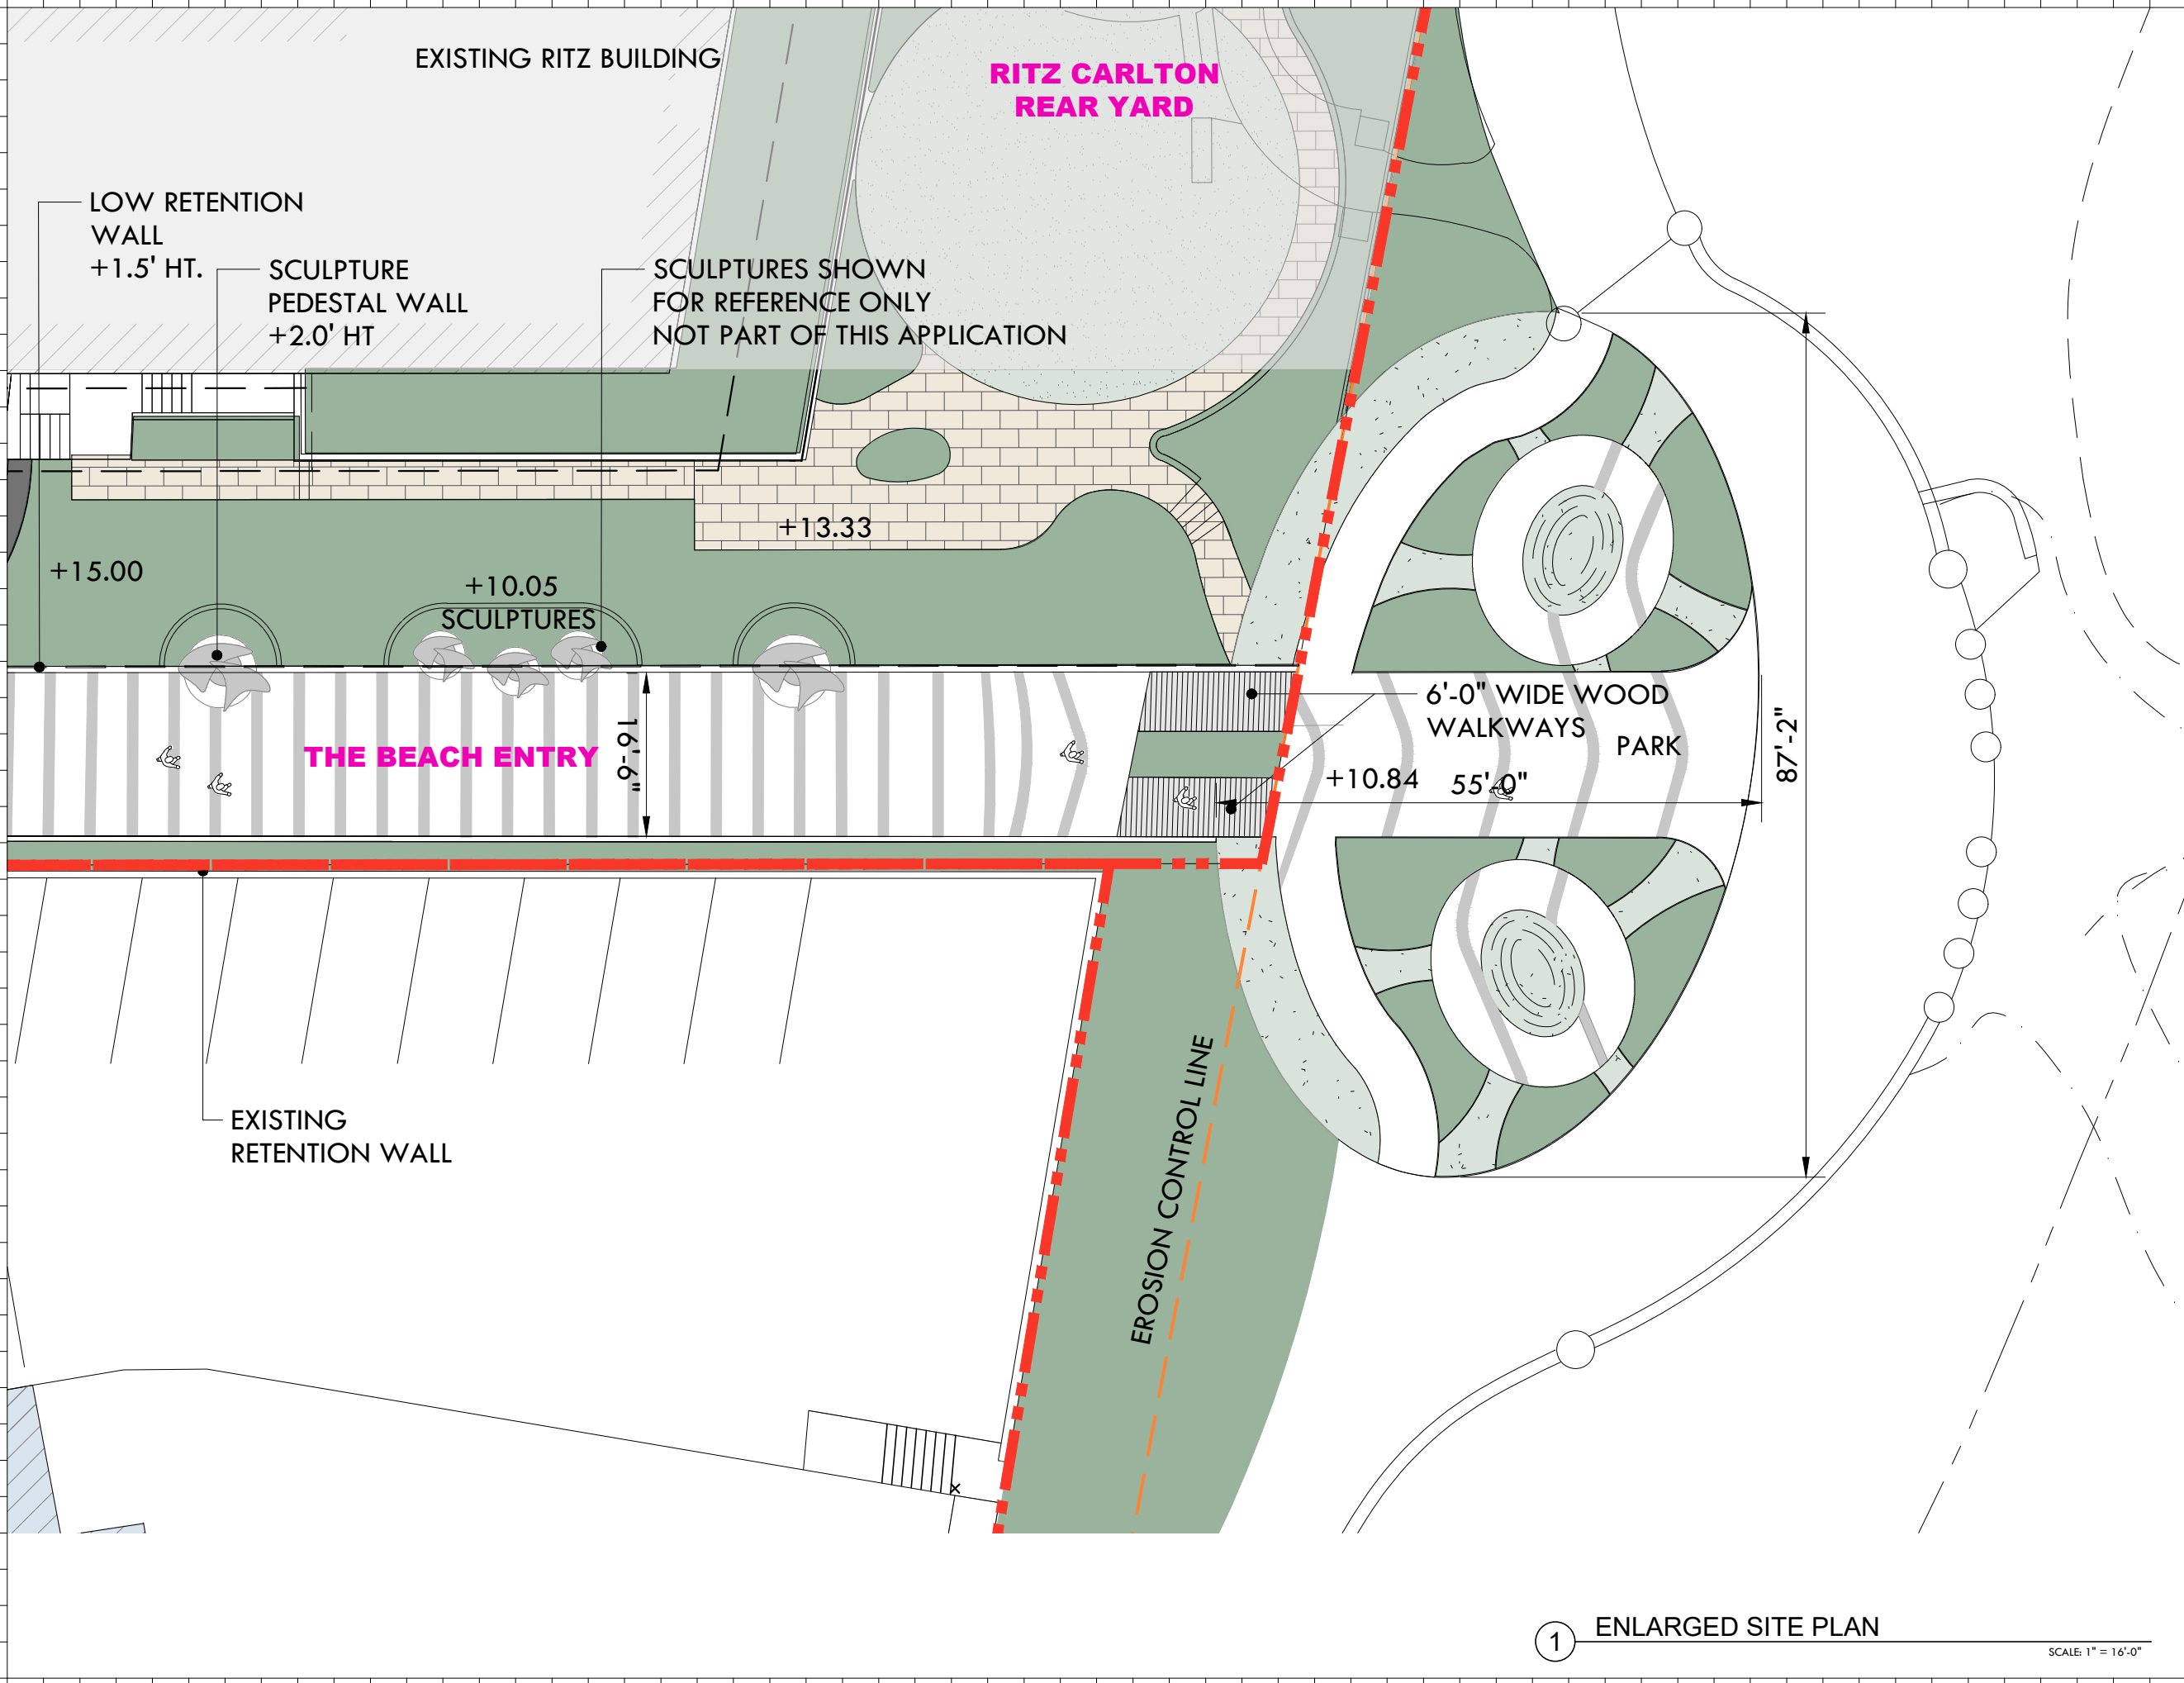

| Rev. | Date | Rev. | Date |
|------|------|------|------|
|      |      |      |      |
|      |      |      |      |
ALL DRAWINGS AND WRITTEN MATERIAL APPEARING HEREIN CONSTITUTE THE ORIGINAL AND UNPUBLISHED WORK OF KOBİ KARP AIA, AND MAY NOT BE DUPLICATED, USED, OR DISCLOSED WITHOUT THE EXPRESS WRITTEN CONSENT OF KOBİ KARP ARCHITECTURE & INTERIOR DESIGN, INC. AIA (U.S.A.)

HPB- Final Submission

LINCOLN ROAD  
100 Block  
Miami Beach, FL 33139

Owner:  
Name  
Address  
Tel:  
Email

Consultant:  
Name  
Address  
Tel:  
Email

Consultant: LANDSCAPE ARCHITECT  
Name  
Address  
Tel:  
Email

Consultant: CIVIL ENGINEER  
Name  
Address  
Tel:  
Email

Consultant:  
Name  
Address  
Tel:  
Email

Architect:  
Kobi Karp Architecture and Interior Design, Inc.  
571 NW 25TH ST  
Miami, Florida 33137 USA  
Tel: +1(305) 573 1818  
Fax: +1(305) 573 3766



ENLARGED SITE PLAN

LINCOLN ROAD - 100 BLOCK

|         |            |           |
|---------|------------|-----------|
| Date    | 07-10-2023 | Sheet No. |
| Scale   |            | A4.05     |
| Project | 2018       |           |




② NORTH ELEVATION

SCALE: N/A




② NORTH ELEVATION

SCALE: 1/16" = 1'-0"

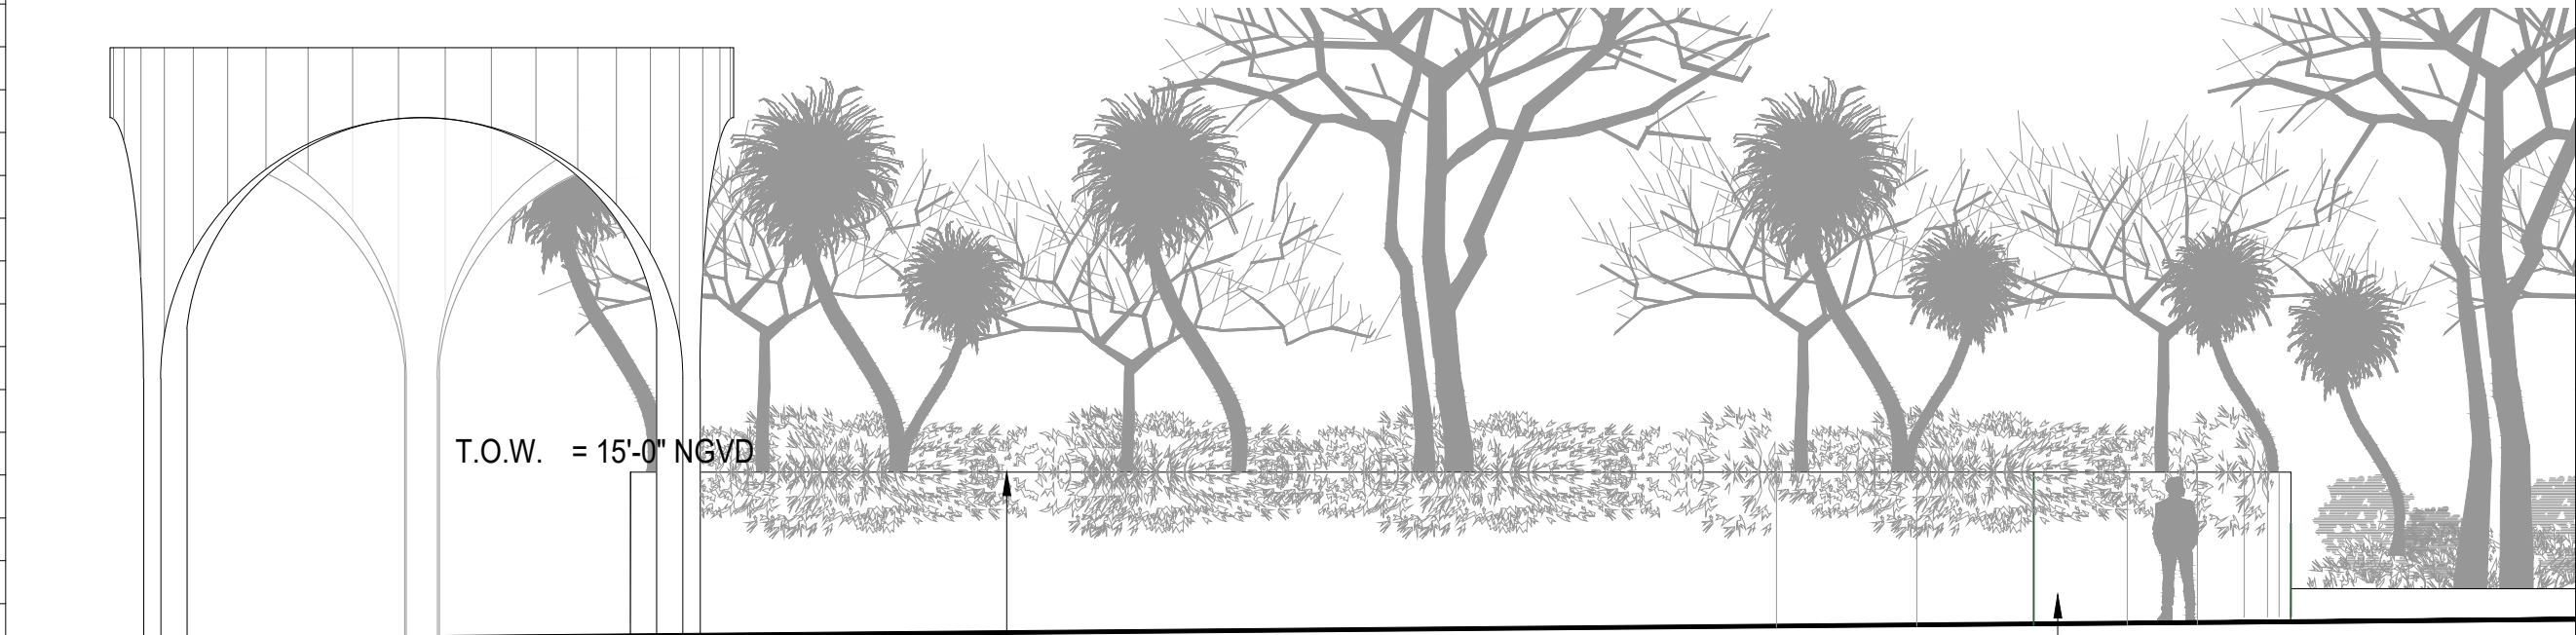

③ PLANTER WALL ELEVATION

SCALE: 1/8" = 1'-0"

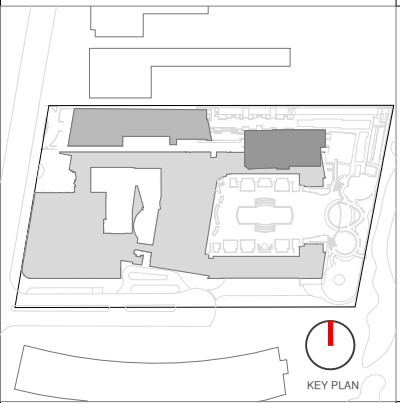

| Rev. | Date | Rev. | Date |
|------|------|------|------|
|      |      |      |      |
|      |      |      |      |
ALL DRAWINGS AND WRITTEN MATERIAL APPEARING HEREIN CONSTITUTE THE ORIGINAL AND UNPUBLISHED WORK OF KOBİ KARP AIA, AND MAY NOT BE DUPLICATED, USED OR DISCLOSED WITHOUT THE EXPRESS WRITTEN CONSENT OF KOBİ KARP ARCHITECTURE & INTERIOR DESIGN, INC. AIA (© 2020)

HPB - Final Submittal

LINCOLN ROAD  
100 Block  
Miami Beach, FL 33139

**Owner:**  
Name  
Address  
Address  
Tel:  
Email

**Consultant:**  
Name  
Address  
Address  
Tel:  
Email

**Consultant:** LANDSCAPE ARCHITECT  
Name: Naturalifical  
Address: 6915 Red Road, Suite 224  
Address: Coral Gables, FL 33143  
Tel: 786.717.6564  
Email:

**Consultant:** CIVIL ENGINEER  
Name: KIMLEY HORN  
Address: 8201 Peters Road  
Address: Suite 2200  
Tel: Plantation, FL, 33324  
Email: 954.535.5144

**Consultant:**  
Name: Desimore Consulting Engineering  
Address: 800 Brickell Avenue, 6th Floor  
Address: Miami, FL 33131  
Tel: 305.441.0755  
Email:


**Architect:**  
Kobi Karp Architecture and Interior Design, Inc.  
571 NW 26TH ST  
Miami, Florida 33137 USA  
Tel: +1(305) 573 1818  
Fax: +1(305) 573 3766



PROPOSED ELEVATIONS


LINCOLN ROAD - 100 BLOCK

|         |            |           |
|---------|------------|-----------|
| Date    | 07-10-2023 | Sheet No. |
| Scale   | N/S        | A4.01     |
| Project | 2018       |           |

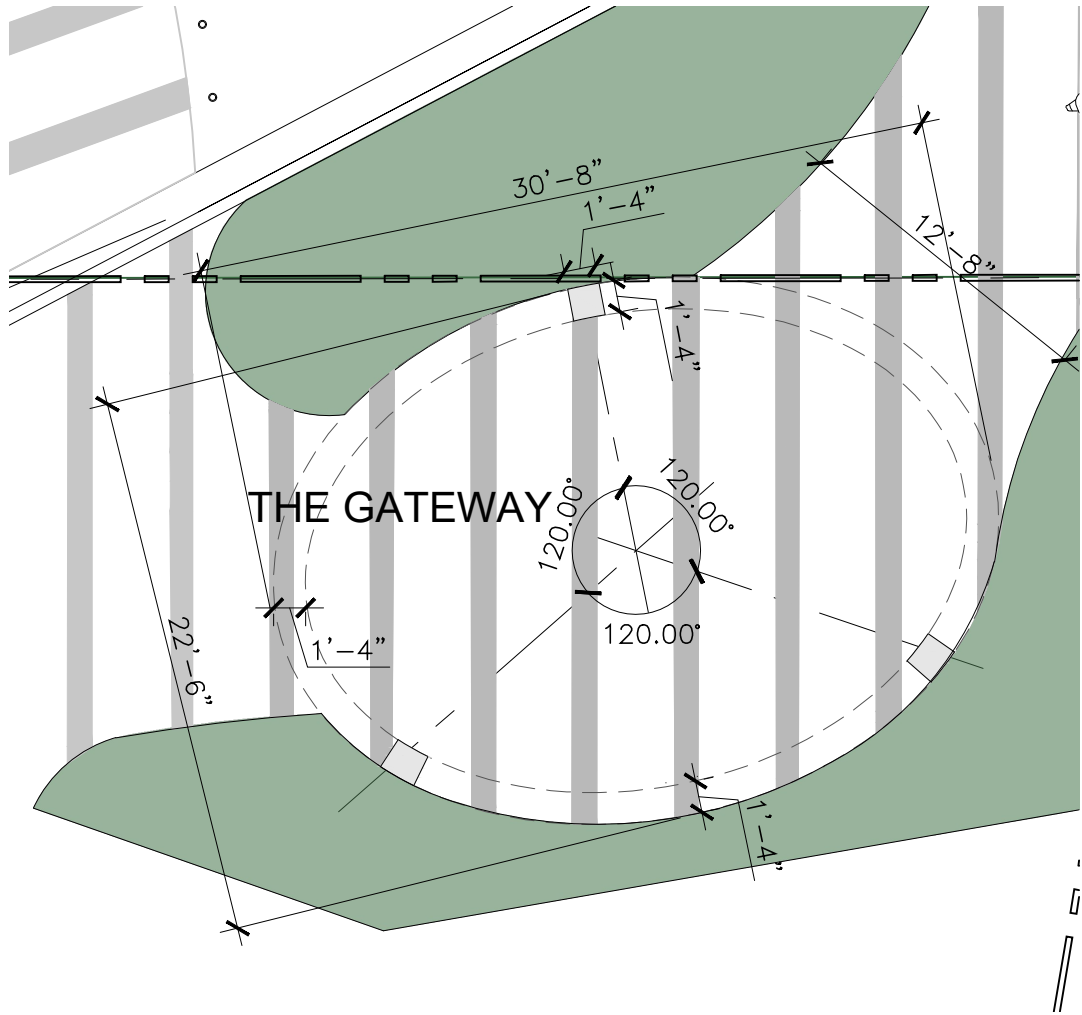


1 PLAN VIEW

SCALE: 1/8" = 1'-0"

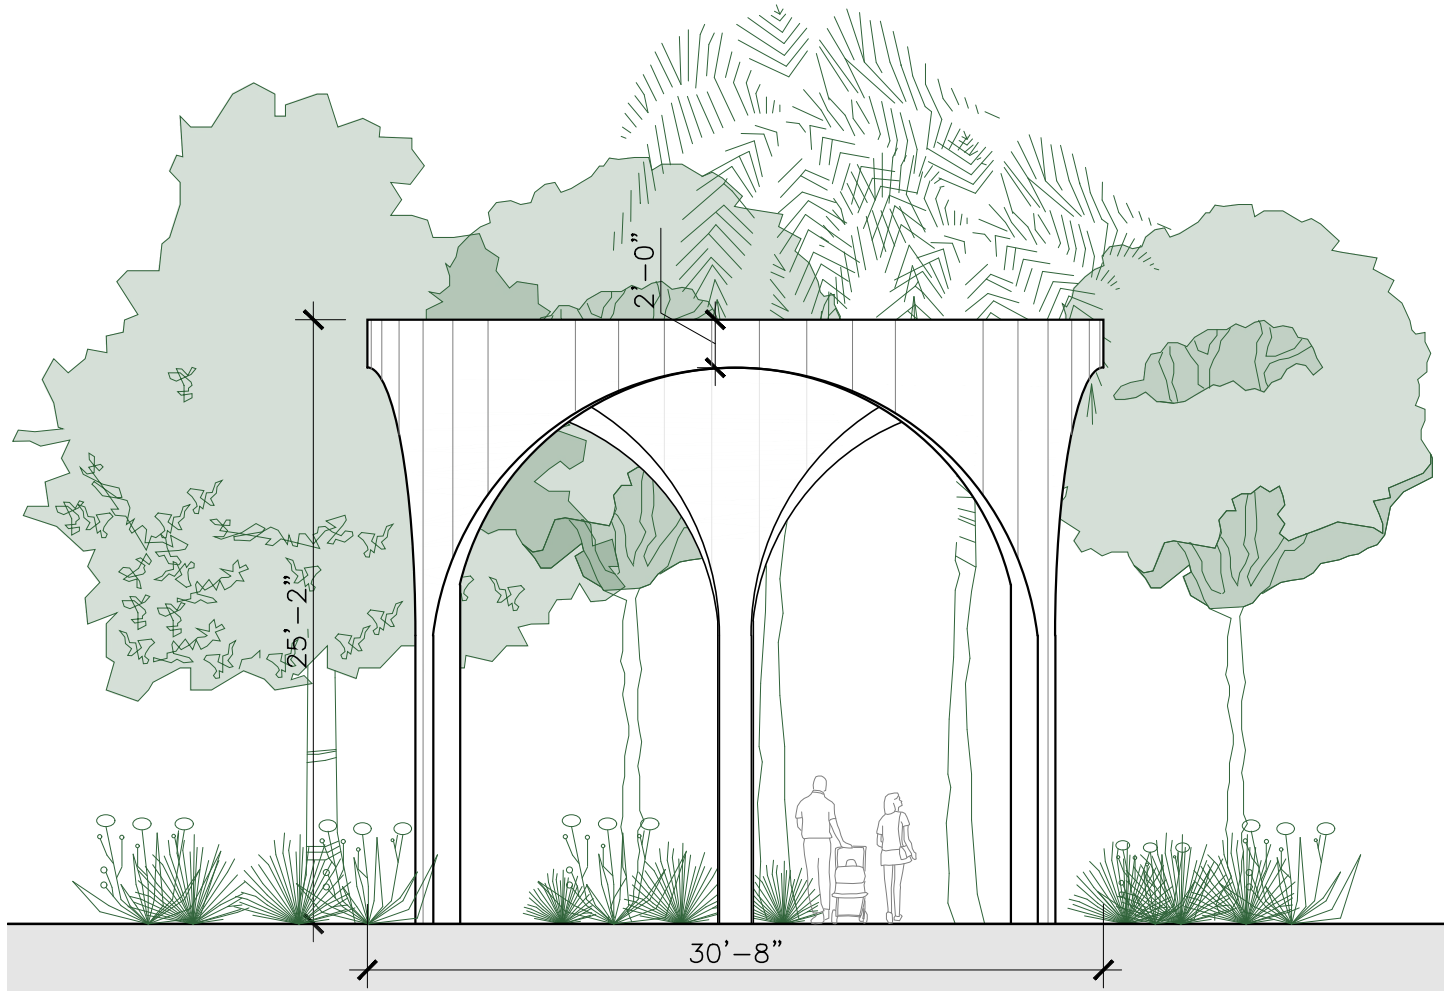

2 ELEVATION

SCALE: 1/8" = 1'-0"

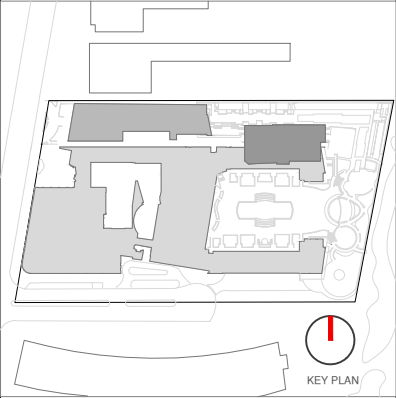

| Rev. | Date | Rev. | Date |
|------|------|------|------|
|      |      |      |      |
|      |      |      |      |
ALL DRAWINGS AND WRITTEN MATERIAL APPEARING HEREIN CONSTITUTE THE ORIGINAL AND UNPUBLISHED WORK OF KOB KARP AIA, AND MAY NOT BE REPRODUCED, COPIED, OR DISCLOSED WITHOUT THE EXPRESS WRITTEN CONSENT OF KOB KARP ARCHITECTURE & INTERIOR DESIGN, INC. AIA (01202)

## HPB - Final Submittal

LINCOLN ROAD  
100 Block  
Miami Beach, FL 33139

**Owner:**  
Name  
Address  
Address  
Tel:  
Email

**Consultant:**  
Name  
Address  
Address  
Tel:  
Email


**Consultant:**  
Name: LANDSCAPE ARCHITECT  
Address: Naturalistic  
Address: 6915 Red Road, Suite 224  
Tel: Coral Gables, FL 33143  
Email: 786.717.6564

**Consultant:**  
Name: CIVIL ENGINEER  
Address: KIMLEY HORN  
Address: 8201 Peters Road  
Tel: Suite 2200  
Email: Plantation, FL, 33324  
954.535.5144

**Consultant:**  
Name: Desimore Consulting Engineering  
Address: 800 Brickell Avenue, 6th Floor  
Tel: Miami, FL 33131  
Email: 305.441.0755

**Architect:**  
Kobi Karp Architecture and Interior Design, Inc.  
571 NW 26TH ST  
Miami, Florida 33137 USA  
Tel: +1(305) 573 1818  
Fax: +1(305) 573 3766


07/06/2023

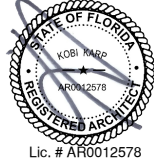

## THE GATEWAY ELEVATION

LINCOLN ROAD - 100 BLOCK

|         |              |           |
|---------|--------------|-----------|
| Date    | 07-10-2023   | Sheet No. |
| Scale   | 1/8" = 1'-0" | A4.02     |
| Project | 2018         |           |

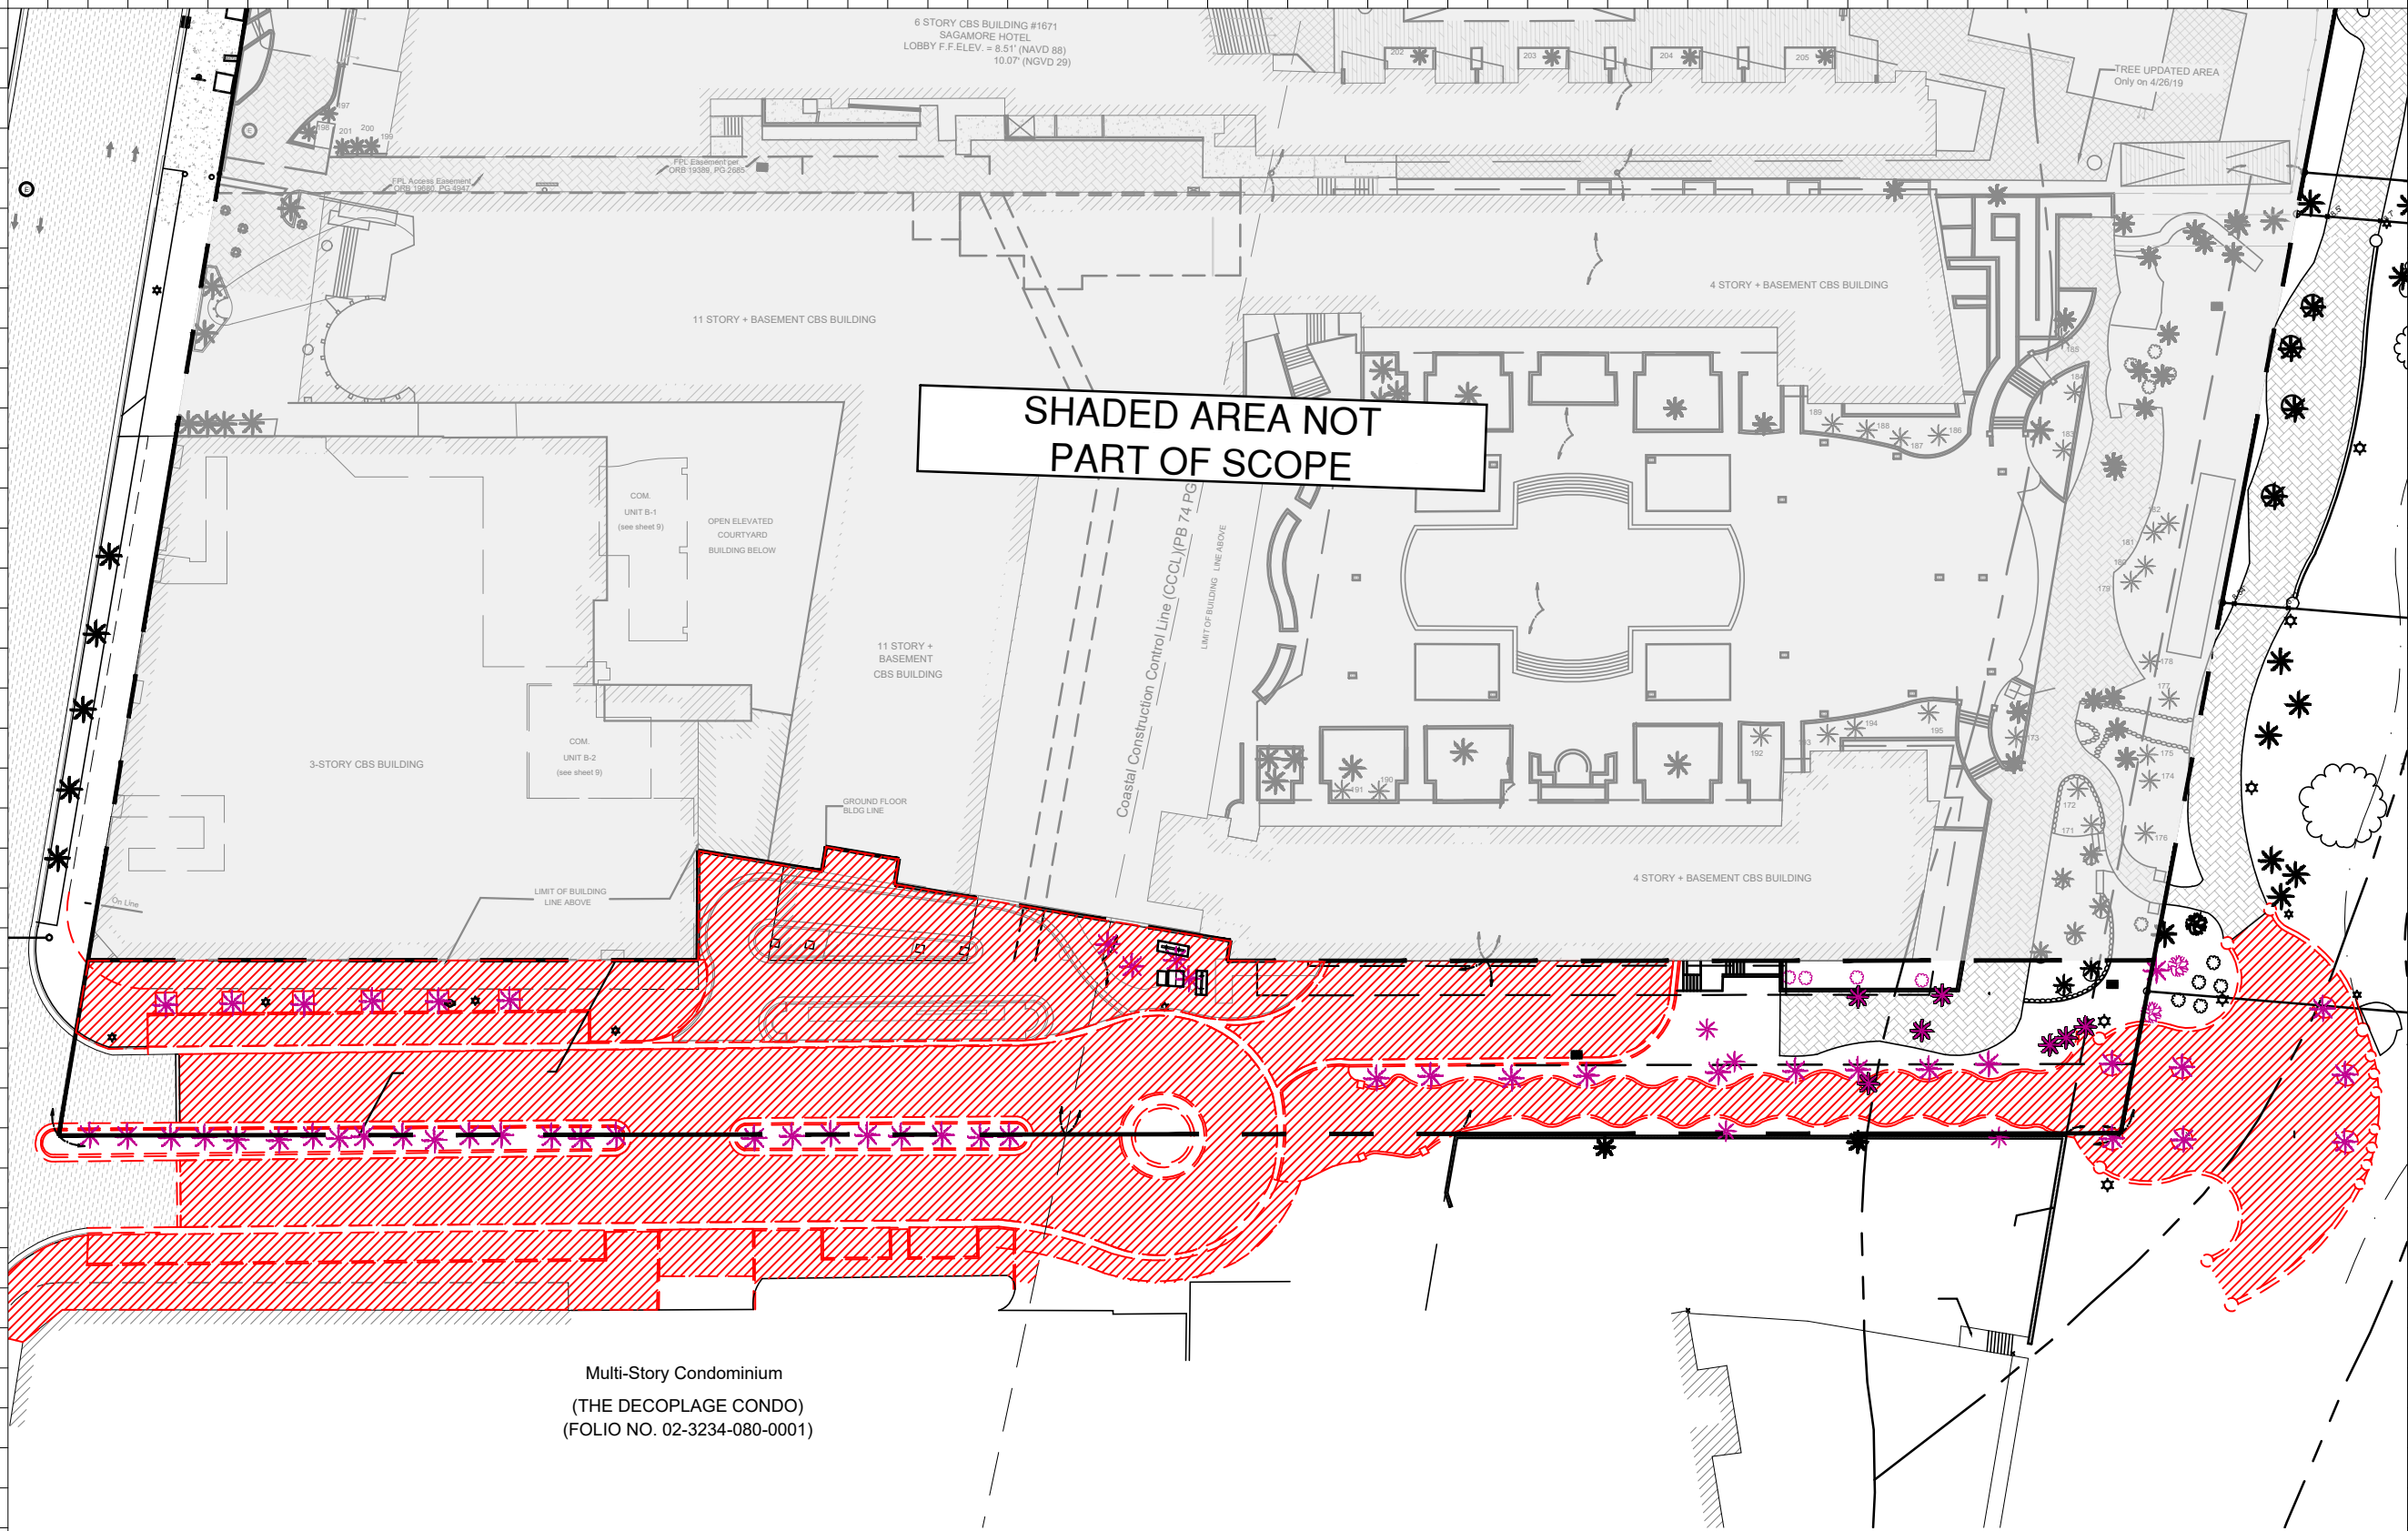

Multi-Story Condominium  
(THE DECOPLAGE CONDO)  
(FOLIO NO. 02-3234-080-0001)

1 DEMO FLOOR PLAN


SCALE: 1" = 50'-0"

DEMOLITION LEGEND

- EXISTING PAVEMENT CURBS AND STRUCTURES TO BE REMOVED IN ITS ENTIRETY
- NO DEMOLITION IN THIS AREA, EXISTING STRUCTURE TO REMAIN, PROTECT FROM DAMAGE
- EXISTING LANDSCAPING TO BE REMOVED

DEMOLITION GENERAL NOTES

- DEMOLITION IS INTENDED TO PRESERVE AND RESTORE ALL HISTORIC ELEMENTS OF THE BUILDING INCLUDING, BUT NOT LIMITED TO, ALL EXTERIOR WALLS, HISTORIC LOBBY FLOORS, LOBBY WALLS, LOBBY CEILING, PORCH AND THE ORIGINAL ELEVATOR SHAFT LOCATION, SIZE, UNLESS OTHERWISE NOTED.
- ALL EXTERIOR WALLS AND ELEVATOR SHAFT MUST BE PROPERLY SHORED DURING AND AFTER DEMOLITION UNTIL SUCH TIME THAT THE STRUCTURAL ENGINEER AND THE CITY OF MIAMI BEACH AUTHORIZE THE REMOVAL OF SHORING. FULL SHORING SHOP DRAWINGS ENDORSED BY A FLORIDA REGISTERED ENGINEER SHALL BE SUBMITTED AND APPROVED BY THE CITY OF MIAMI BEACH PRIOR TO THE COMMENCEMENT OF ANY DEMOLITION ACTIVITY.
- EFFORTS WILL BE TAKEN TO PROTECT, RETAIN AND RESTORE ANY SIGNIFICANT ORIGINAL ARCHITECTURAL DETAILS THAT MAY EXIST BENEATH THE EXISTING FACADES AND ALL HISTORIC FEATURES TO BE PROTECTED.

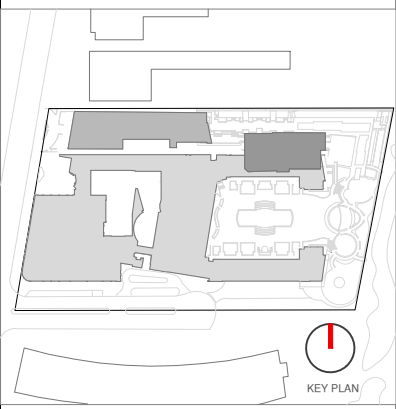

| Rev. | Date | Rev. | Date |
|------|------|------|------|
|      |      |      |      |
|      |      |      |      |
ALL DRAWINGS AND WRITTEN MATERIAL APPEARING HEREIN CONSTITUTE THE ORIGINAL AND UNPUBLISHED WORK OF KOBİ KARP AIA, AND MAY NOT BE DUPLICATED, USED, OR DISCLOSED WITHOUT THE EXPRESS WRITTEN CONSENT OF KOBİ KARP ARCHITECTURE & INTERIOR DESIGN, INC. AIA (U.S.A.)

HPB - Final Submittal

LINCOLN ROAD  
100 Block  
Miami Beach, FL 33139

Owner:  
Name  
Address  
Address  
Tel:  
Email

Consultant:  
Name  
Address  
Address  
Tel:  
Email

Consultant: LANDSCAPE ARCHITECT  
Name  
Naturalistic  
Address  
6915 Red Road, Suite 224  
Coral Gables, FL 33143  
Tel:  
786.717.8564  
Email

Consultant: CIVIL ENGINEER  
Name  
KIMLEY HORN  
Address  
3201 Peters Road  
Suite 2200  
Tel:  
Plantation, FL, 33324  
954.535.5144  
Email

Consultant:  
Name  
Desimore Consulting Engineering  
Address  
800 Brickell Avenue, 6th Floor  
Miami, FL 33131  
Tel:  
305.441.0755  
Email

Architect:  
Kobi Karp Architecture and Interior Design, Inc.  
571 NW 28TH ST  
Miami, Florida 33137 USA  
Tel: +1(305) 573 1818  
Fax: +1(305) 573 3766

07/06/2023



DEMOLITION PLAN

LINCOLN ROAD - 100 BLOCK

|         |            |           |       |
|---------|------------|-----------|-------|
| Date    | 07-10-2023 | Sheet No. | D1.00 |
| Scale   | AS SHOWN   |           |       |
| Project | 2018       |           |       |