


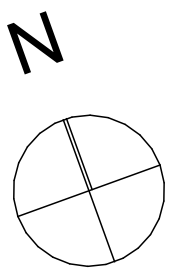

SCALE 1/16"=1'-0"





SCALE 1/16"=1'-0"

Sheet No. 5010

PREVIOUS PROPOSAL

NEW PROPOSAL

SCALE 3/32"=1'-0" ELEV. +28'-4" NGVD

MIAMI BEACH, FLORIDA 33139

Revisions

Owner Information

PARK HOTEL LLC

00 SE 4th AVENUE, SUITE 704

ALL ANDALE BEACH FL 33009

305.984.3092

nsultant

Digitally signed by Luis O.
Revuelta
DN:
E=INFO@Revuelta.com,
CN=Luis O. Revuelta,
O="Revuelta Architecture
International, P.A.",
L=Miami, S=Florida,
C=US
Reason: I am the author
of this document.
Date: 2023.05.05
15:58:39-04'00'

Luis O. Revuelta

R-0007972

HPB SUBMITTAL

Date _____

15/08/2023

Scale

3 SHOWN

1833


Street Name

ITE PLAN

Sheet No. _____

A 100

A-100

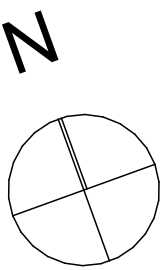


Consultant


R-0007972

FOR PLAN

A-101

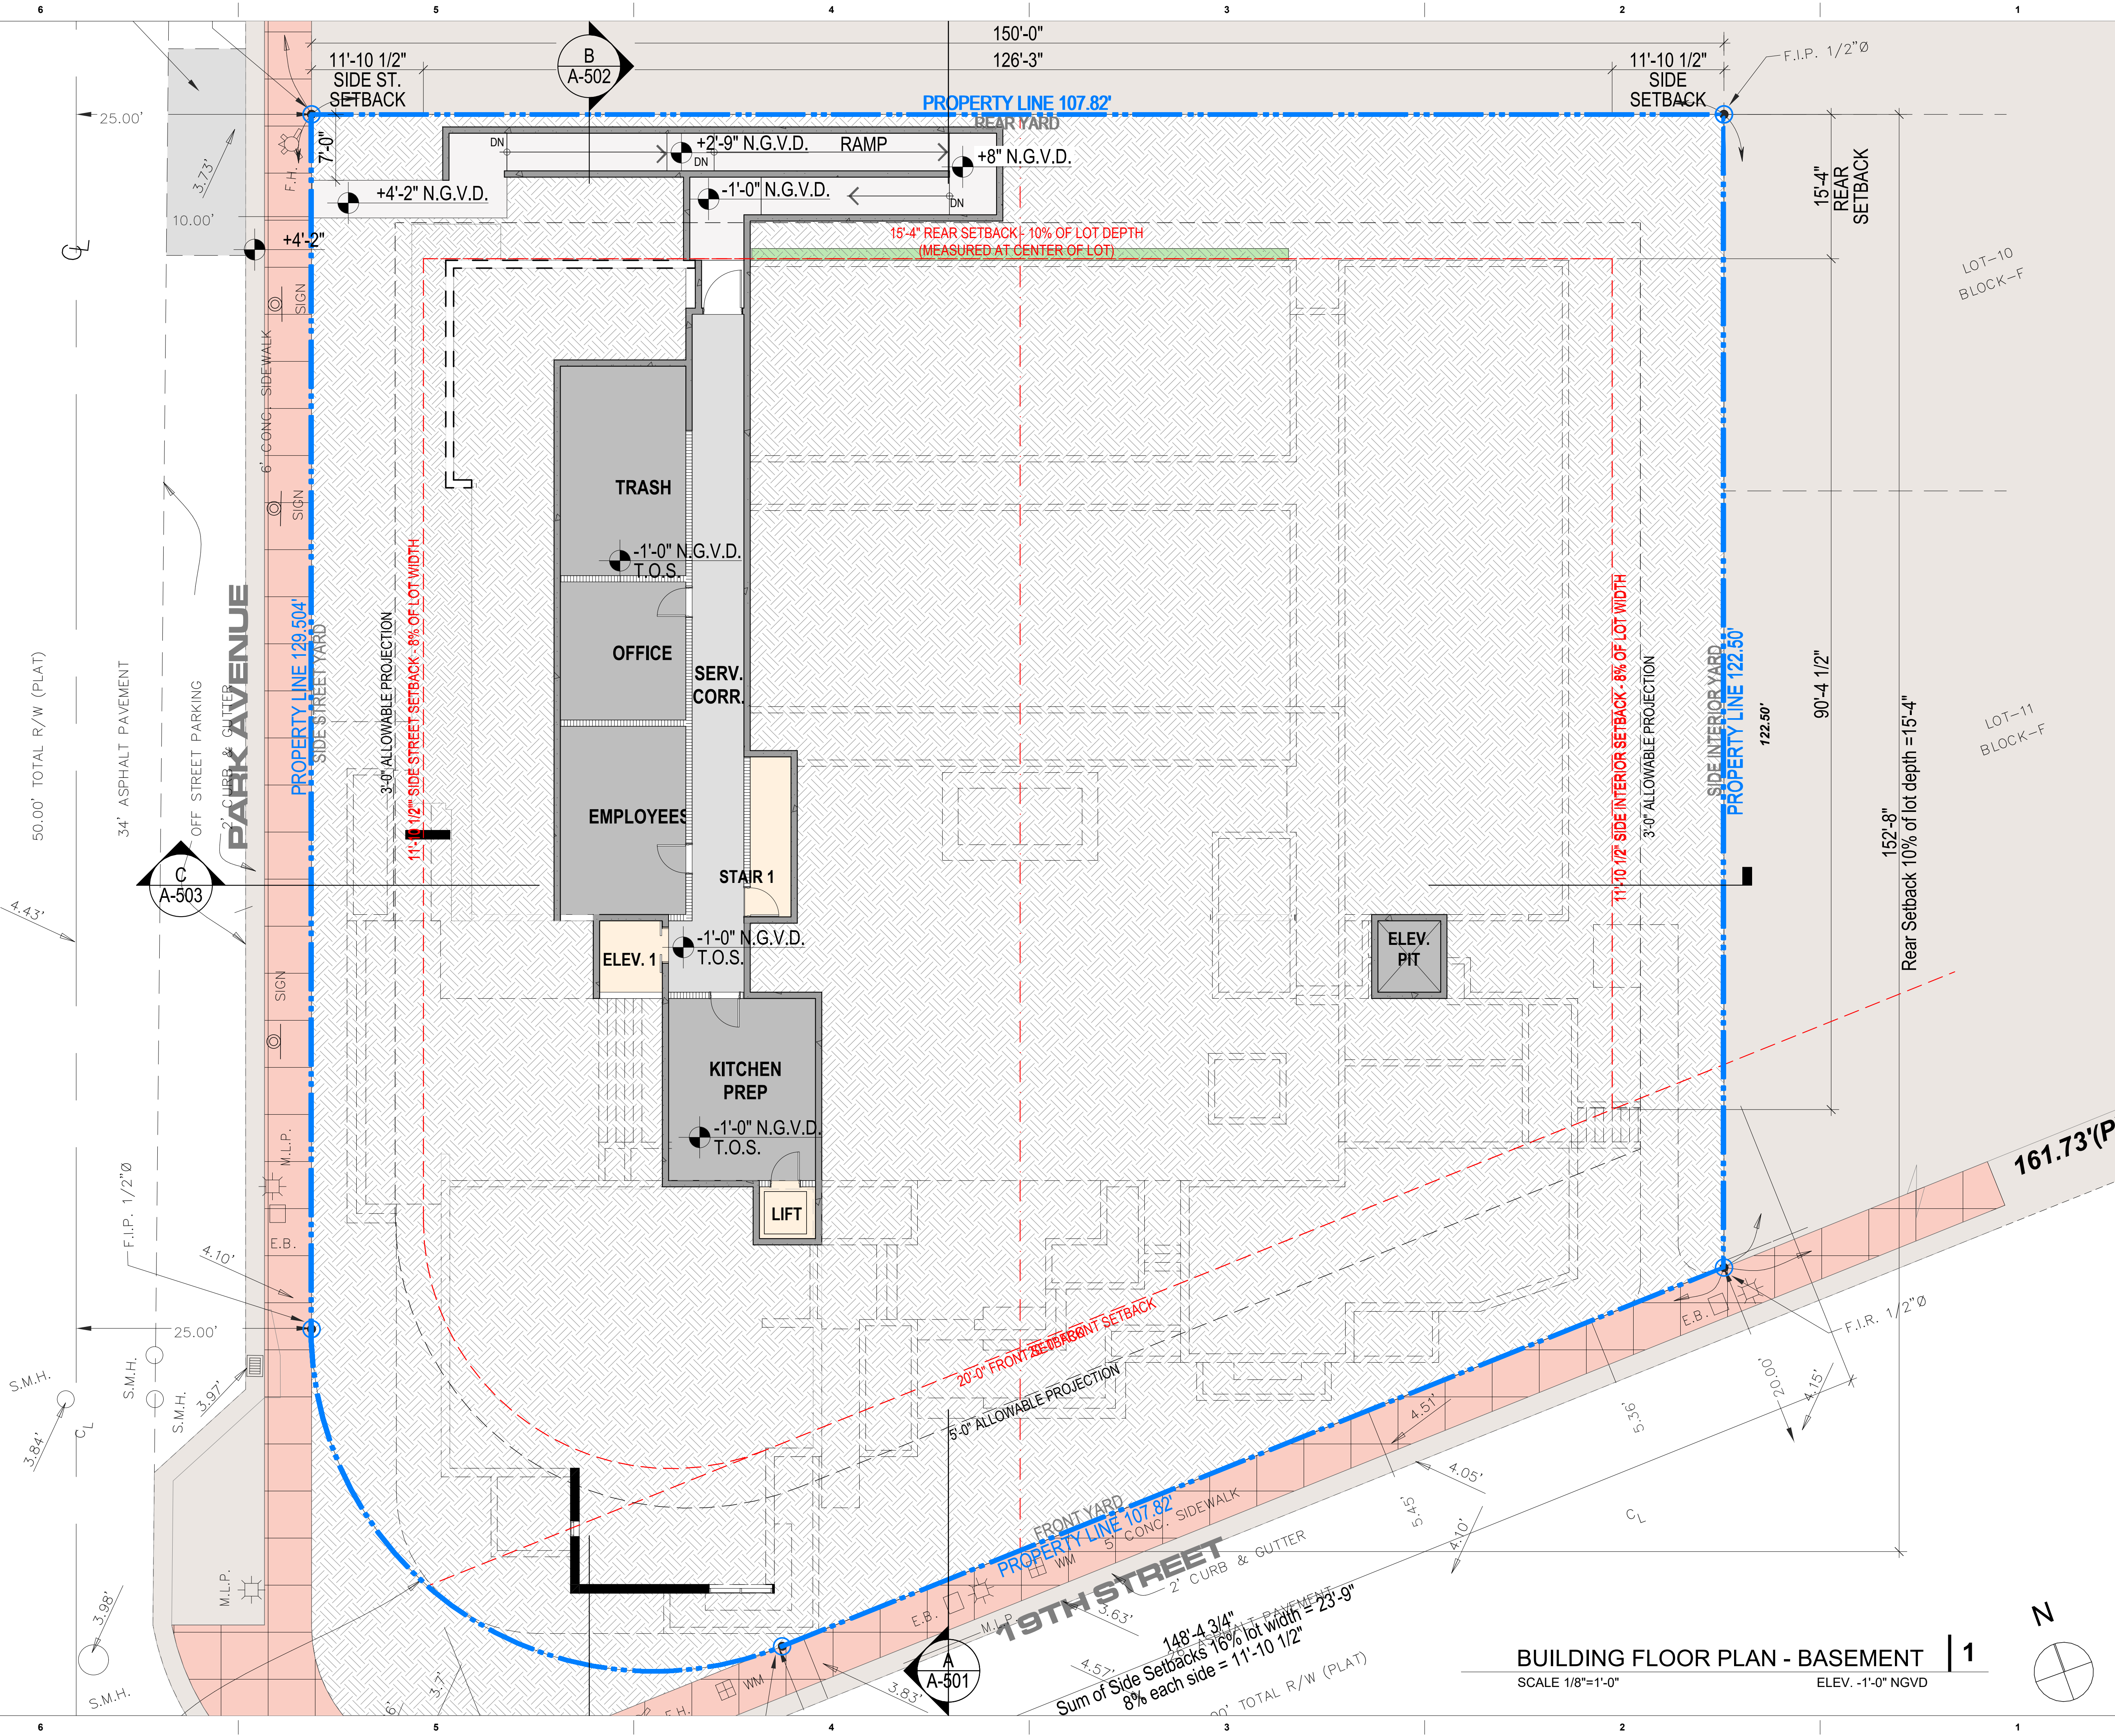




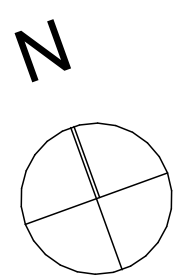



ELEV. +28'-4" NGVD



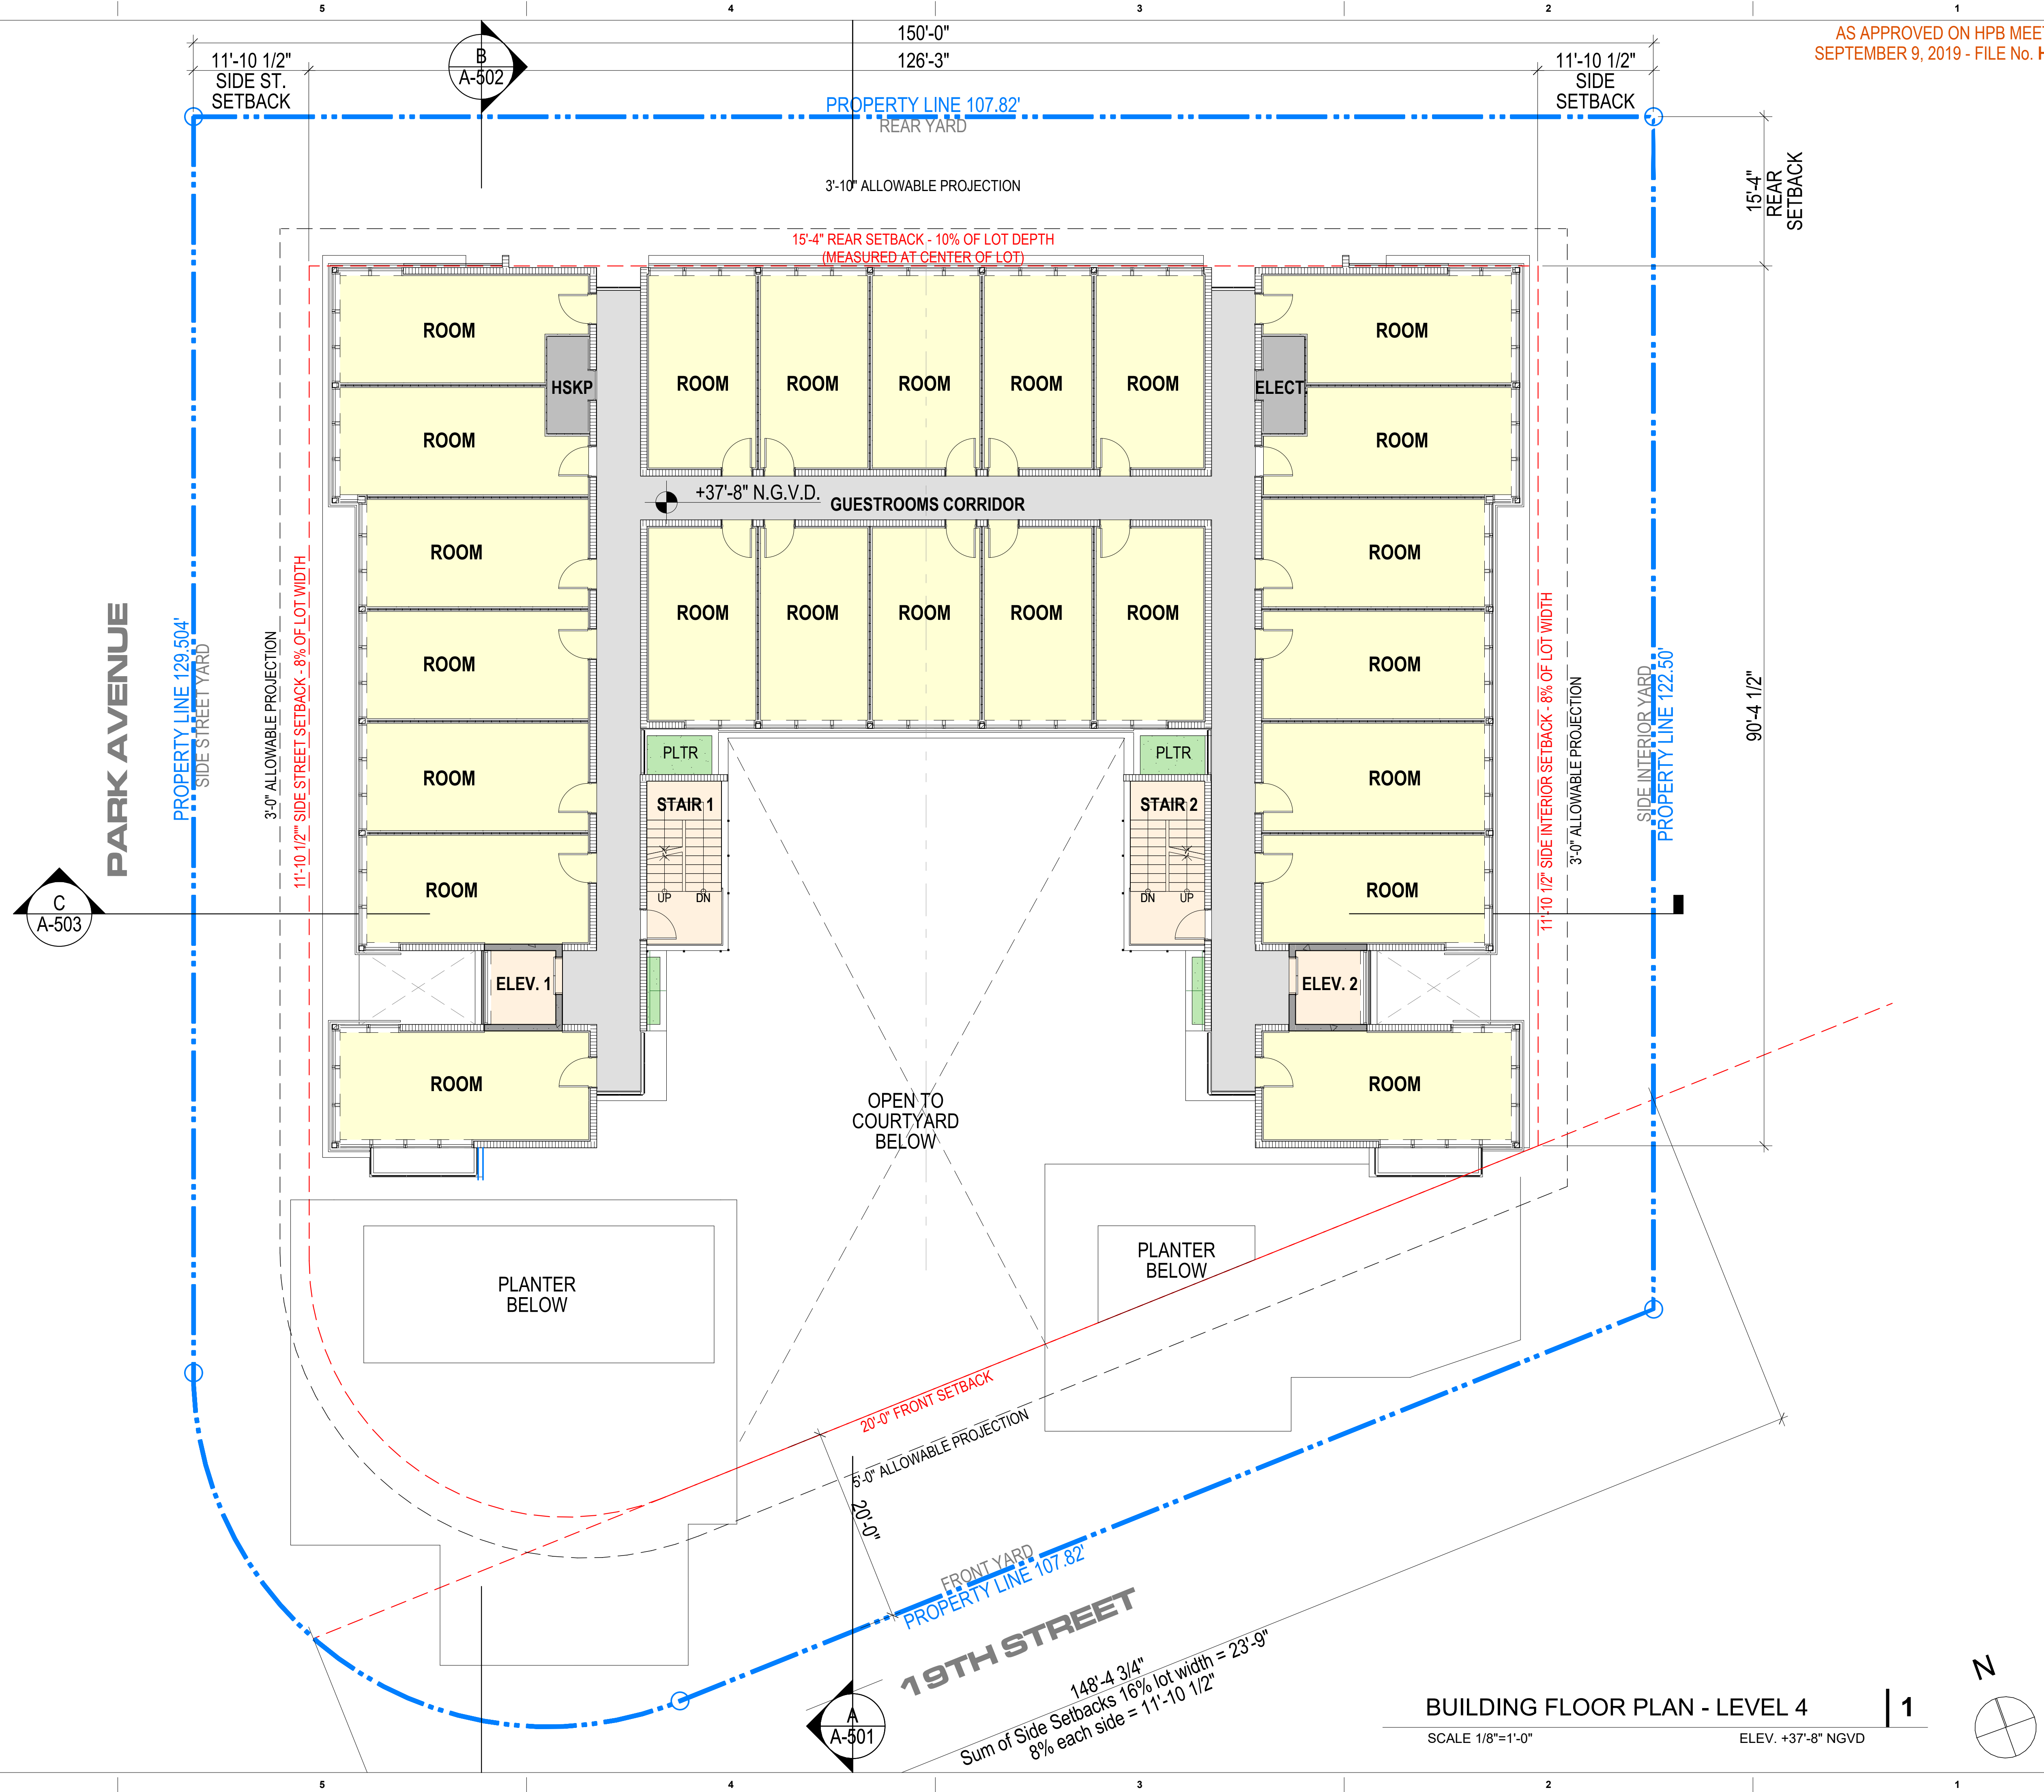



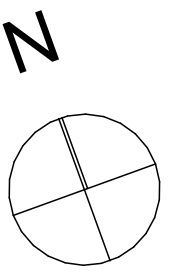

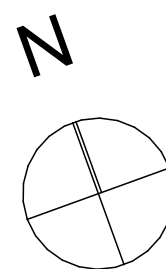



15/05/2023

NOT FOR CONSTRUCTION

These Design And Drawings Are The Copyrighted Property Of Revuelta Architecture International. P.A. and May Not Be Reproduced, Excerpted, or Used in Any Manner Without the Written Consent of the Architect. The Contractor Must Check And Verify All Dimensions Of The Job And Be Responsible For Same. Reporting Any Discrepancies To The Architects Before Commencing Work. Drawings Not To Be Scaled.

The S:\Projects\1822_PARK HOTEL\HPB 2023\05082023.dwg - By Xituma, C. Date: 3/2/2023

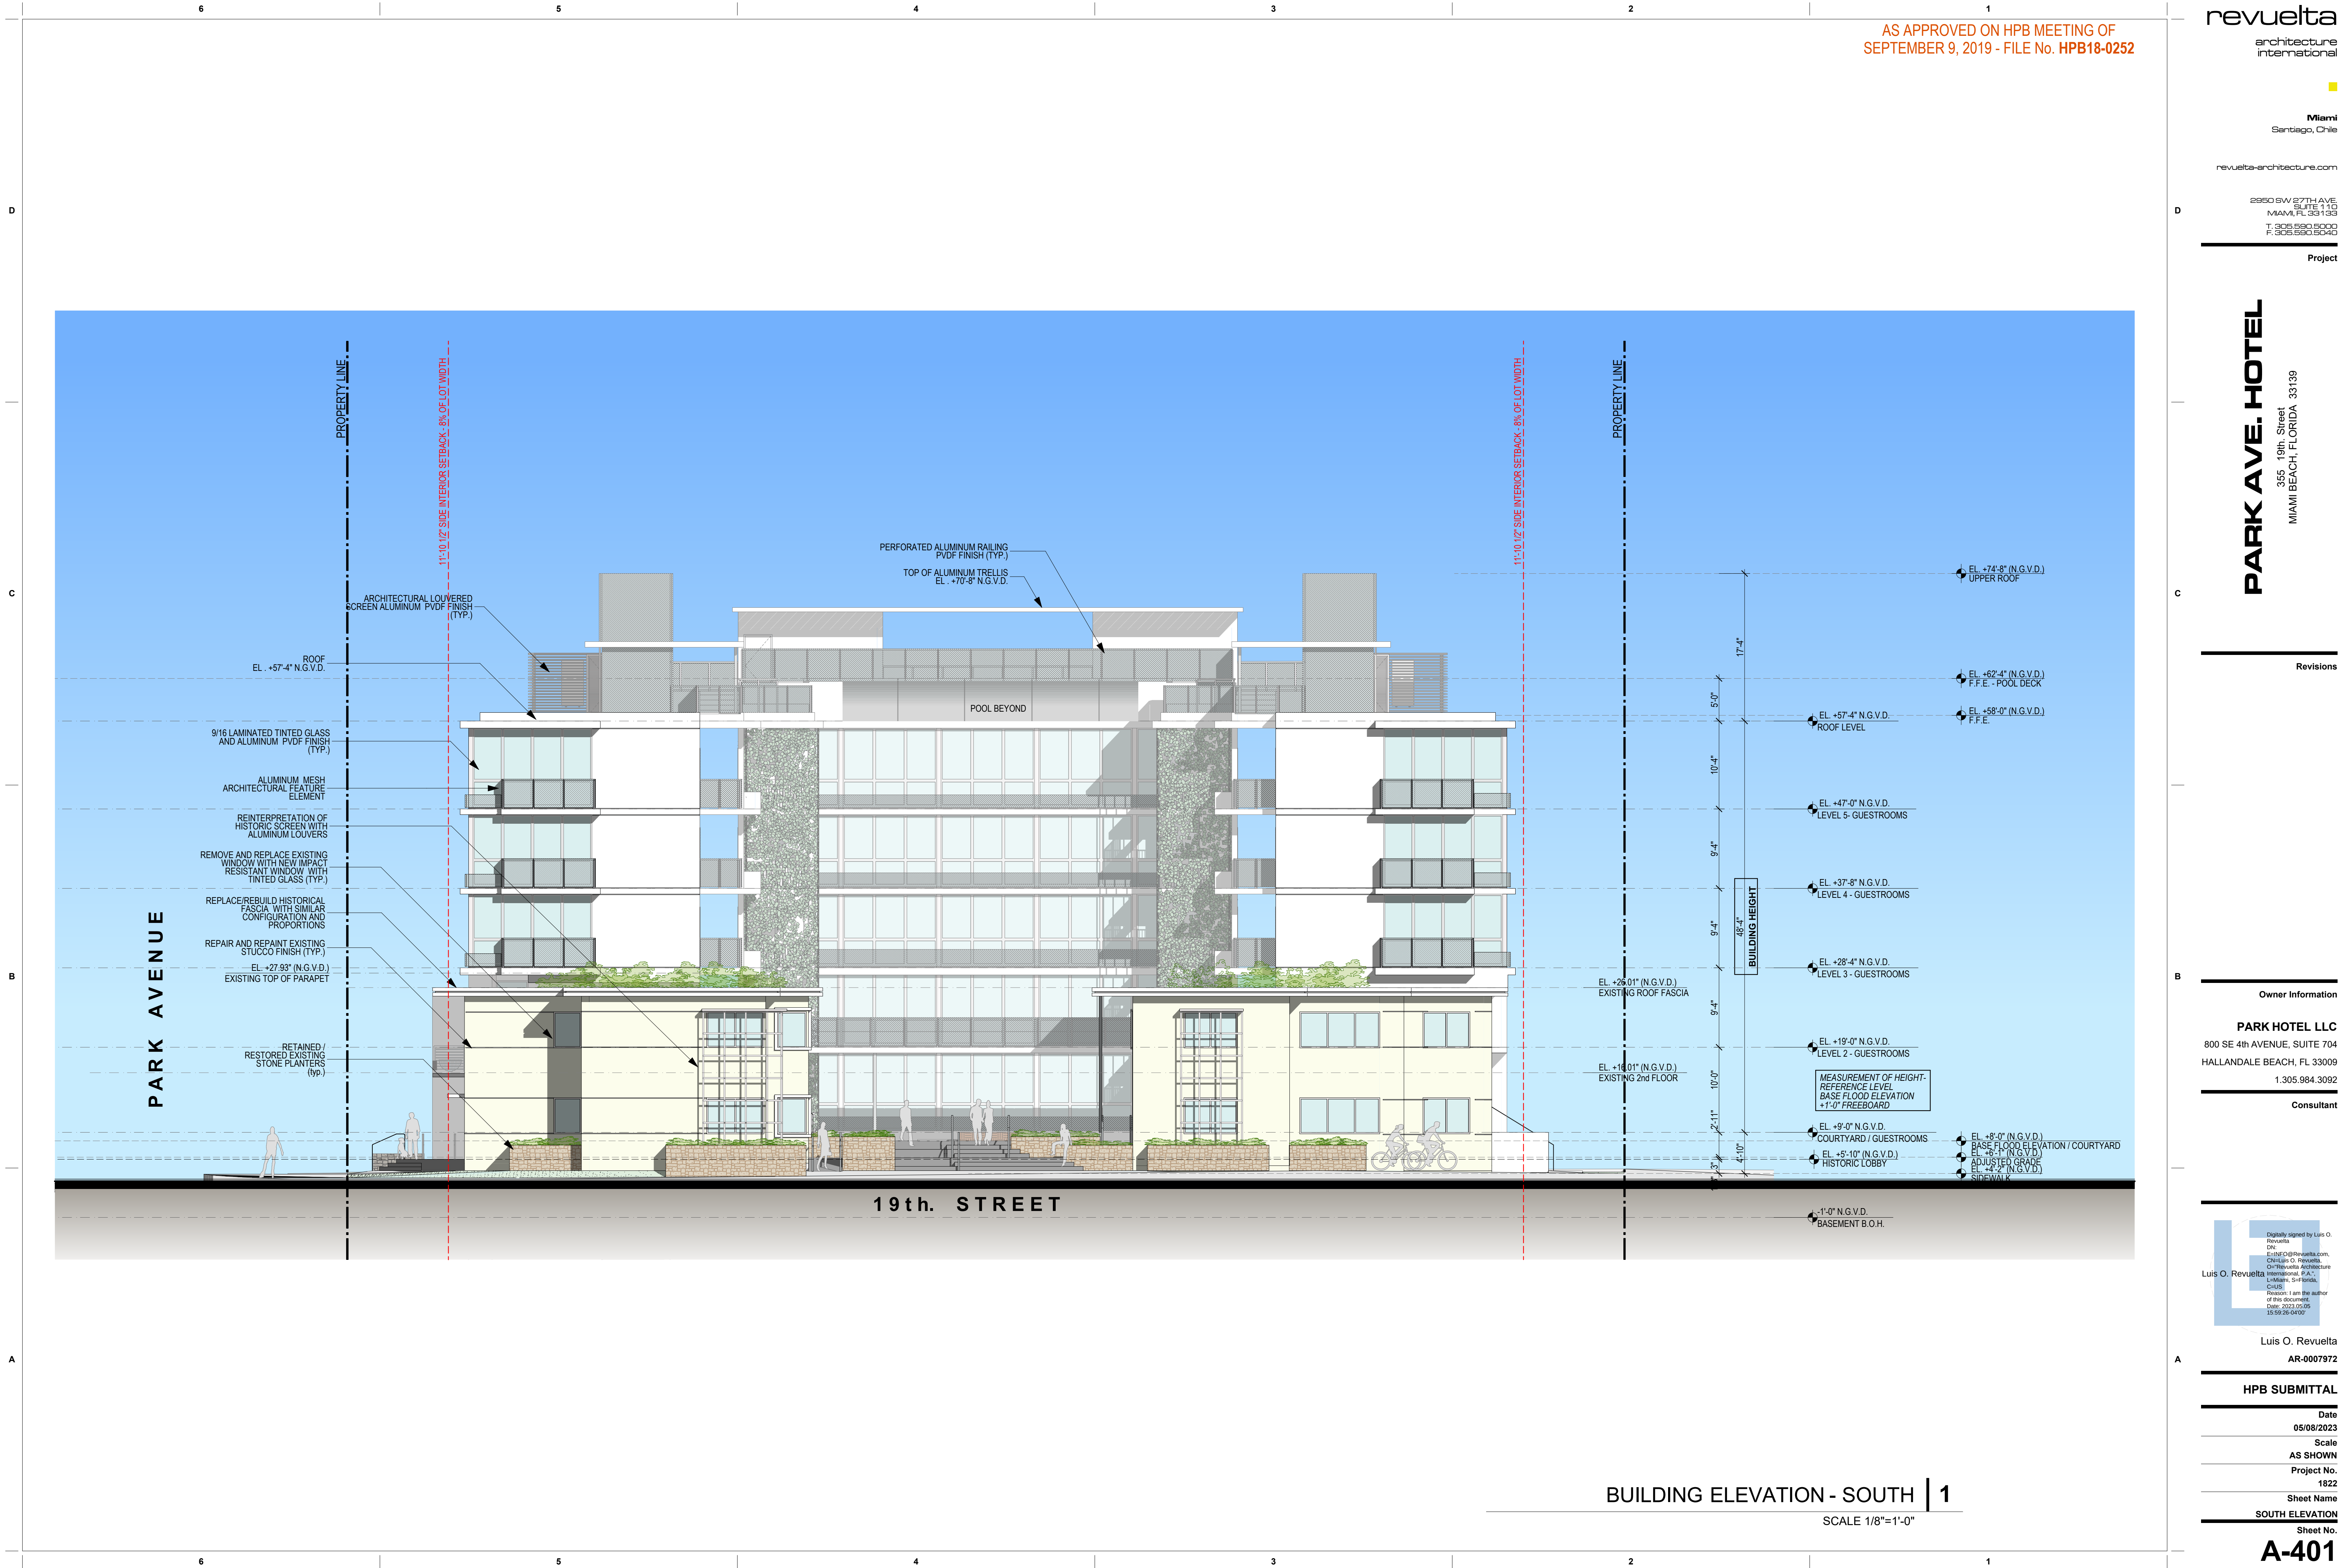

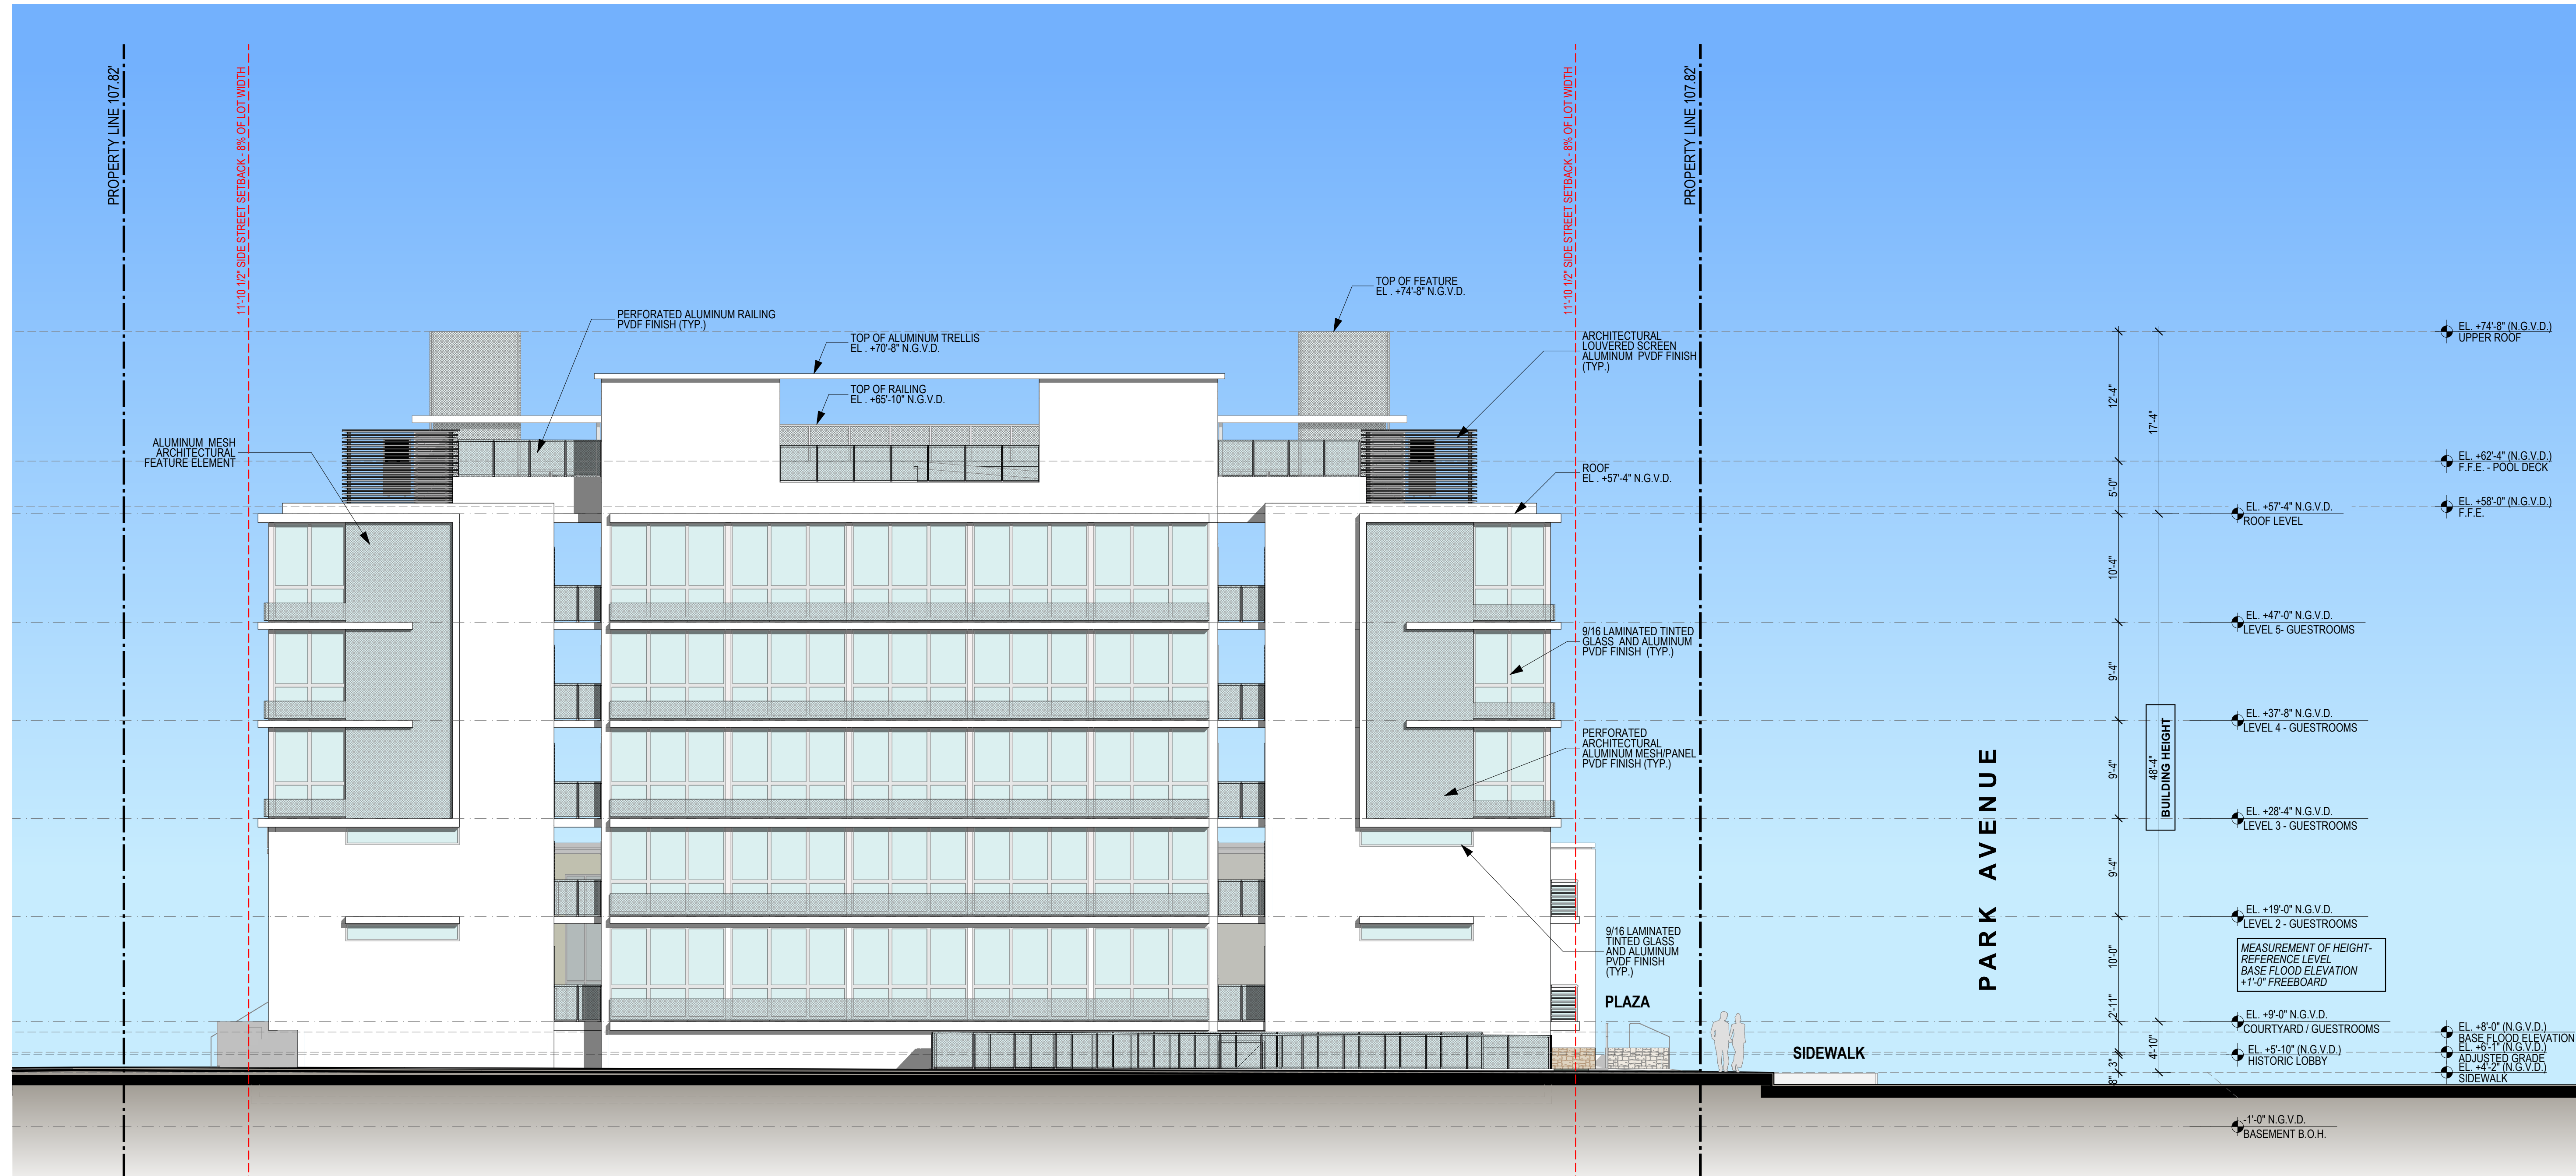

BUILDING ELEVATION - NORTH | 1

SCALE 1/8"=1'-0"

PARK AVE. HOTEL
355 19th Street

MIAMI BEACH, FLORIDA 33139

Revisions

Owner Information

ARK HOTEL LLC

00 SE 4th AVENUE, SUITE 704
ALLANDALE BEACH, FL 33009

305.984.3092

Consultant

Digitally signed by Luis O. Revuelta
DN:
E=INFO@Revuelta.com,
CN=Luis O. Revuelta,
O="Revuelta Architecture
International, P.A.",
L=Miami, S=Florida,
C=US
Reason: I am the author
of this document.
Date: 2013.05.05
15:59:36-0400

uis O. Revuelta

R-0007972

HPB SUBMITTAL

Date _____

15/08/2023

Scale

S SHOWN

File No.

1822

Sheet Name

ELEVATION

Sheet No.


A-403



5/05/2023

NOT FOR CONSTRUCTION


These Design And Drawings Are The Copyrighted Property Of Revuelta Architecture International. P.A. and May Not Be Reproduced Except with Specific Written Consent of the Architect. The Contractor Must Check And Verify All Dimensions Of The Job And Be Responsible For Same. Reporting Any Discrepancies To The Architects Before Commencing Work. Drawings Not To Be Scaled. The S.I. Project#1822, PARK HOTEL HPB 2623M55562.1822, PARK HOTEL HPB 2623M55562.1822, BY XYLUNA, C. DATE: 3/26/2023

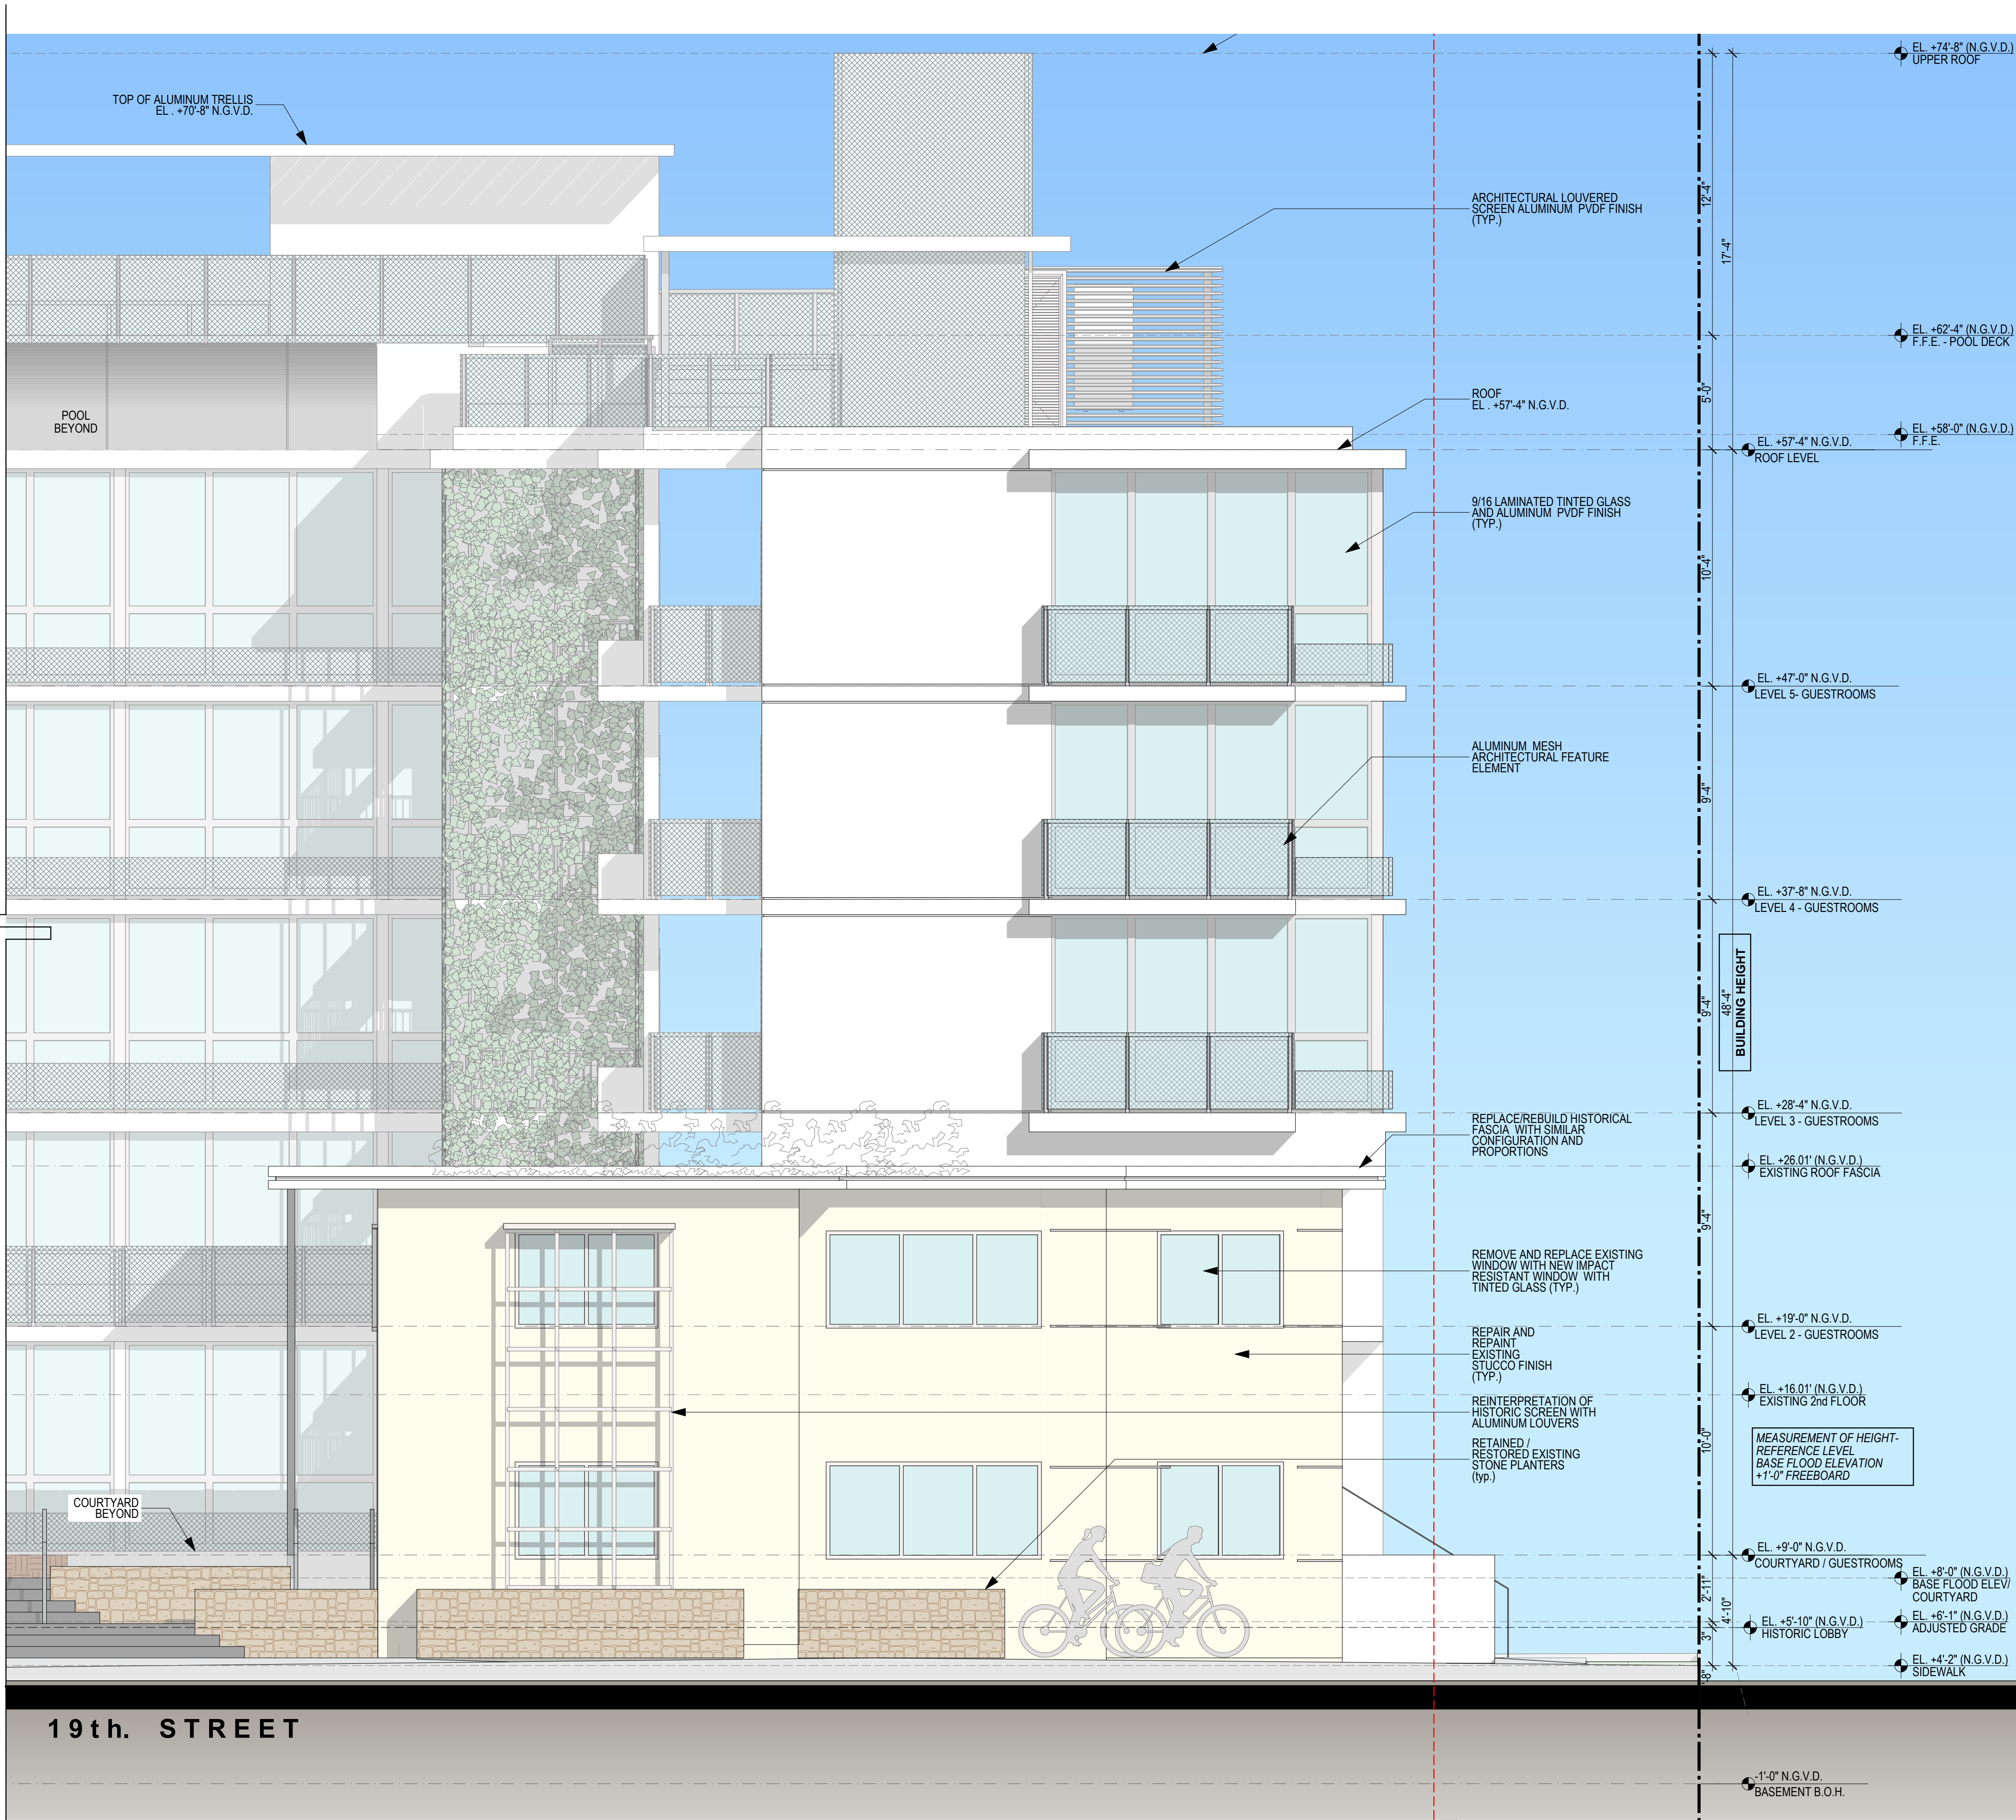

ENLARGED SOUTH ELEVATION | 1

SCALE 1/4"=1'-0"

NOT FOR CONSTRUCTION

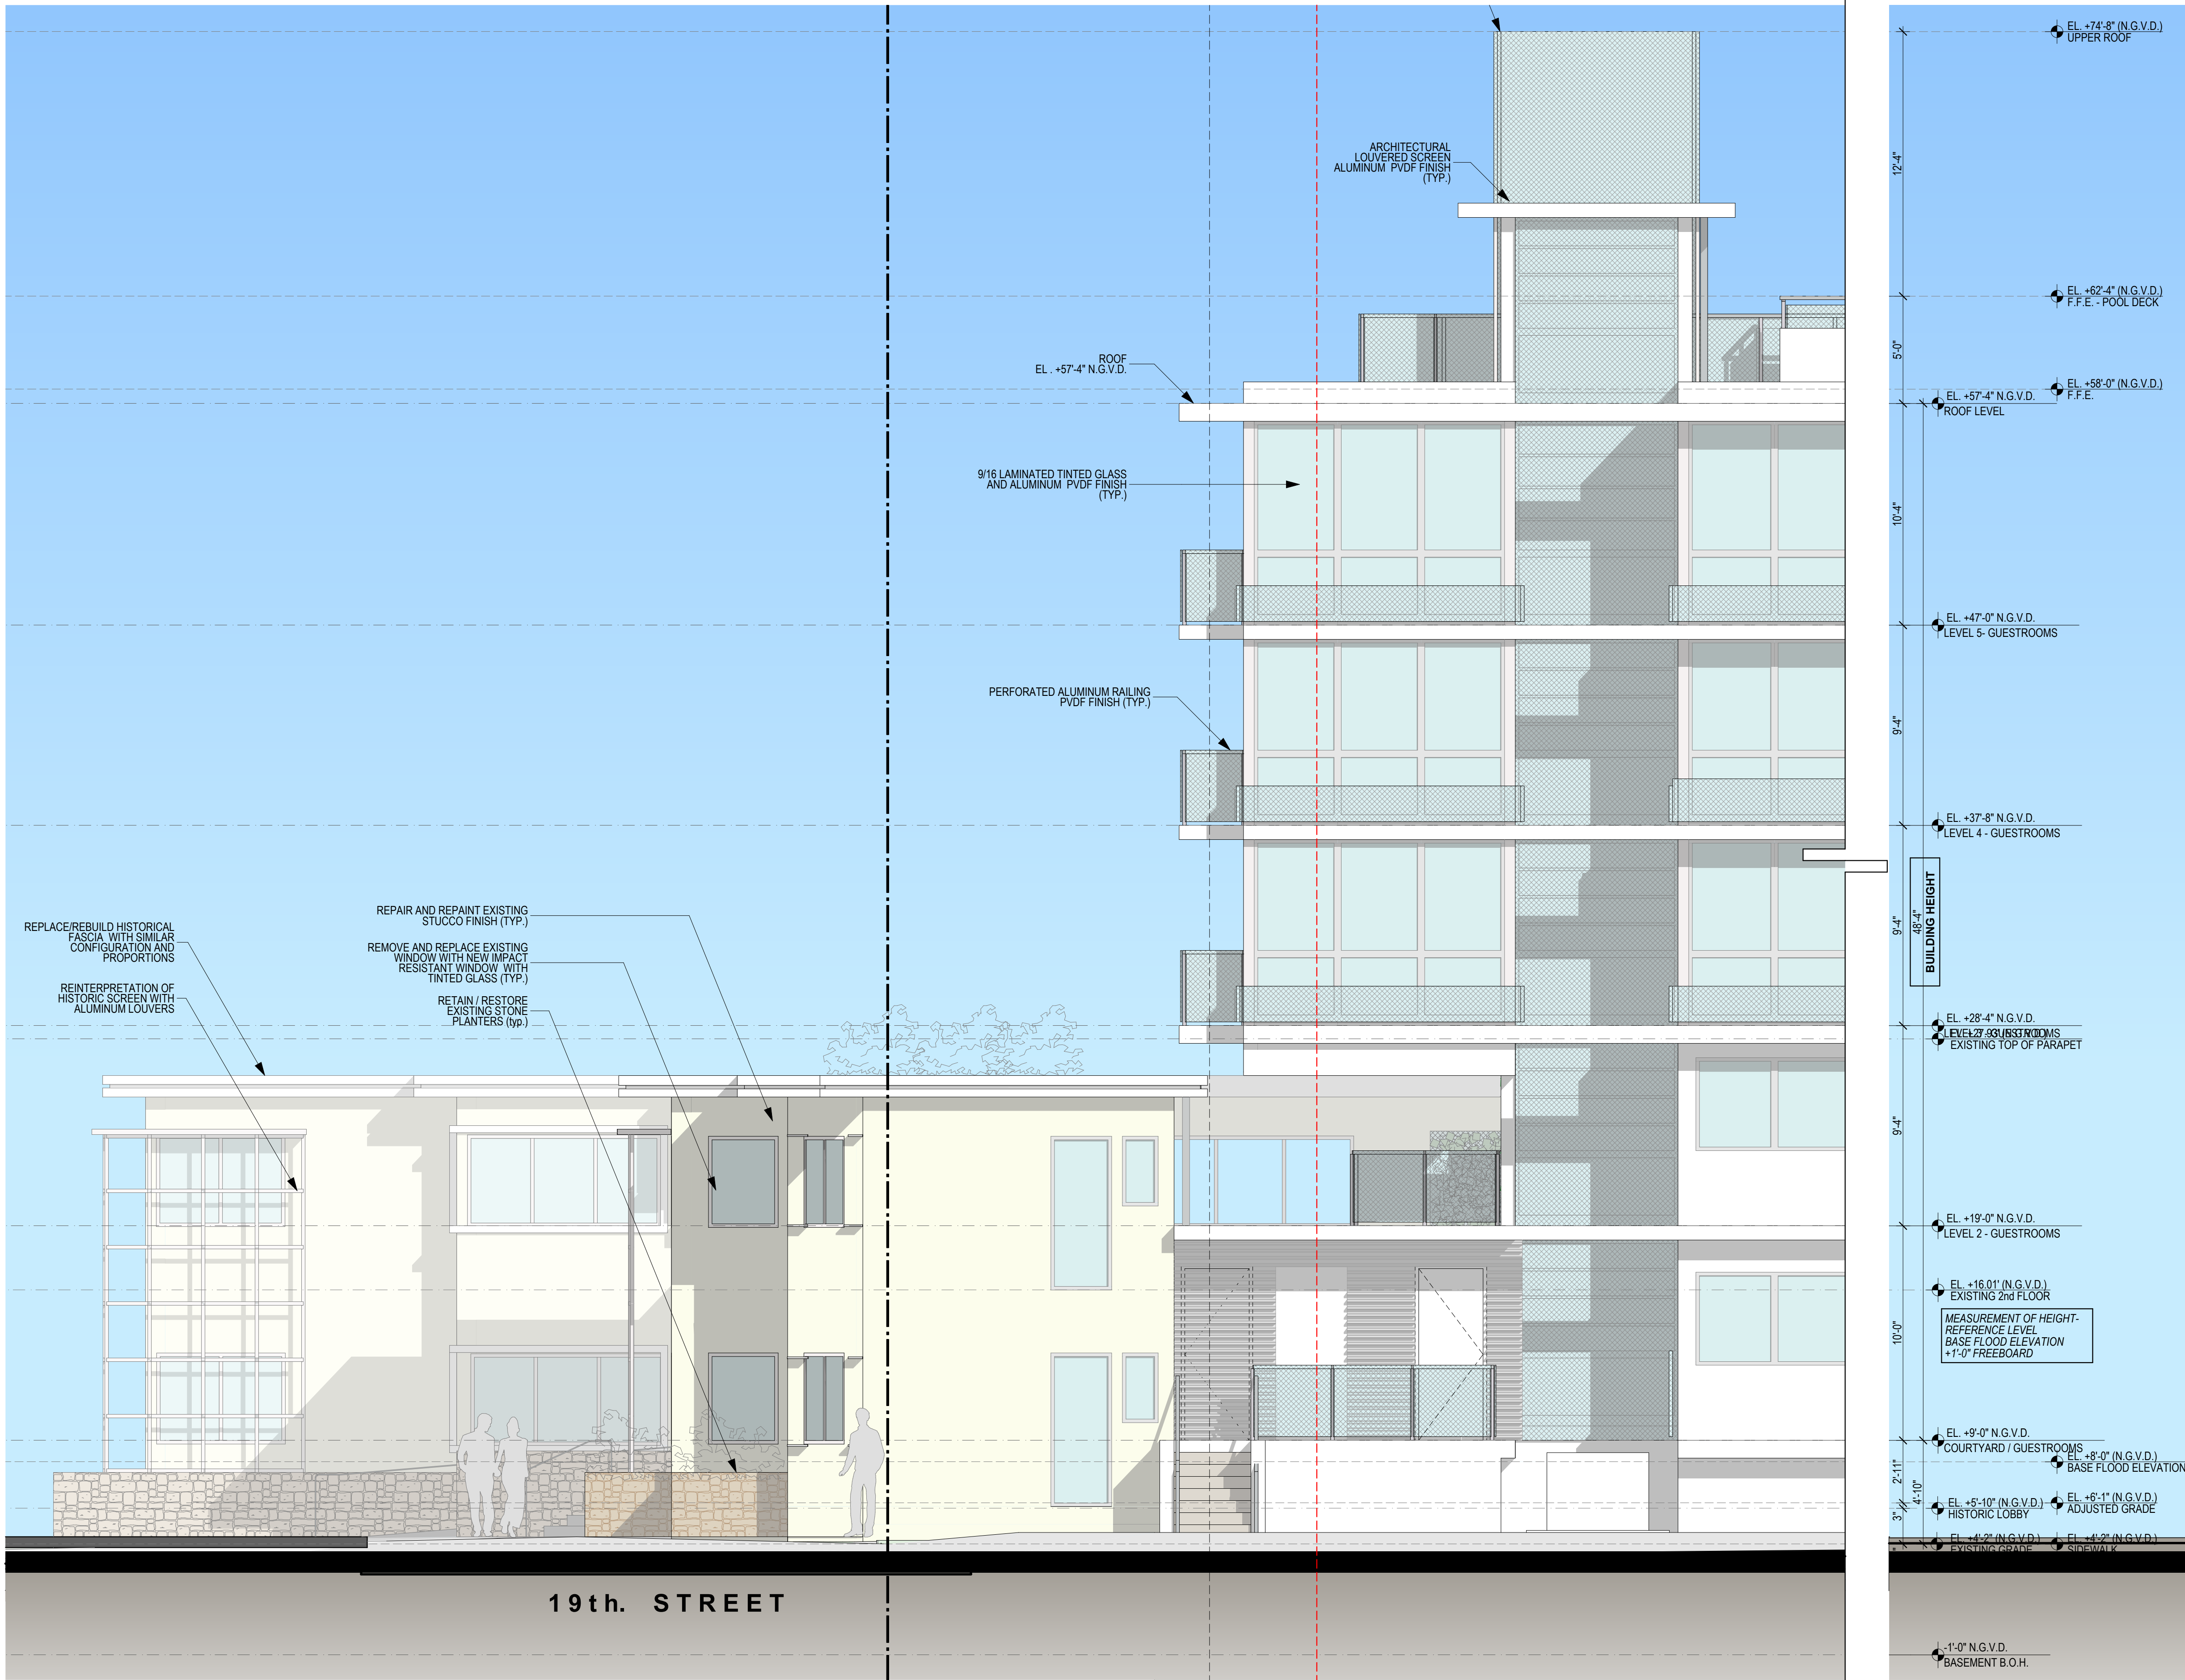

ENLARGED EAST ELEVATION | 1

SCALE 1/4"=1'-0"

AS APPROVED ON HPB MEETING OF
SEPTEMBER 9, 2019 - FILE No. **HPB18-0252**

revuelta
architecture
international

Miami
Santiago, Chile
revuelta-architecture.com

2950 SW 27TH AVE
SUITE 1110
MIAMI, FL 33133
T: 305.590.5000
F: 305.590.5044
Project

PARK AVE. HOTEL
355 - 19th Street
MIAMI BEACH, FLORIDA 33139

Revisions

Owner Information

PARK HOTEL LLC
800 SE 4th AVENUE, SUITE 704
HALLANDALE BEACH, FL 33009
1.305.984.3092

Consultant

Digitally signed by Luis O.
Revuelta
DN:
c=US, o=Revuelta.com,
ou=Revuelta Architecture
International, P.A.,
cn=Luis O. Revuelta,
email=luis@revuelta.com,
c=US
Reason: I am the author
of this document.
Date: 2023.05.05
15:59:52-0400

Luis O. Revuelta
AR-007972

HPB SUBMITTAL

Date
05/08/2023
Scale
AS SHOWN
Project No.
1822
Sheet Name
ENLARGED EAST ELEVATION
Sheet No.


A-406

1505/05/2023

NOT FOR CONSTRUCTION

These Design And Drawings Are The Copyrighted Property Of Revuelta Architecture International. P.A. and May Not Be Reproduced Except with Specific Written Consent of the Architect. The Contractor Must Check And Verify All Dimensions Of The Job And Be Responsible For Same. Reporting Any Discrepancies To The Architects Before Commencing Work. Drawings Not to be Scaled.

File: S:\Projects\1822_PARK HOTEL\HPB 2023\05052023.dwg - BY: XELIUM - DATE: 3/26/2023

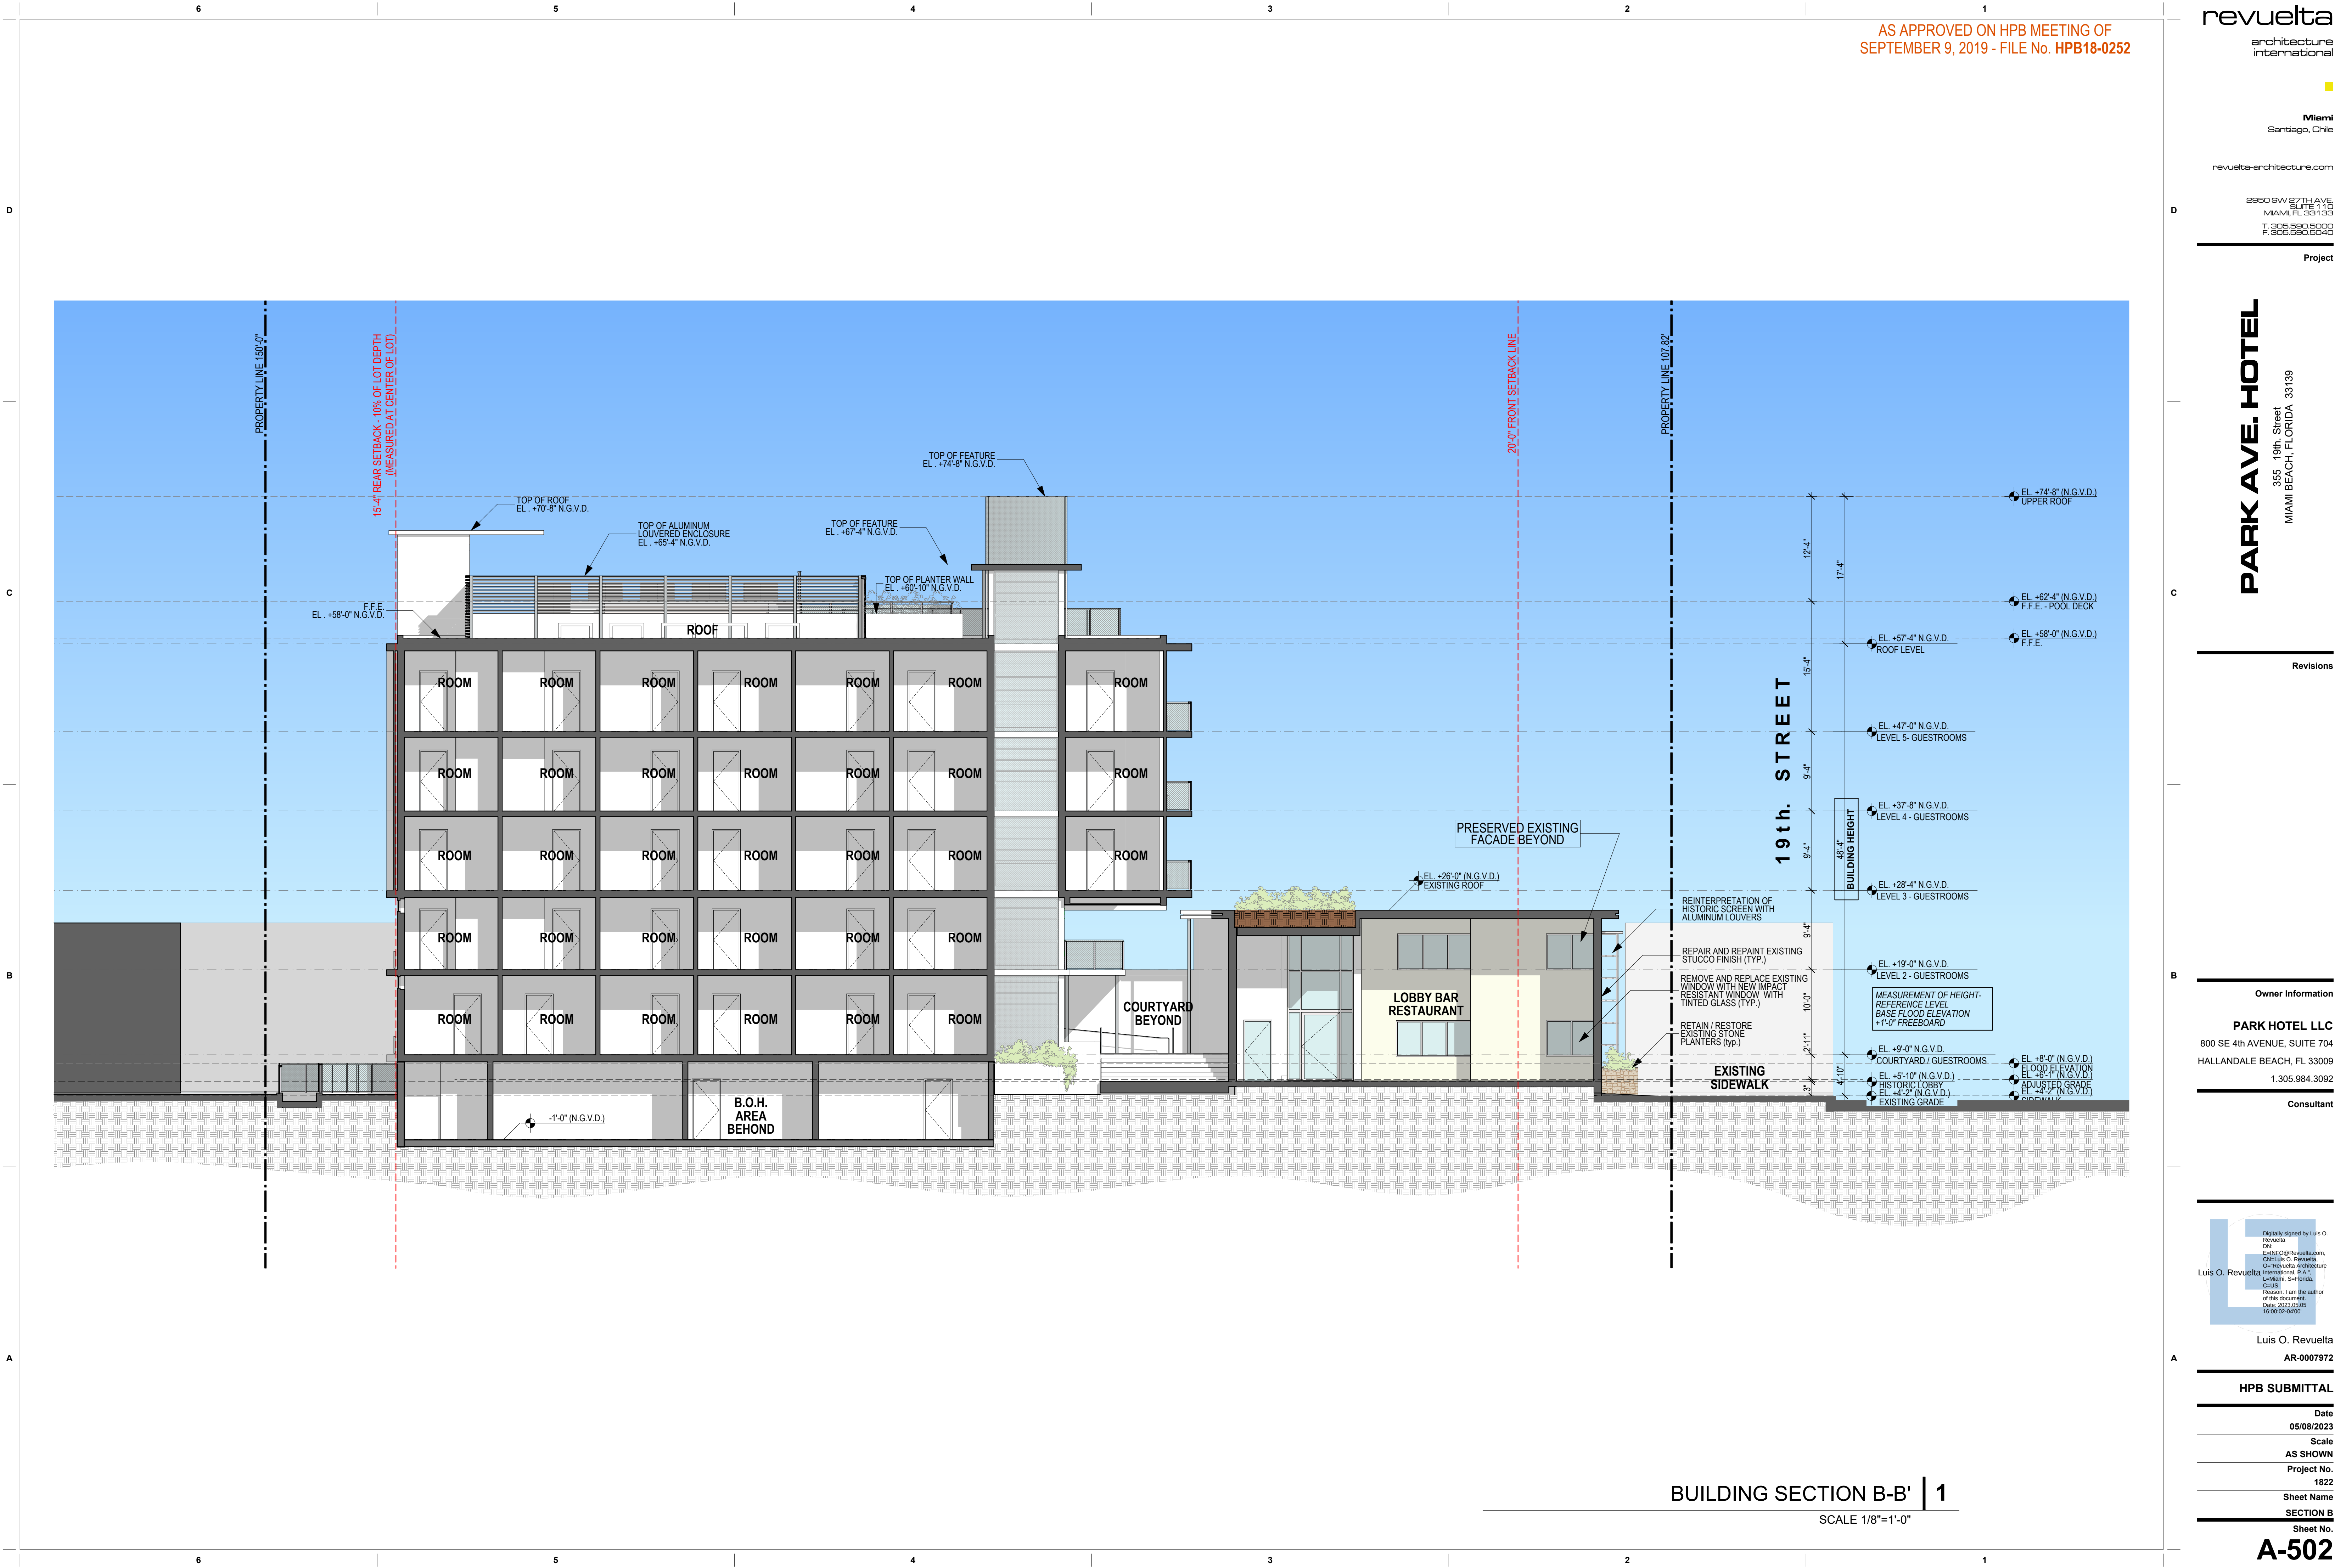

5/05/2023

NOT FOR CONSTRUCTION

These Design And Drawings Are The Copyrighted Property Of Revuelta Architecture International. P.A. and May Not Be Reproduced Except with Specific Written Consent of the Architect. The Contractor Must Check And Verify All Dimensions Of The Job And Be Responsible For Same. Reporting Any Discrepancies To The Architects Before Commencing Work. Drawings Not To Be Scaled.


The S:\Projects\1822_PARK HOTEL\HPB 2023\050523.dwg - By Xinyu Chen - 3/26/2023

D

C

B

A

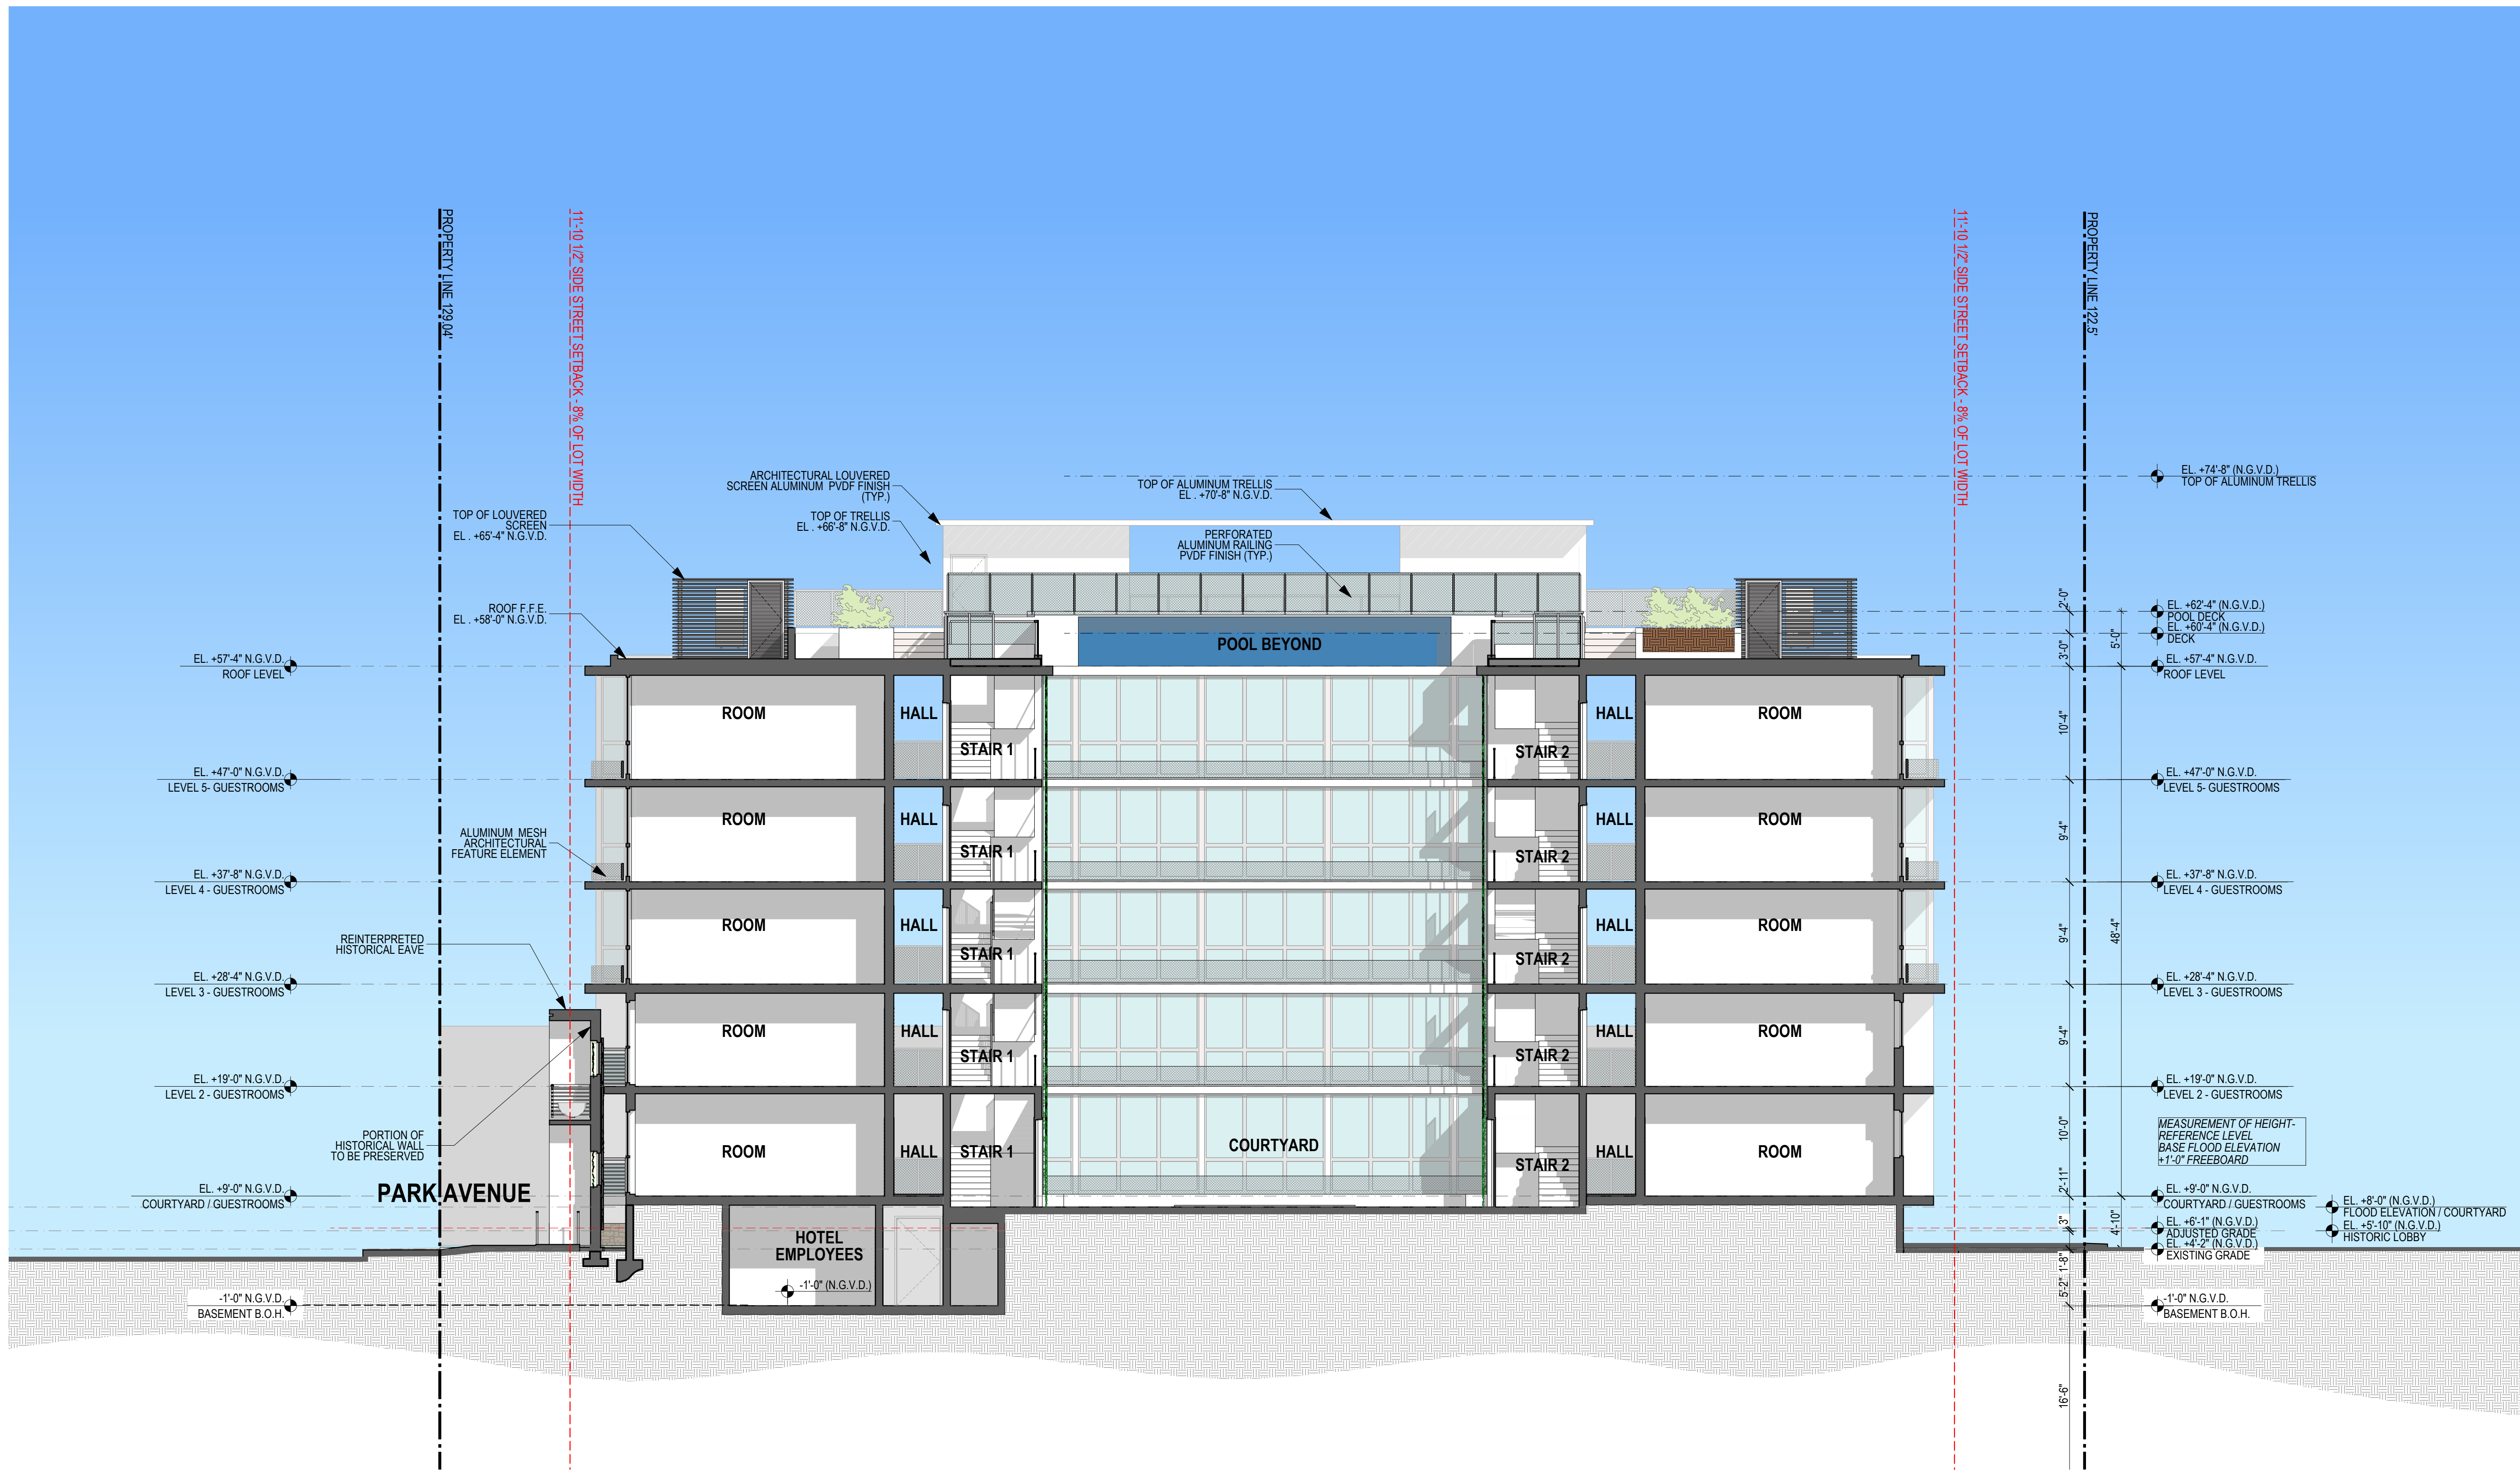

BUILDING SECTION C-C' | 1

SCALE 1/8"=1'-0"

revuelta

architecture
international

Miami
Santiago, Chile

revuelta-architecture.com

2950 SW 27TH AVE
SUITE 1110
MIAMI, FL 33139
T: 305.590.5000
F: 305.590.5044

Project

PARK AVE. HOTEL

365 - 19th Street
MIAMI BEACH, FLORIDA 33139

Revisions

Owner Information

PARK HOTEL LLC
800 SE 4th AVENUE, SUITE 704
HALLANDALE BEACH, FL 33009
1.305.984.3092

Consultant

Digitally signed by Luis O. Revuelta
DN:
c=US, o=Revuelta.com,
ou=Luis O. Revuelta
or=Revuelta Architecture
International, s=O.A.,
cn=Luis O. Revuelta,
c=US
Reason: I am the author
of this document.
Date: 2023.05.05
16:00:07-0400

Luis O. Revuelta
AR-0007972

HPB SUBMITTAL

Date
05/08/2023
Scale
AS SHOWN
Project No.
1822
Sheet Name
SECTION C
Sheet No.
A-503