2

MIAMIBEACH

PUBLIC WORKS DEPARTMENT

COLLINS AVENUE (SR-A1A) & 34TH STREET
INTERACTIVE DIGITAL KIOSK DEPLOYMENT PROJECT
FEBRUARY 2024
IKE SMART CITY
MIB-025

CITY OF MIAMI BEACH

MAYOR: STEVEN MEINER


COMMISSIONERS: KRISTEN ROSEN GONZALEZ
LAURA DOMINGUEZ
ALEX J. FERNANDEZ
TANYA K. BHATT
DAVID SUAREZ
JOSEPH MAGAZINE

CITY MANAGER: ALINA T. HUDAK

CITY ATTORNEY: RAFAEL A. PAZ

PUBLIC WORKS DIRECTOR: JOE GOMEZ, P.E., F.FES

CITY ENGINEER: CRISTINA ORTEGA

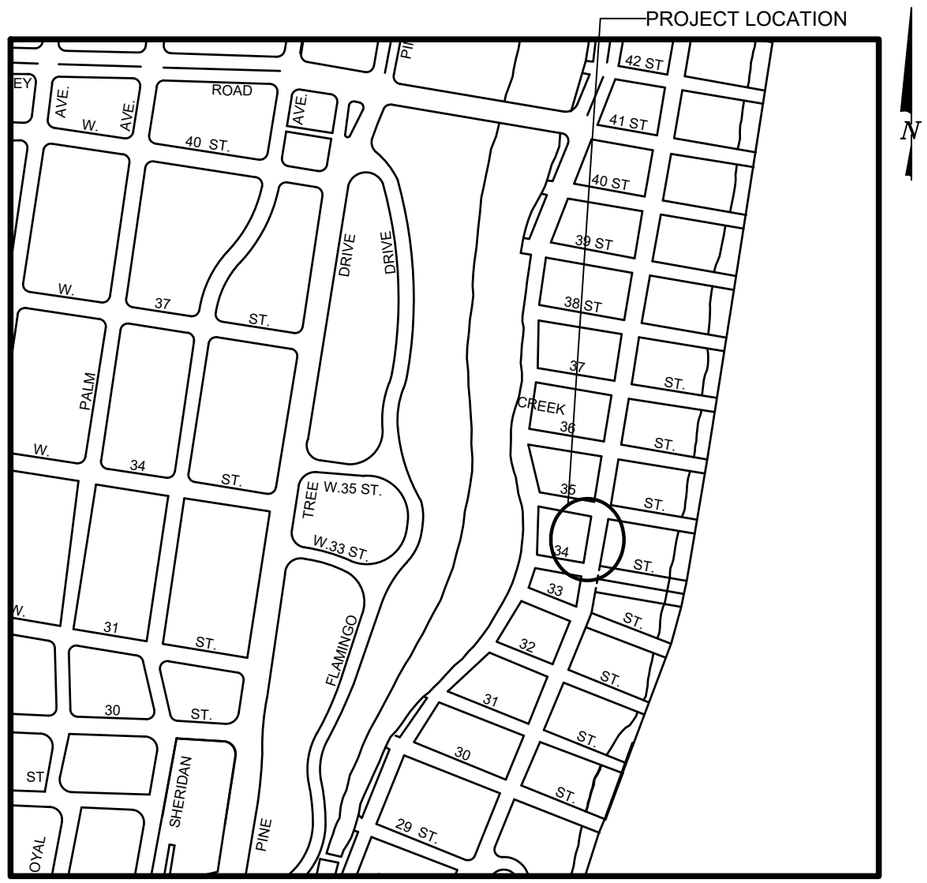

LOCATION MAP

MainStreet ENGINEERING
7442 SW 48th Street, Miami, Fl. 33155
Tel.: (305) 456-3505
FL PE Certificate No.: 00008731

INDEX OF PLANS

NUMBER	DISCIPLINE	SHEET NO.	DESCRIPTION	NOTES
1	GENERAL	G0-01	COVER SHEET	
2	GENERAL	G0-03	INDEX OF SHEETS	
3	GENERAL	G0-04	ADA NOTES, SCOPE OF WORK & KIOSK SPECIFICATIONS	
4	CIVIL	C1-01	CIVIL SITE PLAN	
5	CIVIL	C1-02	KIOSK MIB-025 ENGINEERING PLAN	
6	ELECTRICAL	E0-01	ELECTRICAL SITE PLAN	
7	ELECTRICAL	E1-01	KIOSK MIB-025 ELECTRICAL PLAN	
8	SURVEY		KIOSK MIB-025 SITE SURVEY	

SCOPE OF WORK: THE PROJECT CONSISTS OF THE INSTALLATION OF ONE (1) DIGITAL INTERACTIVE KIOSK AND APPLICABLE INFRASTRUCTURE; STRUCTURAL FOUNDATION AND ELECTRICAL SERVICE AT THE LOCATION INDICATED ON THESE DESIGN PLANS.

Always call 811 two full business days before you dig to have underground utilities located and marked.
Sunshine811.com

ENGINEER OF RECORD: VANESSA A. MELA, P.E. NO. 77676

INDEX OF PLANS

NUMBER	DISCIPLINE	SHEET NO.	DESCRIPTION	NOTES
1	GENERAL	G0-01	COVER SHEET	
2	GENERAL	G0-03	INDEX OF SHEETS	
3	GENERAL	G0-04	ADA NOTES, SCOPE OF WORK & KIOSK SPECIFICATIONS	
4	CIVIL	C1-01	CIVIL SITE PLAN	
5	CIVIL	C1-02	KIOSK MIB-025 ENGINEERING PLAN	
6	ELECTRICAL	E0-01	ELECTRICAL SITE PLAN	
7	ELECTRICAL	E1-01	KIOSK MIB-025 ELECTRICAL PLAN	
8	SURVEY		KIOSK MIB-025 SITE SURVEY	

PROJECT LOCATION
COLLINS WATERFRONT HISTORIC DISTRICT



LOCAL HISTORIC DISTRICTS
- Espanola Way Historic District
- Altos del Mar Historic District
- Flamingo Park Historic District
- Ocean Drive/Collins Avenue Historic District
- Museum Historic District
- Ocean Beach Historic District
- Harding Townsite Historic District
- Palm View Historic District
- Collins Waterfront Historic District
- North Beach Resort Historic District
- Flamingo Waterway Historic District
- Morris Lapidus/Mid 20th Century Historic District
- North Shore Historic District
- Normandy Isles Historic District

NATIONAL REGISTER HISTORIC DISTRICTS
- Miami Beach Architectural District
- Normandy Isles Historic District
- North Shore Historic District
- Collins Waterfront Architectural District

LOCAL HISTORIC SITES
1. Old City Hall Historic Site
2. 21st St Recreation Center Historic Site
3. Congregation Beth Jacob Historic Site
4. Venetian Causeway Historic Site
5. Miami Beach Woman's Club Historic Site
6. Sunset Island Bridges Historic Structures
7. The Bath Club Historic Site
8. Dade Blvd Fire Station Historic Site
9. PineTree Dr Historic Roadway
10. Flagler Memorial and Monument Island Historic Site
11. 69th St Fire Station Historic Site
12. 28th St Obelisk and Pumping Station Historic Structure
13. 1600 Lenox Ave Historic Site
14. 36 Ocean Dr Historic Site
15. 1700 Alton Rd Historic Site

PROJECT DIRECTORY:

PROJECT NAME:
INTERACTIVE DIGITAL INFORMATION KIOSKS DEPLOYMENT PROJECT

JURISDICTION:
CITY OF MIAMI
DEPARTMENT OF RESILIENCE AND PUBLIC WORKS
MIAMI RIVERSIDE CENTER
444 S.W. 2nd AVENUE, 8th FLOOR
MIAMI, FLORIDA 33130
TEL: 305-416-1200

OWNER:
IKE SMART CITY
250 N HARTOFORD AVE
COLUMBUS, OH 43222
(614) 589-0087

ENGINEER OF RECORD:
MAINSTREET ENGINEERING
7035 SW 47 STREET, SUITE A
MIAMI, FL 33155
(305) 456-3505
PROJ. MGR: VANESSA MELA, P.E.
VMELA@MAINSTREETENG.COM

KIOSK MANUFACTURER:
DISPLAY DEVICE INC.
21075 WESTGATE RD.
GOLDEN, CO 80403
CONTACT: ERIC PERKINS
PHONE: (303) 929-4071

UTILITIES:

ELECTRICAL POWER: FLORIDA POWER & LIGHT COMPANY (FPL)

WATER & SEWER: MIAMI-DADE WATER & SEWAGE DEPARTMENT

TELEPHONE: AT&T

CABLE: COMCAST, XFINITY, ATT-UVERSE

GAS: FLORIDA GAS

SIDEWALK & STREET SYMBOLS


	ASPHALT		BRICK
	PAVER		CONCRETE
	UNIMPROVED		TILE
	GRAVEL		STAMPED CONCRETE

LEGEND AND ABBREVIATIONS

= PALM TREE
= TREE
= ORNAMENTAL TREE
O.R.B. = OFFICIAL RECORDS BOOK
PG. = PAGE
ELEV. = ELEVATION
TYP. = TYPICAL
CATV = CABLE TELEVISION
OHE = OVERHEAD ELECTRIC LINE
X 0.00 = SPOT ELEVATION
CONC. = CONCRETE
C.B.S. = CONCRETE BLOCK STUCCO
C.L.F. = CHAIN LINK FENCE
W.F. = WOOD FENCE
M.F. = METAL FENCE
RCP = REINFORCED CONCRETE PIPE
FF = FINISH FLOOR
(R) = RECORD
(C) = CALCULATED
(M) = MEASURE
LB = LICENSE BUSINESS
L = LENGTH
Δ = CENTRAL ANGLE
R = RADIUS
T = TANGENT
PT = POINT OF TANGENCY
PC = POINT OF CURVATURE
STA. = STATION
PI = POINT OF INTERSECTION
ID = IDENTIFICATION
MLP = METAL LIGHT POLE
CLP = CONCRETE LIGHT POLE
R/W = RIGHT-OF-WAY
P.B. = PLAT BOOK
= SECTION LINE
= CENTERLINE
= BASELINE
= MONUMENT LINE
TR = TRAFFIC SIGNAL BOX
TR = TRAFFIC SIGNAL CABINET
= BOLLARD
= PEDESTRIAN SIGNAL
= TRAFFIC SIGNAL MAST ARM
= SIGN
TV = CABLE TELEVISION BOX
= LIGHT POLE
E = ELECTRIC BOX
= UTILITY POLE
T = ELECTRIC TRANSFORMER
= GUY ANCHOR
E = ELECTRIC MANHOLE
E = ELECTRIC METER
= GAS VALVE
G = GAS UTILITY BOX
G = GAS MANHOLE
G = GAS TANK
G = GAS METER
C = COMMUNICATION BOX
C = COMMUNICATION MANHOLE
= GARBAGE RECEPTACLE
= HANDICAP PARKING SPACE
W = WATER METER
= IRRIGATION VALVE
= WATER VALVE
= FIRE HYDRANT
W = WATER BOX
= WATER CONNECTION
W = WATER MANHOLE
W = WATER TANK
W = WATER WELL
= WATER MARKING FLAG
= WATER MARKING SIGN
D = STORM MANHOLE
D = STORM METER
= CATCH BASIN
T = TELEPHONE MANHOLE
T = TELEPHONE BOX
N = NEWSPAPER DISPENSER
= MAILBOX
S = SANITARY MANHOLE
S = SANITARY BOX
S = SANITARY TANK
= SANITARY LIFT STATION
G = GREASE TRAP MANHOLE
= CLEANOUT
= PARKING METER
F = FIBER OPTIC BOX
= FIBER OPTIC MARKER SIGN
= MONITORING WELL
= FUEL TANK
U = UNKNOWN UTILITY BOX
U = UNKNOWN UTILITY METER
U = UNKNOWN UTILITY MANHOLE
U = UNKNOWN UTILITY VALVE
= UNKNOWN UTILITY MARKER FLAG
= SANITARY VALVE
= RAILROAD SIGN
= FLAGPOLE
= PROPERTY LINE
= ELECTRICAL OUTLET

NOTES:

KEY PLAN (NOT TO SCALE):

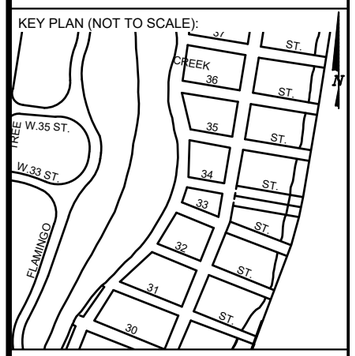

P.E. SEAL:

VANESSA A. MELA LICENSE No. 77676 STATE OF FLORIDA PROFESSIONAL ENGINEER

MIAMIBEACH
PUBLIC WORKS DEPARTMENT
1700 CONVENTION CENTER DRIVE, MIAMI BEACH, FL.33139

CITY MANAGER: ALINA T. HUDAK
DIRECTOR: JOE GOMEZ, P.E.
CITY ENGINEER: CRISTINA ORTEGA CASTINEIRAS, P.E.

NO.	DATE	REVISION	APP'D. BY
5			
4			
3			
2			
1			

MainStreet ENGINEERING
7035 SW 47th Street, Miami, FL 33155
TEL: (305) 456-3505
FL PE Certificate No.: 00008731

ENGINEER OF RECORD:
VANESSA A. MELA, P.E. NO. 77676

ENGINEER OF RECORD: VM
DESIGN ENGINEER: VM
DRAWN BY: KM
CHECKER: WP
SCALE:

NEIGHBORHOOD:
MIB-025: COLLINS AVENUE & 34TH STREET

TITLE:
INDEX OF SHEETS

File Name: MIB-025-GENERAL AND FOUNDATION.dwg
Survey Reference:
Field Book: N/A Page: N/A Work Order: N/A
Date: 02/09/2024 Sheet: 2 of 8 Drawing: G0-03

ADA NOTES

1. ALL CONSTRUCTION ACTIVITIES SHALL BE COMPLETED IN FULL COMPLIANCE WITH THE AMERICANS WITH DISABILITIES ACT (ADA). CLEAR SPACES IN FRONT OF KIOSK SHALL HAVE THE FOLLOWING CHARACTERISTICS:
2. SURFACES SHALL BE FIRM, STABLE, AND SLIP RESISTANT AND OTHERWISE COMPLY WITH PROWAG SECTION R302.7 AND SHALL HAVE A RUNNING SLOPE CONSISTENT WITH GRADE OF THE ADJACENT PEDESTRIANT ACCESS ROUTE AND CROSS SLOPE OF 1.50% +/-0.50%)
3. SIZE: CLEAR SPACES SHALL BE 48" MINIMUM BY 48" MINIMUM.
4. POSITION: UNLESS OTHERWISE SPECIFIED, CLEAR SPACES SHALL BE POSITIONED FOR EITHER FORWARD OR PARALLEL APPROACH TO THE KIOSK.
5. APPROACH: ONE FULL UNOBSTRUCTED SIDE OF A CLEAR SPACE SHALL ADJOIN A PEDESTRIAN ACCESS ROUTE OR ADJOIN ANOTHER CLEAR SPACE.
6. MANEUVERING SPACE: WHERE A CLEAR SPACE IS CONFINED ON ALL OR PART OF THREE SIDES, ADDITIONAL MANEUVERING SPACE SHALL BE PROVIDED AS FOLLOWS:

6.1.1. FORWARD APPROACH: THE CLEAR SPACE AND ADDITIONAL MANEUVERING SPACE SHALL BE 36" WIDE MINIMUM WHERE THE DEPTH OF THE CONFINING ELEMENT EXCEEDS 24".

6.1.2. PARALLEL APPROACH: THE CLEAR SPACE AND ADDITIONAL MANEUVERING SPACE SHALL BE 60" WIDE MINIMUM WHERE THE DEPTH OF THE CONFINING ELEMENT EXCEEDS 15".

7. THE MINIMUM WHEELCHAIR PASSAGE WIDTH OR CLEAR SPACE WIDTH FOR A SINGLE WHEELCHAIR PASSAGE SHALL BE 48" PER PROWAG SECTION R302.3.
8. INITIAL OPERATION FOR THE KIOSK WILL HAVE 4G LTE CONNECTION SECTION R404. TO THE INTERNET.
9. THE KIOSKS HAVE BEEN DESIGN TO COMPLY WITH ALL ADA GUIDELINES INCLUDING VIEWING, OPERATION, AND ACCESSIBILITY.
10. THE MOBILE IKE EXPERIENCE WILL FOLLOW WEB CONTENT ACCESSIBILITY GUIDELINES (WCAG) TO WORK IN TANDEM WITH THE NATIVE ACCESSIBILITY FEATURES ON THE USER'S MOBILE DEVICE, INCLUDING TALKBACK AND VOICEOVER TOOLS.

SCOPE OF WORK

THE PROJECT CONSIST OF THE INSTALLATION OF ONE (1) DIGITAL INTERACTIVE KIOSKS AT THE LOCATION(S) INDICATED ON THIS PLANS SET. INSTALLER SHALL PROVIDE AND INCLUDE ALL WORKMANSHIP AND MATERIALS NECESSARY TO COMPLETE THE INSTALLATION INCLUDING BUT NOT LIMITED TO:

1. INSTALLATION OF THE KIOSKS TO THE FOUNDATION AS INDICATED ON PLANS TO NEW RECTANGULAR CONCRETE FOUNDATION.
2. ELECTRICAL SERVICE POINTS ARE EXISTING. CONNECT THE EXISTING ELECTRIC SERVICE TO THE NEW KIOSK AS INDICATED ON PLANS.
3. TESTING OF THE ELECTRICAL SERVICE INFRASTRUCTURE SHALL BE PERFORMED IN CONJUNCTION WITH A REPRESENTATIVE OF THE ENGINEER OF RECORD.
4. THE CONTRACTOR SHALL INSTALL THE KIOSK IN SUCH A WAY THAT THE KIOSK IS WITHIN THE PUBLIC R.O.W. AND IN COMPLIANCE WITH ALL APPLICABLE A.D.A. REQUIREMENTS
5. THE LOCATION OF KIOSKS HAS BEEN COORDINATE TO ENSURE THERE IS NO OBSTRUCTION OF THE SIGHT OF VEHICULAR SIGNS.
6. STAND-ALONE PEDESTRIAN KIOSKS SHOULD NOT BE INSTALLED WITHIN PEDESTRIAN CIRCULATION PATHS IN A MANNER THAT PERSONS AT THE KIOSK LOCK THE EFFECTIVE WIDTH OF THE PEDESTRIAN TRAVEL WAY.

MONUMENT SIGN SPECIFICATIONS AND FUNCTIONS


THE UNIT CONSISTS OF A UL/NRTL LISTED WEATHER AND VANDAL RESISTANT FREE STANDING ENCLOSURE DESIGNED TO COMPLY WITH THE FLORIDA BUILDING CODE AND OTHER APPLICABLE CODES INCLUDING THE NATIONAL ELECTRICAL CODE. THE UNIT HAS BEEN DESIGNED TO WITHSTAND WINDS OF 165 MPH. THE UNIT'S MAIN COMPONENTS ARE:

1. TWO (2) INTERACTIVE 65" VIDEO TOUCH SCREENS.
2. TWO (2) CAMERAS
3. ONE (1) CPU
4. ONE (1) WI-FI TRANSMITTER

MANUFACTURER: DYNASCAN MODEL NUMBER: CIO651DR5
NATIVE RESOLUTION: 1920 X 1080
ELECTRICAL POWER REQUIREMENT:

1. ONE-2-POLE, 20 AMP, 240 VOLTS CIRCUIT.
2. TOTAL LOAD: 1400/2200 WATTS (OPERATIONAL/PEAK)
3. VOLTAGE: 100-240 VOLTS AC, 50-60 HZ


WEIGHT: 832 LBS
CERTIFICATION CE / FCC / RoHS

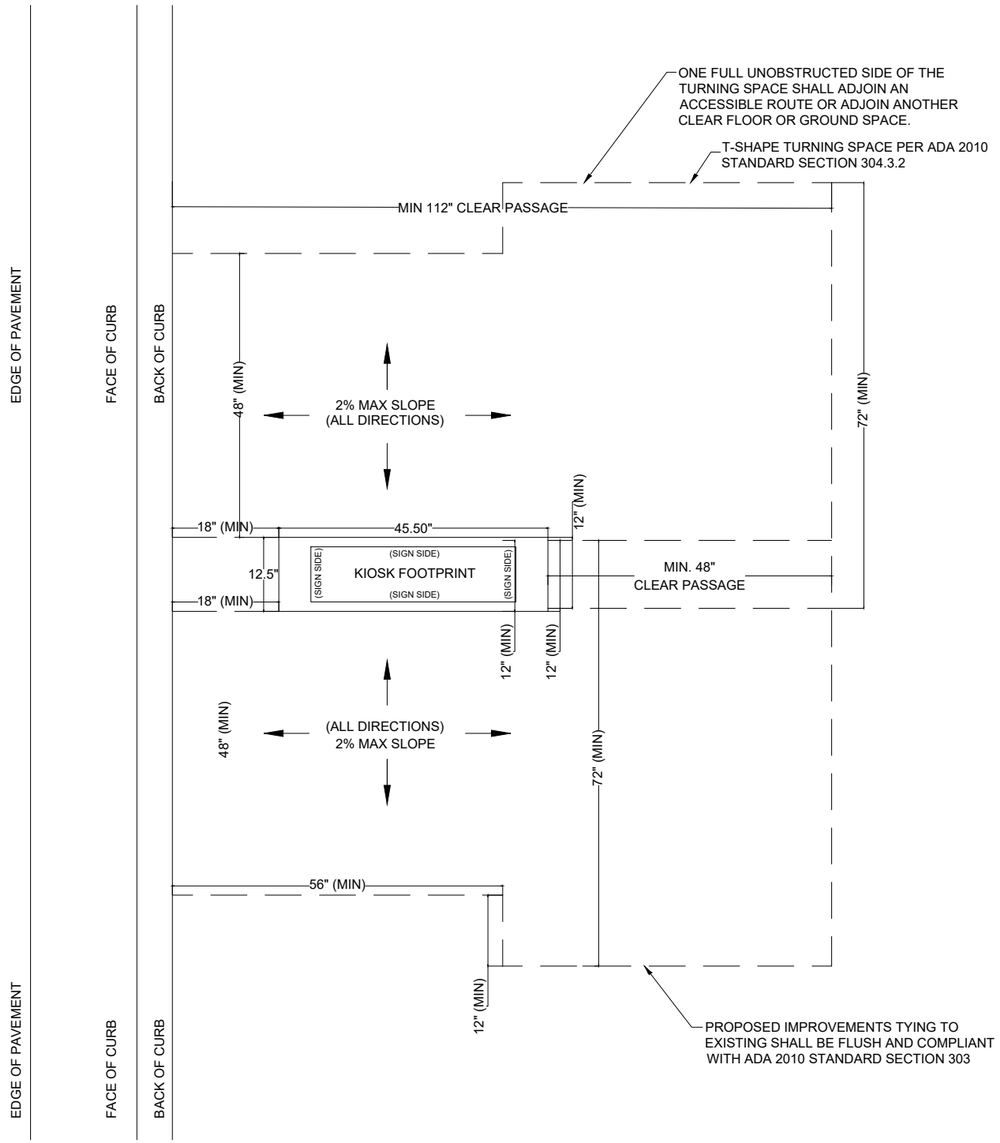

ADA T-SHAPED TURNAROUND SHAPE
NTS

NOTES:

KEY PLAN (NOT TO SCALE):

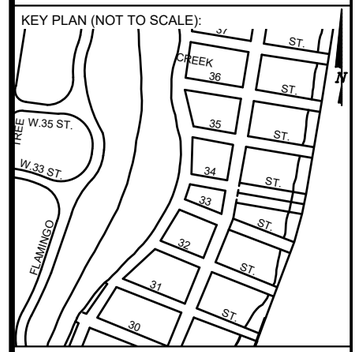

P.E. SEAL:

VANESSA A. MELA
LICENSE
No. 77676
STATE OF FLORIDA
PROFESSIONAL ENGINEER

MIAMIBEACH
PUBLIC WORKS DEPARTMENT
1700 CONVENTION CENTER DRIVE, MIAMI BEACH, FL.33139

CITY MANAGER: ALINA T. HUDAK
DIRECTOR: JOE GOMEZ, P.E.
CITY ENGINEER: CRISTINA ORTEGA CASTINEIRAS, P.E.

NO.	DATE	REVISION	APP'D. BY
5			
4			
3			
2			
1			

MainStreet ENGINEERING
7442 SW 48th Street, Miami, FL 33155
Tel.: (305) 456-3525
FL PE Certificate No.: 00008731

ENGINEER OF RECORD:
VANESSA A. MELA, P.E. NO. 77676

ENGINEER OF RECORD: VM
DESIGN ENGINEER: VM
DRAWN BY: KM
CHECKER: WP
SCALE:

NEIGHBORHOOD:
MIB-025: COLLINS AVENUE & 34TH STREET


TITLE: ADA NOTES, SCOPE OF WORK & KIOSK SPECIFICATIONS

File Name: MIB-025-GENERAL AND FOUNDATION.dwg
Survey Reference:
Field Book: N/A Page: N/A Work Order: N/A
Date: 02/09/2024 Sheet: 3 of 8 Drawing: G0-04




NOTES:

KEY PLAN (NOT TO SCALE):

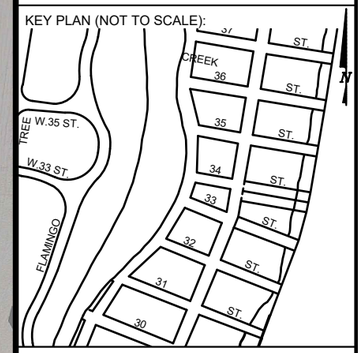

P.E. SEAL:

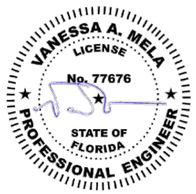

MIAMIBEACH

PUBLIC WORKS DEPARTMENT
1700 CONVENTION CENTER DRIVE, MIAMI BEACH, FL.33139

CITY MANAGER: ALINA T. HUDAK
DIRECTOR: JOE GOMEZ, P.E.
CITY ENGINEER: CRISTINA ORTEGA CASTINEIRAS, P.E.

NO.	DATE	REVISION	APP'D. BY
5			
4			
3			
2			
1			

MainStreet ENGINEERING
7442 SW 48th Street, Miami, FL 33155
Tel.: (305) 456-3000
FL PE Certificate No.: 00008731

ENGINEER OF RECORD:


VANESSA A. MELA,
P.E. NO. 77676

ENGINEER OF RECORD: VM
DESIGN ENGINEER: VM
DRAWN BY: KM
CHECKER: WP
SCALE:

NEIGHBORHOOD:
MIB-025: COLLINS AVENUE & 34TH STREET


TITLE:
CIVIL SITE PLAN

File Name: MIB-025-CIVIL PLANS.dwg
Survey Reference:
Field Book: N/A Page: N/A Work Order: N/A
Date: 02/09/2024 Sheet: 4 of 8 Drawing: C1-01

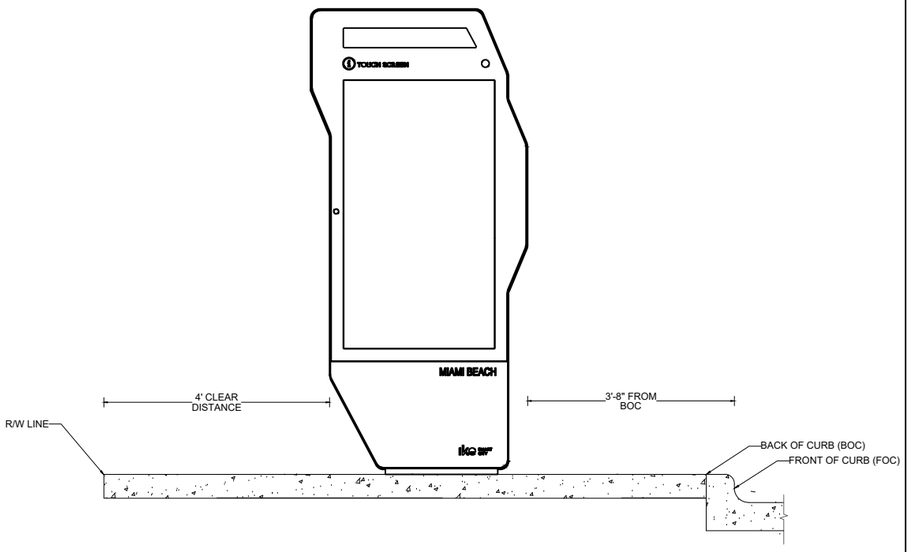


VISIBILITY TRIANGLE CLEARANCE ANAYLSIS

SCALE: 1'-30"

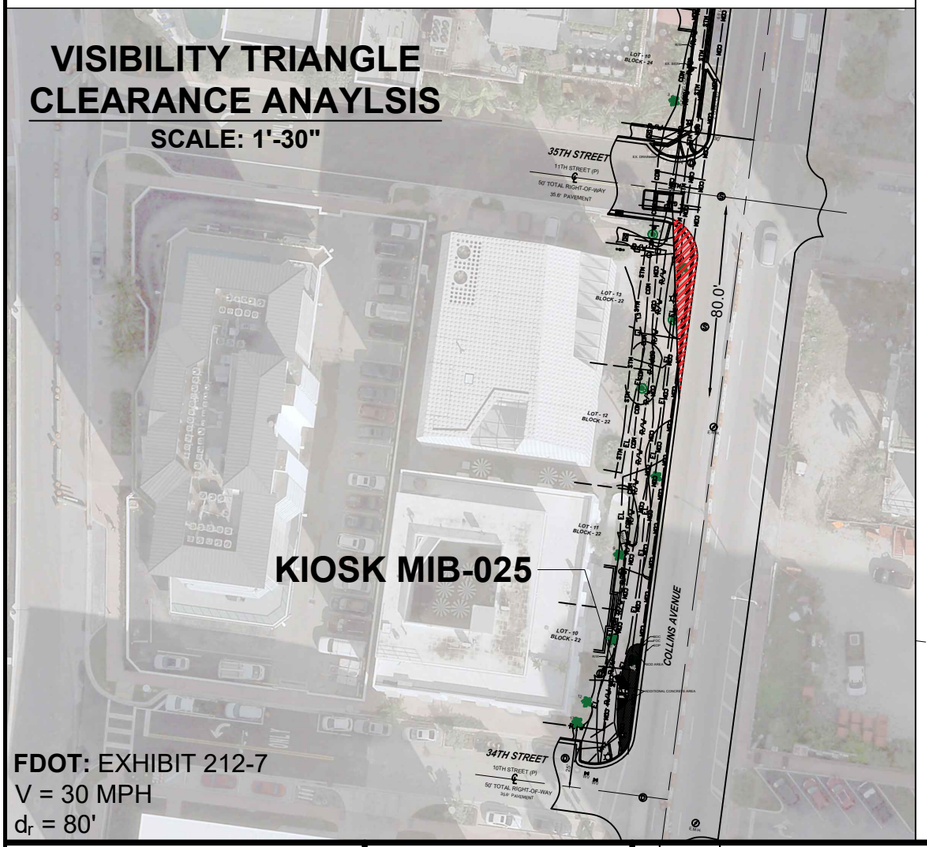

FDOT: EXHIBIT 212-7
V = 30 MPH
d_r = 80'

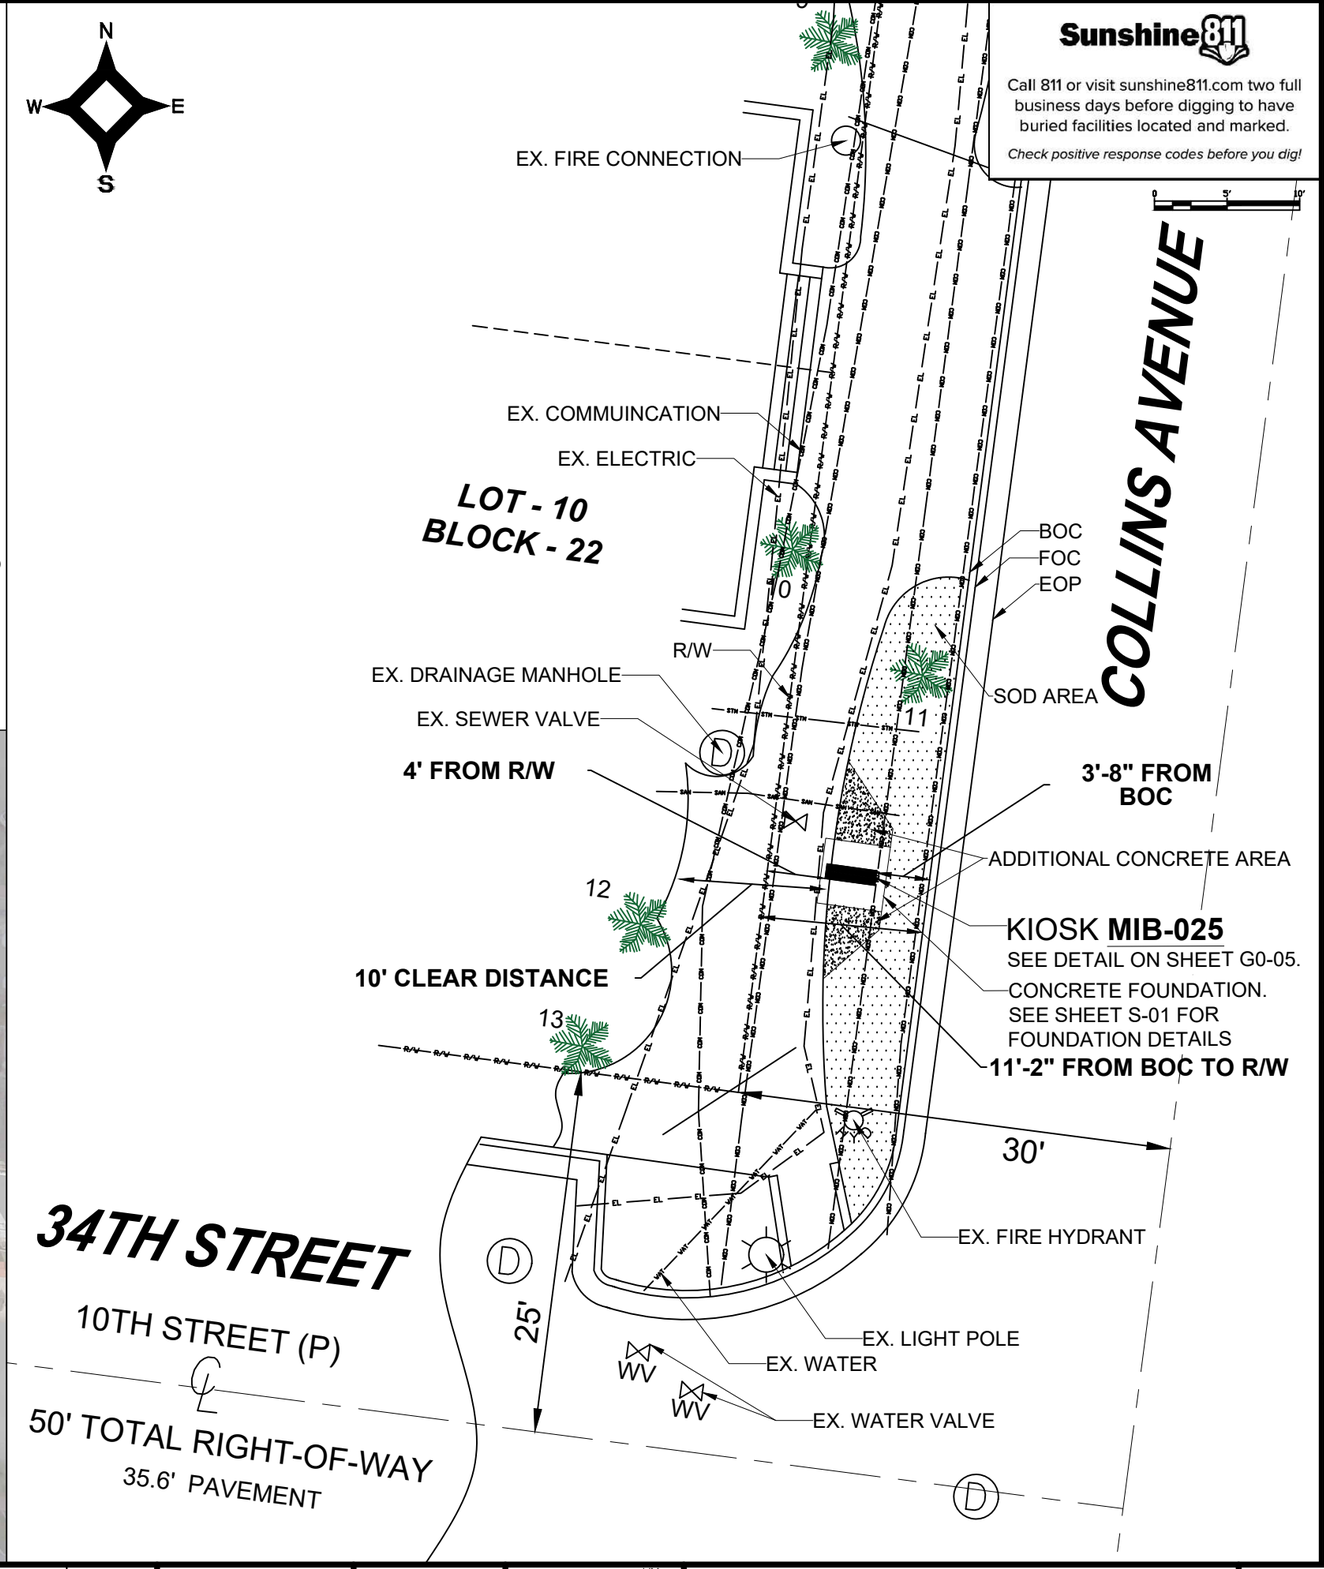


Sunshine811

Call 811 or visit sunshine811.com two full business days before digging to have buried facilities located and marked.


Check positive response codes before you dig!

NOTES:

KEY PLAN (NOT TO SCALE):

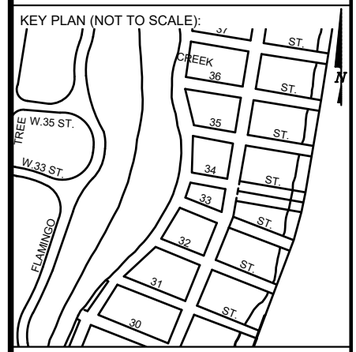

P.E. SEAL:

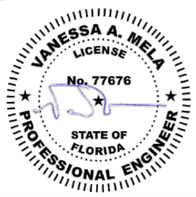

MIAMIBEACH
PUBLIC WORKS DEPARTMENT
1700 CONVENTION CENTER DRIVE, MIAMI BEACH, FL.33139

CITY MANAGER: ALINA T. HUDAK
DIRECTOR: JOE GOMEZ, P.E.
CITY ENGINEER: CRISTINA ORTEGA CASTINEIRAS, P.E.

NO.	DATE	REVISION	APP'D. BY
5			
4			
3			
2			
1			

MainStreet ENGINEERING
7442 SW 48th Street, Miami, FL 33155
Tel.: (305) 456-3525
FL PE Certificate No.: 00008731

ENGINEER OF RECORD: VANESSA A. MELA, P.E. NO. 77676

ENGINEER OF RECORD: VM
DESIGN ENGINEER: VM
DRAWN BY: KM
CHECKER: WP
SCALE: 1"=5'

NEIGHBORHOOD: MIB-025: COLLINS AVENUE & 34TH STREET

TITLE: KIOSK MIB-025 ENGINEERING PLAN

File Name: MIB-025-CIVIL PLANS.dwg
Survey Reference:
Field Book: N/A Page: N/A Work Order: N/A
Date: 02/09/2024 Sheet: 5 of 8 Drawing: C1-02


ELECTRICAL SITE PLAN

SCALE: 1"-40'




NOTES:

KEY PLAN (NOT TO SCALE):

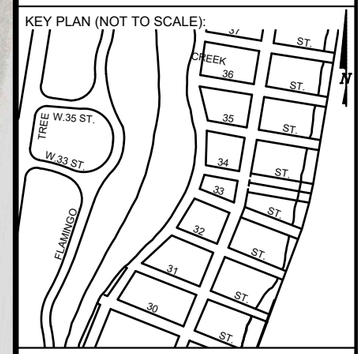

P.E. SEAL:

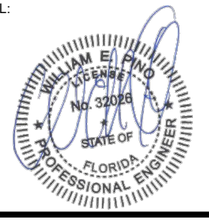

MIAMIBEACH

PUBLIC WORKS DEPARTMENT
1700 CONVENTION CENTER DRIVE, MIAMI BEACH, FL.33139

CITY MANAGER: ALINA T. HUDAK
DIRECTOR: JOE GOMEZ, P.E.
CITY ENGINEER: CRISTINA ORTEGA CASTINEIRAS, P.E.

NO.	DATE	REVISION	APP'D. BY
5			
4			
3			
2			
1			

MainStreet ENGINEERING
7442 SW 48th Street, Miami, FL 33155
Tel.: (305) 456-3005
FL PE Certificate No.: 0000857

ENGINEER OF RECORD:
WILLIAM E. PINO, P.E. NO. 32026

ENGINEER OF RECORD: WP
DESIGN ENGINEER: WP
DRAWN BY: KM
CHECKER: WP
SCALE: 1"=50'

NEIGHBORHOOD:
MIB-025: COLLINS AVENUE & 34TH STREET


TITLE:
ELECTRICAL SITE PLAN


File Name: MIB-025-ELECTRICAL & TTC PLANS.dwg
Survey Reference:
Field Book: N/A Page: N/A Work Order: N/A
Date: 02/09/2024 Sheet: 6 of 8 Drawing: E0-01

ELECTRICAL PLAN

AREA 1: KIOSK LOCATION

SCALE 1"=10'

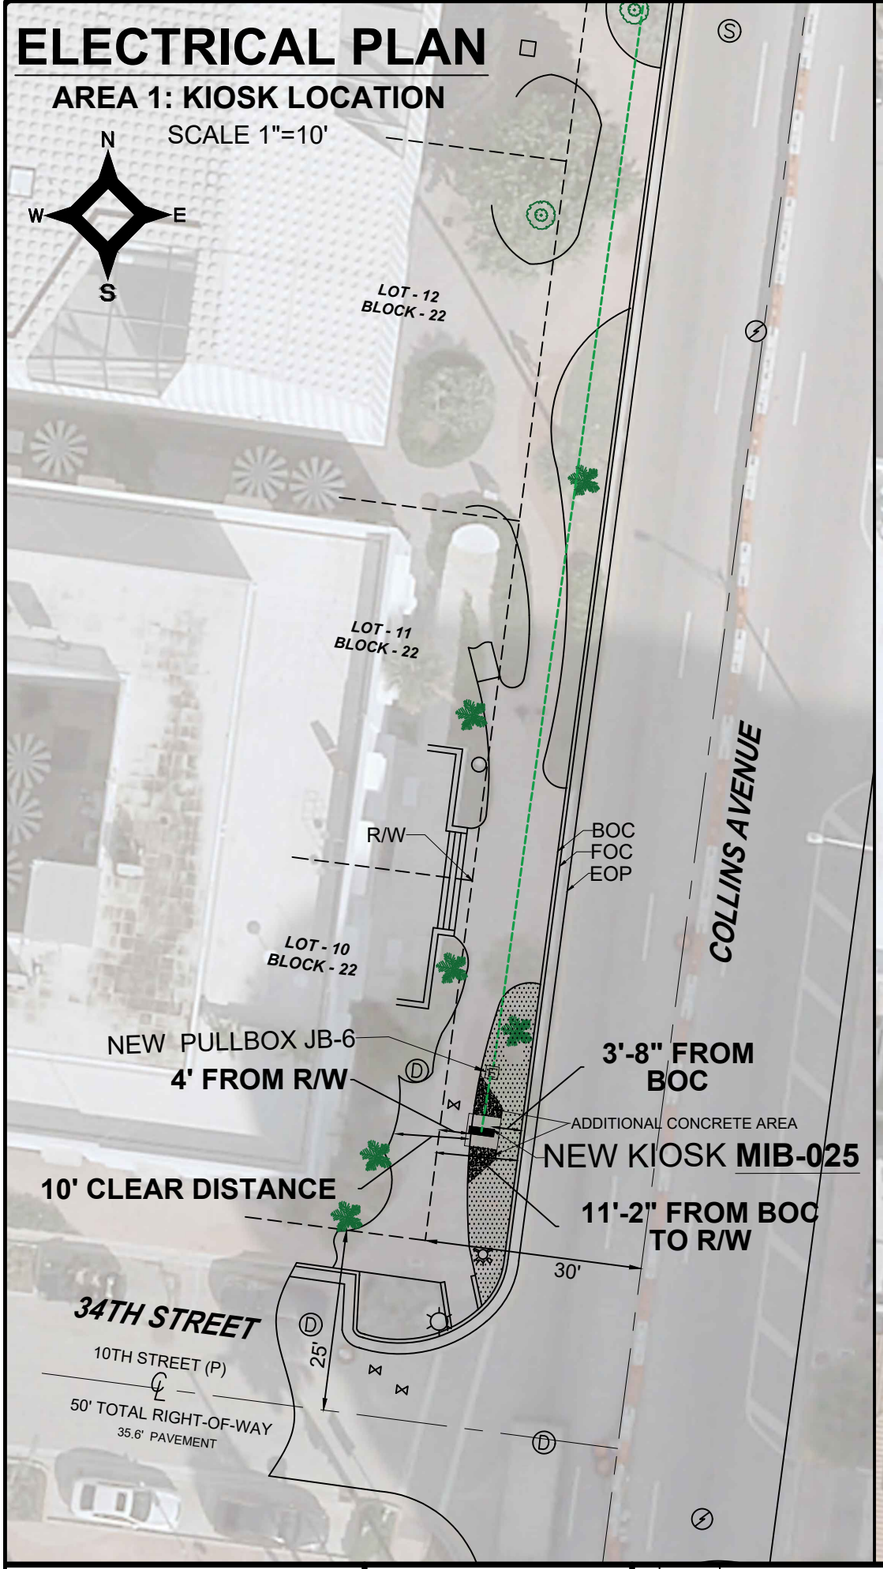

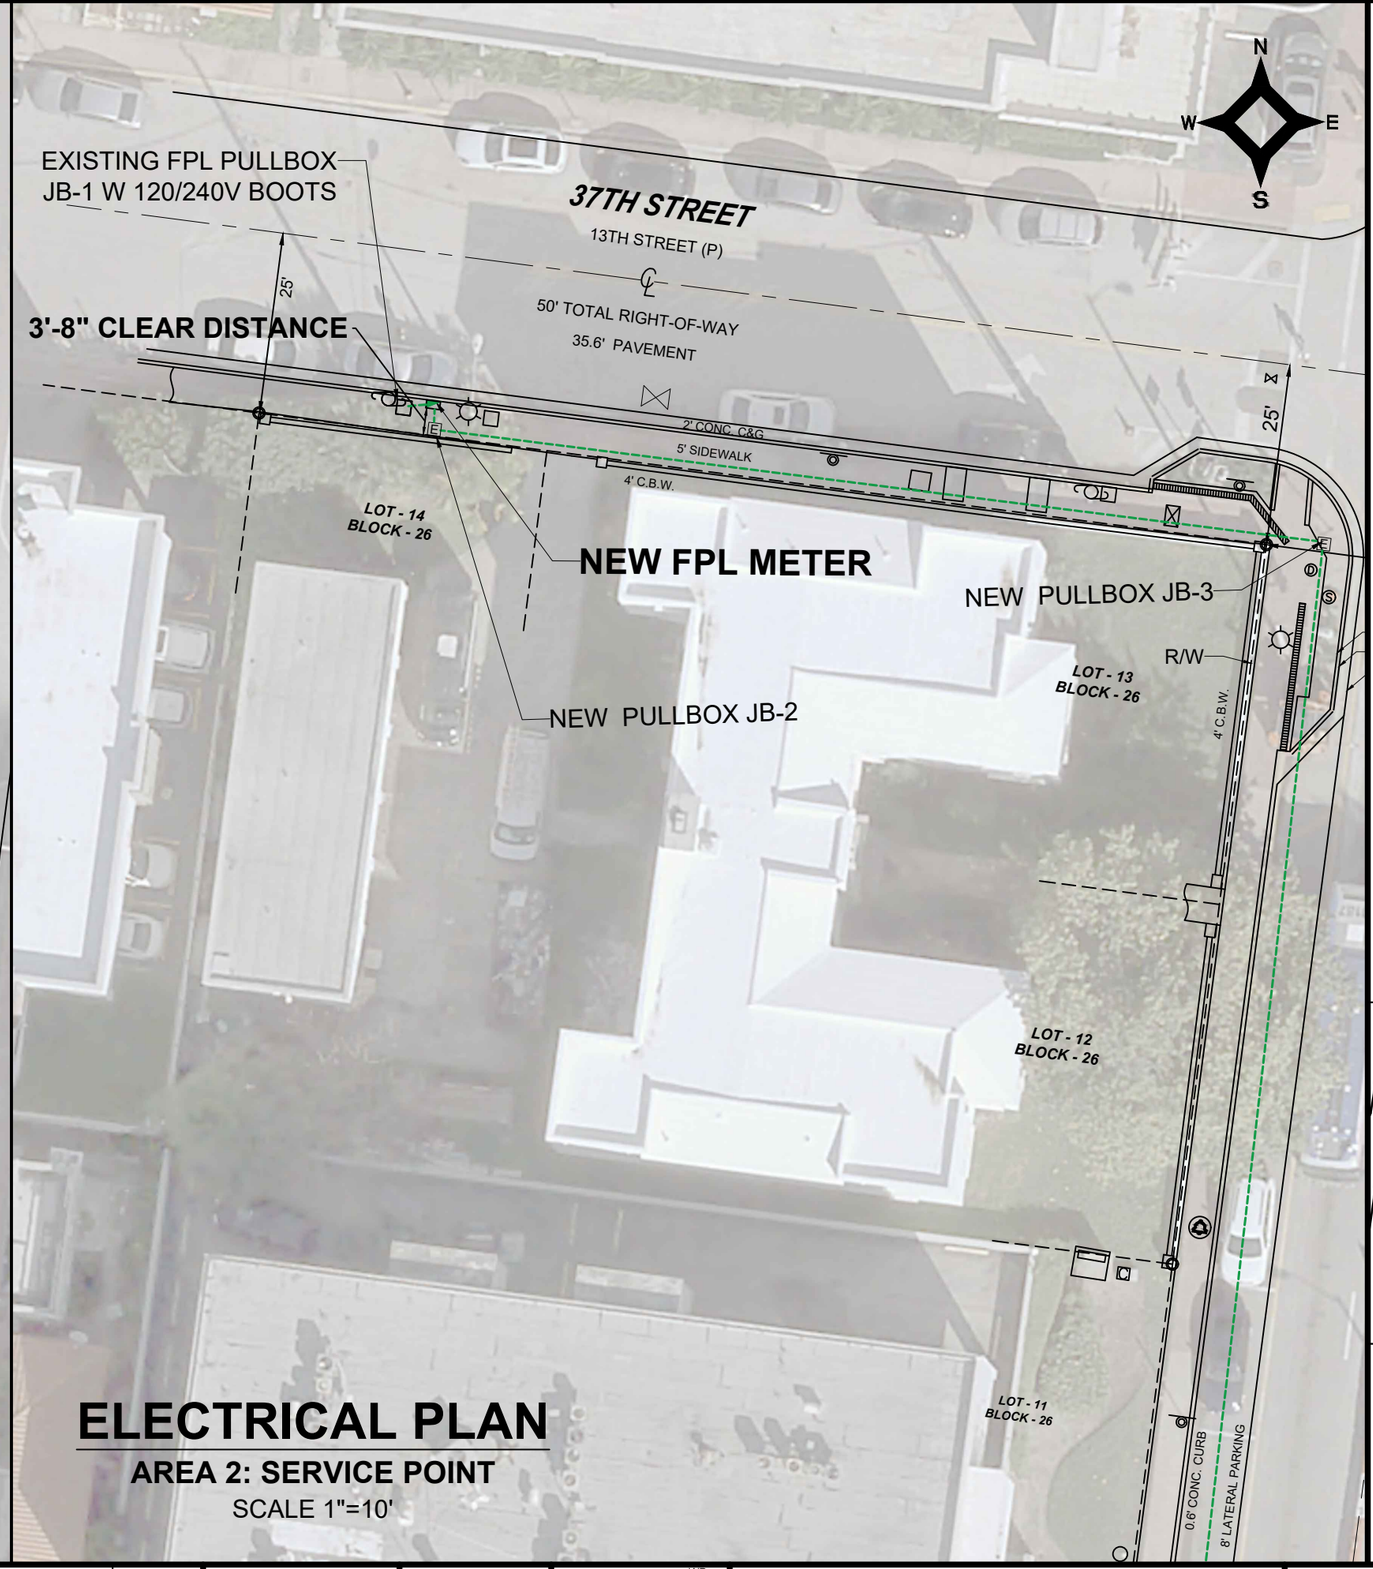


ELECTRICAL PLAN

AREA 2: SERVICE POINT

SCALE 1"=10'

NOTES:

KEY PLAN (NOT TO SCALE):

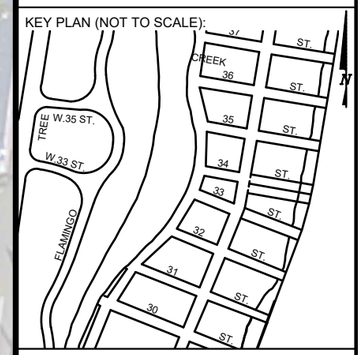

P.E. SEAL:



MIAMIBEACH

PUBLIC WORKS DEPARTMENT
1700 CONVENTION CENTER DRIVE, MIAMI BEACH, FL.33139

CITY MANAGER: ALINA T. HUDAK
DIRECTOR: JOE GOMEZ, P.E.
CITY ENGINEER: CRISTINA ORTEGA CASTINEIRAS, P.E.

NO.	DATE	REVISION	APP'D. BY
5			
4			
3			
2			
1			

MainStreet ENGINEERING
17442 SW 48th Street, Miami, FL 33185
Tel.: (305) 456-3505
FL PE Certificate No.: 00008731

ENGINEER OF RECORD:
WILLIAM E. PINO,
P.E. NO. 32026

ENGINEER OF RECORD: WP
DESIGN ENGINEER: WP
DRAWN BY: KM
CHECKER: WP
SCALE: 1"=10'

NEIGHBORHOOD:
MIB-025: COLLINS AVENUE & 34TH STREET


TITLE:
KIOSK MIB-025 ELECTRICAL PLAN

File Name: MIB-025-ELECTRICAL & TTC PLANS.dwg
Survey Reference:
Field Book: N/A Page: N/A Work Order: N/A
Date: 02/09/2024 Sheet: 7 of 8 Drawing: E1-01

CERTIFICATE OF AUTHORIZATION # LB-8023
Survey Pros, Inc.
4348 SW 74TH AVENUE, MIAMI, FL. 33155
Tel: 305.767.6802
www.survey-pros.com

MAP OF SPECIFIC PURPOSE SURVEY

OF A PORTION OF
"COLLINS AVENUE" AND "37TH STREET"
CITY OF MIAMI BEACH, FL.
PLAT BOOK 5, PAGE 8, MDCR

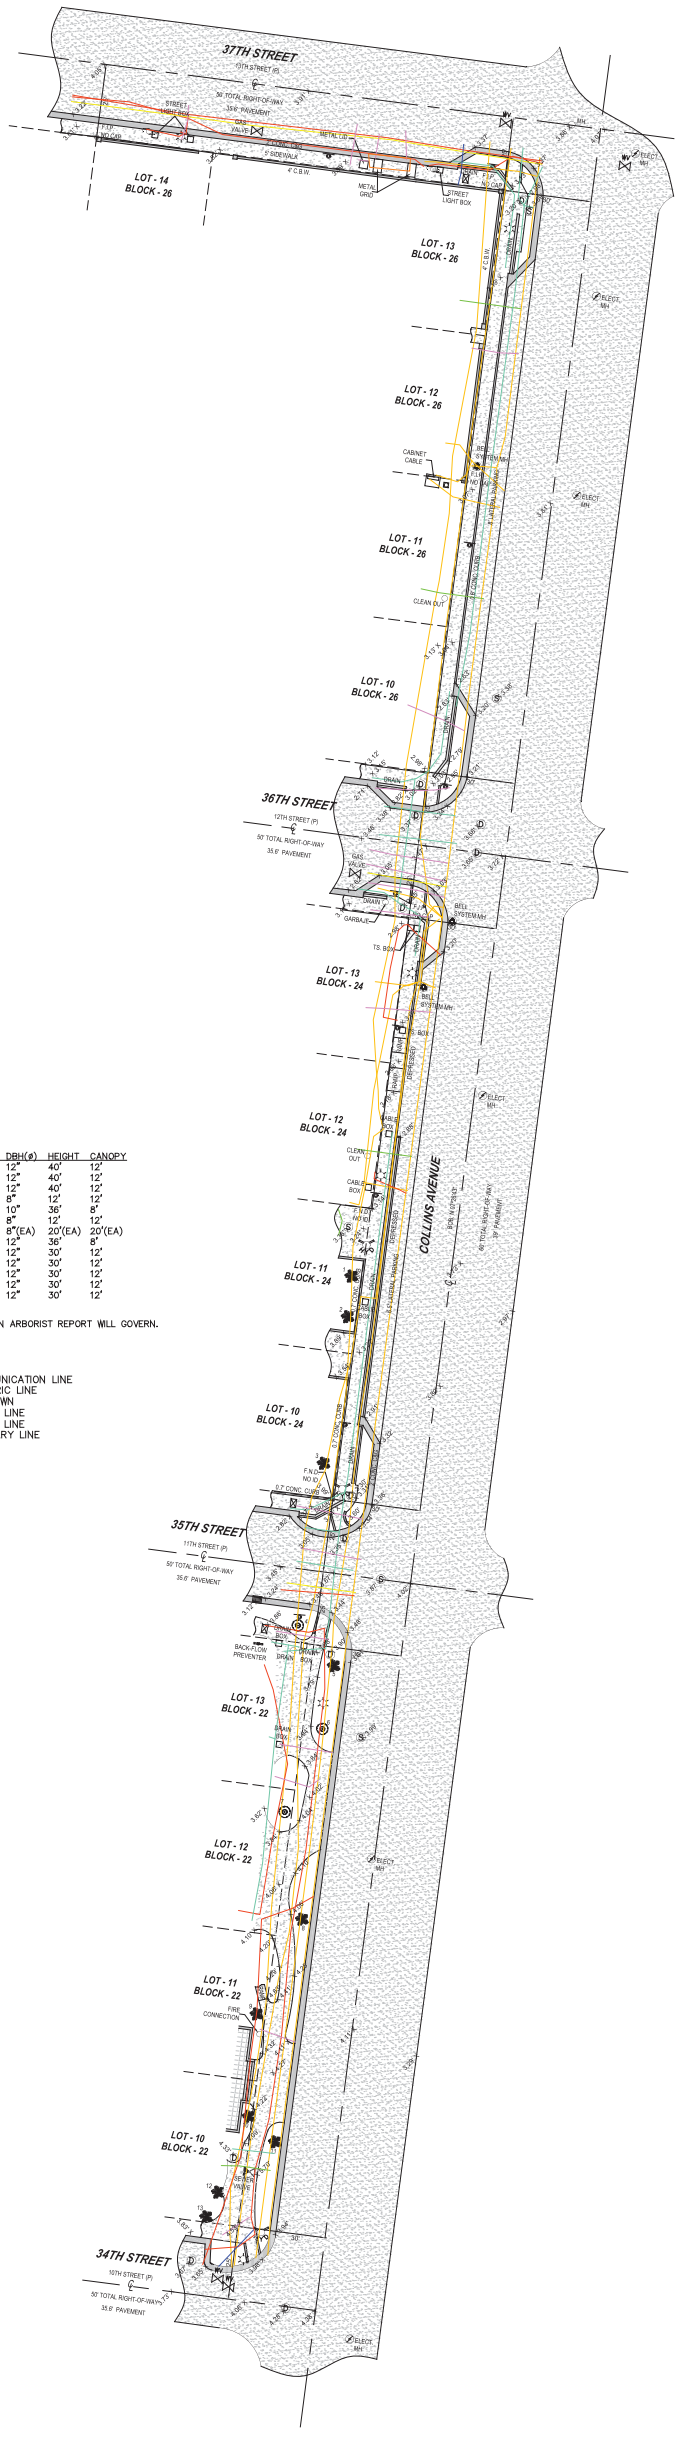

TREE TABLE:

NO	COMMON NAME	DBH(ø)	HEIGHT	CANOPY
1	PALM	12"	40'	12'
2	PALM	12"	40'	12'
3	PALM	12"	40'	12'
4	TREE	8"	12'	12'
5	PALM	10"	38'	8'
6	TREE	8"	12'	12'
7	TRUNKS (7)	8"(EA)	20'(EA)	20'(EA)
8	PALM	12"	36'	8'
9	PALM	12"	30'	12'
10	PALM	12"	30'	12'
11	PALM	12"	30'	12'
12	PALM	12"	30'	12'
13	PALM	12"	30'	12'

IN CASE OF A DISPUTE AN ARBORIST REPORT WILL GOVERN.

SYMBOLS:
= COMMUNICATION LINE
= ELECTRIC LINE
= UNKNOWN
= STORM LINE
= WATER LINE
= SANITARY LINE

LEGEND

ABBREVIATIONS:

A = ARC DISTANCE
AC = AIR CONDITIONER PAD
BCR = BROWARD COUNTY RECORDS
BLDG = BUILDING
BM = BENCH MARK
BOB = BASIS OF BEARINGS
CBS = CONCRETE BLOCK & STUCCO
(C) = CALCULATED
C&G = CURB & GUTTER
CLF = CHAIN LINK FENCE
COL = COLUMN
D.E. = DRAINAGE EASEMENT
D.M.E. = DRAINAGE & MAINTENANCE EASEMENT
D/W = DRIVEWAY
EB = ELECTRIC BOX
ENC. = ENCROACHMENT
EP = EDGE OF PAVEMENT
EW = EDGE OF WATER
FDH = FOUND DRILL HOLE
FFE = FINISHED FLOOR ELEVATION
FIP = FOUND IRON PIPE (NO ID)
FIR = FOUND IRON ROD (NO ID)
FN = FOUND NAIL (NO ID)
FPL = FLORIDA POWER & LIGHT TRANSFORMER PAD
L.E. = LANDSCAPE EASEMENT
L.M.E. = LAKE MAINTENANCE EASEMENT
(M) = MEASURED
MDCR = MIAMI-DADE COUNTY RECORDS
MH = MAN HOLE
ML = MONUMENT LINE
(P) = PLAT
PB = PLAT BOOK
PC = POINT OF CURVATURE
PCP = PERMANENT CONTROL POINT
PE = POOL EQUIPMENT PAD
PG = PAGE
PI = POINT OF INTERSECTION
PL = PLANTER
POB = POINT OF BEGINNING
POC = POINT OF COMMENCEMENT
PRC = POINT OF REVERSE CURVATURE
PRM = PERMANENT REFERENCE MONUMENT
PT = POINT OF TANGENCY
R = RADIUS DISTANCE
(R) = RECORD
R/W = RIGHT-OF-WAY
RES = RESIDENCE
SIP = SIP LB#8023
SND = SET NAIL & DISK LB#8023
STL = SURVEY TIE LINE
SWK = SIDEWALK
(TYP) = TYPICAL
UB = UTILITY BOX
U.E. = UTILITY EASEMENT
W/F = WOOD FENCE

SYMBOLS:
= TELEPHONE RISER
= CABLE TV RISER
= WATER METER
X 0.00 = ELEVATION
(.00') = ORIGINAL LOT DISTANCE
Δ = CENTRAL ANGLE
℄ = CENTER LINE
= WATER VALVE
= CURB INLET
= FIRE HYDRANT
= LIGHT POLE
= CATCH BASIN
= UTILITY POLE
= DRAINAGE MANHOLE
= SEWER MANHOLE
= SIGN
= METAL FENCE
= WOOD FENCE
= CHAIN LINK FENCE
= EASEMENT
= BOUNDARY LINE
= OVERHEAD UTILITY LINE
= ORIGINAL LOT LINE

ASPHALT | CONCRETE | PAVERS/ BRICK | TILES | COVERED AREA

GRAPHIC SCALE


30 0 15 30
1"=30'

BENCHMARK INFORMATION:

NAME: N-313 USCG
ELEVATION: 3.75'(NGVD29)
LOCATION1: NORMANDY DRIVE --- 1.7' SOUTH OF SOUTH CURB
LOCATION2: TROUVILLE ESPLANADE --- 109' EAST OF LOOKING SOUTH
LOCATION3: 39.4' NW OF NW CORNER OF BLDG WHICH SURROUNDS THE SWIMMING POOL
DESCRIPTION: US C & G BRASS DISC IN TOP AND AT THE SE CORNER OF A CATCH BASIN.

LOCATION SKETCH:

NOT TO SCALE

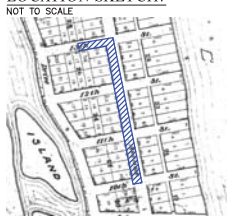

FLOOD ZONE INFORMATION:

THE GRAPHICALLY DEPICTED BUILDING(S) SHOWN ON THIS MAP OF SURVEY IS WITHIN ZONE AE.
BASE FLOOD ELEVATION 7.
COMMUNITY NAME & NUMBER CITY OF MIAMI BEACH 120651
MAP & PANEL NUMBER 12086C0336 SUFFIX L

SURVEYOR'S NOTES:

1. ELEVATIONS WHEN SHOWN REFER TO 1929 NATIONAL GEODETIC VERTICAL DATUM (NGVD 1929).
2. NO ATTEMPT WAS MADE TO LOCATE FOOTINGS/FOUNDATIONS, OR UNDERGROUND UTILITIES UNLESS OTHERWISE NOTED.
3. THE LANDS SHOWN HEREON HAVE NOT BEEN ABSTRACTED IN REGARDS TO MATTERS OF INTEREST BY OTHER PARTIES, SUCH AS EASEMENTS, RIGHTS OF WAYS, RESERVATIONS, ETC. ONLY PLATTED EASEMENTS ARE SHOWN.
4. THIS SURVEY WAS PREPARED FOR AND CERTIFIED TO THE PARTY(IES) INDICATED HEREON AND IS NOT TRANSFERABLE OR ASSIGNABLE WITHOUT WRITTEN CONSENT OF THIS FIRM.
5. ALL BOUNDARY LIMIT INDICATORS SET ARE STAMPED LB#8023.
6. THE BOUNDARY LIMITS ESTABLISHED ON THIS SURVEY ARE BASED ON THE LEGAL DESCRIPTION PROVIDED BY THE CLIENT OR ITS REPRESENTATIVE.
7. FENCE OWNERSHIP IS NOT DETERMINED. DIMENSIONS ARE TO THE INTERIOR PORTION OF THE FENCE.
8. ADDITIONS OR DELETIONS TO THIS SURVEY MAP AND/OR REPORT BY SOMEONE OTHER THAN THE SIGNING PARTY(IES) IS PROHIBITED WITHOUT WRITTEN CONSENT OF THE SIGNING PARTY(IES).
9. THIS SURVEY IS NOT VALID WITHOUT THE ORIGINAL SIGNATURE AND RAISED SEAL OF A FLORIDA LICENSED SURVEYOR AND MAPPER. OTHERWISE THIS MAP IS FOR INFORMATIONAL PURPOSES ONLY.
10. BEARINGS WHEN SHOWN ARE TO AN ASSUMED MERIDIAN AND BASED ON PLAT. THE CENTERLINE OF COLLINS AVENUE BEARS N 07°26'43".

SURVEYOR'S CERTIFICATION:

I HEREBY CERTIFY THAT THIS SURVEY IS TRUE AND CORRECT TO THE BEST OF MY KNOWLEDGE AND BELIEF AS RECENTLY SURVEYED AND DRAWN UNDER MY DIRECTION AND MEETS THE MINIMUM TECHNICAL STANDARDS SET FORTH BY THE FLORIDA STATE BOARD OF SURVEYORS AND MAPPERS IN CHAPTER 5J-17 FLORIDA ADMINISTRATIVE CODE PURSUANT TO SECTION 472.027 FLORIDA STATUE.


CERTIFIED TO:

MAIN STREET ENGINEERING

NICOLAS DEL VENTO
PROFESSIONAL SURVEYOR & MAPPER
STATE OF FLORIDA LIC. # 6945

SEAL

DATE OF ORIGINAL FIELD WORK: 09/29/2023
JOB NUMBER: 230910046
DRAWN BY: ADRIEL
CAD FILE: MAIN STREET ENGINEERING
SHEET 1 OF 1
REVISION(S):

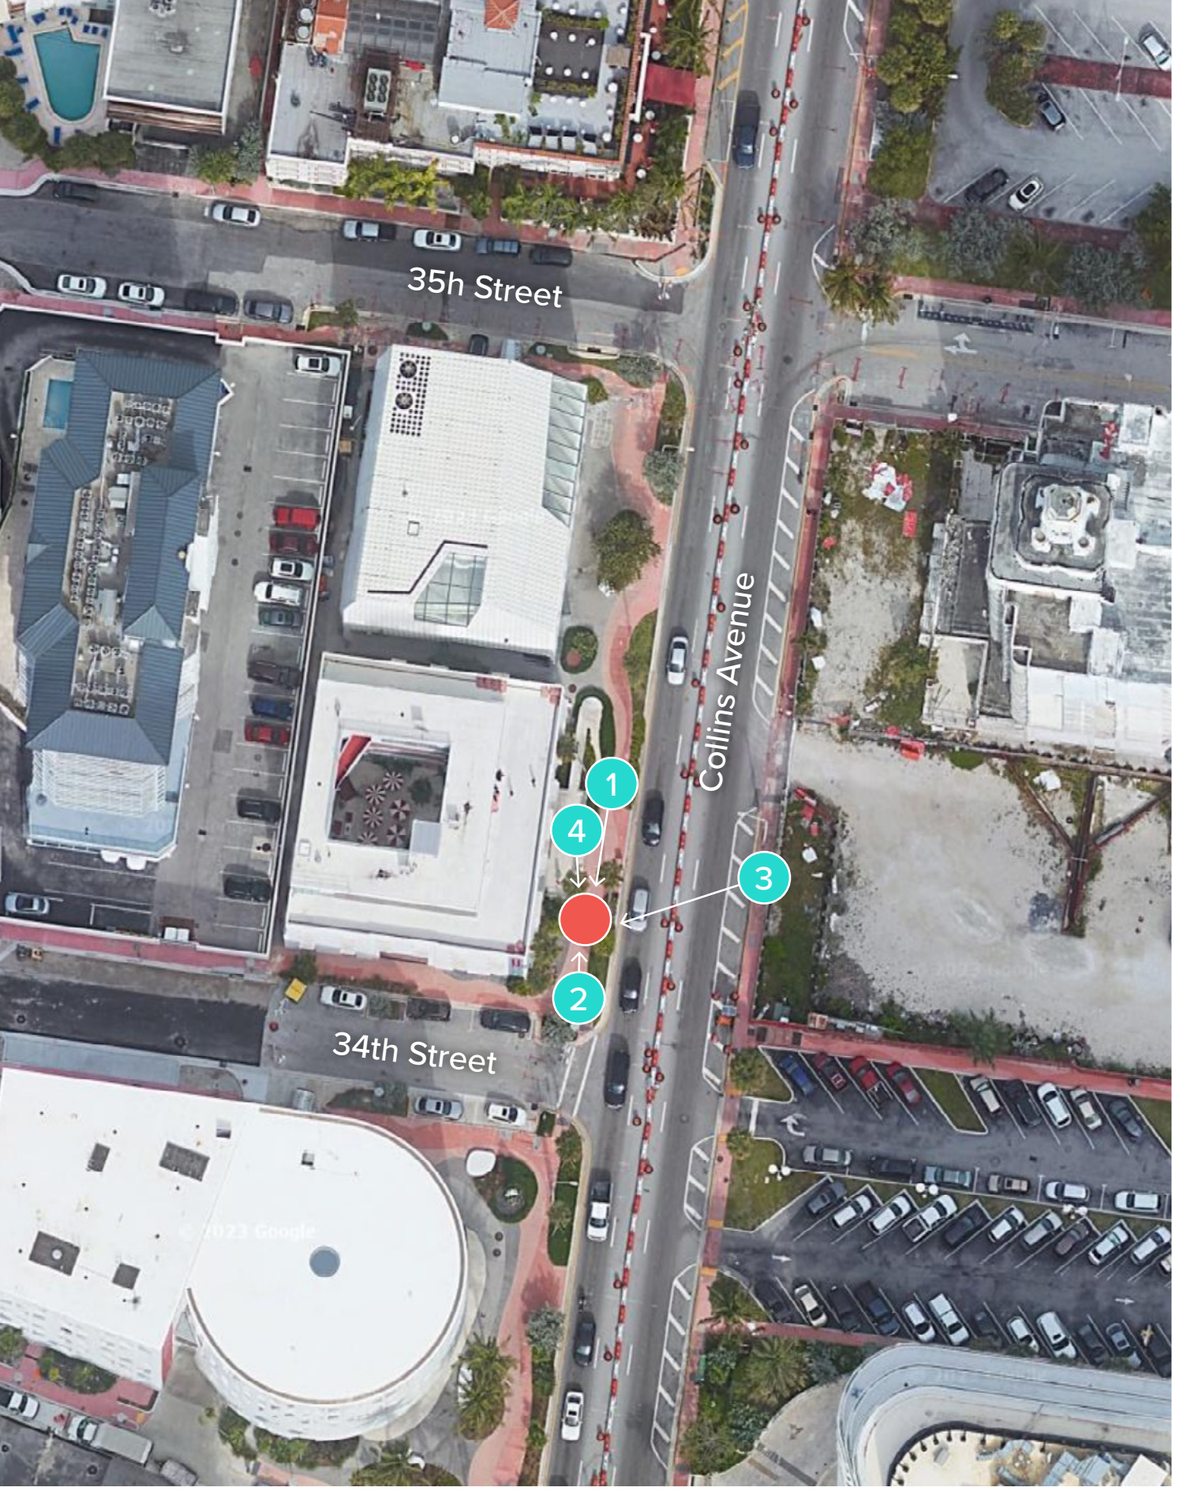


TEAL CIRCLES: PHOTOGRAPHER'S APPROXIMATE POSITION
RED CIRCLE: APPROXIMATE KIOSK POSITION



1. VIEW OF SITE FROM NORTH



2. VIEW OF SITE FROM SOUTH

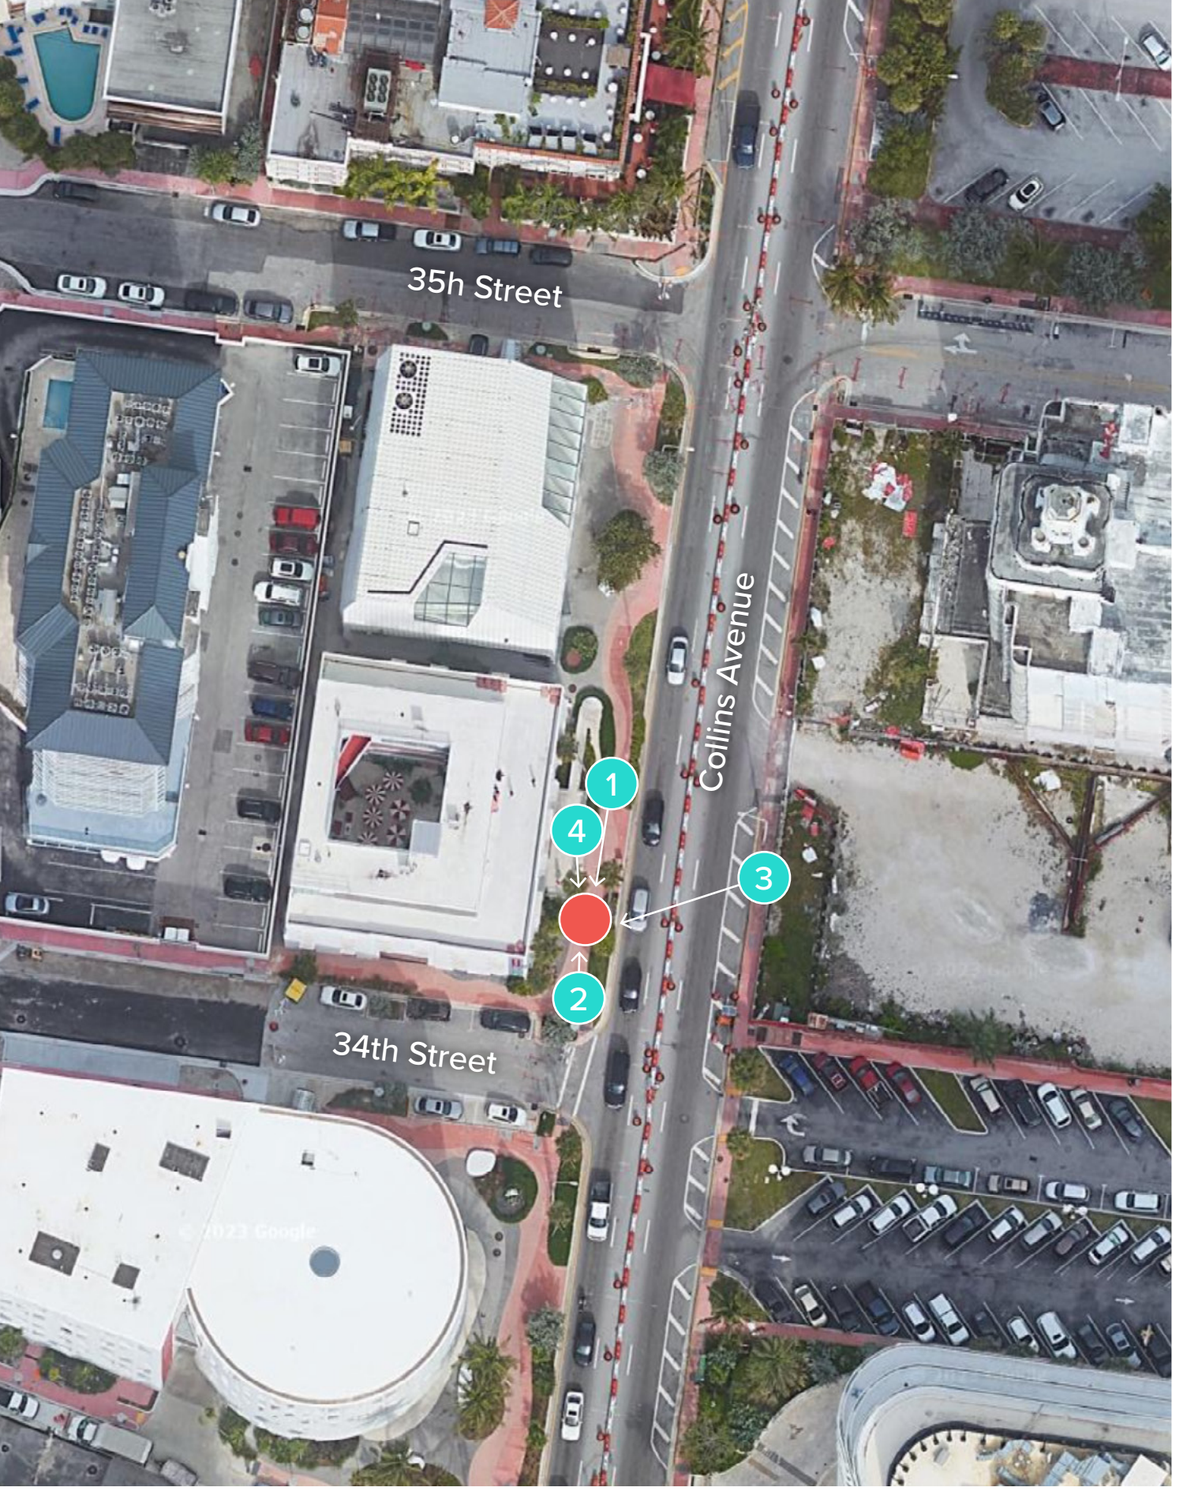

TEAL CIRCLES: PHOTOGRAPHER'S APPROXIMATE POSITION
RED CIRCLE: APPROXIMATE KIOSK POSITION



3. VIEW OF SITE FROM EAST PEDESTRIAN WALKWAY



4. VIEW OF SITE FROM NORTHWEST

3

MIAMIBEACH


PUBLIC WORKS DEPARTMENT

COLLINS AVENUE (SR-A1A) & 23RD STREET
INTERACTIVE DIGITAL KIOSK DEPLOYMENT PROJECT
FEBRUARY 2024
IKE SMART CITY
MIB-022

MainStreet ENGINEERING
7442 SW 48th Street, Miami, Fl. 33155
Tel.: (305) 456-3505
FL PE Certificate No.: 00008731

CITY OF MIAMI BEACH

MAYOR:	STEVEN MEINER
COMMISSIONERS:	KRISTEN ROSEN GONZALEZ LAURA DOMINGUEZ ALEX J. FERNANDEZ TANYA K. BHATT DAVID SUAREZ JOSEPH MAGAZINE
CITY MANAGER:	ALINA T. HUDAK
CITY ATTORNEY:	RAFAEL A. PAZ
PUBLIC WORKS DIRECTOR:	JOE GOMEZ, P.E., F.FES
CITY ENGINEER:	CRISTINA ORTEGA

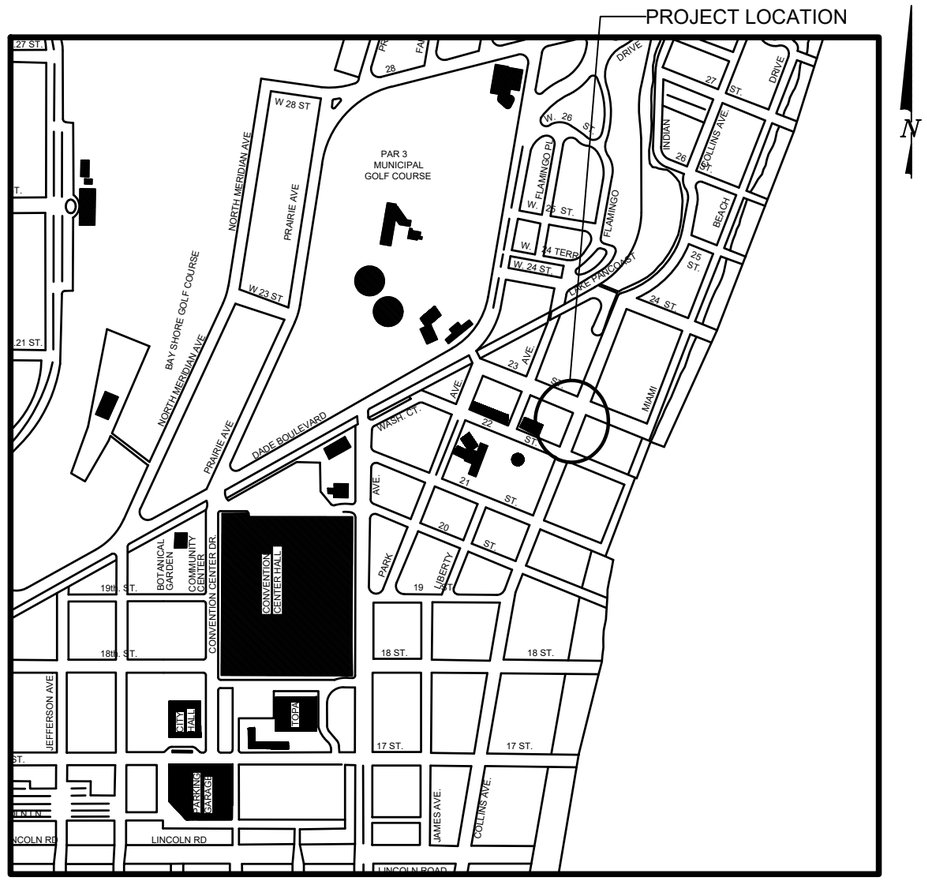

LOCATION MAP

Always call 811 two full business days before you dig to have underground utilities located and marked.
Sunshine811.com

INDEX OF PLANS

NUMBER	DISCIPLINE	SHEET NO.	DESCRIPTION	NOTES
1	GENERAL	G0-01	COVER SHEET	
2	GENERAL	G0-03	INDEX OF SHEETS	
3	GENERAL	G0-04	ADA NOTES, SCOPE OF WORK & KIOSK SPECIFICATIONS	
4	CIVIL	C1-01	CIVIL SITE PLAN	
5	CIVIL	C1-02	KIOSK MIB-022 ENGINEERING PLAN	
6	ELECTRICAL	E1-01	KIOSK MIB-022 ELECTRICAL PLAN	
7	SURVEY		KIOSK MIB-022 SITE SURVEY	

SCOPE OF WORK: THE PROJECT CONSISTS OF THE INSTALLATION OF ONE (1) DIGITAL INTERACTIVE KIOSK AND APPLICABLE INFRASTRUCTURE; STRUCTURAL FOUNDATION AND ELECTRICAL SERVICE AT THE LOCATION INDICATED ON THESE DESIGN PLANS.


ENGINEER OF RECORD: VANESSA A. MELA, P.E. NO. 77676

Work Order _____ Sheet 1 of 7 Drawing **G0-01**

INDEX OF PLANS

NUMBER	DISCIPLINE	SHEET NO.	DESCRIPTION	NOTES
1	GENERAL	G0-01	COVER SHEET	
2	GENERAL	G0-03	INDEX OF SHEETS	
3	GENERAL	G0-04	ADA NOTES, SCOPE OF WORK & KIOSK SPECIFICATIONS	
4	CIVIL	C1-01	CIVIL SITE PLAN	
5	CIVIL	C1-02	KIOSK MIB-022 ENGINEERING PLAN	
6	ELECTRICAL	E1-01	KIOSK MIB-022 ELECTRICAL PLAN	
7	SURVEY		KIOSK MIB-022 SITE SURVEY	

PROJECT LOCATION
COLLINS WATERFRONT HISTORIC DISTRICT

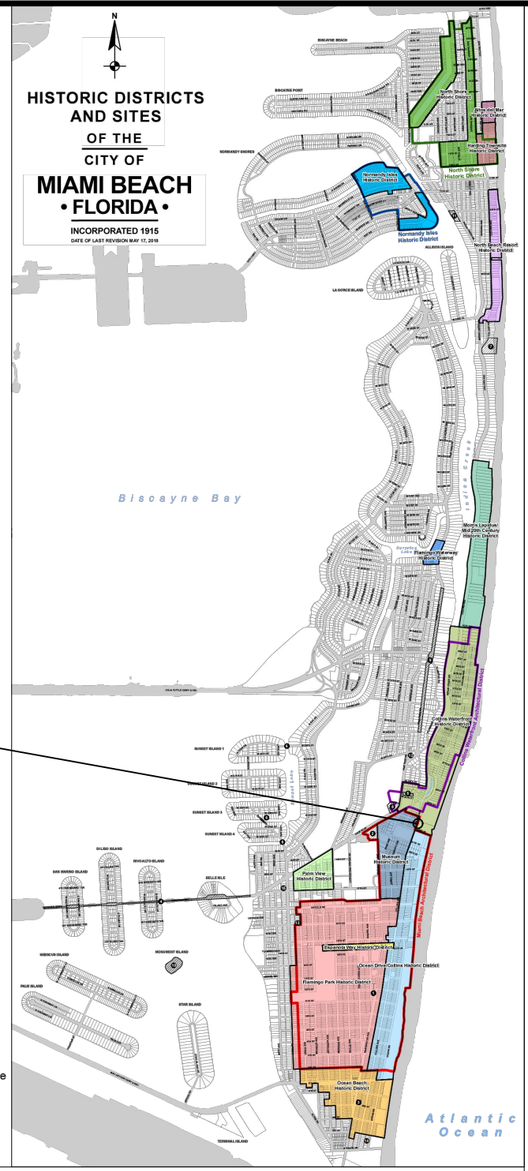

LOCAL HISTORIC DISTRICTS
- Espanola Way Historic District
- Altos del Mar Historic District
- Flamingo Park Historic District
- Ocean Drive/Collins Avenue Historic District
- Museum Historic District
- Ocean Beach Historic District
- Harding Townsite Historic District
- Palm View Historic District
- Collins Waterfront Historic District
- North Beach Resort Historic District
- Flamingo Waterway Historic District
- Morris Lapidus/Mid 20th Century Historic District
- North Shore Historic District
- Normandy Isles Historic District

NATIONAL REGISTER HISTORIC DISTRICTS
- Miami Beach Architectural District
- Normandy Isles Historic District
- North Shore Historic District
- Collins Waterfront Architectural District

LOCAL HISTORIC SITES
1. Old City Hall Historic Site
2. 21st St Recreation Center Historic Site
3. Congregation Beth Jacob Historic Site
4. Venetian Causeway Historic Site
5. Miami Beach Woman's Club Historic Site
6. Sunset Island Bridges Historic Structures
7. The Bath Club Historic Site
8. Dade Blvd Fire Station Historic Site
9. PineTree Dr Historic Roadway
10. Flagler Memorial and Monument Island Historic Site
11. 69th St Fire Station Historic Site
12. 28th St Obelisk and Pumping Station Historic Structure
13. 1600 Lenox Ave Historic Site
14. 36 Ocean Dr Historic Site
15. 1700 Alton Rd Historic Site

PROJECT DIRECTORY:

PROJECT NAME:
INTERACTIVE DIGITAL INFORMATION KIOSKS DEPLOYMENT PROJECT

JURISDICTION:
CITY OF MIAMI
DEPARTMENT OF RESILIENCE AND PUBLIC WORKS
MIAMI RIVERSIDE CENTER
444 S.W. 2nd AVENUE, 8th FLOOR
MIAMI, FLORIDA 33130
TEL: 305-416-1200

OWNER:
IKE SMART CITY
250 N HARTOFORD AVE
COLUMBUS, OH 43222
(614) 589-0087

ENGINEER OF RECORD:
MAINSTREET ENGINEERING
7035 SW 47 STREET, SUITE A
MIAMI, FL 33155
(305) 456-3505
PROJ. MGR: VANESSA MELA, P.E.
VMELA@MAINSTREETENG.COM

KIOSK MANUFACTURER:
DISPLAY DEVICE INC.
21075 WESTGATE RD.
GOLDEN, CO 80403
CONTACT: ERIC PERKINS
PHONE: (303) 929-4071

UTILITIES:

ELECTRICAL POWER: FLORIDA POWER & LIGHT COMPANY (FPL)

WATER & SEWER: MIAMI-DADE WATER & SEWAGE DEPARTMENT

TELEPHONE: AT&T

CABLE: COMCAST, XFINITY, ATT-UVERSE

GAS: FLORIDA GAS

SIDEWALK & STREET SYMBOLS


	ASPHALT		BRICK
	PAVER		CONCRETE
	UNIMPROVED		TILE
	GRAVEL		STAMPED CONCRETE

LEGEND AND ABBREVIATIONS

= PALM TREE
= TREE
= ORNAMENTAL TREE
O.R.B. = OFFICIAL RECORDS BOOK
PG. = PAGE
ELEV. = ELEVATION
TYP. = TYPICAL
CATV = CABLE TELEVISION
OHE = OVERHEAD ELECTRIC LINE
X 0.00 = SPOT ELEVATION
CONC. = CONCRETE
C.B.S. = CONCRETE BLOCK STUCCO
C.L.F. = CHAIN LINK FENCE
W.F. = WOOD FENCE
M.F. = METAL FENCE
RCP = REINFORCED CONCRETE PIPE
FF = FINISH FLOOR
(R) = RECORD
(C) = CALCULATED
(M) = MEASURE
LB = LICENSE BUSINESS
L = LENGTH
Δ = CENTRAL ANGLE
R = RADIUS
T = TANGENT
PT = POINT OF TANGENCY
PC = POINT OF CURVATURE
STA. = STATION
PI = POINT OF INTERSECTION
ID = IDENTIFICATION
MLP = METAL LIGHT POLE
CLP = CONCRETE LIGHT POLE
R/W = RIGHT-OF-WAY
P.B. = PLAT BOOK
= SECTION LINE
= CENTERLINE
= BASELINE
= MONUMENT LINE
TR = TRAFFIC SIGNAL BOX
TR = TRAFFIC SIGNAL CABINET
= BOLLARD
= PEDESTRIAN SIGNAL
= TRAFFIC SIGNAL MAST ARM
= SIGN
TV = CABLE TELEVISION BOX
= LIGHT POLE
E = ELECTRIC BOX
= UTILITY POLE
T = ELECTRIC TRANSFORMER
= GUY ANCHOR
E = ELECTRIC MANHOLE
E = ELECTRIC METER
GV = GAS VALVE
G = GAS UTILITY BOX
G = GAS MANHOLE
G = GAS TANK
G = GAS METER
C = COMMUNICATION BOX
C = COMMUNICATION MANHOLE
= GARBAGE RECEPTACLE
= HANDICAP PARKING SPACE
W = WATER METER
= IRRIGATION VALVE
= WATER VALVE
= FIRE HYDRANT
W = WATER BOX
= WATER CONNECTION
W = WATER MANHOLE
W = WATER TANK
W = WATER WELL
= WATER MARKING FLAG
= WATER MARKING SIGN
D = STORM MANHOLE
= STORM METER
= CATCH BASIN
T = TELEPHONE MANHOLE
T = TELEPHONE BOX
N = NEWSPAPER DISPENSER
= MAILBOX
S = SANITARY MANHOLE
S = SANITARY BOX
S = SANITARY TANK
S = SANITARY LIFT STATION
GT = GREASE TRAP MANHOLE
= CLEANOUT
= PARKING METER
F = FIBER OPTIC BOX
= FIBER OPTIC MARKER SIGN
= MONITORING WELL
= FUEL TANK
U = UNKNOWN UTILITY BOX
= UNKNOWN UTILITY METER
= UNKNOWN UTILITY MANHOLE
= UNKNOWN UTILITY VALVE
= UNKNOWN UTILITY MARKER FLAG
SV = SANITARY VALVE
= RAILROAD SIGN
= FLAGPOLE
= PROPERTY LINE
= ELECTRICAL OUTLET

NOTES:

KEY PLAN (NOT TO SCALE):

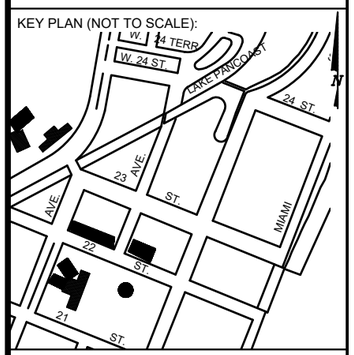

P.E. SEAL:

VANESSA A. MELA LICENSE No. 77676 STATE OF FLORIDA PROFESSIONAL ENGINEER

MIAMIBEACH
PUBLIC WORKS DEPARTMENT
1700 CONVENTION CENTER DRIVE, MIAMI BEACH, FL.33139

CITY MANAGER: ALINA T. HUDAK
DIRECTOR: JOE GOMEZ, P.E.
CITY ENGINEER: CRISTINA ORTEGA CASTINEIRAS, P.E.

NO.	DATE	REVISION	APP'D. BY
5			
4			
3			
2			
1			

MainStreet ENGINEERING
7442 SW 48th Street, Miami, FL 33155
Tel.: (305) 456-3505
FL PE Certificate No.: 00008731

ENGINEER OF RECORD:
VANESSA A. MELA, P.E. NO. 77676

ENGINEER OF RECORD: VM
DESIGN ENGINEER: VM
DRAWN BY: KM
CHECKER: WP
SCALE:

NEIGHBORHOOD:
MIB-022: COLLINS AVENUE & 23RD STREET

TITLE:
INDEX OF SHEETS

File Name: MIB-022-GENERAL AND FOUNDATION.dwg
Survey Reference:
Field Book: N/A Page: N/A Work Order: N/A
Date: 02/09/2024 Sheet: 2 of 7 Drawing: G0-03

ADA NOTES

1. ALL CONSTRUCTION ACTIVITIES SHALL BE COMPLETED IN FULL COMPLIANCE WITH THE AMERICANS WITH DISABILITIES ACT (ADA). CLEAR SPACES IN FRONT OF KIOSK SHALL HAVE THE FOLLOWING CHARACTERISTICS:
2. SURFACES SHALL BE FIRM, STABLE, AND SLIP RESISTANT AND OTHERWISE COMPLY WITH PROWAG SECTION R302.7 AND SHALL HAVE A RUNNING SLOPE CONSISTENT WITH GRADE OF THE ADJACENT PEDESTRIANT ACCESS ROUTE AND CROSS SLOPE OF 1.50% +/-0.50%)
3. SIZE: CLEAR SPACES SHALL BE 48" MINIMUM BY 48" MINIMUM.
4. POSITION: UNLESS OTHERWISE SPECIFIED, CLEAR SPACES SHALL BE POSITIONED FOR EITHER FORWARD OR PARALLEL APPROACH TO THE KIOSK.
5. APPROACH: ONE FULL UNOBSTRUCTED SIDE OF A CLEAR SPACE SHALL ADJOIN A PEDESTRIAN ACCESS ROUTE OR ADJOIN ANOTHER CLEAR SPACE.
6. MANEUVERING SPACE: WHERE A CLEAR SPACE IS CONFINED ON ALL OR PART OF THREE SIDES, ADDITIONAL MANEUVERING SPACE SHALL BE PROVIDED AS FOLLOWS:

6.1.1. FORWARD APPROACH: THE CLEAR SPACE AND ADDITIONAL MANEUVERING SPACE SHALL BE 36" WIDE MINIMUM WHERE THE DEPTH OF THE CONFINING ELEMENT EXCEEDS 24".

6.1.2. PARALLEL APPROACH: THE CLEAR SPACE AND ADDITIONAL MANEUVERING SPACE SHALL BE 60" WIDE MINIMUM WHERE THE DEPTH OF THE CONFINING ELEMENT EXCEEDS 15".

7. THE MINIMUM WHEELCHAIR PASSAGE WIDTH OR CLEAR SPACE WIDTH FOR A SINGLE WHEELCHAIR PASSAGE SHALL BE 48" PER PROWAG SECTION R302.3.
8. INITIAL OPERATION FOR THE KIOSK WILL HAVE 4G LTE CONNECTION SECTION R404. TO THE INTERNET.
9. THE KIOSKS HAVE BEEN DESIGN TO COMPLY WITH ALL ADA GUIDELINES INCLUDING VIEWING, OPERATION, AND ACCESSIBILITY.
10. THE MOBILE IKE EXPERIENCE WILL FOLLOW WEB CONTENT ACCESSIBILITY GUIDELINES (WCAG) TO WORK IN TANDEM WITH THE NATIVE ACCESSIBILITY FEATURES ON THE USER'S MOBILE DEVICE, INCLUDING TALKBACK AND VOICEOVER TOOLS.

SCOPE OF WORK

THE PROJECT CONSIST OF THE INSTALLATION OF ONE (1) DIGITAL INTERACTIVE KIOSKS AT THE LOCATION(S) INDICATED ON THIS PLANS SET. INSTALLER SHALL PROVIDE AND INCLUDE ALL WORKMANSHIP AND MATERIALS NECESSARY TO COMPLETE THE INSTALLATION INCLUDING BUT NOT LIMITED TO:

1. INSTALLATION OF THE KIOSKS TO THE FOUNDATION AS INDICATED ON PLANS TO NEW RECTANGULAR CONCRETE FOUNDATION.
2. ELECTRICAL SERVICE POINTS ARE EXISTING. CONNECT THE EXISTING ELECTRIC SERVICE TO THE NEW KIOSK AS INDICATED ON PLANS.
3. TESTING OF THE ELECTRICAL SERVICE INFRASTRUCTURE SHALL BE PERFORMED IN CONJUNCTION WITH A REPRESENTATIVE OF THE ENGINEER OF RECORD.
4. THE CONTRACTOR SHALL INSTALL THE KIOSK IN SUCH A WAY THAT THE KIOSK IS WITHIN THE PUBLIC R.O.W. AND IN COMPLIANCE WITH ALL APPLICABLE A.D.A. REQUIREMENTS
5. THE LOCATION OF KIOSKS HAS BEEN COORDINATE TO ENSURE THERE IS NO OBSTRUCTION OF THE SIGHT OF VEHICULAR SIGNS.
6. STAND-ALONE PEDESTRIAN KIOSKS SHOULD NOT BE INSTALLED WITHIN PEDESTRIAN CIRCULATION PATHS IN A MANNER THAT PERSONS AT THE KIOSK LOCK THE EFFECTIVE WIDTH OF THE PEDESTRIAN TRAVEL WAY.

MONUMENT SIGN SPECIFICATIONS AND FUNCTIONS


THE UNIT CONSISTS OF A UL/NRTL LISTED WEATHER AND VANDAL RESISTANT FREE STANDING ENCLOSURE DESIGNED TO COMPLY WITH THE FLORIDA BUILDING CODE AND OTHER APPLICABLE CODES INCLUDING THE NATIONAL ELECTRICAL CODE. THE UNIT HAS BEEN DESIGNED TO WITHSTAND WINDS OF 165 MPH. THE UNIT'S MAIN COMPONENTS ARE:

1. TWO (2) INTERACTIVE 65" VIDEO TOUCH SCREENS.
2. TWO (2) CAMERAS
3. ONE (1) CPU
4. ONE (1) WI-FI TRANSMITTER

MANUFACTURER: DYNASCAN MODEL NUMBER: CIO651DR5
NATIVE RESOLUTION: 1920 X 1080
ELECTRICAL POWER REQUIREMENT:

1. ONE-2-POLE, 20 AMP, 240 VOLTS CIRCUIT.
2. TOTAL LOAD: 1400/2200 WATTS (OPERATIONAL/PEAK)
3. VOLTAGE: 100-240 VOLTS AC, 50-60 HZ


WEIGHT: 832 LBS
CERTIFICATION CE / FCC / RoHS

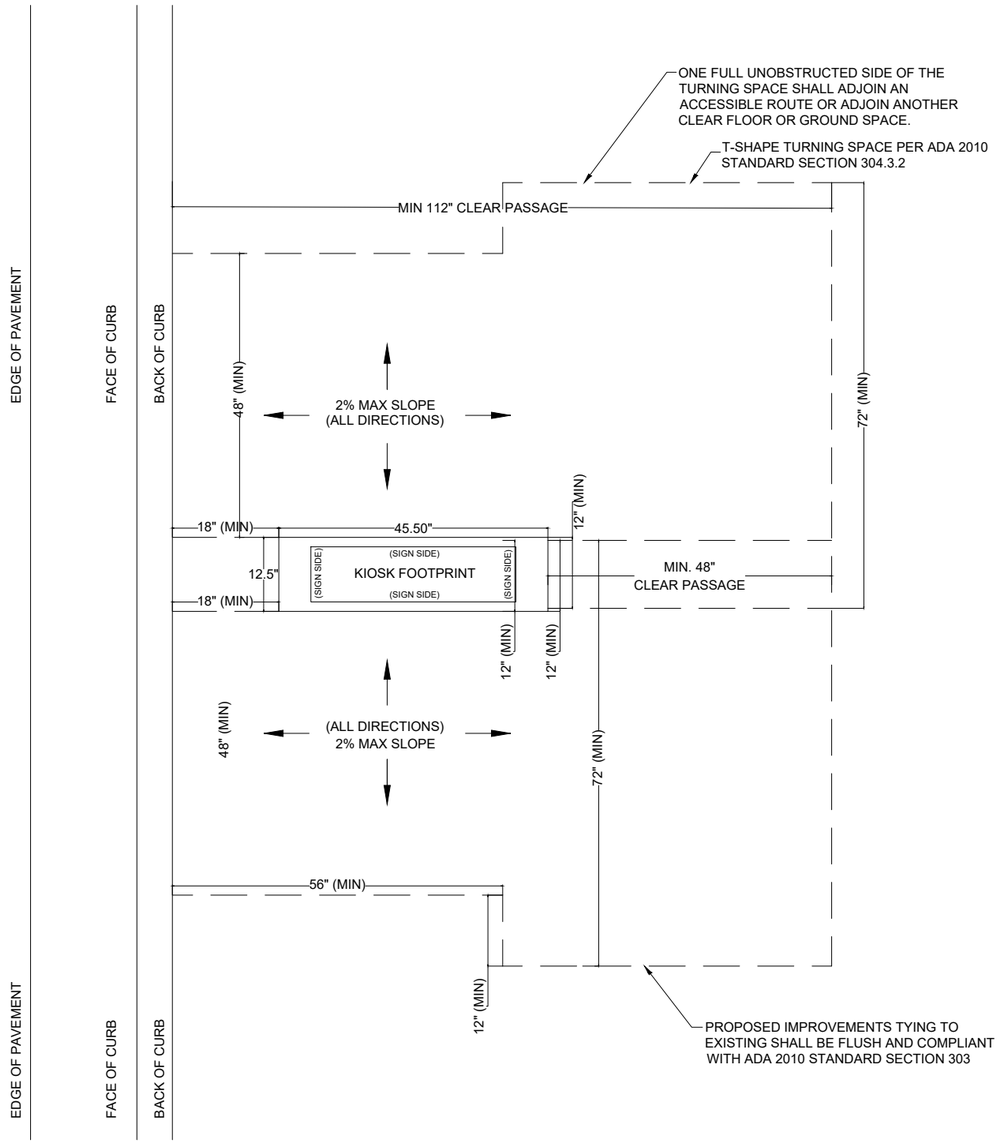

ADA T-SHAPED TURNAROUND SHAPE
NTS

NOTES:

KEY PLAN (NOT TO SCALE):

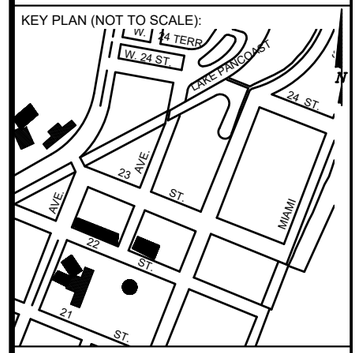

P.E. SEAL:

VANESSA A. MELA
LICENSE
No. 77676
STATE OF FLORIDA
PROFESSIONAL ENGINEER

MIAMIBEACH
PUBLIC WORKS DEPARTMENT
1700 CONVENTION CENTER DRIVE, MIAMI BEACH, FL.33139

CITY MANAGER: ALINA T. HUDAK
DIRECTOR: JOE GOMEZ, P.E.
CITY ENGINEER: CRISTINA ORTEGA CASTINEIRAS, P.E.

NO.	DATE	REVISION	APP'D. BY
5			
4			
3			
2			
1			

MainStreet ENGINEERING
7442 SW 48th Street, Miami, FL 33155
Tel.: (305) 456-3525
FL PE Certificate No.: 00008731

ENGINEER OF RECORD:
VANESSA A. MELA, P.E. NO. 77676

ENGINEER OF RECORD: VM
DESIGN ENGINEER: VM
DRAWN BY: KM
CHECKER: WP
SCALE:

NEIGHBORHOOD:
MIB-022: COLLINS AVENUE & 23RD STREET


TITLE: ADA NOTES, SCOPE OF WORK & KIOSK SPECIFICATIONS

File Name: MIB-022-GENERAL AND FOUNDATION.dwg
Survey Reference:
Field Book: N/A Page: N/A Work Order: N/A
Date: 02/09/2024 Sheet: 3 of 7 Drawing: G0-04



NOTES:

KEY PLAN (NOT TO SCALE):

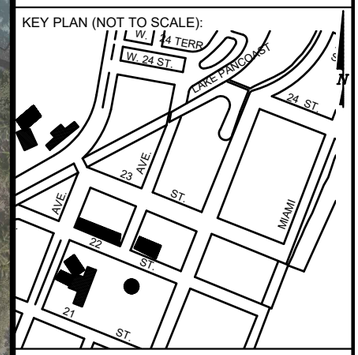

P.E. SEAL:

VANESSA A. MELA
LICENSE
No. 77676
STATE OF FLORIDA
PROFESSIONAL ENGINEER

Sunshine811

Call 811 or visit sunshine811.com two full business days before digging to have buried facilities located and marked.

Check positive response codes before you dig!

MIAMIBEACH

PUBLIC WORKS DEPARTMENT
1700 CONVENTION CENTER DRIVE, MIAMI BEACH, FL.33139

CITY MANAGER: ALINA T. HUDAK
DIRECTOR: JOE GOMEZ, P.E.
CITY ENGINEER: CRISTINA ORTEGA CASTINEIRAS, P.E.

NO.	DATE	REVISION	APP'D. BY
5			
4			
3			
2			
1			

MainStreet ENGINEERING
15442 SW 48th Street, Miami, FL 33185
Tel.: (305) 456-3005
FL PE Certificate No.: 00008731

ENGINEER OF RECORD:


VANESSA A. MELA, P.E. NO. 77676


ENGINEER OF RECORD: VM
DESIGN ENGINEER: VM
DRAWN BY: KM
CHECKER: WP
SCALE:

NEIGHBORHOOD:
MIB-022: COLLINS AVENUE & 23RD STREET

TITLE:
CIVIL SITE PLAN

File Name: MIB-022-CIVIL PLANS.dwg
Survey Reference:
Field Book: N/A Page: N/A Work Order: N/A
Date: 02/09/2024 Sheet: 4 of 7 Drawing: C1-01

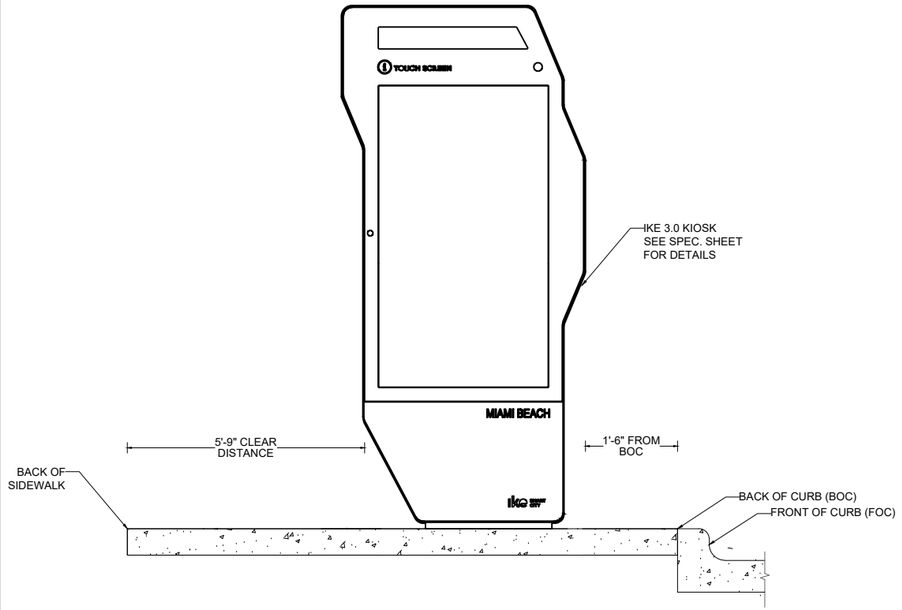

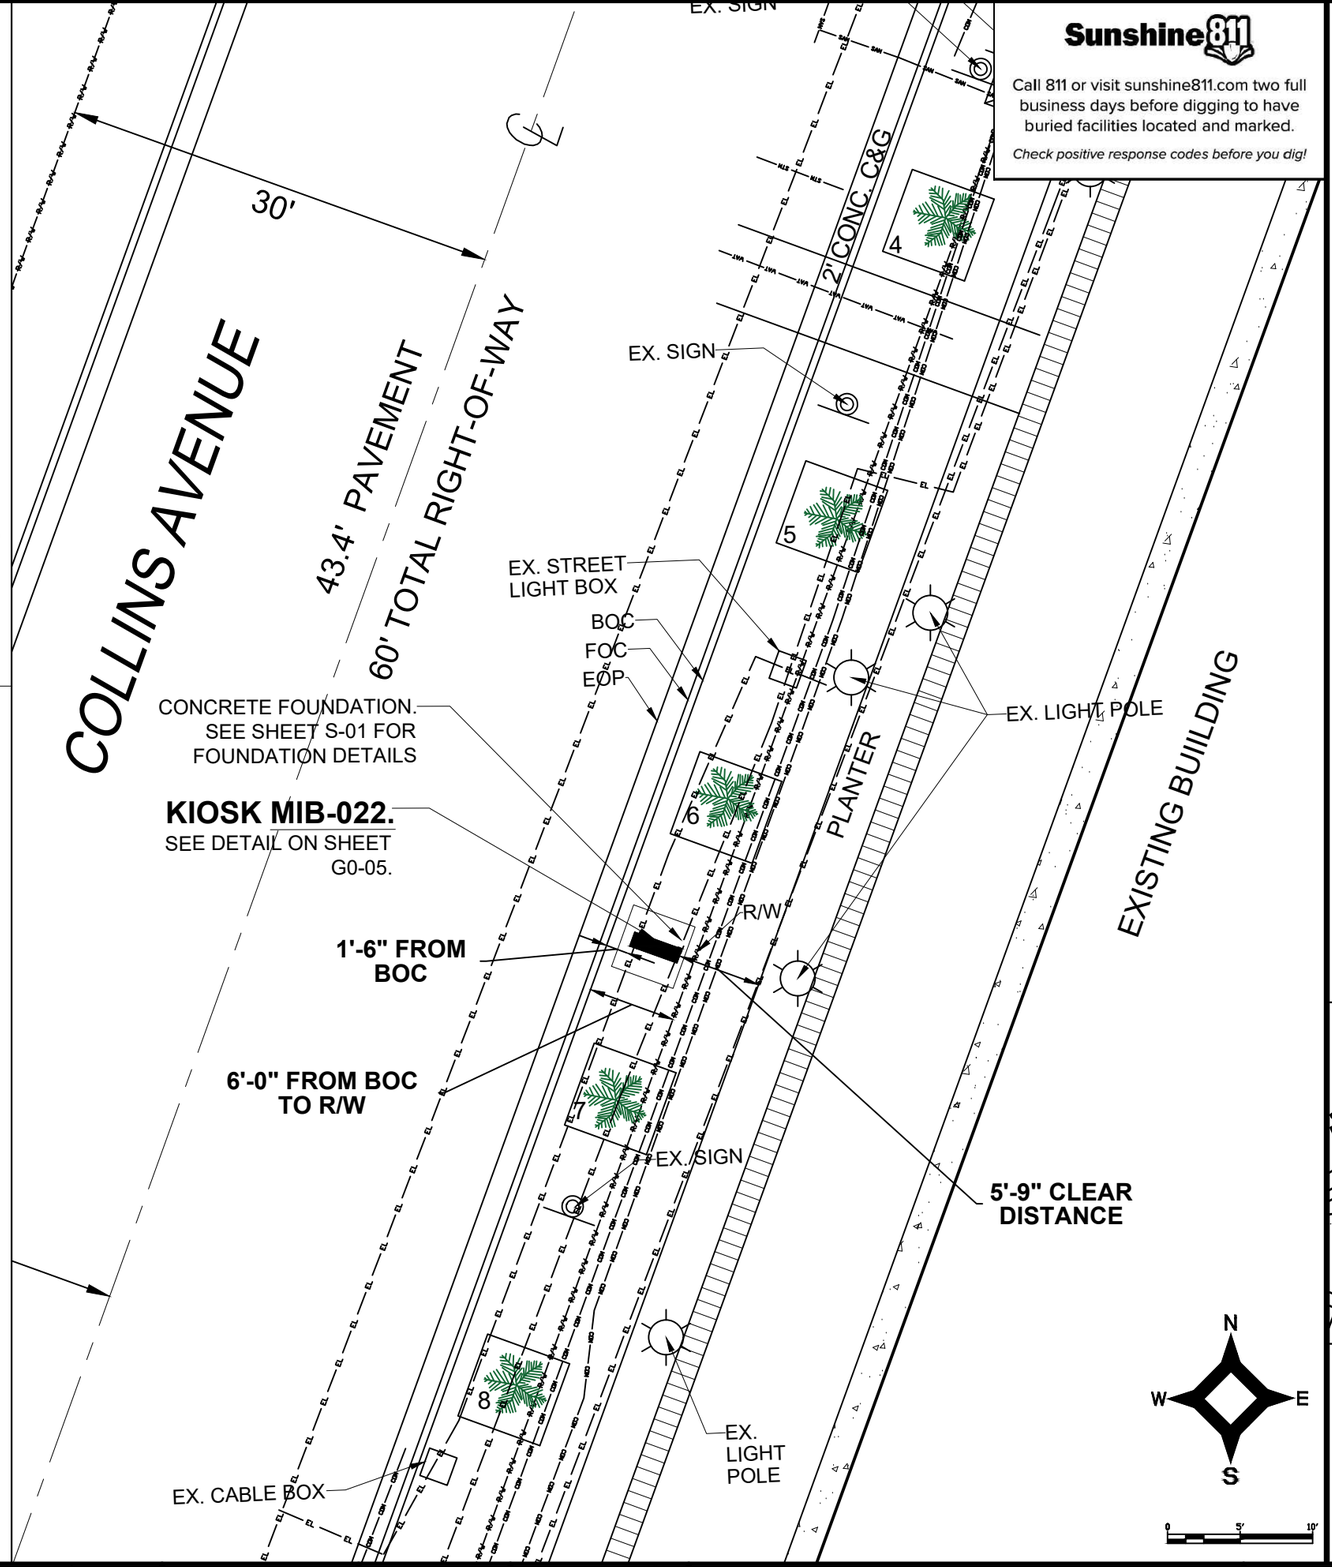


Sunshine811

Call 811 or visit sunshine811.com two full business days before digging to have buried facilities located and marked.


Check positive response codes before you dig!

NOTES:

KEY PLAN (NOT TO SCALE):

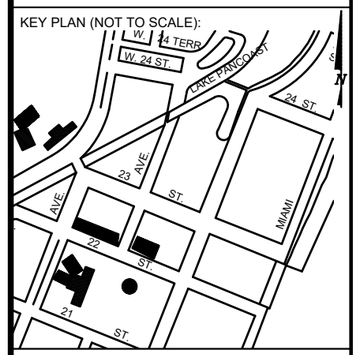

P.E. SEAL:

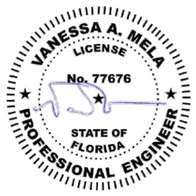

MIAMIBEACH

PUBLIC WORKS DEPARTMENT
1700 CONVENTION CENTER DRIVE, MIAMI BEACH, FL.33139

CITY MANAGER: ALINA T. HUDAK
DIRECTOR: JOE GOMEZ, P.E.
CITY ENGINEER: CRISTINA ORTEGA CASTINEIRAS, P.E.

NO.	DATE	REVISION	APP'D. BY
5			
4			
3			
2			
1			

MainStreet ENGINEERING
7443 SW 48th Street, Miami, FL 33155
Tel.: (305) 456-3005
FL PE Certificate No.: 00008731


ENGINEER OF RECORD:
VANESSA A. MELA, P.E. NO. 77676

ENGINEER OF RECORD: VM
DESIGN ENGINEER: VM
DRAWN BY: KM
CHECKER: WP
SCALE: 1"=5'

NEIGHBORHOOD:
MIB-022: COLLINS AVENUE & 23RD STREET

TITLE:
KIOSK MIB-022 ENGINEERING PLAN

File Name: MIB-022-CIVIL PLANS.dwg
Survey Reference:
Field Book: N/A Page: N/A Work Order: N/A
Date: 02/09/2024 Sheet: 5 of 7 Drawing: C1-02

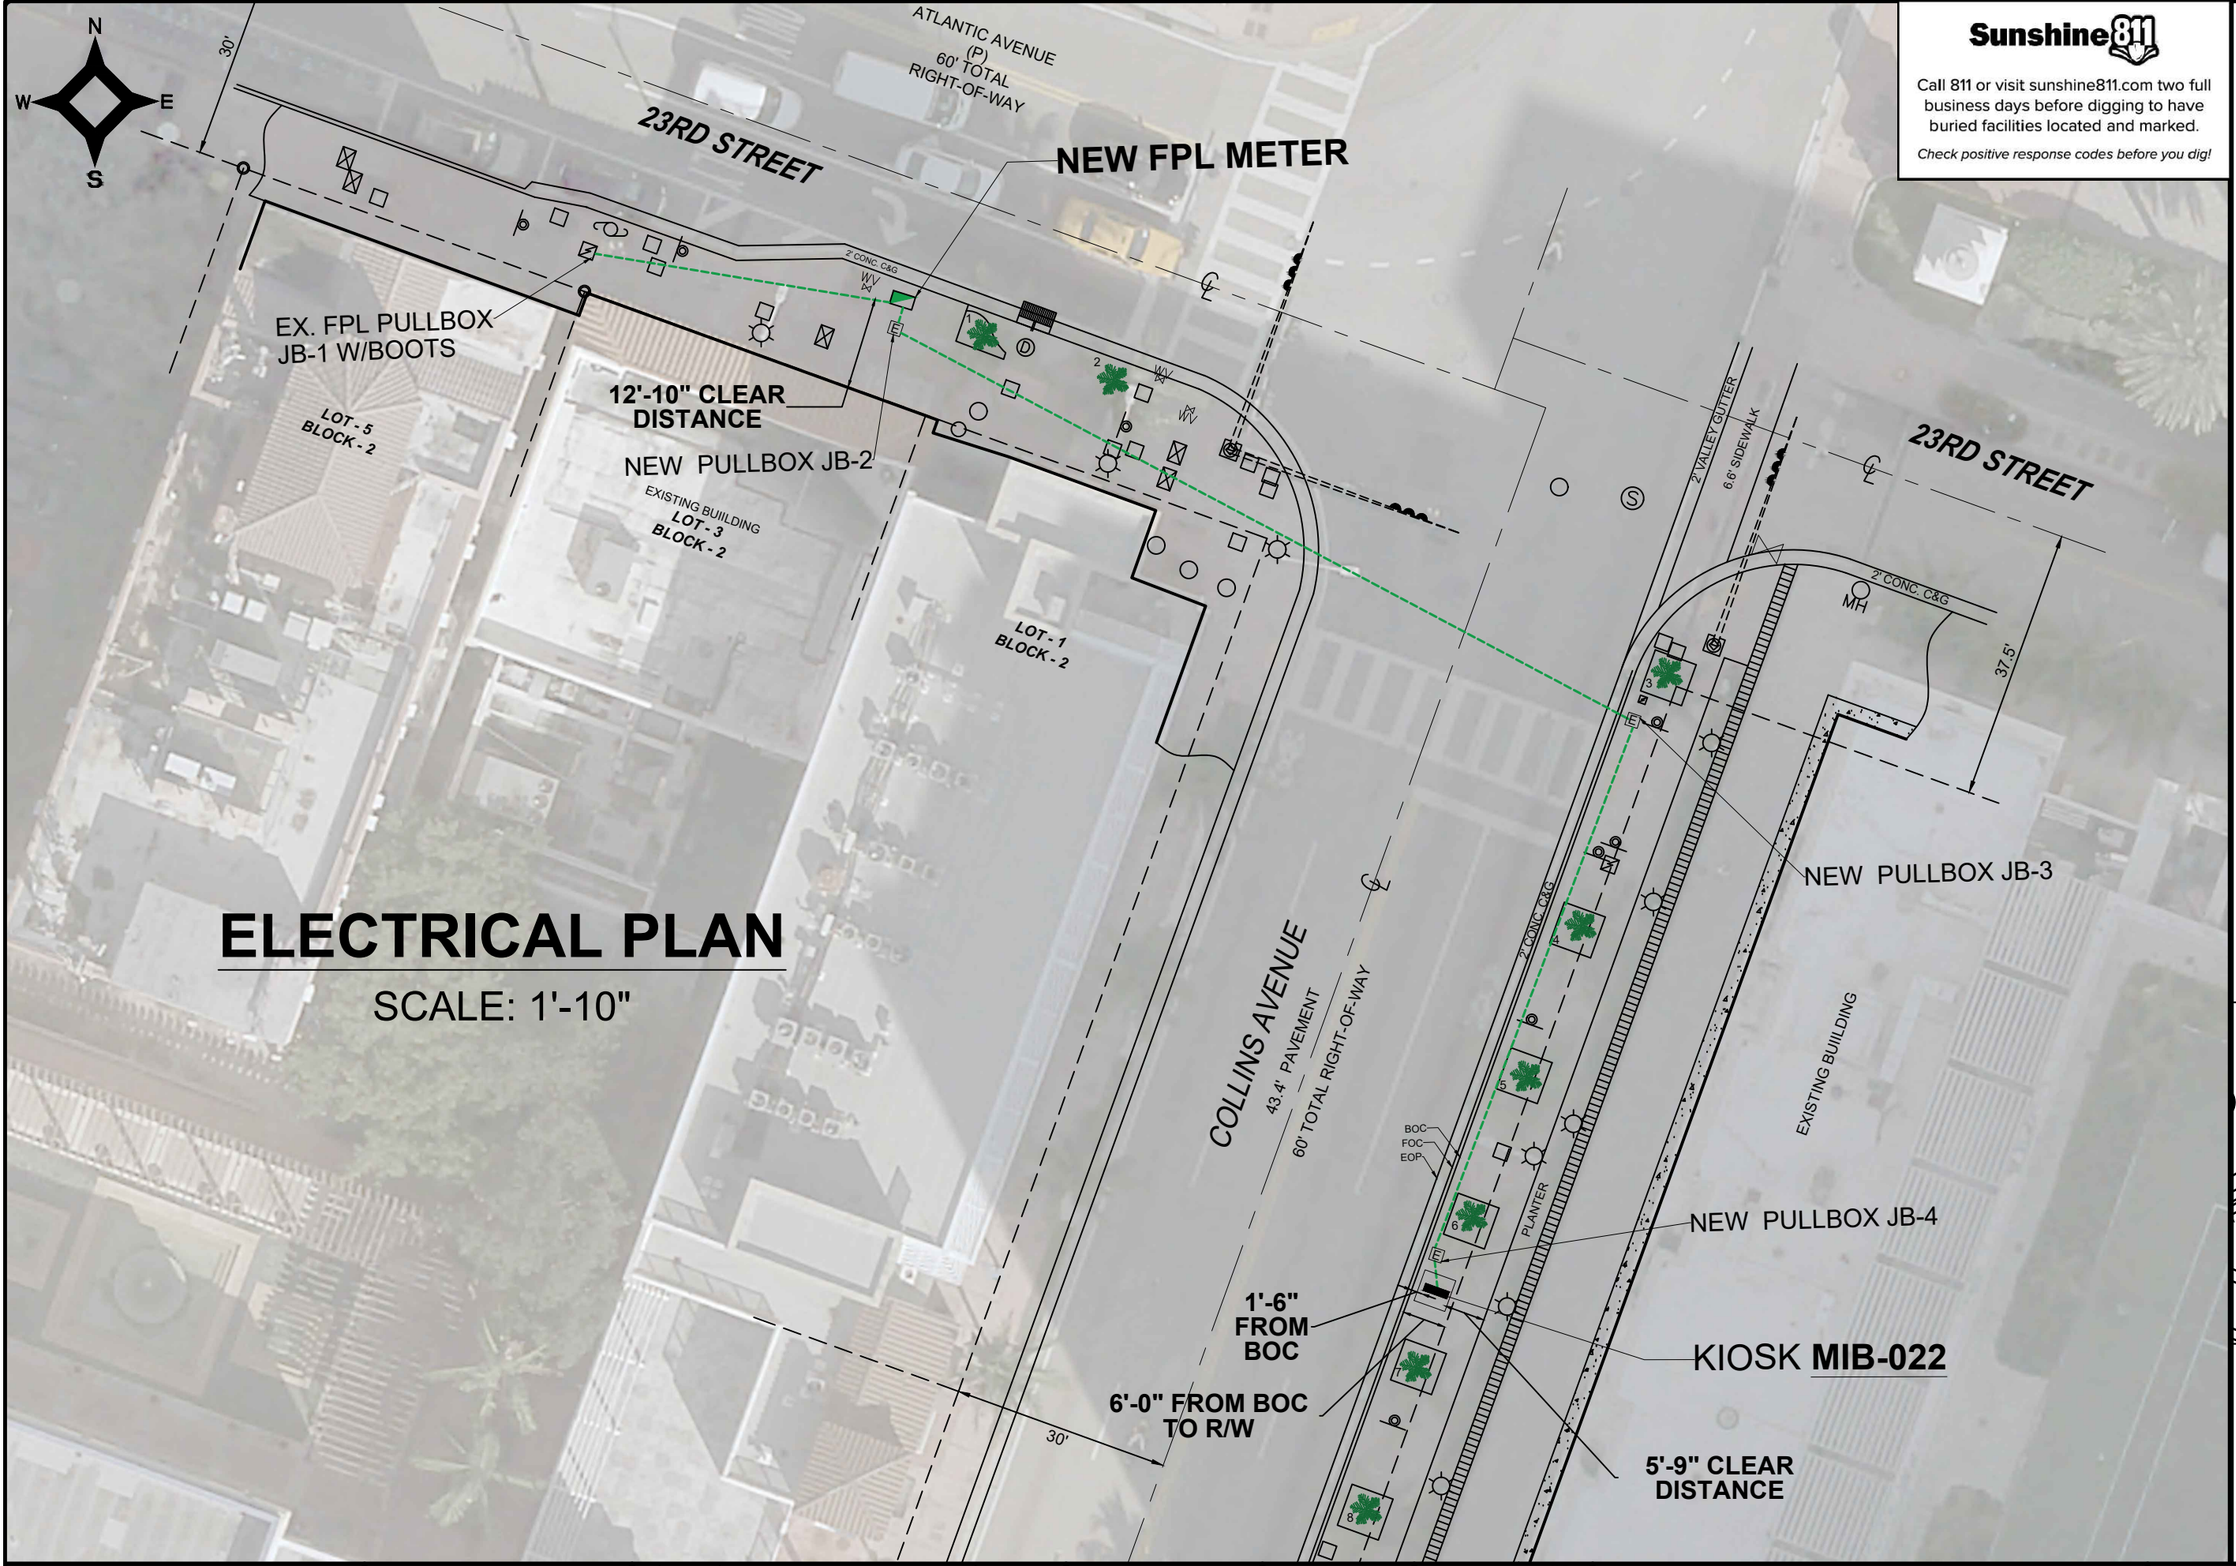

ELECTRICAL PLAN

SCALE: 1'-10"


Sunshine811

Call 811 or visit sunshine811.com two full business days before digging to have buried facilities located and marked.


Check positive response codes before you dig!

NOTES:

KEY PLAN (NOT TO SCALE):

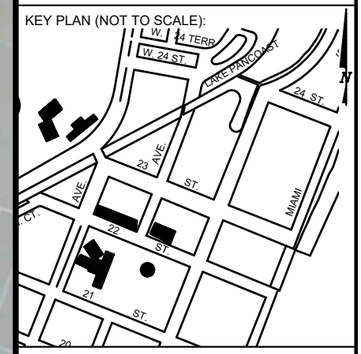

P.E. SEAL:

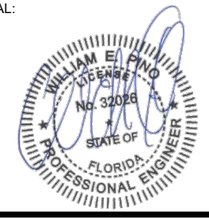

MIAMIBEACH

PUBLIC WORKS DEPARTMENT
1700 CONVENTION CENTER DRIVE, MIAMI BEACH, FL.33139

CITY MANAGER: ALINA T. HUDAK
DIRECTOR: JOE GOMEZ, P.E.
CITY ENGINEER: CRISTINA ORTEGA CASTINEIRAS, P.E.

NO.	DATE	REVISION	APP'D. BY
5			
4			
3			
2			
1			

MainStreet ENGINEERING
7442 SW 48th Street, Miami, FL 33155
Tel.: (305) 456-3525
FL PE Certificate No.: 00008731

ENGINEER OF RECORD:
WILLIAM E. PINO,
P.E. NO. 32026

ENGINEER OF RECORD: WP
DESIGN ENGINEER: WP
DRAWN BY: KM
CHECKER: WP
SCALE: 1"=10'

NEIGHBORHOOD:
MIB-022: COLLINS AVENUE & 23RD STREET

TITLE:
KIOSK MIB-022 ELECTRICAL PLAN

File Name: MIB-022-ELECTRICAL & TTC PLANS.dwg
Survey Reference:
Field Book: N/A Page: N/A Work Order: N/A
Date: 02/09/2024 Sheet: 6 of 7 Drawing: E1-01

MAP OF SPECIFIC PURPOSE TOPOGRAPHIC & TREE SURVEY

OF A PORTION OF
"COLLINS AVENUE"
CITY OF MIAMI BEACH, FL.
PLAT OF "THE OCEAN FRONT PROPERTY OF THE MIAMI BEACH IMPROVEMENT COMPANY"
PLAT BOOK 5, PAGE 7, MDCR

CERTIFICATE OF AUTHORIZATION # LB-8023

Survey Pros, Inc.

4348 SW 74TH AVENUE, MIAMI, FL. 33155
Tel: 305.767.6802
www.survey-pros.com

LEGEND

ABBREVIATIONS:

A = ARC DISTANCE
AC = AIR CONDITIONER PAD
BCR = BROWARD COUNTY RECORDS
BLDG = BUILDING
BM = BENCH MARK
BOB = BASIS OF BEARINGS
CBS = CONCRETE BLOCK & STUCCO
(C) = CALCULATED
C&G = CURB & GUTTER
CLF = CHAIN LINK FENCE
COL = COLUMN
D.E. = DRAINAGE EASEMENT
D.M.E. = DRAINAGE & MAINTENANCE EASEMENT
D/W = DRIVEWAY
EB = ELECTRIC BOX
ENC. = ENCROACHMENT
EP = EDGE OF PAVEMENT
EW = EDGE OF WATER
FDH = FOUND DRILL HOLE
FFE = FINISHED FLOOR ELEVATION
FIP = FOUND IRON PIPE (NO ID)
FIR = FOUND IRON ROD (NO ID)
FN = FOUND NAIL (NO ID)
FPL = FLORIDA POWER & LIGHT TRANSFORMER PAD
L.E. = LANDSCAPE EASEMENT
L.M.E. = LAKE MAINTENANCE EASEMENT
(M) = MEASURED
MDCR = MIAMI-DADE COUNTY RECORDS
MH = MAN HOLE
ML = MONUMENT LINE
(P) = PLAT
PB = PLAT BOOK
PC = POINT OF CURVATURE
POP = PERMANENT CONTROL POINT
PE = POOL EQUIPMENT PAD
PG = PAGE
PI = POINT OF INTERSECTION
PL = PLANTER
POB = POINT OF BEGINNING
POC = POINT OF COMMENCEMENT
PRC = POINT OF REVERSE CURVATURE
PRM = PERMANENT REFERENCE MONUMENT
PT = POINT OF TANGENCY
R = RADIUS DISTANCE
(R) = RECORD
R/W = RIGHT-OF-WAY
RES = RESIDENCE
SIP = SIP LB#8023
SND = SET NAIL & DISK LB#8023
STL = SURVEY TIE LINE
SWK = SIDEWALK
(TYP) = TYPICAL
UB = UTILITY BOX
U.E. = UTILITY EASEMENT
W/F = WOOD FENCE

SYMBOLS:

= TELEPHONE RISER
= CABLE TV RISER
= WATER METER
X 0.00 = ELEVATION
(00') = ORIGINAL LOT DISTANCE
Δ = CENTRAL ANGLE
= CENTER LINE
WV = WATER VALVE
= CURB INLET
= FIRE HYDRANT
= LIGHT POLE
= CATCH BASIN
= UTILITY POLE
= DRAINAGE MANHOLE
= SEWER MANHOLE
= SIGN
= METAL FENCE
= WOOD FENCE
= CHAIN LINK FENCE
= EASEMENT
= BOUNDARY LINE
= OVERHEAD UTILITY LINE
= ORIGINAL LOT LINE

ASPHALT | CONCRETE | PAVERS/ BRICK | TILES | COVERED AREA

GRAPHIC SCALE

30 0 15 30


1"=30'

TREE TABLE				
No.	COMMON NAME	DBH (Ø)	HEIGHT	CANOPY
1	PALM	10"	18'	12'
2	PALM	10"	18'	12'
3	PALM	10"	25'	10'
4	PALM	10"	25'	10'
5	PALM	10"	25'	10'
6	PALM	10"	25'	10'
7	PALM	10"	25'	10'
8	PALM	10"	25'	10'

IN CASE OF A DISPUTE AN ARBORIST REPORT WILL GOVERN.


SYMBOLS:

= COMMUNICATION LINE
= ELECTRIC LINE
= UNKNOWN
= STORM LINE
= WATER LINE
= SANITARY LINE

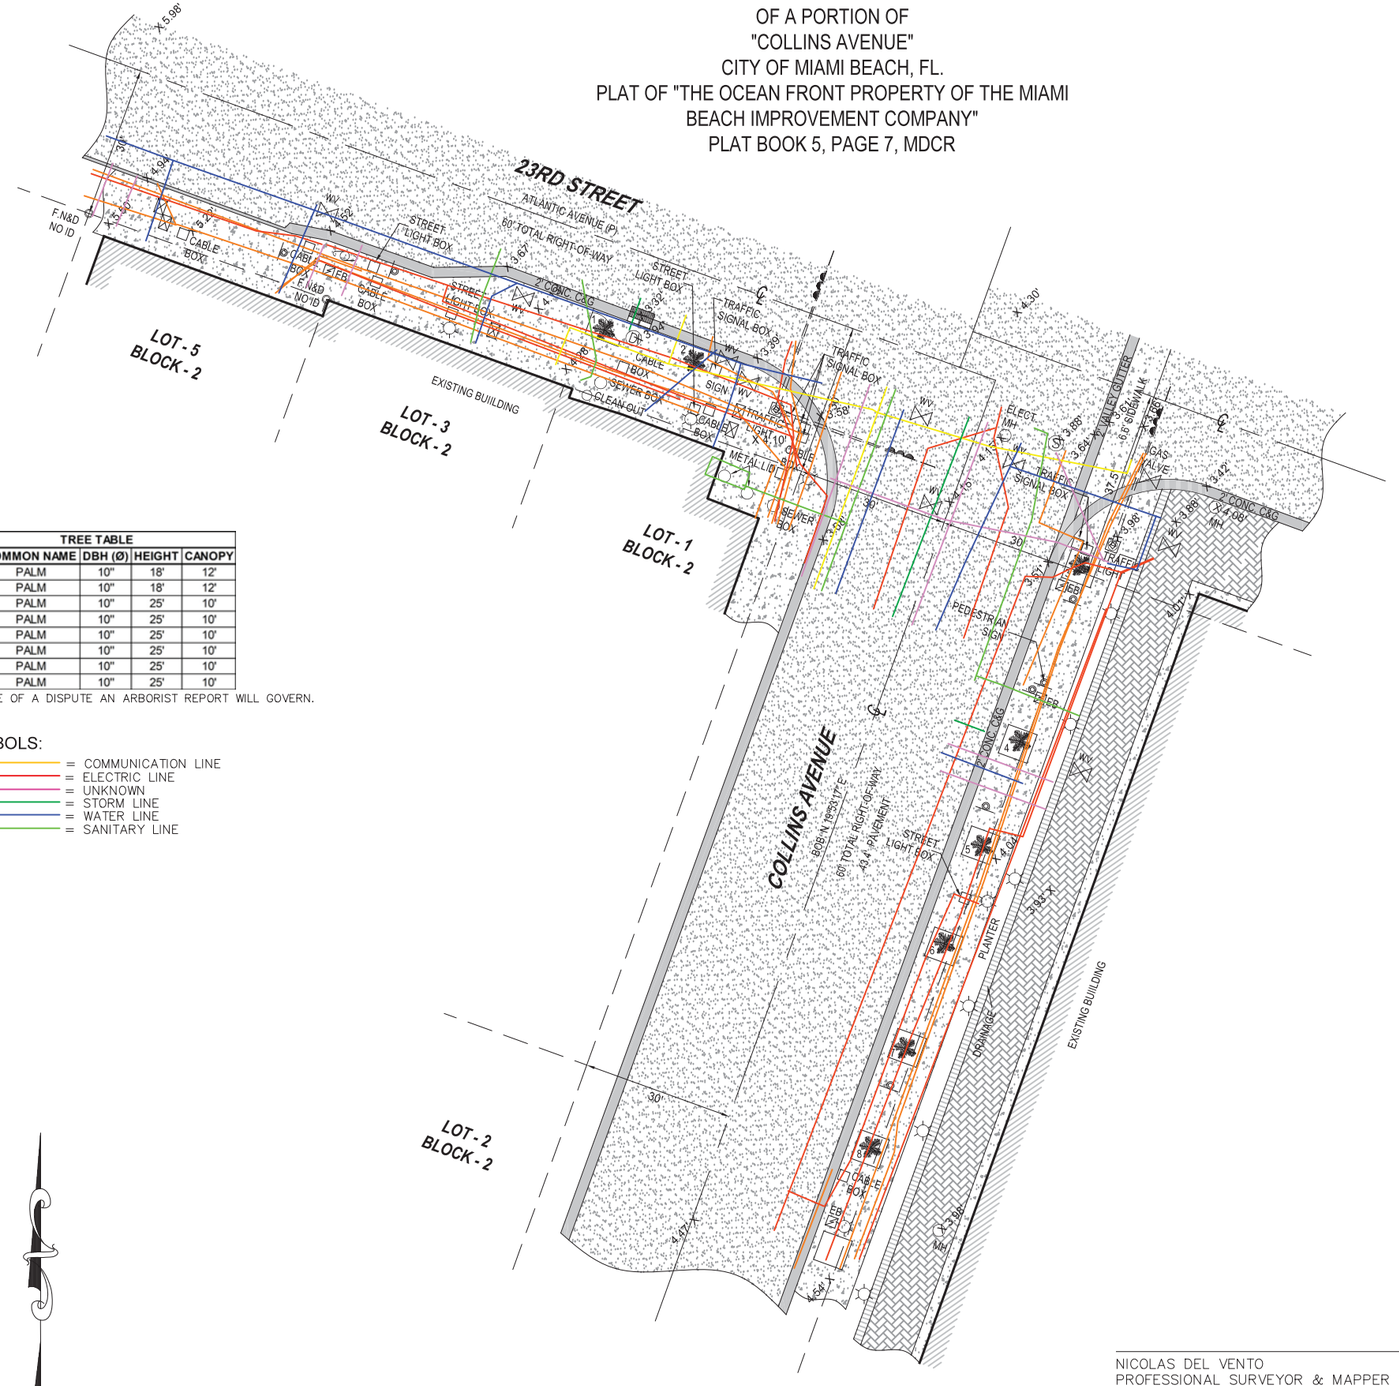

LOCATION SKETCH:

NOT TO SCALE

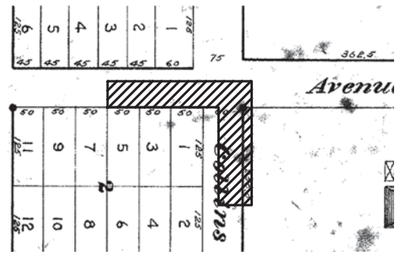

FLOOD ZONE INFORMATION:

THE GRAPHICALLY DEPICTED BUILDING(S) SHOWN ON THIS MAP OF SURVEY IS WITHIN ZONE AE.
BASE FLOOD ELEVATION 8.
COMMUNITY NAME & NUMBER CITY OF MIAMI BEACH 120651
MAP & PANEL NUMBER 12086C0317 SUFFIX L

SURVEYOR'S NOTES:

1. ELEVATIONS WHEN SHOWN REFER TO 1929 NATIONAL GEODETIC VERTICAL DATUM (NGVD 1929).
2. NO ATTEMPT WAS MADE TO LOCATE FOOTINGS/FOUNDATIONS, OR UNDERGROUND UTILITIES UNLESS OTHERWISE NOTED.
3. THE LANDS SHOWN HEREON HAVE NOT BEEN ABSTRACTED IN REGARDS TO MATTERS OF INTEREST BY OTHER PARTIES, SUCH AS EASEMENTS, RIGHTS OF WAYS, RESERVATIONS, ETC. ONLY PLATTED EASEMENTS ARE SHOWN.
4. THIS SURVEY WAS PREPARED FOR AND CERTIFIED TO THE PARTY(IES) INDICATED HEREON AND IS NOT TRANSFERABLE OR ASSIGNABLE WITHOUT WRITTEN CONSENT OF THIS FIRM.
5. ALL BOUNDARY LIMIT INDICATORS SET ARE STAMPED LB#8023.
6. THE BOUNDARY LIMITS ESTABLISHED ON THIS SURVEY ARE BASED ON THE LEGAL DESCRIPTION PROVIDED BY THE CLIENT OR ITS REPRESENTATIVE.
7. FENCE OWNERSHIP IS NOT DETERMINED. DIMENSIONS ARE TO THE INTERIOR PORTION OF THE FENCE.
8. ADDITIONS OR DELETIONS TO THIS SURVEY MAP AND/OR REPORT BY SOMEONE OTHER THAN THE SIGNING PARTY(IES) IS PROHIBITED WITHOUT WRITTEN CONSENT OF THE SIGNING PARTY(IES).
9. THIS SURVEY IS NOT VALID WITHOUT THE ORIGINAL SIGNATURE AND RAISED SEAL OF A FLORIDA LICENSED SURVEYOR AND MAPPER. OTHERWISE THIS MAP IS FOR INFORMATIONAL PURPOSES ONLY.
10. BEARINGS WHEN SHOWN ARE TO AN ASSUMED MERIDIAN AND BASED ON PLAT. THE CENTERLINE OF COLLINS AVENUE BEARS N 19°53'17" E.

SURVEYOR'S CERTIFICATION:

I HEREBY CERTIFY THAT THIS SURVEY IS TRUE AND CORRECT TO THE BEST OF MY KNOWLEDGE AND BELIEF AS RECENTLY SURVEYED AND DRAWN UNDER MY DIRECTION AND MEETS THE MINIMUM TECHNICAL STANDARDS SET FORTH BY THE FLORIDA STATE BOARD OF SURVEYORS AND MAPPERS IN CHAPTER 5J-17 FLORIDA ADMINISTRATIVE CODE PURSUANT TO SECTION 472.027 FLORIDA STATUE.

CERTIFIED TO:

MAIN STREET ENGINEERING

NICOLAS DEL VENTO
PROFESSIONAL SURVEYOR & MAPPER
STATE OF FLORIDA LIC. # 6945

SEAL

DATE OF ORIGINAL FIELD WORK: 09/06/2023


JOB NUMBER: 23089915

DRAWN BY: ADRIEL


CAD FILE: MAIN STREET ENGINEER

SHEET 1 OF 1

REVISION(S):

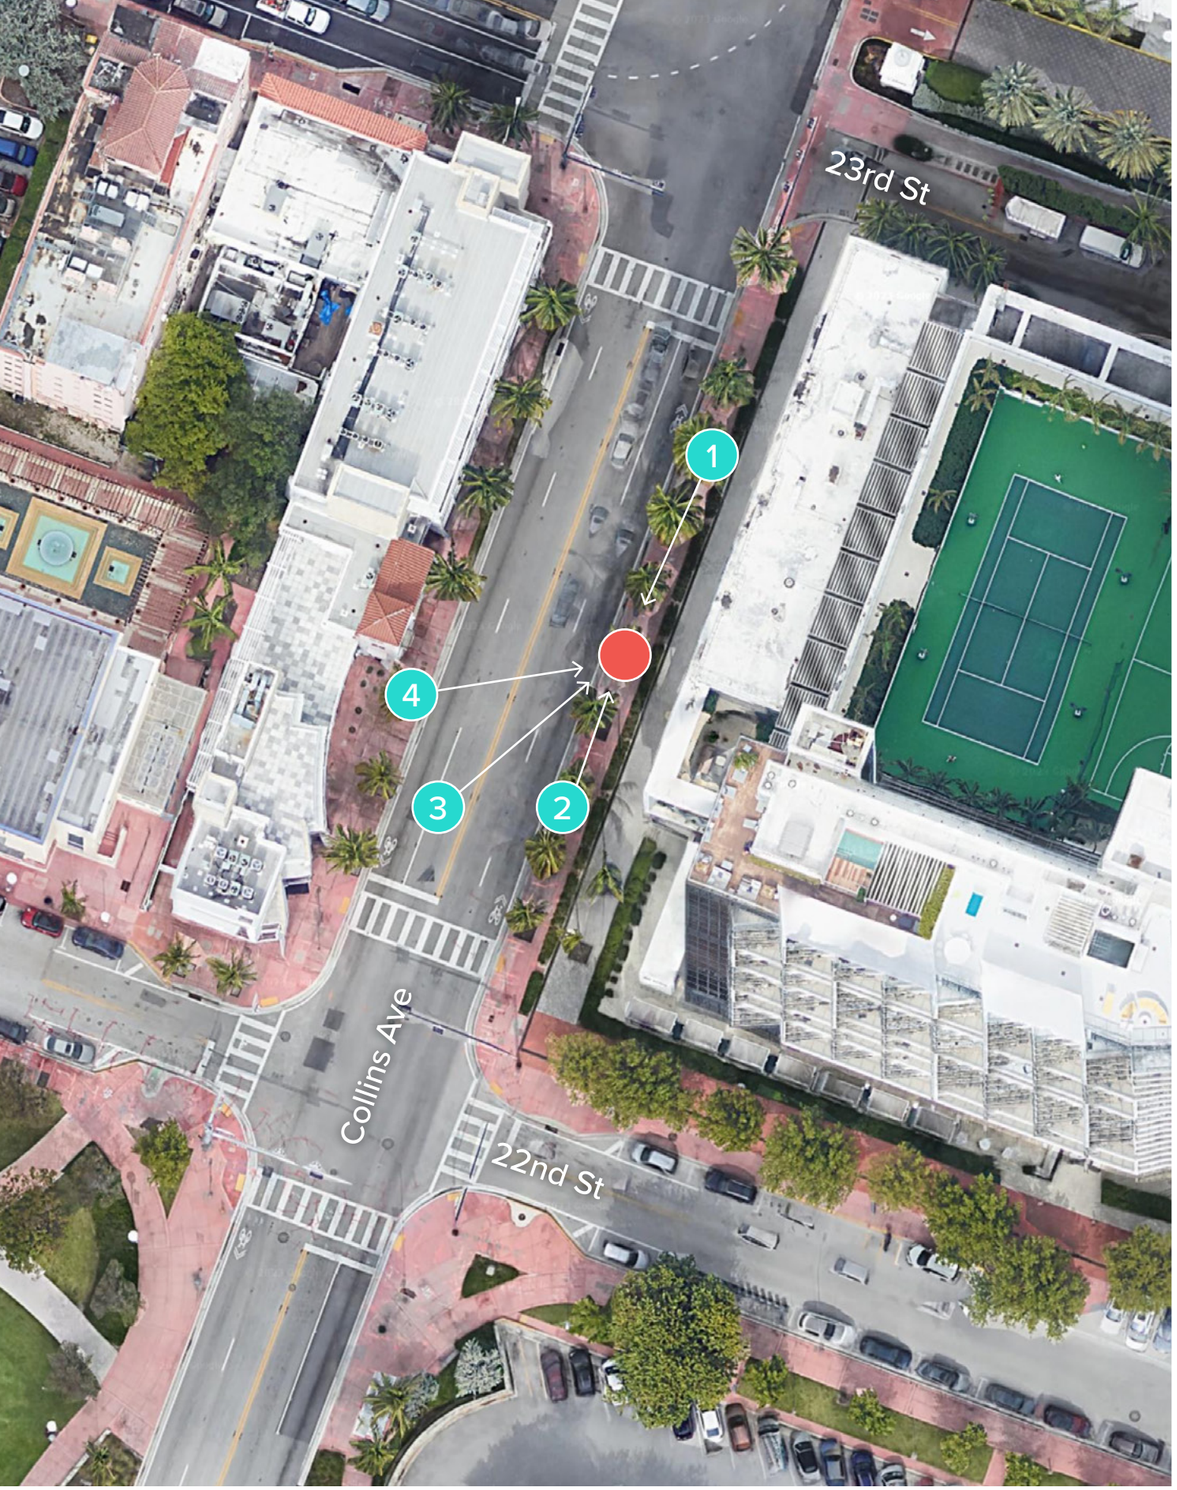


TEAL CIRCLES: PHOTOGRAPHER'S APPROXIMATE POSITION
RED CIRCLE: APPROXIMATE KIOSK POSITION

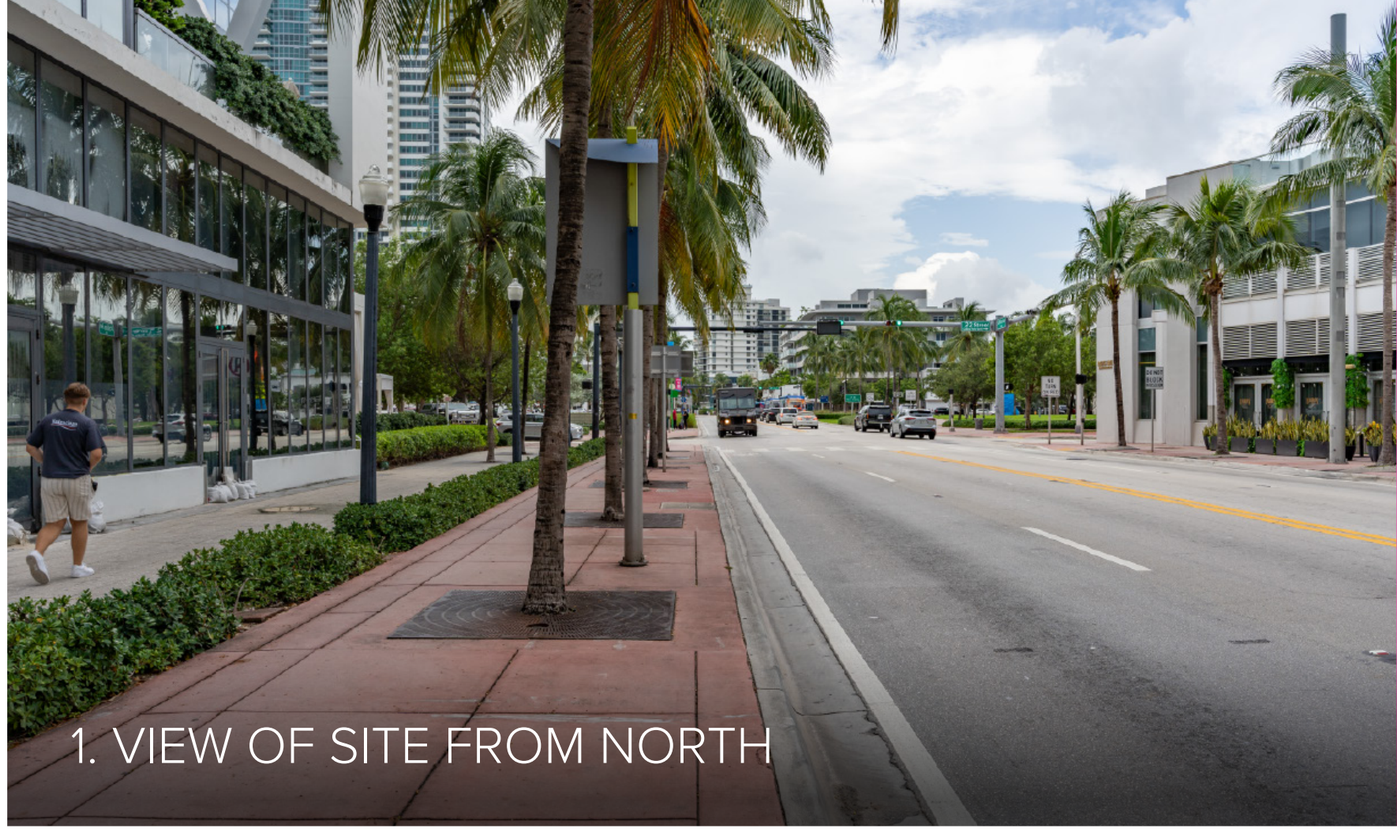

1. VIEW OF SITE FROM NORTH



2. VIEW OF SITE FROM SOUTH

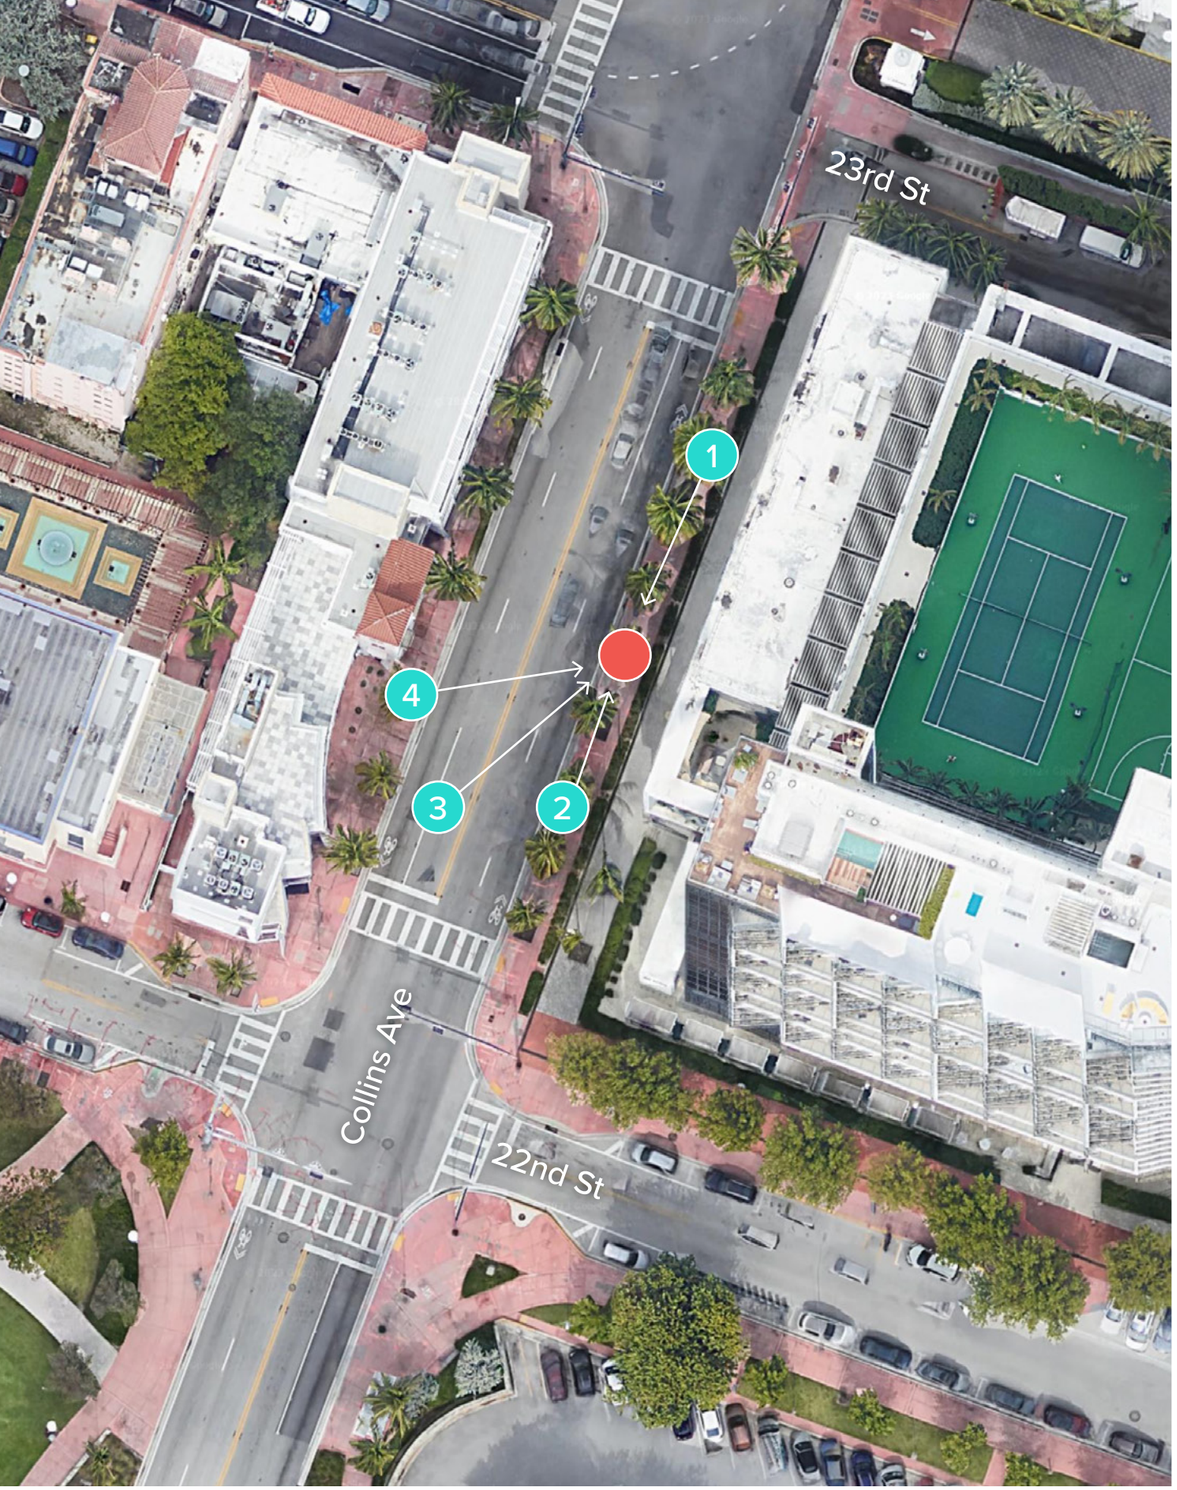

TEAL CIRCLES: PHOTOGRAPHER'S APPROXIMATE POSITION
RED CIRCLE: APPROXIMATE KIOSK POSITION



3. VIEW OF SITE FROM SOUTHWEST



4. VIEW OF SITE FROM WEST

MIAMIBEACH

PUBLIC WORKS DEPARTMENT

LINCOLN ROAD & WASHINGTON AVENUE
INTERACTIVE DIGITAL KIOSK DEPLOYMENT PROJECT
FEBRUARY 2024
IKE SMART CITY
MIB-004

MainStreet ENGINEERING
7442 SW 48th Street, Miami, Fl. 33155
Tel.: (305) 456-3505
FL PE Certificate No.: 00008731

CITY OF MIAMI BEACH

MAYOR: STEVEN MEINER


COMMISSIONERS: KRISTEN ROSEN GONZALEZ
LAURA DOMINGUEZ
ALEX J. FERNANDEZ
TANYA K. BHATT
DAVID SUAREZ
JOSEPH MAGAZINE

CITY MANAGER: ALINA T. HUDAK

CITY ATTORNEY: RAFAEL A. PAZ

PUBLIC WORKS DIRECTOR: JOE GOMEZ, P.E., F.FES

CITY ENGINEER: CRISTINA ORTEGA

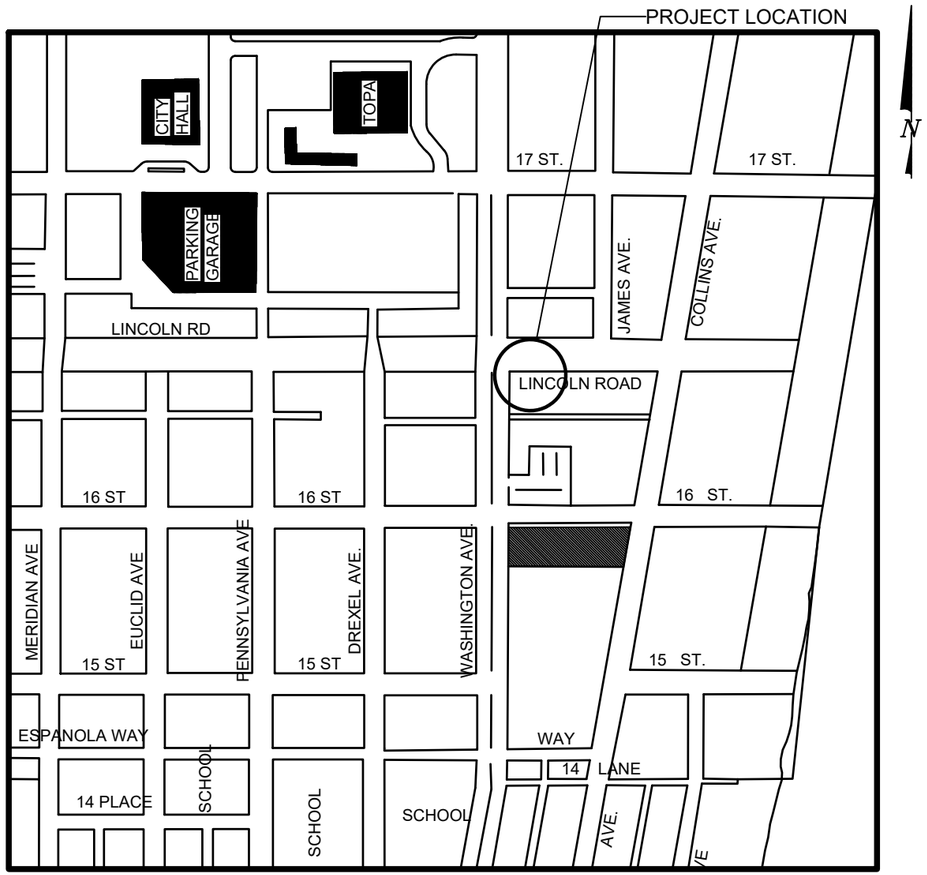

LOCATION MAP

INDEX OF PLANS

NUMBER	DISCIPLINE	SHEET NO.	DESCRIPTION	NOTES
1	GENERAL	G0-01	COVER SHEET	
2	GENERAL	G0-03	INDEX OF SHEETS	
3	GENERAL	G0-04	ADA NOTES, SCOPE OF WORK & KIOSK SPECIFICATIONS	
4	CIVIL	C1-01	CIVIL SITE PLAN	
5	CIVIL	C1-02	KIOSK MIB-004 ENGINEERING PLAN	
6	ELECTRICAL	E1-01	KIOSK MIB-004 ELECTRICAL PLAN	
7	SURVEY		KIOSK MIB-004 SITE SURVEY	

SCOPE OF WORK: THE PROJECT CONSISTS OF THE INSTALLATION OF ONE (1) DIGITAL INTERACTIVE KIOSK AND APPLICABLE INFRASTRUCTURE; STRUCTURAL FOUNDATION AND ELECTRICAL SERVICE AT THE LOCATION INDICATED ON THESE DESIGN PLANS.


Always call 811 two full business days before you dig to have underground utilities located and marked.
Sunshine811.com

ENGINEER OF RECORD: VANESSA A. MELA, P.E. NO. 77676

INDEX OF PLANS

NUMBER	DISCIPLINE	SHEET NO.	DESCRIPTION	NOTES
1	GENERAL	G0-01	COVER SHEET	
2	GENERAL	G0-03	INDEX OF SHEETS	
3	GENERAL	G0-04	ADA NOTES, SCOPE OF WORK & KIOSK SPECIFICATIONS	
4	CIVIL	C1-01	CIVIL SITE PLAN	
5	CIVIL	C1-02	KIOSK MIB-004 ENGINEERING PLAN	
6	ELECTRICAL	E1-01	KIOSK MIB-004 ELECTRICAL PLAN	
7	SURVEY		KIOSK MIB-004 SITE SURVEY	

PROJECT LOCATION
FLAMINGO PARK HISTORIC DISTRICT

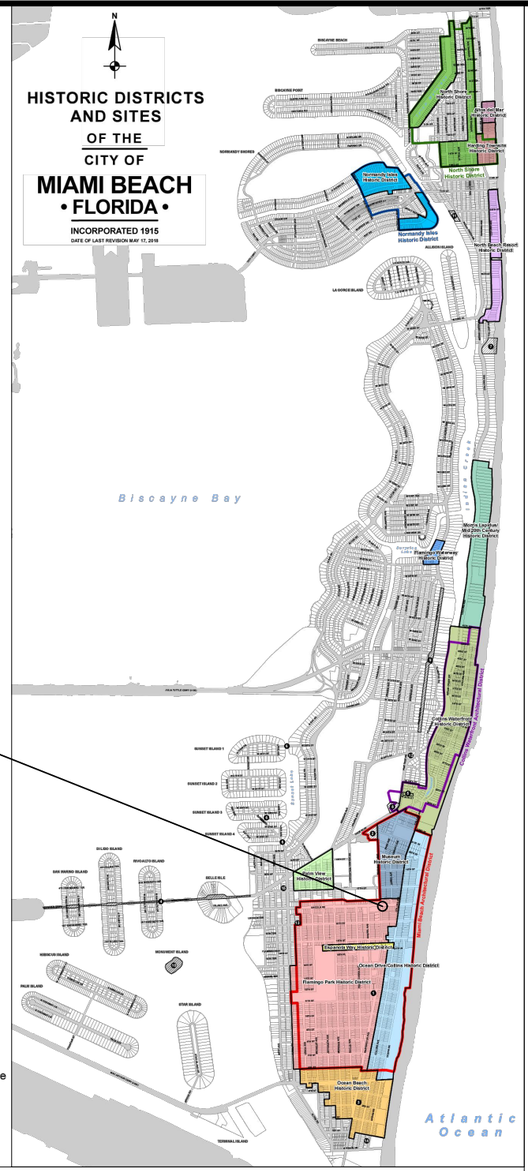

LOCAL HISTORIC DISTRICTS
- Espanola Way Historic District
- Altos del Mar Historic District
- Flamingo Park Historic District
- Ocean Drive/Collins Avenue Historic District
- Museum Historic District
- Ocean Beach Historic District
- Harding Townsite Historic District
- Palm View Historic District
- Collins Waterfront Historic District
- North Beach Resort Historic District
- Flamingo Waterway Historic District
- Morris Lapidus/Mid 20th Century Historic District
- North Shore Historic District
- Normandy Isles Historic District

NATIONAL REGISTER HISTORIC DISTRICTS
- Miami Beach Architectural District
- Normandy Isles Historic District
- North Shore Historic District
- Collins Waterfront Architectural District

LOCAL HISTORIC SITES
1. Old City Hall Historic Site
2. 21st St Recreation Center Historic Site
3. Congregation Beth Jacob Historic Site
4. Venetian Causeway Historic Site
5. Miami Beach Woman's Club Historic Site
6. Sunset Island Bridges Historic Structures
7. The Bath Club Historic Site
8. Dade Blvd Fire Station Historic Site
9. PineTree Dr Historic Roadway
10. Flagler Memorial and Monument Island Historic Site
11. 69th St Fire Station Historic Site
12. 28th St Obelisk and Pumping Station Historic Structure
13. 1600 Lenox Ave Historic Site
14. 36 Ocean Dr Historic Site
15. 1700 Alton Rd Historic Site

PROJECT DIRECTORY:

PROJECT NAME:
INTERACTIVE DIGITAL INFORMATION KIOSKS DEPLOYMENT PROJECT

JURISDICTION:
CITY OF MIAMI
DEPARTMENT OF RESILIENCE AND PUBLIC WORKS
MIAMI RIVERSIDE CENTER
444 S.W. 2nd AVENUE, 8th FLOOR
MIAMI, FLORIDA 33130
TEL: 305-416-1200

OWNER:
IKE SMART CITY
250 N HARTOFORD AVE
COLUMBUS, OH 43222
(614) 589-0087

ENGINEER OF RECORD:
MAINSTREET ENGINEERING
7035 SW 47 STREET, SUITE A
MIAMI, FL 33155
(305) 456-3505
PROJ. MGR: VANESSA MELA, P.E.
VMELA@MAINSTREETENG.COM

KIOSK MANUFACTURER:
DISPLAY DEVICE INC.
21075 WESTGATE RD.
GOLDEN, CO 80403
CONTACT: ERIC PERKINS
PHONE: (303) 929-4071

UTILITIES:

ELECTRICAL POWER: FLORIDA POWER & LIGHT COMPANY (FPL)

WATER & SEWER: MIAMI-DADE WATER & SEWAGE DEPARTMENT

TELEPHONE: AT&T

CABLE: COMCAST, XFINITY, ATT-UVERSE

GAS: FLORIDA GAS

SIDEWALK & STREET SYMBOLS


	ASPHALT		BRICK
	PAVER		CONCRETE
	UNIMPROVED		TILE
	GRAVEL		STAMPED CONCRETE

LEGEND AND ABBREVIATIONS

= PALM TREE
= TREE
= ORNAMENTAL TREE
O.R.B. = OFFICIAL RECORDS BOOK
PG. = PAGE
ELEV. = ELEVATION
TYP. = TYPICAL
CATV = CABLE TELEVISION
OHE = OVERHEAD ELECTRIC LINE
X 0.00 = SPOT ELEVATION
CONC. = CONCRETE
C.B.S. = CONCRETE BLOCK STUCCO
C.L.F. = CHAIN LINK FENCE
W.F. = WOOD FENCE
M.F. = METAL FENCE
RCP = REINFORCED CONCRETE PIPE
FF = FINISH FLOOR
(R) = RECORD
(C) = CALCULATED
(M) = MEASURE
LB = LICENSE BUSINESS
L = LENGTH
Δ = CENTRAL ANGLE
R = RADIUS
T = TANGENT
PT = POINT OF TANGENCY
PC = POINT OF CURVATURE
STA. = STATION
PI = POINT OF INTERSECTION
ID = IDENTIFICATION
MLP = METAL LIGHT POLE
CLP = CONCRETE LIGHT POLE
R/W = RIGHT-OF-WAY
P.B. = PLAT BOOK
= SECTION LINE
= CENTERLINE
= BASELINE
= MONUMENT LINE
TR = TRAFFIC SIGNAL BOX
TR = TRAFFIC SIGNAL CABINET
= BOLLARD
= PEDESTRIAN SIGNAL
= TRAFFIC SIGNAL MAST ARM
= SIGN
TV = CABLE TELEVISION BOX
= LIGHT POLE
E = ELECTRIC BOX
= UTILITY POLE
T = ELECTRIC TRANSFORMER
= GUY ANCHOR
E = ELECTRIC MANHOLE
E = ELECTRIC METER
= GAS VALVE
G = GAS UTILITY BOX
G = GAS MANHOLE
G = GAS TANK
G = GAS METER
C = COMMUNICATION BOX
C = COMMUNICATION MANHOLE
= GARBAGE RECEPTACLE
= HANDICAP PARKING SPACE
W = WATER METER
= IRRIGATION VALVE
= WATER VALVE
= FIRE HYDRANT
W = WATER BOX
= WATER CONNECTION
W = WATER MANHOLE
W = WATER TANK
W = WATER WELL
= WATER MARKING FLAG
= WATER MARKING SIGN
D = STORM MANHOLE
D = STORM METER
= CATCH BASIN
T = TELEPHONE MANHOLE
T = TELEPHONE BOX
N = NEWSPAPER DISPENSER
= MAILBOX
S = SANITARY MANHOLE
S = SANITARY BOX
S = SANITARY TANK
= SANITARY LIFT STATION
G = GREASE TRAP MANHOLE
= CLEANOUT
= PARKING METER
F = FIBER OPTIC BOX
= FIBER OPTIC MARKER SIGN
= MONITORING WELL
= FUEL TANK
U = UNKNOWN UTILITY BOX
U = UNKNOWN UTILITY METER
U = UNKNOWN UTILITY MANHOLE
U = UNKNOWN UTILITY VALVE
= UNKNOWN UTILITY MARKER FLAG
S = SANITARY VALVE
= RAILROAD SIGN
= FLAGPOLE
= PROPERTY LINE
= ELECTRICAL OUTLET

NOTES:

KEY PLAN (NOT TO SCALE):

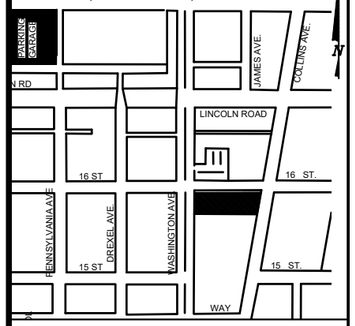

P.E. SEAL:

VANESSA A. MELA LICENSE No. 77676 STATE OF FLORIDA PROFESSIONAL ENGINEER

MIAMIBEACH
PUBLIC WORKS DEPARTMENT
1700 CONVENTION CENTER DRIVE, MIAMI BEACH, FL.33139

CITY MANAGER: ALINA T. HUDAK
DIRECTOR: JOE GOMEZ, P.E.
CITY ENGINEER: CRISTINA ORTEGA CASTINEIRAS, P.E.

NO.	DATE	REVISION	APP'D. BY
5			
4			
3			
2			
1			

MainStreet ENGINEERING
7035 SW 47th Street, Miami, FL 33155
TEL: (305) 456-3505
FL PE Certificate No.: 00008731

ENGINEER OF RECORD:
VANESSA A. MELA, P.E. NO. 77676

ENGINEER OF RECORD: VM
DESIGN ENGINEER: VM
DRAWN BY: KM
CHECKER: WP
SCALE:

NEIGHBORHOOD:
MIB-004: LINCOLN RD & WASHINGTON AVE

TITLE:
INDEX OF SHEETS

File Name: MIB-004-GENERAL AND FOUNDATION.dwg
Survey Reference:
Field Book: N/A Page: N/A Work Order: N/A
Date: 02/09/2024 Sheet: 2 of 7 Drawing: G0-03

ADA NOTES

1. ALL CONSTRUCTION ACTIVITIES SHALL BE COMPLETED IN FULL COMPLIANCE WITH THE AMERICANS WITH DISABILITIES ACT (ADA). CLEAR SPACES IN FRONT OF KIOSK SHALL HAVE THE FOLLOWING CHARACTERISTICS:
2. SURFACES SHALL BE FIRM, STABLE, AND SLIP RESISTANT AND OTHERWISE COMPLY WITH PROWAG SECTION R302.7 AND SHALL HAVE A RUNNING SLOPE CONSISTENT WITH GRADE OF THE ADJACENT PEDESTRIANT ACCESS ROUTE AND CROSS SLOPE OF 1.50% +/-0.50%)
3. SIZE: CLEAR SPACES SHALL BE 48" MINIMUM BY 48" MINIMUM.
4. POSITION: UNLESS OTHERWISE SPECIFIED, CLEAR SPACES SHALL BE POSITIONED FOR EITHER FORWARD OR PARALLEL APPROACH TO THE KIOSK.
5. APPROACH: ONE FULL UNOBSTRUCTED SIDE OF A CLEAR SPACE SHALL ADJOIN A PEDESTRIAN ACCESS ROUTE OR ADJOIN ANOTHER CLEAR SPACE.
6. MANEUVERING SPACE: WHERE A CLEAR SPACE IS CONFINED ON ALL OR PART OF THREE SIDES, ADDITIONAL MANEUVERING SPACE SHALL BE PROVIDED AS FOLLOWS:

6.1.1. FORWARD APPROACH: THE CLEAR SPACE AND ADDITIONAL MANEUVERING SPACE SHALL BE 36" WIDE MINIMUM WHERE THE DEPTH OF THE CONFINING ELEMENT EXCEEDS 24".

6.1.2. PARALLEL APPROACH: THE CLEAR SPACE AND ADDITIONAL MANEUVERING SPACE SHALL BE 60" WIDE MINIMUM WHERE THE DEPTH OF THE CONFINING ELEMENT EXCEEDS 15".

7. THE MINIMUM WHEELCHAIR PASSAGE WIDTH OR CLEAR SPACE WIDTH FOR A SINGLE WHEELCHAIR PASSAGE SHALL BE 48" PER PROWAG SECTION R302.3.
8. INITIAL OPERATION FOR THE KIOSK WILL HAVE 4G LTE CONNECTION SECTION R404. TO THE INTERNET.
9. THE KIOSKS HAVE BEEN DESIGN TO COMPLY WITH ALL ADA GUIDELINES INCLUDING VIEWING, OPERATION, AND ACCESSIBILITY.
10. THE MOBILE IKE EXPERIENCE WILL FOLLOW WEB CONTENT ACCESSIBILITY GUIDELINES (WCAG) TO WORK IN TANDEM WITH THE NATIVE ACCESSIBILITY FEATURES ON THE USER'S MOBILE DEVICE, INCLUDING TALKBACK AND VOICEOVER TOOLS.

SCOPE OF WORK

THE PROJECT CONSIST OF THE INSTALLATION OF ONE (1) DIGITAL INTERACTIVE KIOSKS AT THE LOCATION(S) INDICATED ON THIS PLANS SET. INSTALLER SHALL PROVIDE AND INCLUDE ALL WORKMANSHIP AND MATERIALS NECESSARY TO COMPLETE THE INSTALLATION INCLUDING BUT NOT LIMITED TO:

1. INSTALLATION OF THE KIOSKS TO THE FOUNDATION AS INDICATED ON PLANS TO NEW RECTANGULAR CONCRETE FOUNDATION.
2. ELECTRICAL SERVICE POINTS ARE EXISTING. CONNECT THE EXISTING ELECTRIC SERVICE TO THE NEW KIOSK AS INDICATED ON PLANS.
3. TESTING OF THE ELECTRICAL SERVICE INFRASTRUCTURE SHALL BE PERFORMED IN CONJUNCTION WITH A REPRESENTATIVE OF THE ENGINEER OF RECORD.
4. THE CONTRACTOR SHALL INSTALL THE KIOSK IN SUCH A WAY THAT THE KIOSK IS WITHIN THE PUBLIC R.O.W. AND IN COMPLIANCE WITH ALL APPLICABLE A.D.A. REQUIREMENTS
5. THE LOCATION OF KIOSKS HAS BEEN COORDINATE TO ENSURE THERE IS NO OBSTRUCTION OF THE SIGHT OF VEHICULAR SIGNS.
6. STAND-ALONE PEDESTRIAN KIOSKS SHOULD NOT BE INSTALLED WITHIN PEDESTRIAN CIRCULATION PATHS IN A MANNER THAT PERSONS AT THE KIOSK LOCK THE EFFECTIVE WIDTH OF THE PEDESTRIAN TRAVEL WAY.

MONUMENT SIGN SPECIFICATIONS AND FUNCTIONS


THE UNIT CONSISTS OF A UL/NRTL LISTED WEATHER AND VANDAL RESISTANT FREE STANDING ENCLOSURE DESIGNED TO COMPLY WITH THE FLORIDA BUILDING CODE AND OTHER APPLICABLE CODES INCLUDING THE NATIONAL ELECTRICAL CODE. THE UNIT HAS BEEN DESIGNED TO WITHSTAND WINDS OF 165 MPH. THE UNIT'S MAIN COMPONENTS ARE:

1. TWO (2) INTERACTIVE 65" VIDEO TOUCH SCREENS.
2. TWO (2) CAMERAS
3. ONE (1) CPU
4. ONE (1) WI-FI TRANSMITTER

MANUFACTURER: DYNASCAN MODEL NUMBER: CIO651DR5
NATIVE RESOLUTION: 1920 X 1080
ELECTRICAL POWER REQUIREMENT:

1. ONE-2-POLE, 20 AMP, 240 VOLTS CIRCUIT.
2. TOTAL LOAD: 1400/2200 WATTS (OPERATIONAL/PEAK)
3. VOLTAGE: 100-240 VOLTS AC, 50-60 HZ


WEIGHT: 832 LBS
CERTIFICATION CE / FCC / RoHS

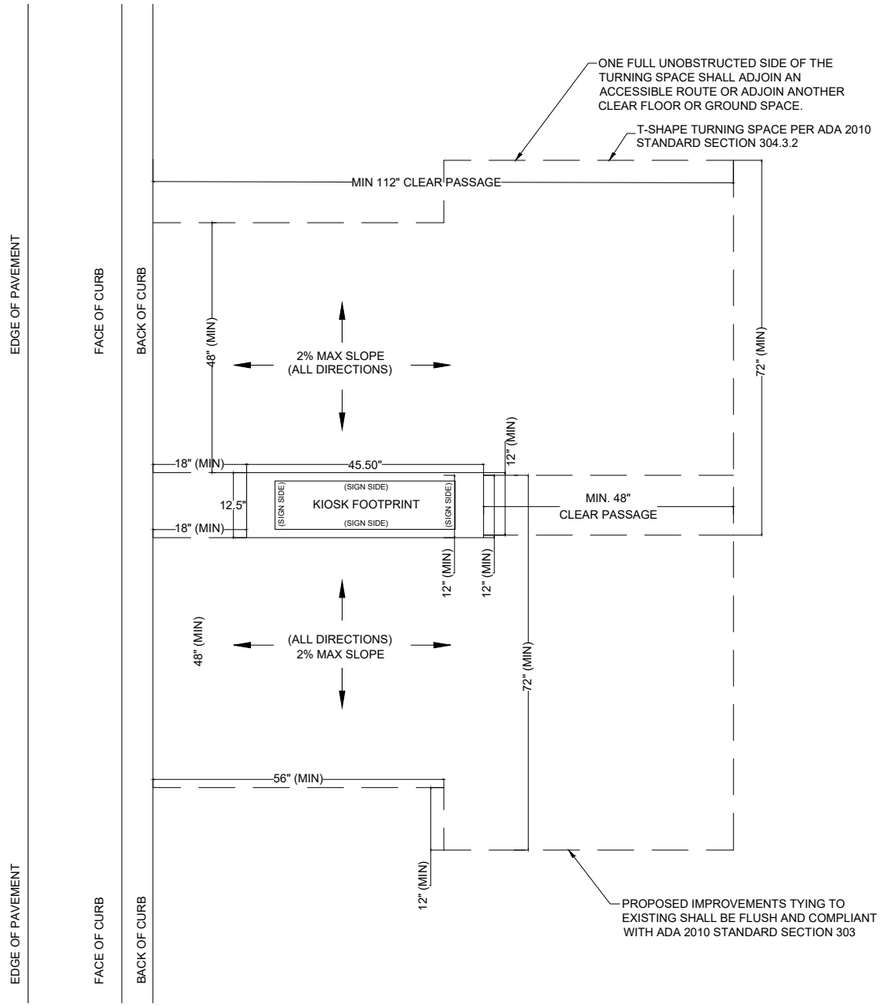

ADA T-SHAPED TURNAROUND SHAPE
NTS

NOTES:

KEY PLAN (NOT TO SCALE):

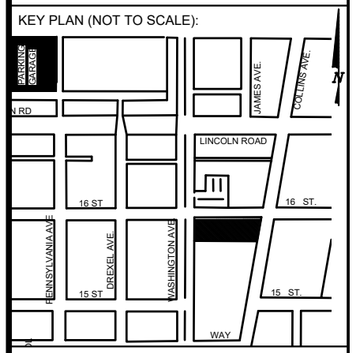

P.E. SEAL:

VANESSA A. MELA LICENSE No. 77676 STATE OF FLORIDA PROFESSIONAL ENGINEER

MIAMIBEACH
PUBLIC WORKS DEPARTMENT
1700 CONVENTION CENTER DRIVE, MIAMI BEACH, FL.33139

CITY MANAGER: ALINA T. HUDAK
DIRECTOR: JOE GOMEZ, P.E.
CITY ENGINEER: CRISTINA ORTEGA CASTINEIRAS, P.E.

NO.	DATE	REVISION	APP'D. BY
5			
4			
3			
2			
1			

MainStreet ENGINEERING
7442 SW 48th Street, Miami, FL 33155
Tel.: (305) 456-3500
FL PE Certificate No.: 00008731

ENGINEER OF RECORD:
VANESSA A. MELA, P.E. NO. 77676

ENGINEER OF RECORD: VM
DESIGN ENGINEER: VM
DRAWN BY: KM
CHECKER: WP
SCALE:

NEIGHBORHOOD: MIB-004: LINCOLN RD & WASHINGTON AVE

TITLE: ADA NOTES, SCOPE OF WORK & KIOSK SPECIFICATIONS

File Name: MIB-004-GENERAL AND FOUNDATION.dwg
Survey Reference:
Field Book: N/A Page: N/A Work Order: N/A
Date: 02/09/2024 Sheet: 3 of 7 Drawing: G0-04



Sunshine811

Call 811 or visit sunshine811.com two full business days before digging to have buried facilities located and marked.

Check positive response codes before you dig!


LEGEND

AREA WHERE NO STRUCTURE OR PLANTING WHICH OBSTRUCTS TRAFFIC VISIBILITY BETWEEN THE HEIGHT OF TWO FEET AND TEN FEET ABOVE THE STREET CORNER GRADE IS ALLOWED. REFER TO CITY OF MIAMI BEACH CODE OF ORDINANCES SECTION 142–1135


NO PLANTING OR STRUCTURE PERMITTED WITHIN THESE LIMITS WHICH OBSTRUCTS TRAFFIC VISIBILITY.

E.P. EDGE OF PAVEMENT

R/W RIGHT OF WAY

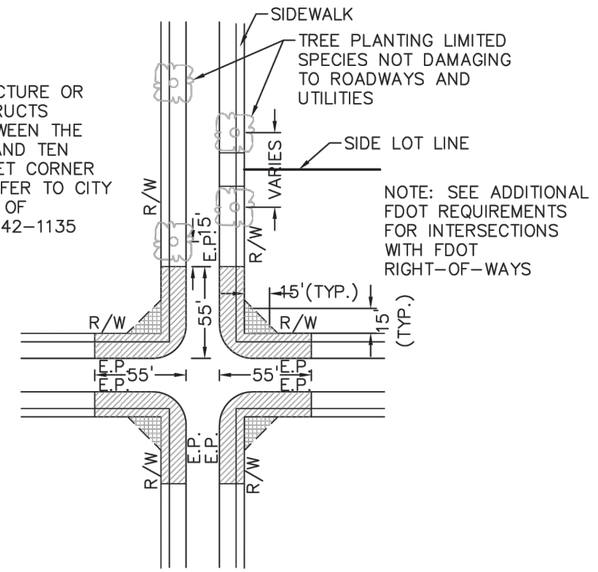

PLAN VIEW
N.T.S.

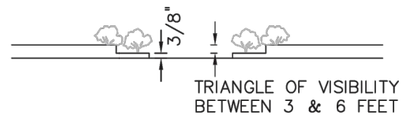

TRIANGLE OF VISIBILITY BETWEEN 3 & 6 FEET

ELEVATION VIEW
N.T.S.

NOTES:

1. AT INTERSECTIONS WITH ALL–WAY STOP CONTROL, THE FIRST STOPPED VEHICLE ON ONE APPROACH SHOULD BE VISIBLE TO THE DRIVERS OF THE FIRST STOPPED VEHICLES ON EACH OF THE OTHER APPROACHES. THERE ARE NO OTHER SIGHT DISTANCE CRITERIA APPLICABLE TO INTERSECTIONS WITH ALL–WAY STOP CONTROL AND, INDEED, ALL–WAY CONTROL MAY BE THE BEST OPTION AT A LIMITED NUMBER OF INTERSECTIONS WHERE SIGHT DISTANCE FOR OTHER CONTROL TYPES CANNOT BE ATTAINED.
2. FOR TWO–WAY STOP INTERSECTIONS, SIGHT DISTANCE CRITERIA FOR STOP CONTROLLED INTERSECTIONS ARE LONGER THAN STOPPING SIGHT DISTANCE TO ENSURE THAT THE INTERSECTION OPERATES SMOOTHLY. MINOR– ROAD VEHICLE OPERATORS CAN WAIT UNTIL THEY CAN PROCEED SAFELY WITHOUT A MAJOR–ROAD VEHICLE TO STOP.


MIAMIBEACH
PUBLIC WORKS DEPARTMENT
1700 CONVENTION CENTER DRIVE, MIAMI BEACH, FL.33139

APPROVED	REVISED	TITLE:	DETAIL
	07/2020 09/2020	SIGHT RESTRICTIONS AT INTERSECTIONS WITH NO DEDICATED RADII	10-26


SIGHT TRIANGLE CLEARANCE

NOTES:

KEY PLAN (NOT TO SCALE):

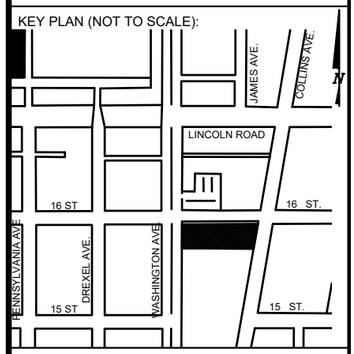

P.E. SEAL:

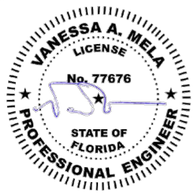

MIAMIBEACH
PUBLIC WORKS DEPARTMENT
1700 CONVENTION CENTER DRIVE, MIAMI BEACH, FL.33139

CITY MANAGER: ALINA T. HUDAK
DIRECTOR: JOE GOMEZ, P.E.
CITY ENGINEER: CRISTINA ORTEGA CASTINEIRAS, P.E.

NO.	DATE	REVISION	APP'D. BY
5			
4			
3			
2			
1			

MainStreet ENGINEERING
7442 SW 48th Street, Miami, FL 33155
Tel.: (305) 456–3505
FL PE Certificate No.: 00008731


ENGINEER OF RECORD:
VANESSA A. MELA, P.E. NO. 77676


ENGINEER OF RECORD: VM
DESIGN ENGINEER: VM
DRAWN BY: KM
CHECKER: WP
SCALE:


NEIGHBORHOOD:
MIB-004: LINCOLN RD & WASHINGTON AVE

TITLE:
CIVIL SITE PLAN

File Name: MIB-004-CIVIL PLANS.dwg
Survey Reference:
Field Book: N/A Page: N/A Work Order: N/A
Date: 02/09/2024 Sheet: 4 of 7 Drawing: C1-01

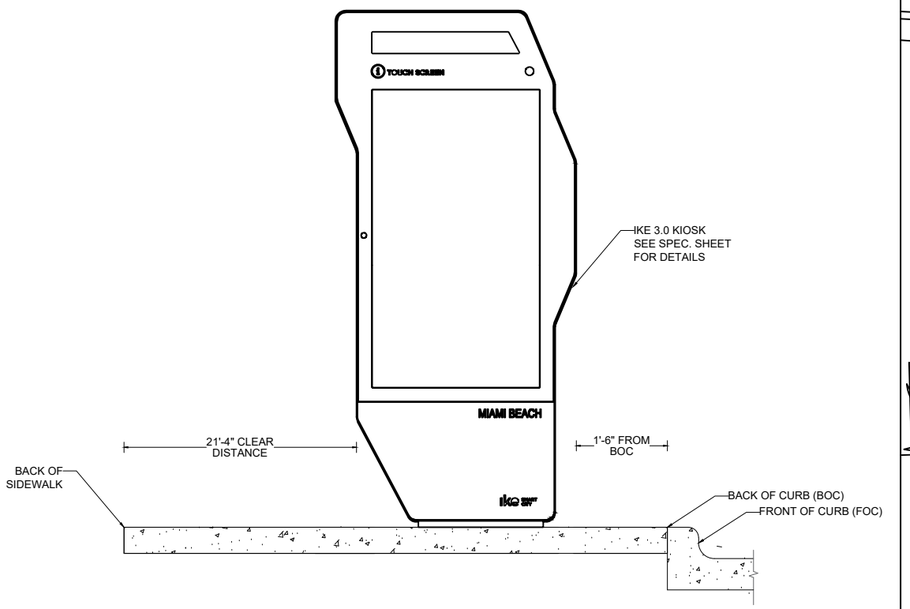

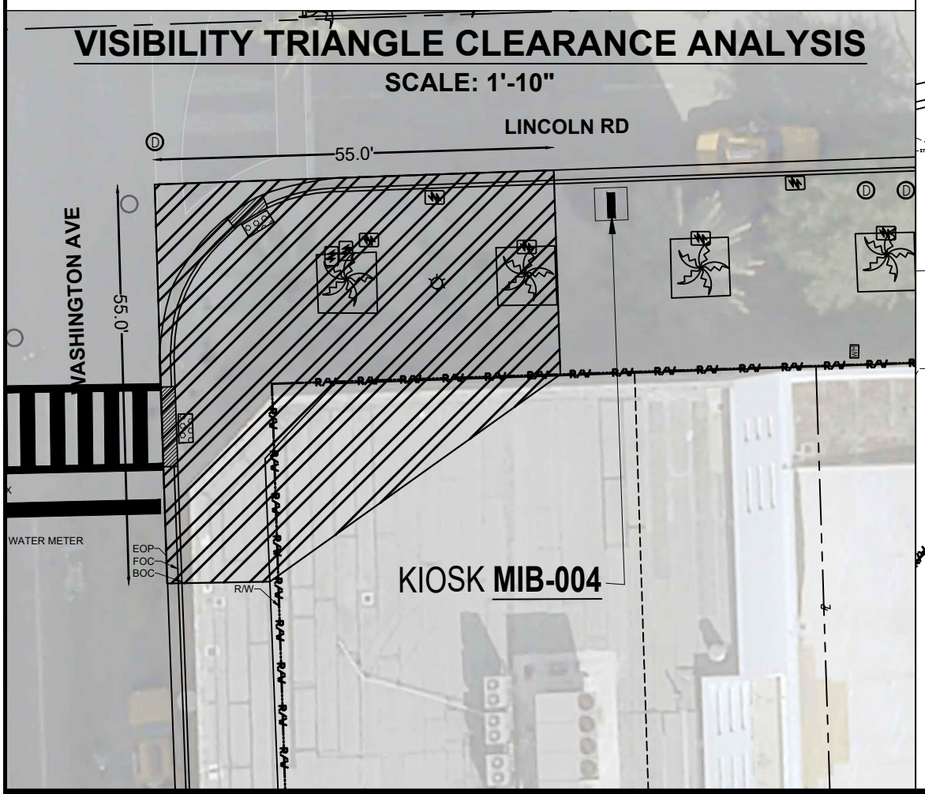

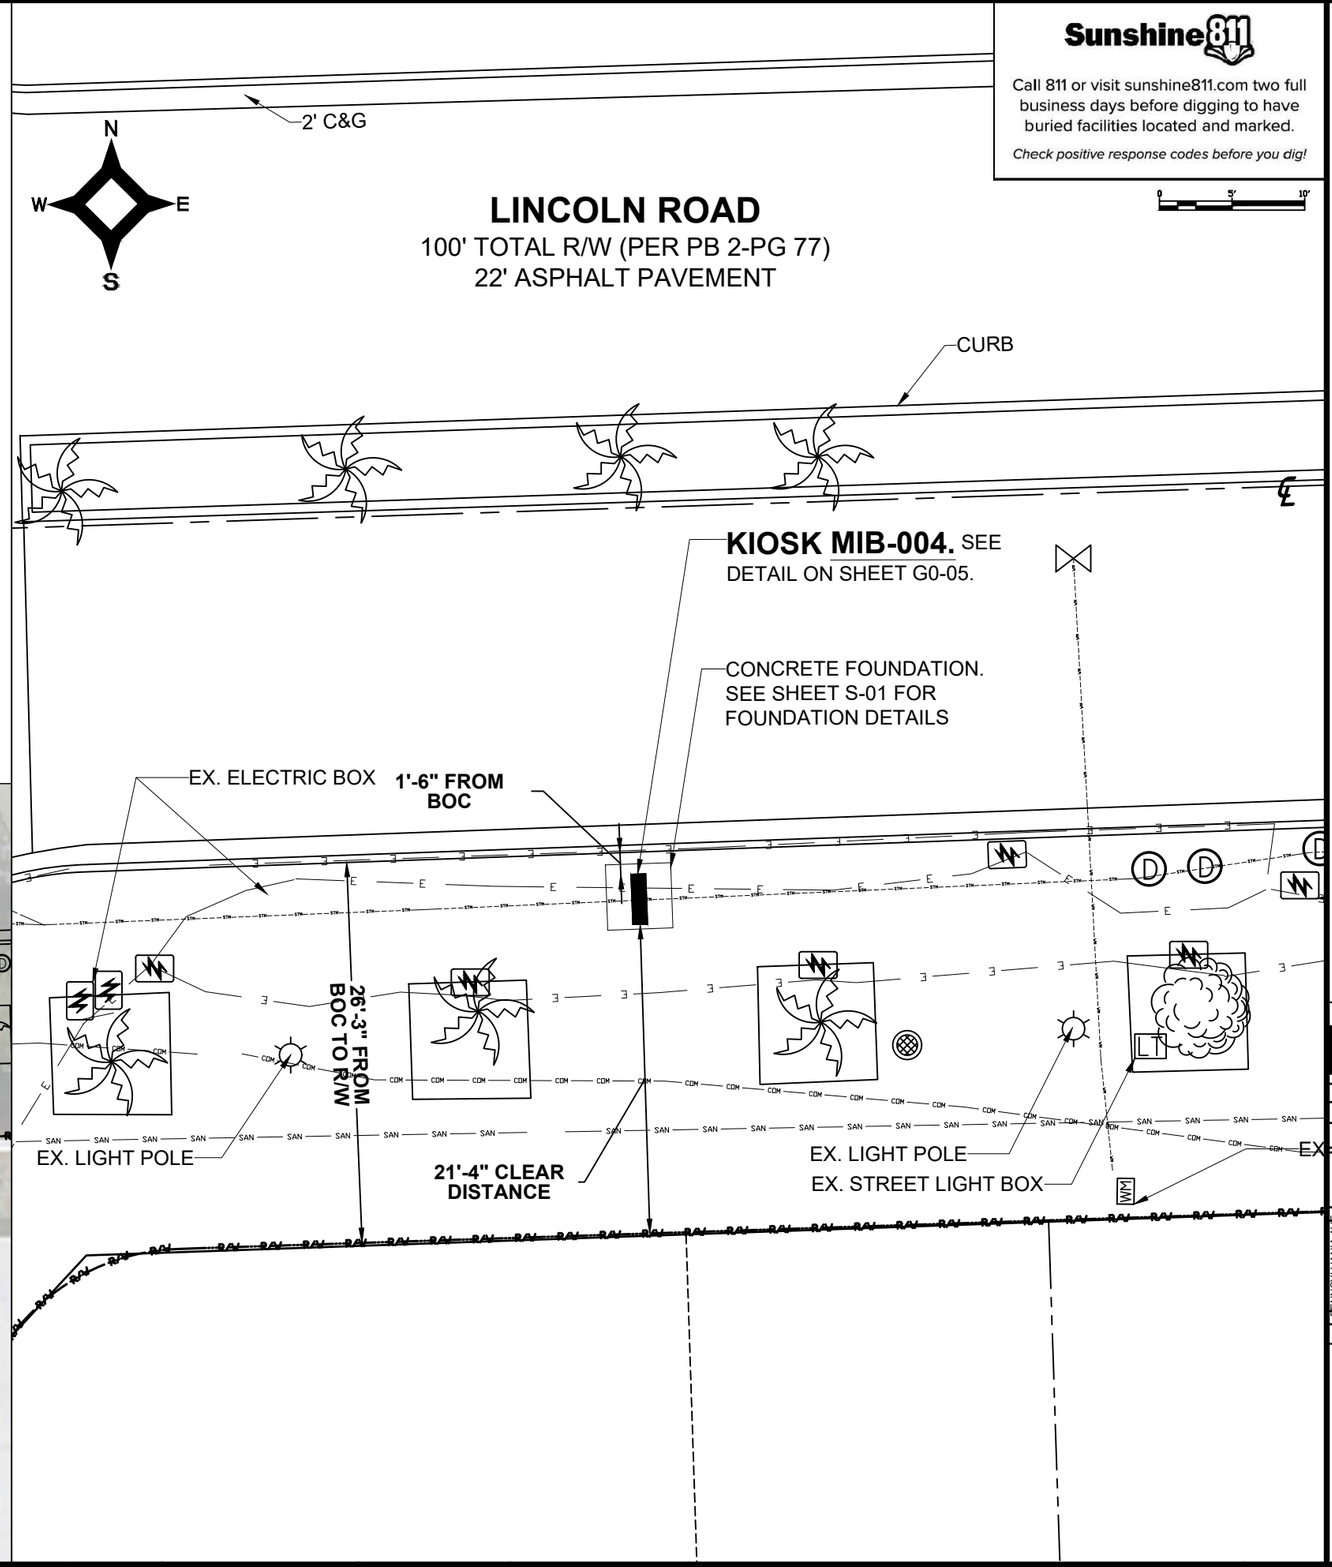


Sunshine811

Call 811 or visit sunshine811.com two full business days before digging to have buried facilities located and marked.


Check positive response codes before you dig!

NOTES:

KEY PLAN (NOT TO SCALE):

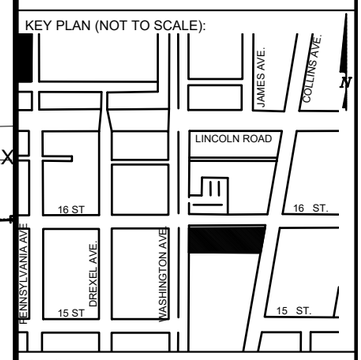

P.E. SEAL:

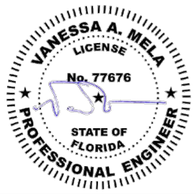

MIAMIBEACH

PUBLIC WORKS DEPARTMENT
1700 CONVENTION CENTER DRIVE, MIAMI BEACH, FL.33139

CITY MANAGER: ALINA T. HUDAK
DIRECTOR: JOE GOMEZ, P.E.
CITY ENGINEER: CRISTINA ORTEGA CASTINEIRAS, P.E.

NO.	DATE	REVISION	APP'D. BY
5			
4			
3			
2			
1			

MainStreet ENGINEERING
17442 SW 48th Street, Miami, FL 33185
Tel.: (305) 456-3505
FL PE Certificate No.: 00008731


ENGINEER OF RECORD:
VANESSA A. MELA, P.E. NO. 77676

ENGINEER OF RECORD: VM
DESIGN ENGINEER: VM
DRAWN BY: KM
CHECKER: WP
SCALE: 1"=5'

NEIGHBORHOOD:
MIB-004: LINCOLN RD & WASHINGTON AVE

TITLE:
KIOSK MIB-004 ENGINEERING PLAN

File Name: MIB-004-CIVIL PLANS.dwg
Survey Reference:
Field Book: N/A Page: N/A Work Order: N/A
Date: 02/09/2024 Sheet: 5 of 7 Drawing: C1-02

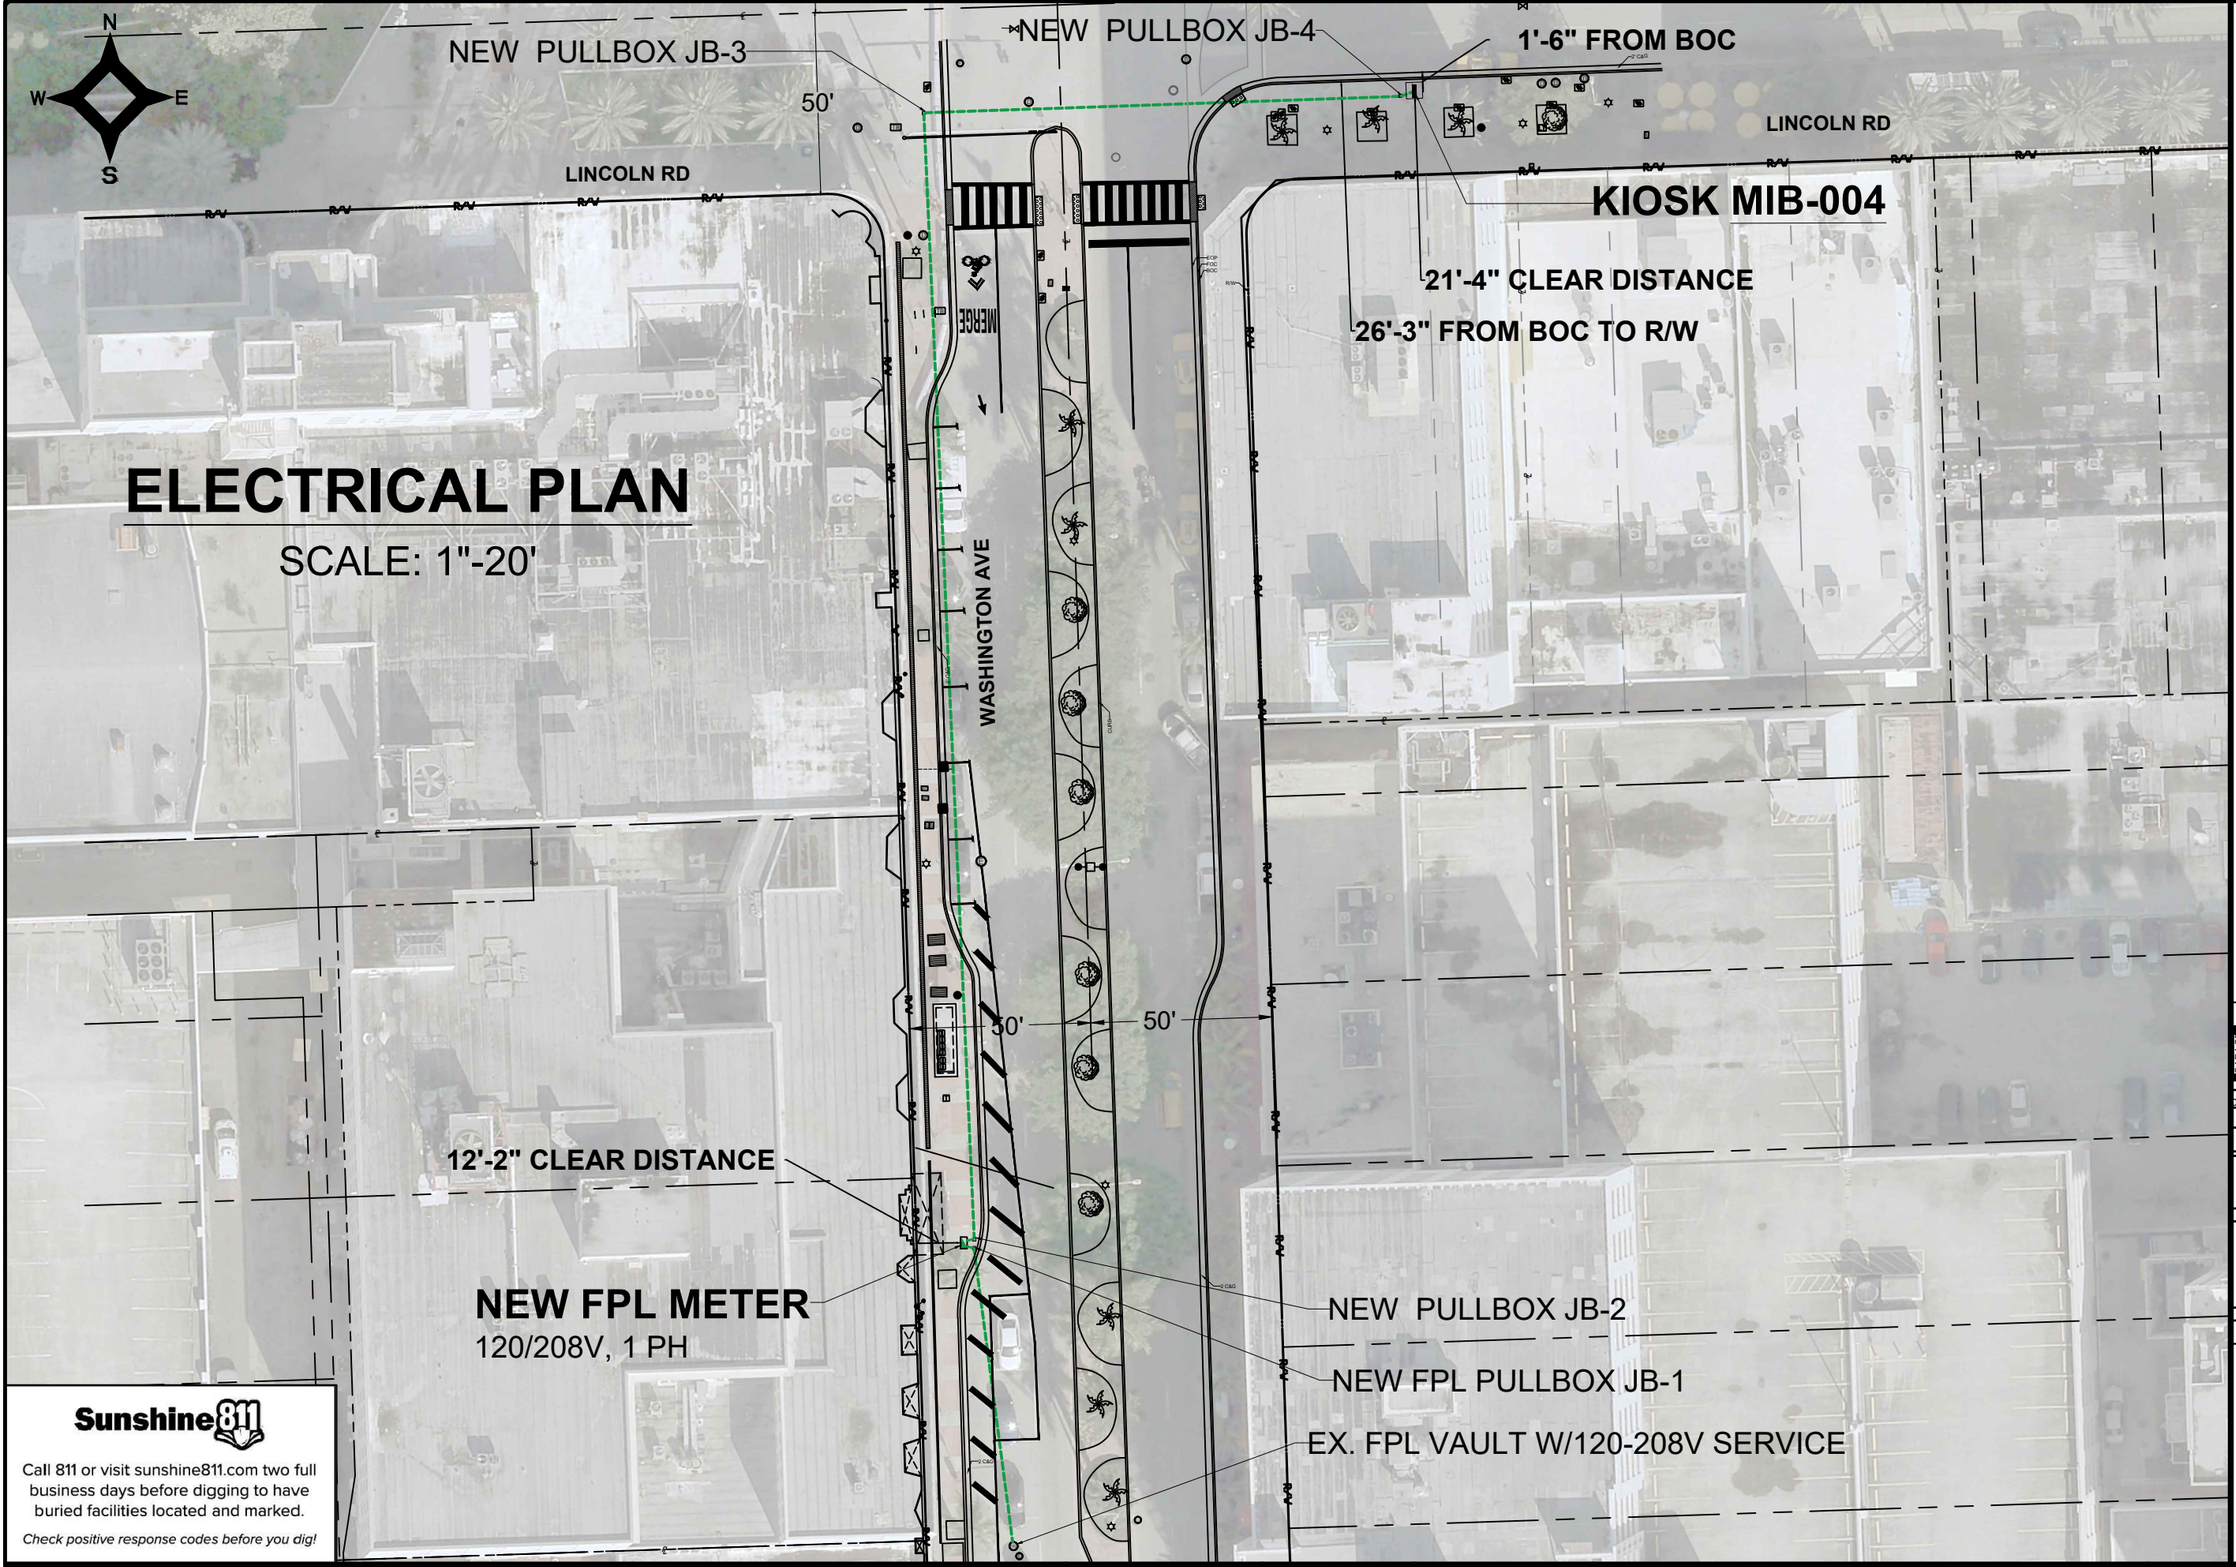


ELECTRICAL PLAN

SCALE: 1"-20'

NOTES:

KEY PLAN (NOT TO SCALE):

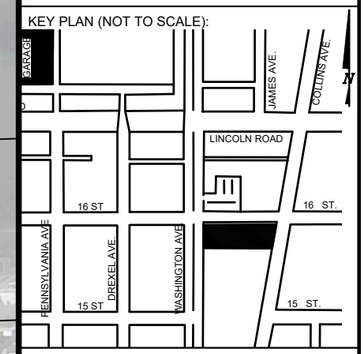

P.E. SEAL:



Sunshine811

Call 811 or visit sunshine811.com two full business days before digging to have buried facilities located and marked.

Check positive response codes before you dig!

MIAMIBEACH

PUBLIC WORKS DEPARTMENT
1700 CONVENTION CENTER DRIVE, MIAMI BEACH, FL.33139

CITY MANAGER: ALINA T. HUDAK
DIRECTOR: JOE GOMEZ, P.E.
CITY ENGINEER: CRISTINA ORTEGA CASTINEIRAS, P.E.

NO.	DATE	REVISION	APP'D. BY
5			
4			
3			
2			
1			

MainStreet ENGINEERING
7442 SW 48th Street, Miami, FL 33155
TEL: (305) 456-3008
FL PE Certificate No.: 00008731

ENGINEER OF RECORD:
WILLIAM E. PINO,
P.E. NO. 32026


ENGINEER OF RECORD: WP
DESIGN ENGINEER: WP
DRAWN BY: KM
CHECKER: WP
SCALE: 1"=20'

NEIGHBORHOOD:
MIB-004: LINCOLN RD & WASHINGTON AVE

TITLE:
KIOSK MIB-004 ELECTRICAL PLAN

File Name: MIB-004-ELECTRICAL & TTC PLANS.dwg
Survey Reference:
Field Book: N/A Page: N/A Work Order: N/A
Date: 02/09/2024 Sheet: 6 of 7 Drawing: E1-01

SPECIFIC PURPOSE SURVEY

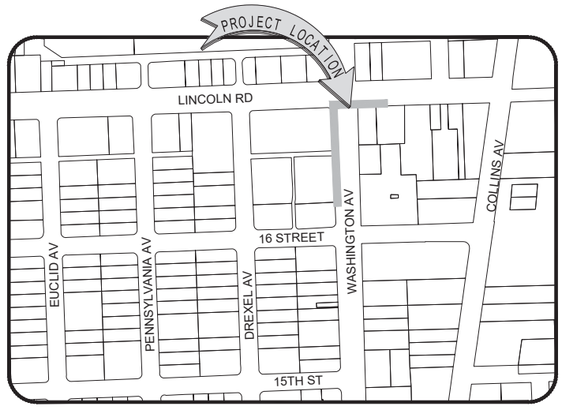

LOCATION MAP

Not to Scale


SURVEYOR'S REPORT AND GENERAL NOTES
(Not valid without the attached Survey Map)


1. This is not a Boundary Survey.
2. These lands are subject to additional restrictions of record that were not furnished to the undersigning registered surveyor. A title search has not been performed by the surveyor.
3. North arrow direction is based on an assumed Meridian. Bearings are based on an assumed meridian on a well-established line, said line is being noted as BR on the Survey Map.
4. Only above ground improvements are shown herein. Foundations, underground features and utilities have not been located.
5. Survey markers found in the field have no identification unless otherwise shown. Any survey marker set by our company is labeled LB 7262 or PSM 6169.
6. This Survey Map is intended to be displayed at the scale shown hereon. Data is expressed in U.S. Survey Foot.
7. This Survey Map is being prepared for the use of the party/parties that it is certified to and does not extend to any unnamed individual, entity or assignee.
8. **FLOODPLAIN INFORMATION:** As scaled from Federal Insurance Rate Map (FIRM) of Community No. 120651 (City of Miami Beach), Panel 0319, Suffix L, revised on Sept 11th, 2009, this real property falls in Zone "AE" with Base Flood Elevation 8 feet (NGVD 1929)
9. **HORIZONTAL ACCURACY:** Accuracy obtained thru measurements and calculations meets and exceeds the minimum horizontal feature accuracy for a Suburban area being equal to 1 foot in 7, 500 feet.
10. **VERTICAL CONTROL AND ACCURACY:** The elevations as shown are referred to the National American Vertical Datum of 1988 (NAVD 1988). The closure in feet, as computed, meets the standard of plus or minus 0.05 feet times the squared root of the loop distance in miles. Elevation are based on a level loop from and to the following official Bench Marks:
    Bench Mark # 1: City Miami Beach Bench Mark CMB W 16, Elevation = 4.00 feet (NAVD'88)
    Description: PK nail & washer @ Northeast quadrant of intersection Washington Avenue and 16th Street.
    Bench Mark # 2: City Miami Beach Bench Mark CMB 16 02R, Elevation = 2.03 feet (NAVD'88)
    Description: PK nail & washer @ Northwest quadrant of intersection Pennsylvania Avenue & 16th Street.

11. **SUE NOTES:**
    Subsurface Utility investigation was performed by South Florida Utility Location Services using GPR (Ground Penetrating Radar) and RD (Radiodetection Technology) for designation and location of underground facilities. The horizontal accuracy of this method is +/- 1.5 feet approximately, and is subject to equipment limitations. This Survey depicts the location of the marks indicating the approximate location of the buried pipes and conduits. There might be additional underground facilities not discovered at the time of this survey. Underground utility references as shown on this survey drawing is solely based on information marked on the field by South Florida Utility Location Services for this project. Contact information below:

    South Florida Utility Location Services
    15323 SW 31st Terrace, Miami, Florida 33185
    (786) 547 9086 Office, Emai: rogerh@sf-uls.com, Contact Person: Roger Hasbani

    Surveyor is not responsible for any errors or omissions that could arise from the information provided. Call 811 or visit www.sunshine811.com before digging.

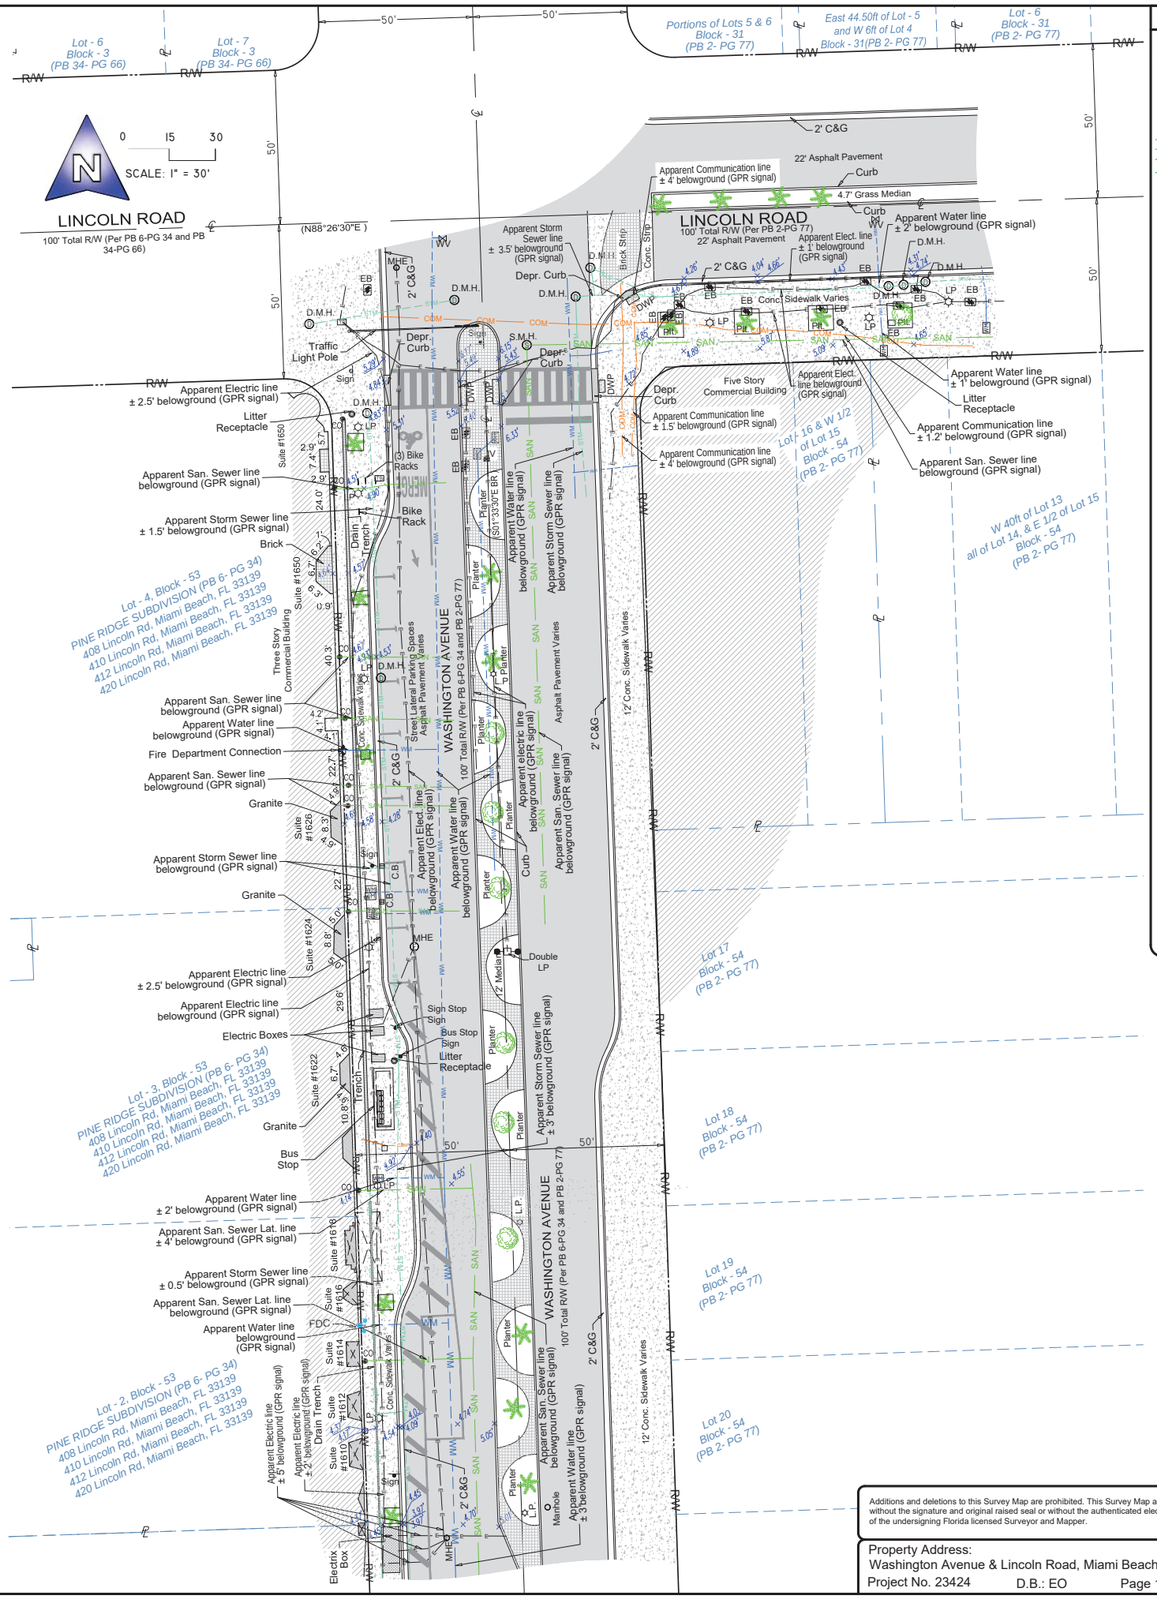
LINCOLN ROAD
100' Total R/W (Per PB 6-PG 34 and PB 34-PG 66)
LINCOLN ROAD
100' Total R/W (Per PB 2-PG 77)
22' Asphalt Pavement
WASHINGTON AVENUE
100' Total R/W (Per PB 6-PG 34 and PB 2-PG 77)
Lot - 6 Block - 3 (PB 34- PG 66)
Lot - 7 Block - 3 (PB 34- PG 66)
Portions of Lots 5 & 6 Block - 31 (PB 2- PG 77)
East 44.50ft of Lot - 5 and W 6ft of Lot 4 Block - 31(PB 2- PG 77)
Lot - 6 Block - 31 (PB 2- PG 77)
Lot - 4, Block - 53 PINE RIDGE SUBDIVISION (PB 6- PG 34) 408 Lincoln Rd, Miami Beach, FL 33139 410 Lincoln Rd, Miami Beach, FL 33139 412 Lincoln Rd, Miami Beach, FL 33139 420 Lincoln Rd, Miami Beach, FL 33139
Lot - 3, Block - 53 PINE RIDGE SUBDIVISION (PB 6- PG 34) 408 Lincoln Rd, Miami Beach, FL 33139 410 Lincoln Rd, Miami Beach, FL 33139 412 Lincoln Rd, Miami Beach, FL 33139 420 Lincoln Rd, Miami Beach, FL 33139
Lot - 2, Block - 53 PINE RIDGE SUBDIVISION (PB 6- PG 34) 408 Lincoln Rd, Miami Beach, FL 33139 410 Lincoln Rd, Miami Beach, FL 33139 412 Lincoln Rd, Miami Beach, FL 33139 420 Lincoln Rd, Miami Beach, FL 33139
Lot 17 Block - 54 (PB 2- PG 77)
Lot 18 Block - 54 (PB 2- PG 77)
Lot 19 Block - 54 (PB 2- PG 77)
Lot 20 Block - 54 (PB 2- PG 77)
Lot, 16 & W 1/2 of Lot 15 Block - 54 (PB 2- PG 77)
W 40ft of Lot 13 all of Lot 14, & E 1/2 of Lot 15 Block - 54 (PB 2- PG 77)
Five Story Commercial Building
Three Story Commercial Building
Suite #1650
Suite #1624
Suite #1622
Suite #1618
Suite #1614
Suite #1612
Suite #1610
Suite #1606
Traffic Light Pole
Apparent Electric line ± 2.5' belowground (GPR signal)
Litter Receptacle
Apparent San. Sewer line belowground (GPR signal)
Apparent Storm Sewer line ± 1.5' belowground (GPR signal)
Brick
Drain Trench
(3) Bike Racks
Bike Rack
Planter
Apparent Water line belowground (GPR signal)
Apparent Storm Sewer line belowground (GPR signal)
Apparent San. Sewer line belowground (GPR signal)
Fire Department Connection
Granite
Apparent Storm Sewer line belowground (GPR signal)
Apparent Electric line belowground (GPR signal)
Electric Boxes
Bus Stop
Apparent Water line ± 2' belowground (GPR signal)
Apparent San. Sewer Lat. line ± 4' belowground (GPR signal)
Apparent Storm Sewer line ± 0.5' belowground (GPR signal)
Apparent San. Sewer Lat. line belowground (GPR signal)
Apparent Water line belowground (GPR signal)
FDC
Apparent Electric line ± 5' belowground (GPR signal)
Apparent Electric line ± 2.5' belowground (GPR signal)
Drain Trench
Apparent Communication line ± 4' belowground (GPR signal)
Apparent Communication line ± 1.5' belowground (GPR signal)
Apparent Communication line ± 1.2' belowground (GPR signal)
Apparent Water line ± 1' belowground (GPR signal)
Apparent Water line ± 2' belowground (GPR signal)
Apparent Elect. line ± 1' belowground (GPR signal)
Apparent Storm Sewer line ± 3.5' belowground (GPR signal)
Apparent Elect. line ± 1' belowground (GPR signal)
Apparent Water line ± 3' belowground (GPR signal)
Litter Receptacle
Sign Stop Sign
Bus Stop Sign
Double LP
2' Median
4.7' Grass Median
2' C&G
12' Conc. Sidewalk Varies
Conc. Sidewalk Varies
Asphalt Pavement Varies
Street Lateral Parking Spaces Asphalt Pavement Varies
Brick Strip
Conc. Strip
Curb
Depr. Curb
Planter
Easel
Manhole
Electrix Box
Conc Sidewalk Varies
Apparent Water line ± 4.78' belowground (GPR signal)
Apparent Water line ± 4.55' belowground (GPR signal)
Apparent Water line ± 5.05' belowground (GPR signal)
Apparent Water line ± 4.45' belowground (GPR signal)
Apparent Water line ± 4.90' belowground (GPR signal)
Apparent Water line ± 4.80' belowground (GPR signal)
Apparent Water line ± 4.86' belowground (GPR signal)
Apparent Water line ± 4.96' belowground (GPR signal)
Apparent Water line ± 4.96' belowground (GPR signal)
Apparent Water line ± 4.96

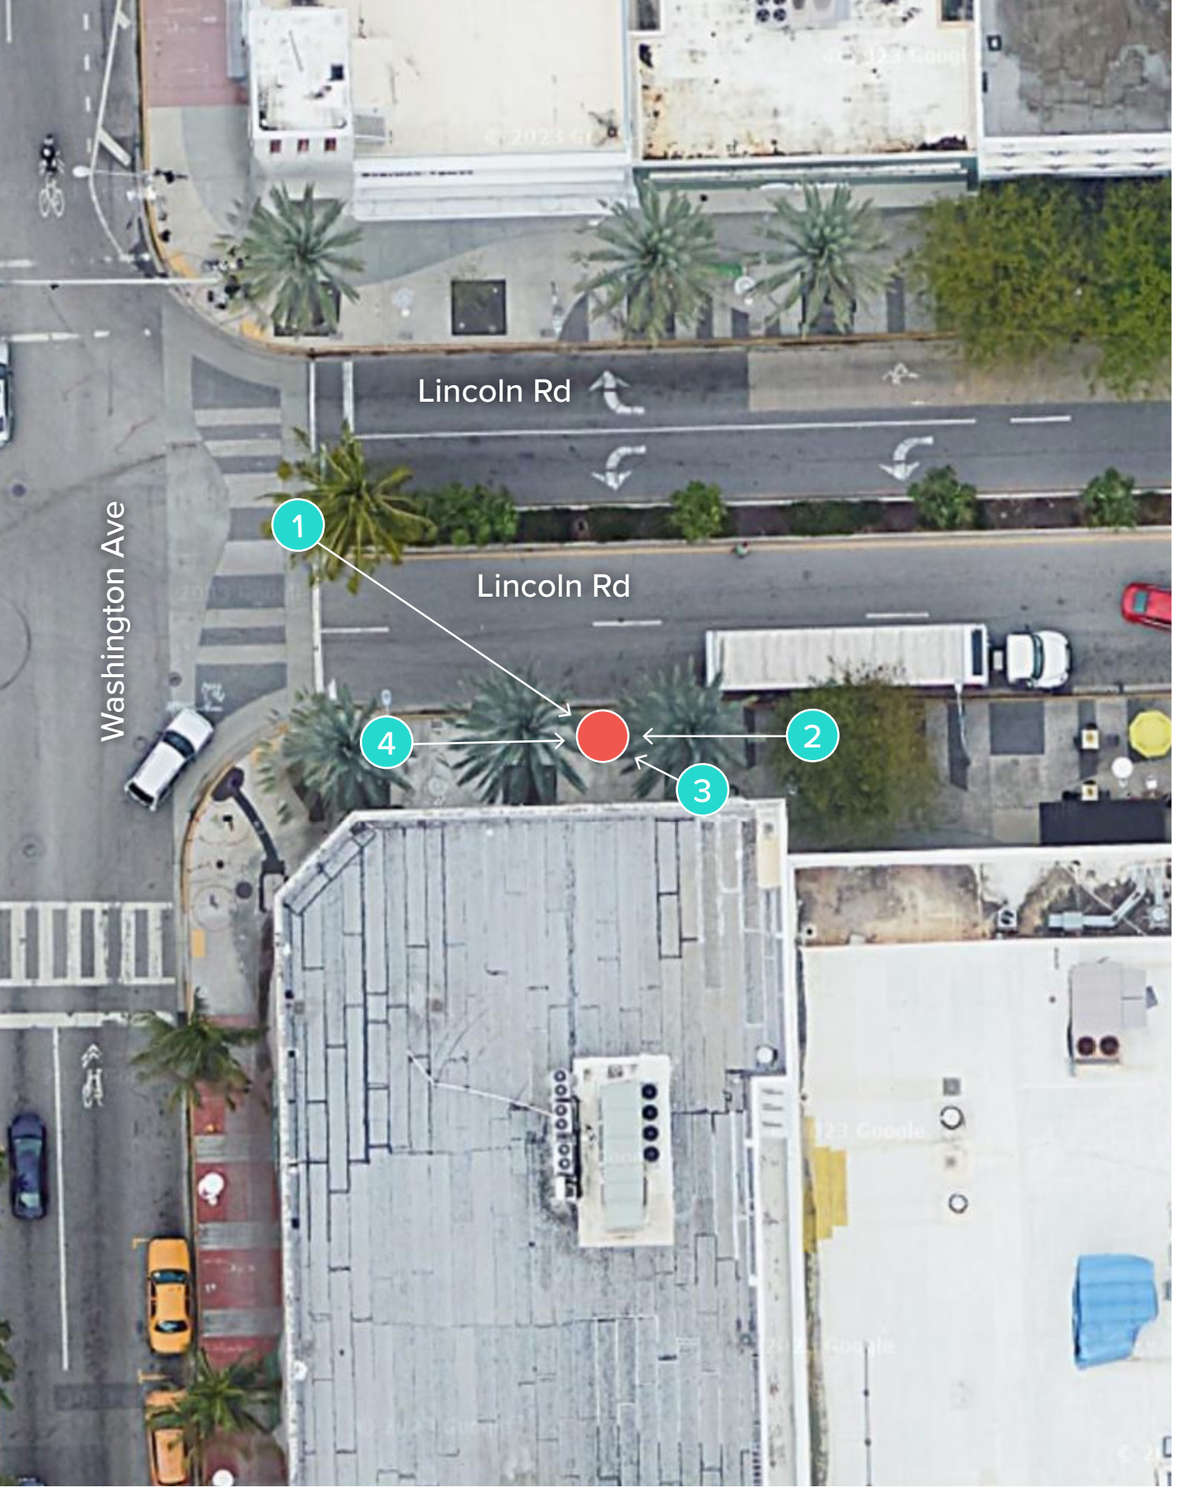


TEAL CIRCLES: PHOTOGRAPHER'S APPROXIMATE POSITION
RED CIRCLE: APPROXIMATE KIOSK POSITION



1. VIEW OF SITE FROM NORTHWEST



2. VIEW OF SITE FROM EAST

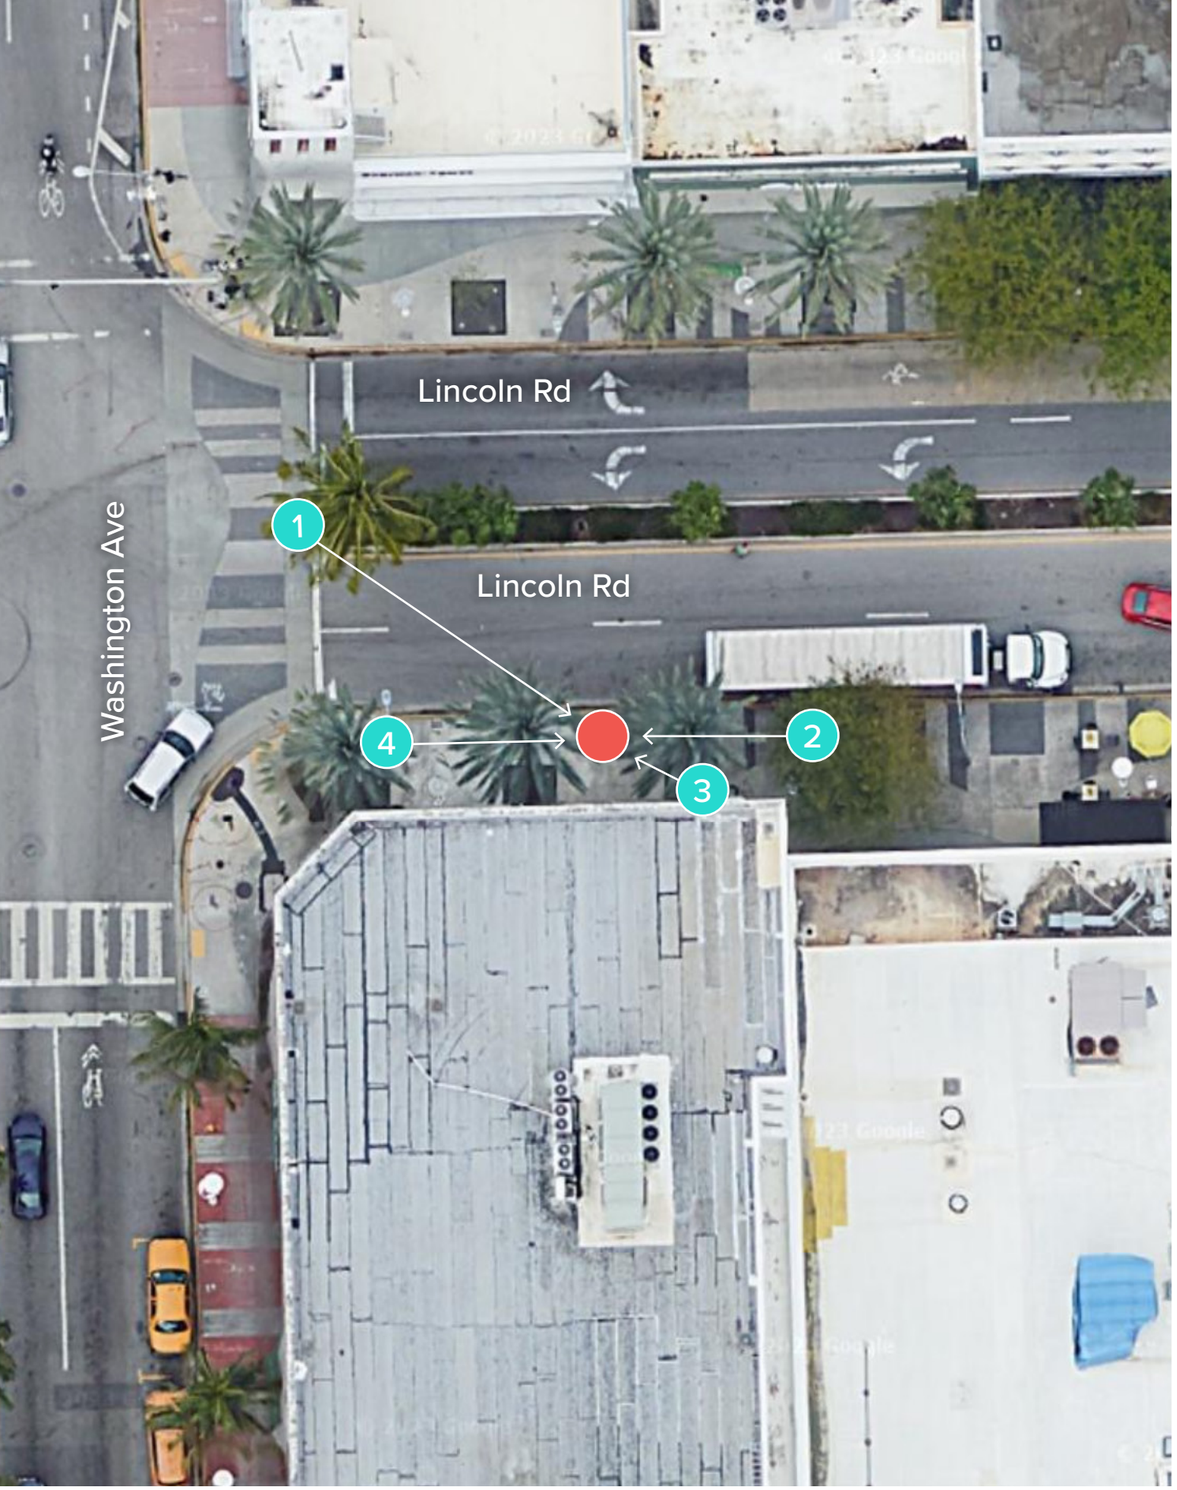



3. VIEW OF SITE FROM SOUTHEAST



4. VIEW OF SITE FROM WEST

TEAL CIRCLES: PHOTOGRAPHER'S APPROXIMATE POSITION
RED CIRCLE: APPROXIMATE KIOSK POSITION