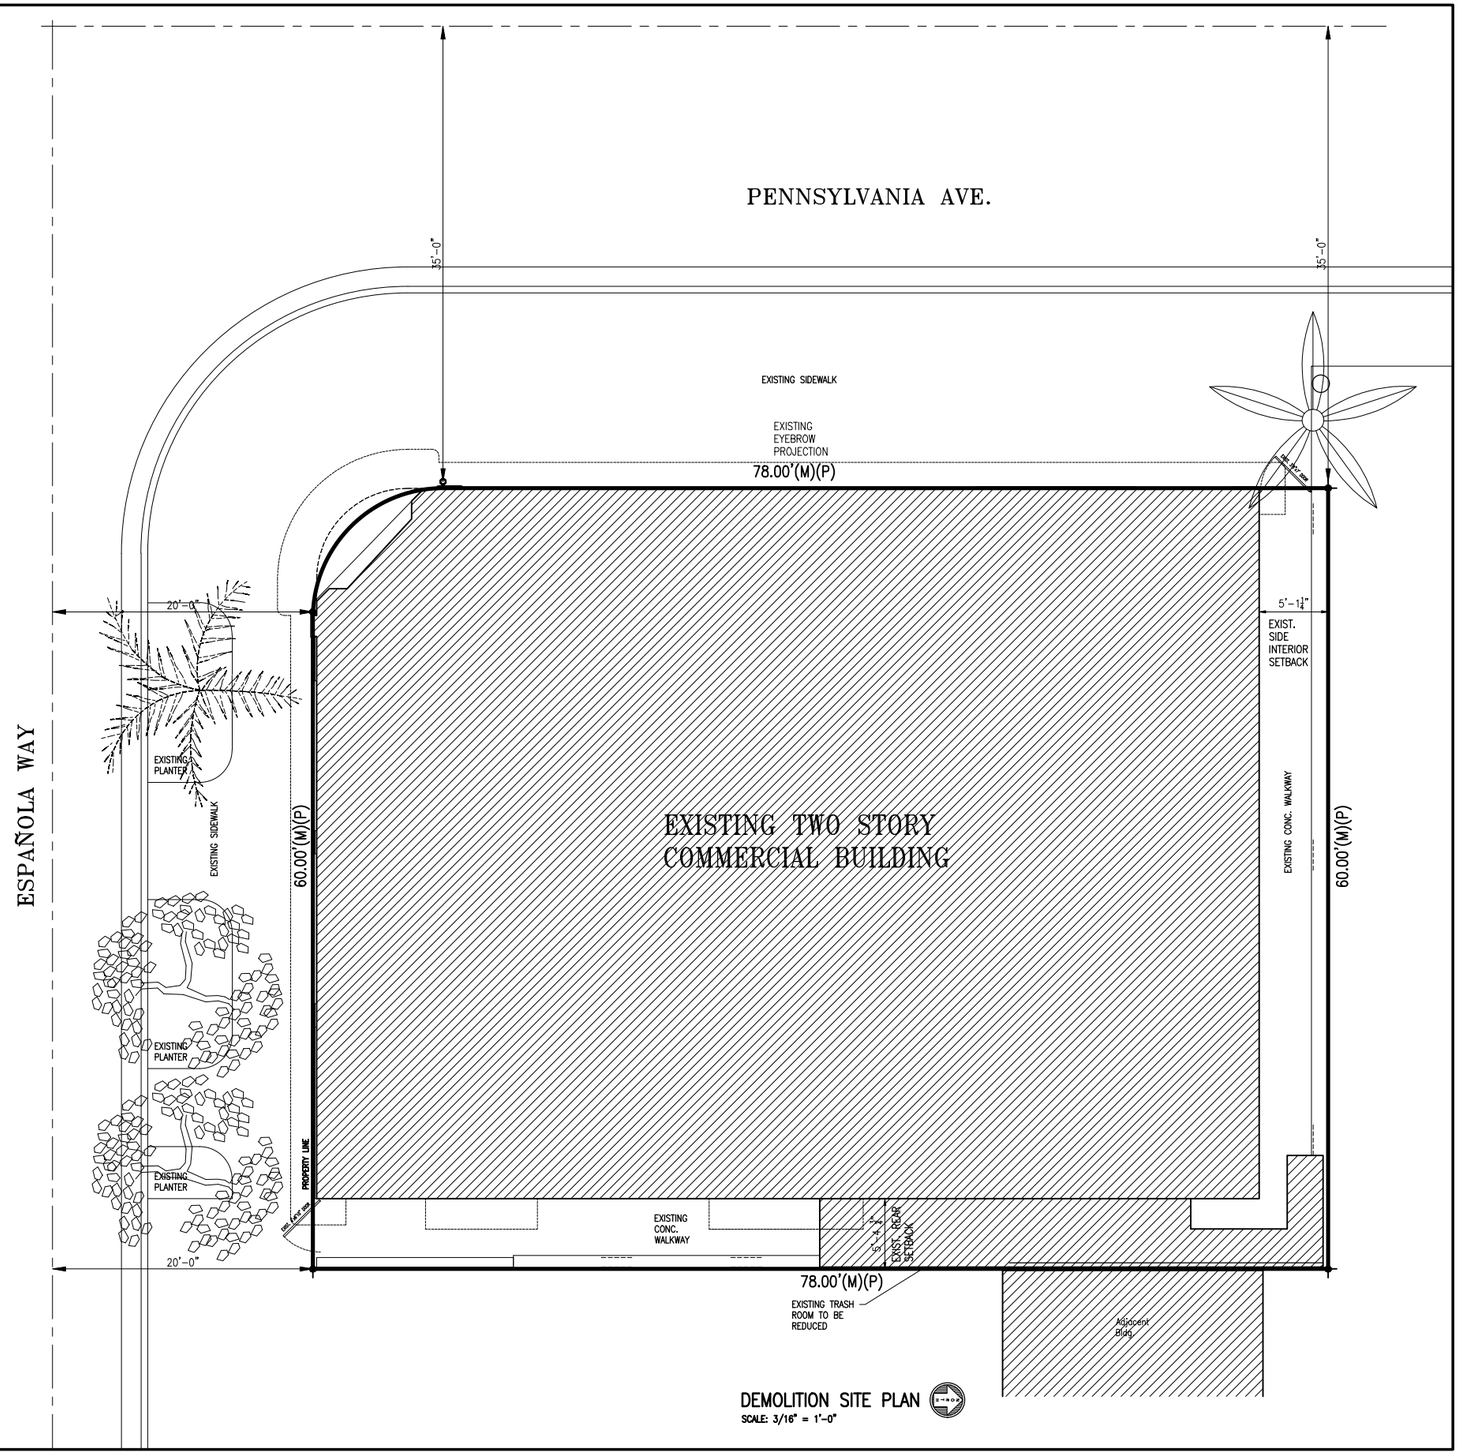

DEMOLITION SITE PLAN

SCALE: 3/16" = 1'-0"

These drawings and copies thereof furnished by the architect are his property they are not to be used on other work and are to be returned upon demand at the completion of work. If this drawing or any part thereof is used in any manner without the consent of the architect the user thereof becomes indebted to the architect for full commission.

NEW ROOF TOP ADDITION, RESTAURANT & HOTEL FOR:

1445 Pennsylvania Ave. LLC

1445 PENSYLVANIA AVE. MIAMI BEACH, FL 33139

CHARLES H. BENSON & ASSOCIATES ARCHITECTS, P.A.
architect planner interiors
1665 WASHINGTON AVE. 2nd. FLOOR MIAMI BEACH, FLORIDA 33139 Ph: 305-532-6161 * Fax: 305-532-6151
ARCHITECTURE LICENSE # AR14022 NCARB CERTIFICATE # 42,136

DRAWN BY	PROJECT NUMBER	D-1 OF 8
Lilian R. Páez C.	22109	
SCALE: AS SHOWN	DATE: 9-7-2021	

STATE OF FLORIDA · CHARLES H. BENSON · REGISTERED ARCHITECT · AR0014022

Charles H. Benson

Digitally signed by Charles H Benson
DN: cn=Charles H Benson, o=US, ou=Charles H. Benson and Associates Architects P.A., serialNumber=A01410C0000017 4C11BACCF00010 4D2
Date: 2023.07.06 18:42:21 -04'00'

\\LILIAN\Autocad\Restaurant\22109-Tantra Hotel\22109-Sheets\HPB Board\HPB-D1.dwg, 7/6/2023 6:38:05 PM

PENNSYLVANIA AVE.

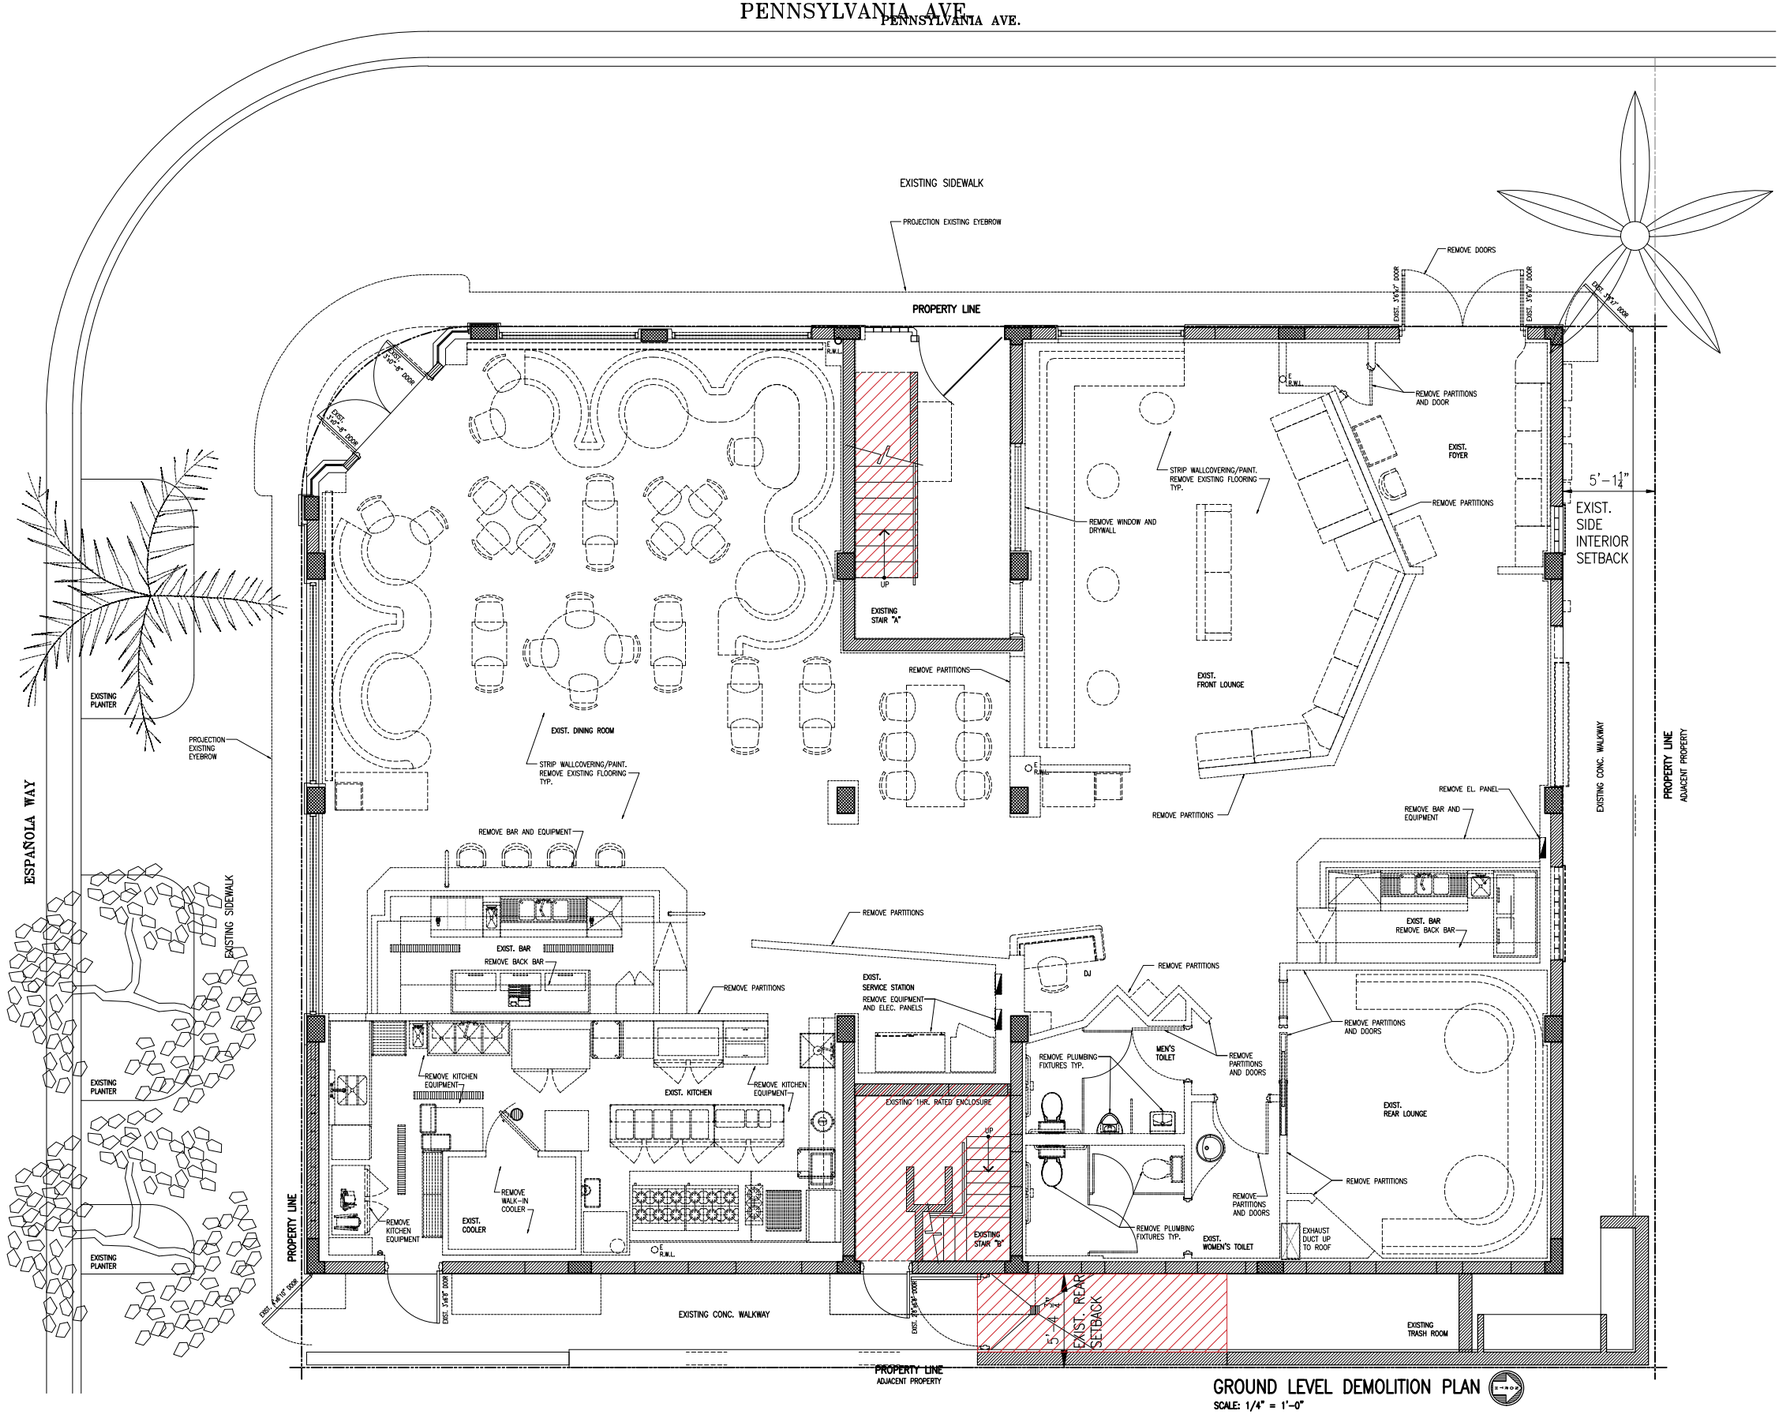

GROUND LEVEL DEMOLITION PLAN

SCALE: 1/4" = 1'-0"

These drawings and copies thereof furnished by the architect are his property they are not to be used on other work and are to be returned upon demand at the completion of work. If this drawing or any part thereof is used in any manner without the consent of the architect the user thereof becomes indebted to the architect for full commission.

NEW ROOF TOP ADDITION, RESTAURANT & HOTEL FOR:

1445 Pennsylvania Ave. LLC

1445 PENSYLVANIA AVE. MIAMI BEACH, FL 33139

CHARLES H. BENSON & ASSOCIATES ARCHITECTS, P.A.
architect planner interiors
1665 WASHINGTON AVE. 2nd. FLOOR MIAMI BEACH, FLORIDA 33139 Ph: 305-532-6161 * Fax: 305-532-6151
ARCHITECTURE LICENSE # AR14022 NCARB CERTIFICATE # 42,136

DRAWN BY	SCALE	DATE	PROJECT NUMBER
Lilian R. Páez C.	AS SHOWN	9-7-2021	22109

D-2 OF 8

STATE OF FLORIDA CHARLES H. BENSON REGISTERED ARCHITECT AR0014022

\\LILIAN\Autocad\Restaurant\22109-Tantra Hotel\22109-Sheets\HPB Board\HPB-D2.dwg, 7/6/2023 6:38:22 PM

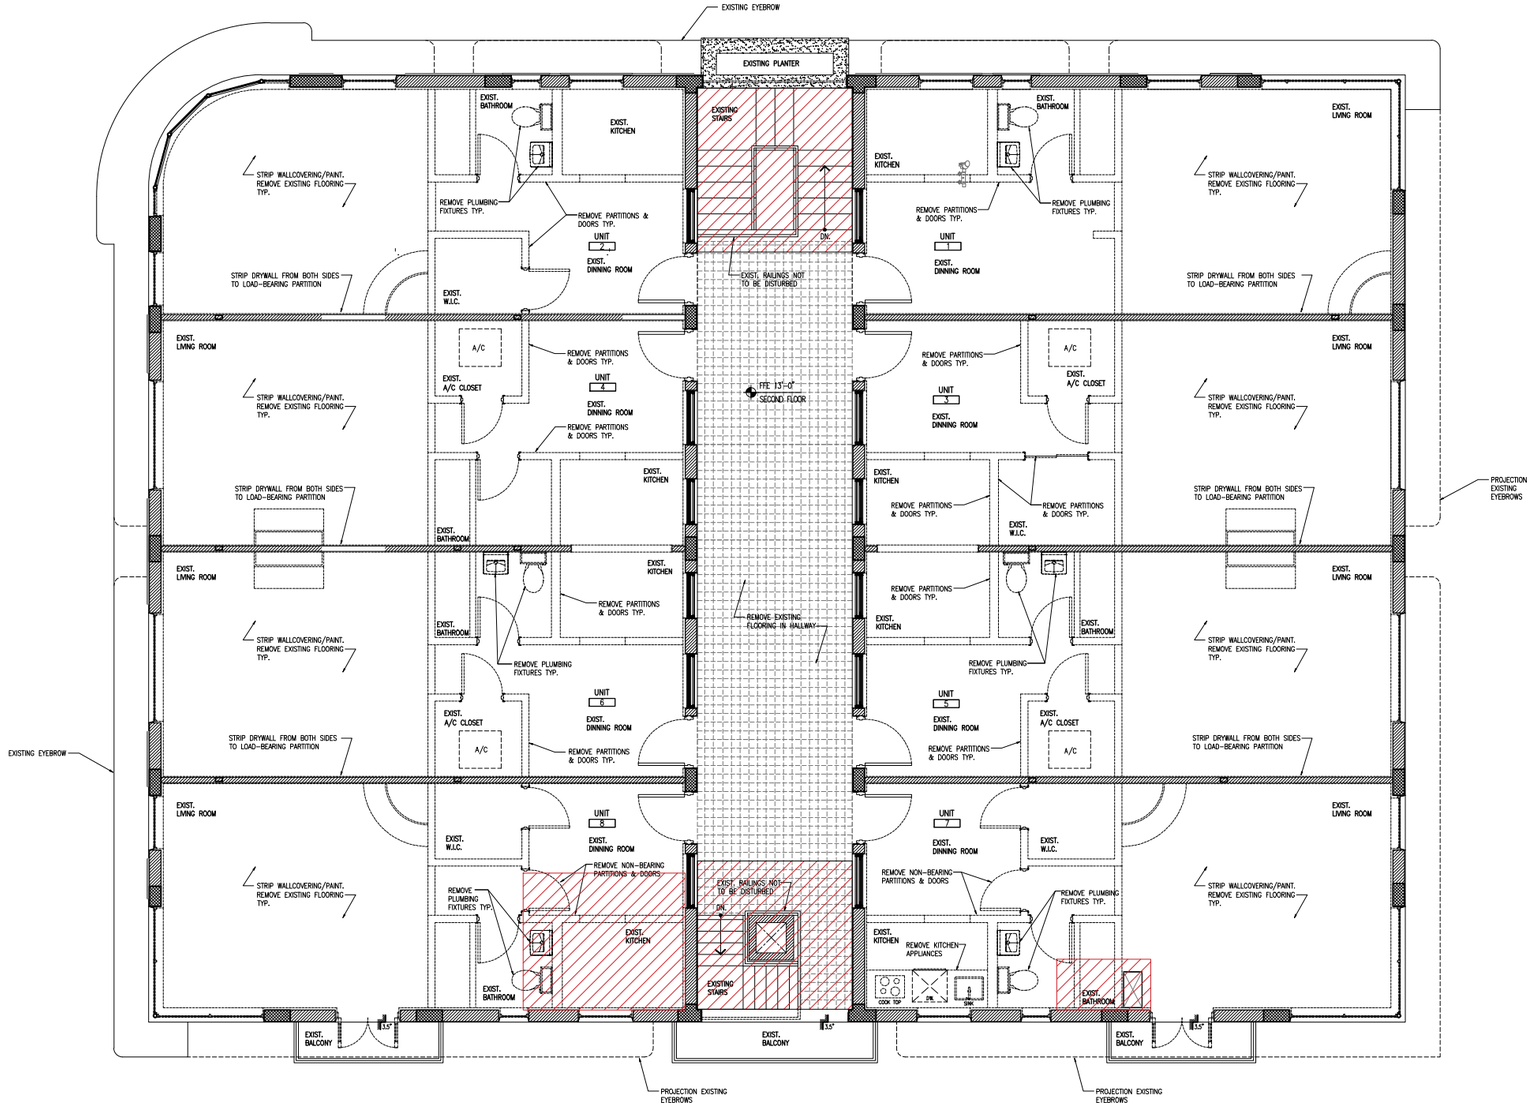

SECOND LEVEL DEMOLITION PLAN

SCALE: 1/4" = 1'-0"

These drawings and copies thereof furnished by the architect are his property they are not to be used on other work and are to be returned upon demand at the completion of work. If this drawing or any part thereof is used in any manner without the consent of the architect the user thereof becomes indebted to the architect for full commission.

NEW ROOF TOP ADDITION, RESTAURANT & HOTEL FOR:

1445 Pennsylvania Ave. LLC

1445 PENSYLVANIA AVE. MIAMI BEACH, FL 33139

CHARLES H. BENSON & ASSOCIATES ARCHITECTS, P.A.
architect planner interiors
1665 WASHINGTON AVE. 2nd. FLOOR MIAMI BEACH, FLORIDA 33139 Ph: 305-532-6161 * Fax: 305-532-6151
ARCHITECTURE LICENSE # AR14022 NCARB CERTIFICATE # 42,136

DRAWN BY	PROJECT NUMBER	D-3 OF 8
Lilian R. Páez C.	22109	
SCALE: AS SHOWN	DATE: 9-7-2021	

STATE OF FLORIDA · CHARLES H. BENSON · REGISTERED ARCHITECT · AR0014022

\\LILIAN\Autocad\Restaurant\22109-Tantra Hotel\22109-Sheets\HPB Board\HPB-D3.dwg, 7/6/2023 6:38:49 PM

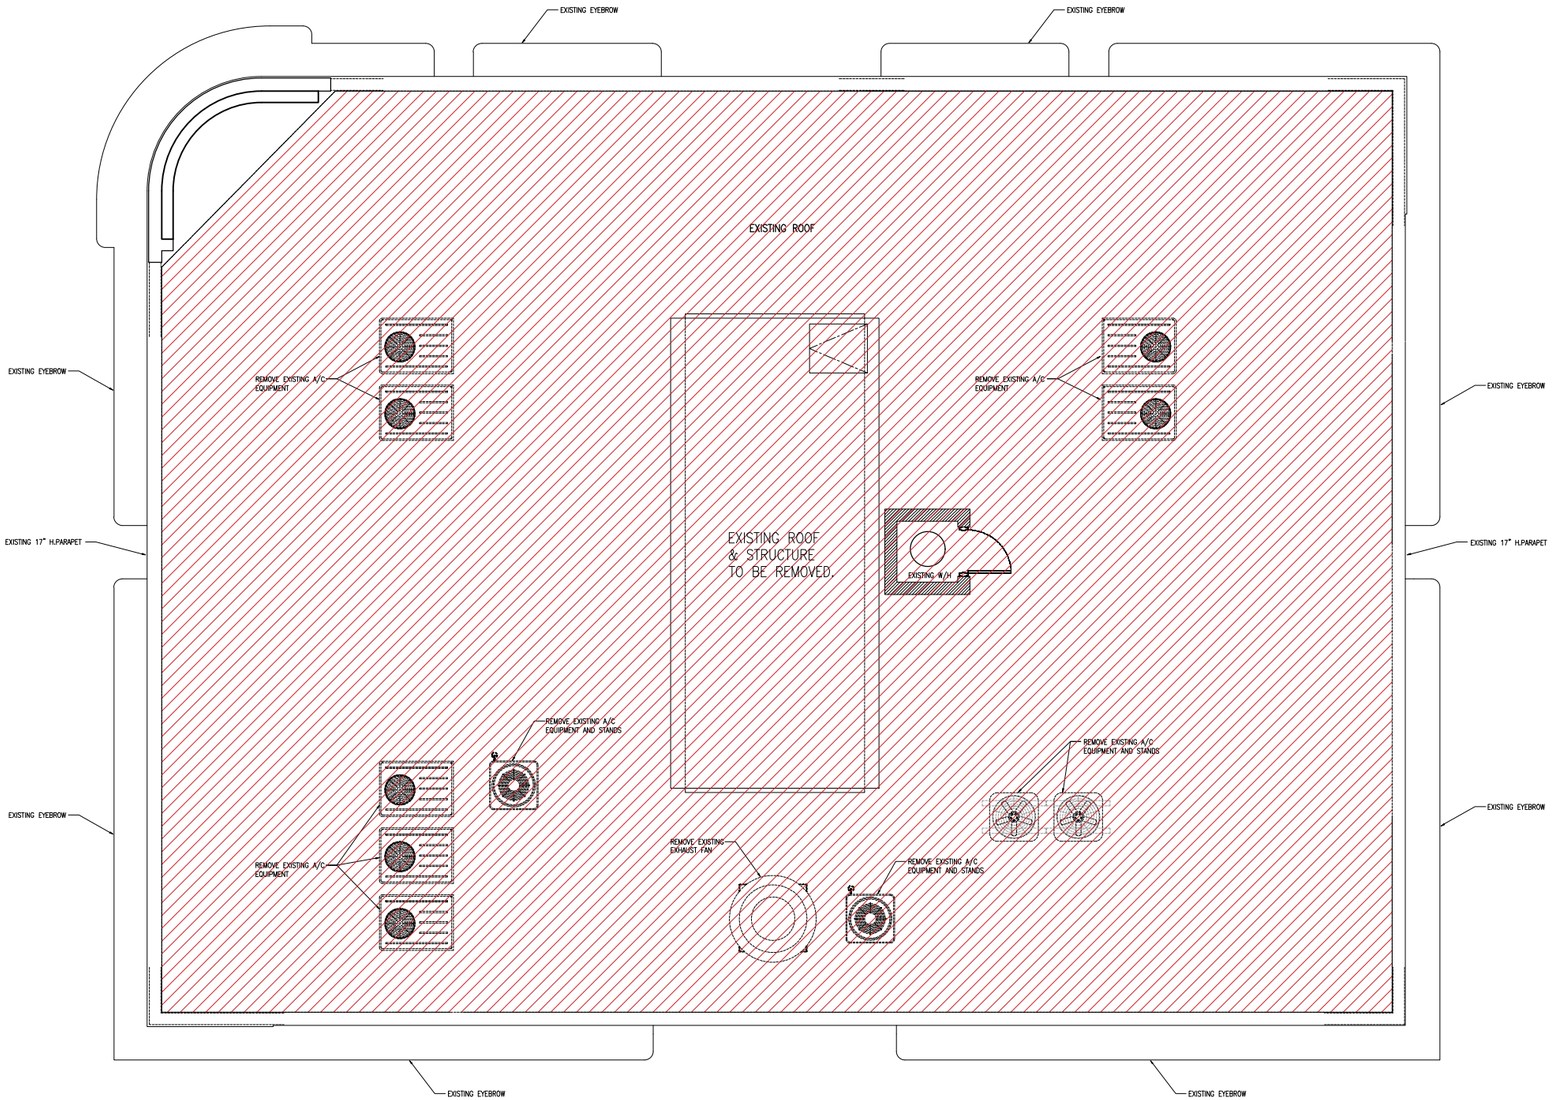

ROOF DEMOLITION PLAN

SCALE: 1/4" = 1'-0"

These drawings and copies thereof furnished by the architect are his property they are not to be used on other work and are to be returned upon demand at the completion of work. If this drawing or any part thereof is used in any manner without the consent of the architect the user thereof becomes indebted to the architect for full commission.

NEW ROOF TOP ADDITION, RESTAURANT & HOTEL FOR:

1445 Pennsylvania Ave. LLC

1445 PENSYLVANIA AVE. MIAMI BEACH, FL 33139

CHARLES H. BENSON & ASSOCIATES ARCHITECTS, P.A.
architect planner interiors
1665 WASHINGTON AVE. 2nd. FLOOR MIAMI BEACH, FLORIDA 33139 Ph: 305-532-6161 * Fax: 305-532-6151
ARCHITECTURE LICENSE # AR14022 NCARB CERTIFICATE # 42,136

DRAWN BY	SCALE	DATE
Lilian R. Páez C.	AS SHOWN	9-7-2021

PROJECT NUMBER 22109

D-4 OF 8

STATE OF FLORIDA CHARLES H. BENSON AR0014022 REGISTERED ARCHITECT

\\LILIAN\Autocad\Restaurant\22109-Tantra Hotel\22109-Sheets\HPB Board\HPB-D4.dwg, 7/6/2023 6:39:04 PM

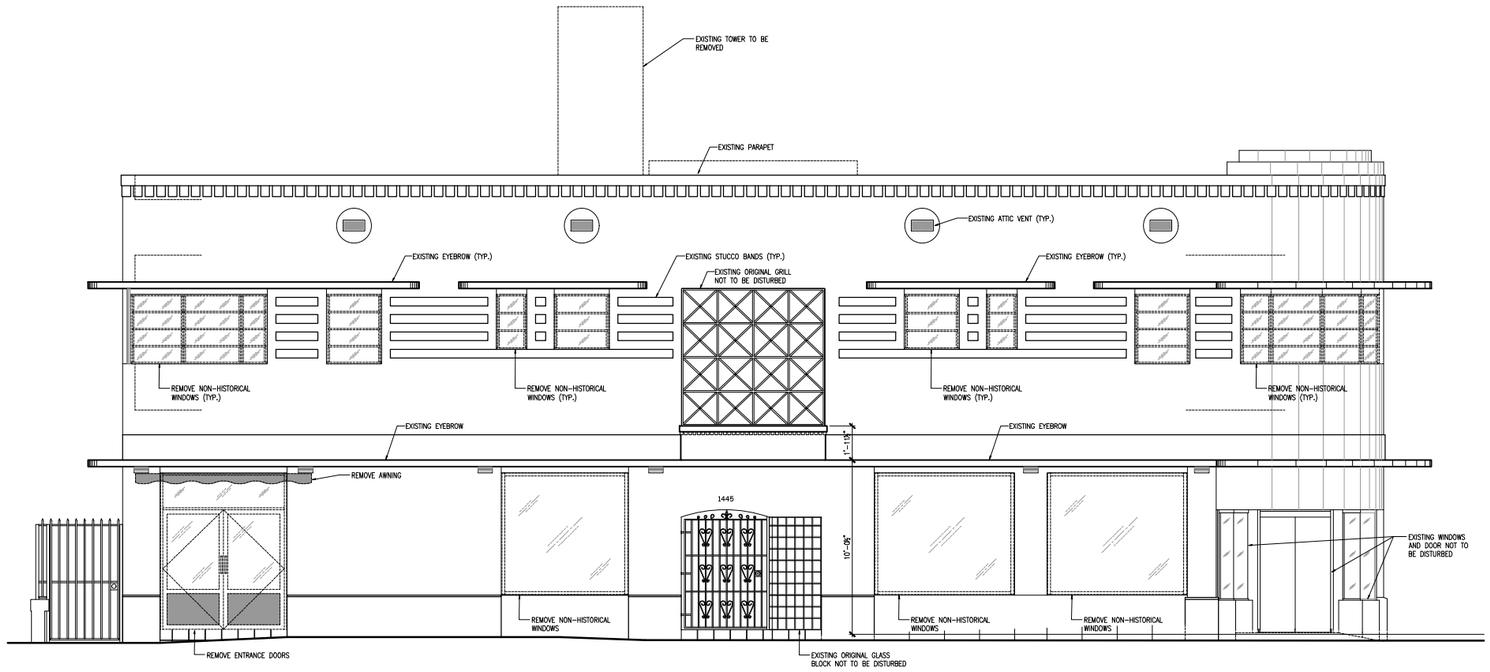

DEMOLITION WEST ELEVATION
SCALE: 1/4" = 1'-0"

These drawings and copies thereof furnished by the architect are his property they are not to be used on other work and are to be returned upon demand at the completion of work. If this drawing or any part thereof is used in any manner without the consent of the architect the user thereof becomes indebted to the architect for full commission.

NEW ROOF TOP ADDITION, RESTAURANT & HOTEL FOR:

1445 Pennsylvania Ave. LLC

1445 PENSYLVANIA AVE. MIAMI BEACH, FL 33139

CHARLES H. BENSON & ASSOCIATES ARCHITECTS, P.A.
architect planner interiors
1665 WASHINGTON AVE. 2nd. FLOOR MIAMI BEACH, FLORIDA 33139 Ph: 305-532-6161 * Fax: 305-532-6151
ARCHITECTURE LICENSE # AR14022 NCARB CERTIFICATE # 42,136

DRAWN BY	SCALE	DATE	PROJECT NUMBER	D-5 OF 8
Lilian R. Páez C.	AS SHOWN	9-7-2021	22109	

STATE OF FLORIDA · CHARLES H. BENSON · REGISTERED ARCHITECT · AR0014022

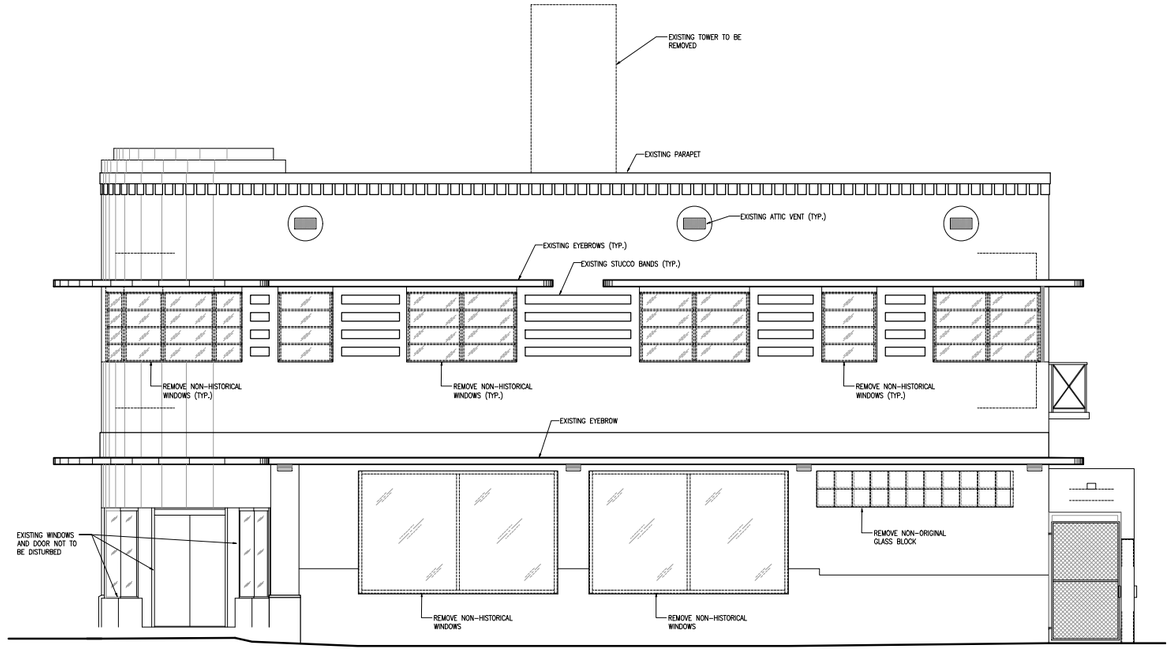

DEMOLITION SOUTH ELEVATION
SCALE: 1/4" = 1'-0"

These drawings and copies thereof furnished by the architect are his property they are not to be used on other work and are to be returned upon demand at the completion of work. If this drawing or any part thereof is used in any manner without the consent of the architect the user thereof becomes indebted to the architect for full commission.

NEW ROOF TOP ADDITION, RESTAURANT & HOTEL FOR:
1445 Pennsylvania Ave. LLC
1445 PENSYLVANIA AVE. MIAMI BEACH, FL 33139

CHARLES H. BENSON & ASSOCIATES ARCHITECTS, P.A.
architect planner interiors
1665 WASHINGTON AVE. 2nd. FLOOR MIAMI BEACH, FLORIDA 33139 Ph: 305-532-6161 * Fax: 305-532-6151
ARCHITECTURE LICENSE # AR14022 NCARB CERTIFICATE # 42,136

DRAWN BY	SCALE	DATE
Lilian R. Páez C.	AS SHOWN	9-7-2021

PROJECT NUMBER 22109

D-6 OF 8

STATE OF FLORIDA CHARLES H. BENSON REGISTERED ARCHITECT AR0014022

\\LILIAN\Autocad\Restaurant\22109-Tantra Hotel\22109-Sheets\HPB Board\HPB-D6.dwg, 7/6/2023 6:39:19 PM

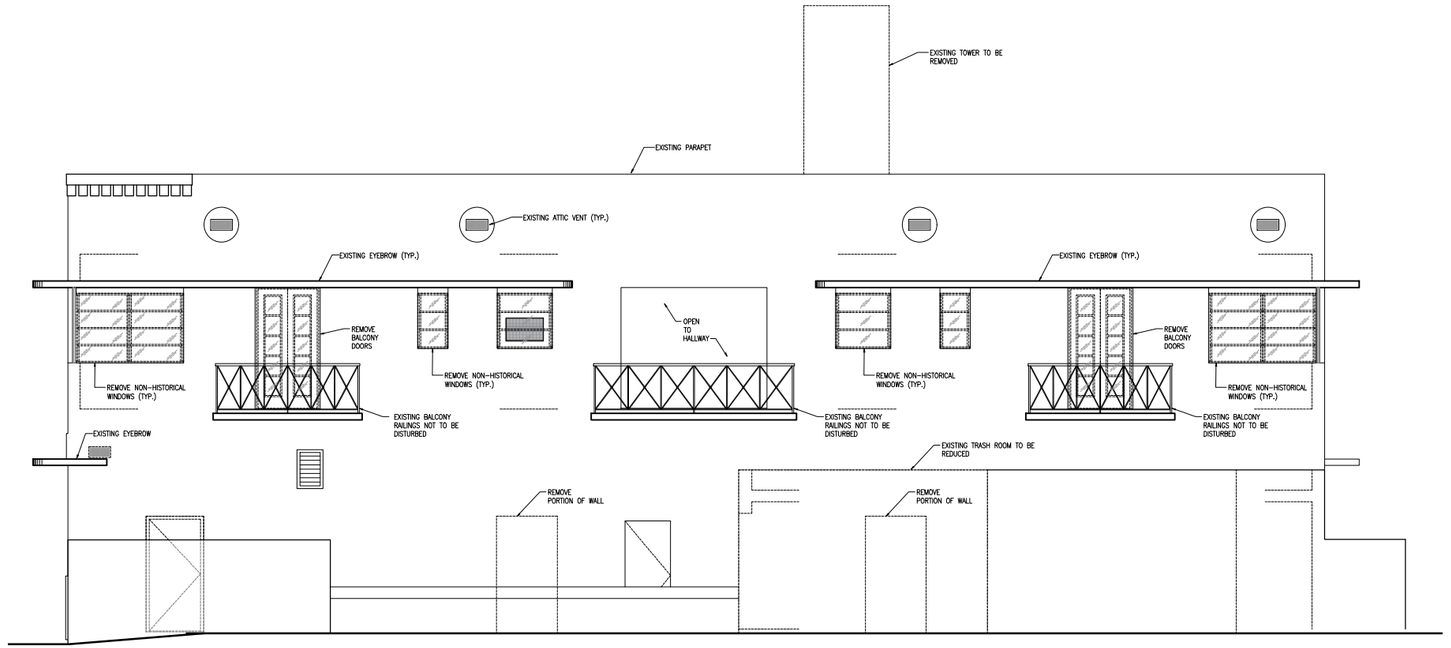

DEMOLITION EAST ELEVATION
SCALE: 1/4" = 1'-0"

These drawings and copies thereof furnished by the architect are his property they are not to be used on other work and are to be returned upon demand at the completion of work. If this drawing or any part thereof is used in any manner without the consent of the architect the user thereof becomes indebted to the architect for full commission.

NEW ROOF TOP ADDITION, RESTAURANT & HOTEL FOR:
1445 Pennsylvania Ave. LLC
1445 PENSYLVANIA AVE. MIAMI BEACH, FL 33139

CHARLES H. BENSON & ASSOCIATES ARCHITECTS, P.A.
architect planner interiors
1665 WASHINGTON AVE. 2nd. FLOOR MIAMI BEACH, FLORIDA 33139 Ph: 305-532-6161 * Fax: 305-532-6151
ARCHITECTURE LICENSE # AR14022 NCARB CERTIFICATE # 42,136

DRAWN BY	SCALE	DATE
Lilian R. Páez C.	AS SHOWN	9-7-2021

PROJECT NUMBER 22109

D-7 OF 8

STATE OF FLORIDA CHARLES H. BENSON REGISTERED ARCHITECT AR0014022

\\LILIAN\Autocad\Restaurant\22109-Tantra Hotel\22109-Sheets\HPB Board\HPB-D7.dwg, 7/6/2023 6:39:32 PM

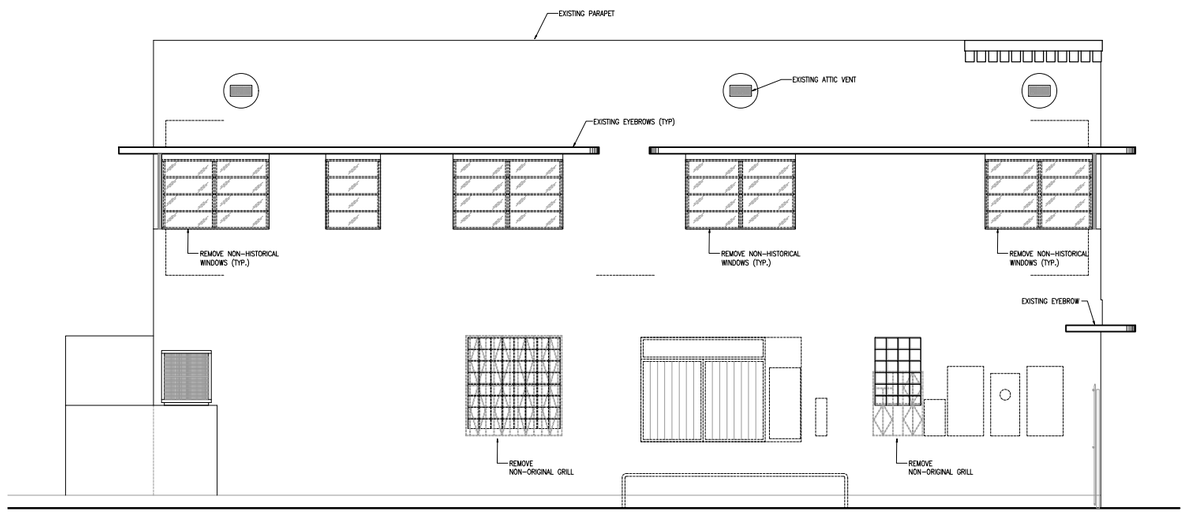

DEMOLITION NORTH ELEVATION
SCALE: 1/4" = 1'-0"

These drawings and copies thereof furnished by the architect are his property they are not to be used on other work and are to be returned upon demand at the completion of work. If this drawing or any part thereof is used in any manner without the consent of the architect the user thereof becomes indebted to the architect for full commission.

NEW ROOF TOP ADDITION, RESTAURANT & HOTEL FOR:

1445 Pennsylvania Ave. LLC

1445 PENSYLVANIA AVE. MIAMI BEACH, FL 33139

CHARLES H. BENSON & ASSOCIATES ARCHITECTS, P.A.
architect planner interiors
1665 WASHINGTON AVE. 2nd. FLOOR MIAMI BEACH, FLORIDA 33139 Ph: 305-532-6161 * Fax: 305-532-6151
ARCHITECTURE LICENSE # AR14022 NCARB CERTIFICATE # 42,136

DRAWN BY	PROJECT NUMBER
Lilian R. Páez C.	22109
SCALE: AS SHOWN	DATE: 9-7-2021

D-8 OF 8

STATE OF FLORIDA · CHARLES H. BENSON · REGISTERED ARCHITECT · AR0014022

\\LILIAN\Autocad\Restaurant\22109-Tantra Hotel\22109-Sheets\HPB Board\HPB-D8.dwg, 7/6/2023 6:39:41 PM