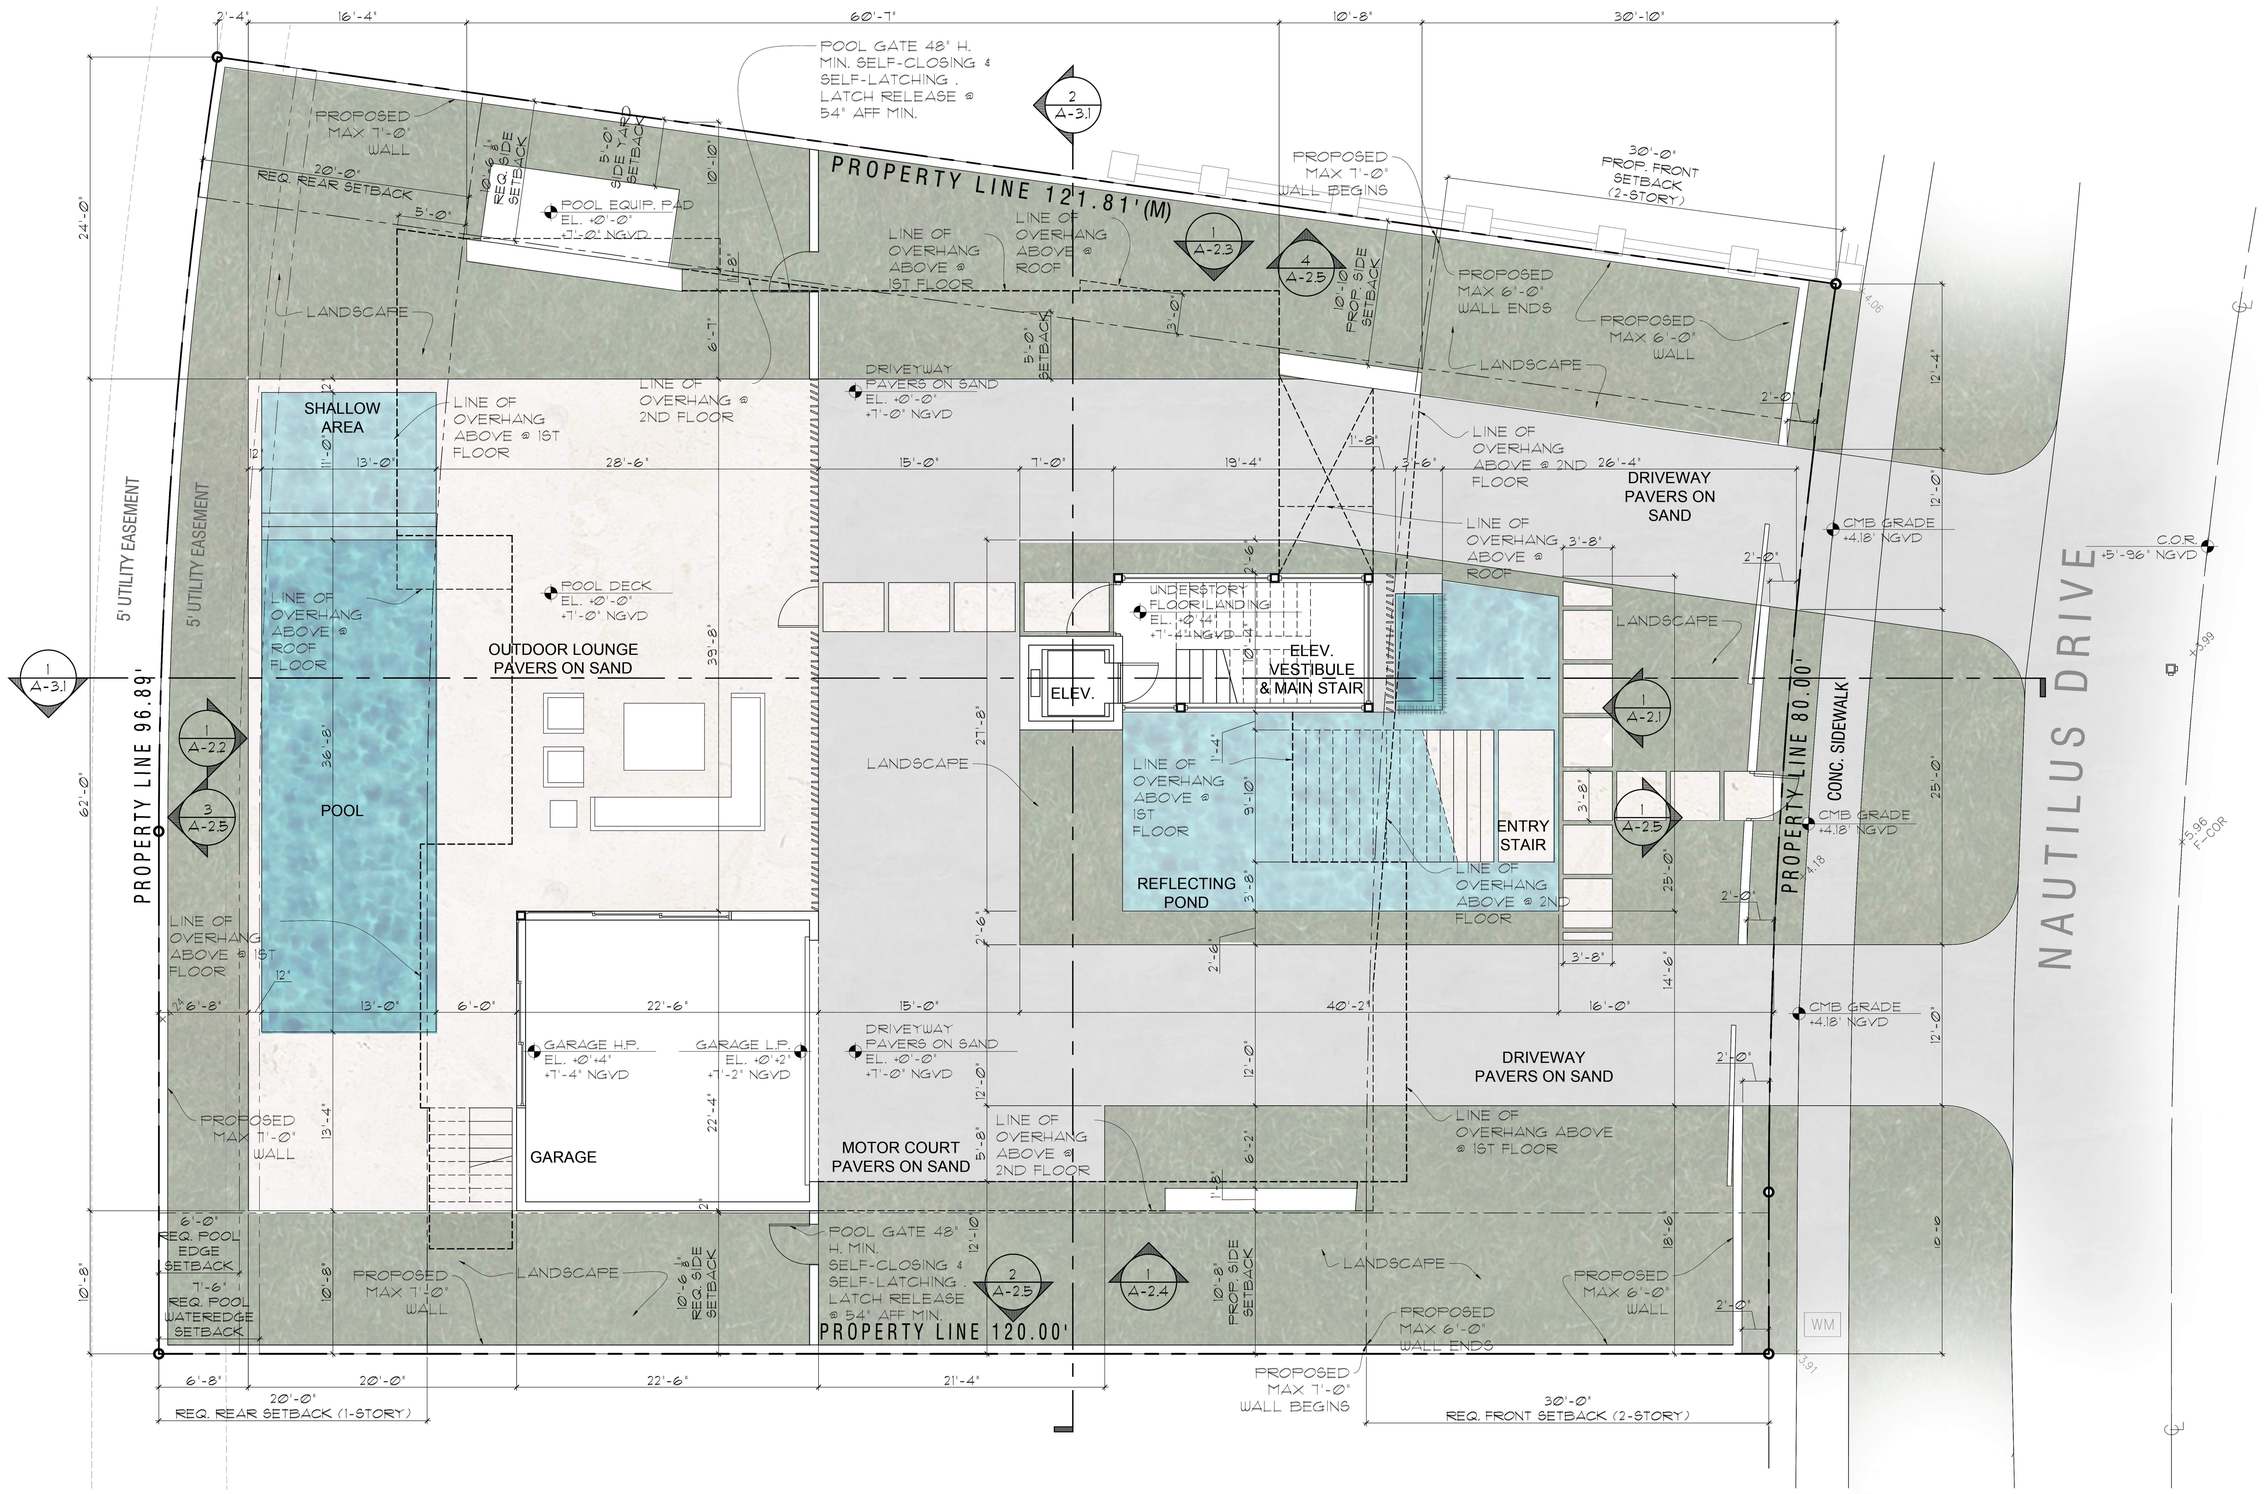

UNDERSTORY FLOOR PLAN

SCALE: 3/16"=1'-0"

CHOEFF LEVY FISCHMAN
ARCHITECTURE + DESIGN
8425 Biscayne Blvd, suite 201
Miami, Florida 33138
(t) 305.434.8338
(f) 305.892.5282
www.clfarchitects.com

NAUTILUS RESIDENCE
4330 NAUTILUS DRIVE
MIAMI BEACH, FLORIDA, 33140

seal

Ralph Choeff
registered architect
AR0009679
AA26003009

comm no.
2325

date:
03/09/2025

revised:

sheet no.

UNDERSTORY FLOOR PLAN	A-1.0

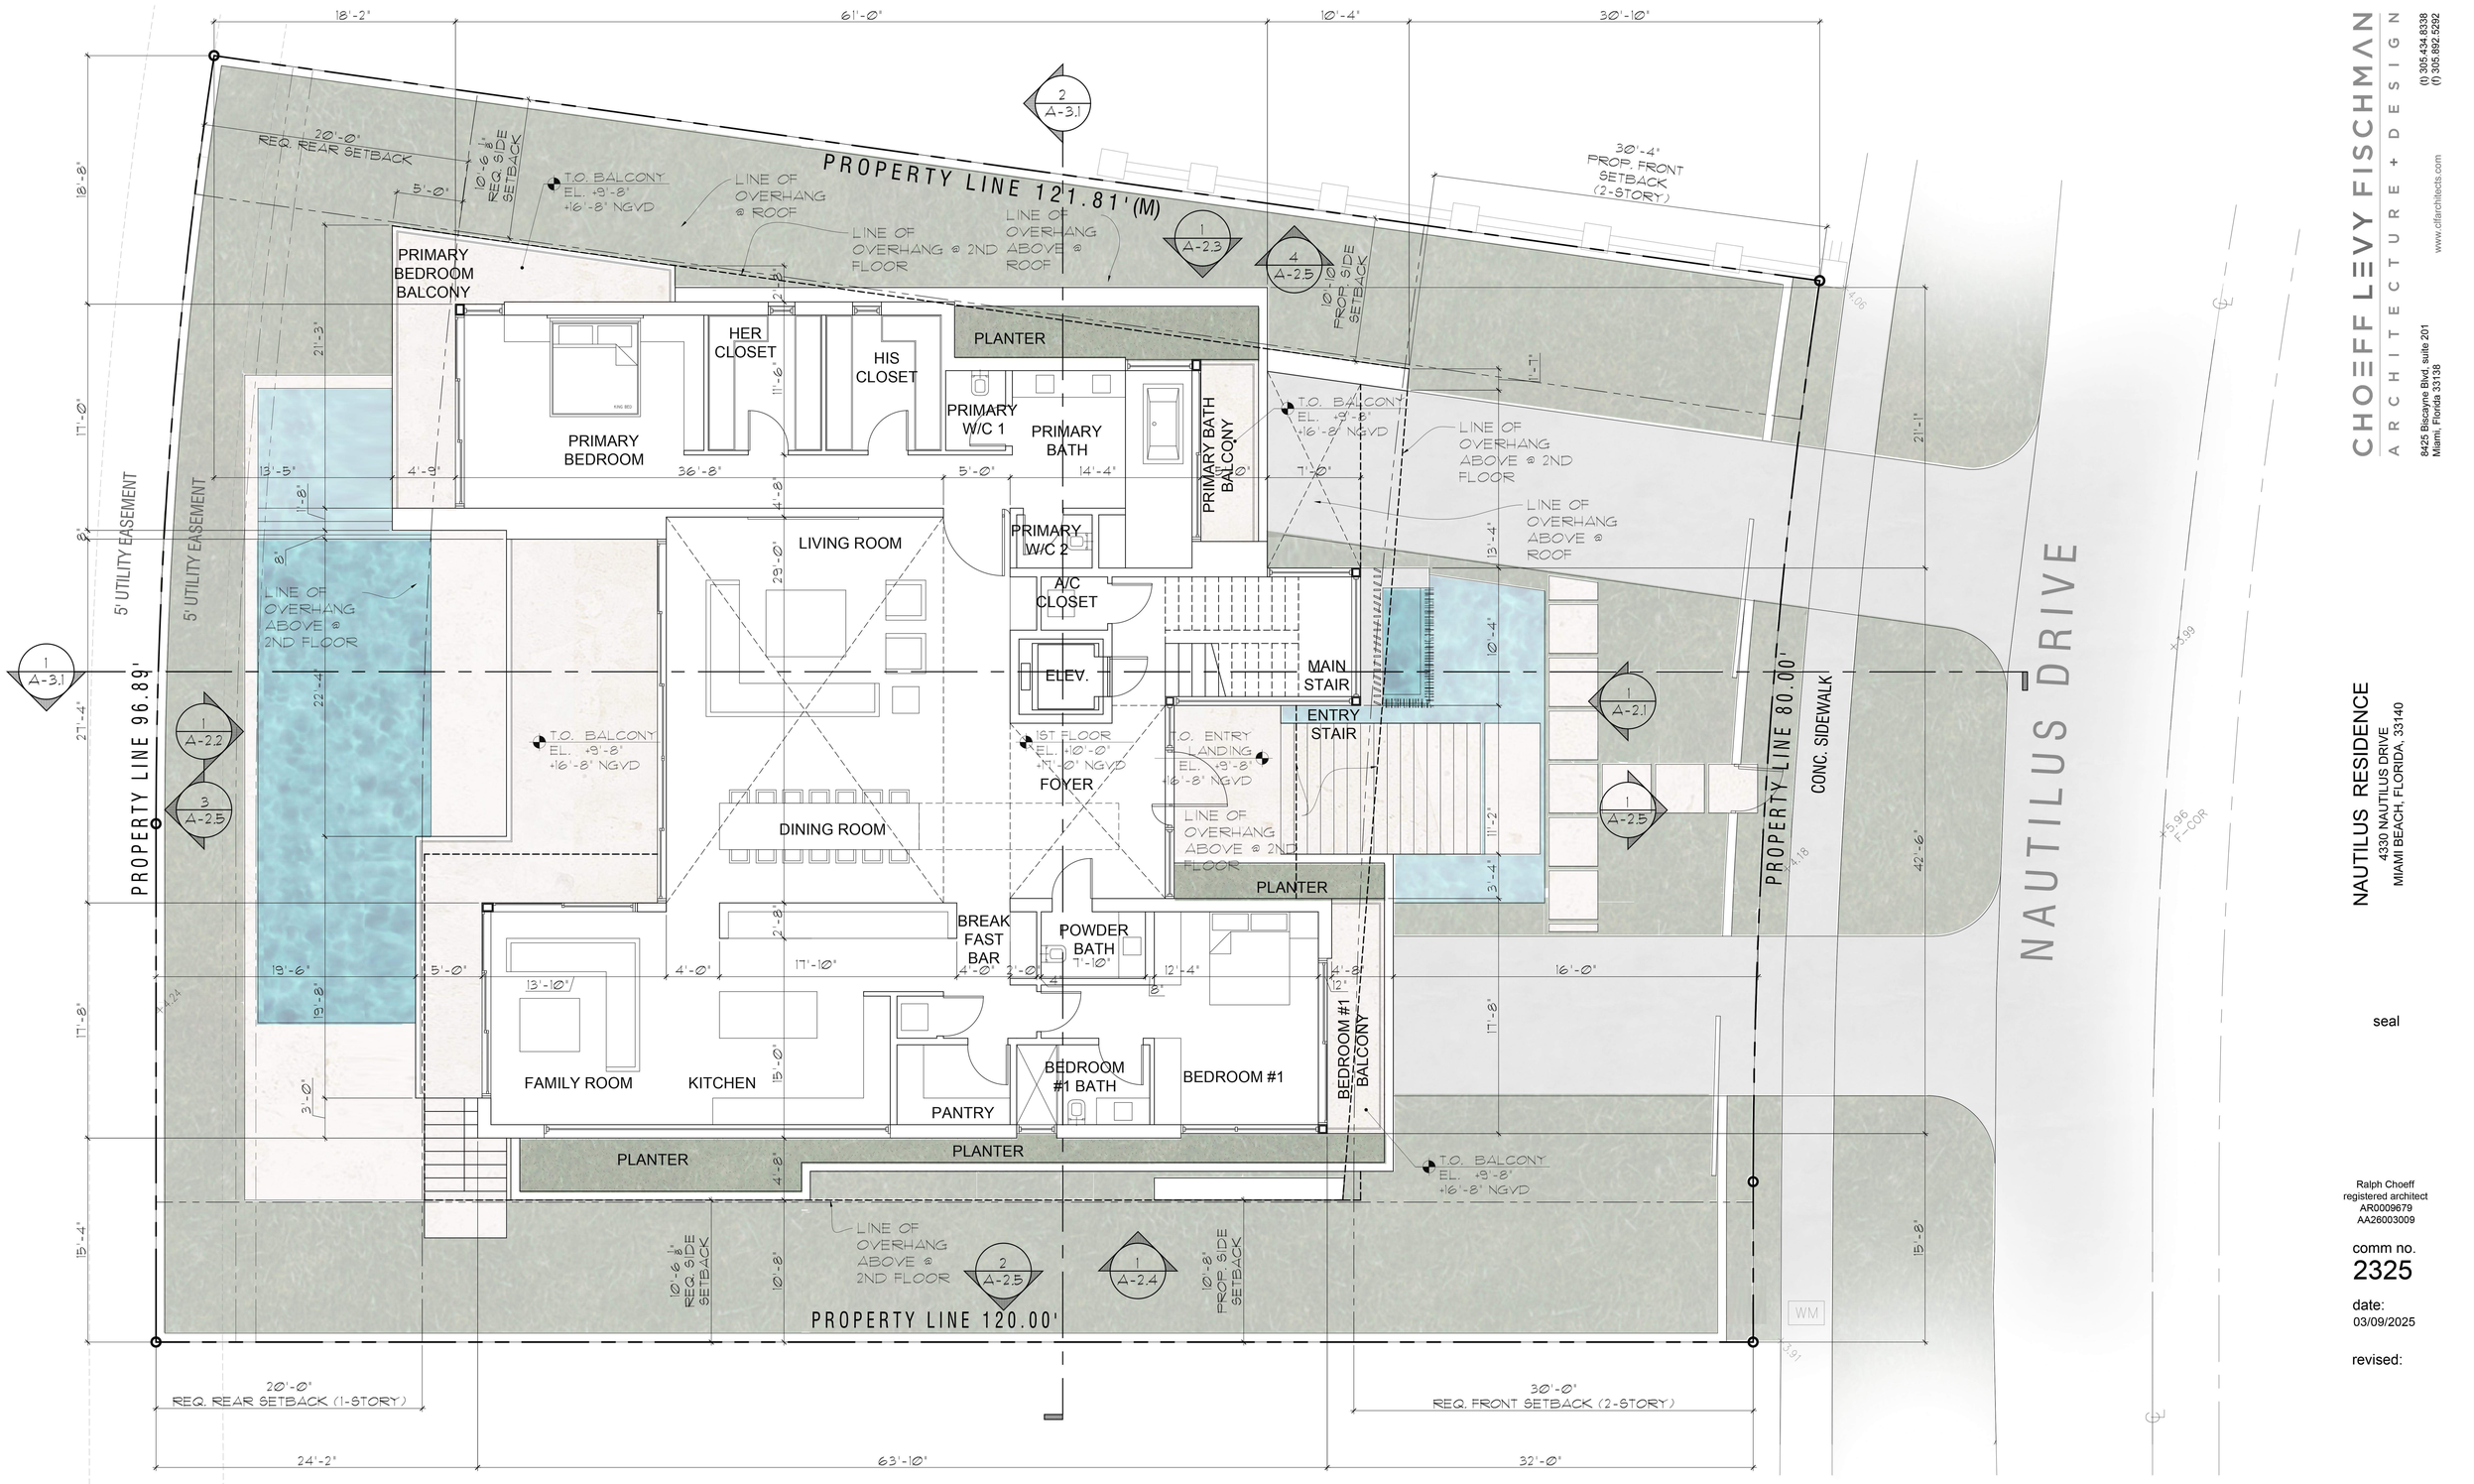

FIRST FLOOR PLAN

SCALE: 3/16"=1'-0"

CHOEFF LEVY FISCHMAN
ARCHITECTURE + DESIGN
8425 Biscayne Blvd, suite 201
Miami, Florida 33138
(t) 305.434.8338
(f) 305.892.5292
www.cflarchitects.com

NAUTILUS RESIDENCE
4330 NAUTILUS DRIVE
MIAMI BEACH, FLORIDA, 33140

seal

Ralph Choeff
registered architect
AR0009679
AA26003009

comm no.
2325

date:
03/09/2025

revised:

sheet no.

FIRST FLOOR PLAN	A-1.1

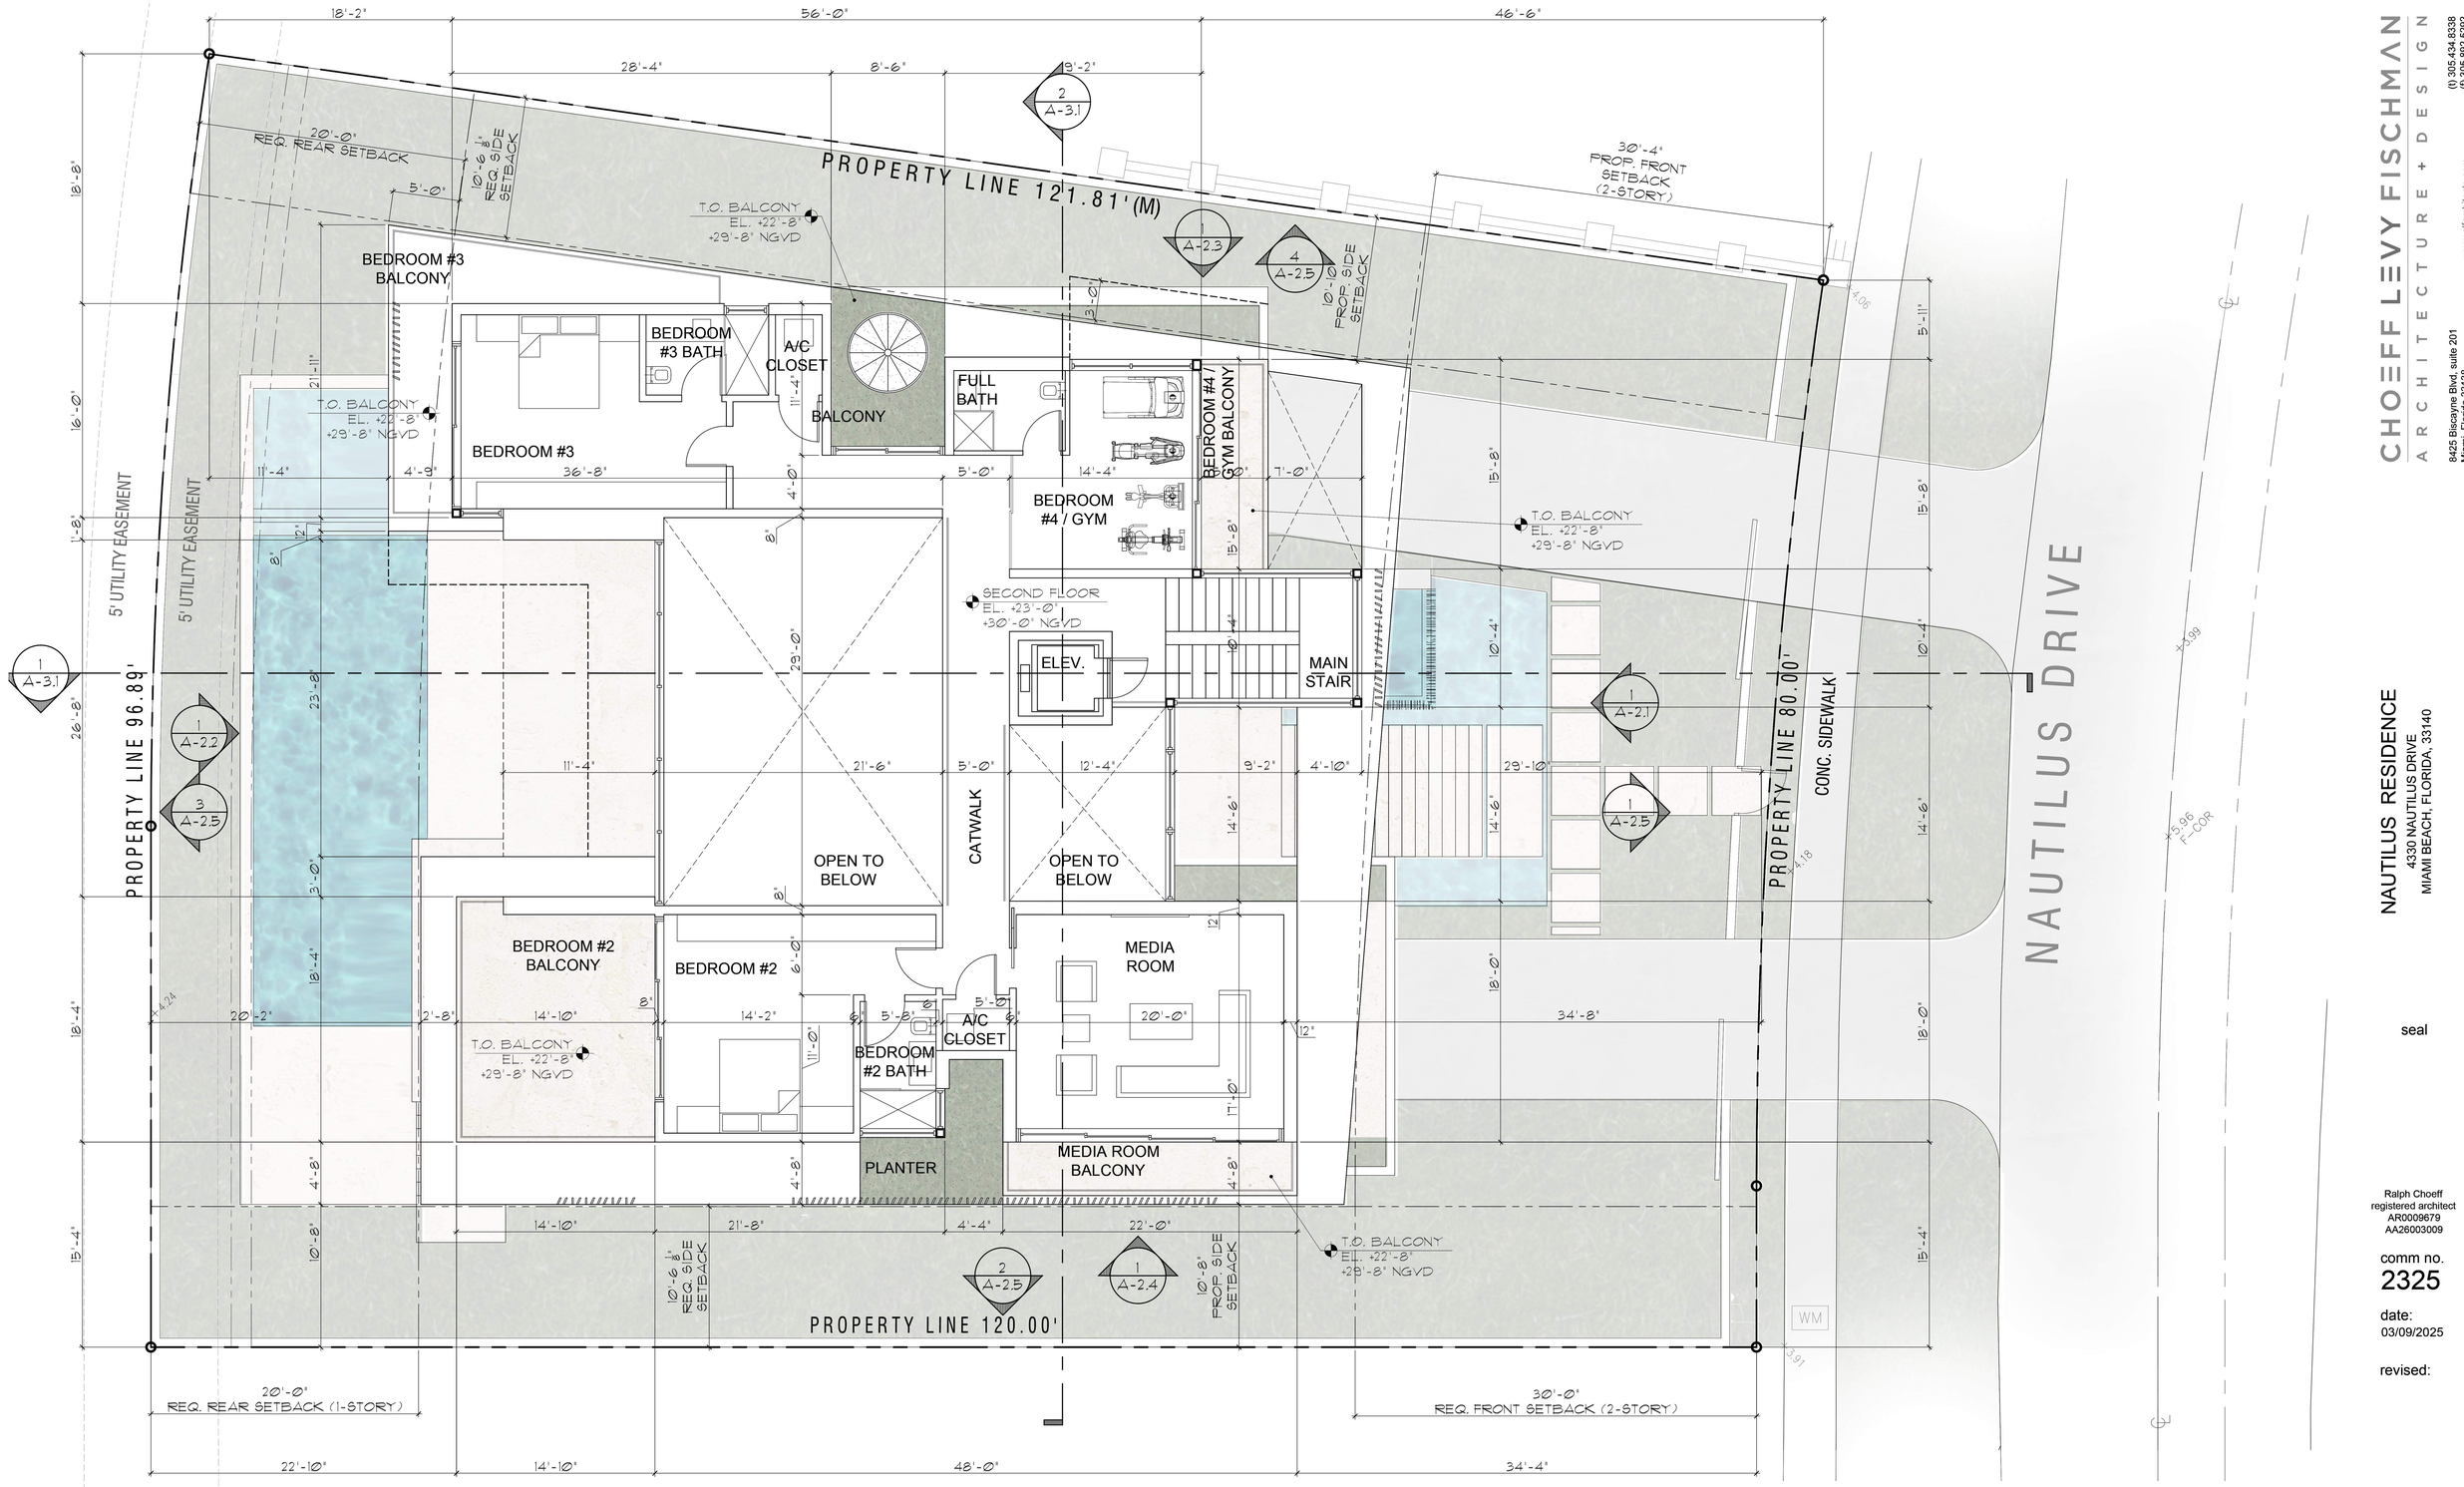

SECOND FLOOR PLAN

SCALE: 3/16"=1'-0"

CHOEFF LEVY FISCHMAN
ARCHITECTURE + DESIGN
8425 Biscayne Blvd, suite 201
Miami, Florida 33138
(t) 305.434.8338
(f) 305.892.5292
www.clfarchitects.com

NAUTILUS RESIDENCE
4330 NAUTILUS DRIVE
MIAMI BEACH, FLORIDA, 33140

seal

Ralph Choeff
registered architect
AR0009679
AA26003009

comm no.
2325

date:
03/09/2025

revised:

sheet no.

SECOND FLOOR PLAN	A-1.2

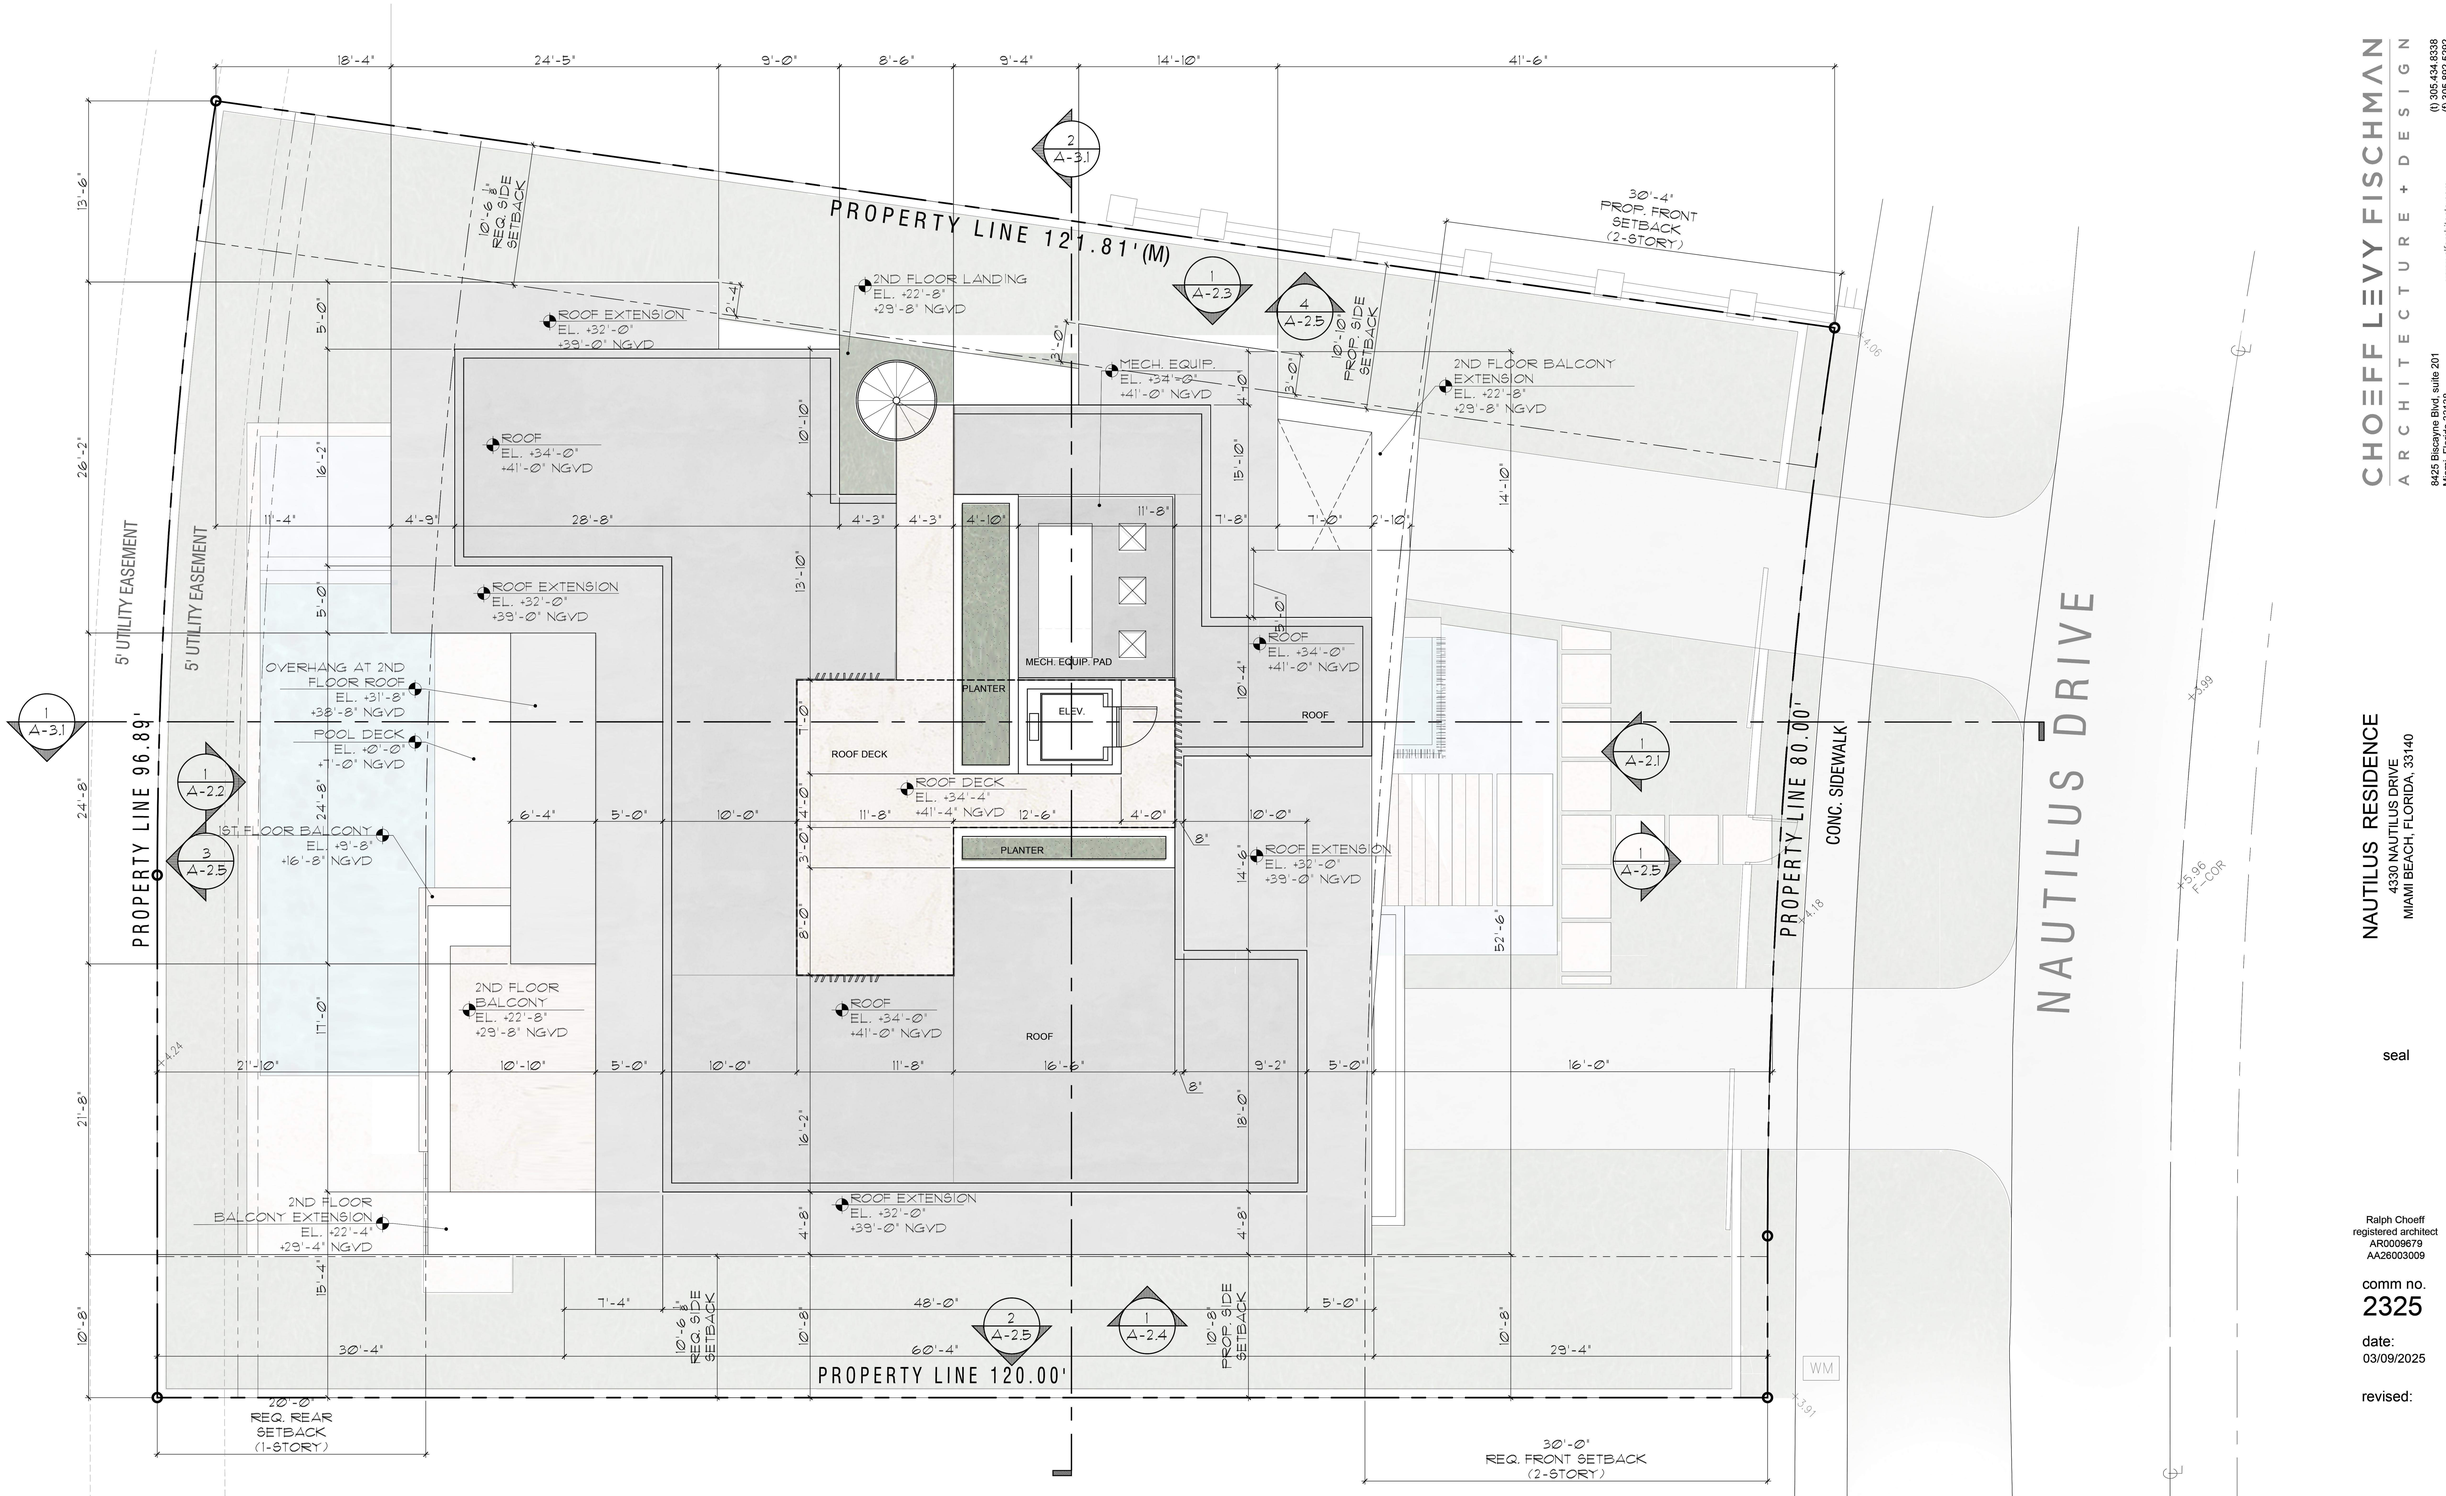

ROOF PLAN

SCALE: 3/16"=1'-0"

CHOEFF LEVY FISCHMAN
ARCHITECTURE + DESIGN
8425 Biscayne Blvd, suite 201
Miami, Florida 33138
(t) 305.434.8338
(f) 305.892.5292
www.cflarchitects.com

NAUTILUS RESIDENCE
4330 NAUTILUS DRIVE
MIAMI BEACH, FLORIDA, 33140

seal

Ralph Choeff
registered architect
AR0009679
AA26003009

comm no.
2325

date:
03/09/2025

revised:

sheet no.

ROOF PLAN	A-1.3

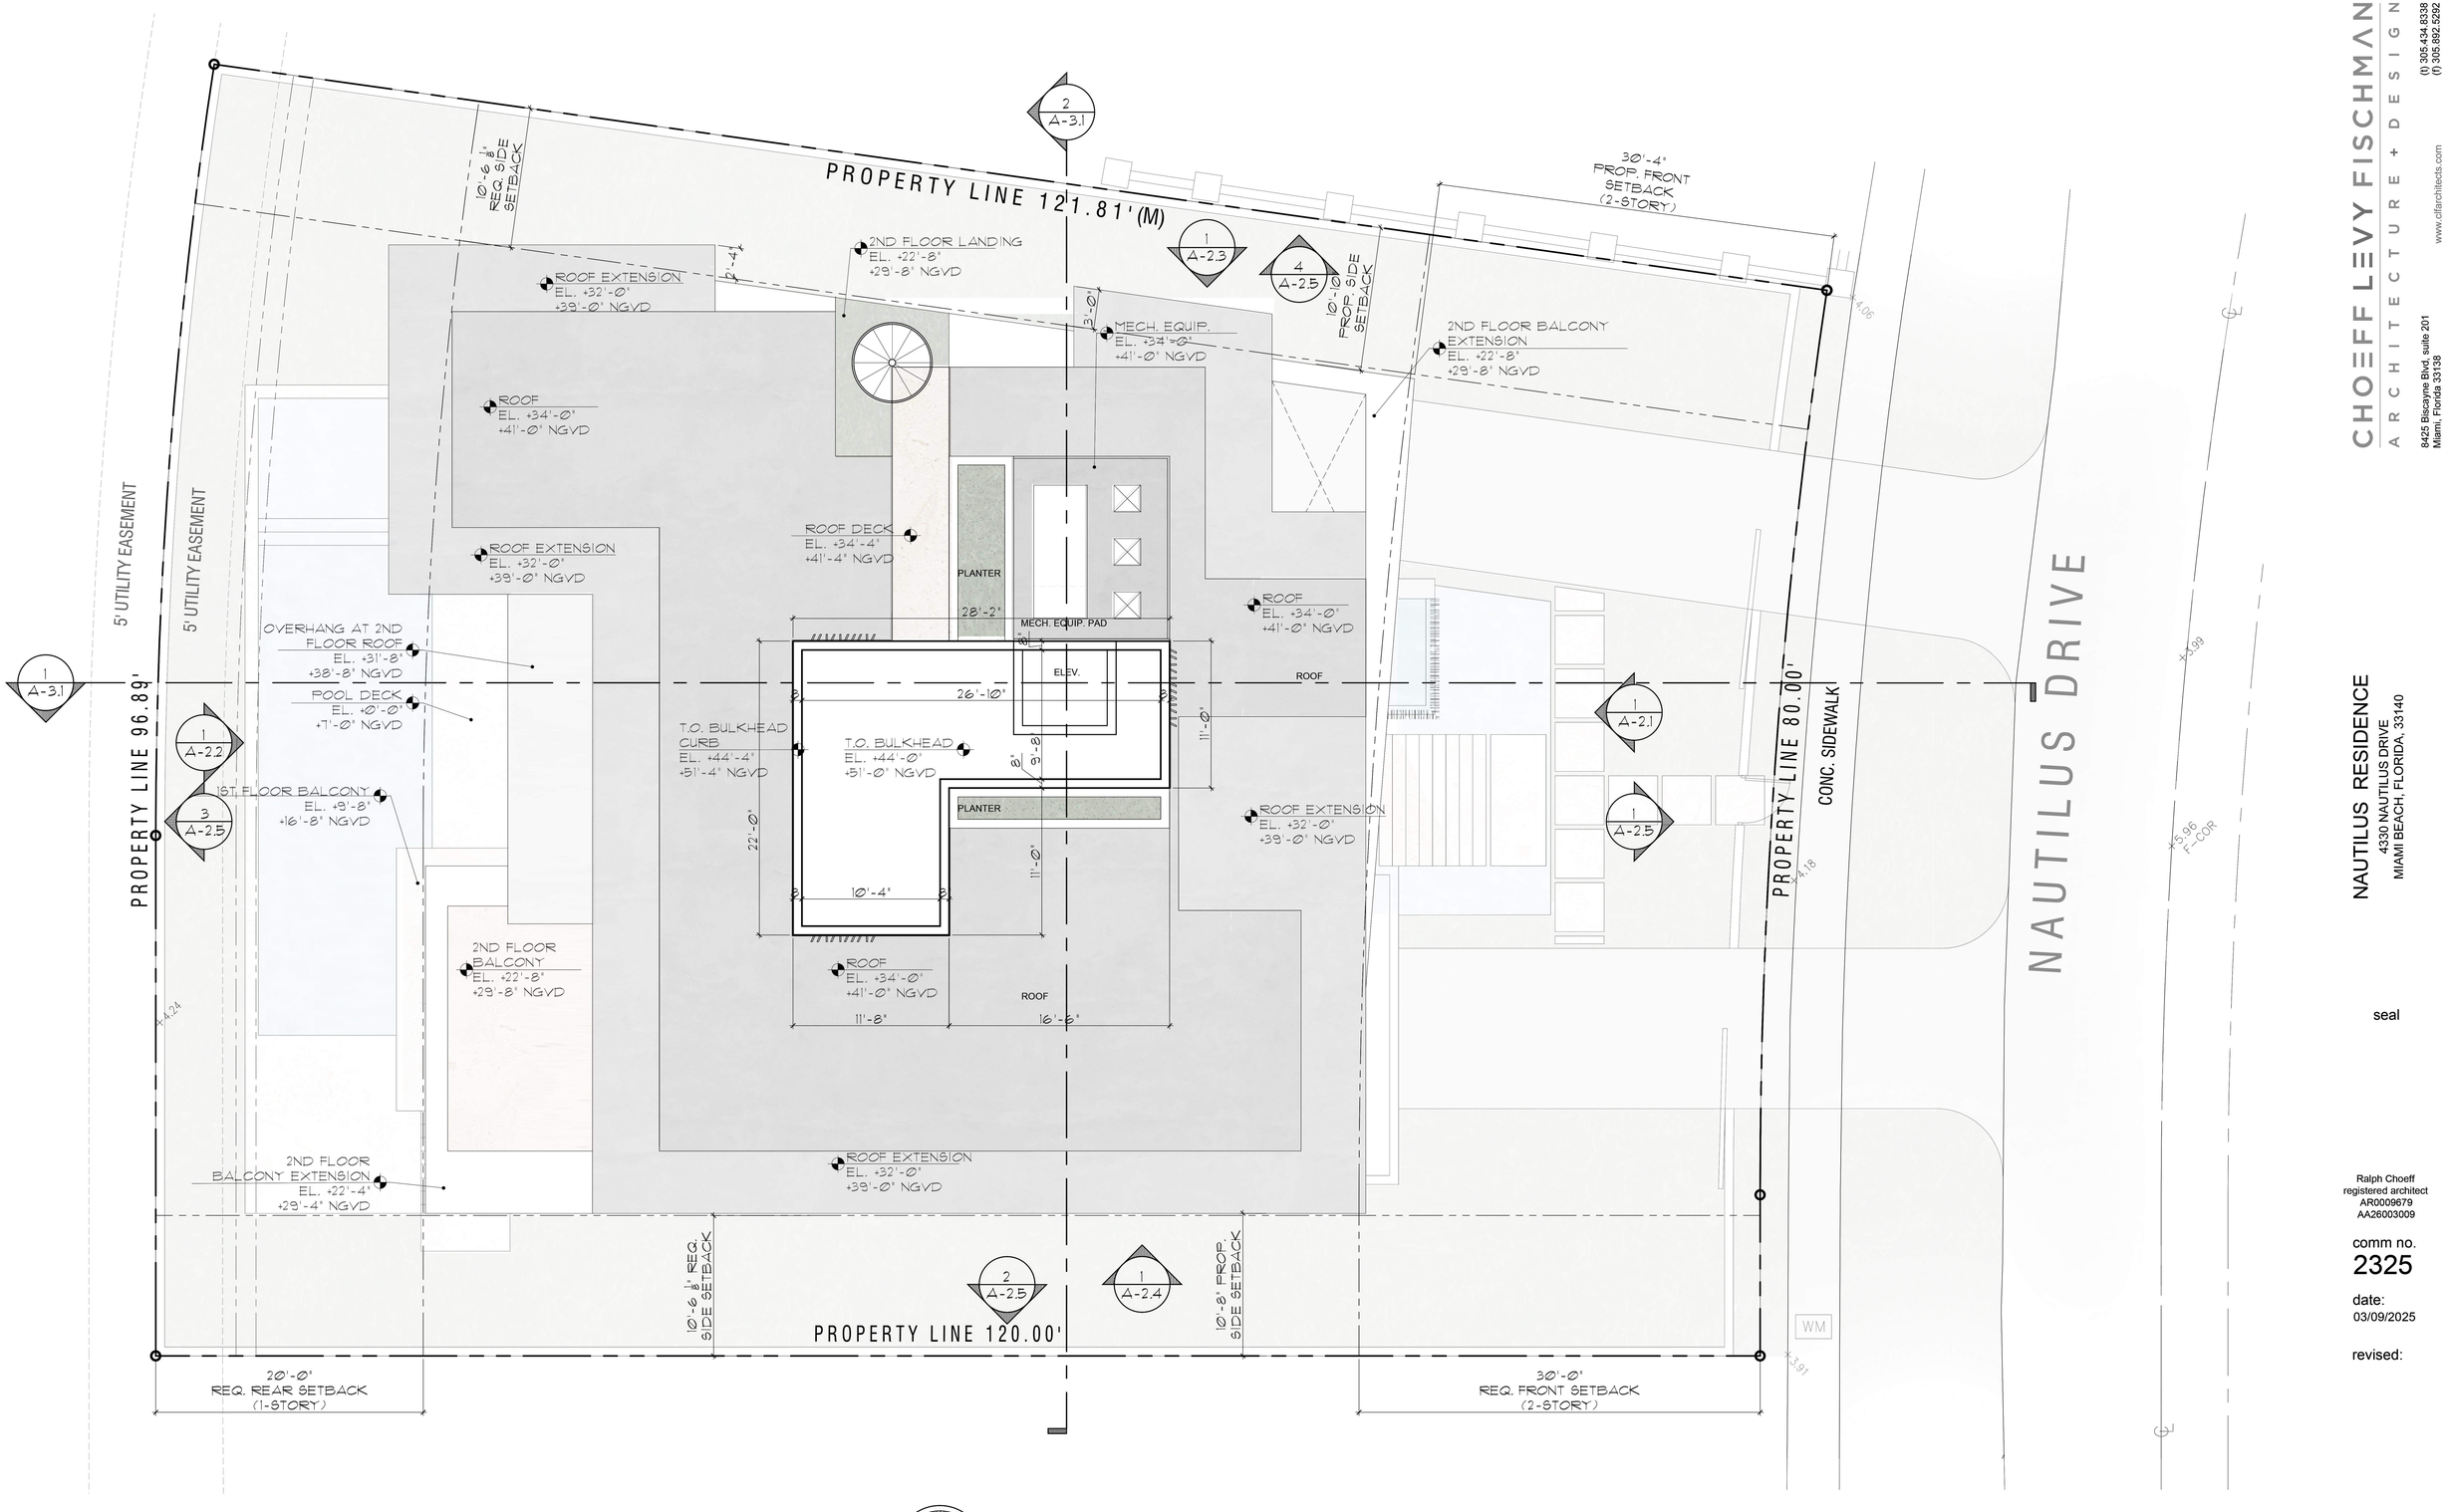

BULKHEAD PLAN
SCALE: 3/16"=1'-0"

CHOEFF LEVY FISCHMAN
ARCHITECTURE + DESIGN
8425 Biscayne Blvd, suite 201
Miami, Florida 33138
(t) 305.434.8338
(f) 305.892.5292
www.cflarchitects.com

NAUTILUS RESIDENCE
4330 NAUTILUS DRIVE
MIAMI BEACH, FLORIDA, 33140

seal

Ralph Choeff
registered architect
AR0009679
AA26003009

comm no.
2325

date:
03/09/2025

revised:

sheet no.

BULKHEAD PLAN	A-1.4

1 - DARK BRONZE BRAKE METAL CLADDING, DOOR & WINDOW FRAMES, GATES, AND MISC. METALS.

2 - WHITE PTD. STUCCO

3 - CLEAR IMPACT RESISTANT GLASS

4 - BASALT STONE CLADDING, OR SIMILAR

5 - WHITE OAK WOOD CLADDING, OR SIMILAR

6 - LIMESTONE

MATERIALS LEGEND

KEY PLAN
Scale: NTS

1 A-2.1 FRONT ELEVATION (EAST VIEW)
Scale: 1/4" = 1'-0"

CHOEFF LEVY FISCHMAN
ARCHITECTURE + DESIGN
8425 Biscayne Blvd, suite 201
Miami, Florida 33138
(t) 305.434.8338
(f) 305.892.5292
www.clfarchitects.com

NAUTILUS RESIDENCE
4330 NAUTILUS DRIVE
MIAMI BEACH, FLORIDA, 33140

seal

Ralph Choeff
registered architect
AR0009679
AA26003309

comm no.
2325

date:
03/09/2025

revised:

sheet no.

COLORED ELEVATIONS	A-2.1

1 - DARK BRONZE BRAKE METAL CLADDING, DOOR & WINDOW FRAMES, GATES, AND MISC. METALS.

2 - WHITE PTD. STUCCO

3 - CLEAR IMPACT RESISTANT GLASS

4 - BASALT STONE CLADDING, OR SIMILAR

5 - WHITE OAK WOOD CLADDING, OR SIMILAR

6 - LIMESTONE

MATERIALS LEGEND

KEY PLAN
Scale: NTS

CHOEFF LEVY FISCHMAN
ARCHITECTURE + DESIGN
8425 Biscayne Blvd, suite 201
Miami, Florida 33138
(t) 305.434.8338
(f) 305.892.5292
www.clfarchitects.com

1 / A-2.2 REAR ELEVATION (WEST VIEW)
Scale: 1/4" = 1'-0"

NAUTILUS RESIDENCE
4330 NAUTILUS DRIVE
MIAMI BEACH, FLORIDA, 33140

seal

Ralph Choeff
registered architect
AR0009679
AA26003009

comm no.
2325

date:
03/09/2025

revised:

sheet no.

COLORED ELEVATIONS	A-2.2

1 - DARK BRONZE BRAKE METAL CLADDING, DOOR & WINDOW FRAMES, GATES, AND MISC. METALS.

2 - WHITE PTD. STUCCO

3 - CLEAR IMPACT RESISTANT GLASS

4 - BASALT STONE CLADDING, OR SIMILAR

5 - WHITE OAK WOOD CLADDING, OR SIMILAR

6 - LIMESTONE

MATERIALS LEGEND

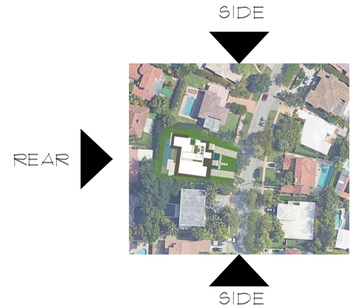

KEY PLAN
Scale: NTS

1 / A-2.3 SIDE ELEVATION (NORTH VIEW)
Scale: 1/4" = 1'-0"

CHOEFF LEVY FISCHMAN
ARCHITECTURE + DESIGN
8425 Biscayne Blvd, suite 201
Miami, Florida 33138
(t) 305.434.8338
(f) 305.892.5292
www.clfarchitects.com

NAUTILUS RESIDENCE
4330 NAUTILUS DRIVE
MIAMI BEACH, FLORIDA, 33140

seal

Ralph Choeff
registered architect
AR0009679
AA26003009

comm no.
2325

date:
03/09/2025

revised:

sheet no.

COLORED ELEVATIONS	A-2.3

1 - DARK BRONZE BRAKE METAL CLADDING, DOOR & WINDOW FRAMES, GATES, AND MISC. METALS.

2 - WHITE PTD. STUCCO

3 - CLEAR IMPACT RESISTANT GLASS

4 - BASALT STONE CLADDING, OR SIMILAR

5 - WHITE OAK WOOD CLADDING, OR SIMILAR

6 - LIMESTONE

MATERIALS LEGEND

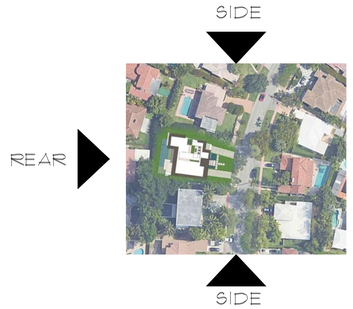

KEY PLAN

Scale: NTS

SIDE ELEVATION (SOUTH VIEW)

1 / A-2.4

Scale: 1/4" = 1'-0"

CHOEFF LEVY FISCHMAN
ARCHITECTURE + DESIGN
(t) 305.434.8338
(f) 305.892.5292
www.clfarchitects.com
8425 Biscayne Blvd, suite 201
Miami, Florida 33138

NAUTILUS RESIDENCE
4330 NAUTILUS DRIVE
MIAMI BEACH, FLORIDA, 33140

seal

Ralph Choeff
registered architect
AR0009679
AA26003009

comm no.
2325

date:
03/09/2025

revised:

sheet no.

COLORED ELEVATIONS	A-2.4

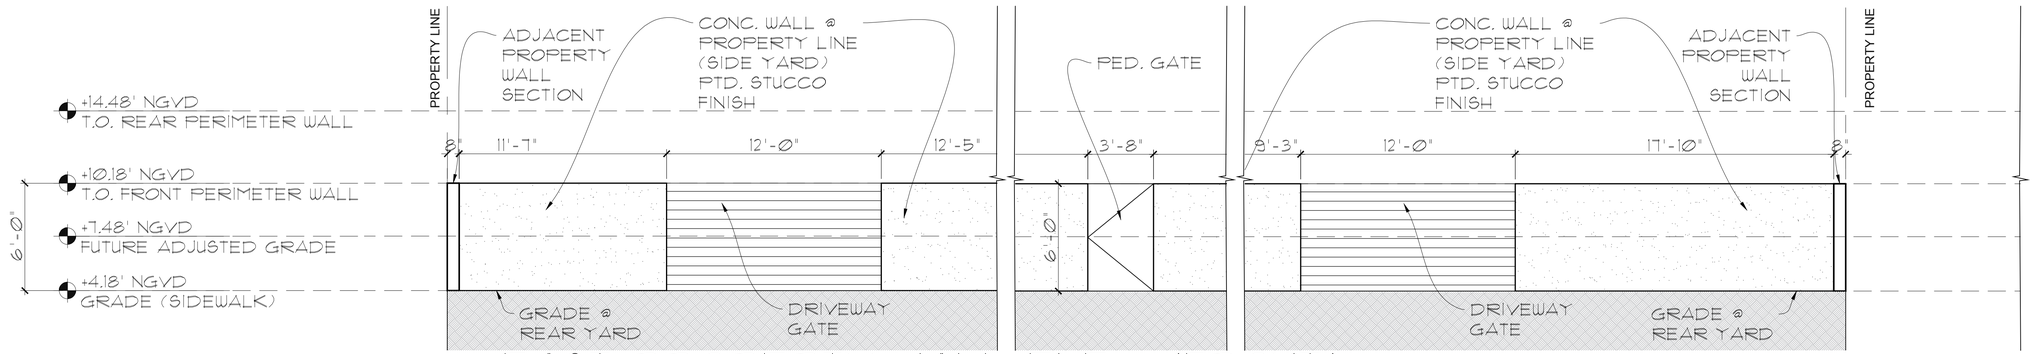

1 A-2.5 EAST PROPERTY WALL ELEV. (FRONT)

Scale: 1/4" = 1'-0"

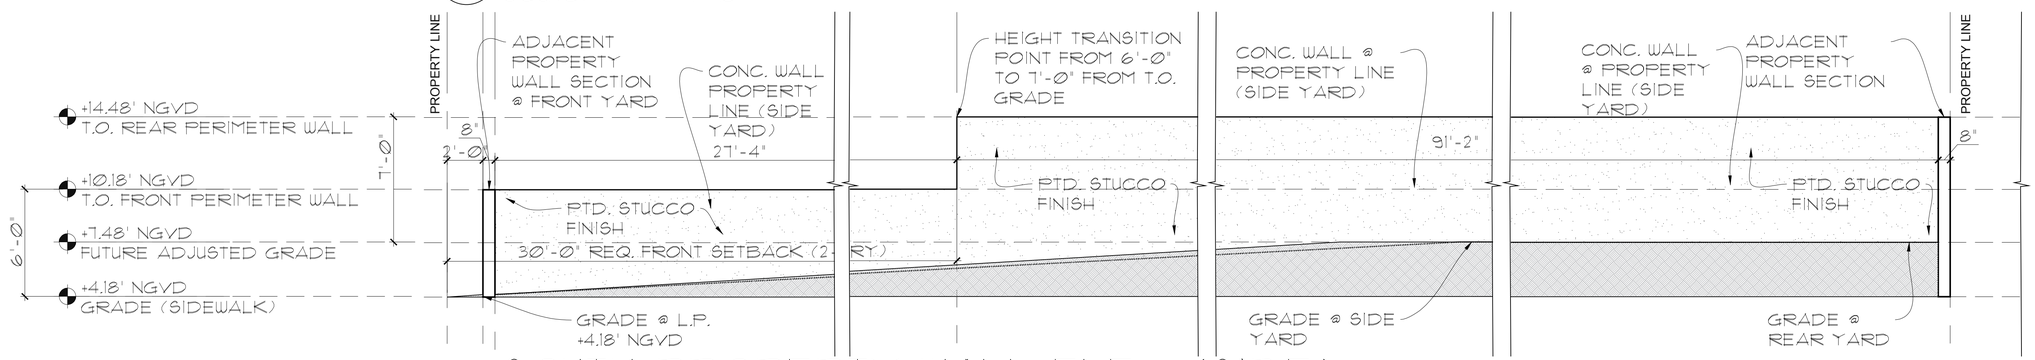

2 A-2.5 SOUTH PROPERTY WALL ELEV. (SIDE)

Scale: 1/4" = 1'-0"

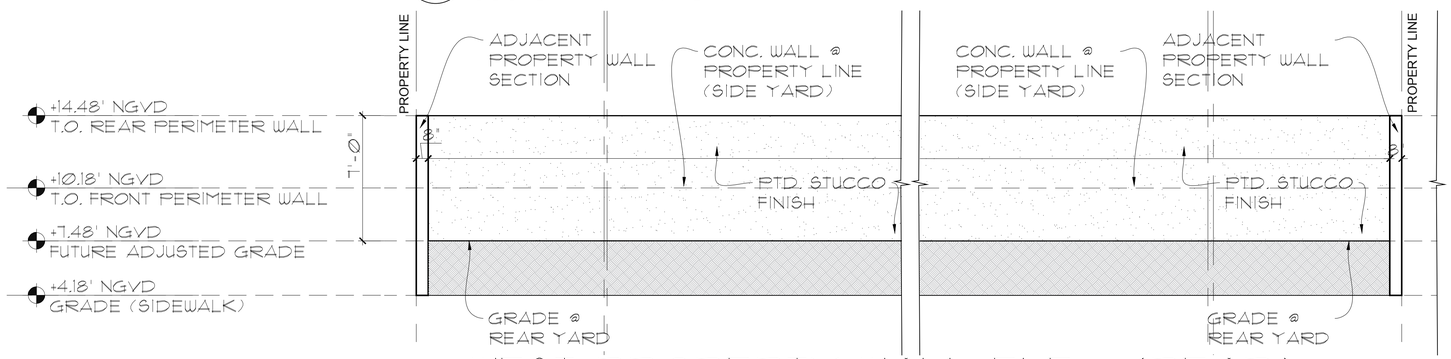

3 A-2.5 WEST PROPERTY WALL ELEV. (REAR)

Scale: 1/4" = 1'-0"

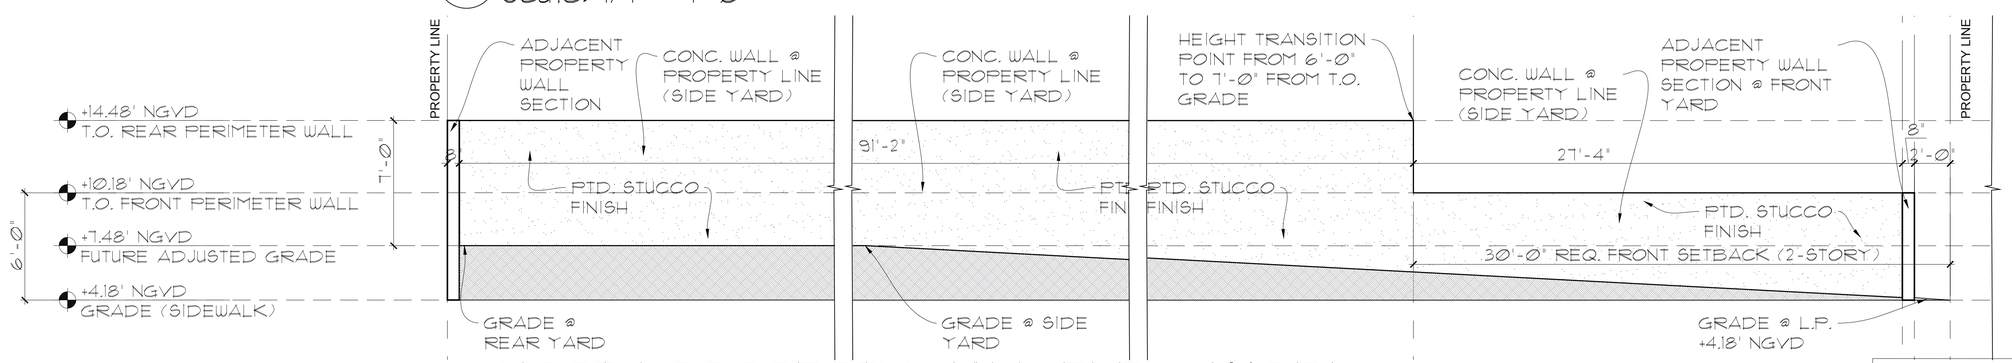

4 A-2.5 NORTH PROPERTY WALL ELEV. (SIDE)

Scale: 1/4" = 1'-0"

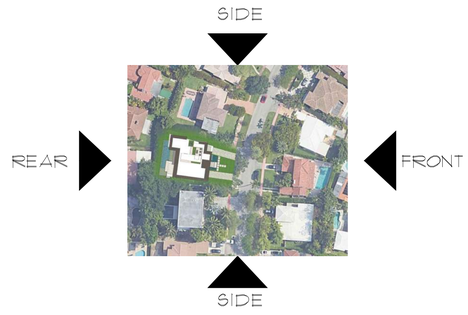

KEY PLAN

Scale: NTS

CHOEFF LEVY FISCHMAN
ARCHITECTURE + DESIGN
8425 Biscayne Blvd, suite 201
Miami, Florida 33138
(t) 305.434.8338
(f) 305.892.5292
www.clfarchitects.com

NAUTILUS RESIDENCE
4330 NAUTILUS DRIVE
MIAMI BEACH, FLORIDA, 33140

seal

Ralph Choeff
registered architect
AR0009679
AA26003009

comm no.
2325

date:
03/09/2025

revised:

sheet no.

WALL ELEVATIONS	A-2.5

1 / A-3.1 SECTION A

Scale: 3/16" = 1'-0"

2 / A-3.1 SECTION B

Scale: 3/16" = 1'-0"

CHOEFF LEVY FISCHMAN
ARCHITECTURE + DESIGN
8425 Biscayne Blvd, suite 201
Miami, Florida 33138
(t) 305.434.8338
(f) 305.892.5292
www.clfarchitects.com

NAUTILUS RESIDENCE
4330 NAUTILUS DRIVE
MIAMI BEACH, FLORIDA, 33140

seal

Ralph Choeff
registered architect
AR0009679
AA26003009

comm no.
2325

date:
03/09/2025

revised:

sheet no.

SECTIONS	A-3.1

1 G-4.1 NORTH EAST VIEW
Scale: NTS

2 G-4.1 SOUTH EAST VIEW
Scale: NTS

3 G-4.1 NORTH WEST VIEW
Scale: NTS

4 G-4.1 SOUTH WEST VIEW
Scale: NTS

CHOEFF LEVY FISCHMAN
ARCHITECTURE + DESIGN
8425 Biscayne Blvd, suite 201
Miami, Florida 33138
(t) 305.434.8338
(f) 305.892.5292
www.cfarchitects.com

NAUTILUS RESIDENCE
4330 NAUTILUS DRIVE
MIAMI BEACH, FLORIDA, 33140

seal

Ralph Choeff
registered architect
AR0009679
AA26003009

comm no.
2325

date:
03/09/2025

revised:

sheet no.

AXONOMETRICS	G-4.1