

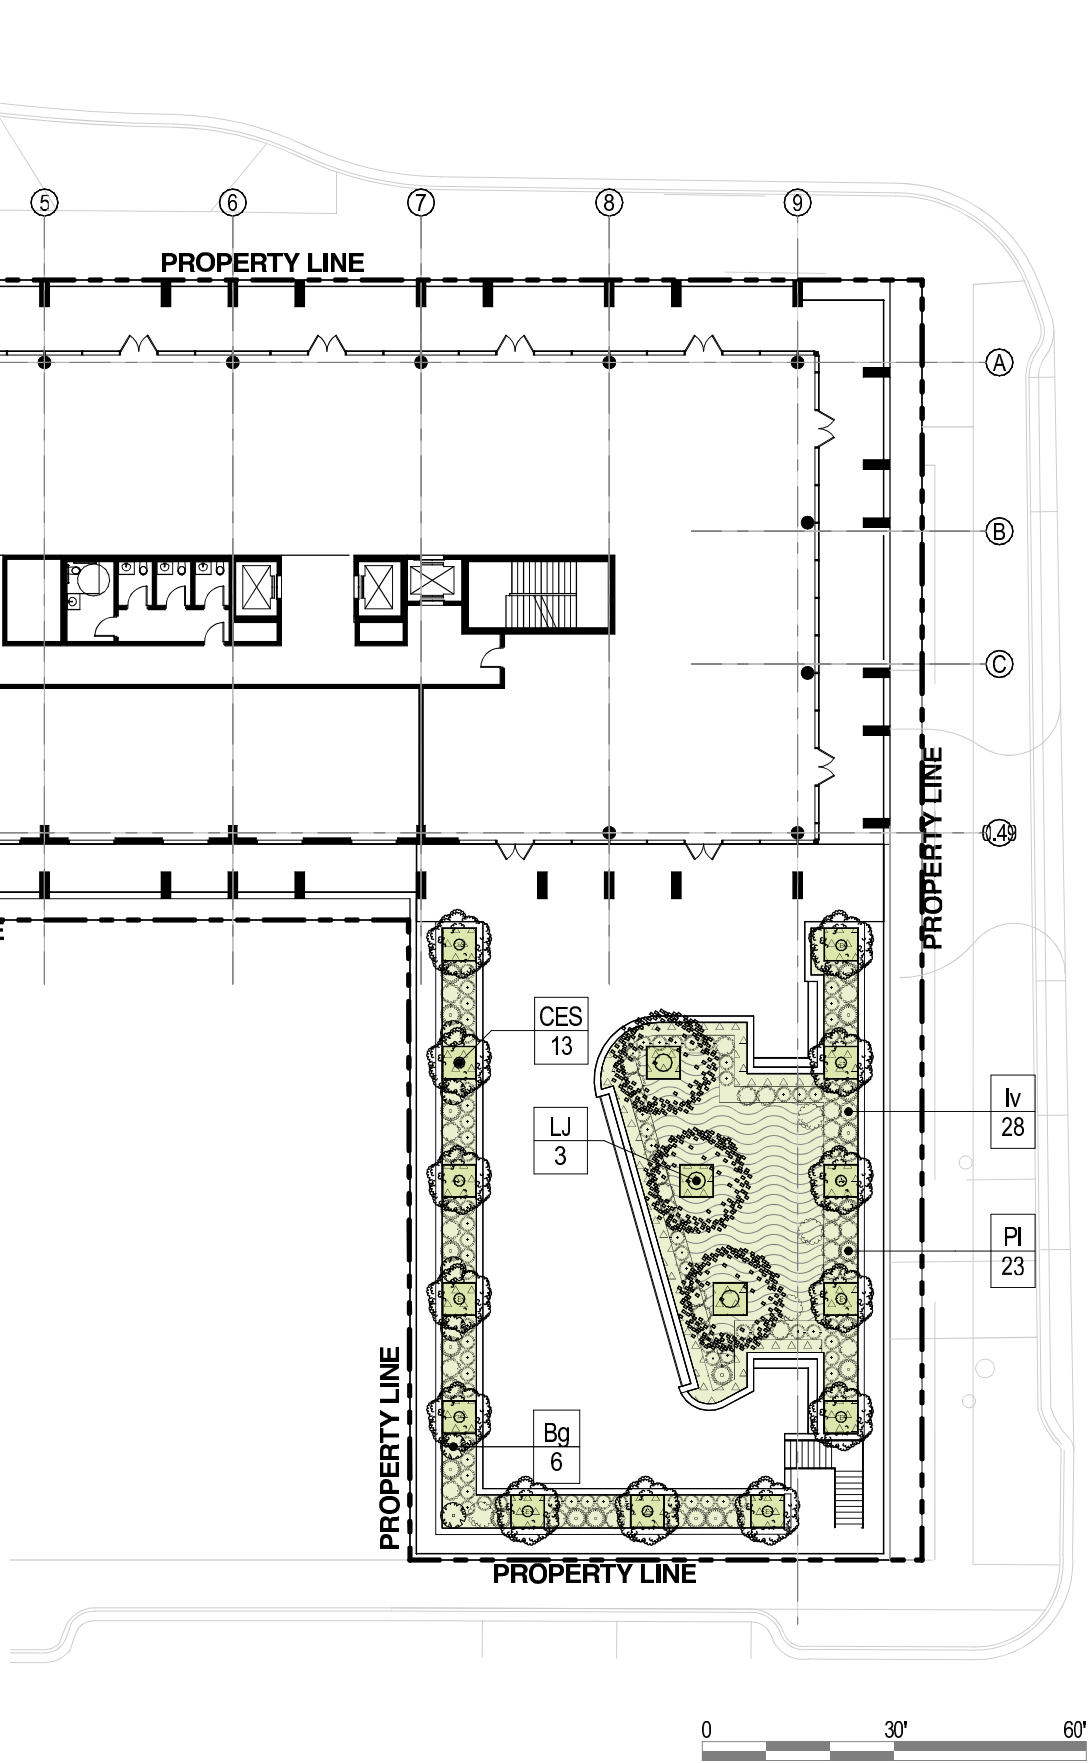


Third Floor Tree Schedule											
Symbol	ID	Qty	Botanical Name	Common Name	Cal	Height	Spread	Native	Remarks		
	CES	13	Conocarpus erectus 'serica'	Silver Buttonwood	6"	12'	10'	Y	Field-grown collected material		
	LJ	3	Ligustrum japonicum	Wax Privet	6" min	16'	16'	N	Field-grown collected material		
Third Floor Shrub Schedule											
Symbol	ID	Qty	Botanical Name	Common Name	Size	Height	Spread	Native	Remarks		
	Bg	6	Bougainvillea 'San Diego Red'	Red Bougainvillea	15g	48"	24"	N	Florida Fancy. Trellised		
	Iv	36	Ilex vomitoria 'Nana'	Holly	7g	18"	30"	Y	Florida Fancy. Full, Lush. Shrub		
	PI	23	Psychotria ligustrifolia	Bahama Wild Coffee	3g	18"	18"	Y	Florida Fancy. Full, Lush. Shrub		
	Pr	77	Stachytarpheta 'Red Compacta'	Porterweed 'red'	3 gal	36"	24"	N	Florida Fancy. Shrub		
	Sb	4	Savia bahamensis	Maiden Bush	10g	6'	4'	Y	Florida Fancy. Full, Lush. Large Shrub		
Third Floor Groundcover Schedule											
Symbol	ID	QTY	Botanical Name	Common Name	Size	Height	Spread	Spacing (Inches)	Native	Area (sf)	Remarks
	Im	161	Liriope muscari	Liriope	1g	12"	12"	12	N	667	
	zp	216	Zamia pumila	Coontie	7g	24"	24"	18	Y	814	

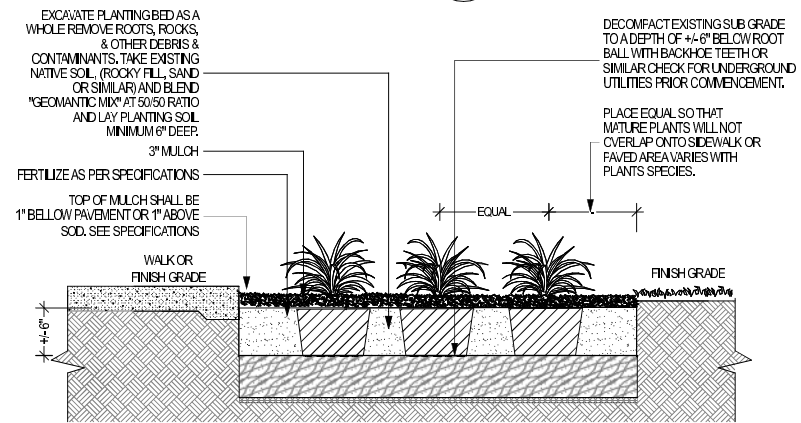


THIRD FLOOR
PLANTING PLAN
Scale: 1" = 30'-0"



NOTE:
IN MOST CASES TRIANGULAR SPACING IS PREFERRED.
USE SQUARE SPACING ONLY IN SMALL AREAS.

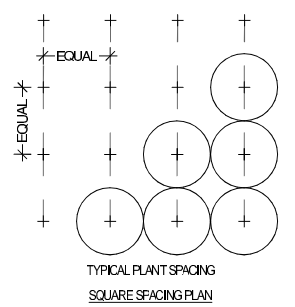


4
L205
GROUND COVER DETAIL
NOT TO SCALE

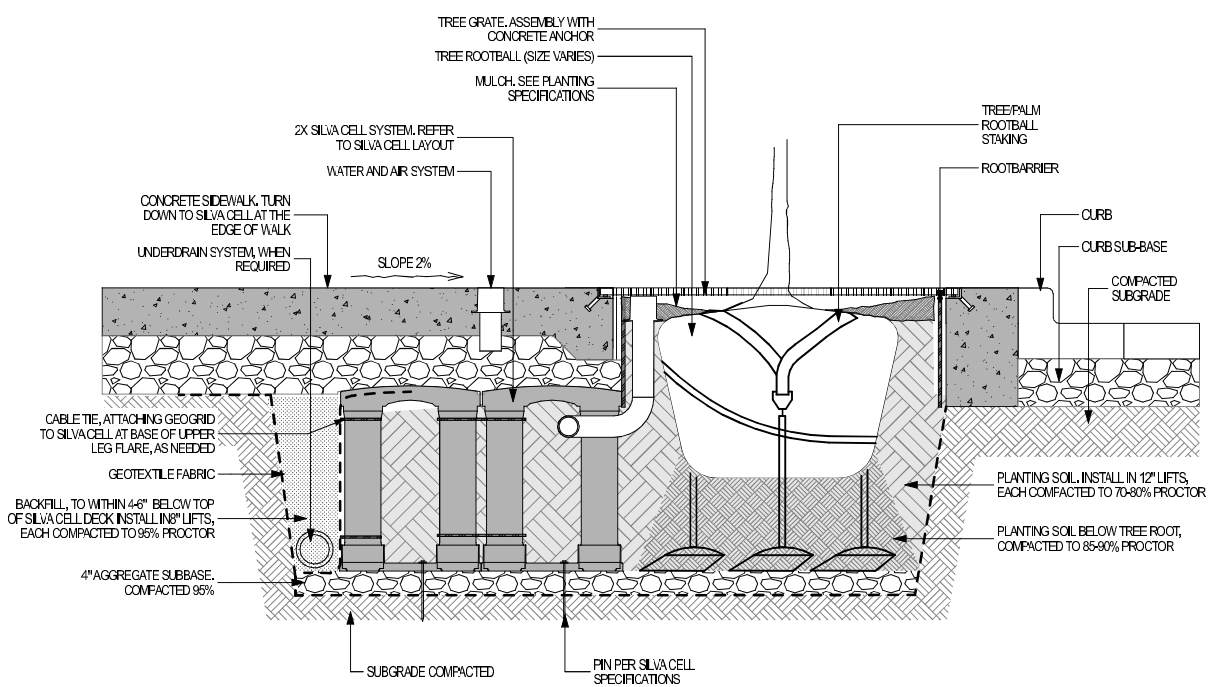


5
L205
SUSPENDED PAVEMENT DETAIL
NOT TO SCALE

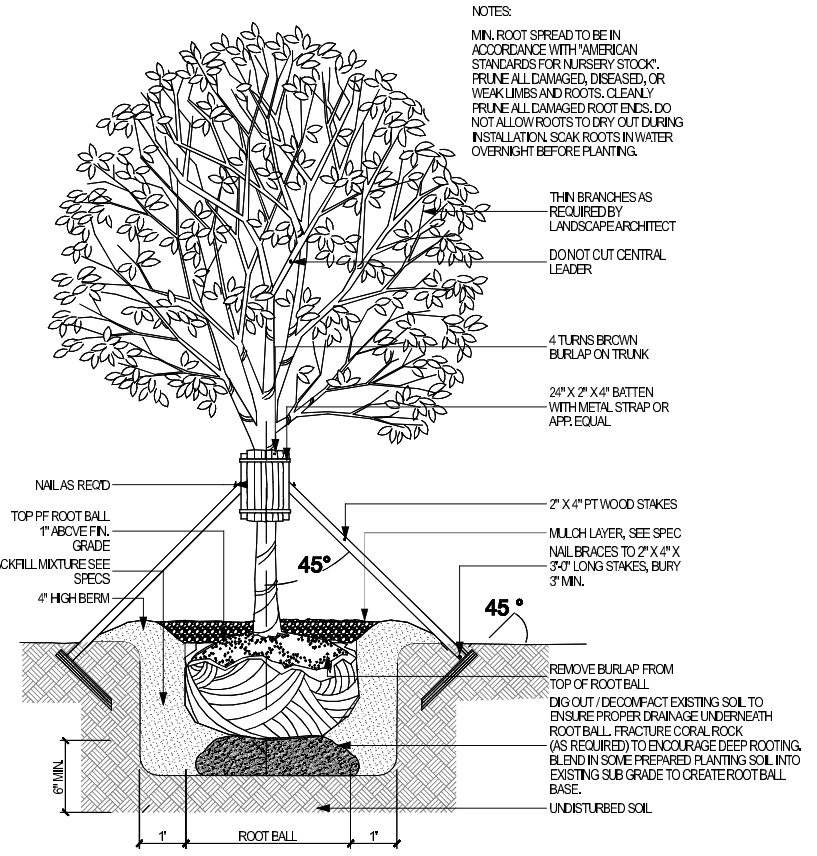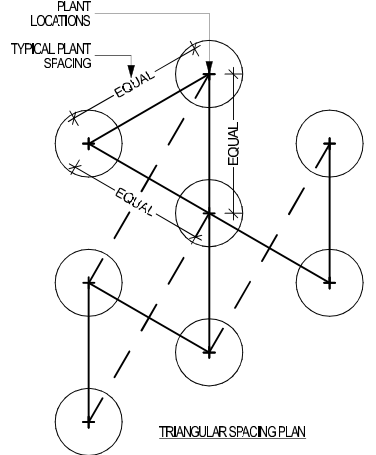

2
L205
TREE STAKING DETAIL
NOT TO SCALE

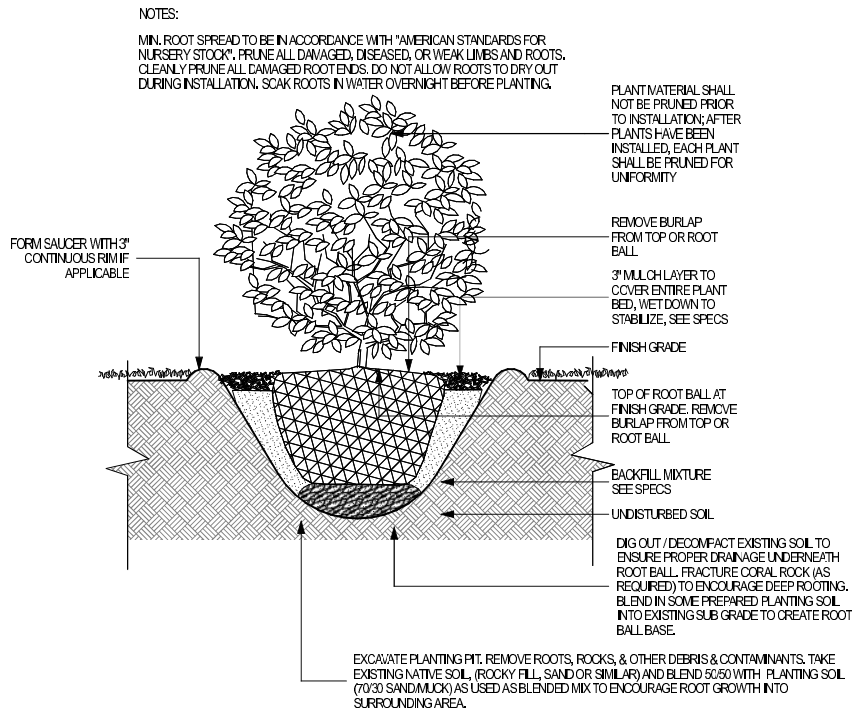

3
L205
SHRUB PLANTING DETAIL
NOT TO SCALE

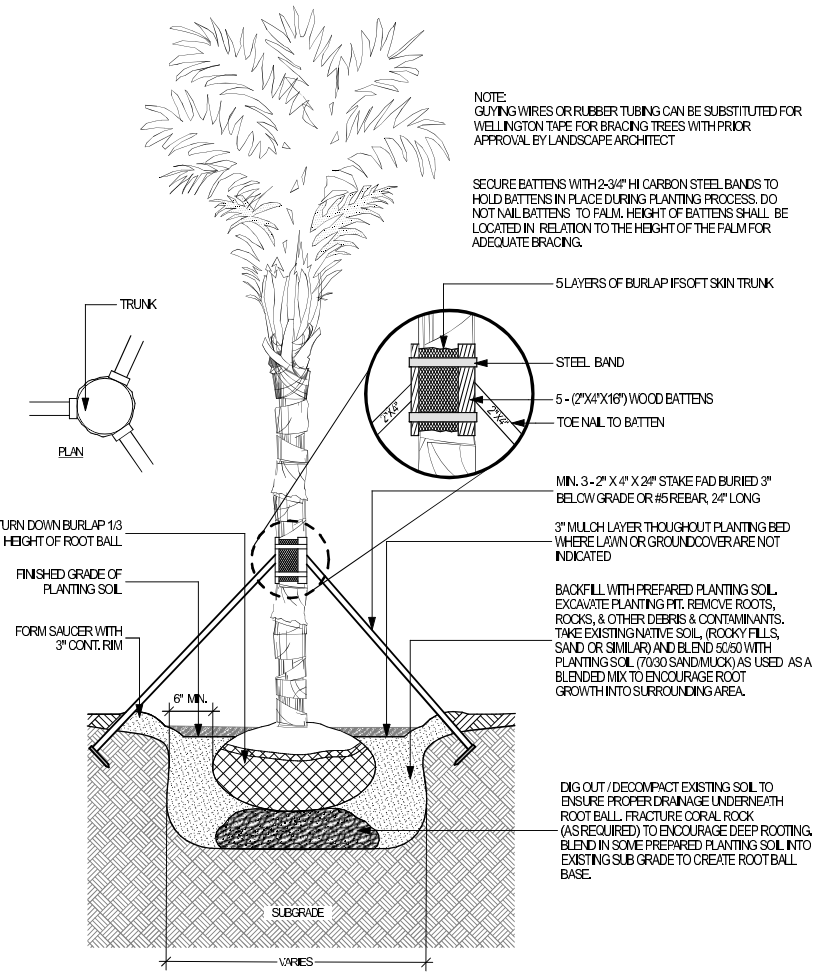

1
L205
PALM PLANTING DETAIL
NOT TO SCALE

PLANTING NOTES
AND DETAILS
Scale: 1" = 30'-0"



Silver Buttonwood
Conocarpus erectus 'Sericeus'



Japanese Privet
Ligustrum japonicum



Simpson's Stopper
Myrcianthes fragrans



European Olive
Olea europaea



European Olive - Specimen
Olea europaea



Phoenix dactylifera
Date Palm



Lilyturf
Liriope muscari



Bougainvillea 'San Diego Red'



Dwarf Yaupon Holly
Ilex vomitoria 'Nana'



Simpson's Stopper
Myrcianthes fragrans



Egyptian Star Cluster
Pentas lanceolata 'Ruby Red'



Wild Coffee
Psychotria nervosa



Confederate Jasmine
Trachelospermum jasminoides 'Star'



Bahama Wild Coffee
Psychotria ligustrifolia



Red Porterweed
Stachytarpheta 'Red Compacta'



Bahama maidenbush
Savia bahamensis



Coontie
Zamia pumila



Necklace pod
Sophora tomentosa



Pink Dwarf Powderpuff
Calliandra emarginata



Bay Cedar
Suriana maritima



Coral Creeper
Barleria repens

PLANTING PALETTE

Scale: 1" = 30'-0"

The Alton

No copies, transmissions, reproductions, or electronic revisions of any portions of these drawings in whole or in part be made without the express written permission of Zyscovich, LLC. All designs indicated in these drawings are property of Zyscovich, LLC. All copyrights reserved © 2023.



URBAN ROBOT ASSOCIATES

Souto Moura Arquitectos S.A.

ZYSCOVICH

100 N Biscayne Blvd . 27th Fl
Miami . FL 33132.2304
t 305.372.5222 f 305.577.4521


e info@zyscovich.com
w www.zyscovich.com

L206


Miami Beach, Florida

1" = 30'-0"

March 10, 2024

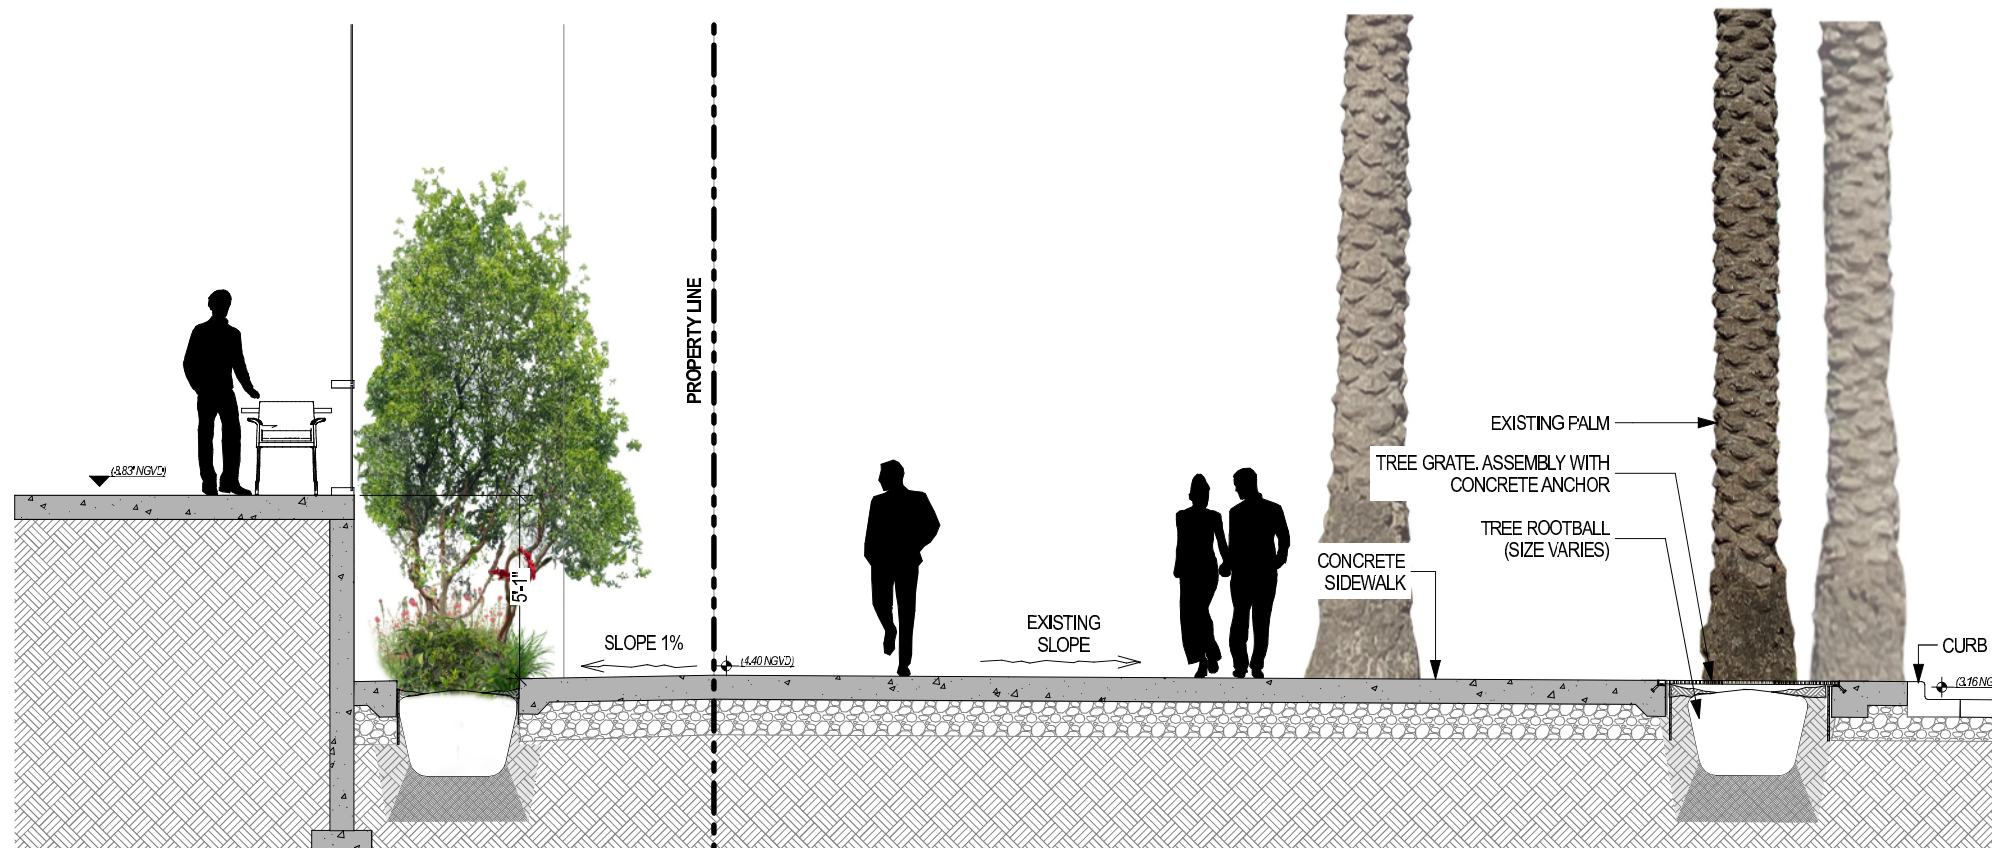

1 Section At Fifth

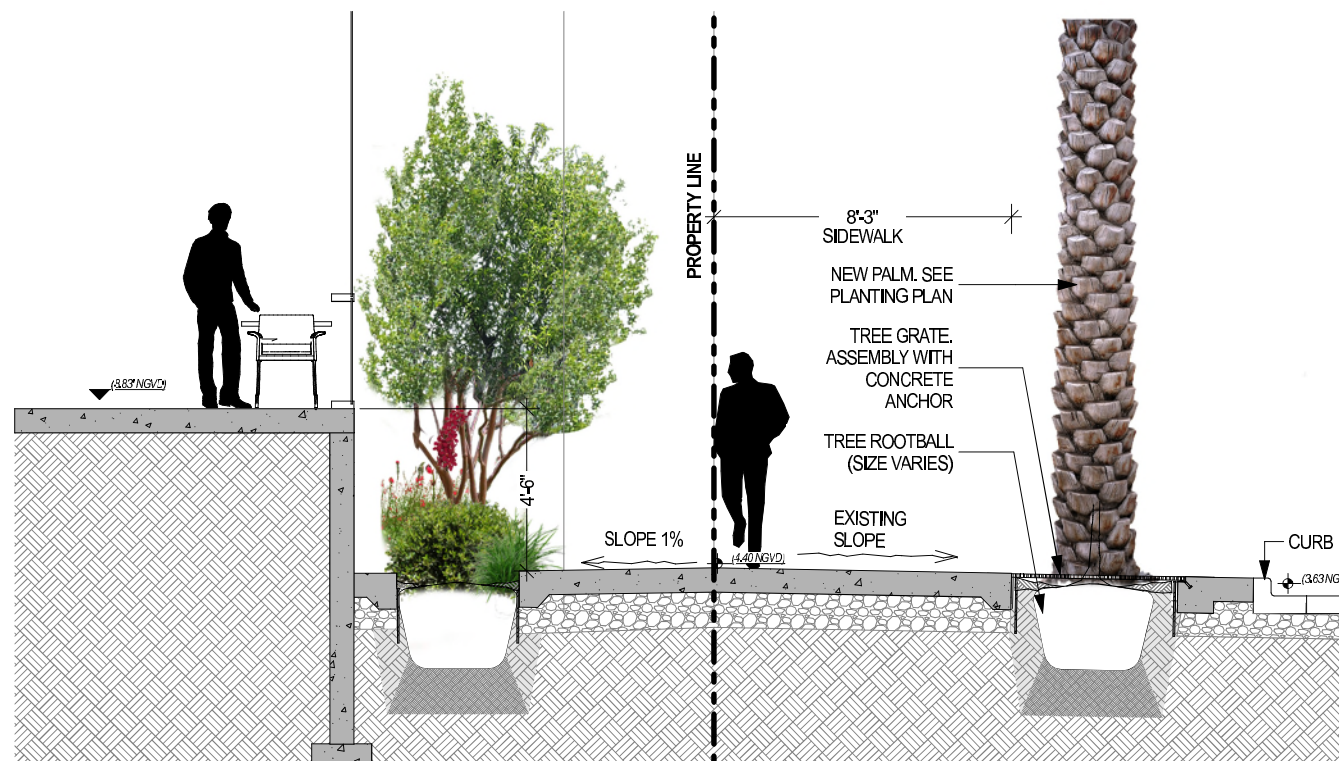

2 Section At Fifth

SIDEWALK SECTIONS

Scale: 3/16" = 1'

The Alton

Miami Beach, Florida

1" = 30'-0"

March 10, 2024

No copies, transmissions, reproductions, or electronic revisions of any portions of these drawings in whole or in part be made without the express written permission of Zyscovich, LLC. All designs indicated in these drawings are property of Zyscovich, LLC. All copyrights reserved © 2023.



URBAN ROBOT ASSOCIATES


Souto Moura Arquitectos S.A.

ZYSCOVICH


100 N Biscayne Blvd., 27th Fl.
Miami, FL 33132-2304
t 305.372.5222 f 305.577.4521

e info@zyscovich.com
w www.zyscovich.com


L300

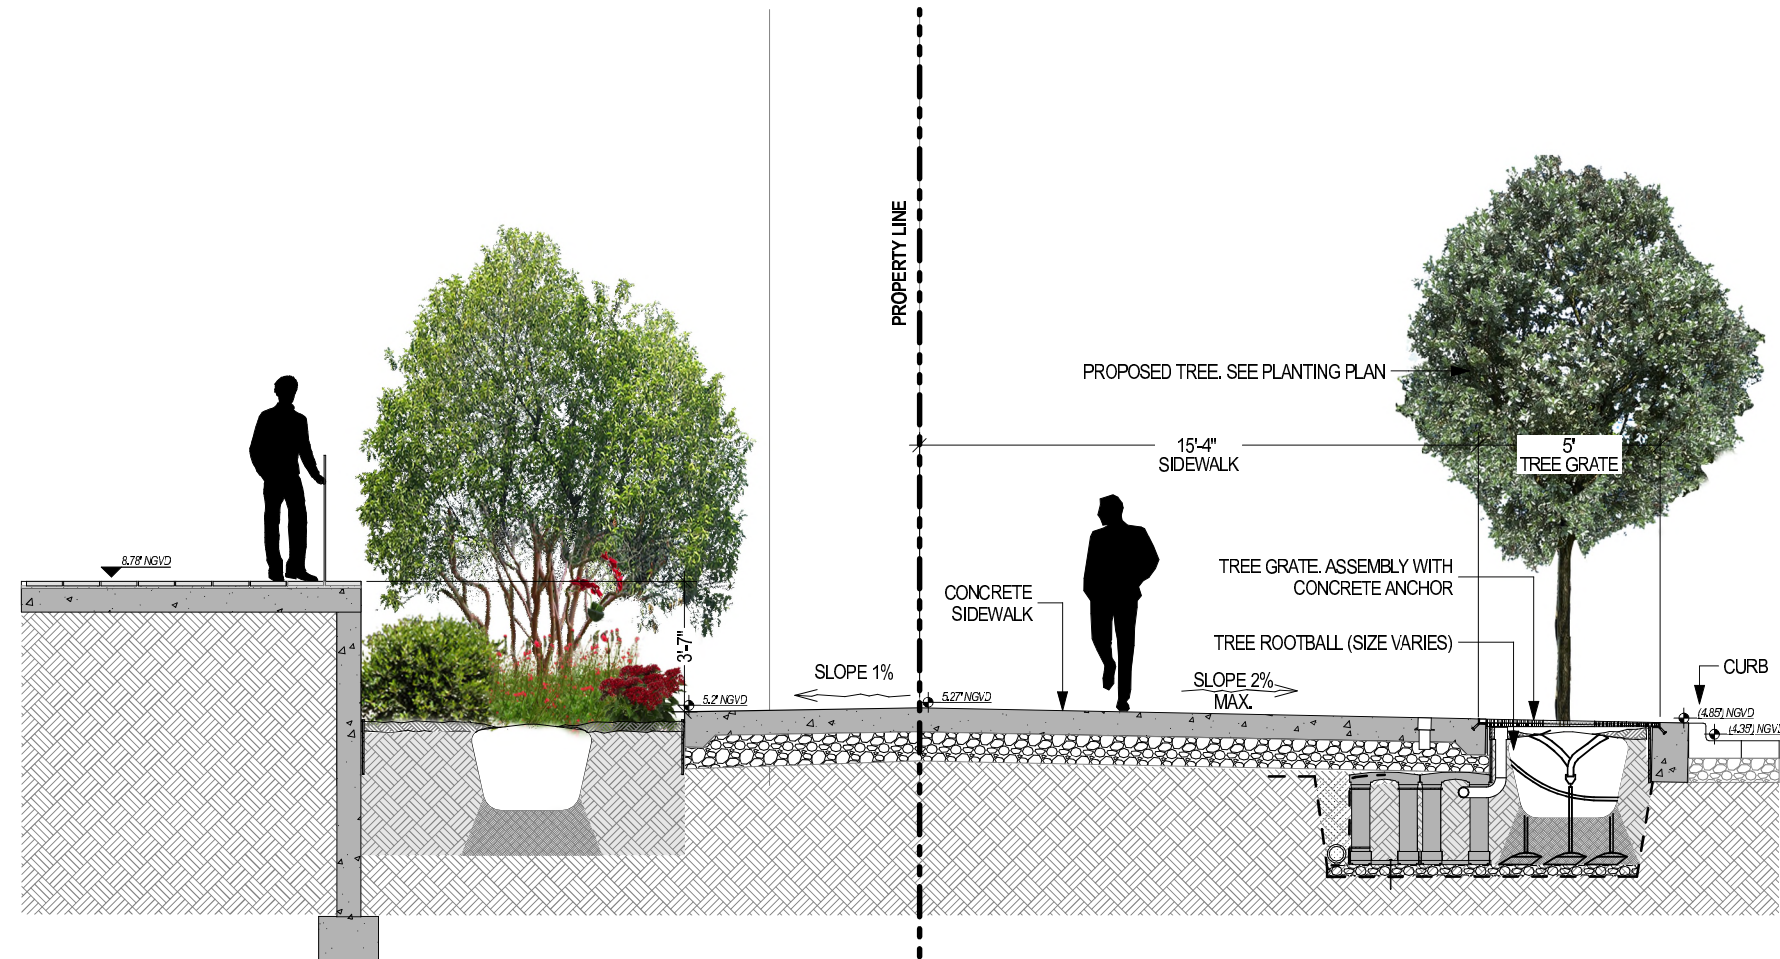

1 Section At Lenox

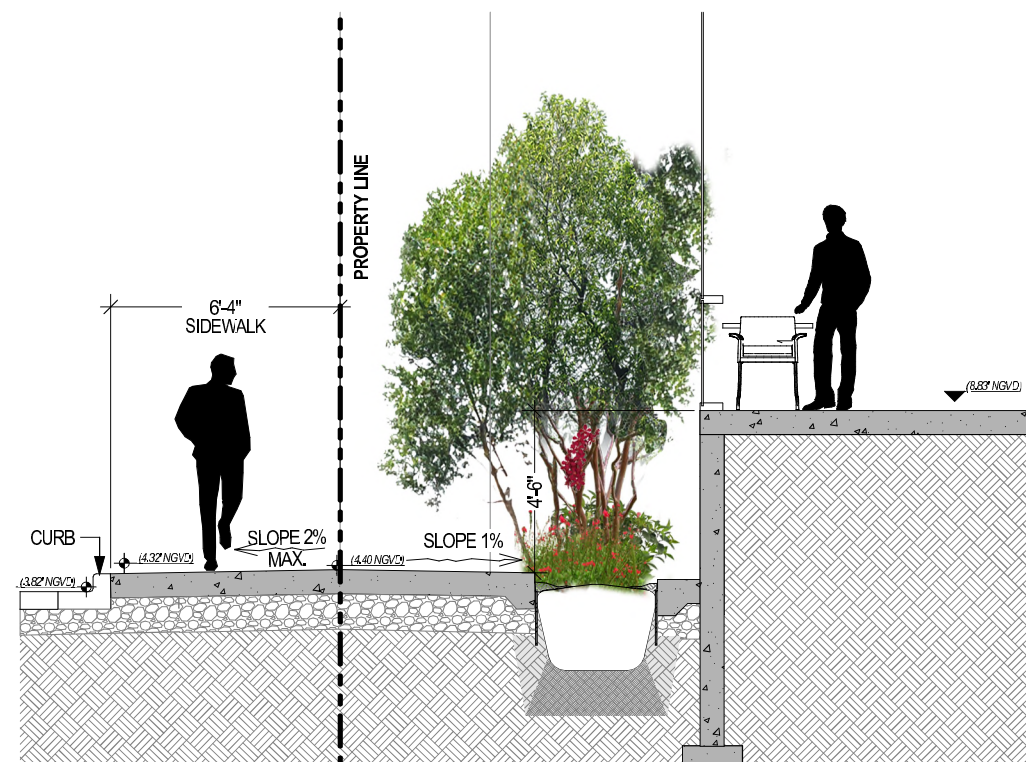

2 Section At Alton

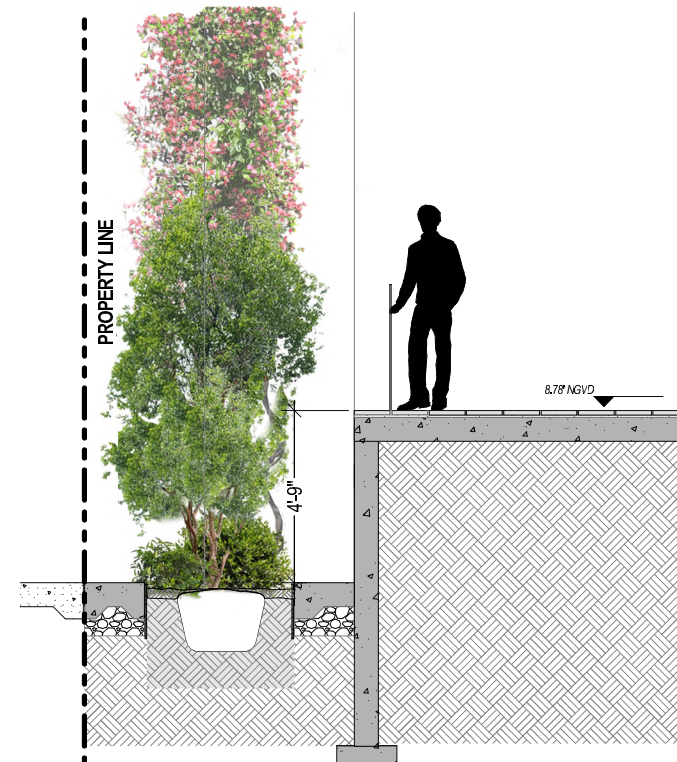

3 Section At South

SIDEWALK SECTIONS

Scale: 1" = 30'-0"

The Alton

No copies, transmissions, reproductions, or electronic revisions of any portions of these drawings in whole or in part be made without the express written permission of Zyscovich, LLC. All designs indicated in these drawings are property of Zyscovich, LLC. All copyrights reserved © 2023.



URBAN ROBOT ASSOCIATES

Souto Moura Arquitectos S.A.

ZYSCOVICH

Miami Beach, Florida

1" = 30'-0"

March 10, 2024

100 N Biscayne Blvd., 27th Fl
Miami, FL 33132-2304
t 305.372.5222 f 305.577.4521

e info@zyscovich.com
w www.zyscovich.com

L301



NORTH ELEVATION

Scale: 1" = 30'-0"

The Alton

No copies, transmissions, reproductions, or electronic revisions of any portions of these drawings in whole or in part be made without the express written permission of Zyscovich, LLC. All designs indicated in these drawings are property of Zyscovich, LLC. All copyrights reserved © 2023.



URBAN ROBOT ASSOCIATES

Souto Moura Arquitectos S.A.

ZYSCOVICH

100 N Biscayne Blvd., 27th Fl
Miami, FL 33132-2304
t 305.372.5222 f 305.577.4521

e info@zyscovich.com
w www.zyscovich.com

L302

Miami Beach, Florida

1" = 30'-0"

March 10, 2024



EAST ELEVATION

Scale: 1" = 30'-0"

The Alton

No copies, transmissions, reproductions, or electronic revisions of any portions of these drawings in whole or in part be made without the express written permission of Zyscovich, LLC. All designs indicated in these drawings are property of Zyscovich, LLC. All copyrights reserved © 2023.



URBAN ROBOT ASSOCIATES

Souto Moura Arquitectos S.A.

ZYSCOVICH

Miami Beach, Florida

1" = 30'-0"

March 10, 2024

100 N Biscayne Blvd., 27th Fl
Miami, FL 33132, 2304
t 305.372.5222 f 305.577.4521

e info@zyscovich.com
w www.zyscovich.com

L303



SOUTH ELEVATION

Scale: 1" = 30'-0"

The Alton

No copies, transmissions, reproductions, or electronic revisions of any portions of these drawings in whole or in part be made without the express written permission of Zyscovich, LLC. All designs indicated in these drawings are property of Zyscovich, LLC. All copyrights reserved © 2023.



URBAN ROBOT ASSOCIATES

Souto Moura Arquitectos S.A.

ZYSCOVICH

100 N Biscayne Blvd., 27th Fl
Miami, FL 33132, 2304
t 305.372.5222 f 305.577.4521

e info@zyscovich.com
w www.zyscovich.com

L304

Miami Beach, Florida

1" = 30'-0"

March 10, 2024



WEST ELEVATION

Scale: 1" = 30'-0"

The Alton

Miami Beach, Florida

1" = 30'-0"

March 10, 2024

No copies, transmissions, reproductions, or electronic revisions of any portions of these drawings in whole or in part be made without the express written permission of Zyscovich, LLC. All designs indicated in these drawings are property of Zyscovich, LLC. All copyrights reserved © 2023.



URBAN ROBOT ASSOCIATES

Souto Moura Arquitectos S.A.

ZYSCOVICH

100 N Biscayne Blvd., 27th Fl
Miami, FL 33132-2304
t 305.372.5222 f 305.577.4521

e info@zyscovich.com
w www.zyscovich.com

L305

