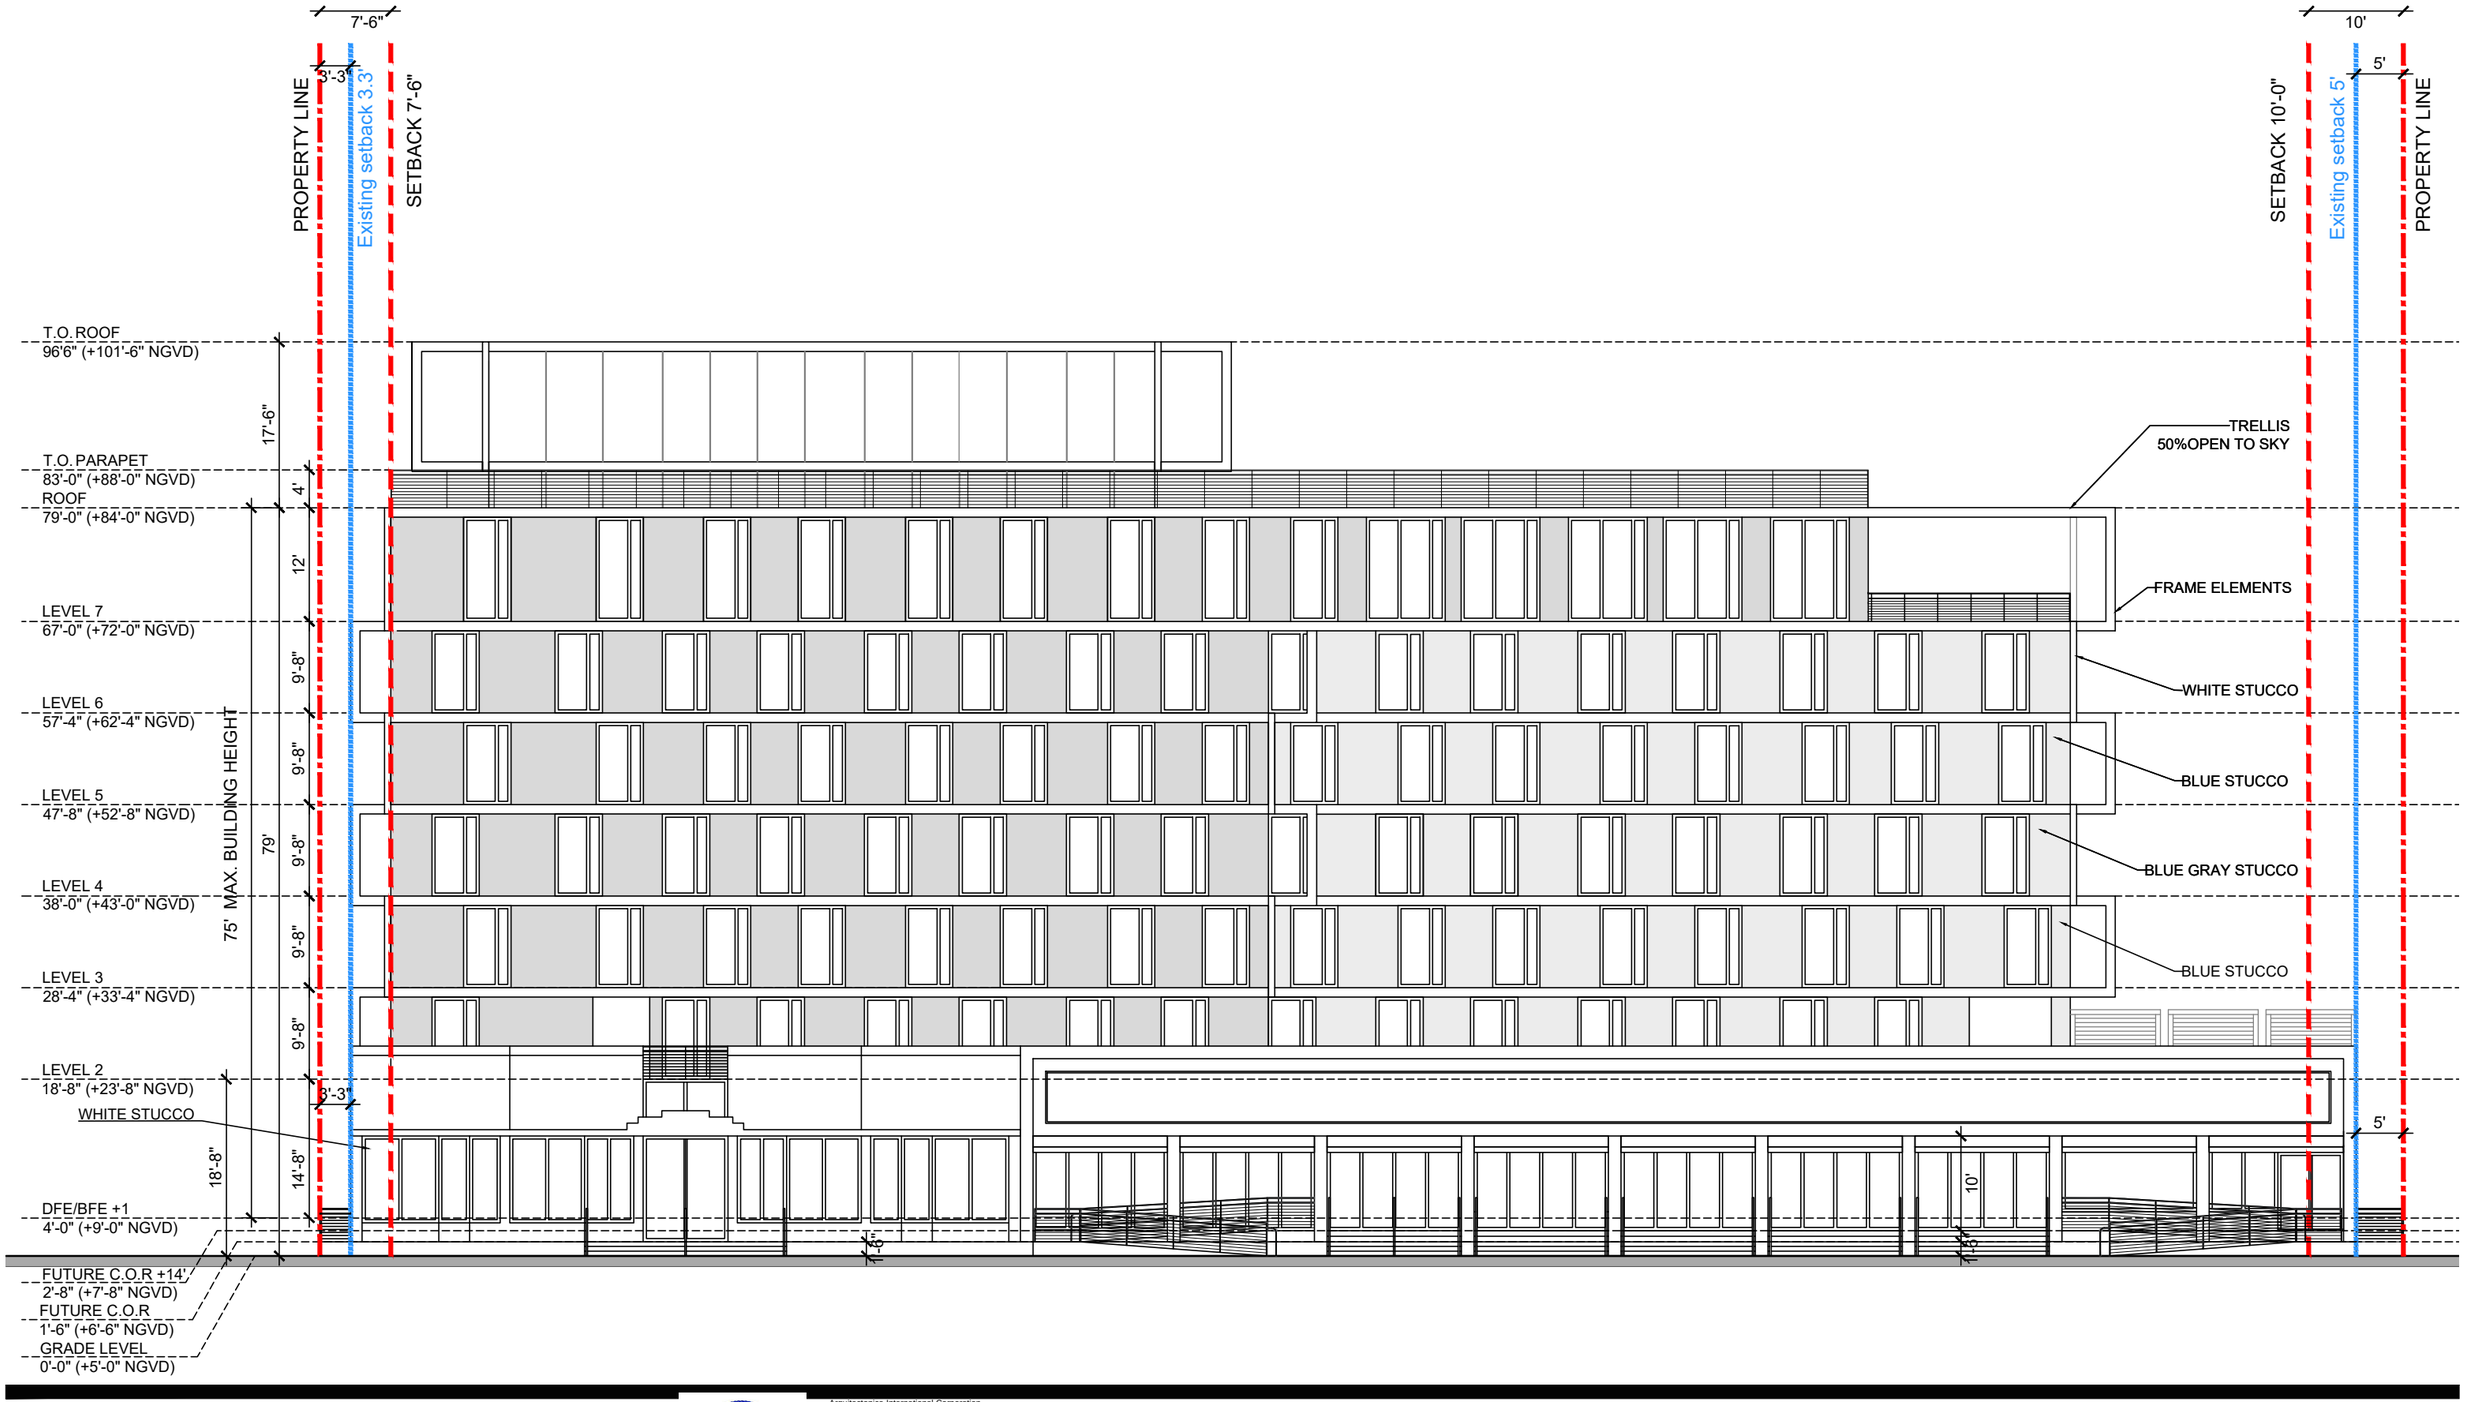


ARQUITECTONICA

2900 Oak Avenue, Miami, FL 33133
T: 305.372.1812

ALL DESIGNS INDICATED IN THESE DRAWINGS ARE PROPERTY OF ARQUITECTONICA INTERNATIONAL CORP. NO COPIES, TRANSMISSIONS, REPRODUCTIONS OR ELECTRONIC MANIPULATION OF ANY PORTION OF THESE DRAWINGS IN THE WHOLE OR IN PART ARE TO BE MADE WITHOUT THE EXPRESS OF WRITTEN AUTHORIZATION OF ARQUITECTONICA INTERNATIONAL CORP. DESIGN INTENT SHOWN IS SUBJECT TO REVIEW AND APPROVAL OF ALL APPLICABLE LOCAL AND GOVERNMENTAL AUTHORITIES HAVING JURISDICTION. ALL COPYRIGHTS RESERVED © 2023. THE DATA INCLUDED IN THIS STUDY IS CONCEPTUAL IN NATURE AND WILL CONTINUE TO BE MODIFIED THROUGHOUT THE COURSE OF THE PROJECTS DEVELOPMENT WITH THE EVENTUAL INTEGRATION OF STRUCTURAL, MEP AND LIFE SAFETY SYSTEMS. AS THESE ARE FURTHER REFINED, THE NUMBERS WILL BE ADJUSTED ACCORDINGLY.

Arquitectonica International Corporation.
This item has been digitally signed and sealed by Sherri Gutierrez, AIA on the date below. I am the author of this document. Printed copies of this document are not considered signed and sealed and the signature must be verified on any electronic copies.
2024.03.06 16:01:31-05'00'

KEYAH REAL ESTATE GROUP

HPB FINAL SUBMITTAL

1509 - 1515 WASHINGTON AVE
MIAMI BEACH, FL, 33139


WEST ELEVATION
(CURRENT R.O.W CONDITION)

0 5 10 20

SCALE: 1/16" = 1'

DATE:
03/10/2024

A2-00

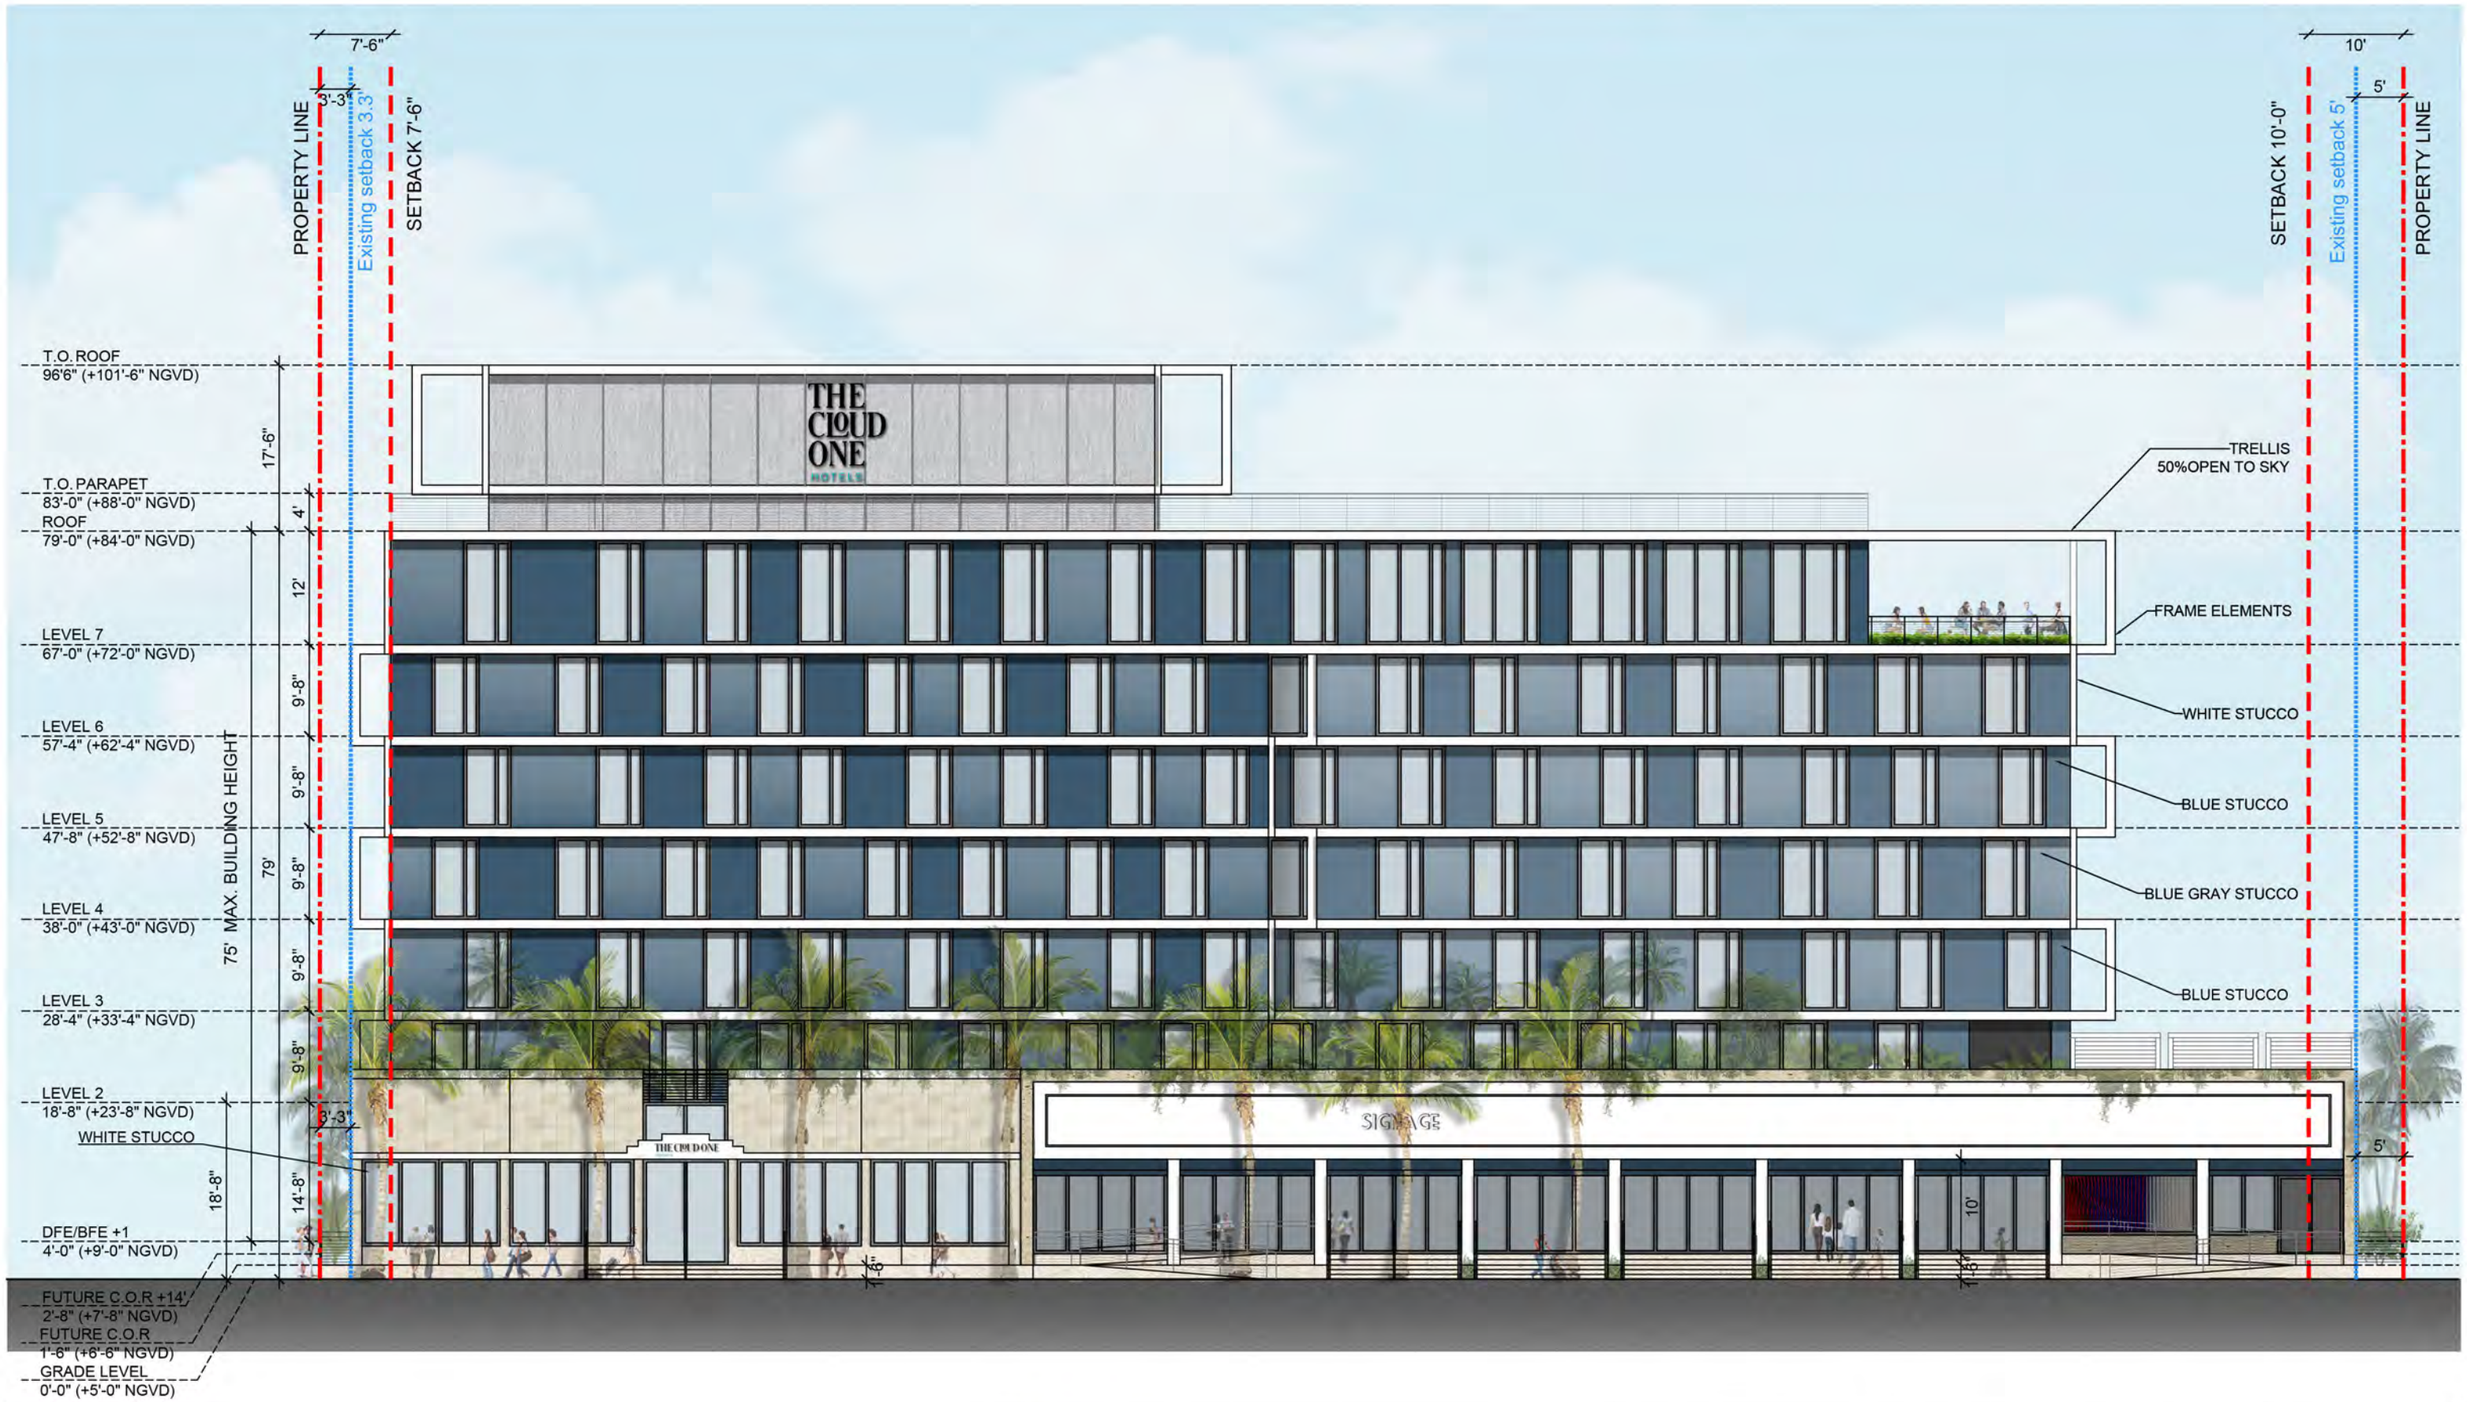

ARQUITECTONICA

2900 Oak Avenue, Miami, FL 33133
T: 305.372.1812

ALL DESIGNS INDICATED IN THESE DRAWINGS ARE PROPERTY OF ARQUITECTONICA INTERNATIONAL CORP. NO COPIES, TRANSMISSIONS, REPRODUCTIONS OR ELECTRONIC MANIPULATION OF ANY PORTION OF THESE DRAWINGS IN THE WHOLE OR IN PART ARE TO BE MADE WITHOUT THE EXPRESS OF WRITTEN AUTHORIZATION OF ARQUITECTONICA INTERNATIONAL CORP. DESIGN INTENT SHOWN IS SUBJECT TO REVIEW AND APPROVAL OF ALL APPLICABLE LOCAL AND GOVERNMENTAL AUTHORITIES HAVING JURISDICTION. ALL COPYRIGHTS RESERVED © 2023. THE DATA INCLUDED IN THIS STUDY IS CONCEPTUAL IN NATURE AND WILL CONTINUE TO BE MODIFIED THROUGHOUT THE COURSE OF THE PROJECTS DEVELOPMENT WITH THE EVENTUAL INTEGRATION OF STRUCTURAL, MEP AND LIFE SAFETY SYSTEMS. AS THESE ARE FURTHER REFINED, THE NUMBERS WILL BE ADJUSTED ACCORDINGLY.

STATE OF FLORIDA · SHERRI K. GUTIERREZ · 26020655 · REGISTERED ARCHITECT

Arquitectonica International Corporation.
This item has been digitally signed and sealed by Sherri Gutierrez, AIA on the date below. I am the author of this document. Printed copies of this document are not considered signed and sealed and the signature must be verified on any electronic copies.
2024.03.06 16:01:38-05'00'

KEYAH REAL ESTATE GROUP

HPB FINAL SUBMITTAL

1509 - 1515 WASHINGTON AVE
MIAMI BEACH, FL, 33139


WEST ELEVATION RENDERED
(CURRENT R.O.W CONDITION)

0 5 10 20

SCALE: 1/16" = 1'

DATE:
03/10/2024

A2-01

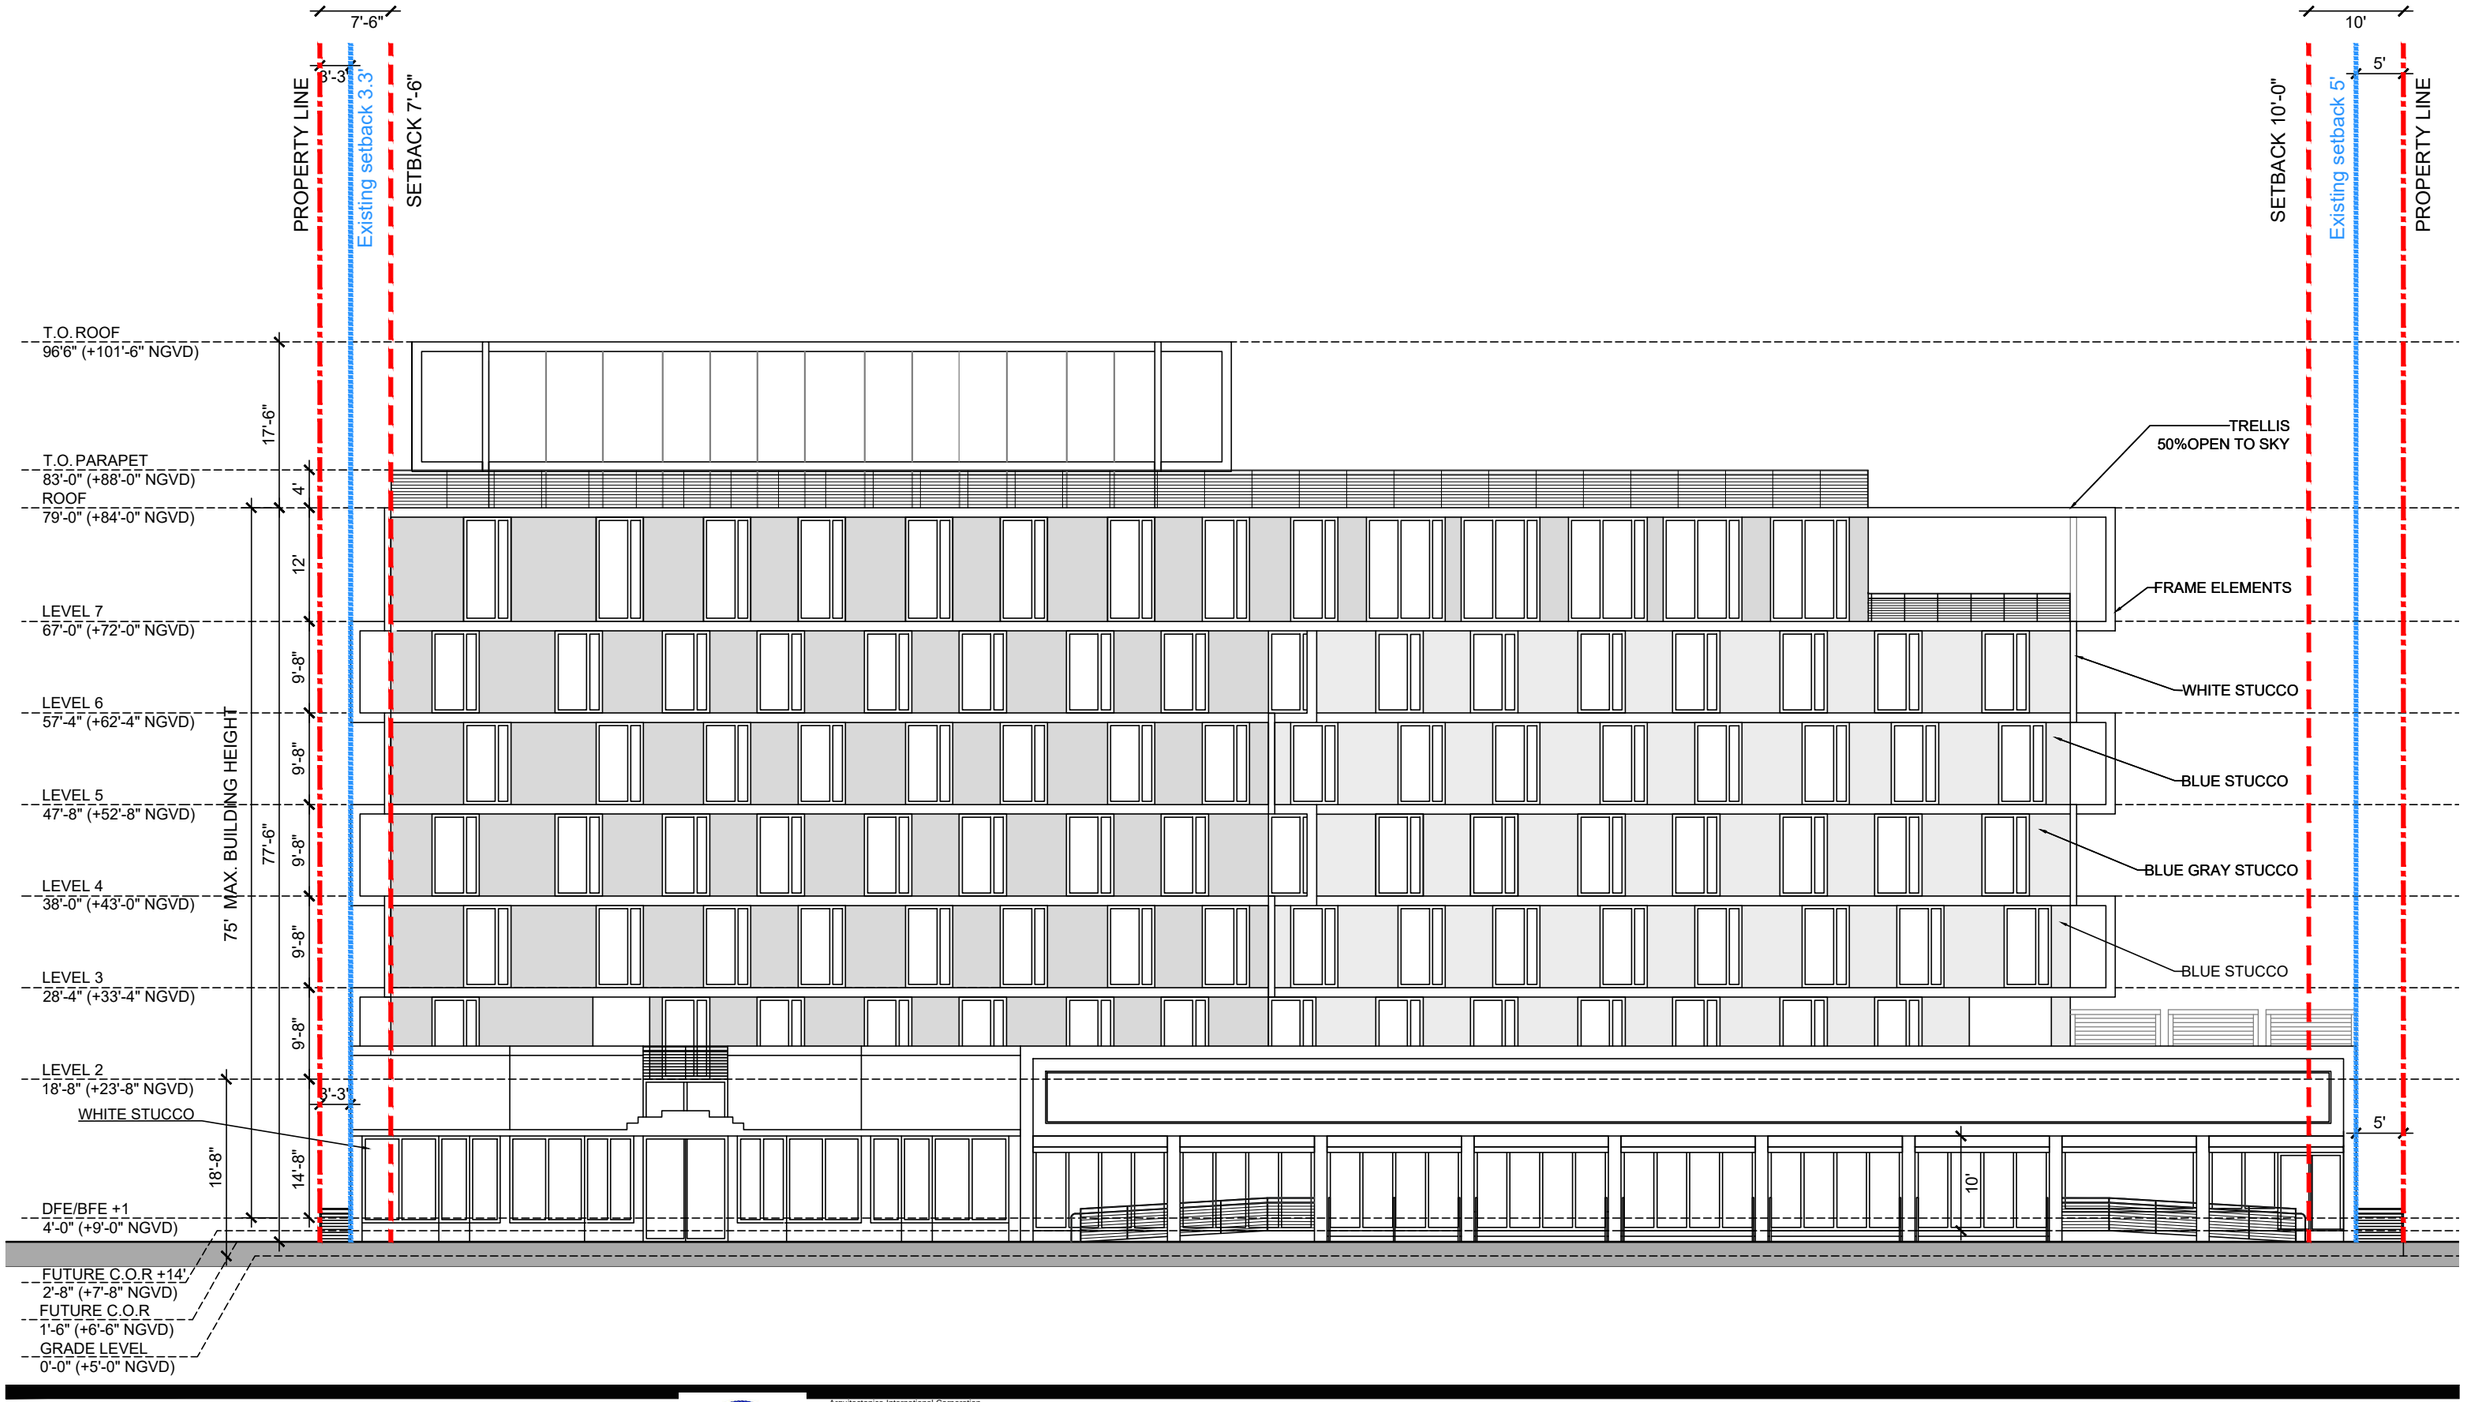

ARQUITECTONICA

2900 Oak Avenue, Miami, FL 33133
T: 305.372.1812

ALL DESIGNS INDICATED IN THESE DRAWINGS ARE PROPERTY OF ARQUITECTONICA INTERNATIONAL CORP. NO COPIES, TRANSMISSIONS, REPRODUCTIONS OR ELECTRONIC MANIPULATION OF ANY PORTION OF THESE DRAWINGS IN THE WHOLE OR IN PART ARE TO BE MADE WITHOUT THE EXPRESS OF WRITTEN AUTHORIZATION OF ARQUITECTONICA INTERNATIONAL CORP. DESIGN INTENT SHOWN IS SUBJECT TO REVIEW AND APPROVAL OF ALL APPLICABLE LOCAL AND GOVERNMENTAL AUTHORITIES HAVING JURISDICTION. ALL COPYRIGHTS RESERVED © 2023. THE DATA INCLUDED IN THIS STUDY IS CONCEPTUAL IN NATURE AND WILL CONTINUE TO BE MODIFIED THROUGHOUT THE COURSE OF THE PROJECTS DEVELOPMENT WITH THE EVENTUAL INTEGRATION OF STRUCTURAL, MEP AND LIFE SAFETY SYSTEMS. AS THESE ARE FURTHER REFINED, THE NUMBERS WILL BE ADJUSTED ACCORDINGLY.

STATE OF FLORIDA · SHERI K. GUTIERREZ · 15305 · REGISTERED ARCHITECT

Arquitectonica International Corporation. This item has been digitally signed and sealed by Sherri Gutierrez, AIA on the date below. I am the author of this document. Printed copies of this document are not considered signed and sealed and the signature must be verified on any electronic copies.
2024.03.06 16:01:46-05'00'

KEYAH REAL ESTATE GROUP

HPB FINAL SUBMITTAL

1509 - 1515 WASHINGTON AVE
MIAMI BEACH, FL, 33139


WEST ELEVATION
(FUTURE R.O.W CONDITION)

0 5 10 20

SCALE: 1/16" = 1'

DATE:
03/10/2024

A2-02

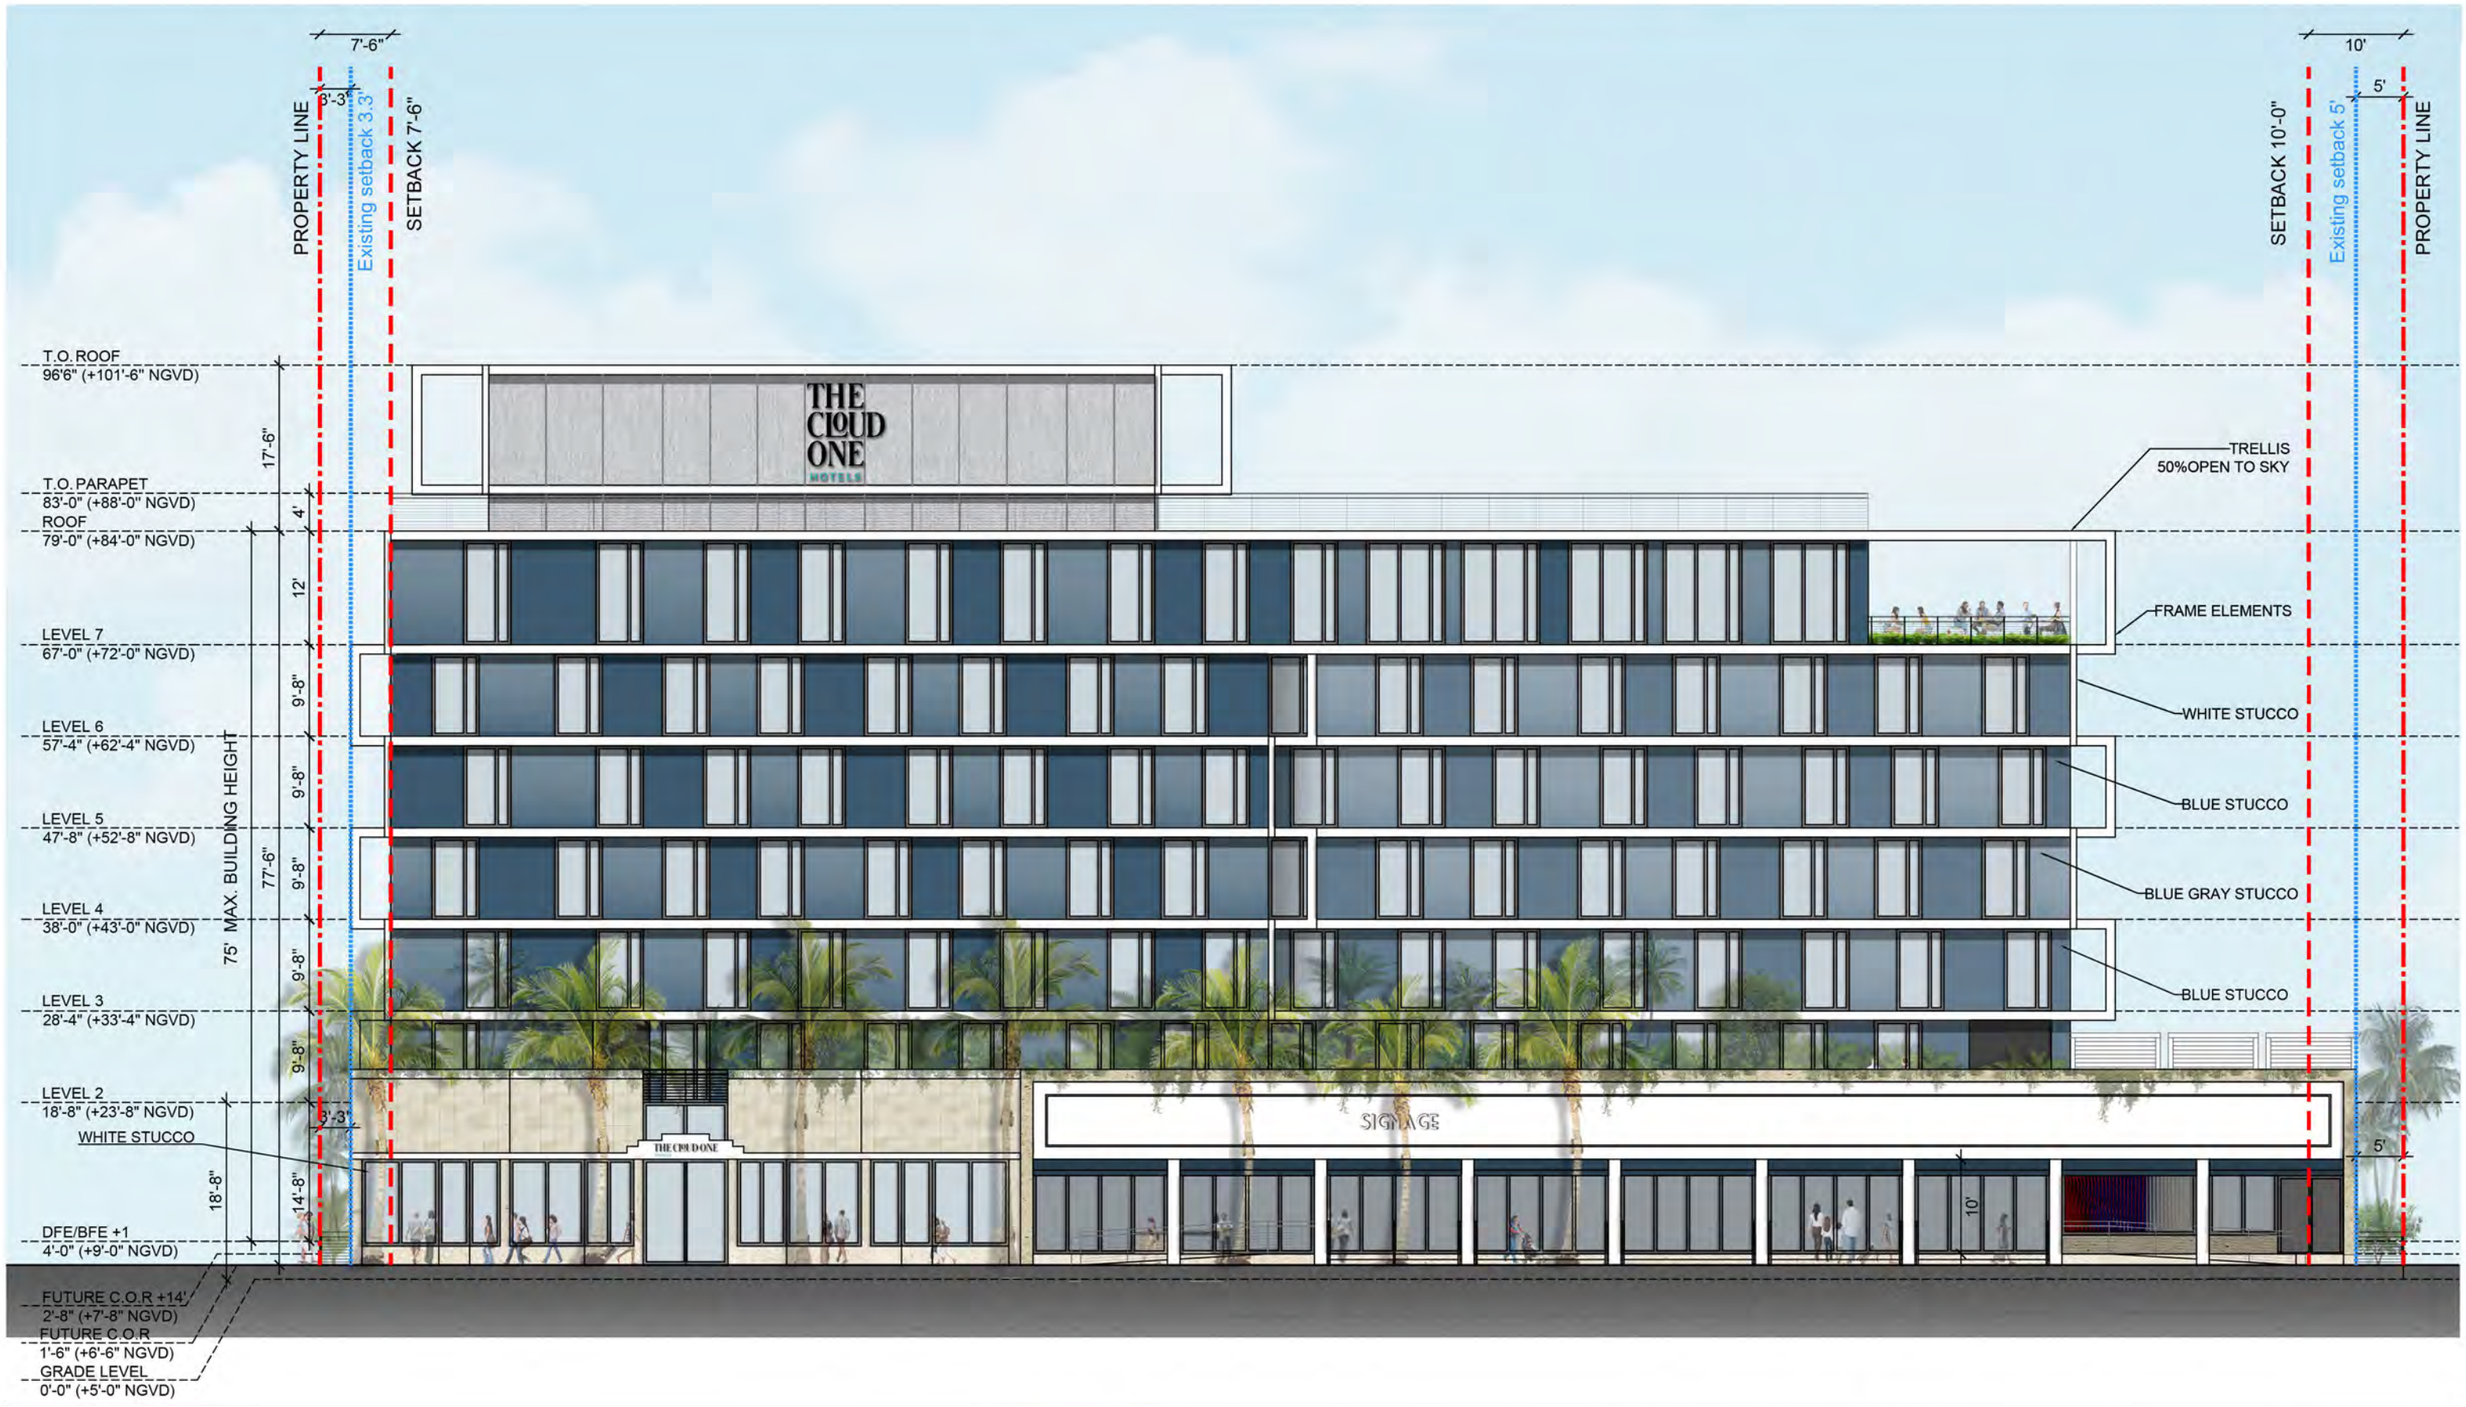

ARQUITECTONICA

2900 Oak Avenue, Miami, FL 33133
T: 305.372.1812

ALL DESIGNS INDICATED IN THESE DRAWINGS ARE PROPERTY OF ARQUITECTONICA INTERNATIONAL CORP. NO COPIES, TRANSMISSIONS, REPRODUCTIONS OR ELECTRONIC MANIPULATION OF ANY PORTION OF THESE DRAWINGS IN THE WHOLE OR IN PART ARE TO BE MADE WITHOUT THE EXPRESS OF WRITTEN AUTHORIZATION OF ARQUITECTONICA INTERNATIONAL CORP. DESIGN INTENT SHOWN IS SUBJECT TO REVIEW AND APPROVAL OF ALL APPLICABLE LOCAL AND GOVERNMENTAL AUTHORITIES HAVING JURISDICTION. ALL COPYRIGHTS RESERVED © 2023. THE DATA INCLUDED IN THIS STUDY IS CONCEPTUAL IN NATURE AND WILL CONTINUE TO BE MODIFIED THROUGHOUT THE COURSE OF THE PROJECTS DEVELOPMENT WITH THE EVENTUAL INTEGRATION OF STRUCTURAL, MEP AND LIFE SAFETY SYSTEMS. AS THESE ARE FURTHER REFINED, THE NUMBERS WILL BE ADJUSTED ACCORDINGLY.

STATE OF FLORIDA · SHERRI K. GUTIERREZ · AR93893 · REGISTERED ARCHITECT

Arquitectonica International Corporation. This item has been digitally signed and sealed by Sherri Gutierrez, AIA on the date below. I am the author of this document. Printed copies of this document are not considered signed and sealed and the signature must be verified on any electronic copies.
2024.03.06 16:01:53-05'00'

KEYAH REAL ESTATE GROUP

HPB FINAL SUBMITTAL

1509 - 1515 WASHINGTON AVE
MIAMI BEACH, FL, 33139


WEST ELEVATION RENDERED
(FUTURE R.O.W CONDITION)

0 5 10 20

SCALE: 1/16" = 1'

DATE:
03/10/2024

A2-03

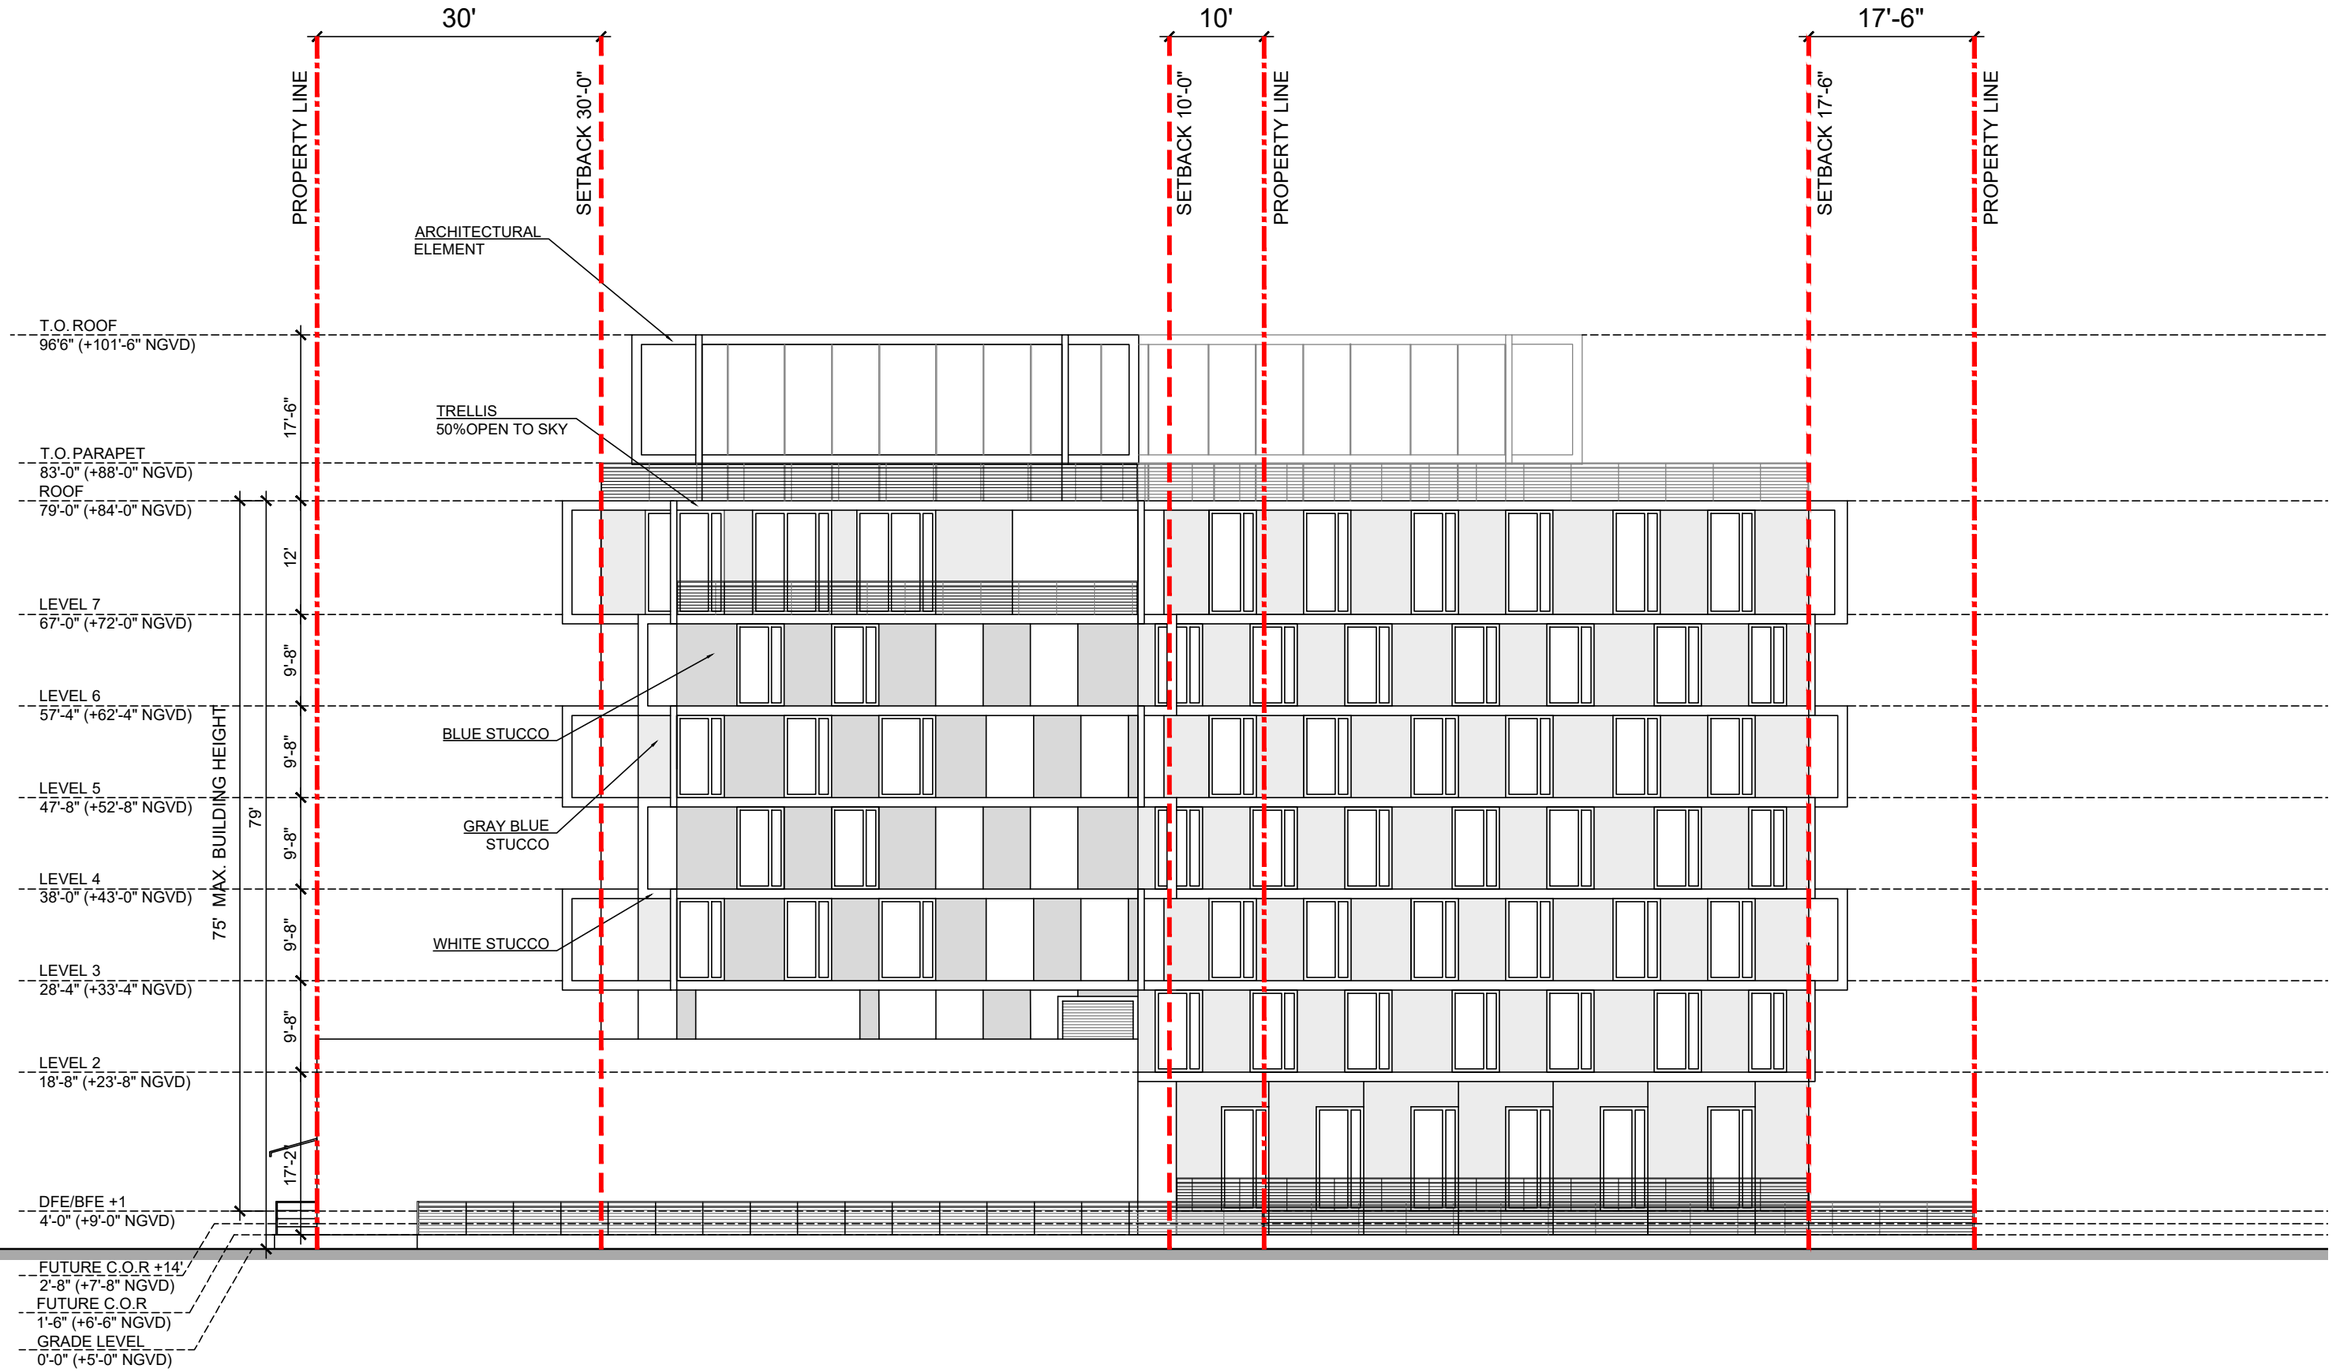

ARQUITECTONICA

2900 Oak Avenue, Miami, FL 33133
T: 305.372.1812

ALL DESIGNS INDICATED IN THESE DRAWINGS ARE PROPERTY OF ARQUITECTONICA INTERNATIONAL CORP. NO COPIES, TRANSMISSIONS, REPRODUCTIONS OR ELECTRONIC MANIPULATION OF ANY PORTION OF THESE DRAWINGS IN THE WHOLE OR IN PART ARE TO BE MADE WITHOUT THE EXPRESS OF WRITTEN AUTHORIZATION OF ARQUITECTONICA INTERNATIONAL CORP. DESIGN INTENT SHOWN IS SUBJECT TO REVIEW AND APPROVAL OF ALL APPLICABLE LOCAL AND GOVERNMENTAL AUTHORITIES HAVING JURISDICTION. ALL COPYRIGHTS RESERVED © 2023. THE DATA INCLUDED IN THIS STUDY IS CONCEPTUAL IN NATURE AND WILL CONTINUE TO BE MODIFIED THROUGHOUT THE COURSE OF THE PROJECTS DEVELOPMENT WITH THE EVENTUAL INTEGRATION OF STRUCTURAL, MEP AND LIFE SAFETY SYSTEMS. AS THESE ARE FURTHER REFINED, THE NUMBERS WILL BE ADJUSTED ACCORDINGLY.

STATE OF FLORIDA · SHERRI K. GUTIERREZ · 12820 · REGISTERED ARCHITECT

Arquitectonica International Corporation. This item has been digitally signed and sealed by Sherri Gutierrez, AIA on the date below. I am the author of this document. Printed copies of this document are not considered signed and sealed and the signature must be verified on any electronic copies.
2024.03.06 16:02:01-05'00'

KEYAH REAL ESTATE GROUP

HPB FINAL SUBMITTAL

1509 - 1515 WASHINGTON AVE
MIAMI BEACH, FL, 33139

SOUTH ELEVATION

0 5 10 20

SCALE: 1/16" = 1'

DATE: 03/10/2024

A2-04



ARQUITECTONICA

2900 Oak Avenue, Miami, FL 33133
T: 305.372.1812

ALL DESIGNS INDICATED IN THESE DRAWINGS ARE PROPERTY OF ARQUITECTONICA INTERNATIONAL CORP. NO COPIES, TRANSMISSIONS, REPRODUCTIONS OR ELECTRONIC MANIPULATION OF ANY PORTION OF THESE DRAWINGS IN THE WHOLE OR IN PART ARE TO BE MADE WITHOUT THE EXPRESS OF WRITTEN AUTHORIZATION OF ARQUITECTONICA INTERNATIONAL CORP. DESIGN INTENT SHOWN IS SUBJECT TO REVIEW AND APPROVAL OF ALL APPLICABLE LOCAL AND GOVERNMENTAL AUTHORITIES HAVING JURISDICTION. ALL COPYRIGHTS RESERVED © 2023. THE DATA INCLUDED IN THIS STUDY IS CONCEPTUAL IN NATURE AND WILL CONTINUE TO BE MODIFIED THROUGHOUT THE COURSE OF THE PROJECTS DEVELOPMENT WITH THE EVENTUAL INTEGRATION OF STRUCTURAL, MEP AND LIFE SAFETY SYSTEMS. AS THESE ARE FURTHER REFINED, THE NUMBERS WILL BE ADJUSTED ACCORDINGLY.

STATE OF FLORIDA · SHERRI K. GUTIERREZ · 15283 · REGISTERED ARCHITECT

Arquitectonica International Corporation.
This item has been digitally signed and sealed by Sherri Gutierrez, AIA on the date below. I am the author of this document. Printed copies of this document are not considered signed and sealed and the signature must be verified on any electronic copies.
2024.03.06 16:02:08-05'00'

KEYAH REAL ESTATE GROUP

HPB FINAL SUBMITTAL

1509 - 1515 WASHINGTON AVE
MIAMI BEACH, FL, 33139


SOUTH ELEVATION RENDERED

0 5 10 20

SCALE: 1/16" = 1'

DATE: 03/10/2024

A2-05

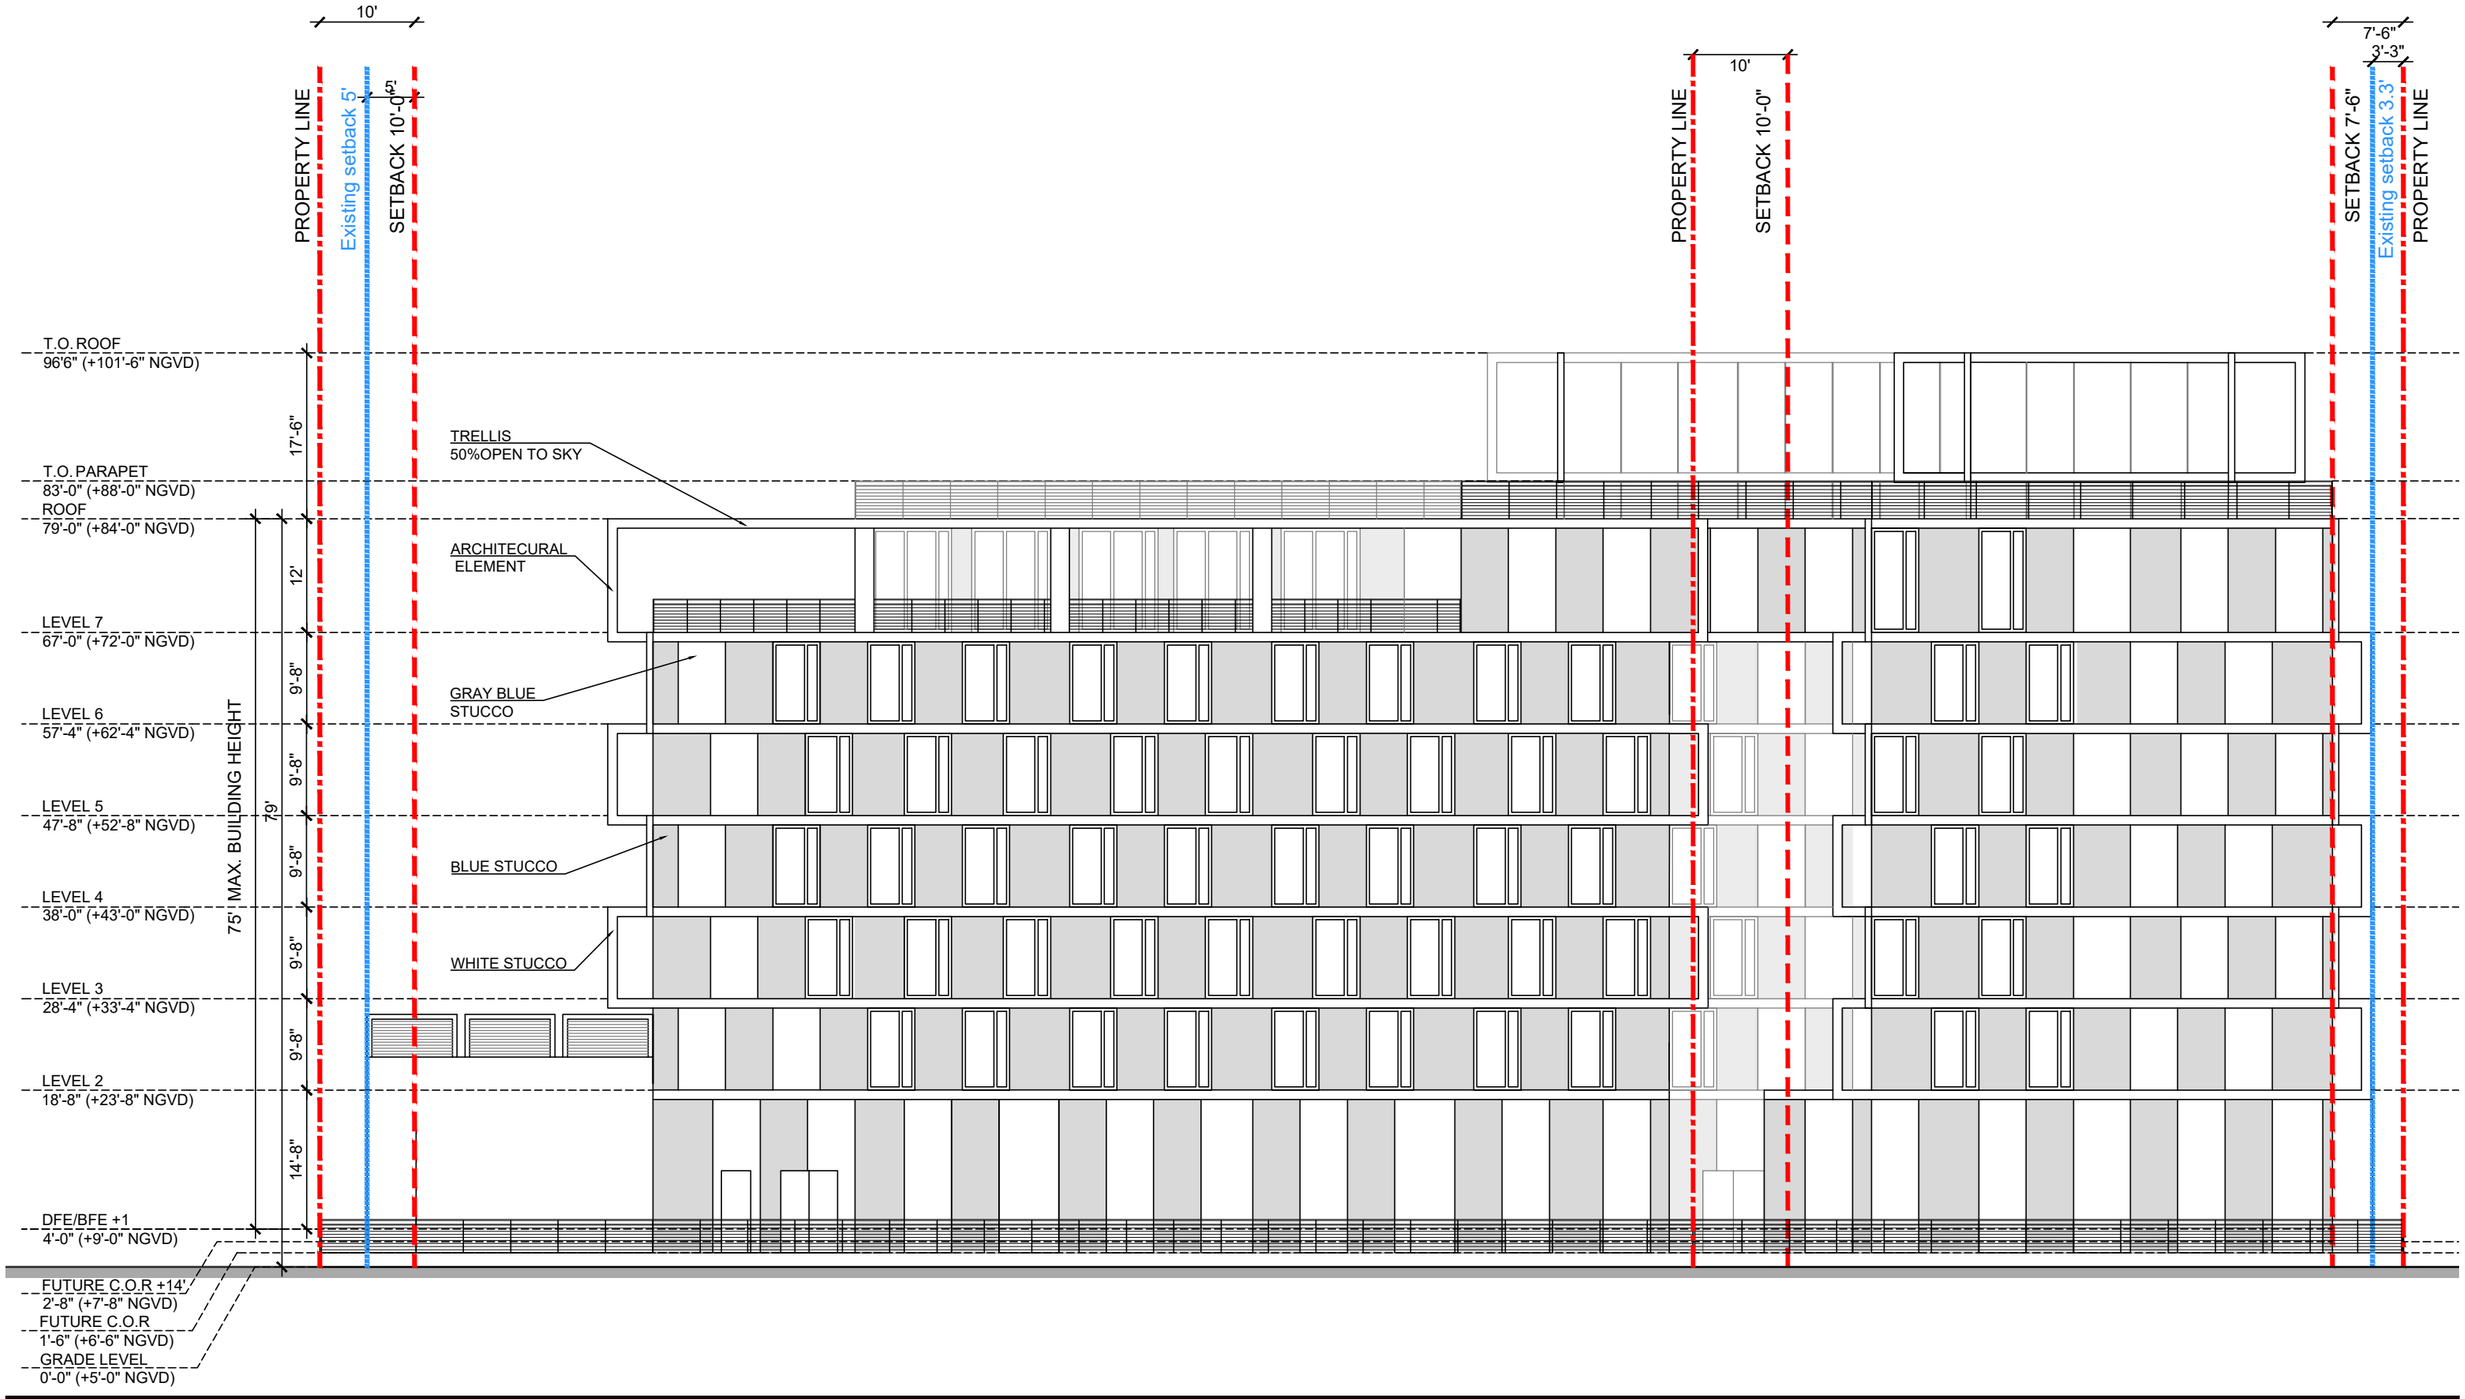

ARQUITECTONICA

2900 Oak Avenue, Miami, FL 33133
T: 305.372.1812

ALL DESIGNS INDICATED IN THESE DRAWINGS ARE PROPERTY OF ARQUITECTONICA INTERNATIONAL CORP. NO COPIES, TRANSMISSIONS, REPRODUCTIONS OR ELECTRONIC MANIPULATION OF ANY PORTION OF THESE DRAWINGS IN THE WHOLE OR IN PART ARE TO BE MADE WITHOUT THE EXPRESS OF WRITTEN AUTHORIZATION OF ARQUITECTONICA INTERNATIONAL CORP. DESIGN INTENT SHOWN IS SUBJECT TO REVIEW AND APPROVAL OF ALL APPLICABLE LOCAL AND GOVERNMENTAL AUTHORITIES HAVING JURISDICTION. ALL COPYRIGHTS RESERVED © 2023. THE DATA INCLUDED IN THIS STUDY IS CONCEPTUAL IN NATURE AND WILL CONTINUE TO BE MODIFIED THROUGHOUT THE COURSE OF THE PROJECTS DEVELOPMENT WITH THE EVENTUAL INTEGRATION OF STRUCTURAL, MEP AND LIFE SAFETY SYSTEMS. AS THESE ARE FURTHER REFINED, THE NUMBERS WILL BE ADJUSTED ACCORDINGLY.

STATE OF FLORIDA · SHERRI K. GUTIERREZ · 18029 · REGISTERED ARCHITECT

Arquitectonica International Corporation.
This item has been digitally signed and sealed by Sherri Gutierrez, AIA on the date below. I am the author of this document. Printed copies of this document are not considered signed and sealed and the signature must be verified on any electronic copies.
2024.03.06 16:02:15-05'00'

KEYAH REAL ESTATE GROUP

HPB FINAL SUBMITTAL

1509 - 1515 WASHINGTON AVE
MIAMI BEACH, FL, 33139

EAST ELEVATION

0 5 10 20

SCALE: 1/16" = 1'

DATE:
03/10/2024

A2-06



ARQUITECTONICA
2900 Oak Avenue, Miami, FL 33133
T: 305.372.1812

ALL DESIGNS INDICATED IN THESE DRAWINGS ARE PROPERTY OF ARQUITECTONICA INTERNATIONAL CORP. NO COPIES, TRANSMISSIONS, REPRODUCTIONS OR ELECTRONIC MANIPULATION OF ANY PORTION OF THESE DRAWINGS IN THE WHOLE OR IN PART ARE TO BE MADE WITHOUT THE EXPRESS OF WRITTEN AUTHORIZATION OF ARQUITECTONICA INTERNATIONAL CORP. DESIGN INTENT SHOWN IS SUBJECT TO REVIEW AND APPROVAL OF ALL APPLICABLE LOCAL AND GOVERNMENTAL AUTHORITIES HAVING JURISDICTION. ALL COPYRIGHTS RESERVED © 2023. THE DATA INCLUDED IN THIS STUDY IS CONCEPTUAL IN NATURE AND WILL CONTINUE TO BE MODIFIED THROUGHOUT THE COURSE OF THE PROJECTS DEVELOPMENT WITH THE EVENTUAL INTEGRATION OF STRUCTURAL, MEP AND LIFE SAFETY SYSTEMS. AS THESE ARE FURTHER REFINED, THE NUMBERS WILL BE ADJUSTED ACCORDINGLY.

STATE OF FLORIDA
SHERRI K. GUTIERREZ
AR92855
REGISTERED ARCHITECT

Arquitectonica International Corporation.
This item has been digitally signed and sealed by Sherri Gutierrez, AIA on the date below. I am the author of this document. Printed copies of this document are not considered signed and sealed and the signature must be verified on any electronic copies.
2024.03.06 16:02:23-05'00'

KEYAH
REAL ESTATE GROUP

HPB FINAL SUBMITTAL

1509 - 1515 WASHINGTON AVE
MIAMI BEACH, FL, 33139


EAST ELEVATION RENDERED

0 5 10 20

SCALE: 1/16" = 1'

DATE:
03/10/2024

A2-07

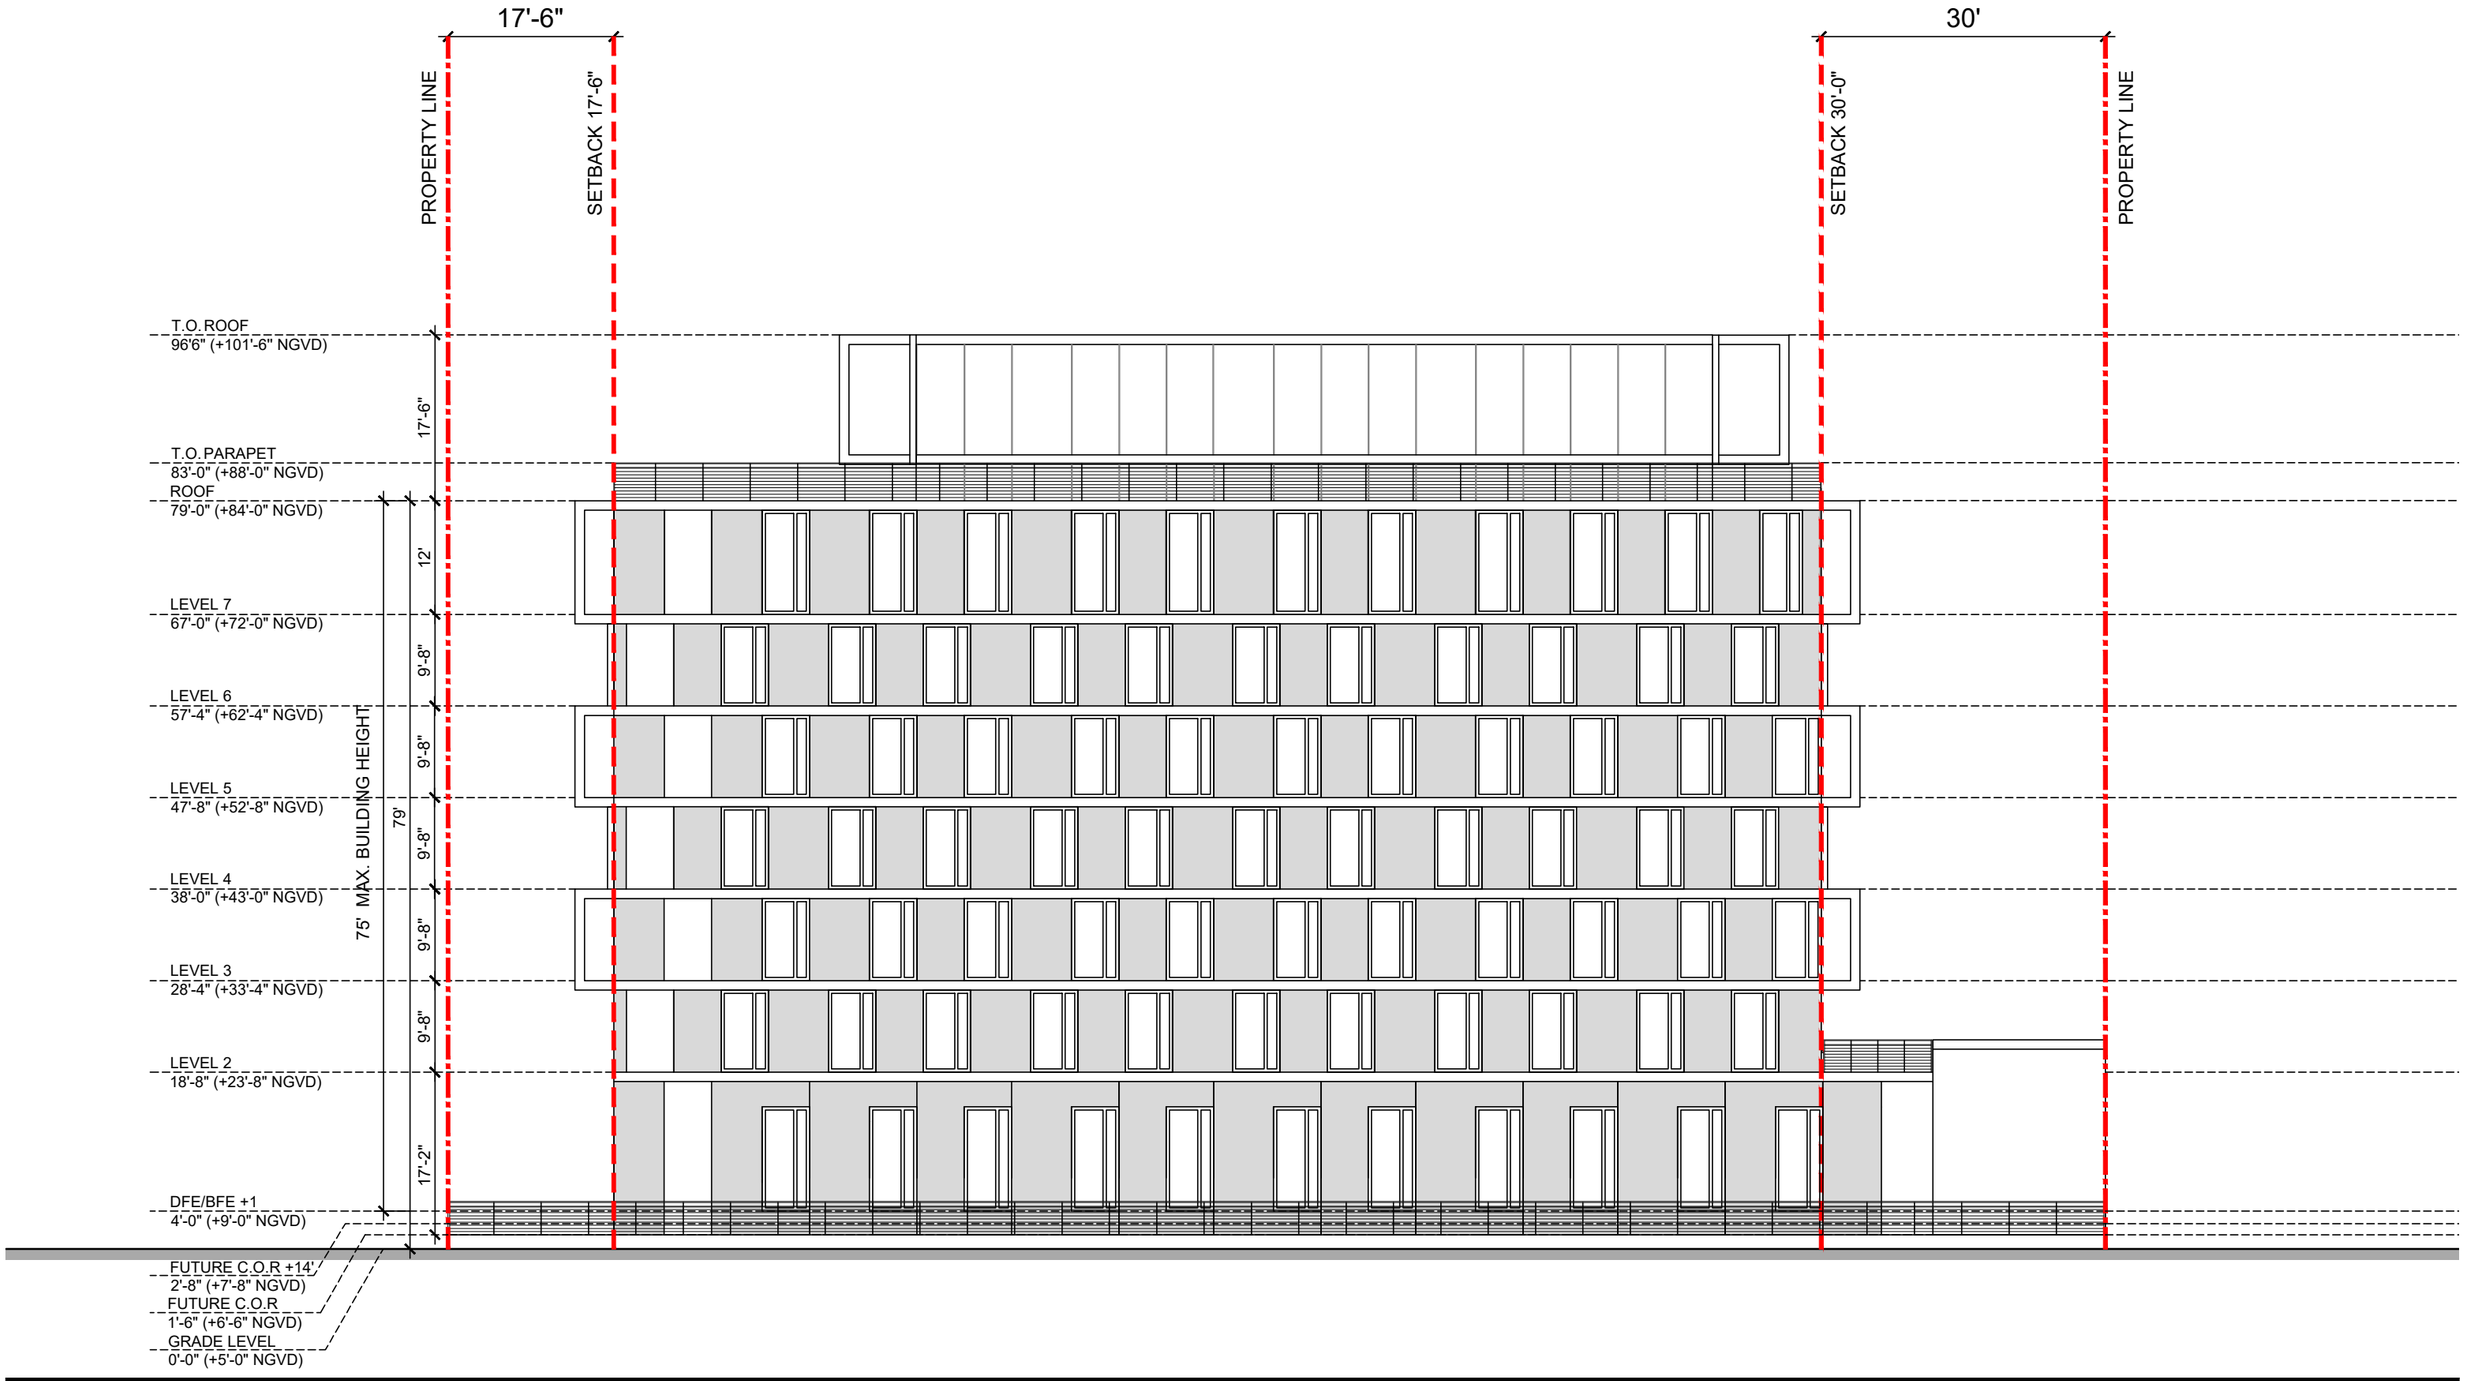

ARQUITECTONICA

2900 Oak Avenue, Miami, FL 33133
T: 305.372.1812

ALL DESIGNS INDICATED IN THESE DRAWINGS ARE PROPERTY OF ARQUITECTONICA INTERNATIONAL CORP. NO COPIES, TRANSMISSIONS, REPRODUCTIONS OR ELECTRONIC MANIPULATION OF ANY PORTION OF THESE DRAWINGS IN THE WHOLE OR IN PART ARE TO BE MADE WITHOUT THE EXPRESS OF WRITTEN AUTHORIZATION OF ARQUITECTONICA INTERNATIONAL CORP. DESIGN INTENT SHOWN IS SUBJECT TO REVIEW AND APPROVAL OF ALL APPLICABLE LOCAL AND GOVERNMENTAL AUTHORITIES HAVING JURISDICTION. ALL COPYRIGHTS RESERVED © 2023. THE DATA INCLUDED IN THIS STUDY IS CONCEPTUAL IN NATURE AND WILL CONTINUE TO BE MODIFIED THROUGHOUT THE COURSE OF THE PROJECTS DEVELOPMENT WITH THE EVENTUAL INTEGRATION OF STRUCTURAL, MEP AND LIFE SAFETY SYSTEMS. AS THESE ARE FURTHER REFINED, THE NUMBERS WILL BE ADJUSTED ACCORDINGLY.

STATE OF FLORIDA · SHERRI K. GUTIERREZ · 0026355 · REGISTERED ARCHITECT

Arquitectonica International Corporation.
This item has been digitally signed and sealed by Sherri Gutierrez, AIA on the date below. I am the author of this document. Printed copies of this document are not considered signed and sealed and the signature must be verified on any electronic copies.
2024.03.06 16:02:30-05'00'

KEYAH REAL ESTATE GROUP

HPB FINAL SUBMITTAL

1509 - 1515 WASHINGTON AVE
MIAMI BEACH, FL, 33139

NORTH ELEVATION

0 5 10 20

SCALE: 1/16" = 1'

DATE:
03/10/2024

A2-08



ARQUITECTONICA

2900 Oak Avenue, Miami, FL 33133
T: 305.372.1812

ALL DESIGNS INDICATED IN THESE DRAWINGS ARE PROPERTY OF ARQUITECTONICA INTERNATIONAL CORP. NO COPIES, TRANSMISSIONS, REPRODUCTIONS OR ELECTRONIC MANIPULATION OF ANY PORTION OF THESE DRAWINGS IN THE WHOLE OR IN PART ARE TO BE MADE WITHOUT THE EXPRESS OF WRITTEN AUTHORIZATION OF ARQUITECTONICA INTERNATIONAL CORP. DESIGN INTENT SHOWN IS SUBJECT TO REVIEW AND APPROVAL OF ALL APPLICABLE LOCAL AND GOVERNMENTAL AUTHORITIES HAVING JURISDICTION. ALL COPYRIGHTS RESERVED © 2023. THE DATA INCLUDED IN THIS STUDY IS CONCEPTUAL IN NATURE AND WILL CONTINUE TO BE MODIFIED THROUGHOUT THE COURSE OF THE PROJECTS DEVELOPMENT WITH THE EVENTUAL INTEGRATION OF STRUCTURAL, MEP AND LIFE SAFETY SYSTEMS. AS THESE ARE FURTHER REFINED, THE NUMBERS WILL BE ADJUSTED ACCORDINGLY.

STATE OF FLORIDA
SHERRI K. GUTIERREZ
LICENSED
REGISTERED ARCHITECT

Arquitectonica International Corporation.
This item has been digitally signed and sealed by Sherri Gutierrez, AIA on the date below. I am the author of this document. Printed copies of this document are not considered signed and sealed and the signature must be verified on any electronic copies.
2024.03.06 16:02:38-05'00'

KEYAH
REAL ESTATE GROUP

HPB FINAL SUBMITTAL

1509 - 1515 WASHINGTON AVE
MIAMI BEACH, FL, 33139


NORTH ELEVATION RENDERED

0 5 10 20

SCALE: 1/16" = 1'

DATE:
03/10/2024

A2-09

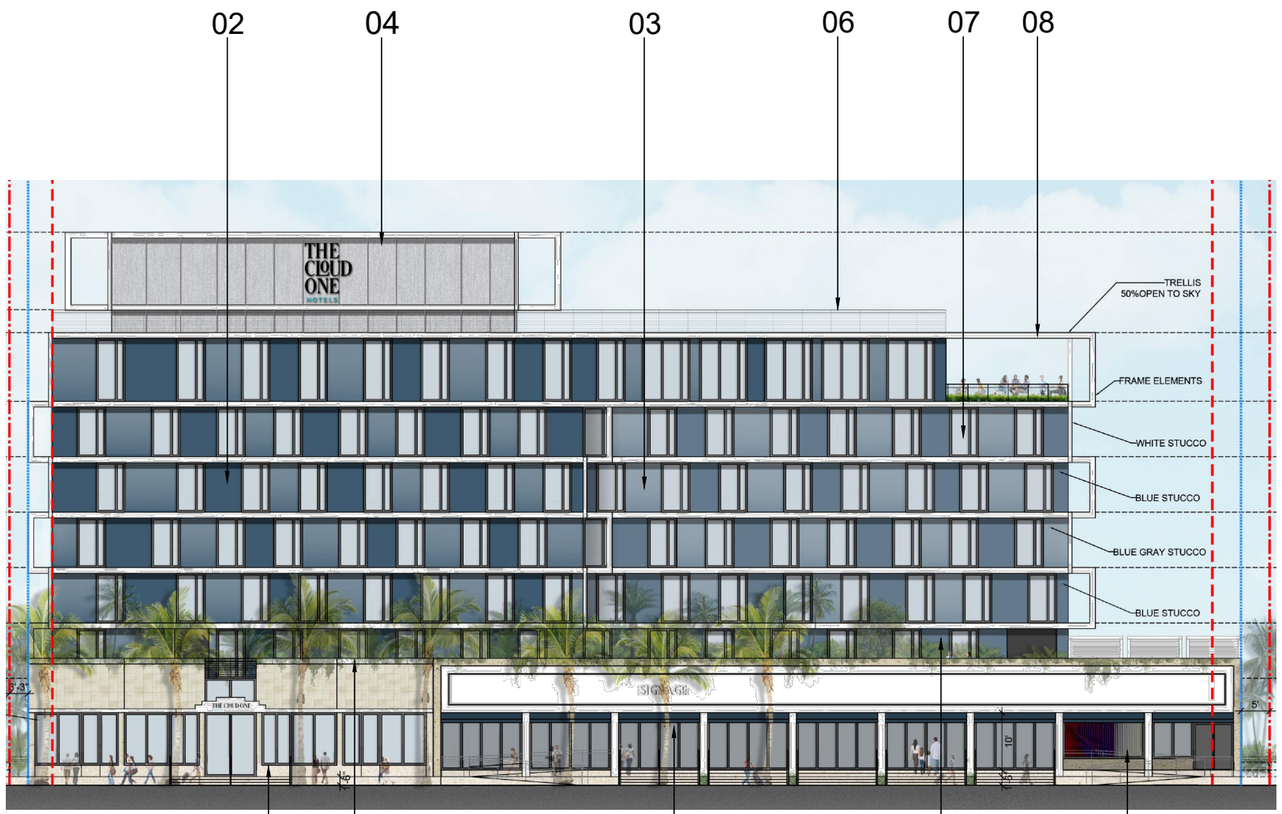


WEST ELEVATION



01 - DECORATIVE CONCRETE



02 - BLUE STUCCO

 

03 - GRAY BLUE STUCCO



04 - GRAY STUCCO

05 - WHITE STUCCO



06 - CABLE RAILING IN POWDER COATED GREY



07- CLEAR GLASS



08- ALUMINUM TRELLIS

ARQUITECTONICA
2900 Oak Avenue, Miami, FL 33133
T: 305.372.1812

ALL DESIGNS INDICATED IN THESE DRAWINGS ARE PROPERTY OF ARQUITECTONICA INTERNATIONAL CORP. NO COPIES, TRANSMISSIONS, REPRODUCTIONS OR ELECTRONIC MANIPULATION OF ANY PORTION OF THESE DRAWINGS IN THE WHOLE OR IN PART ARE TO BE MADE WITHOUT THE EXPRESS OF WRITTEN AUTHORIZATION OF ARQUITECTONICA INTERNATIONAL CORP. DESIGN INTENT SHOWN IS SUBJECT TO REVIEW AND APPROVAL OF ALL APPLICABLE LOCAL AND GOVERNMENTAL AUTHORITIES HAVING JURISDICTION. ALL COPYRIGHTS RESERVED © 2023. THE DATA INCLUDED IN THIS STUDY IS CONCEPTUAL IN NATURE AND WILL CONTINUE TO BE MODIFIED THROUGHOUT THE COURSE OF THE PROJECTS DEVELOPMENT WITH THE EVENTUAL INTEGRATION OF STRUCTURAL, MEP AND LIFE SAFETY SYSTEMS. AS THESE ARE FURTHER REFINED, THE NUMBERS WILL BE ADJUSTED ACCORDINGLY.

STATE OF FLORIDA
REGISTERED ARCHITECT

Arquitectonica International Corporation.
This item has been digitally signed and sealed by Sherri Gutierrez, AIA on the date below. I am the author of this document. Printed copies of this document are not considered signed and sealed and the signature must be verified on any electronic copies.
2024.03.06 16:02:45-05'00'


KEYAH
REAL ESTATE GROUP

HPB FINAL SUBMITTAL
1509 - 1515 WASHINGTON AVE
MIAMI BEACH, FL, 33139

MATERIAL BOARD

DATE:
03/10/2024

A2-10

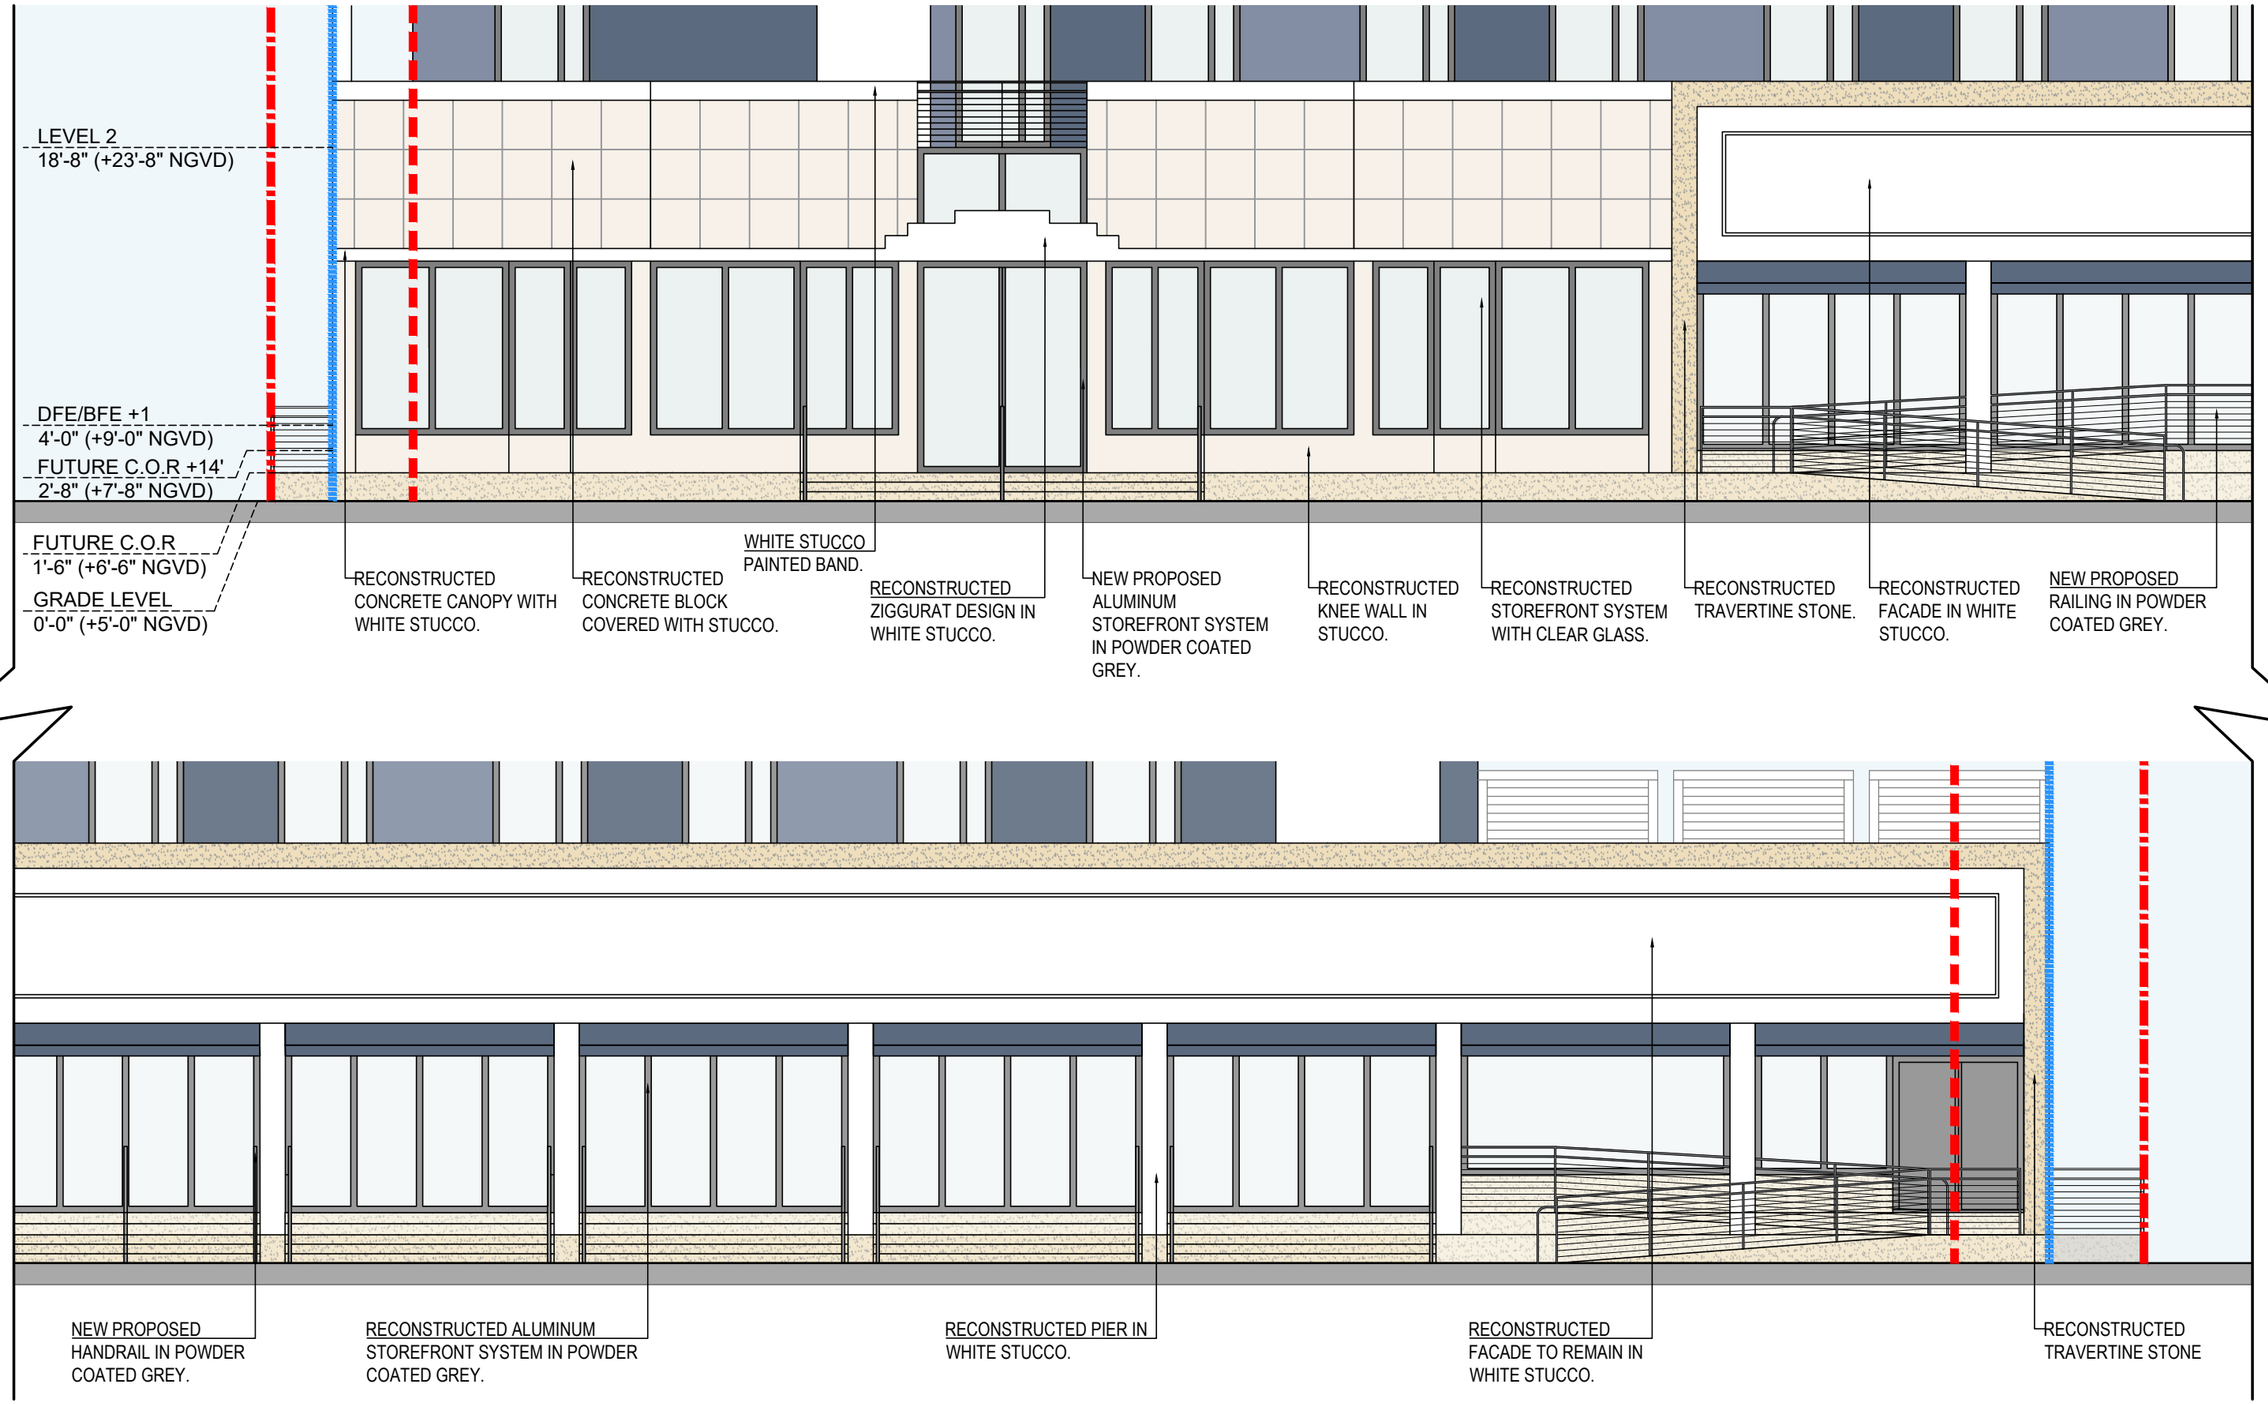

ARQUITECTONICA
2900 Oak Avenue, Miami, FL 33133
T: 305.372.1812

ALL DESIGNS INDICATED IN THESE DRAWINGS ARE PROPERTY OF ARQUITECTONICA INTERNATIONAL CORP. NO COPIES, TRANSMISSIONS, REPRODUCTIONS OR ELECTRONIC MANIPULATION OF ANY PORTION OF THESE DRAWINGS IN THE WHOLE OR IN PART ARE TO BE MADE WITHOUT THE EXPRESS OF WRITTEN AUTHORIZATION OF ARQUITECTONICA INTERNATIONAL CORP. DESIGN INTENT SHOWN IS SUBJECT TO REVIEW AND APPROVAL OF ALL APPLICABLE LOCAL AND GOVERNMENTAL AUTHORITIES HAVING JURISDICTION. ALL COPYRIGHTS RESERVED © 2023. THE DATA INCLUDED IN THIS STUDY IS CONCEPTUAL IN NATURE AND WILL CONTINUE TO BE MODIFIED THROUGHOUT THE COURSE OF THE PROJECTS DEVELOPMENT WITH THE EVENTUAL INTEGRATION OF STRUCTURAL, MEP AND LIFE SAFETY SYSTEMS. AS THESE ARE FURTHER REFINED, THE NUMBERS WILL BE ADJUSTED ACCORDINGLY.

STATE OF FLORIDA
SHERRI K. GUTIERREZ
AR93893
REGISTERED ARCHITECT

Arquitectonica International Corporation.
This item has been digitally signed and sealed by Sherri Gutierrez, AIA on the date below. I am the author of this document. Printed copies of this document are not considered signed and sealed and the signature must be verified on any electronic copies.
2024.03.06 16:02:53-05'00'

KEYAH
REAL ESTATE GROUP

HPB FINAL SUBMITTAL
1509 - 1515 WASHINGTON AVE
MIAMI BEACH, FL, 33139


ENLARGED WEST ELEVATION

0 5 10 15

SCALE: 1/8" = 1'

DATE:
03/10/2024

A2-11

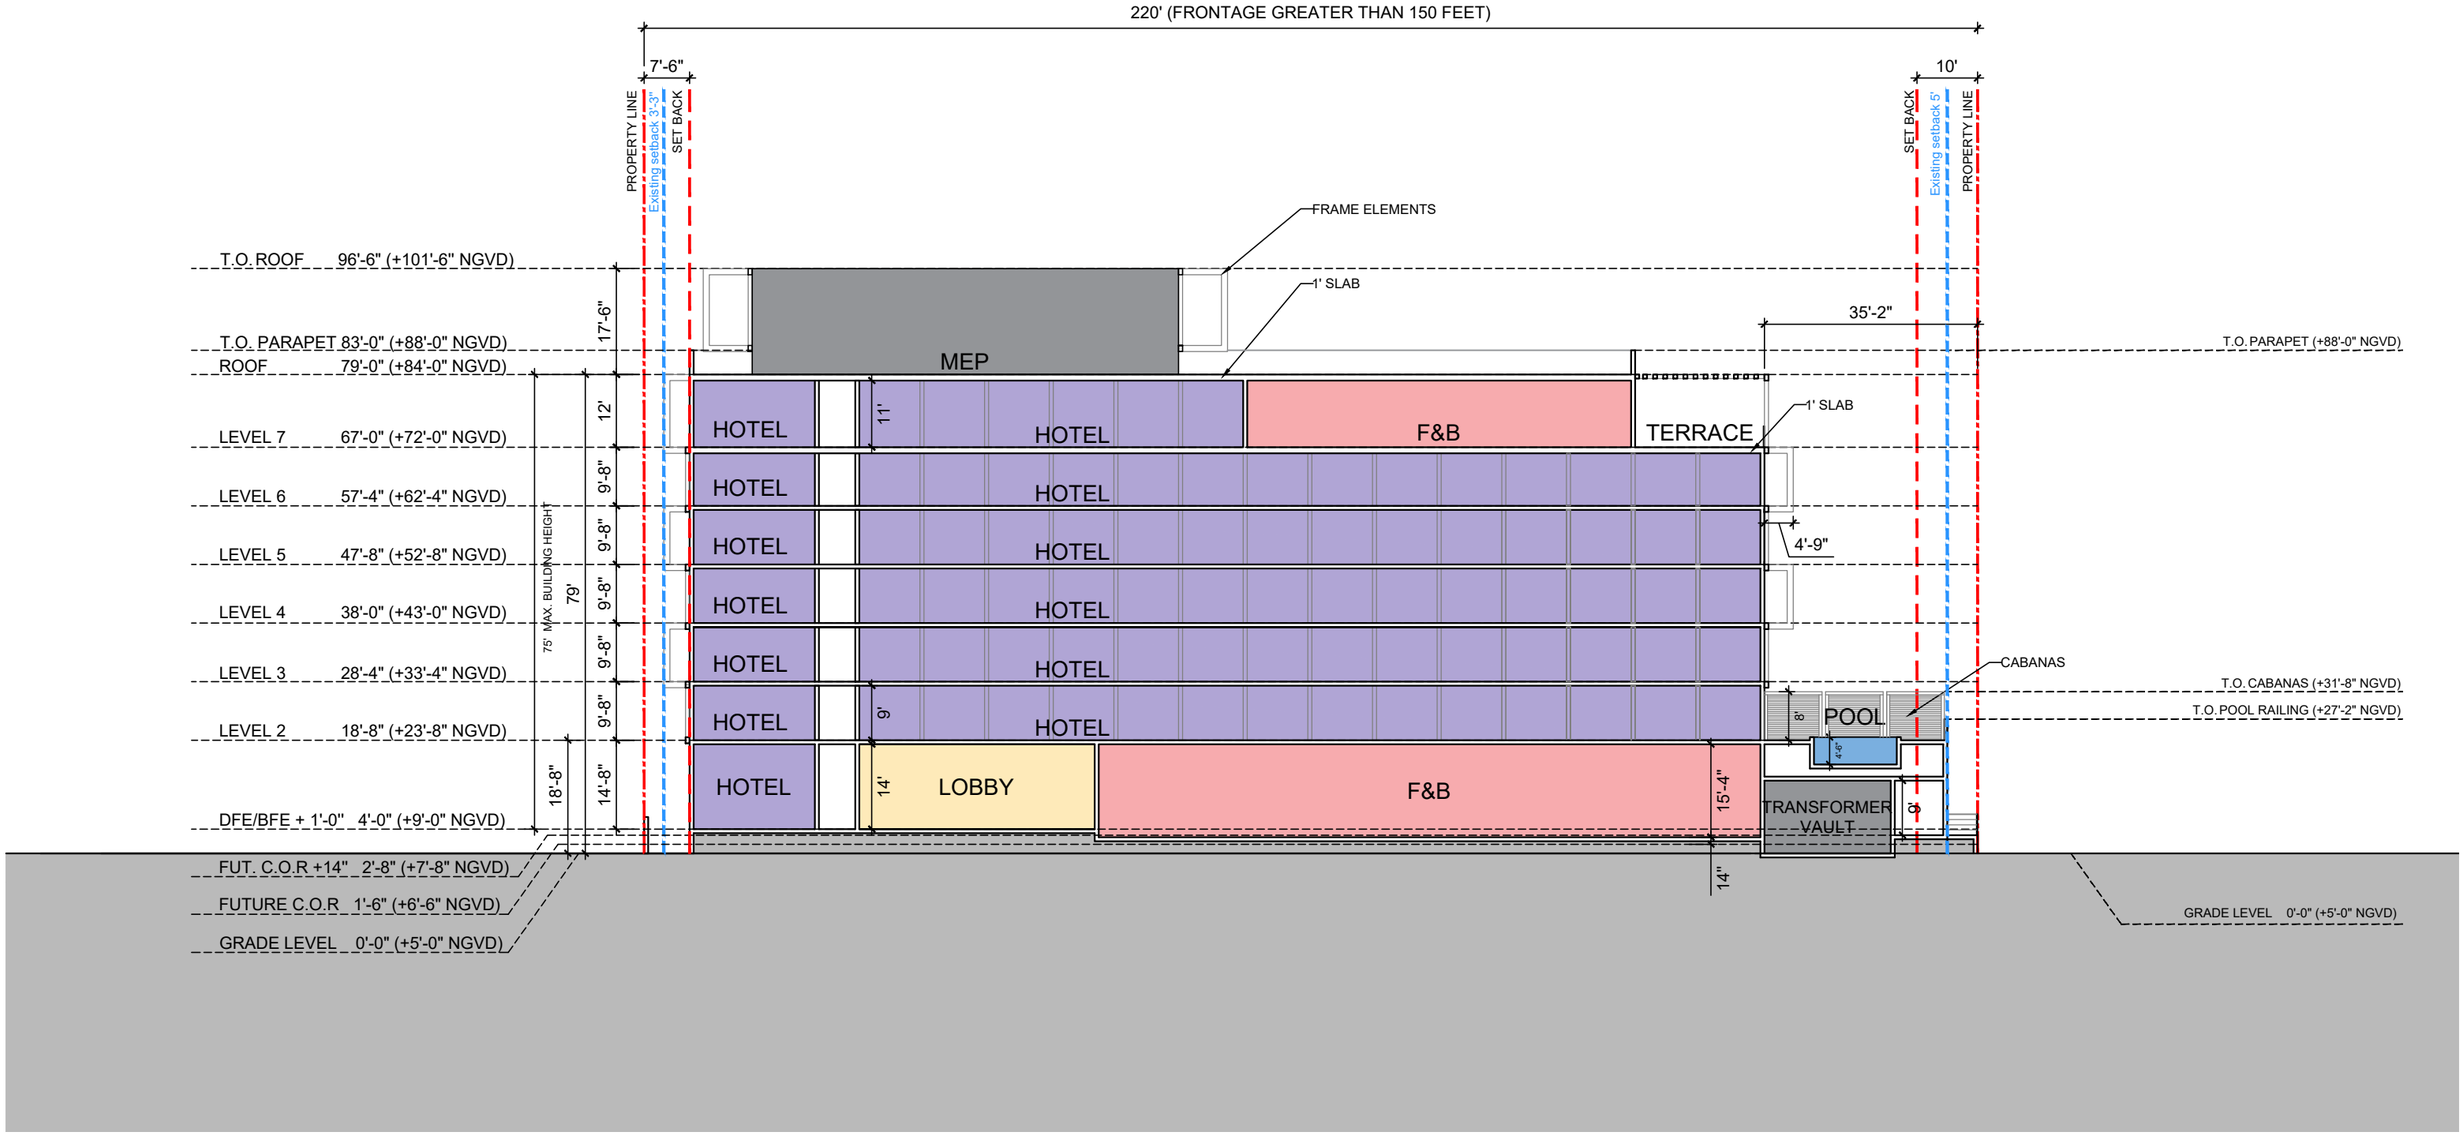

ARQUITECTONICA
2900 Oak Avenue, Miami, FL 33133
T: 305.372.1812

ALL DESIGNS INDICATED IN THESE DRAWINGS ARE PROPERTY OF ARQUITECTONICA INTERNATIONAL CORP. NO COPIES, TRANSMISSIONS, REPRODUCTIONS OR ELECTRONIC MANIPULATION OF ANY PORTION OF THESE DRAWINGS IN THE WHOLE OR IN PART ARE TO BE MADE WITHOUT THE EXPRESS OF WRITTEN AUTHORIZATION OF ARQUITECTONICA INTERNATIONAL CORP. DESIGN INTENT SHOWN IS SUBJECT TO REVIEW AND APPROVAL OF ALL APPLICABLE LOCAL AND GOVERNMENTAL AUTHORITIES HAVING JURISDICTION. ALL COPYRIGHTS RESERVED © 2023. THE DATA INCLUDED IN THIS STUDY IS CONCEPTUAL IN NATURE AND WILL CONTINUE TO BE MODIFIED THROUGHOUT THE COURSE OF THE PROJECTS DEVELOPMENT WITH THE EVENTUAL INTEGRATION OF STRUCTURAL, MEP AND LIFE SAFETY SYSTEMS. AS THESE ARE FURTHER REFINED, THE NUMBERS WILL BE ADJUSTED ACCORDINGLY.

Arquitectonica International Corporation. This item has been digitally signed and sealed by Sherri Gutierrez, AIA on the date below. I am the author of this document. Printed copies of this document are not considered signed and sealed and the signature must be verified on any electronic copies.
2024.03.06 16:03:00-05'00'

KEYAH REAL ESTATE GROUP


HPB FINAL SUBMITTAL
1509 - 1515 WASHINGTON AVE
MIAMI BEACH, FL, 33139

LONGITUDINAL SECTION

SCALE: 1/25" = 1'

DATE: 03/10/2024

A3-00

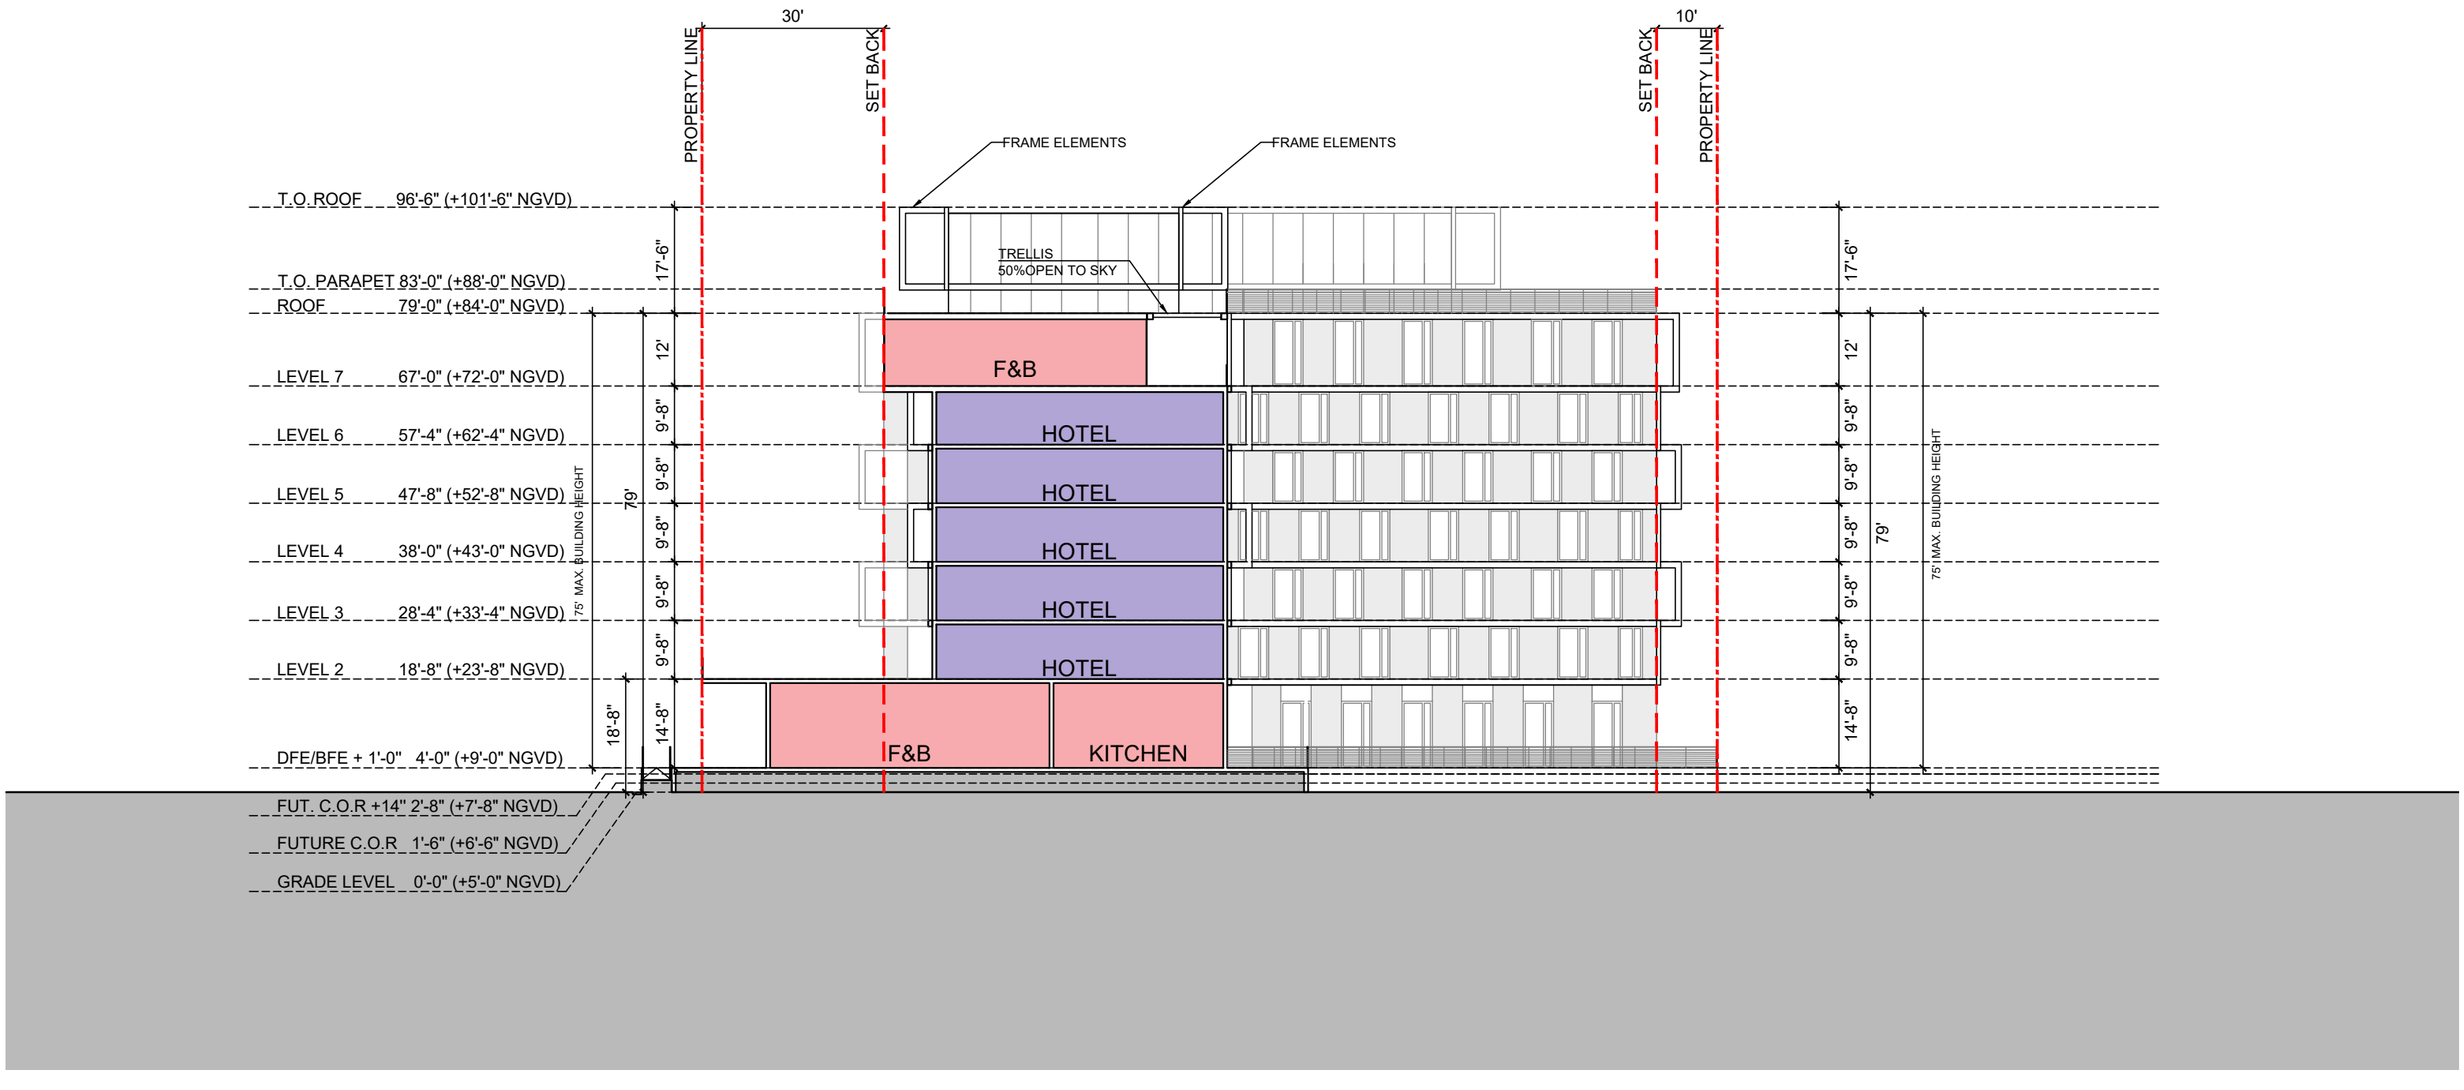

ARQUITECTONICA

2900 Oak Avenue, Miami, FL 33133
T: 305.372.1812

ALL DESIGNS INDICATED IN THESE DRAWINGS ARE PROPERTY OF ARQUITECTONICA INTERNATIONAL CORP. NO COPIES, TRANSMISSIONS, REPRODUCTIONS OR ELECTRONIC MANIPULATION OF ANY PORTION OF THESE DRAWINGS IN THE WHOLE OR IN PART ARE TO BE MADE WITHOUT THE EXPRESS OF WRITTEN AUTHORIZATION OF ARQUITECTONICA INTERNATIONAL CORP. DESIGN INTENT SHOWN IS SUBJECT TO REVIEW AND APPROVAL OF ALL APPLICABLE LOCAL AND GOVERNMENTAL AUTHORITIES HAVING JURISDICTION. ALL COPYRIGHTS RESERVED © 2023. THE DATA INCLUDED IN THIS STUDY IS CONCEPTUAL IN NATURE AND WILL CONTINUE TO BE MODIFIED THROUGHOUT THE COURSE OF THE PROJECTS DEVELOPMENT WITH THE EVENTUAL INTEGRATION OF STRUCTURAL, MEP AND LIFE SAFETY SYSTEMS. AS THESE ARE FURTHER REFINED, THE NUMBERS WILL BE ADJUSTED ACCORDINGLY.

STATE OF FLORIDA · SHERRI K. GUTIERREZ · REGISTERED ARCHITECT

Arquitectonica International Corporation. This item has been digitally signed and sealed by Sherri Gutierrez, AIA on the date below. I am the author of this document. Printed copies of this document are not considered signed and sealed and the signature must be verified on any electronic copies.
2024.03.06 16:03:08-05'00'

KEYAH REAL ESTATE GROUP

HPB FINAL SUBMITTAL

1509 - 1515 WASHINGTON AVE
MIAMI BEACH, FL, 33139

TRANSVERSE SECTION

SCALE: 1/25" = 1'

DATE: 03/10/2024

A3-01



*R.O.W. in this render to be coordinated with Public Works

ARQUITECTONICA
2900 Oak Avenue, Miami, FL 33133
T: 305.372.1812

ALL DESIGNS INDICATED IN THESE DRAWINGS ARE PROPERTY OF ARQUITECTONICA INTERNATIONAL CORP. NO COPIES, TRANSMISSIONS, REPRODUCTIONS OR ELECTRONIC MANIPULATION OF ANY PORTION OF THESE DRAWINGS IN THE WHOLE OR IN PART ARE TO BE MADE WITHOUT THE EXPRESS OF WRITTEN AUTHORIZATION OF ARQUITECTONICA INTERNATIONAL CORP. DESIGN INTENT SHOWN IS SUBJECT TO REVIEW AND APPROVAL OF ALL APPLICABLE LOCAL AND GOVERNMENTAL AUTHORITIES HAVING JURISDICTION. ALL COPYRIGHTS RESERVED © 2023. THE DATA INCLUDED IN THIS STUDY IS CONCEPTUAL IN NATURE AND WILL CONTINUE TO BE MODIFIED THROUGHOUT THE COURSE OF THE PROJECTS DEVELOPMENT WITH THE EVENTUAL INTEGRATION OF STRUCTURAL, MEP AND LIFE SAFETY SYSTEMS. AS THESE ARE FURTHER REFINED, THE NUMBERS WILL BE ADJUSTED ACCORDINGLY.

STATE OF FLORIDA — SHERRI K. GUTIERREZ — REGISTERED ARCHITECT

Arquitectonica International Corporation. This item has been digitally signed and sealed by Sherri Gutierrez, AIA on the date below. I am the author of this document. Printed copies of this document are not considered signed and sealed and the signature must be verified on any electronic copies.
2024.03.06 16:03:15-05'00'

KEYAH REAL ESTATE GROUP

HPB FINAL SUBMITTAL
1509 - 1515 WASHINGTON AVE
MIAMI BEACH, FL, 33139

RENDERING 1
(CURRENT R.O.W. CONDITION)

DATE:
03/10/2024

A4-00



*R.O.W. in this render to be coordinated with Public Works

ARQUITECTONICA
2900 Oak Avenue, Miami, FL 33133
T: 305.372.1812

Arquitectonica International Corporation.
This item has been digitally signed and sealed by Sherri Gutierrez, AIA on the date below. I am the author of this document. Printed copies of this document are not considered signed and sealed and the signature must be verified on any electronic copies.
2024.03.06 16:03:23-05'00'

ALL DESIGNS INDICATED IN THESE DRAWINGS ARE PROPERTY OF ARQUITECTONICA INTERNATIONAL CORP. NO COPIES, TRANSMISSIONS, REPRODUCTIONS OR ELECTRONIC MANIPULATION OF ANY PORTION OF THESE DRAWINGS IN THE WHOLE OR IN PART ARE TO BE MADE WITHOUT THE EXPRESS OF WRITTEN AUTHORIZATION OF ARQUITECTONICA INTERNATIONAL CORP. DESIGN INTENT SHOWN IS SUBJECT TO REVIEW AND APPROVAL OF ALL APPLICABLE LOCAL AND GOVERNMENTAL AUTHORITIES HAVING JURISDICTION. ALL COPYRIGHTS RESERVED © 2023. THE DATA INCLUDED IN THIS STUDY IS CONCEPTUAL IN NATURE AND WILL CONTINUE TO BE MODIFIED THROUGHOUT THE COURSE OF THE PROJECTS DEVELOPMENT WITH THE EVENTUAL INTEGRATION OF STRUCTURAL, MEP AND LIFE SAFETY SYSTEMS. AS THESE ARE FURTHER REFINED, THE NUMBERS WILL BE ADJUSTED ACCORDINGLY.

KEYAH REAL ESTATE GROUP

HPB FINAL SUBMITTAL
1509 - 1515 WASHINGTON AVE
MIAMI BEACH, FL, 33139

RENDERING 1
(FUTURE R.O.W. CONDITION)

DATE:
03/10/2024

A4-01



*R.O.W. in this render to be coordinated with Public Works

ARQUITECTONICA

2900 Oak Avenue, Miami, FL 33133
T: 305.372.1812

ALL DESIGNS INDICATED IN THESE DRAWINGS ARE PROPERTY OF ARQUITECTONICA INTERNATIONAL CORP. NO COPIES, TRANSMISSIONS, REPRODUCTIONS OR ELECTRONIC MANIPULATION OF ANY PORTION OF THESE DRAWINGS IN THE WHOLE OR IN PART ARE TO BE MADE WITHOUT THE EXPRESS OF WRITTEN AUTHORIZATION OF ARQUITECTONICA INTERNATIONAL CORP. DESIGN INTENT SHOWN IS SUBJECT TO REVIEW AND APPROVAL OF ALL APPLICABLE LOCAL AND GOVERNMENTAL AUTHORITIES HAVING JURISDICTION. ALL COPYRIGHTS RESERVED © 2023. THE DATA INCLUDED IN THIS STUDY IS CONCEPTUAL IN NATURE AND WILL CONTINUE TO BE MODIFIED THROUGHOUT THE COURSE OF THE PROJECTS DEVELOPMENT WITH THE EVENTUAL INTEGRATION OF STRUCTURAL, MEP AND LIFE SAFETY SYSTEMS. AS THESE ARE FURTHER REFINED, THE NUMBERS WILL BE ADJUSTED ACCORDINGLY.

Arquitectonica International Corporation.
This item has been digitally signed and sealed by Sherri Gutierrez, AIA on the date below. I am the author of this document. Printed copies of this document are not considered signed and sealed and the signature must be verified on any electronic copies.
2024.03.06 16:03:31-05'00'

KEYAH REAL ESTATE GROUP

HPB FINAL SUBMITTAL

1509 - 1515 WASHINGTON AVE
MIAMI BEACH, FL, 33139

RENDERING 2
(CURRENT R.O.W. CONDITION)

DATE:
03/10/2024

A4-02



*R.O.W. in this render to be coordinated with Public Works

ARQUITECTONICA
2900 Oak Avenue, Miami, FL 33133
T: 305.372.1812

Arquitectonica International Corporation. This item has been digitally signed and sealed by Sherri Gutierrez, AIA on the date below. I am the author of this document. Printed copies of this document are not considered signed and sealed and the signature must be verified on any electronic copies.
2024.03.06 16:03:38-05'00'

ALL DESIGNS INDICATED IN THESE DRAWINGS ARE PROPERTY OF ARQUITECTONICA INTERNATIONAL CORP. NO COPIES, TRANSMISSIONS, REPRODUCTIONS OR ELECTRONIC MANIPULATION OF ANY PORTION OF THESE DRAWINGS IN THE WHOLE OR IN PART ARE TO BE MADE WITHOUT THE EXPRESS OF WRITTEN AUTHORIZATION OF ARQUITECTONICA INTERNATIONAL CORP. DESIGN INTENT SHOWN IS SUBJECT TO REVIEW AND APPROVAL OF ALL APPLICABLE LOCAL AND GOVERNMENTAL AUTHORITIES HAVING JURISDICTION. ALL COPYRIGHTS RESERVED © 2023. THE DATA INCLUDED IN THIS STUDY IS CONCEPTUAL IN NATURE AND WILL CONTINUE TO BE MODIFIED THROUGHOUT THE COURSE OF THE PROJECTS DEVELOPMENT WITH THE EVENTUAL INTEGRATION OF STRUCTURAL, MEP AND LIFE SAFETY SYSTEMS. AS THESE ARE FURTHER REFINED, THE NUMBERS WILL BE ADJUSTED ACCORDINGLY.

KEYAH REAL ESTATE GROUP

HPB FINAL SUBMITTAL
1509 - 1515 WASHINGTON AVE
MIAMI BEACH, FL, 33139

RENDERING 2
(FUTURE R.O.W. CONDITION)

DATE:
03/10/2024

A4-03



*R.O.W. in this render to be coordinated with Public Works

ARQUITECTONICA
2900 Oak Avenue, Miami, FL 33133
T: 305.372.1812

ALL DESIGNS INDICATED IN THESE DRAWINGS ARE PROPERTY OF ARQUITECTONICA INTERNATIONAL CORP. NO COPIES, TRANSMISSIONS, REPRODUCTIONS OR ELECTRONIC MANIPULATION OF ANY PORTION OF THESE DRAWINGS IN THE WHOLE OR IN PART ARE TO BE MADE WITHOUT THE EXPRESS OF WRITTEN AUTHORIZATION OF ARQUITECTONICA INTERNATIONAL CORP. DESIGN INTENT SHOWN IS SUBJECT TO REVIEW AND APPROVAL OF ALL APPLICABLE LOCAL AND GOVERNMENTAL AUTHORITIES HAVING JURISDICTION. ALL COPYRIGHTS RESERVED © 2023. THE DATA INCLUDED IN THIS STUDY IS CONCEPTUAL IN NATURE AND WILL CONTINUE TO BE MODIFIED THROUGHOUT THE COURSE OF THE PROJECTS DEVELOPMENT WITH THE EVENTUAL INTEGRATION OF STRUCTURAL, MEP AND LIFE SAFETY SYSTEMS. AS THESE ARE FURTHER REFINED, THE NUMBERS WILL BE ADJUSTED ACCORDINGLY.

STATE OF FLORIDA
SHERI K. GUTIERREZ
REGISTERED ARCHITECT

Arquitectonica International Corporation.
This item has been digitally signed and sealed by Sherri Gutierrez, AIA on the date below. I am the author of this document. Printed copies of this document are not considered signed and sealed and the signature must be verified on any electronic copies.
2024.03.06 16:03:46-05'00'

KEYAH
REAL ESTATE GROUP

HPB FINAL SUBMITTAL
1509 - 1515 WASHINGTON AVE
MIAMI BEACH, FL, 33139

RENDERING 3
(CURRENT R.O.W. CONDITION)

DATE:
03/10/2024

A4-04



*R.O.W. in this render to be coordinated with Public Works

ARQUITECTONICA

2900 Oak Avenue, Miami, FL 33133
T: 305.372.1812

ALL DESIGNS INDICATED IN THESE DRAWINGS ARE PROPERTY OF ARQUITECTONICA INTERNATIONAL CORP. NO COPIES, TRANSMISSIONS, REPRODUCTIONS OR ELECTRONIC MANIPULATION OF ANY PORTION OF THESE DRAWINGS IN THE WHOLE OR IN PART ARE TO BE MADE WITHOUT THE EXPRESS OF WRITTEN AUTHORIZATION OF ARQUITECTONICA INTERNATIONAL CORP. DESIGN INTENT SHOWN IS SUBJECT TO REVIEW AND APPROVAL OF ALL APPLICABLE LOCAL AND GOVERNMENTAL AUTHORITIES HAVING JURISDICTION. ALL COPYRIGHTS RESERVED © 2023. THE DATA INCLUDED IN THIS STUDY IS CONCEPTUAL IN NATURE AND WILL CONTINUE TO BE MODIFIED THROUGHOUT THE COURSE OF THE PROJECTS DEVELOPMENT WITH THE EVENTUAL INTEGRATION OF STRUCTURAL, MEP AND LIFE SAFETY SYSTEMS. AS THESE ARE FURTHER REFINED, THE NUMBERS WILL BE ADJUSTED ACCORDINGLY.

STATE OF FLORIDA
SHERRI K. GUTIERREZ
REGISTERED ARCHITECT

Arquitectonica International Corporation.
This item has been digitally signed and sealed by Sherri Gutierrez, AIA on the date below. I am the author of this document.
Printed copies of this document are not considered signed and sealed and the signature must be verified on any electronic copies.
2024.03.06 16:03:54-05'00'

KEYAH
REAL ESTATE GROUP

HPB FINAL SUBMITTAL

1509 - 1515 WASHINGTON AVE
MIAMI BEACH, FL, 33139

RENDERING 3
(FUTURE R.O.W. CONDITION)

DATE:
03/10/2024

A4-05



*R.O.W. in this render to be coordinated with Public Works

ARQUITECTONICA
2900 Oak Avenue, Miami, FL 33133
T: 305.372.1812

ALL DESIGNS INDICATED IN THESE DRAWINGS ARE PROPERTY OF ARQUITECTONICA INTERNATIONAL CORP. NO COPIES, TRANSMISSIONS, REPRODUCTIONS OR ELECTRONIC MANIPULATION OF ANY PORTION OF THESE DRAWINGS IN THE WHOLE OR IN PART ARE TO BE MADE WITHOUT THE EXPRESS OF WRITTEN AUTHORIZATION OF ARQUITECTONICA INTERNATIONAL CORP. DESIGN INTENT SHOWN IS SUBJECT TO REVIEW AND APPROVAL OF ALL APPLICABLE LOCAL AND GOVERNMENTAL AUTHORITIES HAVING JURISDICTION. ALL COPYRIGHTS RESERVED © 2023. THE DATA INCLUDED IN THIS STUDY IS CONCEPTUAL IN NATURE AND WILL CONTINUE TO BE MODIFIED THROUGHOUT THE COURSE OF THE PROJECTS DEVELOPMENT WITH THE EVENTUAL INTEGRATION OF STRUCTURAL, MEP AND LIFE SAFETY SYSTEMS. AS THESE ARE FURTHER REFINED, THE NUMBERS WILL BE ADJUSTED ACCORDINGLY.

STATE OF FLORIDA · SHERRI K. GUTIERREZ · REGISTERED ARCHITECT

Arquitectonica International Corporation. This item has been digitally signed and sealed by Sherri Gutierrez, AIA on the date below. I am the author of this document. Printed copies of this document are not considered signed and sealed and the signature must be verified on any electronic copies.
2024.03.06 16:04:02-05'00'

KEYAH REAL ESTATE GROUP

HPB FINAL SUBMITTAL
1509 - 1515 WASHINGTON AVE
MIAMI BEACH, FL, 33139

RENDERING 4
(CURRENT R.O.W. CONDITION)

DATE:
03/10/2024

A4-06



*R.O.W. in this render to be coordinated with Public Works

ARQUITECTONICA
2900 Oak Avenue, Miami, FL 33133
T: 305.372.1812

ALL DESIGNS INDICATED IN THESE DRAWINGS ARE PROPERTY OF ARQUITECTONICA INTERNATIONAL CORP. NO COPIES, TRANSMISSIONS, REPRODUCTIONS OR ELECTRONIC MANIPULATION OF ANY PORTION OF THESE DRAWINGS IN THE WHOLE OR IN PART ARE TO BE MADE WITHOUT THE EXPRESS OF WRITTEN AUTHORIZATION OF ARQUITECTONICA INTERNATIONAL CORP. DESIGN INTENT SHOWN IS SUBJECT TO REVIEW AND APPROVAL OF ALL APPLICABLE LOCAL AND GOVERNMENTAL AUTHORITIES HAVING JURISDICTION. ALL COPYRIGHTS RESERVED © 2023. THE DATA INCLUDED IN THIS STUDY IS CONCEPTUAL IN NATURE AND WILL CONTINUE TO BE MODIFIED THROUGHOUT THE COURSE OF THE PROJECTS DEVELOPMENT WITH THE EVENTUAL INTEGRATION OF STRUCTURAL, MEP AND LIFE SAFETY SYSTEMS. AS THESE ARE FURTHER REFINED, THE NUMBERS WILL BE ADJUSTED ACCORDINGLY.

STATE OF FLORIDA — SHERRI K. GUTIERREZ — REGISTERED ARCHITECT

Arquitectonica International Corporation.
This item has been digitally signed and sealed by Sherri Gutierrez, AIA on the date below. I am the author of this document. Printed copies of this document are not considered signed and sealed and the signature must be verified on any electronic copies.
2024.03.06 16:04:09-05'00'

KEYAH REAL ESTATE GROUP

HPB FINAL SUBMITTAL
1509 - 1515 WASHINGTON AVE
MIAMI BEACH, FL, 33139

RENDERING 4
(FUTURE R.O.W. CONDITION)

DATE:
03/10/2024

A4-07