



BAY HOUSE

2740 N Bay Road, Miami Beach, FL 33140

HISTORIC PRESERVATION BOARD: FINAL SUBMITTAL

HPB FILE NO.: HPB23-0587
FINAL SUBMITTAL 08.07.2023

SCOPE OF WORK

NEW 2-STORY SINGLE FAMILY HOME WITH GARAGE
NEW ENTRY GATE
NEW SWIMMING POOL BY OTHERS UNDER SEPARATE PERMIT
NEW DOCK BY OTHERS UNDER SEPARATE PERMIT

VARIANCES REQUESTED

1. NORTHWEST SIDE YARD SETBACK (Section 7.2.2.3 Development Regulations (RS))
2. SUM OF SIDE YARD SETBACKS (Section 7.2.2.3 Development Regulations (RS))

KoDA

ARCHITECTURE + INTERIOR DESIGN

305.359.3669 | 7500 NE 4th Ct., Suite 100 | Miami, FL 33138 | info@kodamiami.com | AR97886



DRAWING INDEX:
ARCHITECTURAL & ZONING

Z-001	COVER	Z-005	NEIGHBORHOOD CONTEXT	Z-102	2ND FLOOR PLAN	Z-500	LINE OF SIGHT STUDIES
Z-002	ZONING DATE, SITE & INDEX	Z-005.1	NEIGHBORHOOD CONTEXT	Z-103	ROOF PLAN	Z-500.1	LINE OF SIGHT STUDIES
Z-003	SURVEY	Z-006	AERIAL VIEW	Z-200	ELEVATION & MATERIALS	Z-600	CARPORT DETAILS
Z-004	EXISTING SITE PHOTOS	Z-007	LOT COVERAGE	Z-201	ELEVATION & MATERIALS	Z-700	PROJECT SITE CONTEXT
Z-004.1	EXISTING SITE TIMELINE	Z-008	UNIT SIZE	Z-202	ELEVATION & MATERIALS	Z-800	RENDERINGS
Z-004.2	SITE MICROFILM Ca. 1929	Z-009	OPEN AREA	Z-203	ELEVATION & MATERIALS	Z-801	RENDERINGS
Z-004.3	SITE MICROFILM Ca. 1929	Z-010	NORTHWEST SIDE YARD SETBACK VARIANCE REQUESTED	Z-300	BUILDING SECTION	Z-802	RENDERINGS
Z-004.4	PREVIOUS DEMOLITION PLAN	Z-011	SUM OF SIDE YARD SETBACKS VARIANCE REQUESTED	Z-301	BUILDING SECTION	Z-803	RENDERINGS
Z-004.5	PREVIOUS DEMOLITION PLAN			Z-302	BUILDING SECTION	Z-804	RENDERINGS
Z-004.6	DESIGN DEVELOPMENT DRAWINGS & DIAGRAMS			Z-303	BUILDING SECTION	Z-805	RENDERINGS
Z-004.7	DESIGN DEVELOPMENT DRAWINGS & DIAGRAMS	Z-100	SITE PLAN	Z-400	LOT LINE SECTIONS		
		Z-101	1ST FLOOR PLAN	Z-400.1	LOT LINE SECTIONS		

MIAMI BEACH

Planning Department, 1700 Convention Center Drive
Miami Beach, Florida 33139, www.miamibeachfl.gov
305.673.7550

SINGLE FAMILY RESIDENTIAL - ZONING DATA SHEET

ITE M #	Zoning Information		
1	Address:	2740 N Bay Road, Miami Beach, FL 33140	
2	Folio number(s):	02-3227-008-0750	
3	Board and file numbers:		
4	Year built:	1929	Zoning District: RS2
5	Based Flood Elevation:	8.00' NGVD	Grade value in NGVD: 3.30' NGVD
6	Adjusted Grade (Flood+Grade/2):	5.65' NGVD	Free Board: ≥ 1 FT
7	Lot Area:	26,152 SF	
8	Lot Width:	165.58'	Lot Depth: 217.47'
9	Max Lot Coverage SF and %:	7,845 SF - 30%	Proposed Lot Coverage SF and %: 7,715 SF - 29.5%
10	Existing Lot Coverage SF and %:		Lot Coverage deducted (garage-storage) SF: 500 SF
11	Front Yard Open Space SF and %:	1,866 SF - 54.5%	Rear Yard Open Space SF and %: 2,410 SF - 77.3%
12	Max Unit Size SF and %:	13,076 SF - 50.0%	Proposed Unit Size SF and %: 9,929 SF - 37.9%
13	Existing First Floor Unit Size:		Proposed First Floor Unit Size: 5,563 SF
14	Existing Second Floor Unit Size:		Proposed Second Floor Unit Size: 4,366 SF
15			
16		Proposed Roof Deck Area SF and % (Note: Maximum is 25% of the enclosed floor area immediately below):	865 SF- 20%

		Required	Existing	Proposed	Deficiencies
17	Height:	28.00'		28.00'	NONE
18	Setbacks:				
19	Front First level:	20.00'		20.00'	NONE
	Front Second level:	40.00'		40.00'	NONE
21	Side 1 (Southeast):	16.56' (10% OF LOT WIDTH)		20.00'	NONE
22	Side 2 (Northwest):	16.56' (10% OF LOT WIDTH)		10.79'	VARIANCE REQUESTED *5.77'
23	Rear:	32.62'		45.39'	NONE
	Accessory Structure Side 1:	NA		NA	
24	Accessory Structure Side 2 or (facing street):	NA		NA	
25	Accessory Structure Rear:	NA		NA	
26	Sum of Side yard:	41.39' (25% OF LOT WIDTH)		30.79'	VARIANCE REQUESTED *10.60'
27	Located within a Local Historic District?	Yes or NO			
28	Designated as an individual Historic Single Family Residence Site?	YES or no			
29	Determined to be Architecturally Significant?	YES or no			

Notes:

If not applicable write N/A

All other data information should be presented like the above format

LEGAL DESCRIPTION:

Lot 10, Block 12, of AMENDED PLAT OF SUNSET LAKE SUBDIVISION< according to the Plat thereof, as recorded in Plat B0ok 8, Page 52, of the Public Records, of Miami-Dade County, Florida, excepting the following described parcel of land:

Beginning at the Northeastly corner of Lot 10, Block 12, of SUNSET LAKE SUBDIVISION< according to the Amended Plat thereof, as recorded in Plat Book 8, Page 52, of the Public Records of Miami-Dade County, Florida, siad corner being in the Westerly line of North Bay Road at a distance of 80.1 feet South from the intersection of the Southerly line of West 29 Street and the Westerly line of North Bay Road, as measured along the Westerly line of said North Bay Road; thence Southwesterly along the Northerly line of said Lot 10; thence Northeasterly for a distance of 241.88 feet more or less to a point in the Westerly line of said North Bay Road, said point eing 25 feet south, as measrued along the Westerly line of said North Bay Road, from the Northeasterly corner of said Lot 10; thence Northerly along the Westerly line of said North Bay Road for a distance of 25 feet to the point and place of beginning.

FLOOD ZONE	AE +8
BASE FLOOD ELEVATION (BFE)	8.00' NGVD
DESIGN FLOOD ELEVATION	9.00' NGVD
PROPOSED FLOOR ELEVATION (FREE BOARD)	9.00' NGVD
STREET ELEVATION	3.54' NGVD
MAXIMUM EQUIPMENT ELEVATION	37.00' NGVD

KODA
7500 NE 4th Ct., Suite
100 | Miami, FL 33138
info@kodamiami.com
305.359.3669



BAY HOUSE

2740 N Bay Road, Miami Beach, FL 33140
HISTORIC PRESERVATION
BOARD: FINAL SUBMITTAL
NOT FOR CONSTRUCTION

Scale
08/07/2023
Project # 22005

ZONING
DATA, SITE &
INDEX

Z-002

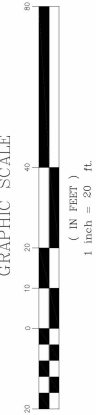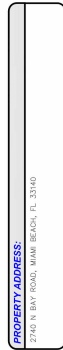[illegible]

 **suarez surveying & mapping, inc.**
13350 SW 131st Street, Suite 103, Miami, Florida 33186
Tel: 305.596.1799 Fax: 305.596.1886
www.suarezsurveying.com

[illegible]

FLOOD ZONE INFORMATION:
 BASED ON THE FLOOD INSURANCE RATE MAP OF THE FEDERAL EMERGENCY MANAGEMENT AGENCY
 REVISED ON 09/11/09 AND INDEX MAP REVISED ON 09/11/09 THE GRAPHICALLY DEPICTED
 BUILDING(S) SHOWN ON THIS MAP OF SURVEY IS WITHIN ZONE AE BASE FLOOD ELEVATION IS
 COMMUNITY NAME & NUMBER CITY OF MIAMI BEACH 120551 MAP & PANEL NUMBER 120560331Z
 SHEET 1

2424 NORTH BAY ROAD LLC

PROJECT:

DATE OF FIELD SURVEY: 01/06/2015
JOB #: 101022426
FILE #: E-2059
PROJECT NAME:
SURVEYS 2019
CAD FILE(T): SIMONE
PARTY CHIEF: SARRIA
F.B.: E PG. E
SHEET 1 OF 1

[illegible]

TREE LEGEND:
(SYMBOL NOT TO SCALE)

THREE COMMON N	PALM SYMBOL
TRUNK DIAMETER-HEIGHT-C	TRUNK DIAMETER-HEIGHT-C
(IN FEET)	(IN FEET)

 **suarez surveying & mapping, inc.**
13350 SW 131st Street, Suite 103, Miami, Florida 33186
Tel: 305.596.1799 Fax: 305.596.1886
www.suarezsurveying.com

BAY HOUSE
2740 N Bay Road, Miami Beach, FL 33140
HISTORIC PRESERVATION
BOARD: FINAL SUBMITTAL
NOT FOR CONSTRUCTION

KODA
7500 NE 4th Ct., Suite
100 | Miami, FL 33138
info@kodamiami.com
305.359.3669



2740 North Bay Road (June 8, 2023)



Southeast Elevation (June 8, 2023)



Southwest Elevation (June 8, 2023)



Northwest Elevation (June 8, 2023)



Northeast Elevation (June 8, 2023)



Scale	
08/07/2023	
Project #	22005

EXISTING
SITE PHOTOS

Z-004

BUILDING PERMITS: #46888 Higgs and Tait Painting exterior \$ 800.00 Feb. 8/
#54902 - American Davit Co. - sea wall repairs \$1,100.00 6/24/70
#86915 - J.J. Gross & Son - pt paint \$750.00 6/15/71
#07673 - Campbell and Newman Realty For Sale Sign-7-25-75
#3522-Miami Shores A/C Inc.- 4 central a/c-\$6850-3-10-76
#80037-H L Edwards Const-Remodel kitchen and bedroom alterations-\$10000-3-29-76
#30263 - 5-4-87 - Colonial R... Roof Repairs - 200 Sq. Ft. - \$k,800.00
#30363 - 5-21-87 - North Gate Development - Reroof Tile - 50 Sq. Ft. - \$13,500.00
#92146 7/1/87 Van Bower Pool swimming pool & 500 sq ft patio & 25 l.f. hi chain link fence \$17,800.

ELECTRICAL PERMITS: #43991 Lysinger and Wirick, Inc..1 switch outlet, 1 receptacle, 2 appliance o
OK, Rosser 2/18/55 February 17, 1955
#53235 Ace Electric: 1 range outlet, 1 appliance dryer, 1 center of distrib, 1 service equip - Jan. 23, 1959 OK 2/10/59 Newbold
#73003-Shores Electric- 30 switch outlets; 27 light outlets; 35 receptacles; 200 service size;
6 appl. outlets; 1 range/top; 1 oven; 2 water heater; 4 a/c window; 4 a/c; 25 KW strip heater-27 fixtures;
1 trash maker; 1 refrigerator-3-29-76
#82239 - Correct Electric - 1 Pool - 7-31-87

Plumbing 53517-Alco Plumbing- 1 lavatory; 1 shower; 1 sink, 1 water closet; 1 heater-new installation;
1 heater-replace-3-9-76
#63402 - All About Plumbing - Double Fee, Utility-Sewer, Penlity - 7-8-87
#63410 - Van Bower Pool, Patio & Spa - Pool Piping - 7-9-87

COASTAL CONTROL ZONE							
CUMULATIVE COST OF CONSTRUCTION OF PERMITS ISSUED							
DATE	PROCESS	DESCRIPTION	WORK	CUMULATIVE	APPRAISED BLDG.		BUILDING
ISSUED NO.		OF WORK	COST	WORK COST	VALUE BEFORE REMODEL \$	COMMENTS	PERMIT NO.
2-13-58		Revisions to permit #92146, change in pool elevation.	Rev. charges				92146

BUILDING PERMITS: #92146 - 2-18-88 - Van Bower Pools - Revisions to permit #92146, change in pool elevation - Rev. charges OK.

PLUMBING PERMITS: #64990 - Kuznik Well Drilling Inc. - Discharge well-pool- 1-21-88 OK.

ELECTRICAL PERMITS: #82239 - Daniel Electrical Contractors - Swimming pool permit transfer - 2-22-88 OK.

OCTOBER 7, 1929
NOVEMBER 8, 1929
OCTOBER 29, 1929
JANUARY 25, 1930
MARCH 25, 29 1937

MAY 18, 1937
JUNE 11 1937
FEBRUARY 17, 1955
FEBRUARY 8, (*illegible*)
AUGUST 24, 1970
JUNE 15, 1971
JULY 25, 1975
MARCH 9, 1976
MARCH 10, 1976
MARCH 29, 1976

MAY 4, 1987
MAY 21, 1987
JULY 1, 1987

JULY 8, 1987
JULY 9, 1987
JULY 31, 1987
JANUARY 21, 1988
FEBRUARY 18, 1988
FEBRUARY 22, 1988
SEPTEMBER 1, 2009

NOVEMBER 6, 2009

MAY 11, 2010

JUNE 20, 2011

FEBRUARY 13, 2018

MARCH 3, 2020
FEBRUARY 22, 2021

JUNE 20TH, 2023

ORIGINAL BUILDING PERMIT
PLUMBING PERMIT – ALEX ORR
ELECTRICAL PERMIT – MAGIC ELEC.
ELECTRICAL PERMIT – ROBINSON
ADDITION – JOHN & COULTON SKINNER, ARCH. MEAD
CONSTRUCTION Co.
ELECTRICAL PERMIT – JENNINGS
ELECTRICAL PERMIT- JENNINGS
ELECTRICAL PERMIT – LYSINGER AND WIRICK, INC.
PAINTING PERMIT – HIGGS AND TAIT
SEE WALL REPAIR – AMERICAN DAVIT CO.
PAINTING PERMIT - J.J GROSS & SON
FOR SALE SIGN - CAMPBELL AND NEWMAN REALTY
PLUMBING PERMIT – ALCO PLUMBING
INSTALLATION OF CENTRAL A/C – MIAMI SHORES A/C INC
REMODEL KITCHEN AND BEDROOM ALTERATIONS – H L EDWARDS
CONST-REMODEL
ROOF REPAIRS – COLONIAL ROOFING
RERROF TILE – NORTH DADE?
SWIMMING POOL AND 500SQ FT PATIO AND CHAIN LINK FENCE –
VAN BOWER POOL
PLUMBING PERMIT – ALL ABOUT PLUMBING
POOL PIPING – VAN BOWER POOL, PATIO & SPA
POOL – CORRECT ELECTRIC
PLUMBING PERMIT – KUZNIK WELL DRILLING INC.
POOL PERMIT REVISION VAN BOWER POOL
ELECTRICAL PERMIT – DANIEL ELECTRICAL CONTRACTORS
DRB APPROVAL – MODIFICATIONS TO THE ARCHITECTURALLY
SIGNIFICANT 2-STORY HOME, INCLUDING SUBSTANTIAL
DEMOLITION OF THE EXISTING HOME AND THE CONSTRUCTION OF
SEVERAL GROUND LEVEL ADDITIONS AND ROOF TOP ADDITIONS.
BOA APPROVAL -FOR APPROVAL OF A VARIANCE REQUIRED TO
BUILD A TWO-STORY ADDITION TO THE EXISTING SINGLE FAMILY
HOME
HPB APPROVAL – HISTORIC DESIGNATION OF THE EXISTING
STRUCTURE
B1004477: PERMIT FOR AN ADDITION TO AN EXISTING TWO-STORY
RESIDENCE, NEW GAZEBO, SWIMMING POOL & SPA, PRIVACY
WALLS, FOUNTAINS AND LANDSCAPING.
HPB APPROVAL -FOR COMPLETE DEMOLITION AND
RECONSTRUCTION OF THE PREVIOUSLY APPROVED DESIGN FOR
THE RESIDENCE.
APPROVAL OF DEMOLITION PLANS #BR1903639
PERMIT PLANS FOR HPB APPROVED DESIGN WERE APPROVED
#BR1903519
HPB SUBMITTAL FOR THE DESIGN AND CONSTRUCTION OF A NEW
CONTEMPORARY RESIDENCE, BASED ON THE LEGACY OF THE
AUGUST GEIGER HISTORIC DESIGN

Scale
08/07/2023
Project # 22005

EXISTING
SITE
TIMELINE

Z-004.1

BAY HOUSE


2740 N Bay Road, Miami Beach, FL 33140

**HISTORIC PRESERVATION
BOARD: FINAL SUBMITTAL**


KODA

7500 NE 4th Ct., Suite
100 | Miami, FL 33138
info@kodamiami.com
305.359.3669


NOT FOR CONSTRUCTION

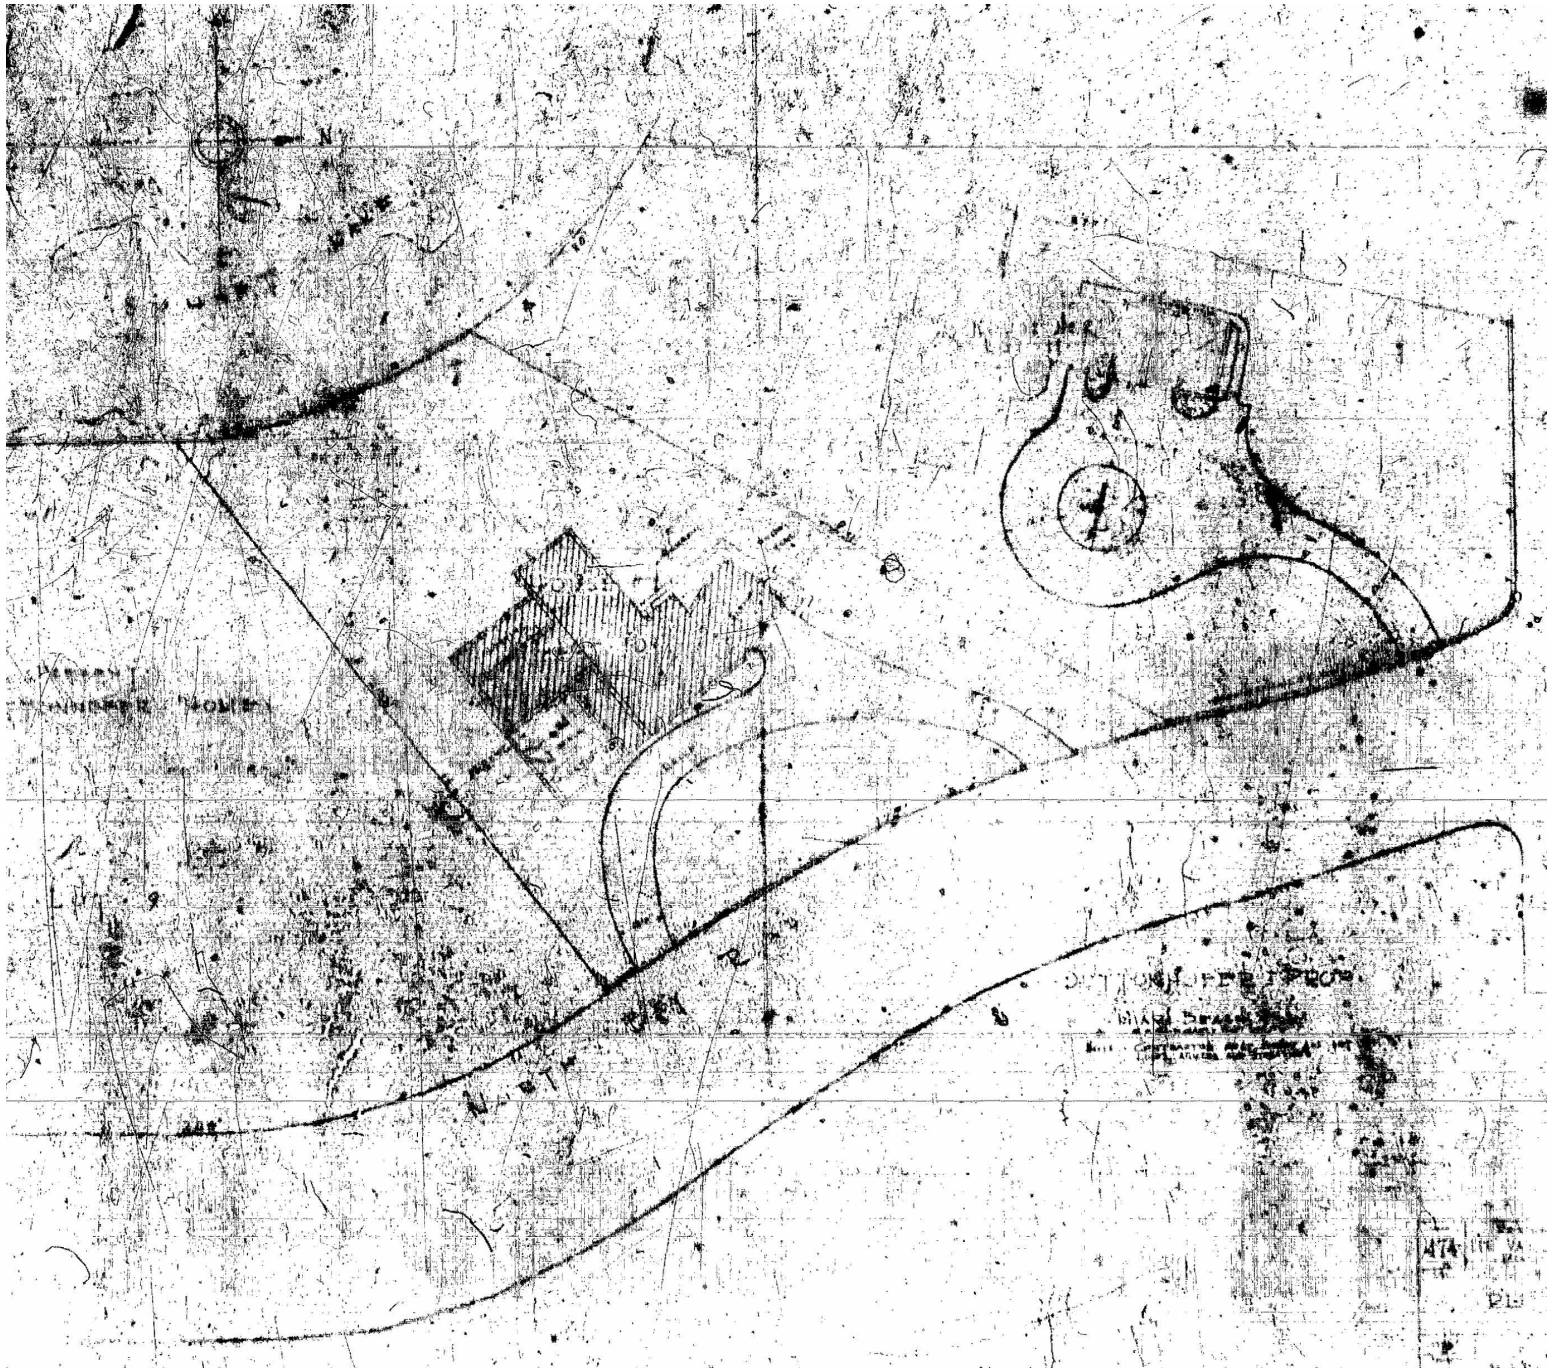

SITE PLAN

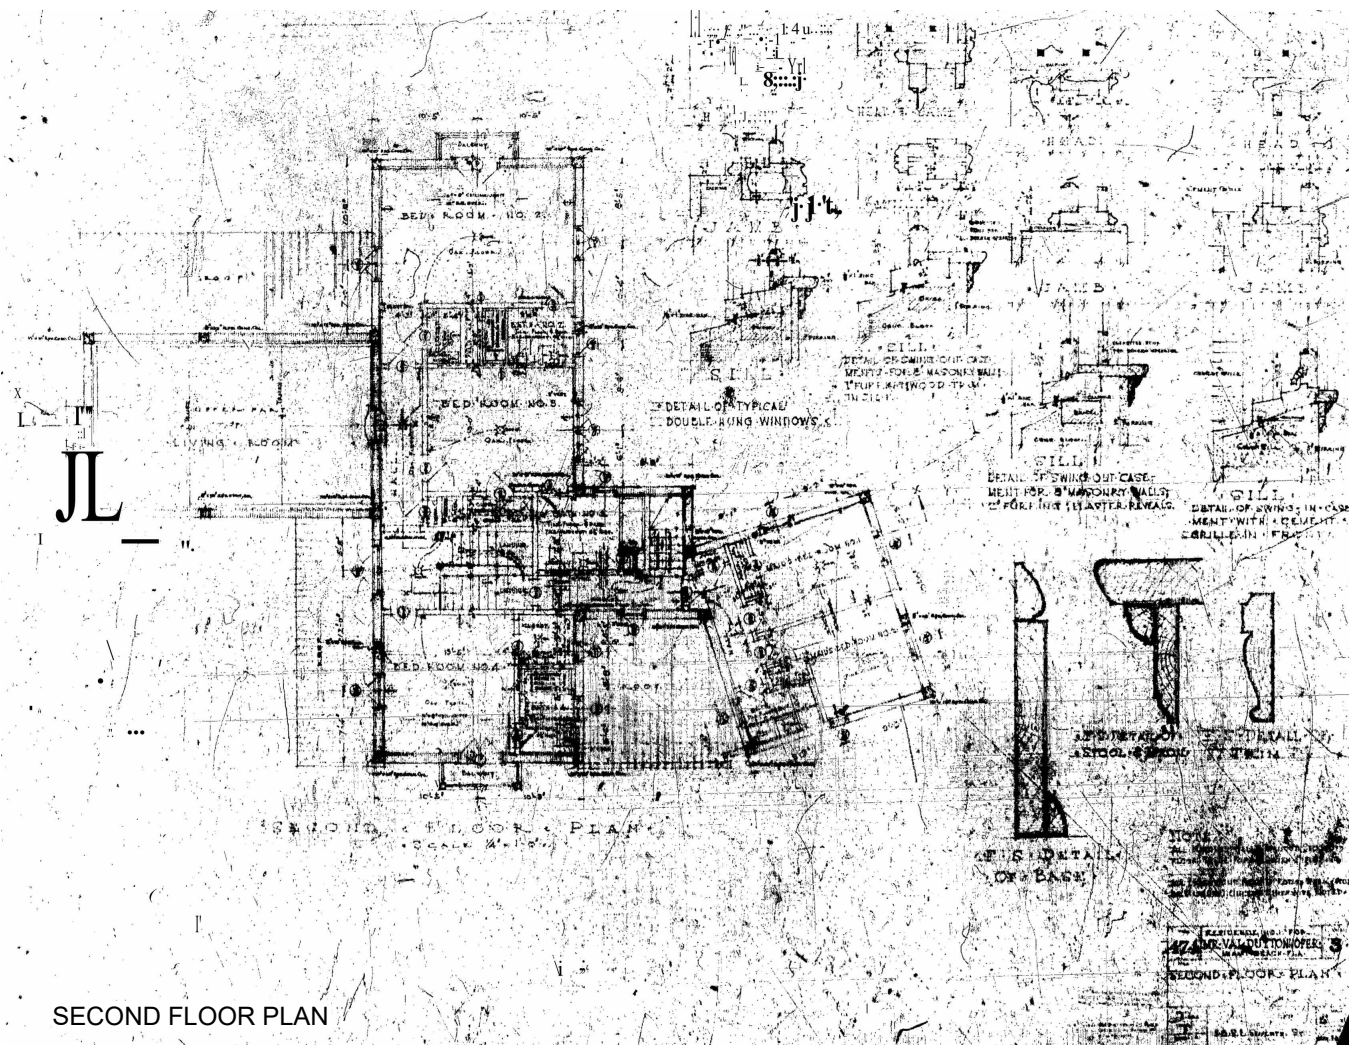

SECOND FLOOR PLAN

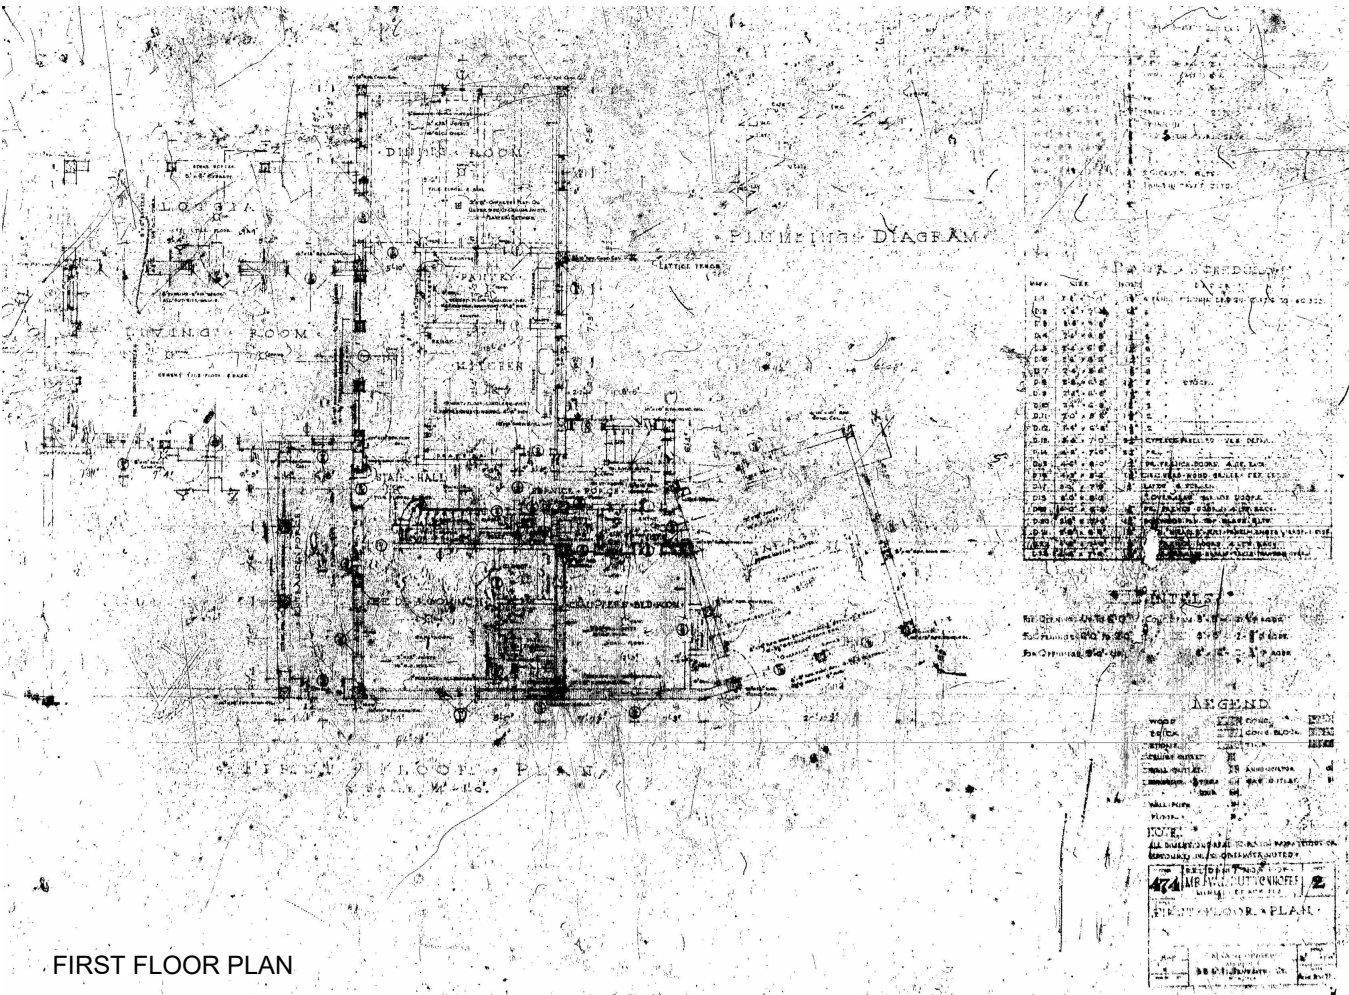

FIRST FLOOR PLAN

Scale	
08/07/2023	
Project #	22005