





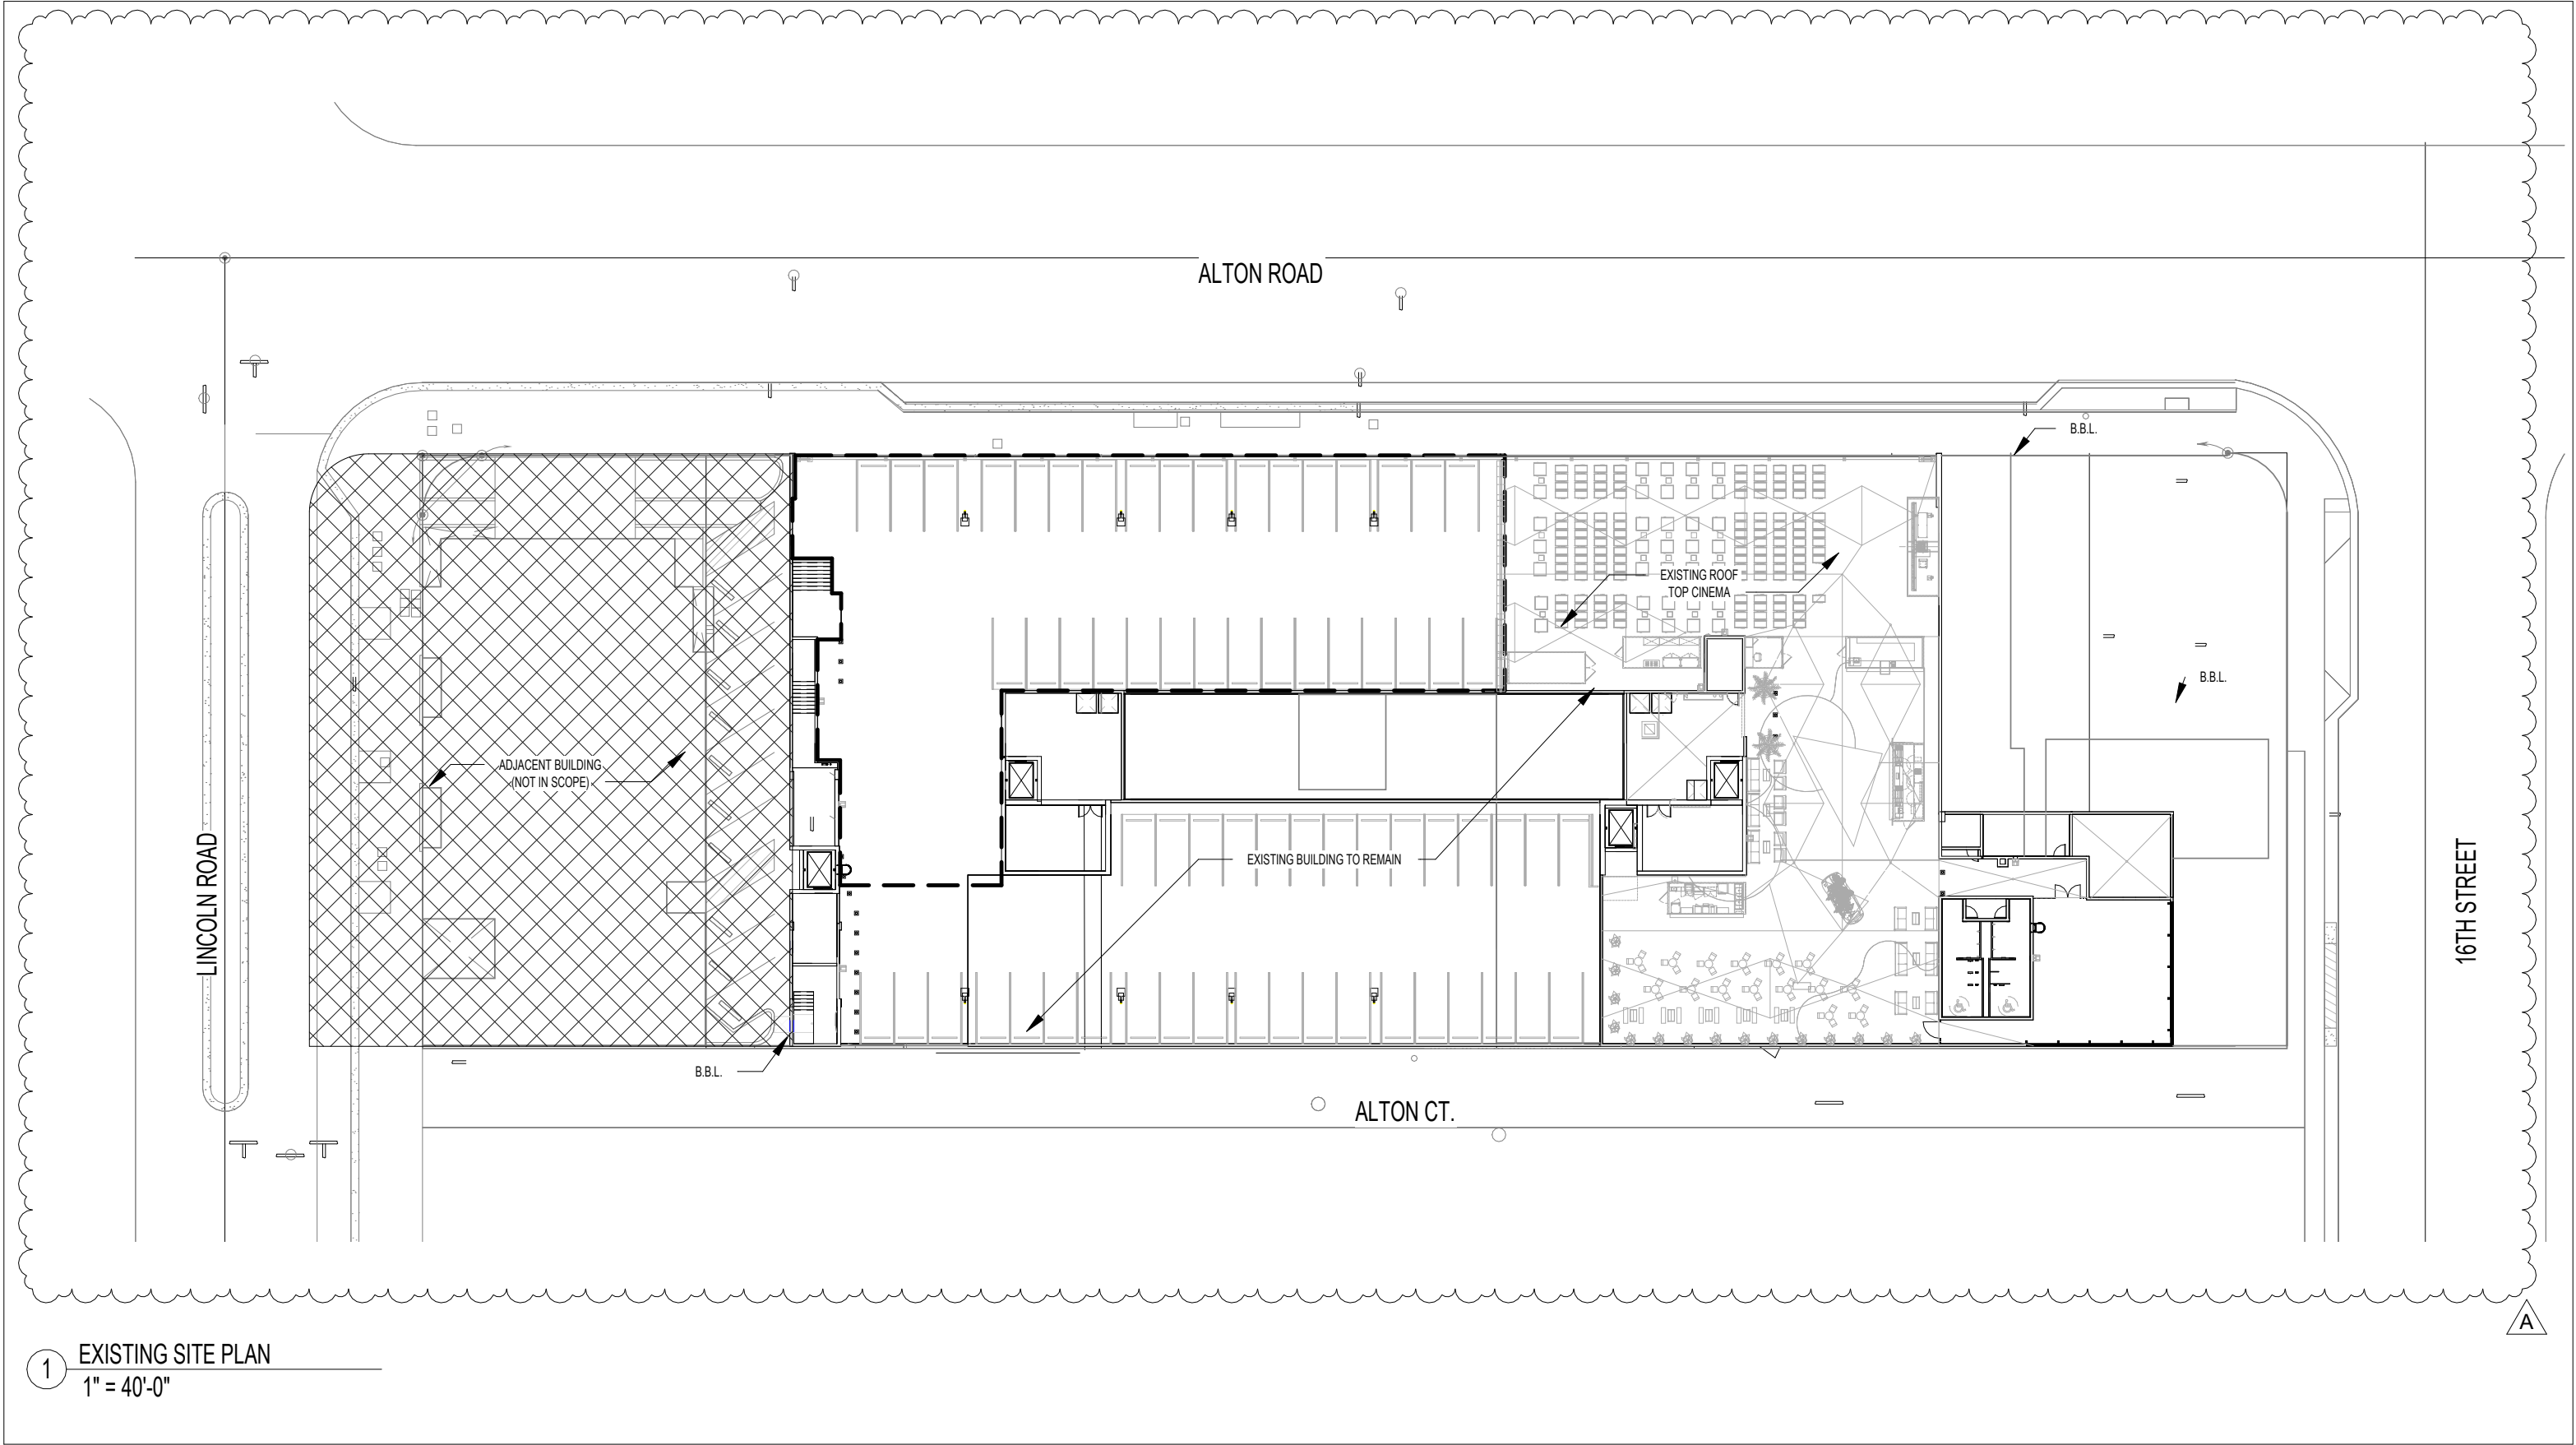

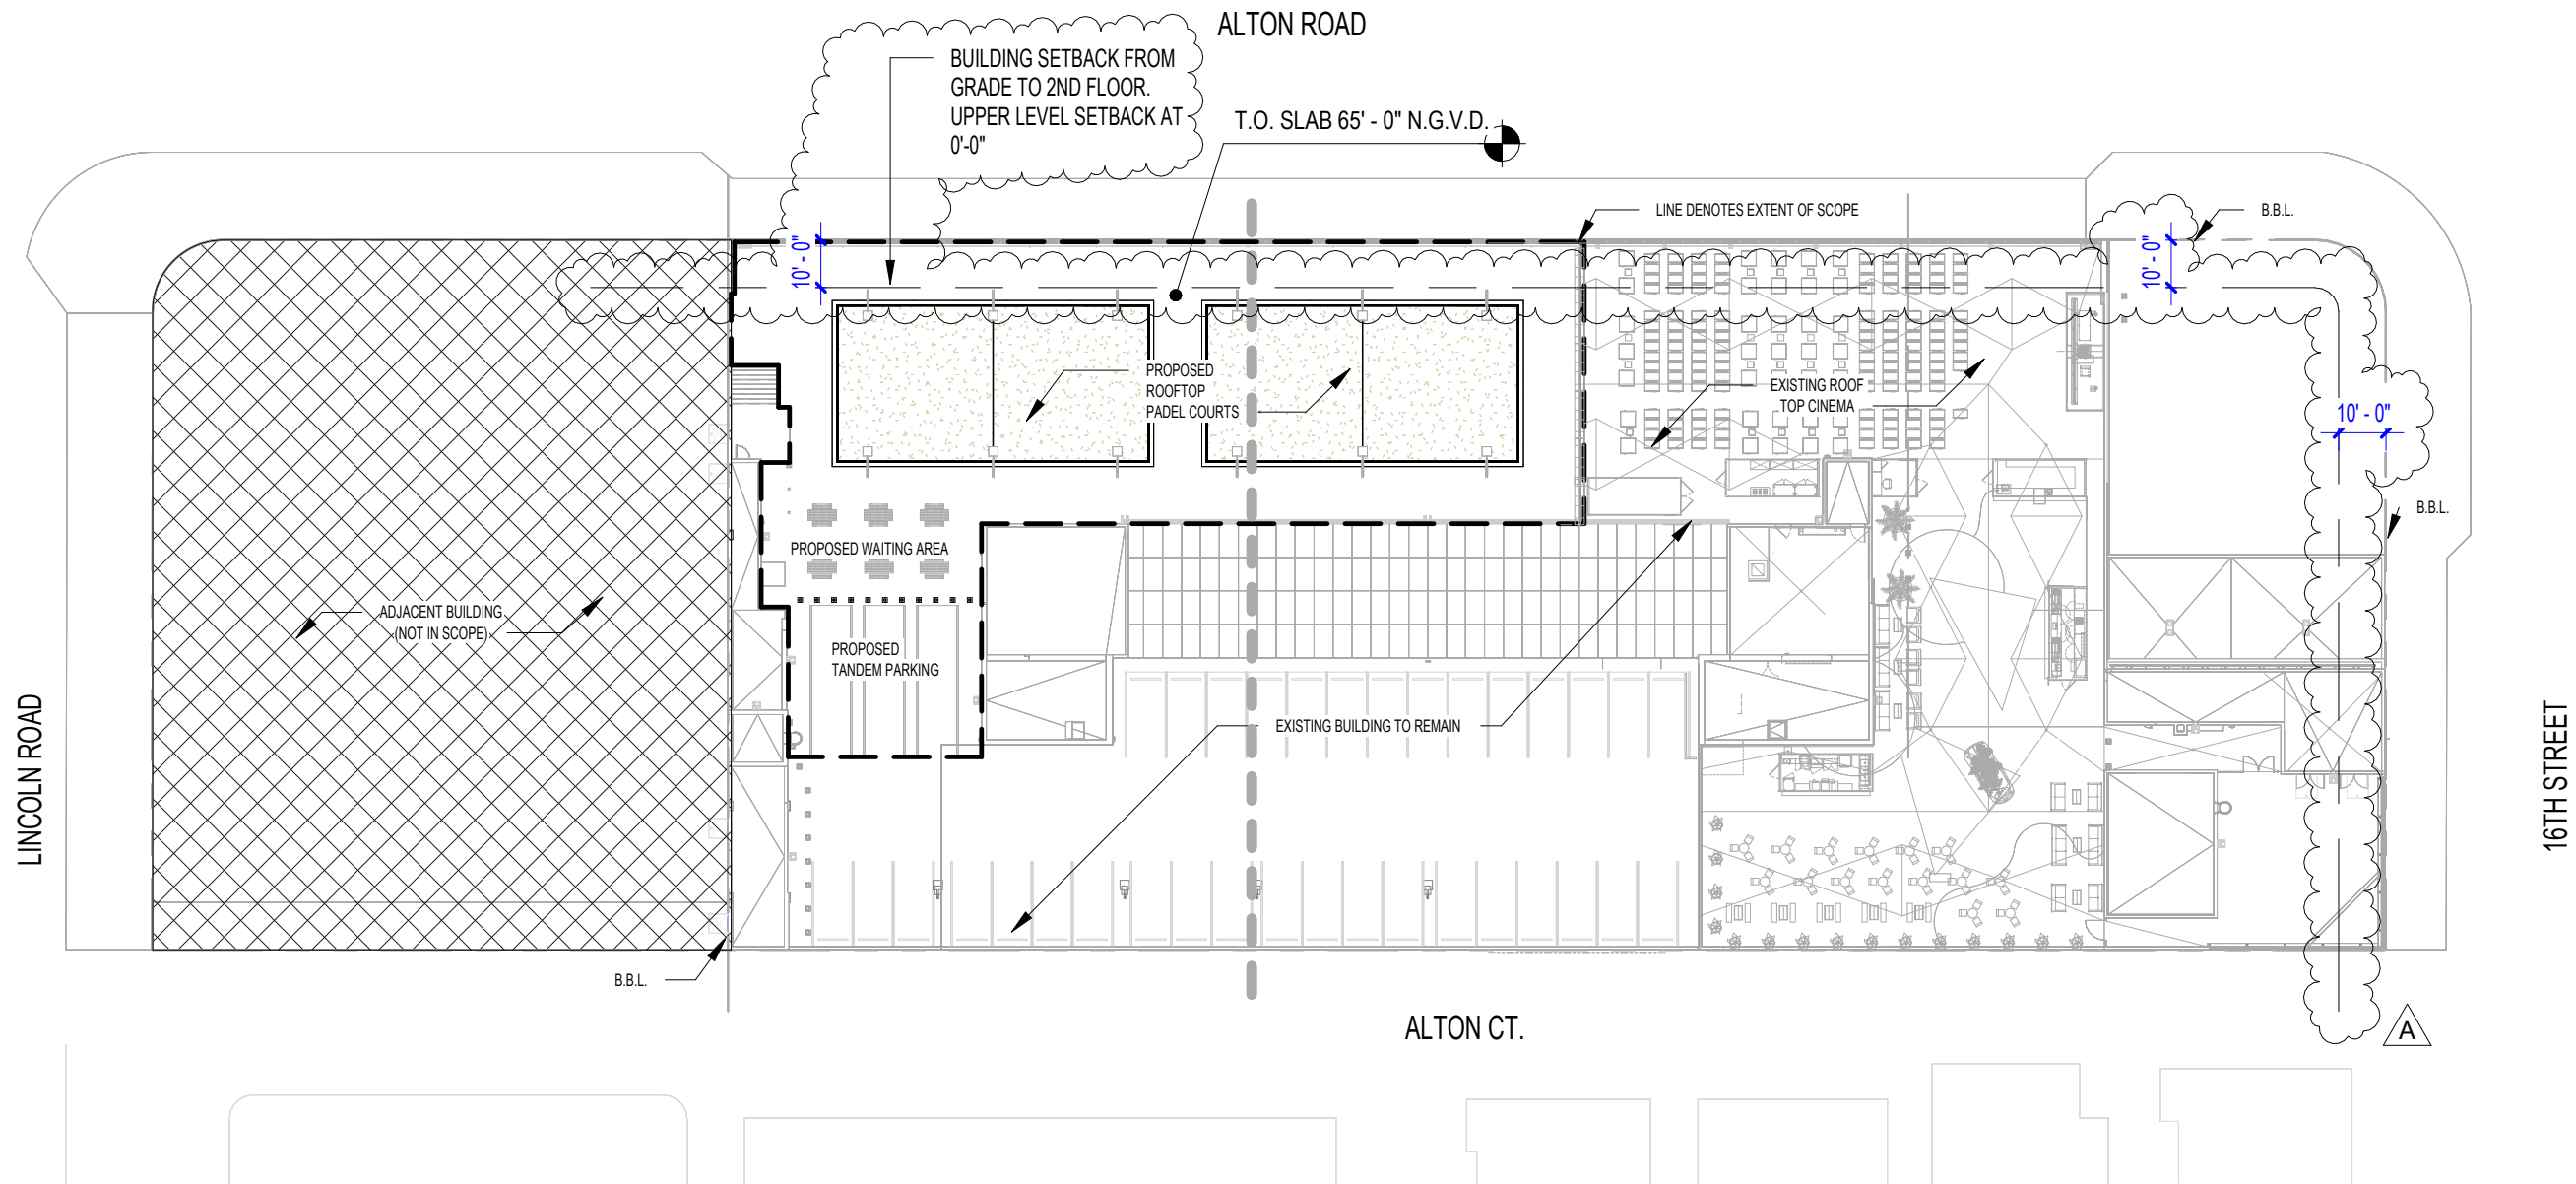


1 DRB - ARCHITECTURAL SITE PLAN
1" = 40'-0"


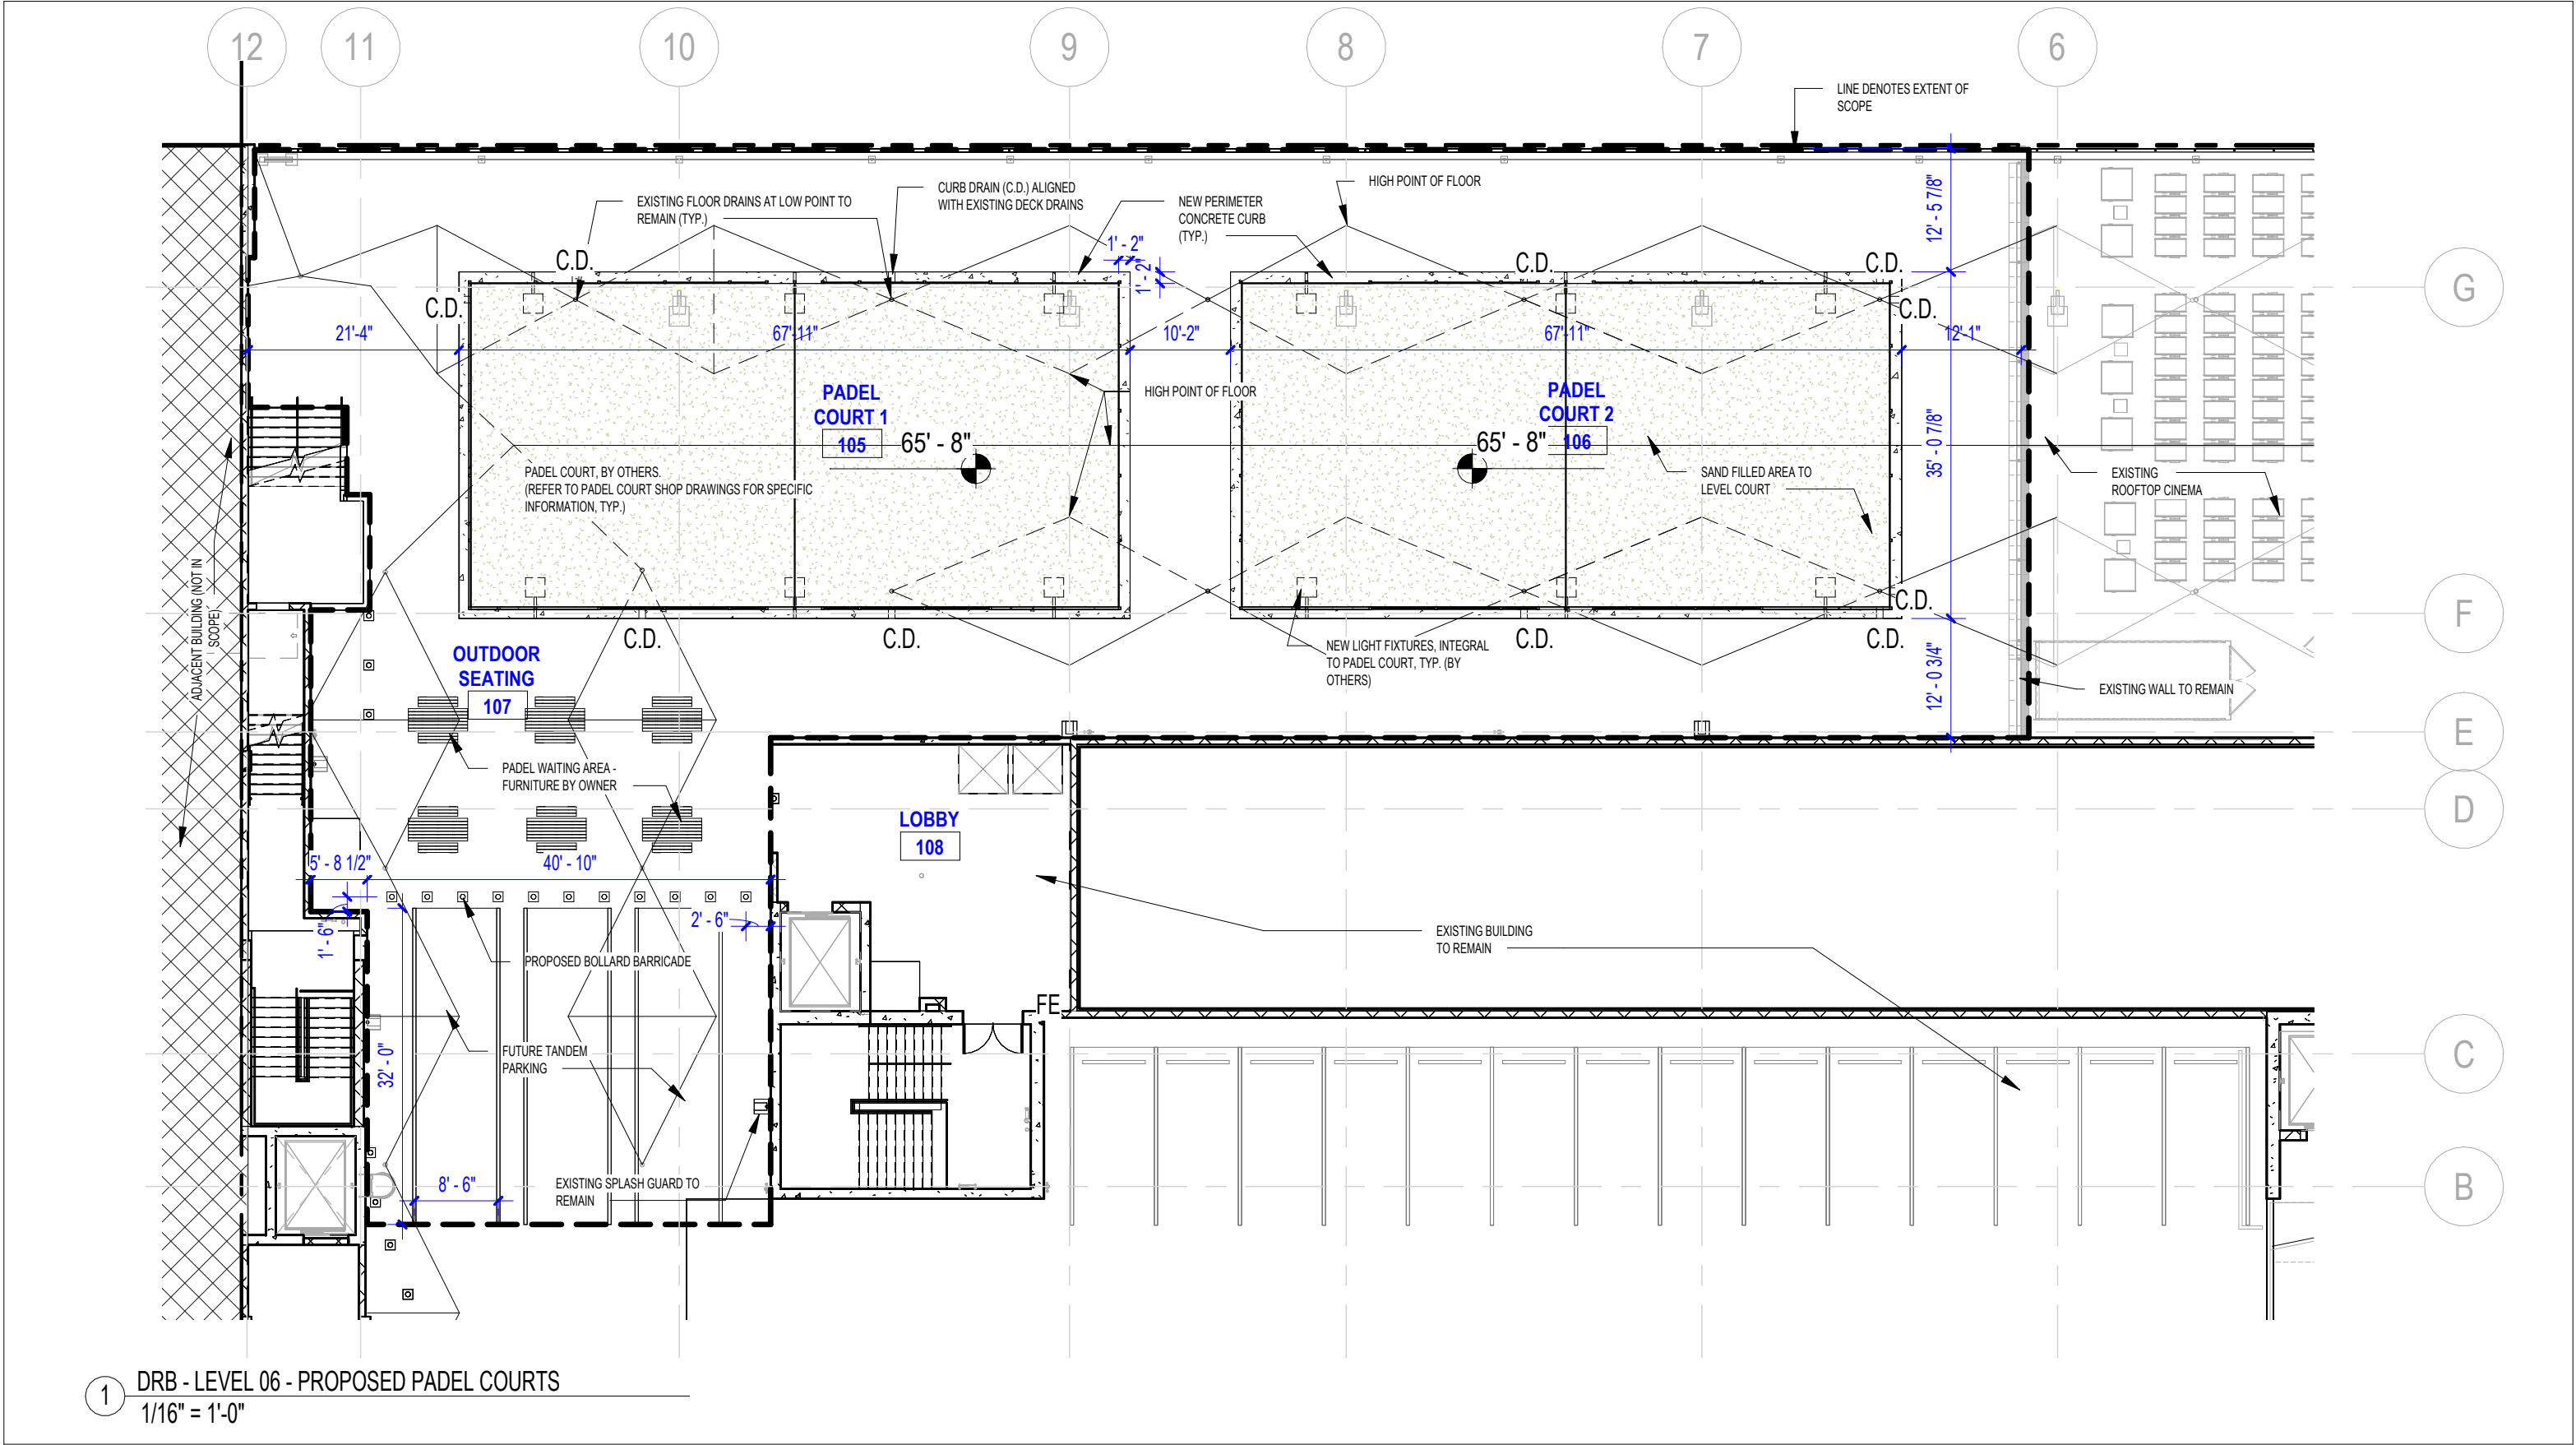


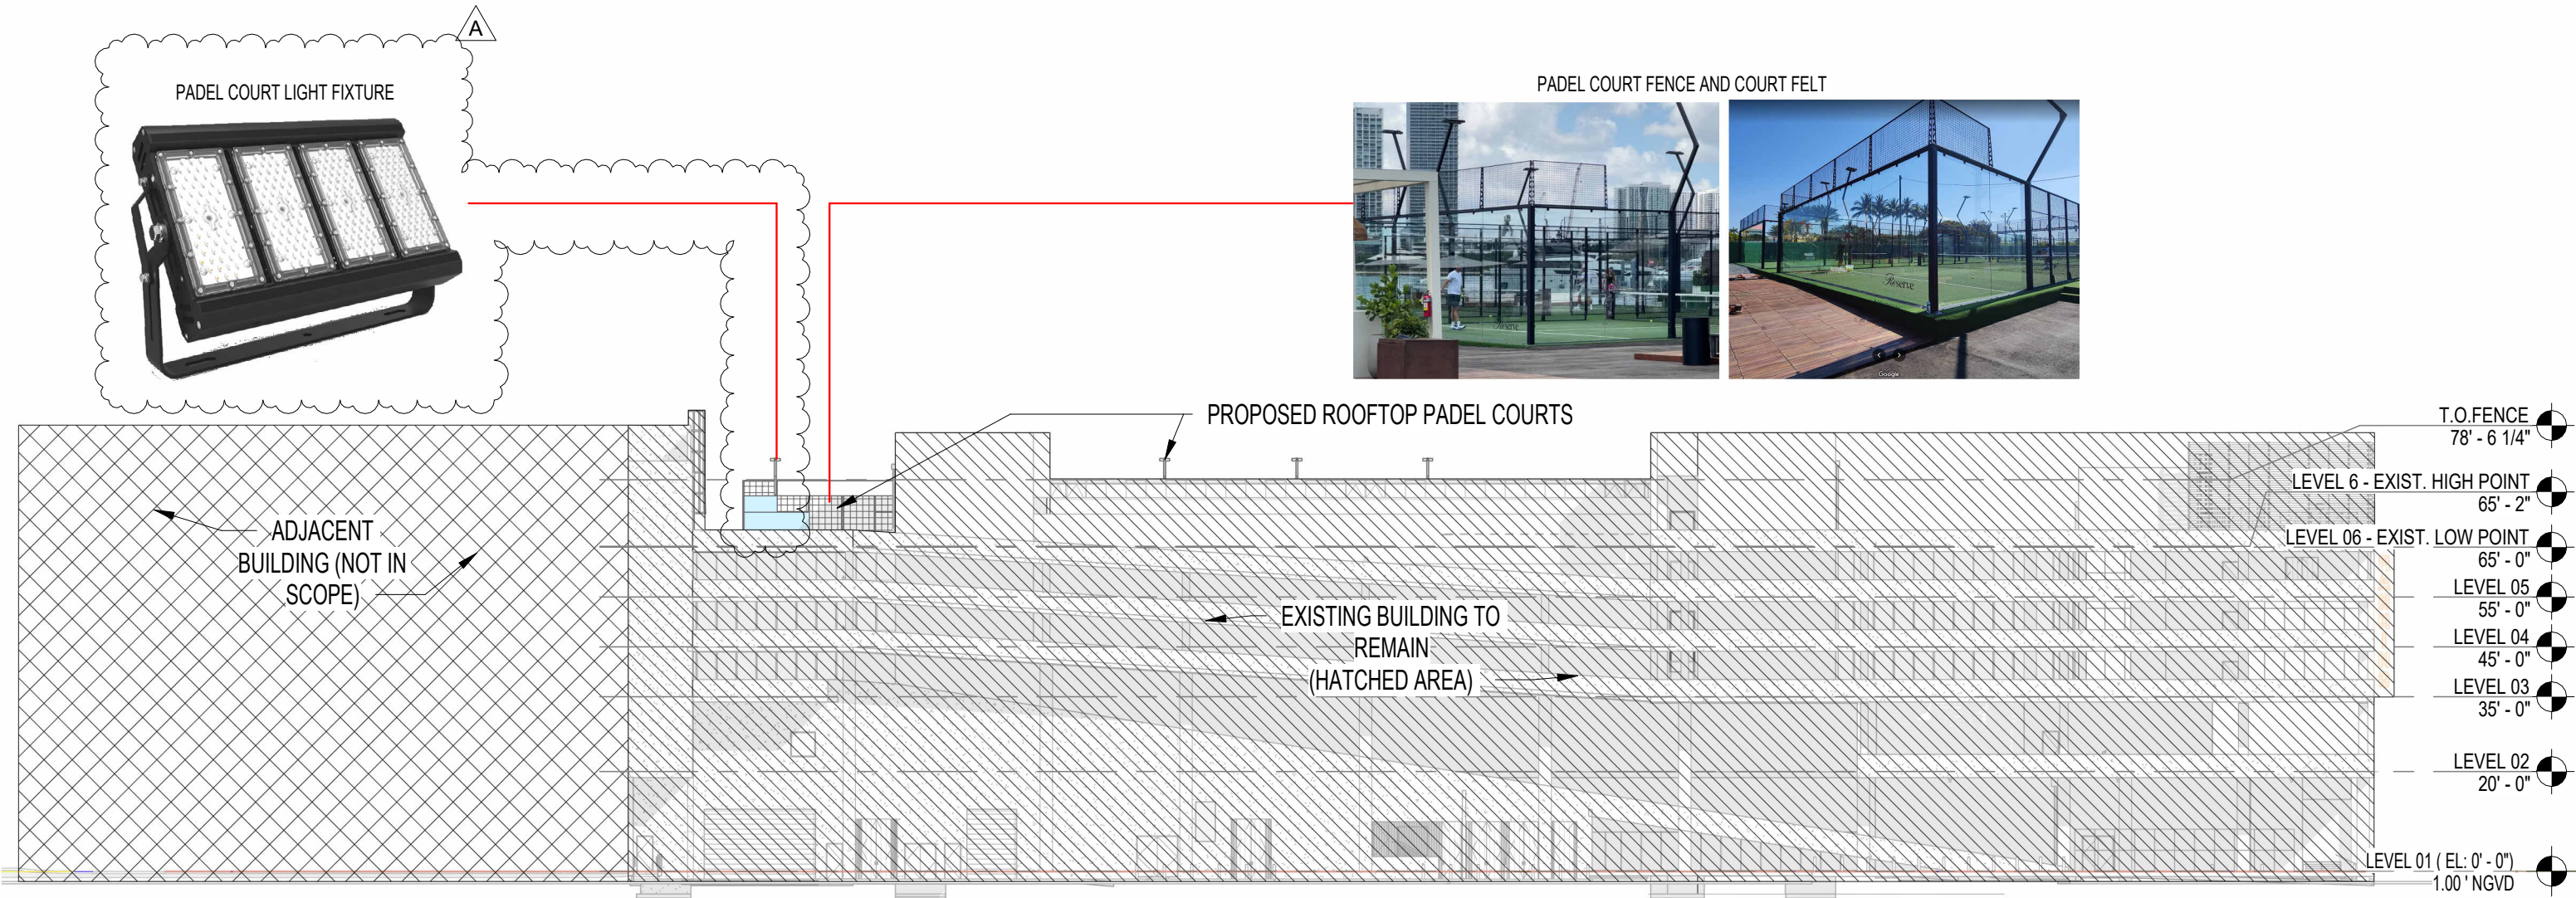

1 DRB - WEST ELEVATION - ALTON COURT
1/32" = 1'-0"

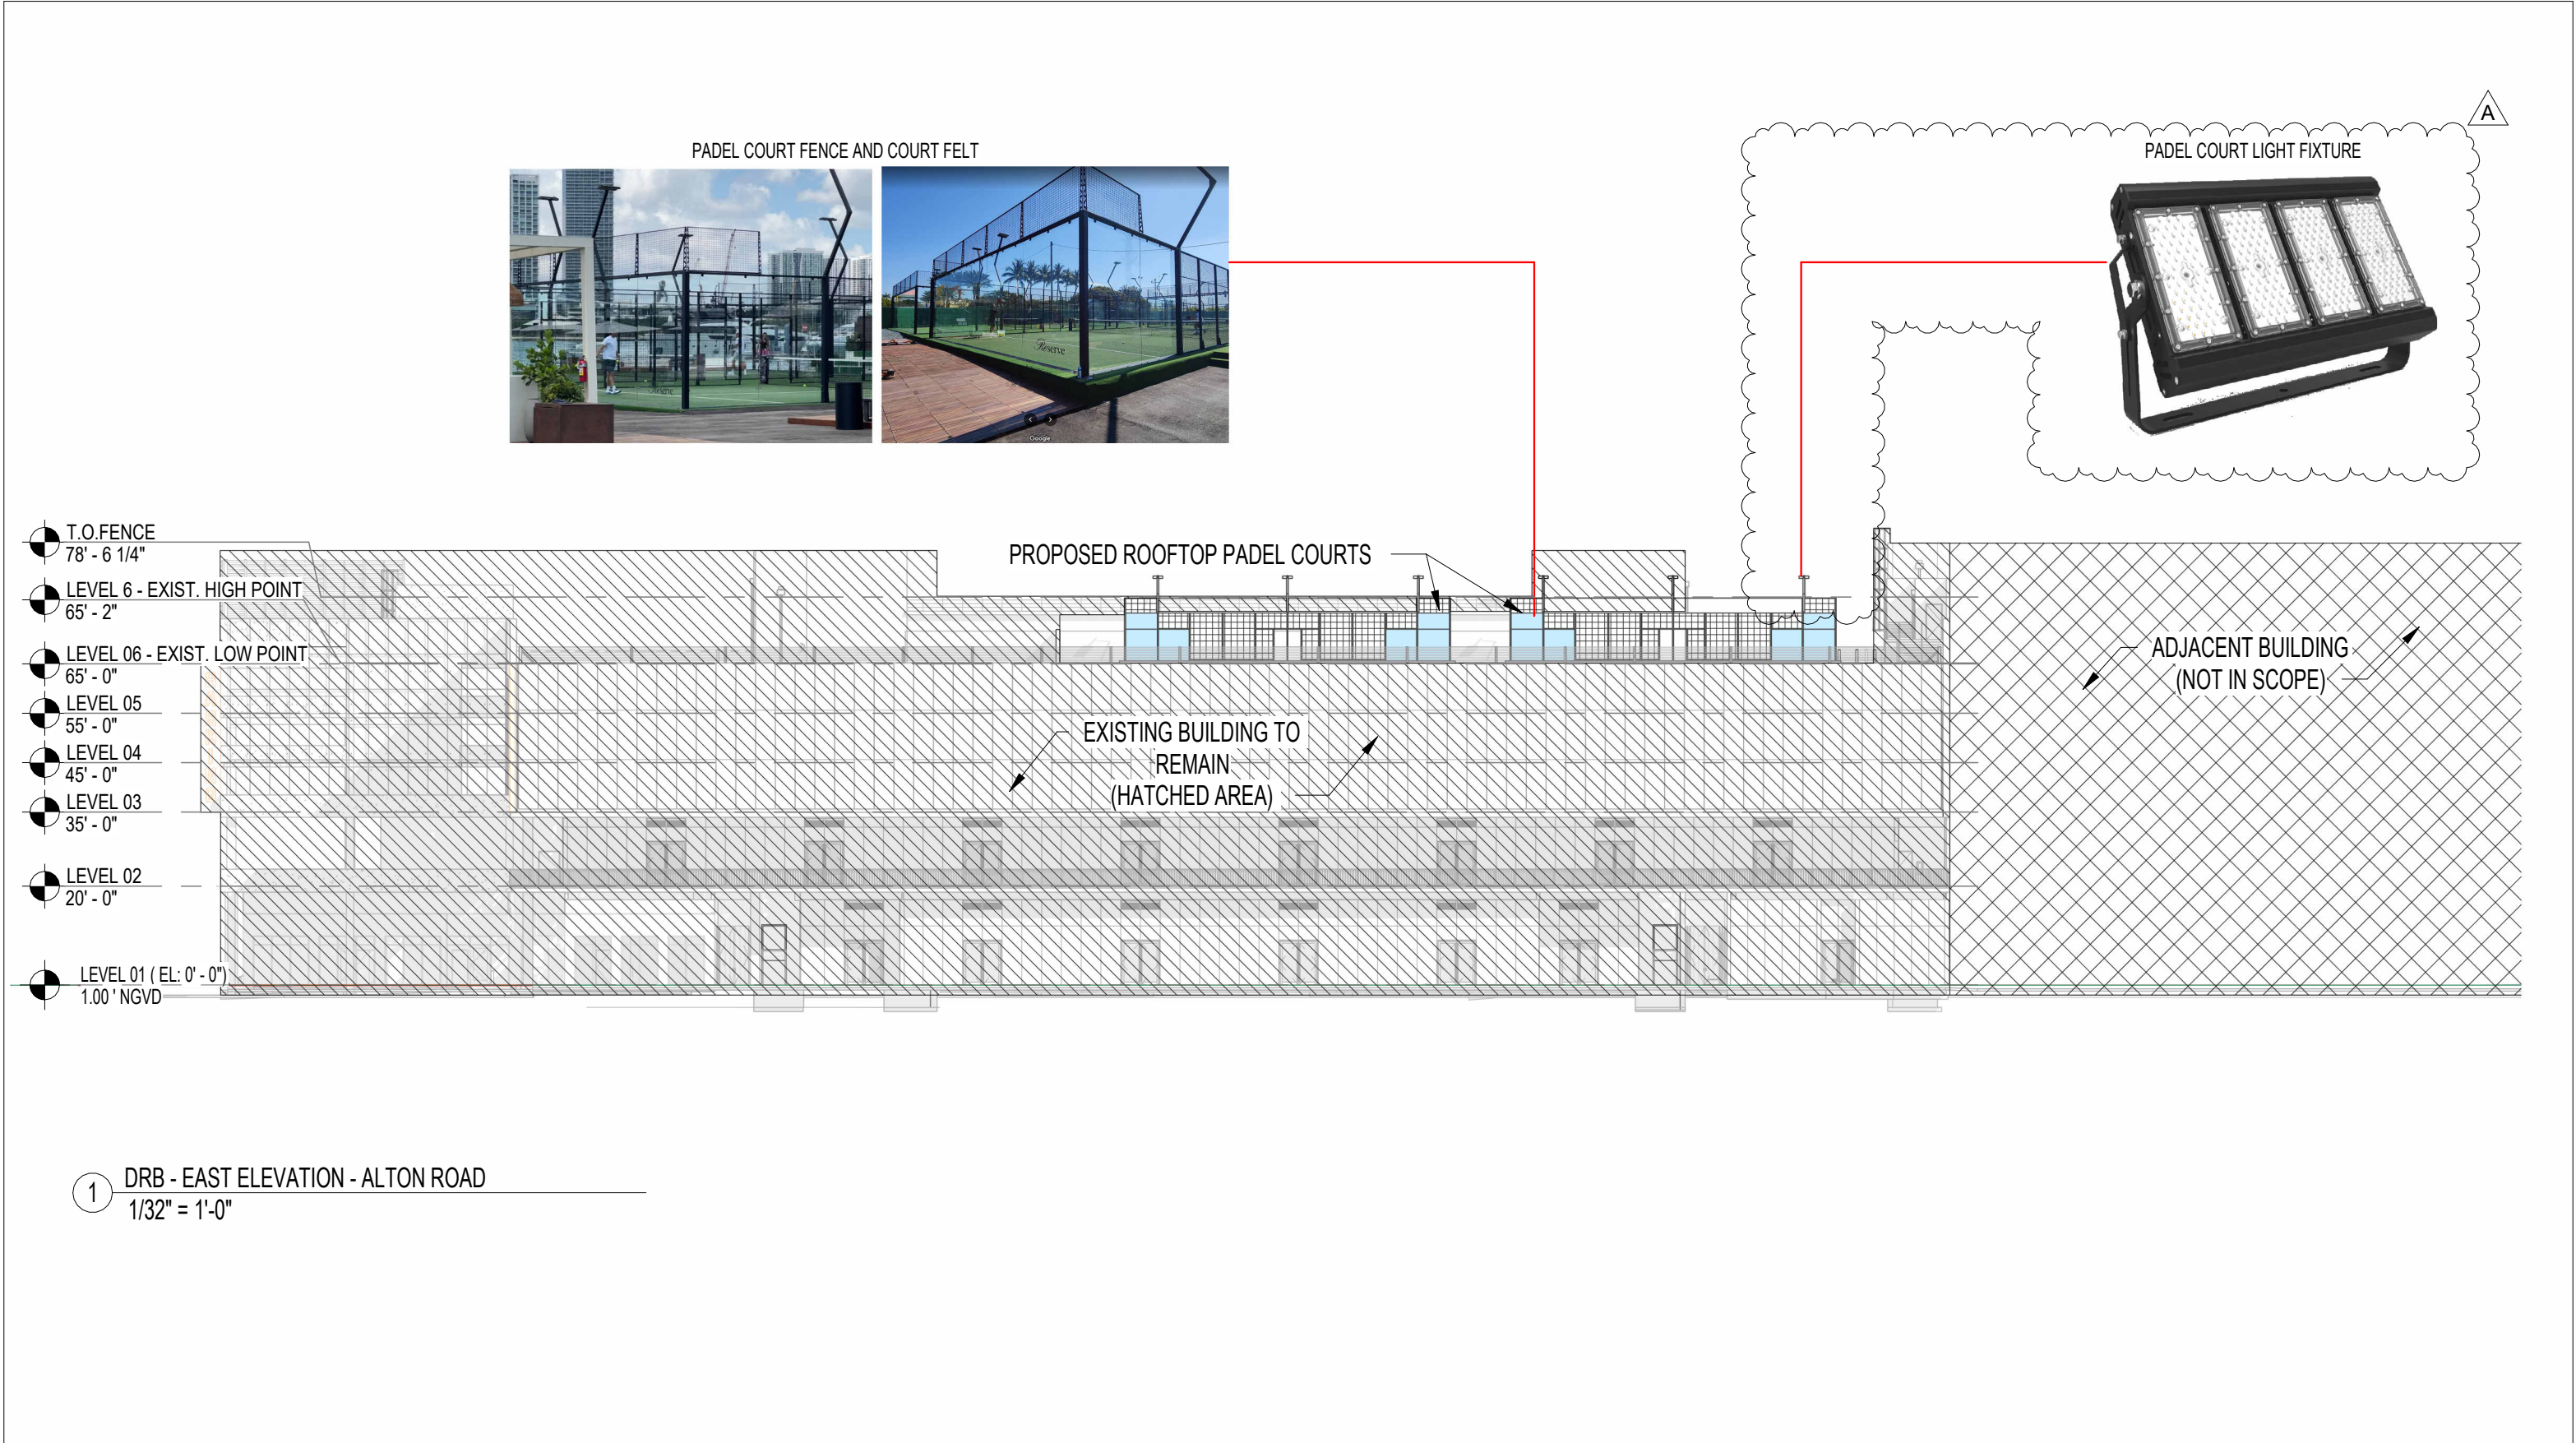

PADEL COURT FENCE AND COURT FELT

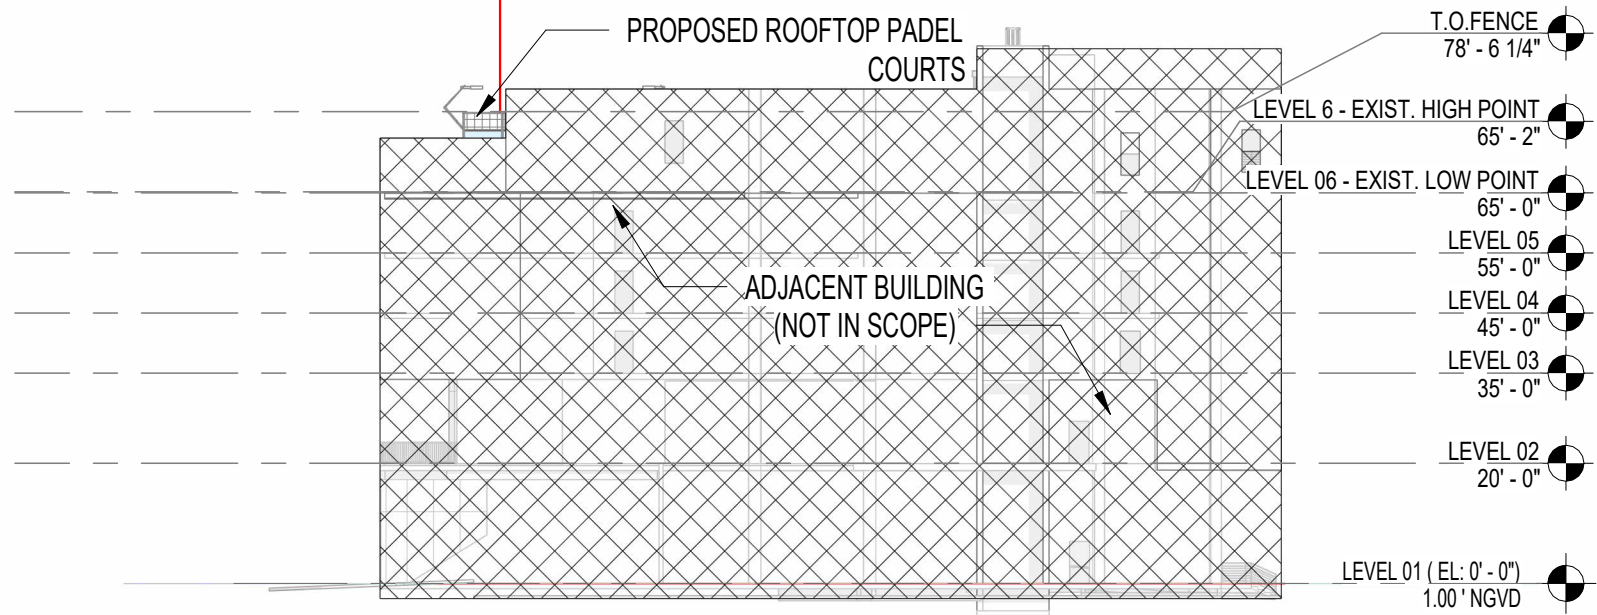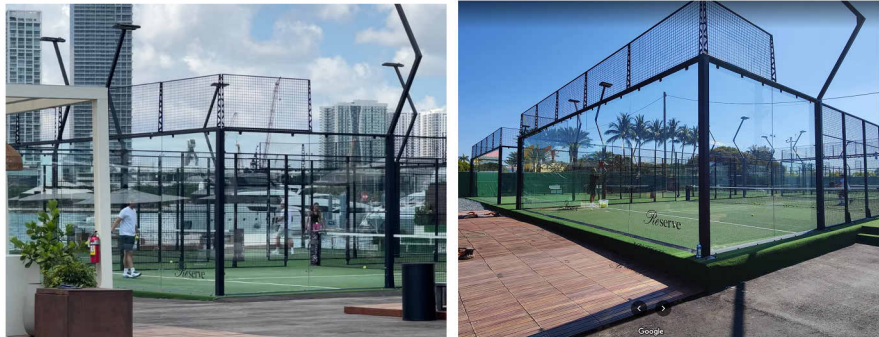

1 DRB - NORTH ELEVATION - LINCOLN ROAD
1/32" = 1'-0"

BUILT FORM, LLC
CHICAGO MIAMI CHARLOTTE

All designs indicated in these drawings are property of Built Form, LLC. The data included in this study is conceptual in nature and will continue to be modified throughout the course of the project development with the eventual integration of structural, MEP and life safety systems. As these are further refined, the design and calculations will be adjusted accordingly.


PB SUBMITTAL
PROJECT ADDRESS:
1614 ALTON ROAD
MIAMI BEACH, FL 33139

PROJECT NAME: 1212 LINCOLN
ROAD - ROOFTOP PADEL COURT
NORTH ELEVATION


DATE:
02/20/2024

A2-03


PADEL COURT FENCE AND COURT FELT

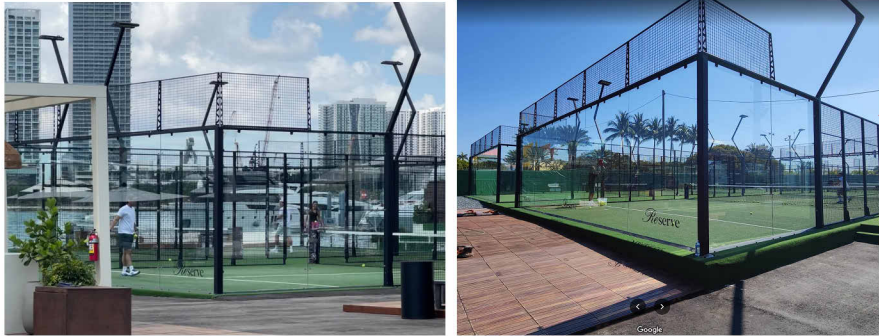

PROPOSED ROOFTOP PADEL COURTS

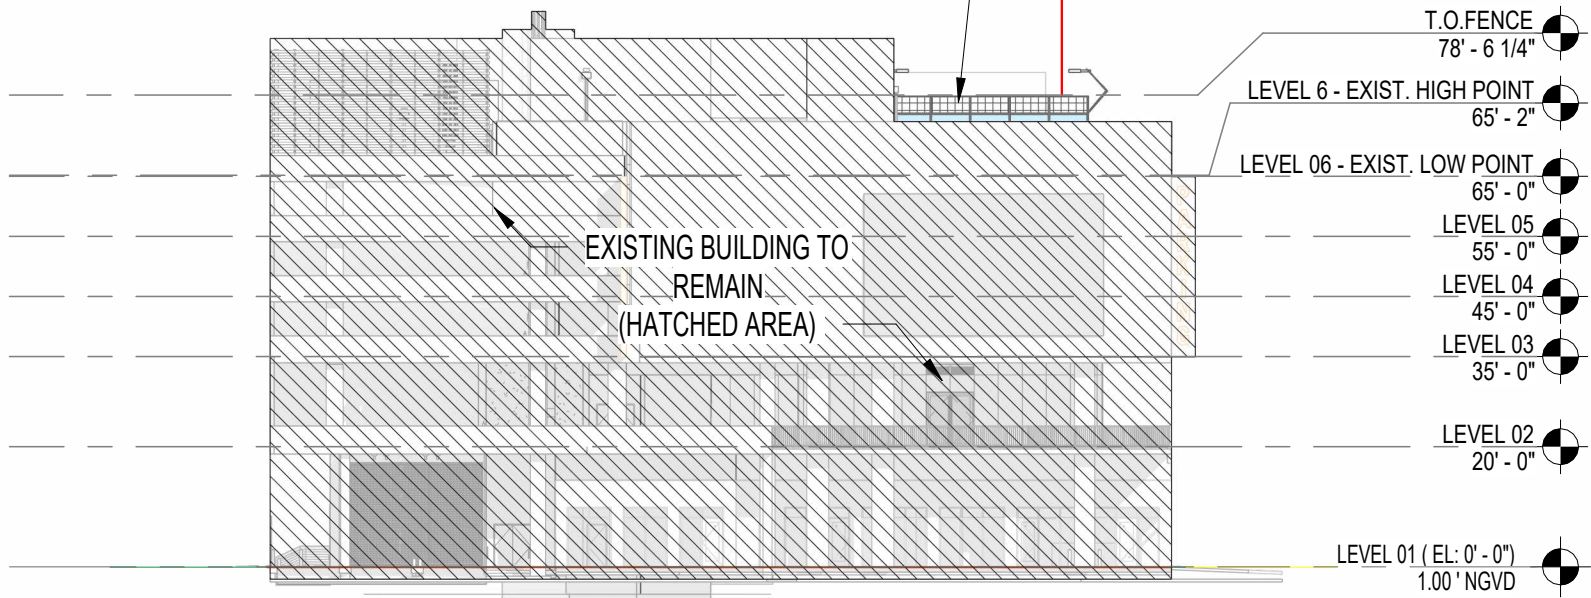

1 DRB - SOUTH ELEVATION - 16TH STREET
1/32" = 1'-0"

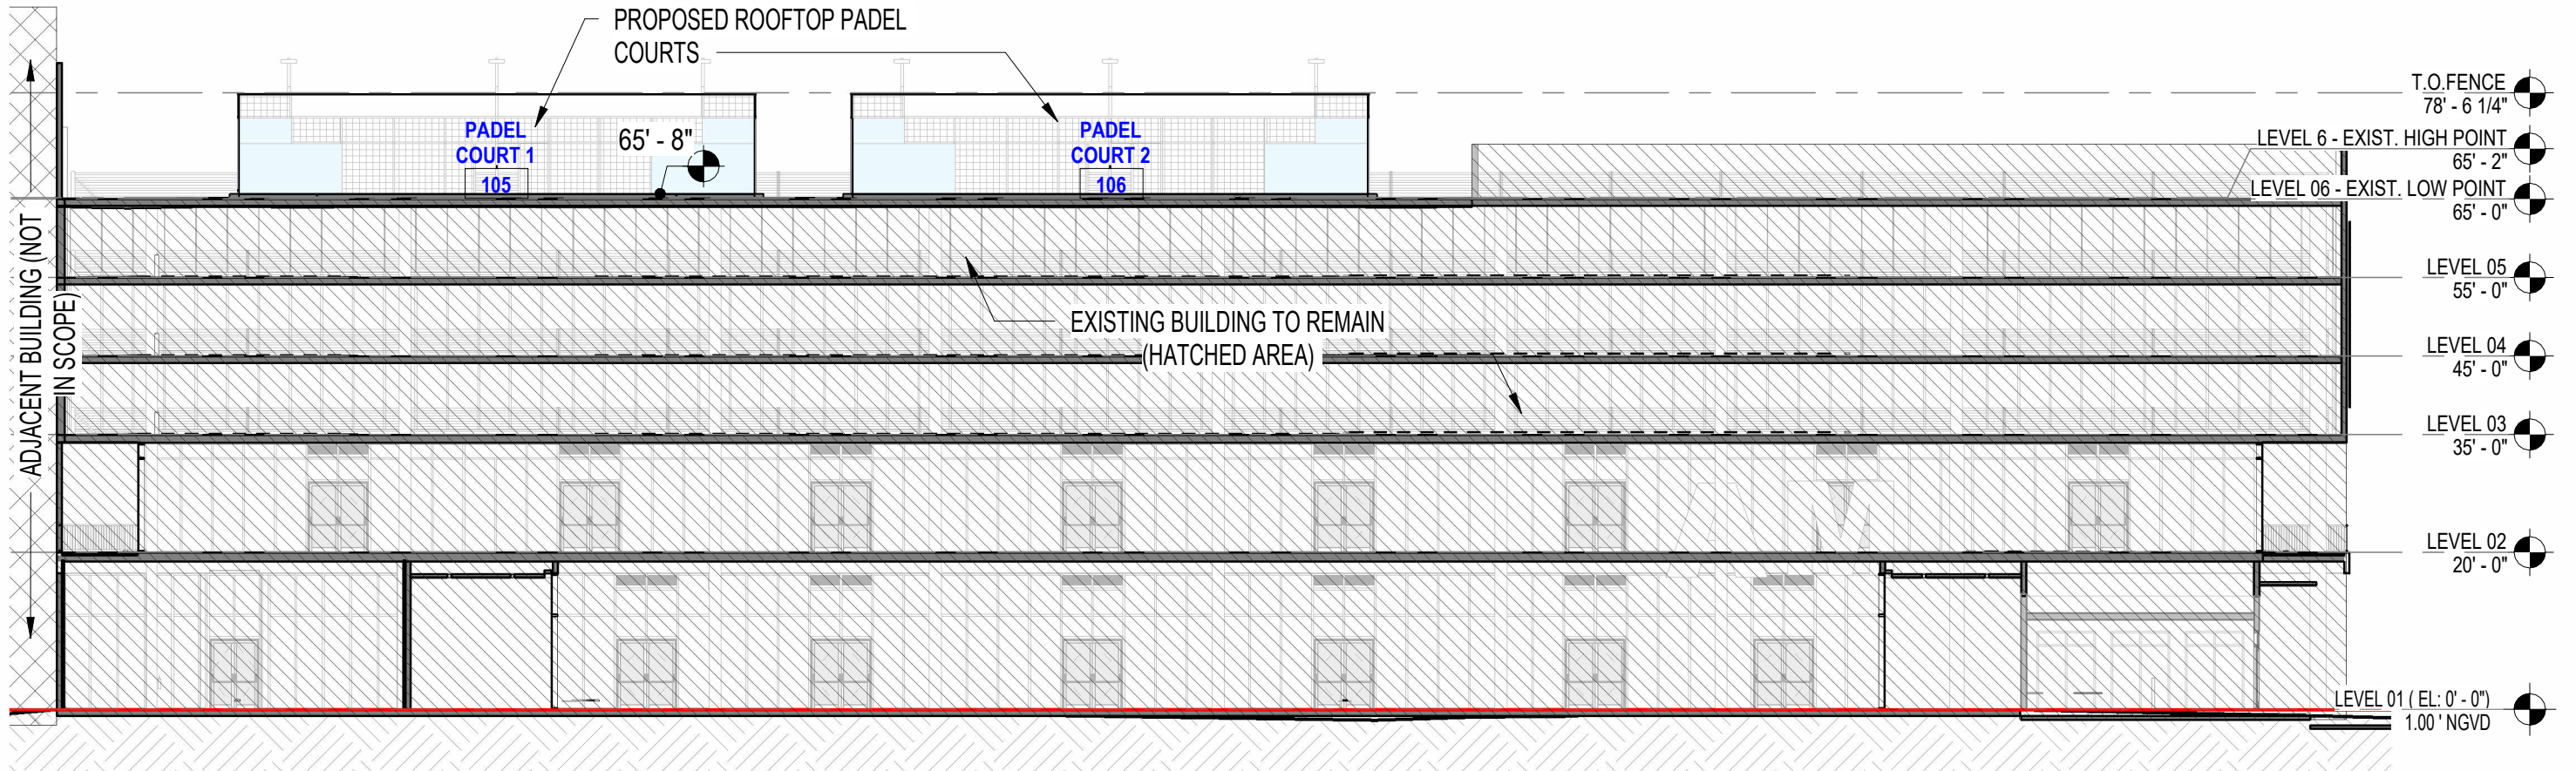

1 DRB - SECTION - NORTH/SOUTH
3/64" = 1'-0"

BUILT FORM, LLC
CHICAGO MIAMI CHARLOTTE


All designs indicated in these drawings are property of Built Form, LLC. The data included in this study is conceptual in nature and will continue to be modified throughout the course of the project development with the eventual integration of structural, MEP and life safety systems. As these are further refined, the design and calculations will be adjusted accordingly.

PB SUBMITTAL
PROJECT ADDRESS:
1614 ALTON ROAD
MIAMI BEACH, FL 33139


PROJECT NAME: 1212 LINCOLN
ROAD - ROOFTOP PADEL COURT
SECTION 1

DATE:
02/20/2024


A3-01

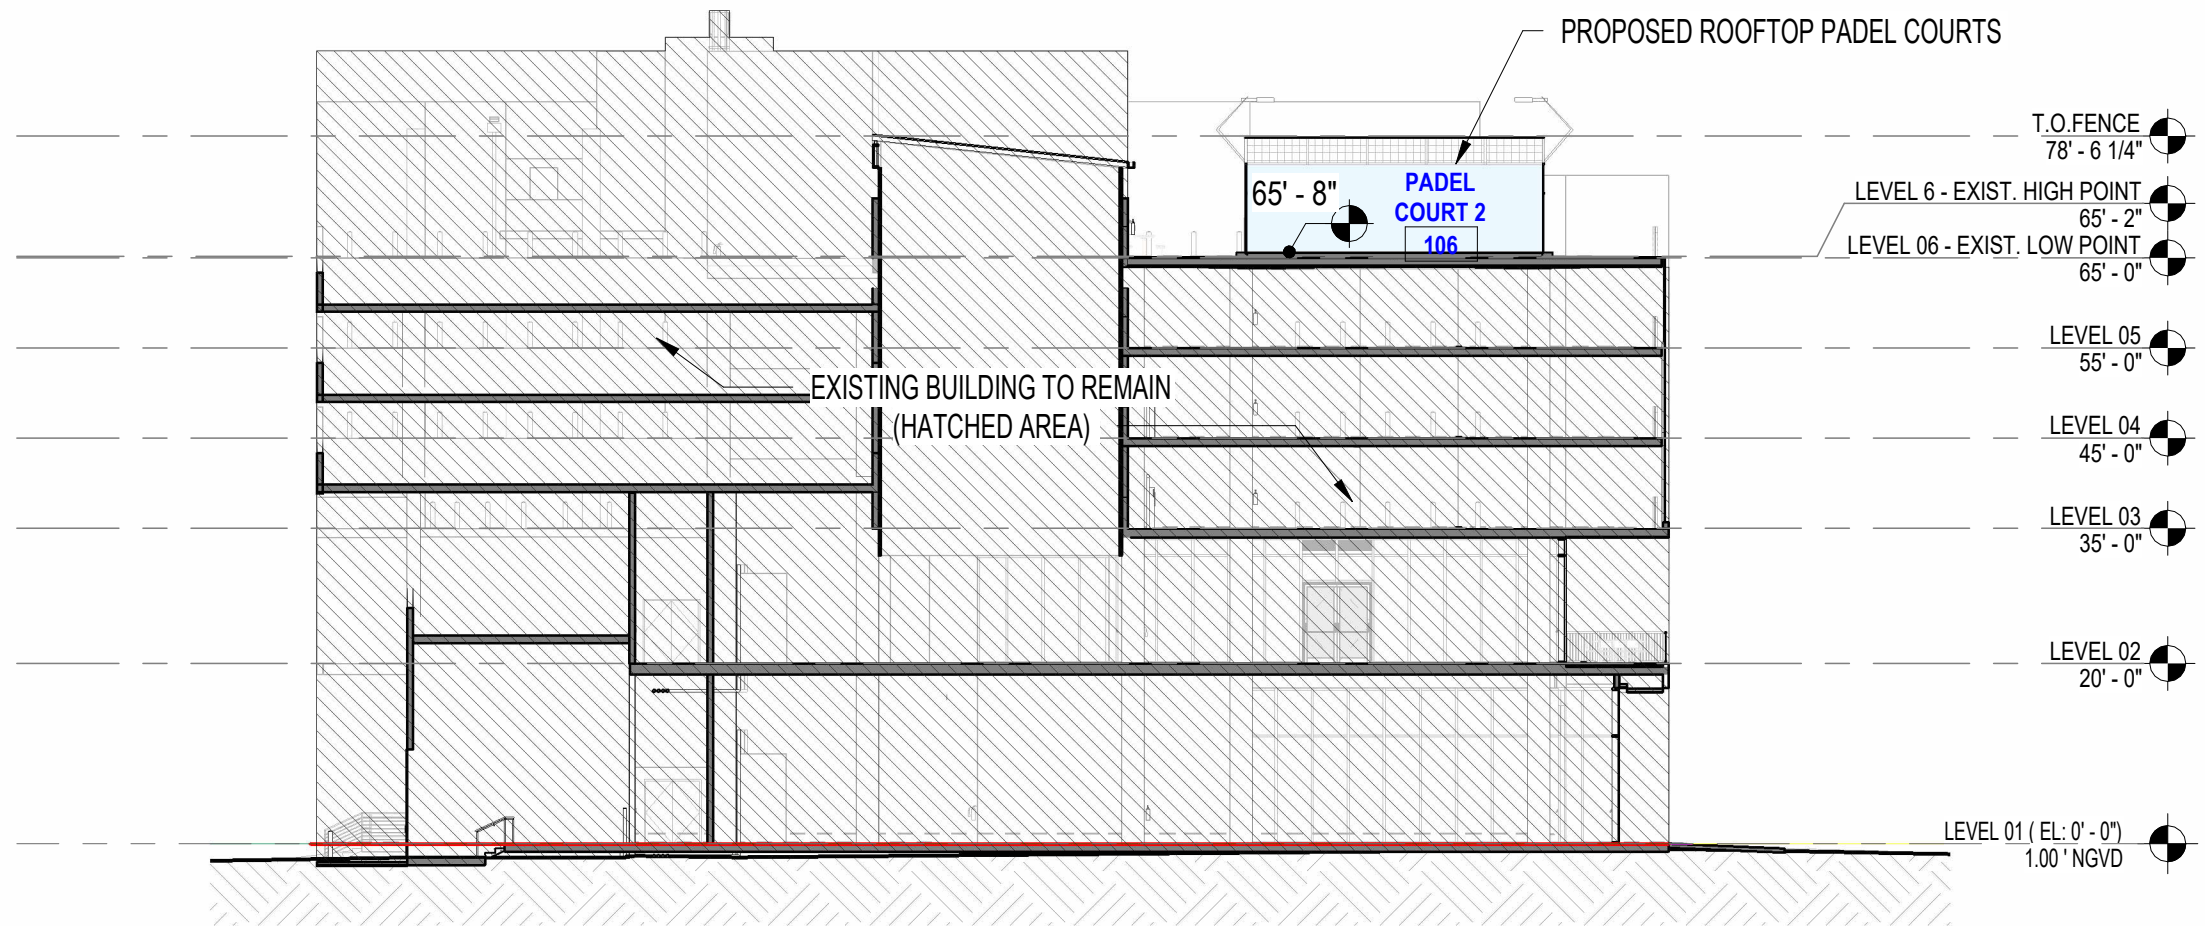


1 DRB - SECTION - EAST/WEST
3/64" = 1'-0"

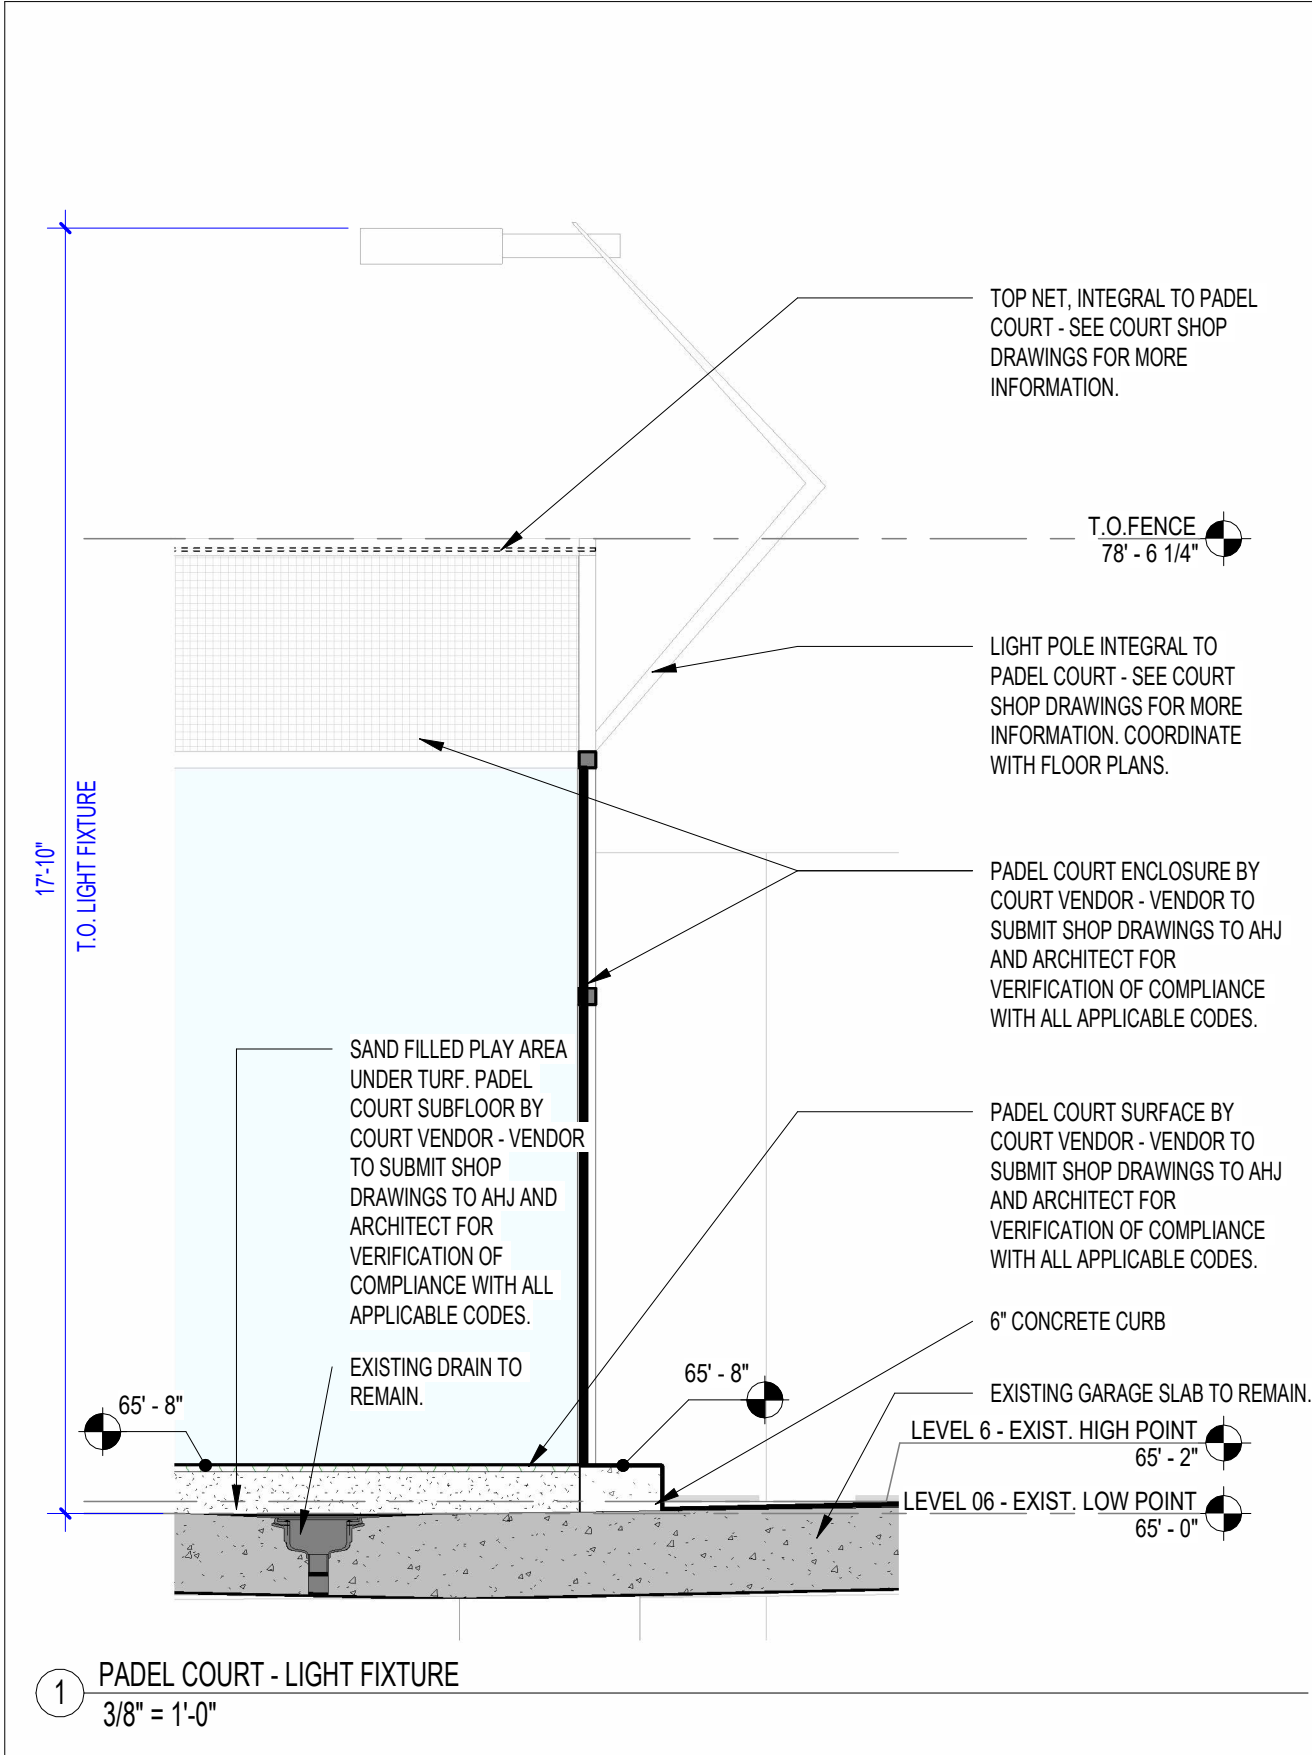

COURT LIGHT FIXTURE ASSEMBLY

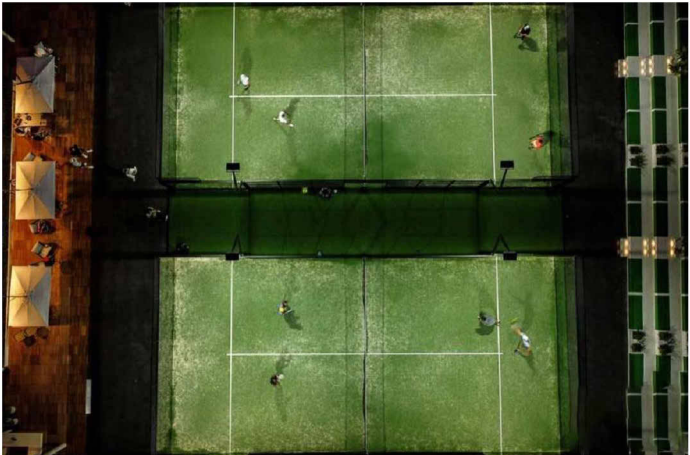


COURT LIGHT VIEW 1

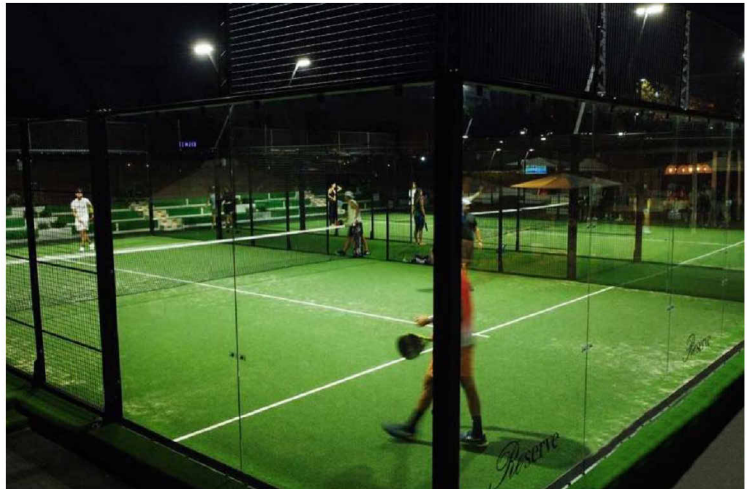



COURT LIGHT VIEW 2



COURT LIGHT VIEW 3

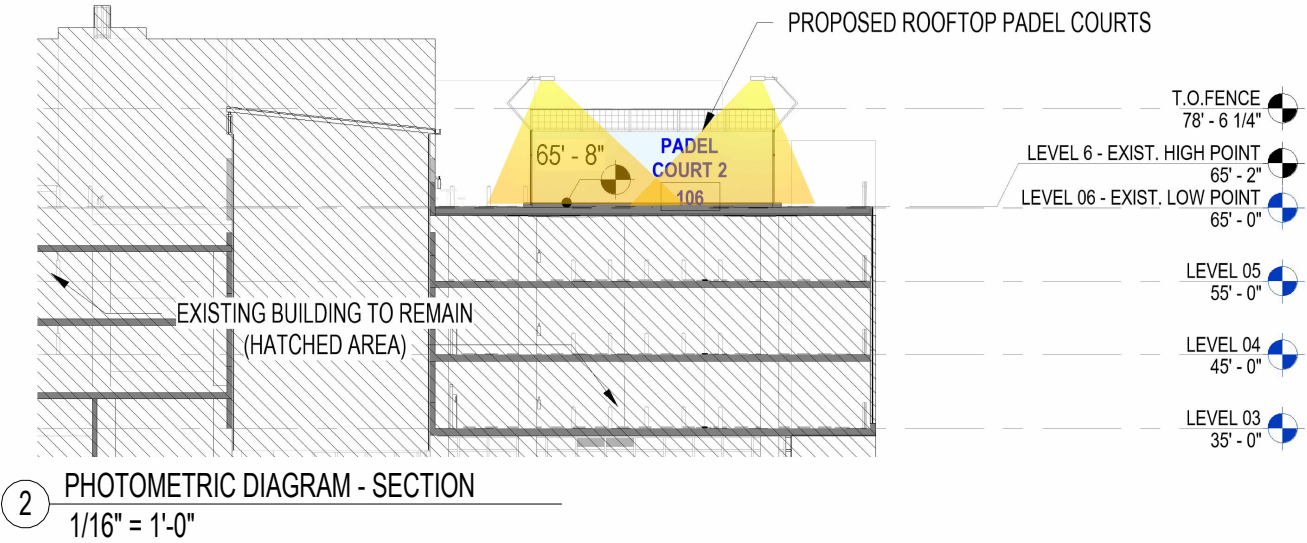

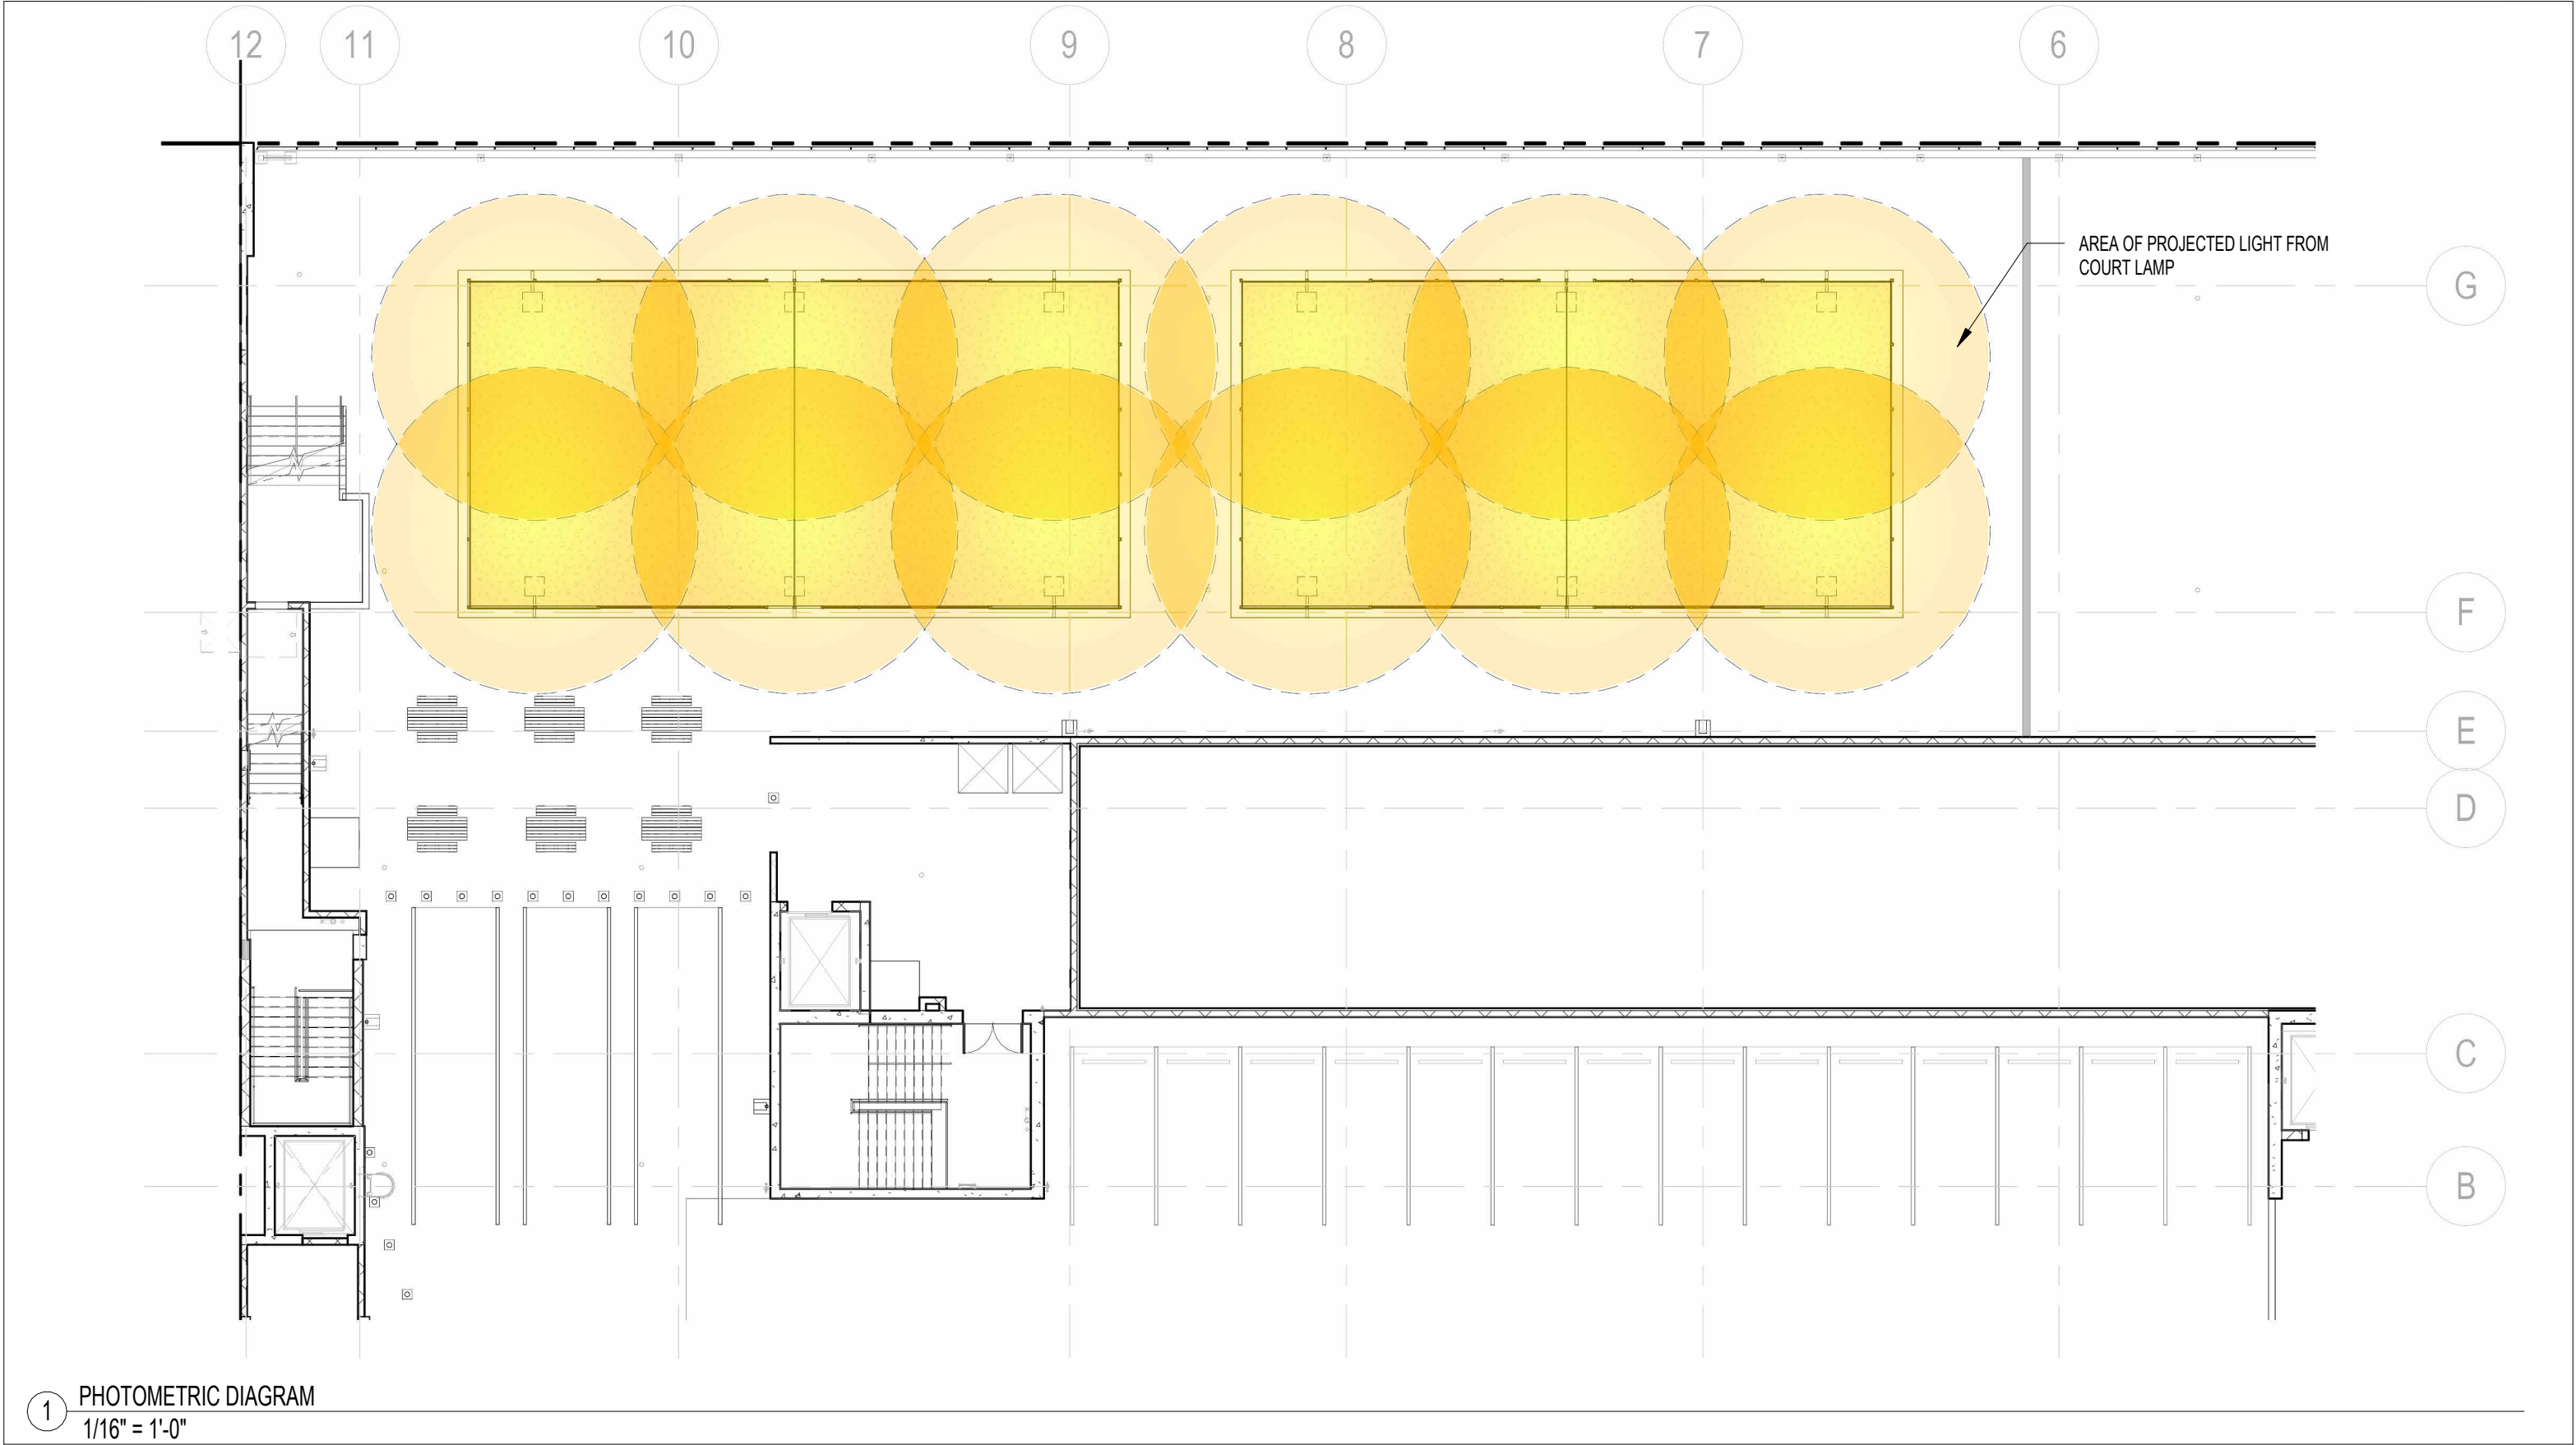

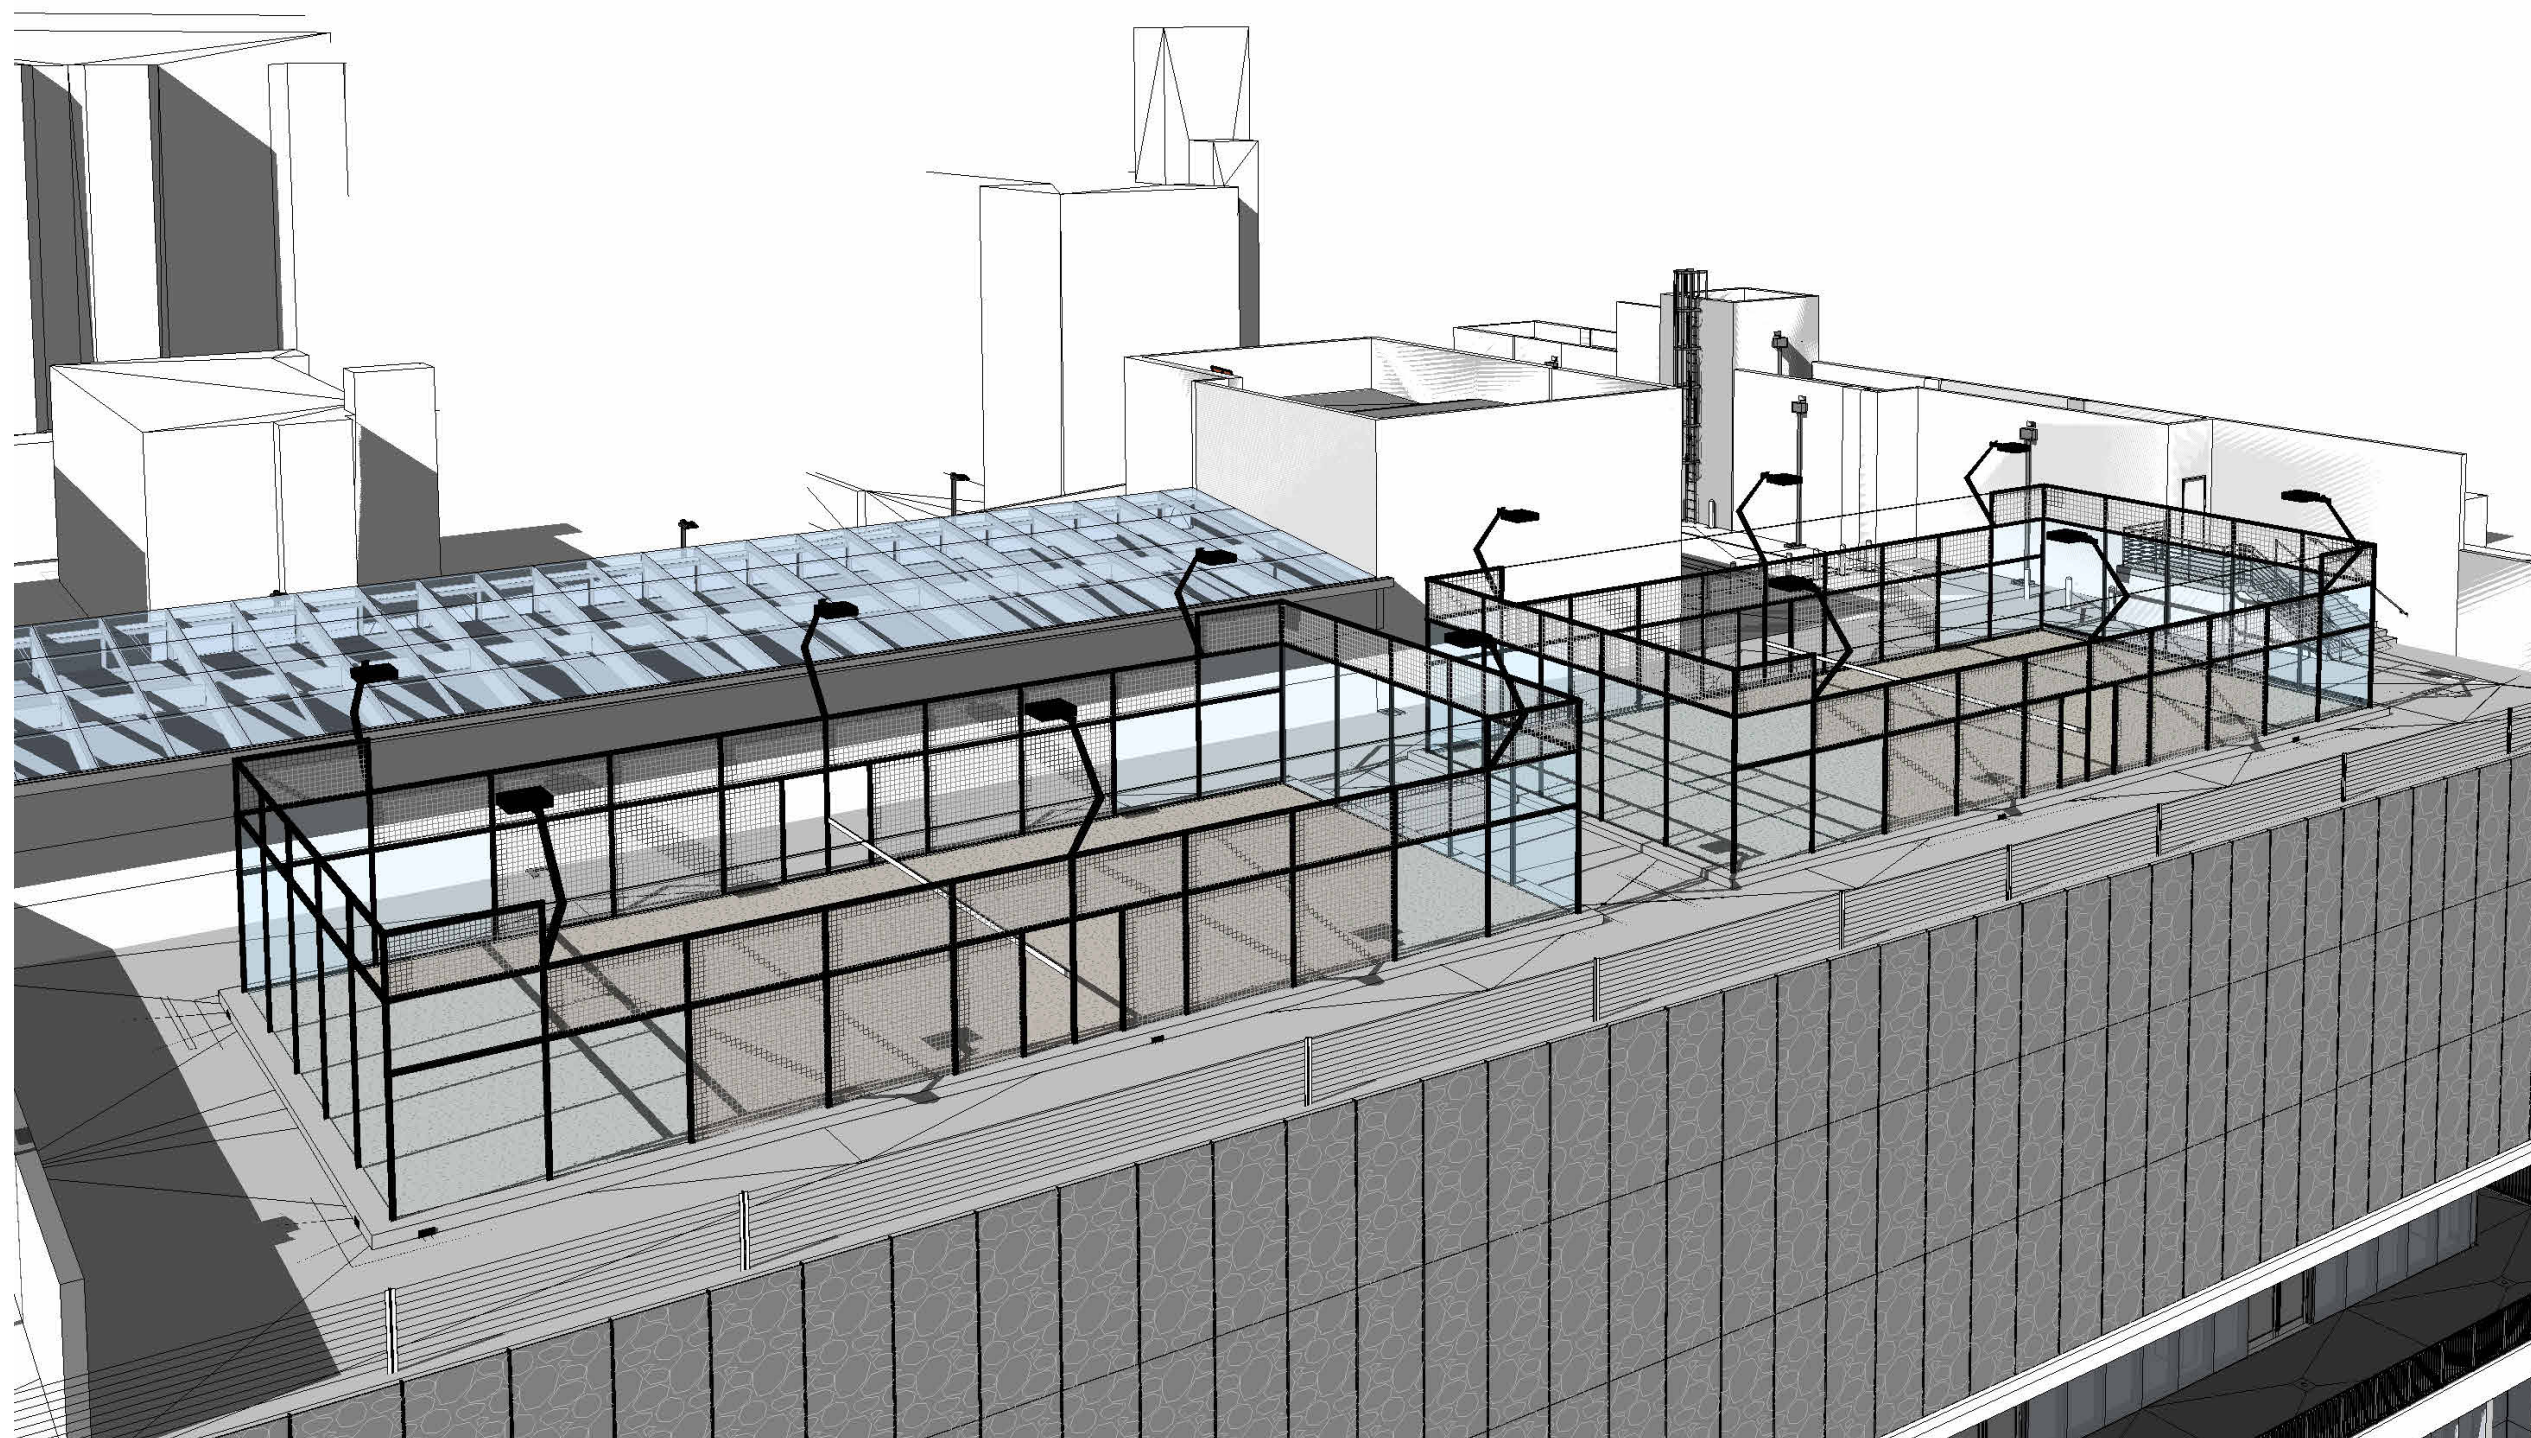

1 DRONE VIEW FROM ALTON ROAD
12" = 1'-0"