



NOTES:

ALL LIGHTING FIXTURES, CEILING FANS, ETC. IN CANOPY STRUCTURE WILL BE PERMANENTLY AFFIXED TO THE STRUCTURE.

ALL LIGHTING FIXTURES, CEILING FANS, ETC. IN CANOPY STRUCTURE WILL BE PERMANENTLY AFFIXED TO THE STRUCTURE.

<u>FINISH NOTES:</u> 1. EXISTING STUCCO TO BE PATCHED AND REPAIRED. PAINTED. 2. EXISTING STUCCO BANDING TO REMAIN. 3. EXISTING WINDOWS TO	
---	--

1. EXISTING STUCCO TO BE PATCHED AND REPAIRED. PAINTED.
2. EXISTING STUCCO BANDING TO REMAIN.
3. EXISTING WINDOWS TO REMAIN.
4. EXISTING GLASS BLOCK DETAIL TO REMAIN.
5. NEW ALUMINUM CANOPY WHITE ESP FINISH.
6. NEW CANVAS AWNINGS TO MATCH EXISTING.
7. EXISTING STAIR RAILINGS TO BE PAINTED WHITE.
8. NEW ALUMINUM/GLASS ENTRY DOOR TO MATCH EXISTING.

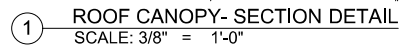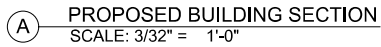

DEVELOPER:

ARCHITECT:
FORM GROUP, INC.
4300 SW 73 AVE., #106
MIAMI, FL, 33155
PH: 305-443-4244

INTERIOR DESIGNER:

PLANNING APPLICATION FOR:
ANDRÉS
CARNE DE RES

LINCOLN DREXEL BUILDING
455 LINCOLN ROAD
MIAMI BEACH, FL 33139

REVISIONS:

HPB SUBMITTAL 07-06-21
1. REV 1 (8-31-22)
PLANNING SUBMITTAL 9-2-22
2. REV 2 (9-26-22)
PLANNING SUBMITTAL 9-26-22

FORMGROUP
architecture . planning

FORM GROUP, INC.
4300 SW 73 AVE, SUITE 100, MIAMI, FL 33155
TEL: 305.443.4244 FX: 305.443.3336
ARCHITECT OF RECORD: OMAR MORALES, AIA
www.fgib.com





PROJECT NO.
19-1007

TITLE:
PROPOSED SECTION

DATE:
DECEMBER 2, 2019

SCALE:
AS SHOWN

DRAWING NO.:
A-113

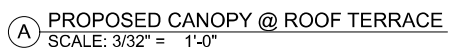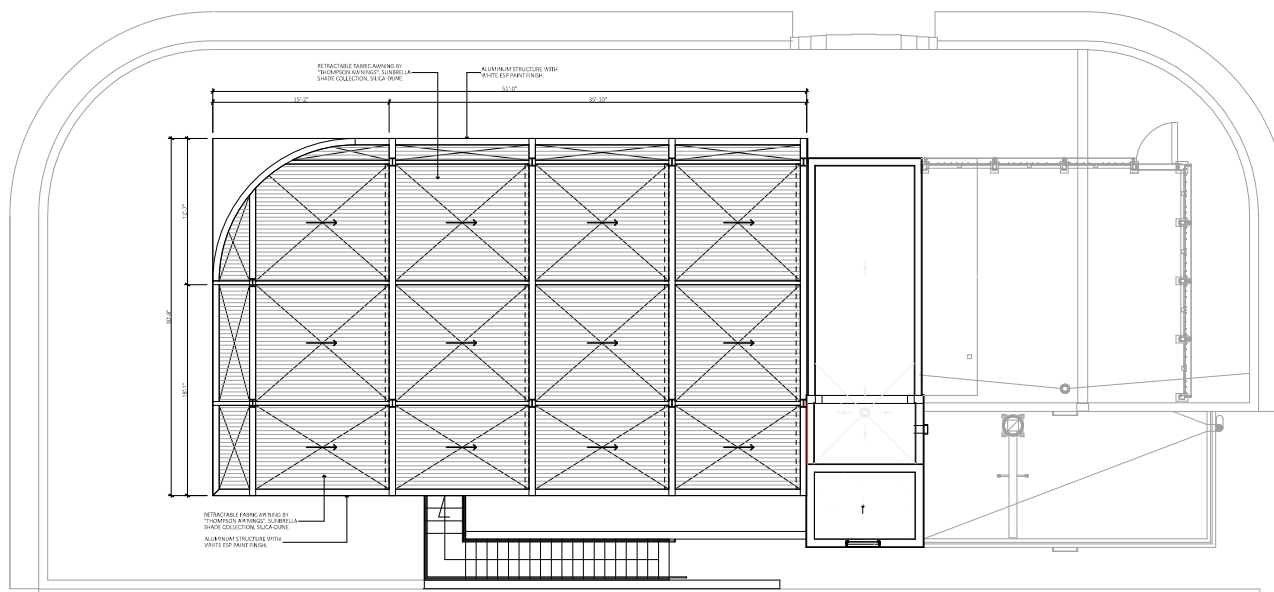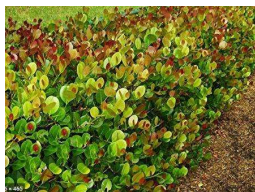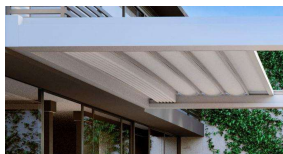

OWNER:
LINCOLN DREXEL, LTD AND
LINCOLN DREXEL II, LTD.
3921 ALTON ROAD #463
MIAMI BEACH, FL 33140

DEVELOPER:

ARCHITECT:
FORM GROUP, INC.
4300 SW 73 AVE., #106
MIAMI, FL, 33155
PH: 305-443-4244

INTERIOR DESIGNER:

PLANNING APPLICATION FOR:

ANDRÉS
CARNE DE RES

LINCOLN DREXEL BUILDING
455 LINCOLN ROAD
MIAMI BEACH, FL 33139

REVISIONS:
HPB SUBMITTAL 07-06-21
1. REV 1 (8-31-22)
PLANNING SUBMITTAL 9-2-22
2. REV 2 (9-26-22)
PLANNING SUBMITTAL 9-26-22

FORMGROUP
architecture . planning

FORM GROUP, INC.
4300 SW 73 AVE, SUITE 100, MIAMI, FL 33155
TEL: 305.443.4344 FAX: 305.443.3338
ARCHITECT OF RECORD: OMAR MORALES, AIA

AA-0016851

PROJECT NO. 19-1007 TITLE: PROPOSED CANOPY
DATE: DECEMBER 2, 2019
SCALE: AS SHOWN DRAWING NO.: A 111