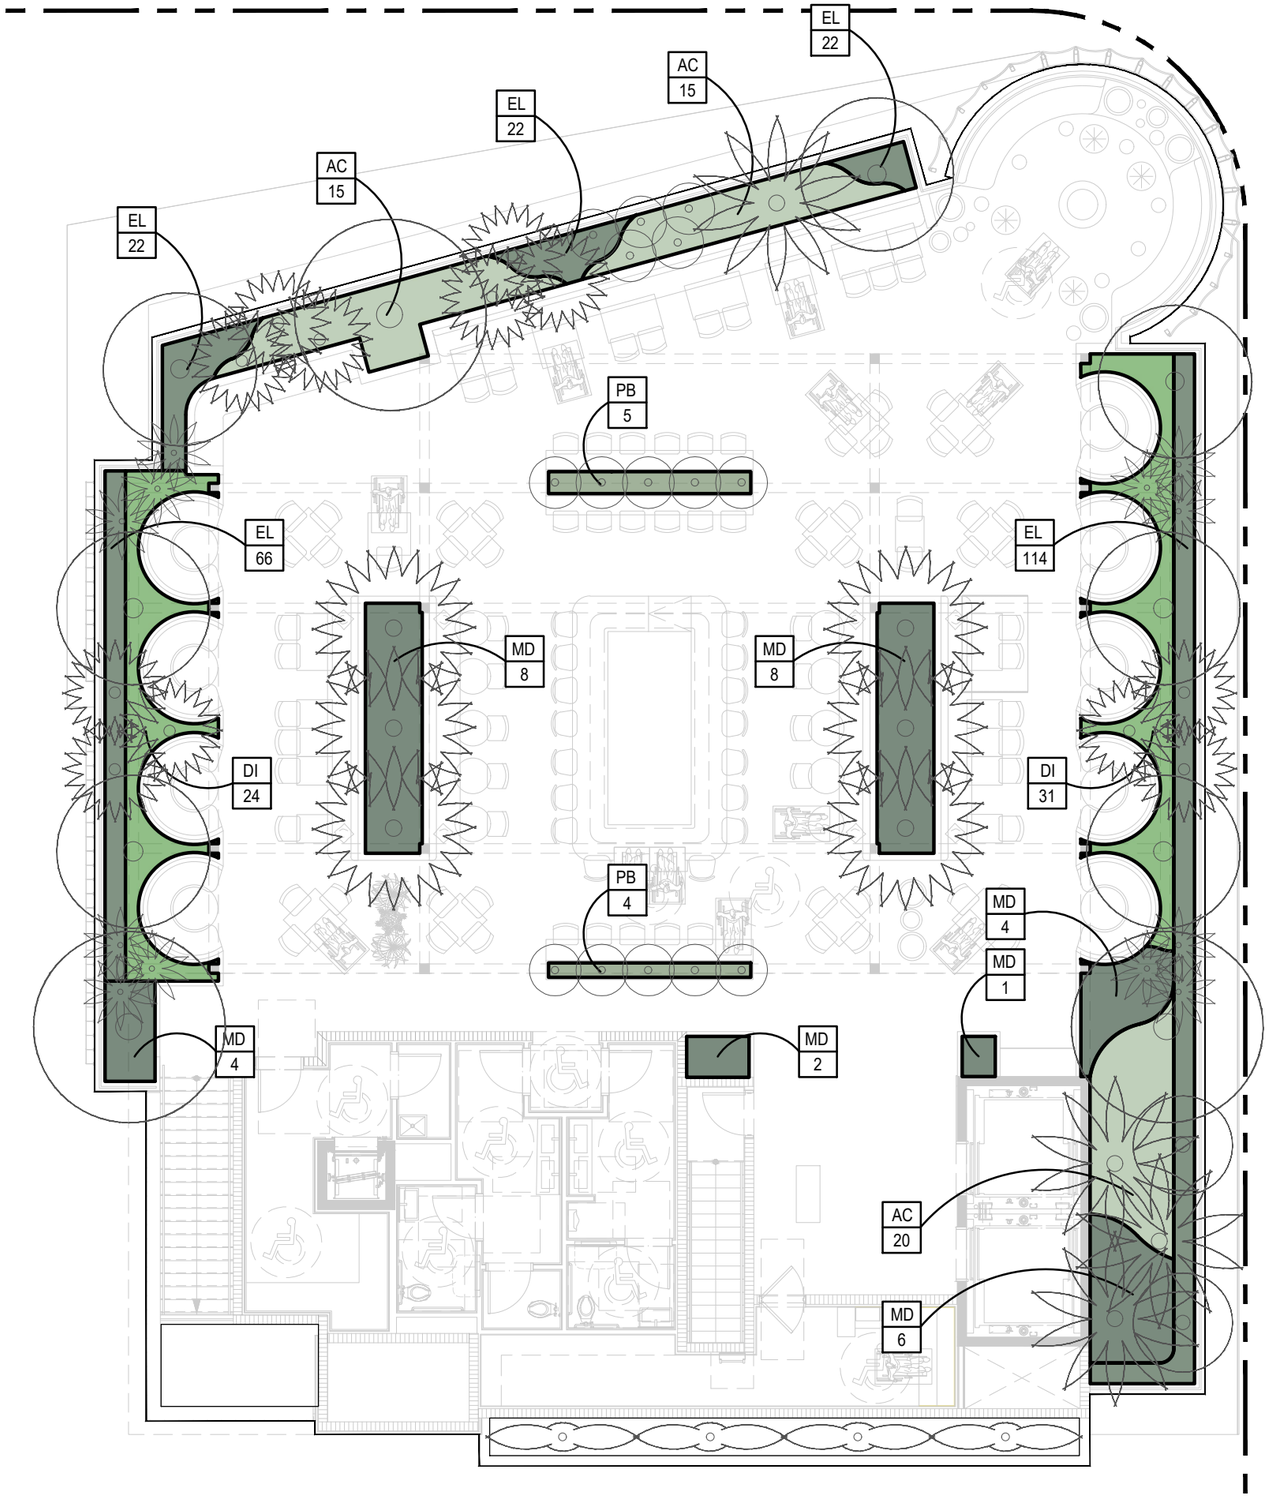

Planting Schedule

ABR	QTTY	BOTANICAL NAME	COMMON NAME	SPECIFICATIONS
SHRUBS & GROUNDCOVERS				
AC	50	AGLAONEMA COMMUTATUM	SILVER QUEEN	3 GAL
EL	246	ERNODEA LITTORALIS	GOLDEN CREEPER	3 GAL
DI	55	DIETES IRIDIOIDES	ARICAN IRIS	3 GAL
MD	33	MONSTERA DELICIOSA	SWISS CHEESE PLANT	7 GAL
PB	70	PHILODENDRON BURLE MARX	BURLE MARX PHILODENDRON	3 GAL

Plants Images

AC
Aglaonema commutatum
SILVER QUEEN

EL
Ernodea littoralis
GOLDEN CREEPER

DI
Dietes iridioides
AFRICAN IRIS

MD
Monstera deliciosa
SWISS CHEESE PLANT

PB
Philodendron Burle Marx
BURLE MARX PHILODENDRON

REGISTERED LANDSCAPE ARCHITECT
MARSH C. KRIPLEN
LA 6667007
STATE OF FLORIDA

Digitally signed by marsh c kriplen
Date: 2025.08.24 13:34:40 -04'00'

NORTH

0 5' 10' 20'

SCALE 3/32"=1'-0"

COURTESY OF L&ND

3526 NORTH MIAMI AVE.
MIAMI, FL 33127
TEL: 305.571.1811
Todd Tragash, A.I.A. Florida Registration Number #11053
STA ARCHITECTURAL GROUP

HISTORIC PRESERVATION BOARD REVIEW - CASE # HPB24-0610 - FINAL SUBMITTAL - 08/24/2024
City of Miami Beach
777 17th Street, Suite, 201
Miami Beach, FL, 33139

Project # 4401
1620 Drexel Avenue
Miami Beach, FL, 33146