94 PALM RESIDENCE

FINAL SUBMITTAL

DRB25-1087

04/04/2025

borges architects + associates

Copyright © 2024 Borges and Associates Architecture. All rights reserved.

STATE OF FLORIDA
REINALDO J. BORGES
2025.04.06 16:31:15-04'00'
AR0016290
REGISTERED ARCHITECT

SCOPE OF WORK

NEW CONSTRUCTION OF SINGLE FAMILY RESIDENCE WITH UNDERSTORY, POOL, TERRACES, PROPERTY WALLS AND FENCING, DRIVEWAY, AND LANDSCAPING

VARIANCE REQUEST 1: Provide an enclosed, air-conditioned storage area within the understory.

VARIANCE REQUEST 2: Provide concrete area within the understory for structural purposes surrounding support columns and pool areas

VARIANCE REQUEST 3: Exceed the maximum permitted lot coverage by 4.15% to provide an operable aluminum trellis, rather than a trellis with fabric covering, that exceeds a projection of five (5) feet from the exterior wall.

VARIANCE REQUEST 4: Provide mechanical equipment and screening elements in side yard to exceed maximum height of B.F.E. + 5'.

PROPERTY OWNER

94 PALM RESIDENCE LLC

ARCHITECT

BORGES ARCHITECTS + ASSOCIATES

237 S Dixie Hwy, Floor 4, Suite 419
Coral Gables, Florida 33131
O: 305.374.9216
Reinaldo Borges - rborges@borgesarchitects.com
Emilia Garcia - egarcia@borgesarchitects.com

LANDSCAPE ARCHITECT

L&ND

7294 NW 1st Court
Miami, FL
O: +1-614-439-4895
Matthew Lewis - matt@land.design

SHEET INDEX

ARCHITECTURE

D-000	COVER
D-001	INDEX & SITE LOCATION
D-002.a	RENDER
D-002.b	RENDER
D-002.c	RENDER
D-002.d	RENDER
D-002.e	RENDER
D-002.f	RENDER
D-002.g	RENDER
D-002.h	RENDER
D-005	NEIGHBORHOOD ANALYSIS
D-010	ZONING DATA
D-011	NET LOT AREA CALCULATION
D-012	SITE PLAN
D-013	GRADE LEVEL PLAN
D-014	FIRST LEVEL FLOOR PLAN
D-015	SECOND LEVEL FOOR PLAN
D-016	ROOF LEVEL FLOOR PLAN
D-020	LOT COVERAGE DIAGRAM
D-021	UNIT SIZE DIAGRAM
D-022	UNIT SIZE DIAGRAM
D-023	UNIT SIZE DIAGRAM
D-024	UNIT SIZE DIAGRAM
D-032	VARIANCE 1 - DIAGRAM
D-033.a	VARIANCE 2 - DIAGRAM
D-033.b	VARIANCE 2 - DIAGRAM
D-033.c	VARIANCE 2 - DIAGRAM
D-033.d	VARIANCE 2 - DIAGRAM
D-033.e	VARIANCE 2 - DIAGRAM
D-034.a	VARIANCE 3 - DIAGRAM
D-034.b	VARIANCE 3 - DIAGRAM
D-034.c	VARIANCE 3 - DIAGRAM
D-034.d	VARIANCE 3 - DIAGRAM
D-034.e	VARIANCE 3 - DIAGRAM
D-035.a	VARIANCE 4 - DIAGRAM
D-035.b	VARIANCE 4 - DIAGRAM
D-035.c	VARIANCE 4 - DIAGRAM
D-035.d	VARIANCE 4 - DIAGRAM
D-035.e	VARIANCE 4 - DIAGRAM
D-040	RENDERED NORTH ELEVATION
D-041	RENDERED SOUTH ELEVATION
D-042	RENDERED EAST ELEVATION
D-043	RENDERED WEST ELEVATION
D-045	NORTH ELEVATION
D-046	SOUTH ELEVATION
D-047	EAST ELEVATION
D-048	WEST ELEVATION
D-050	SECTION

STATE OF FLORIDA
REINALDO J. BORGES
2025.04.06 16:31:22-04'00'
AR0016290
REGISTERED ARCHITECT

borges architects + associates
Copyright © 2024 Borges and Associates Architecture, All rights reserved.

borges architects + associates

Copyright © 2024 Borges and Associates Architecture. All rights reserved.

PREVIOUSLY APPROVED UNDER D 26

STATE OF FLORIDA
REINALDO J. BORGES
2025.04.06 16:31:28-04'00'
AR0016290
REGISTERED ARCHITECT

94 PALM RESIDENCE
RENDER
04/04/2025

D-002.a

borges architects + associates
Copyright © 2024 Borges and Associates Architecture. All rights reserved.

PREVIOUSLY APPROVED UNDER D 26

STATE OF FLORIDA
REINALDO J. BORGES
2025.04.06 16:31:34-04'00'
AR0016290
REGISTERED ARCHITECT

94 PALM RESIDENCE
RENDER
04/04/2025

D-002.b

borges architects + associates

Copyright © 2024 Borges and Associates Architecture. All rights reserved.

PREVIOUSLY APPROVED UNDER D 26

STATE OF FLORIDA
REINALDO J. BORGES
2025.04.06 16:31:41-04'00'
AR0016290
REGISTERED ARCHITECT

94 PALM RESIDENCE
RENDER
04/04/2025

D-002.c

borges architects + associates

Copyright © 2024 Borges and Associates Architecture. All rights reserved.

PREVIOUSLY APPROVED UNDER D 26

STATE OF FLORIDA
REINALDO J. BORGES
2025.04.06 16:31:47-04'00'
AR0016290
REGISTERED ARCHITECT

94 PALM RESIDENCE
RENDER
04/04/2025

D-002.d

borges architects + associates

Copyright © 2024 Borges and Associates Architecture. All rights reserved.

PREVIOUSLY APPROVED UNDER D 26

STATE OF FLORIDA
REINALDO J. BORGES
2025.04.06 16:31:53-04'00'
AR0016290
REGISTERED ARCHITECT

94 PALM RESIDENCE
RENDER
04/04/2025

D-002.e

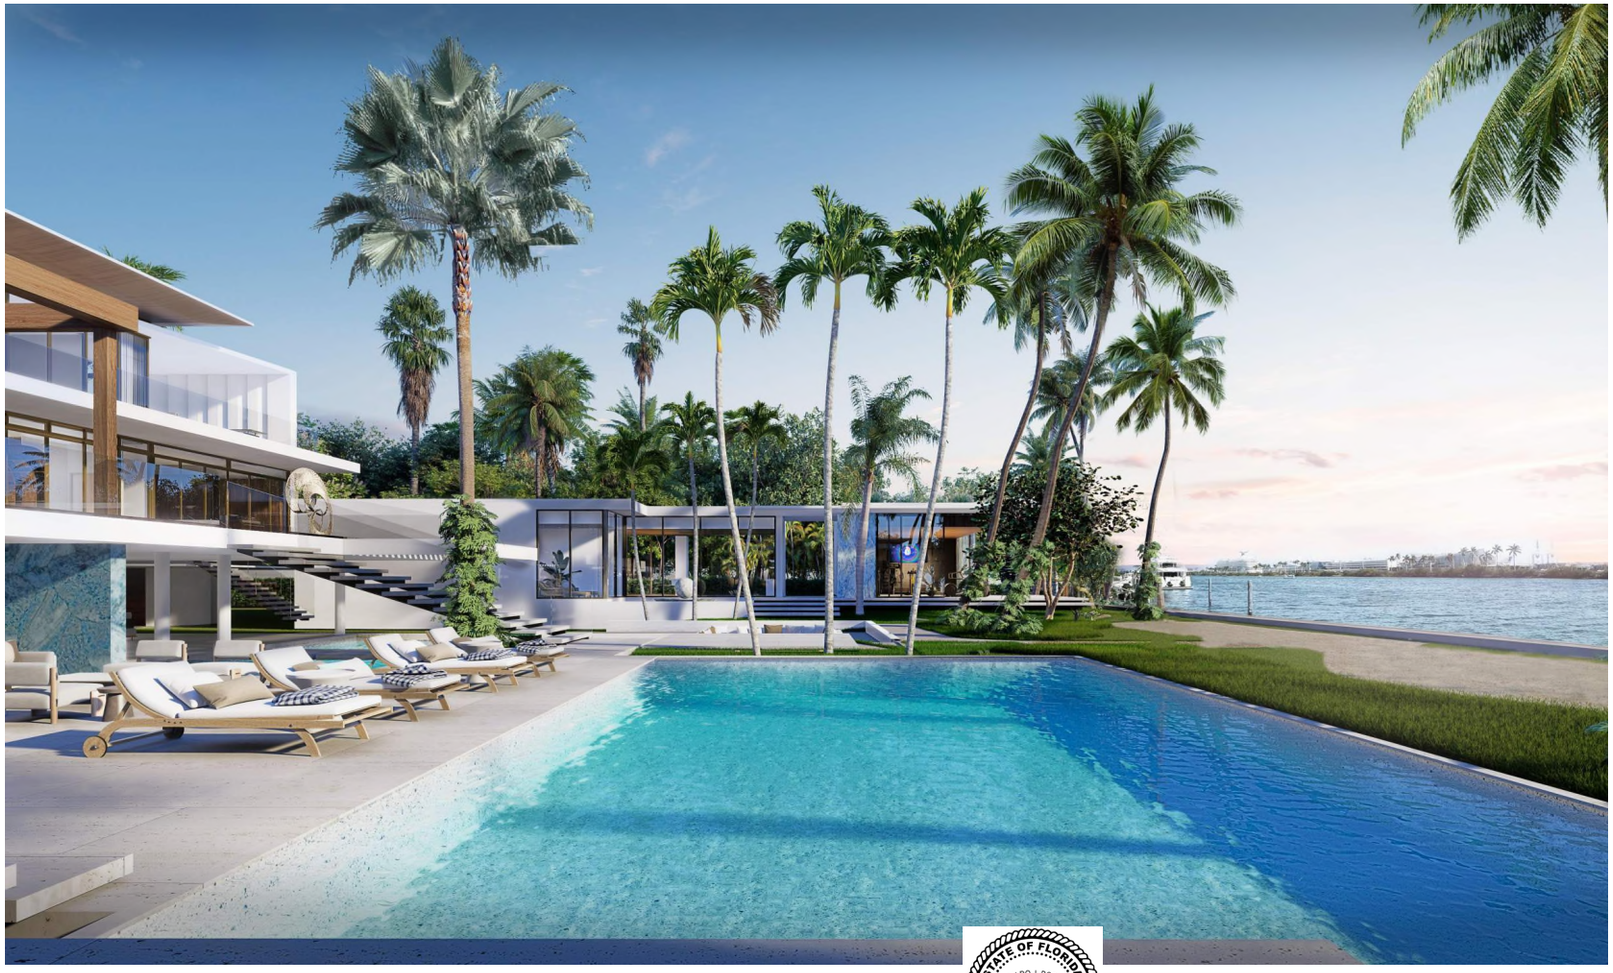

borges architects + associates

Copyright © 2024 Borges and Associates Architecture. All rights reserved.

PREVIOUSLY APPROVED UNDER D 26

STATE OF FLORIDA
REINALDO J. BORGES
2025.04.06 16:32:00-04'00'
AR0016290
REGISTERED ARCHITECT

94 PALM RESIDENCE
RENDER
04/04/2025

D-002.f

borges architects + associates

Copyright © 2024 Borges and Associates Architecture. All rights reserved.

PREVIOUSLY APPROVED UNDER D 26

STATE OF FLORIDA
REGISTERED ARCHITECT
REINALDO J. BORGES
2025.04.06 16:32:06-04'00'
AR0016290

94 PALM RESIDENCE
RENDER
04/04/2025

D-002.g

borges architects + associates

Copyright © 2024 Borges and Associates Architecture. All rights reserved.

PREVIOUSLY APPROVED UNDER D 26

STATE OF FLORIDA
REINALDO J. BORGES
2025.04.06 16:32:12-04'00'
AR0016290
REGISTERED ARCHITECT

94 PALM RESIDENCE
RENDER
04/04/2025

D-002.h

Copyright © 2024 Borges and Associates Architecture. All rights reserved.

PREVIOUSLY APPROVED UNDER D 26

STATE OF FLORIDA
REGISTERED ARCHITECT
REINALDO J. BORGES
2025.04.06 16:32:19-04'00'
AR0016290

94 PALM RESIDENCE
RENDER
04/04/2025

D-002.h

CONTEXT AERIAL
N.T.S.

CONTEXT SITE PLAN
N.T.S.

N

borges architects + associates

Copyright © 2024 Borges and Associates Architecture. All rights reserved.

PREVIOUSLY APPROVED UNDER D 26

STATE OF FLORIDA
REINALDO J. BORGES
2025.04.06 16:32:25-04'00'
AR0016290
REGISTERED ARCHITECT

94 PALM RESIDENCE
NEIGHBORHOOD ANALYSIS
04/04/2025

D-005

MIAMIBEACH

Planning Department
1700 Convention Center Drive, 2nd Floor
Miami Beach, Florida 33139, www.miamibeachfl.gov
305.673.7550

SINGLE FAMILY RESIDENTIAL - ZONING DATA SHEET

ALL INFORMATION REQUIRED BELOW MUST BE SUBMITTED AS REQUESTED. THE FORMAT OF THIS DOCUMENT MAY NOT BE MODIFIED OR ALTERED IN ANY WAY. SUBMITTALS FOUND INSUFFICIENT OR INCOMPLETE MAY FAIL THE REVIEW

ITEM #	Project Information				
1	Address:	94 PALM AVENUE MIAMI BEACH, FL 33139			
2	Folio number(s):	02-4205-001-0330			
3	Board and file number(s) :	DRB25-1087			
4	Year built: 2003	Zoning District:		RS-1	
5	Located within a Local Historic District (Yes or No):	NO			
6	Individual Historic Single Family Residence Site (Yes or No):	NO			
7	Home determined Architecturally Significant by CMB (Yes or No):	NO			
8	Base Flood Elevation:	9 & 10	Grade value in NGVD:		6.12'
9	Adjusted grade (Flood+Grade/2): and Future adjusted grade	(9+6.12)/2=7.56'	Free board:		5
10	30" above grade:	8.62	Lot Area:		64,000 SF. SEAWALL CENTER: 82,081.75
11	Lot width:	200'	Lot Depth:		320'
12	Max Lot Coverage SF and %:	18,624.53 SF / 30%	Proposed Lot Coverage SF and %:		21,202 SF / 34.15%
13	Existing Lot Coverage SF and %:		Net Lot coverage (garage-storage)		N/A
14	Front Yard Open Space SF and %:	4,228 SF / 70.47%	Rear Yard Open Space SF and %:		6,526 SF / 70.18%
15	Max Unit Size SF and %:	31,040.88 SF / 50%	Proposed Unit Size SF and %:		29,414 SF / 47.38%
16	Existing First Floor Unit Size:		Proposed First Floor Unit Size:		10,637 SF
17	Proposed Roof Deck Area SF and % (Note: Maximum is 25% of the enclosed floor area immediately below):	1,947 SF / 20.21%			
18	Signed and sealed Landscape Plans (Tree/Vegetation Survey, Tree Disposition Plan, and Irrigation Plan).		Yes or No:	YES	
	ZONING INFORMATION / CALCULATION	**Required**	**Existing**	**Proposed**	**Deficiencies**
19	Height measured from B.F.E. plus freeboard	31'		31'	N/A
20	Front Setbacks:	30'		65'-7"	N/A
	Front First level:	20'		92'-1"	N/A
	Front second level:	30'		65-7"	N/A
21	Front second level if lot coverage is 25% or greater:				
	a) At least 35% of the front façade shall be setback 5' from the minimum required setback.	35'		65'-7"	N/A
	b) At least 50% of the second floor along a side elevation facing a street shall be setback 5' from the minimum required setback.	N/A		N/A	N/A
22	Sum of side yard :	50'-0"		50'-0"	N/A
23	Side 1:	20'-0"		20'-0"	N/A
24	Side 2 or (facing street):	20'-0"		30'-0"	N/A
25	Rear:	46'-5 3/4"		123'-2"	N/A
26	Accessory Structure Side 1:	7'-6"		7'-6" / 20'-0"	N/A
27	Accessory Structure Side 2 or (facing street) :	7'-6"		7'-6" / 30'-0"	N/A
28	Accessory Structure Rear:	23'-3"		23'-3"	N/A
30	Additional data or information that may be applicable to the project shall be provided in the following fields.				

Notes: Indicate N/A if not applicable.

STATE OF FLORIDA
REGISTERED ARCHITECT
REINALDO J. BORGES
2025.04.06 16:32:31-04'00'
AR0016290

N

Copyright © 2024 Borges and Associates Architecture. All rights reserved.

94 PALM RESIDENCE
ZONING DATA
SCALE: 04/04/2025

D-010

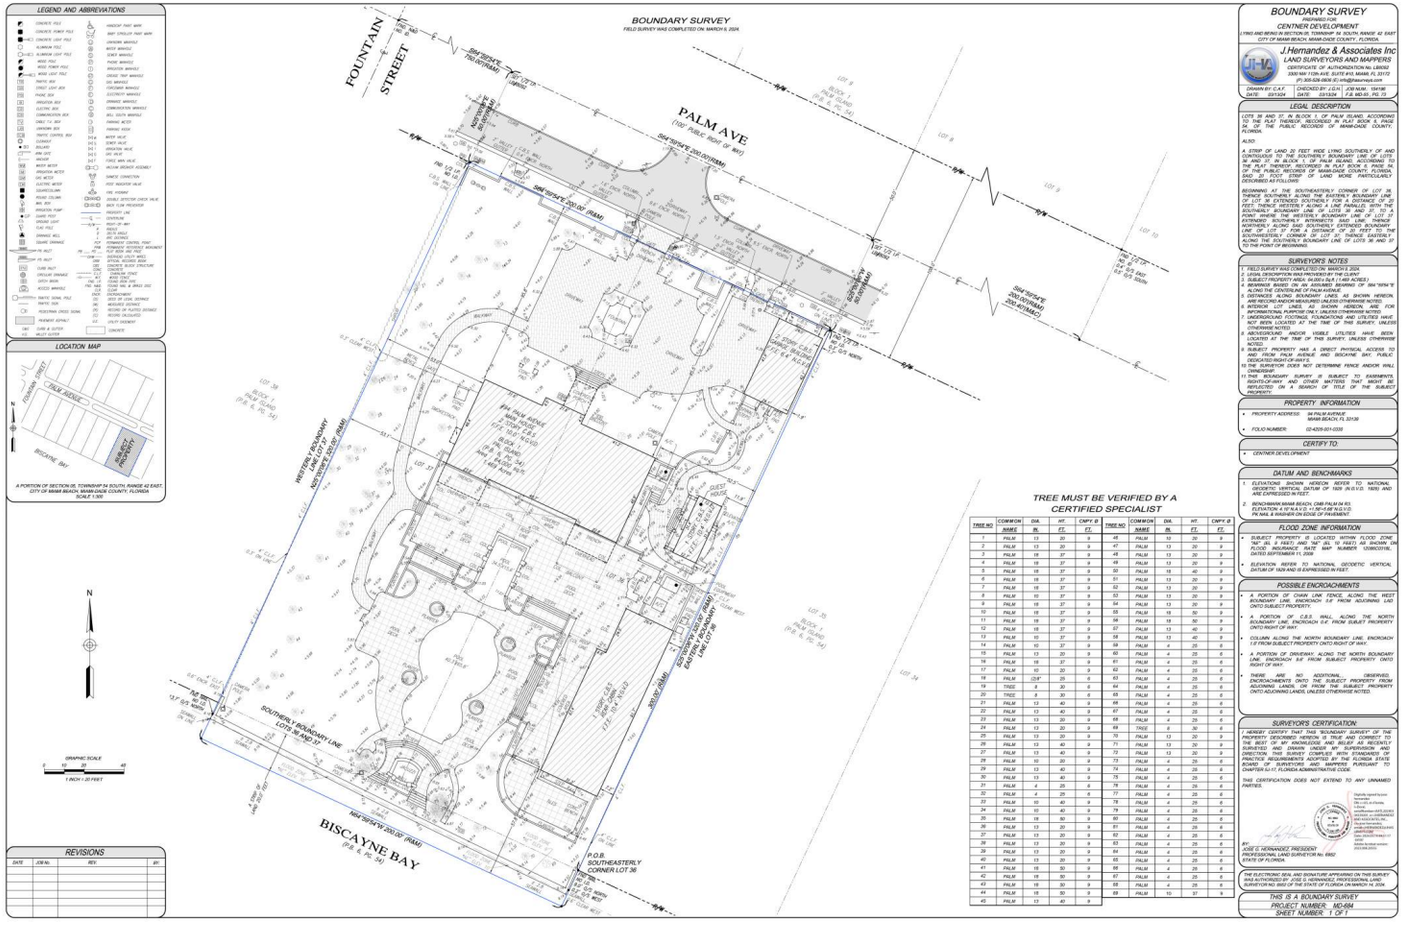
BOUNDARY SURVEY
FIELD SURVEY WAS COMPLETED ON: MARCH 6, 2024.
FOUNTAIN STREET
PALM AVE
(100' PUBLIC RIGHT OF WAY)
S84°19'24"E 200.00' (RAM)
S84°19'24"E 200.00' (RAM)
S84°19'24"E 200.00' (RAM)
N84°19'24"W 200.00' (RAM)
BISCAYNE BAY
(P.B. 5, PG. 34)
WESTERLY BOUNDARY LINE LOTS 36 AND 37
NORTHERLY BOUNDARY LINE LOT 36
SOUTHERLY BOUNDARY LINE LOTS 36 AND 37
EASTERLY BOUNDARY LINE LOT 36
P.O.B. SOUTHEASTERLY CORNER LOT 36
FPM PALM AVENUE ELEV. = 10.00' (N.G.V.D.) P.O.B. N 76.74' W 40.00' (RAD.) N 76.74' W 40.00' (MEAS.)
FND 1/2" I.R. NO I.D.
SET 1/2" I.R. W/ CAP "LB 6582"
FND 1/2" I.R. W/ CAP "LB 6582"
SET 1/2" I.R. W/ CAP "LB 6582"
SET 1/2" I.R. W/ CAP "LB 6582"
SET

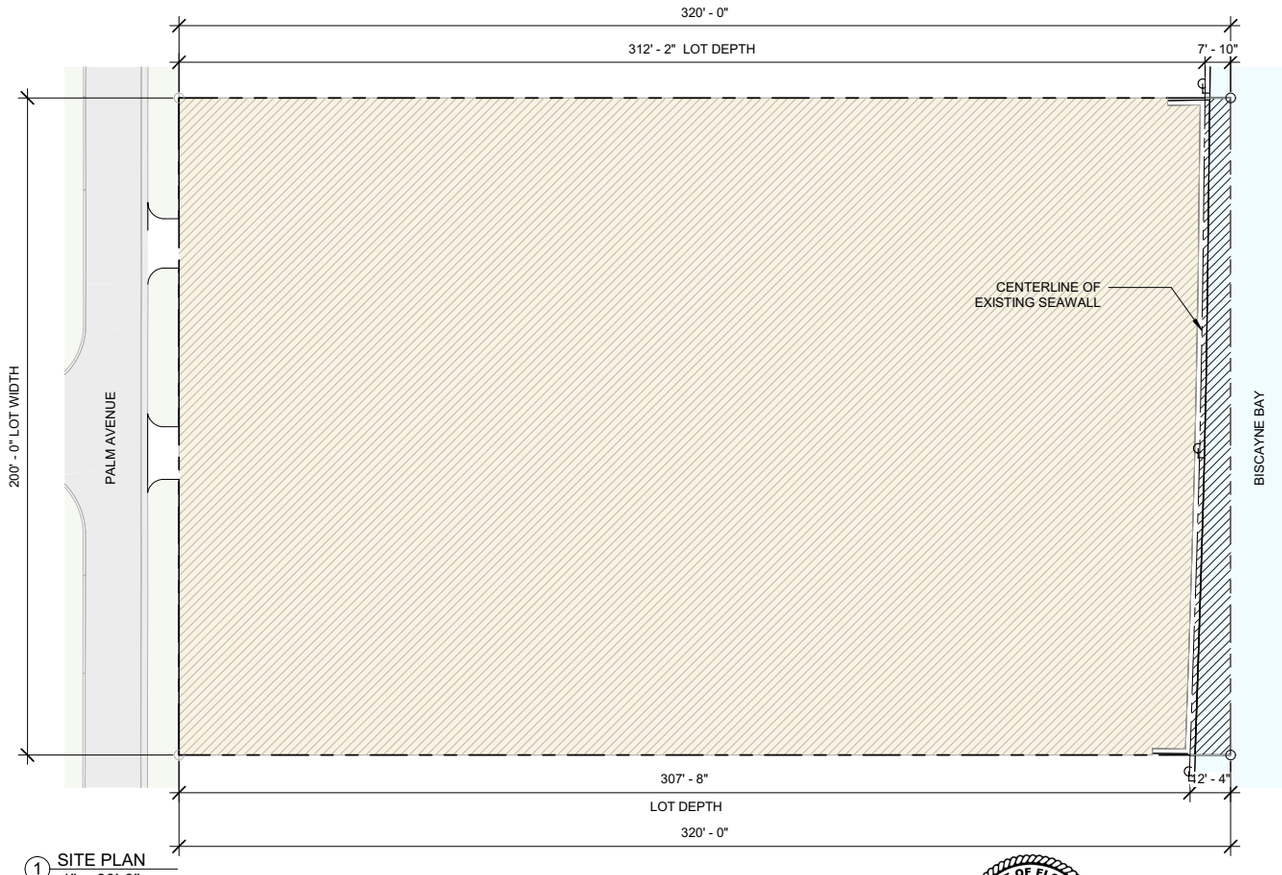

1 SITE PLAN
1" = 30'-0"

LOT AREA CALCULATIONS:

LOT DEPTH x LOT WIDTH = LOT AREA
320 FT x 200 FT = **64,000 SF**

AREA OF CENTERLINE OF SEA WALL TO REAR PROPERTY LINE:

1,918.25 SF

NET LOT AREA:

64,000 SF - 1,918.25 = **62,081.75 SF**

N

borges architects + associates

Copyright © 2024 Borges and Associates Architecture. All rights reserved.

PREVIOUSLY APPROVED UNDER D 26

STATE OF FLORIDA
REGISTERED ARCHITECT
RENALDO J. BORGES
2025.04.06 16:32:38-04'00'
AR0016290

94 PALM RESIDENCE
NET LOT AREA CALCULATION
04/04/2025

D-011

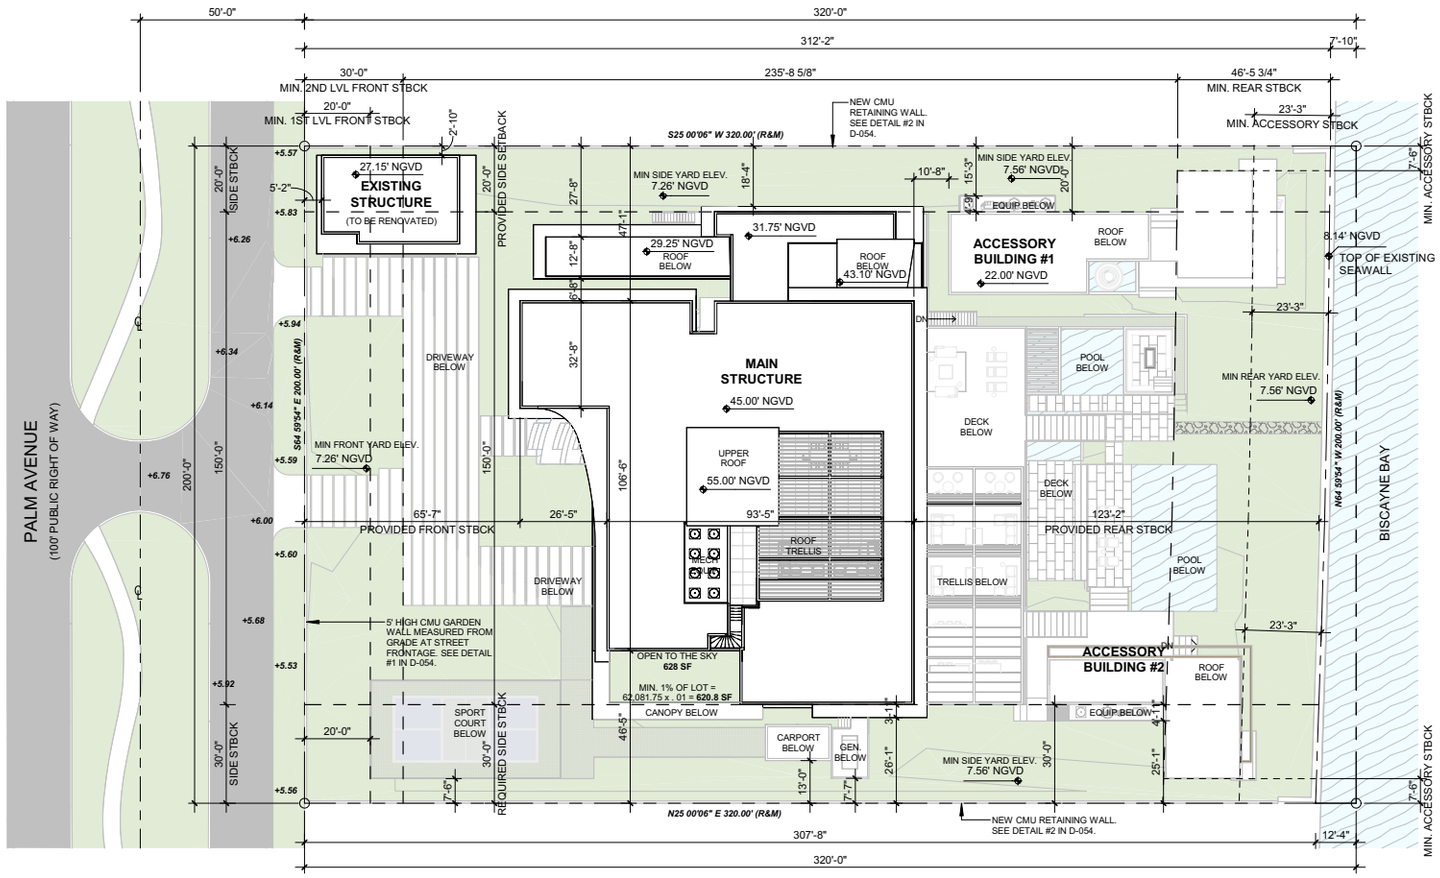

borges architects + associates
Copyright © 2024 Borges and Associates Architecture. All rights reserved.

PREVIOUSLY APPROVED UNDER D 26

STATE OF FLORIDA
REINALDO J. BORGES
2025.04.06 16:32:44-04'00'
AR0016290
REGISTERED ARCHITECT

94 PALM RESIDENCE
SITE PLAN
SCALE: 1" = 30'-0" 04/04/2025

D-012

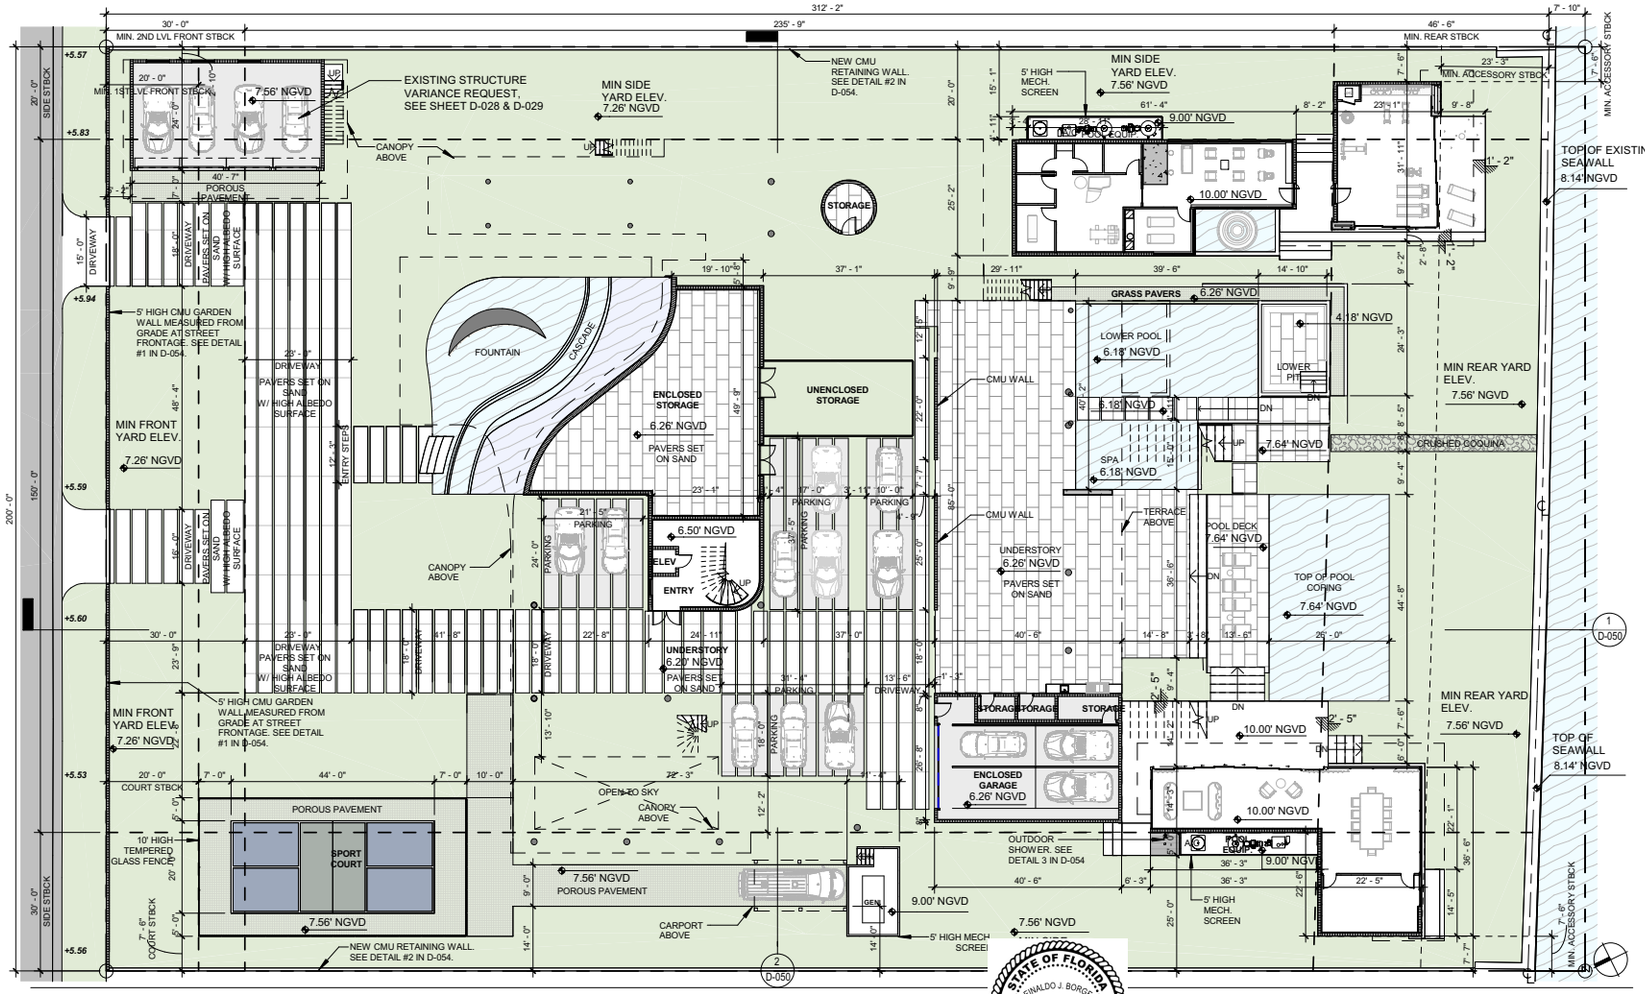

borges architects + associates

Copyright © 2024 Borges and Associates Architecture. All rights reserved.

PREVIOUSLY APPROVED UNDER D 26

STATE OF FLORIDA · REINALDO J. BORGES · 2025.04.06 16:32:50-04'00' · AR0016290 · REGISTERED ARCHITECT

94 PALM RESIDENCE

GRADE LEVEL PLAN

SCALE: 3/64" = 1'-0" 04/04/2025

D-013

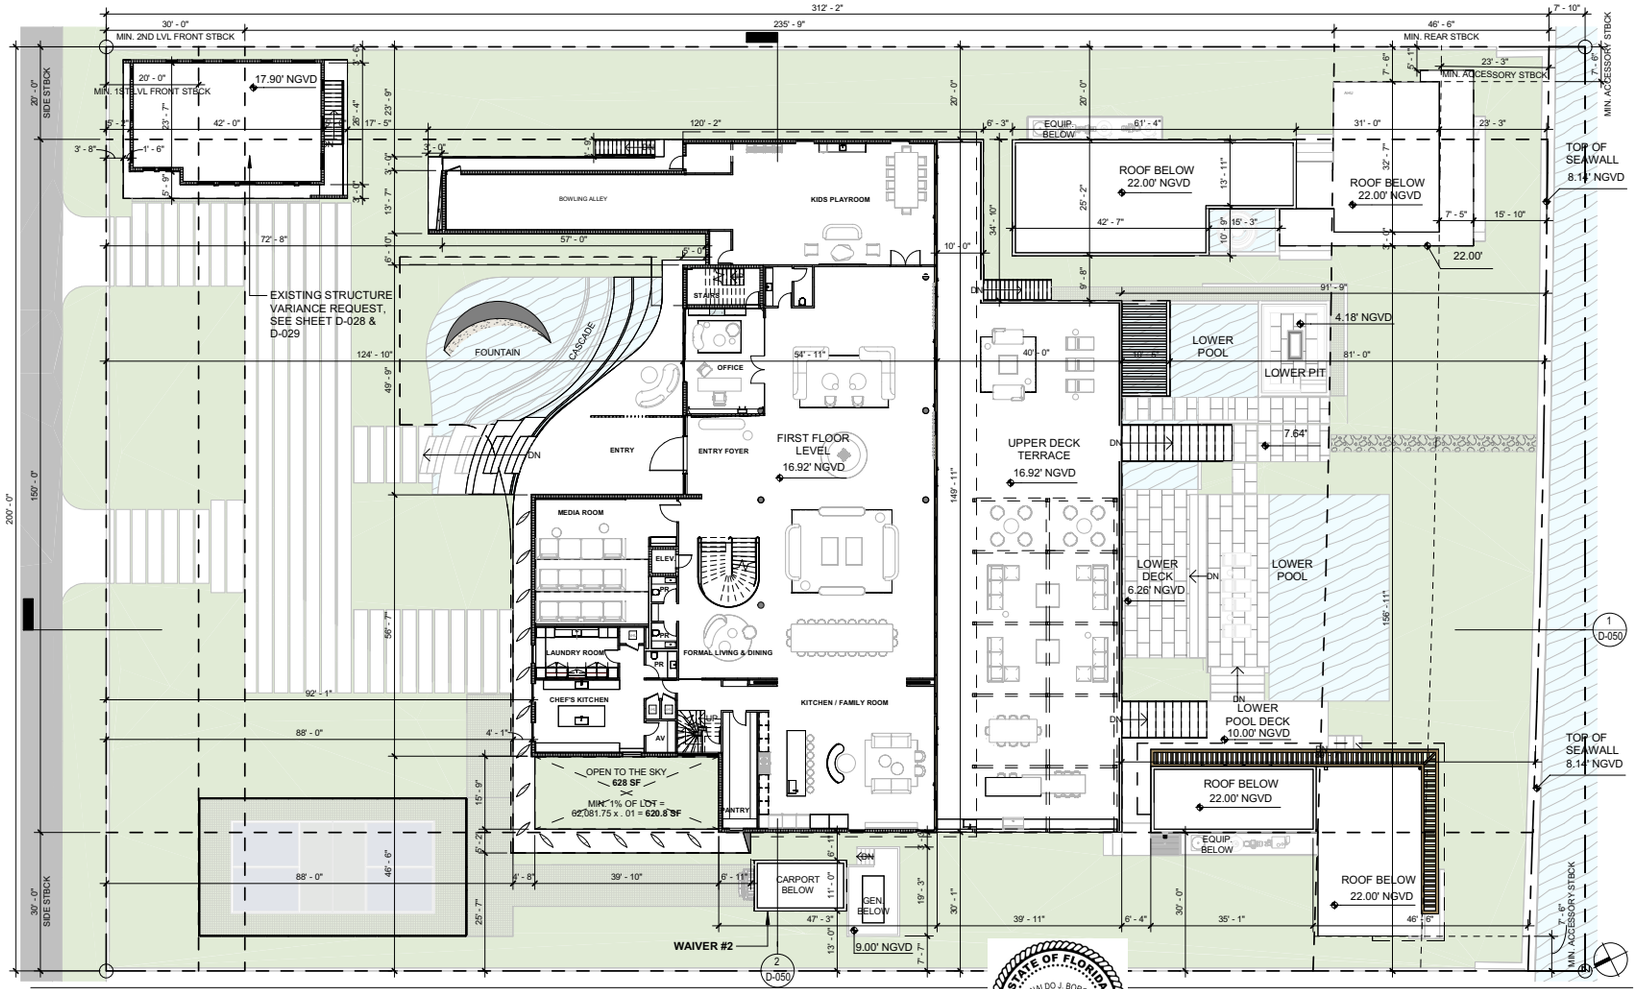

borges architects + associates
Copyright © 2024 Borges and Associates Architecture. All rights reserved.

PREVIOUSLY APPROVED UNDER D 26

STATE OF FLORIDA · REINALDO J. BORGES · 2025.04.06 16:32:57-04'00' · AR0016290 · REGISTERED ARCHITECT

94 PALM RESIDENCE
FIRST LEVEL FLOOR PLAN
SCALE: 3/64" = 1'-0" 04/04/2025

D-014

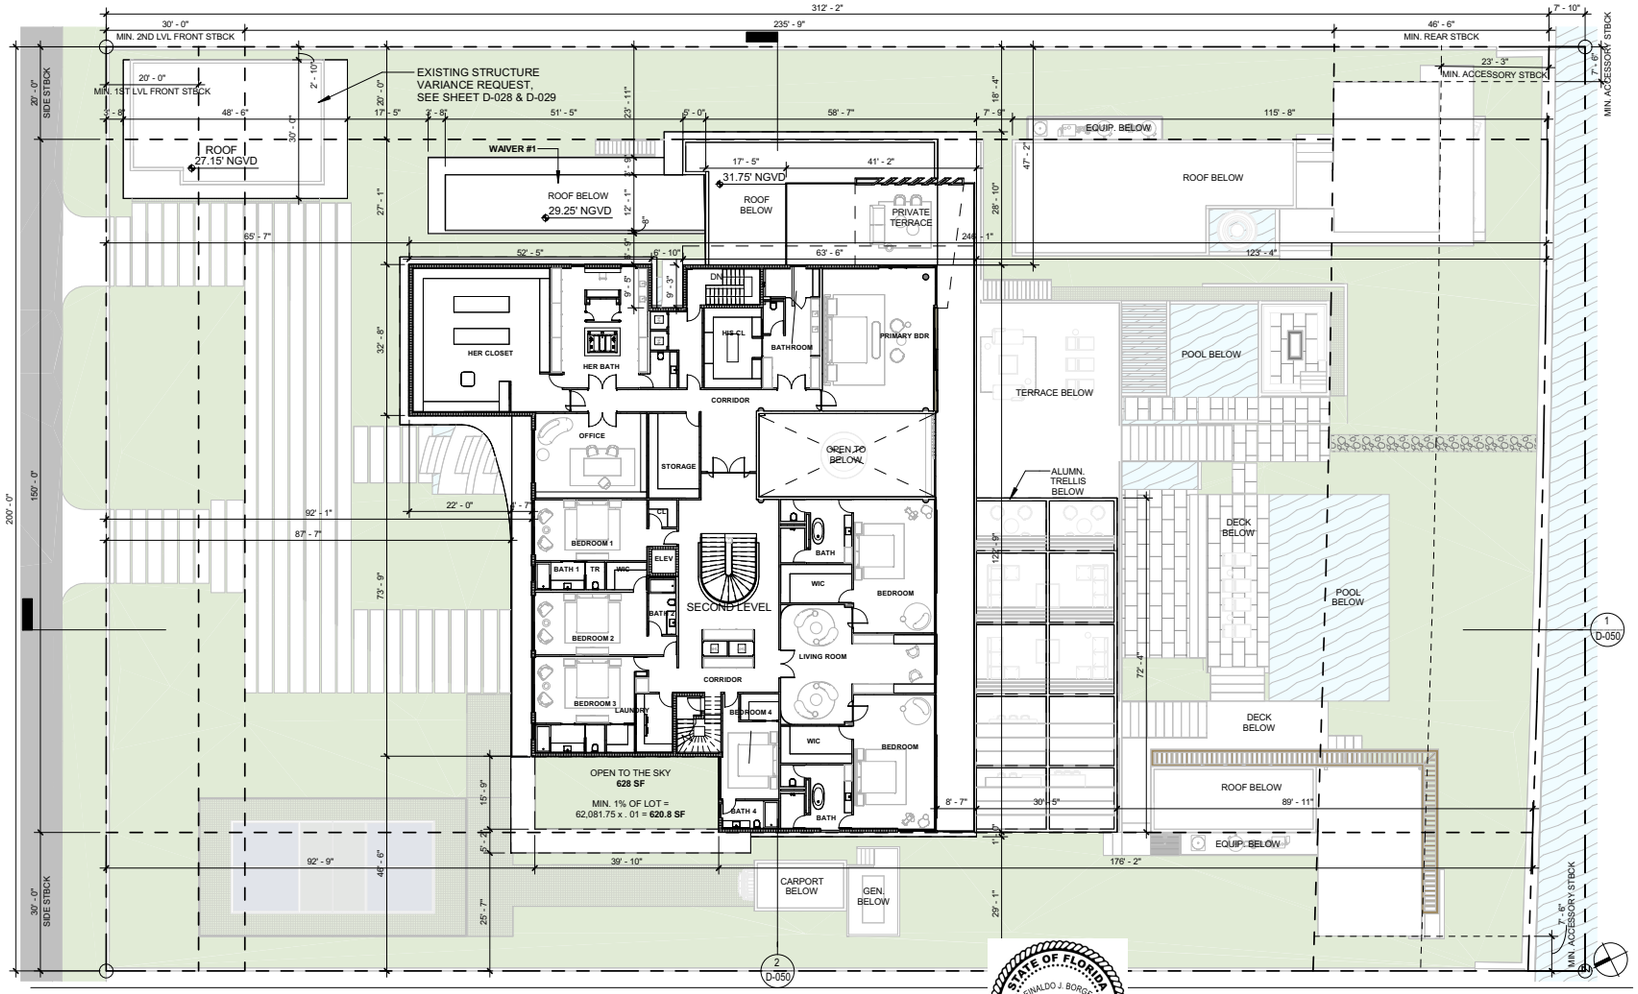

borges architects + associates

Copyright © 2024 Borges and Associates Architecture. All rights reserved.

PREVIOUSLY APPROVED UNDER D 26

STATE OF FLORIDA
REGISTERED ARCHITECT
REINALDO J. BORGES
2025.04.06 16:33:03-04'00'
AR0016290

94 PALM RESIDENCE

SECOND LEVEL FOOR PLAN

SCALE: 3/64" = 1'-0" 04/04/2025

D-015

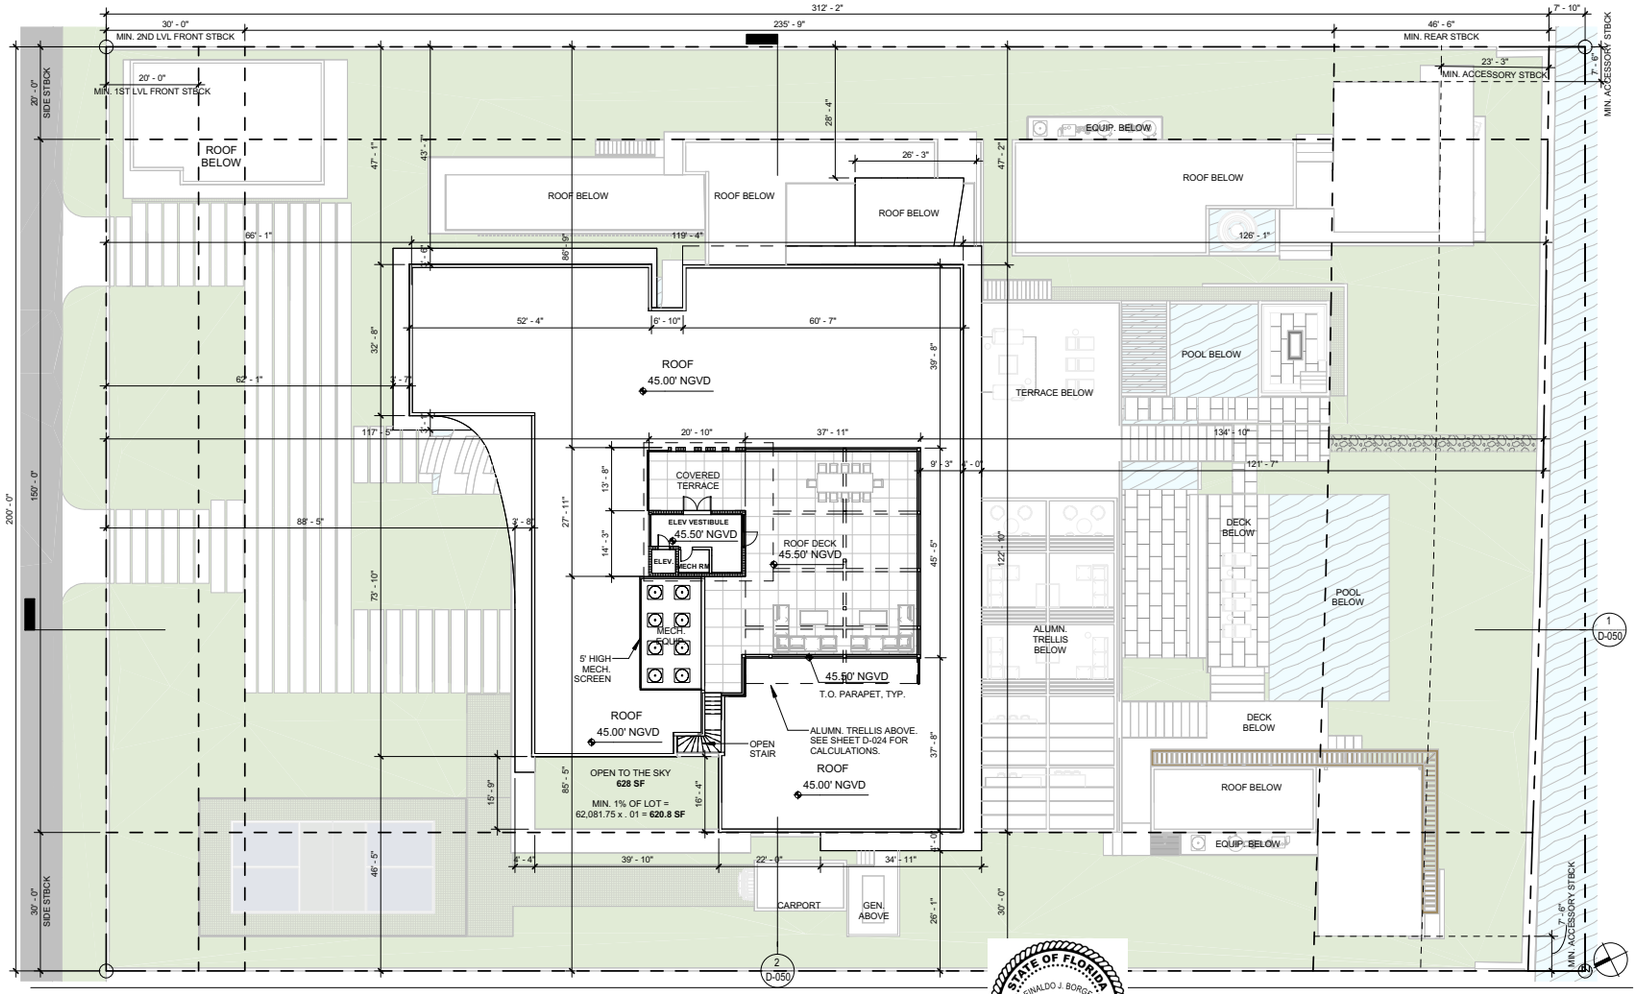

borges architects + associates

Copyright © 2024 Borges and Associates Architecture. All rights reserved.

PREVIOUSLY APPROVED UNDER D 26

STATE OF FLORIDA
REINALDO J. BORGES
2025.04.06 16:33:09-04'00'
AR0016290
REGISTERED ARCHITECT

94 PALM RESIDENCE

ROOF LEVEL FLOOR PLAN

SCALE: 3/64" = 1'-0" 04/04/2025

D-016

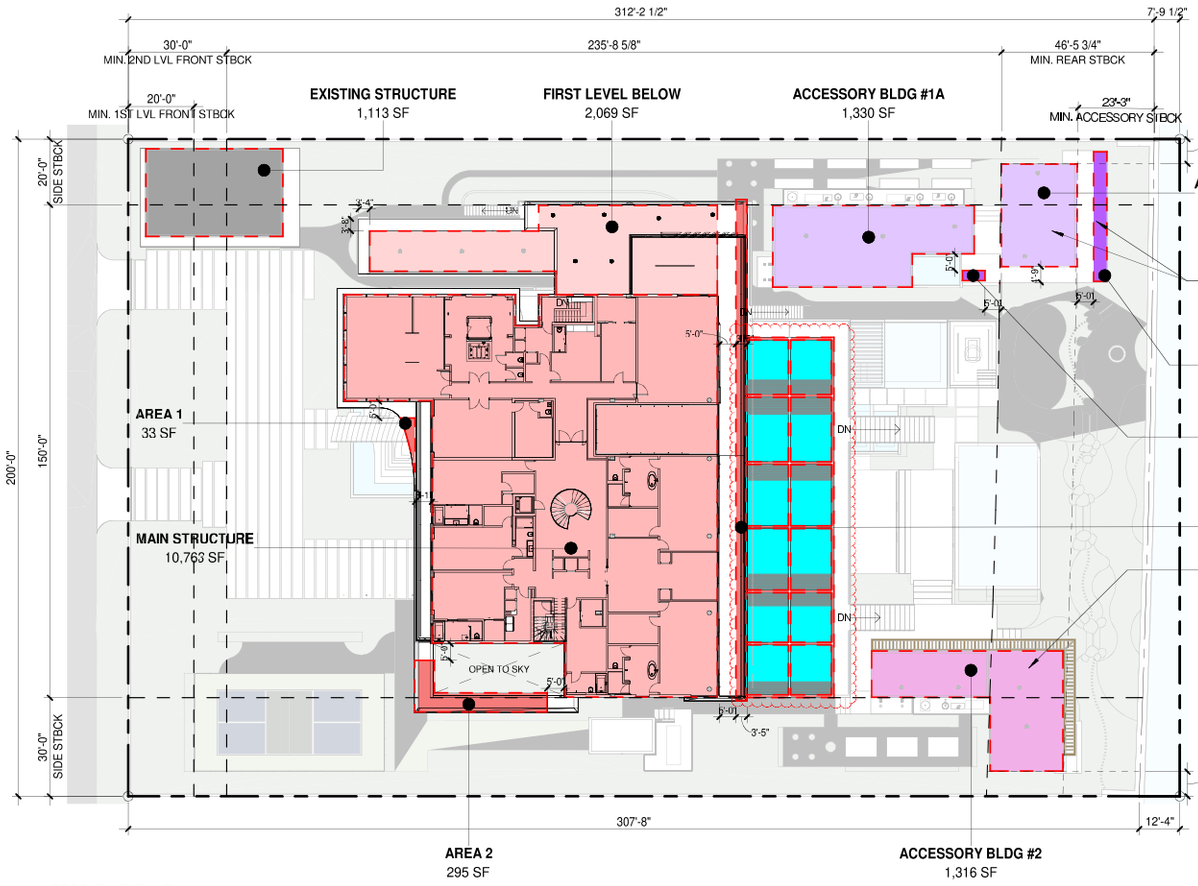

1 SECOND LEVEL - Dependent 1
1" = 30'-0"

MAXIMUM LOT COVERAGE (SF)		
LOT AREA = 62,081.75		
ALLOWABLE		
30% OF LOT AREA		
62,081.75 x .30 =	18,624.53	
PROVIDED		COLOR LEGEND
MAIN STRUCTURE	10,763	
COVERED AREA 1	33	
COVERED AREA 2	295	
COVERED AREA 3	778	
FIRST LEVEL BELOW	2,069	
ACCESSORY BLDG #1A	1,330	
ACCESSORY BLDG #1B	720	
COVERED AREA 4	21	
COVERED AREA 5	160	
ACCESSORY BLDG #2	1,316	
EXISTING STRUCTURE	1,113	
TOTAL	18,598	
	29.96%	
TRELLIS	2,604	
	4.19% OF LOT	
TOTAL WITH TRELLIS	21,202	
	34.15%	

borges architects + associates

Copyright © 2024 Borges and Associates Architecture, All rights reserved.

STATE OF FLORIDA
REINALDO J. BORGES
2025.04.06 16:33:16-04'00'
AR0016290
REGISTERED ARCHITECT

94 PALM RESIDENCE
LOT COVERAGE
SCALE: As indicated 04/04/2025

D-020

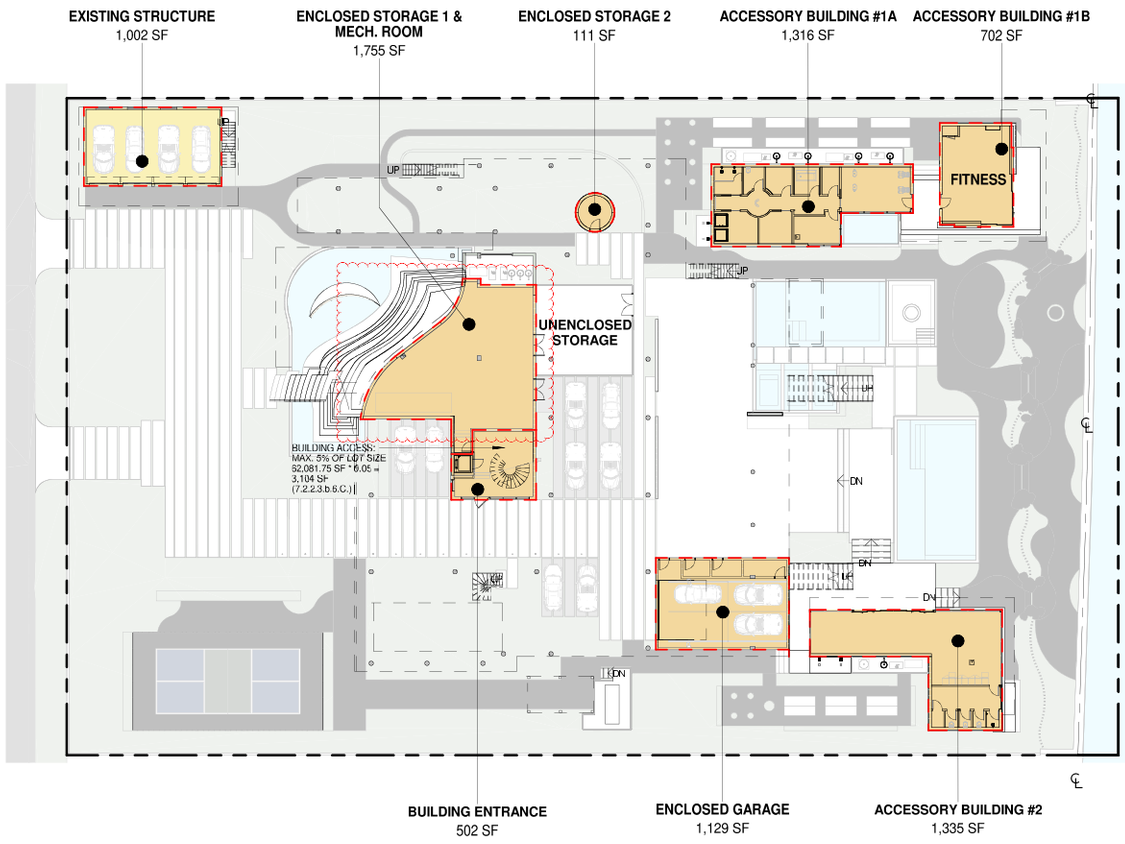

1 UNDERSTORY LEVEL
1" = 30'-0"

MAXIMUM UNIT SIZE (SF)	
LOT AREA = 62,081.75	
ALLOWABLE	
50% OF LOT AREA	
62,081.75 x .50 =	**31,040.88**
PROVIDED	
UNDERSTORY LEVEL	
BUILDING ENTRANCE	423
ENCLOSED STORAGE 1 & MECH.	1,755
ENCLOSED STORAGE 2	111
ENCLOSED GARAGE	1,129
ACCESSORY BLDG #1A	1,316
ACCESSORY BLDG #1B	702
ACCESSORY BLDG #2	1,335
EXISTING BLDG	1,002
TOTAL	7,773
FIRST LEVEL	
MAIN STRUCTURE	10,637
EXISTING BLDG	1,093
TOTAL	11,730
SECOND LEVEL	10,214
ROOF LEVEL	297
TOTAL	**30,014**
	48.35%
GARAGE CREDIT	-600.00
TOTAL	**29,414**
	47.38%

borges architects + associates
Copyright © 2024 Borges and Associates Architecture. All rights reserved.

STATE OF FLORIDA
REINALDO J. BORGES
2025.04.06 16:33:22-04'00'
AR0016290
REGISTERED ARCHITECT

94 PALM RESIDENCE
UNIT SIZE DIAGRAM
SCALE: As indicated 04/04/2025

D-021

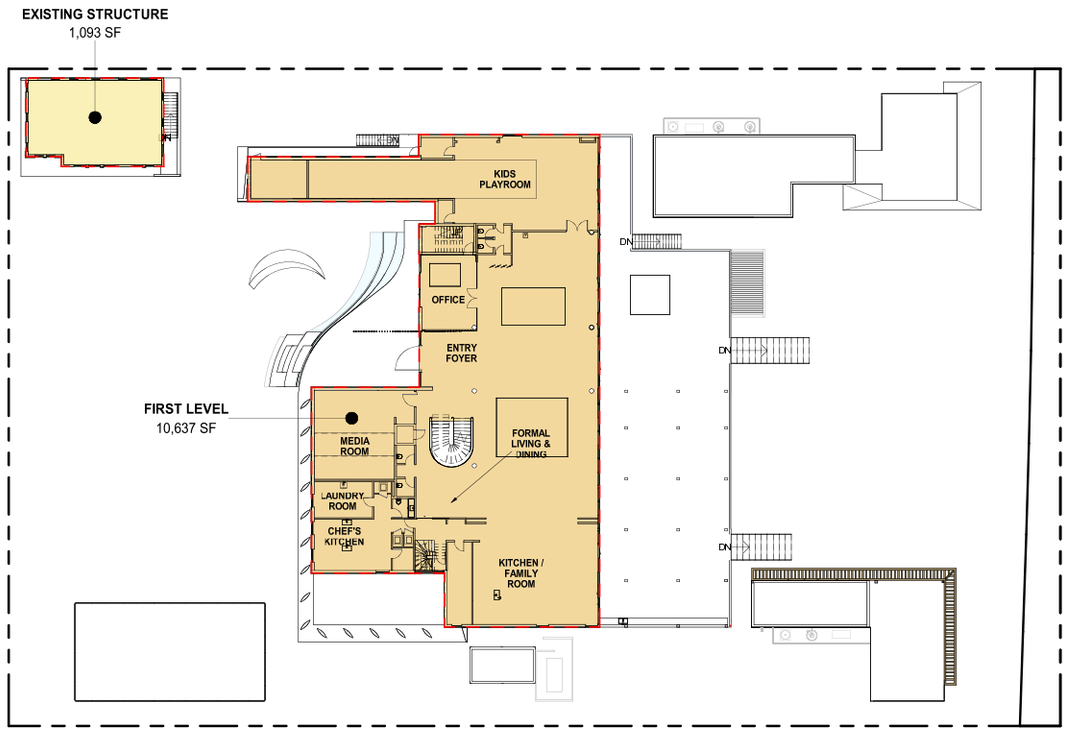

1 FIRST MAIN FLOOR
1" = 30'-0"

MAXIMUM UNIT SIZE (SF)	
LOT AREA = 62,081.75	
ALLOWABLE	
50% OF LOT AREA	
62,081.75 x .50 =	**31,040.88**
PROVIDED	
UNDERSTORY LEVEL	
BUILDING ENTRANCE	423
ENCLOSED STORAGE 1 & MECH.	1,755
ENCLOSED STORAGE 2	111
ENCLOSED GARAGE	1,129
ACCESSORY BLDG #1A	1,316
ACCESSORY BLDG #1B	702
ACCESSORY BLDG #2	1,335
EXISTING BLDG	1,002
TOTAL	7,773
FIRST LEVEL	
MAIN STRUCTURE	10,637
EXISTING BLDG	1,093
TOTAL	11,730
SECOND LEVEL	10,214
ROOF LEVEL	297
TOTAL	**30,014**
	48.35%
GARAGE CREDIT	-600.00
TOTAL	**29,414**
	47.38%

borges architects + associates

Copyright © 2024 Borges and Associates Architecture, All rights reserved.

STATE OF FLORIDA
REINALDO J. BORGES
2025.04.06 16:33:28-04'00'
AR0016290
REGISTERED ARCHITECT

N

94 PALM RESIDENCE
UNIT SIZE DIAGRAM
04/04/2025

D-022

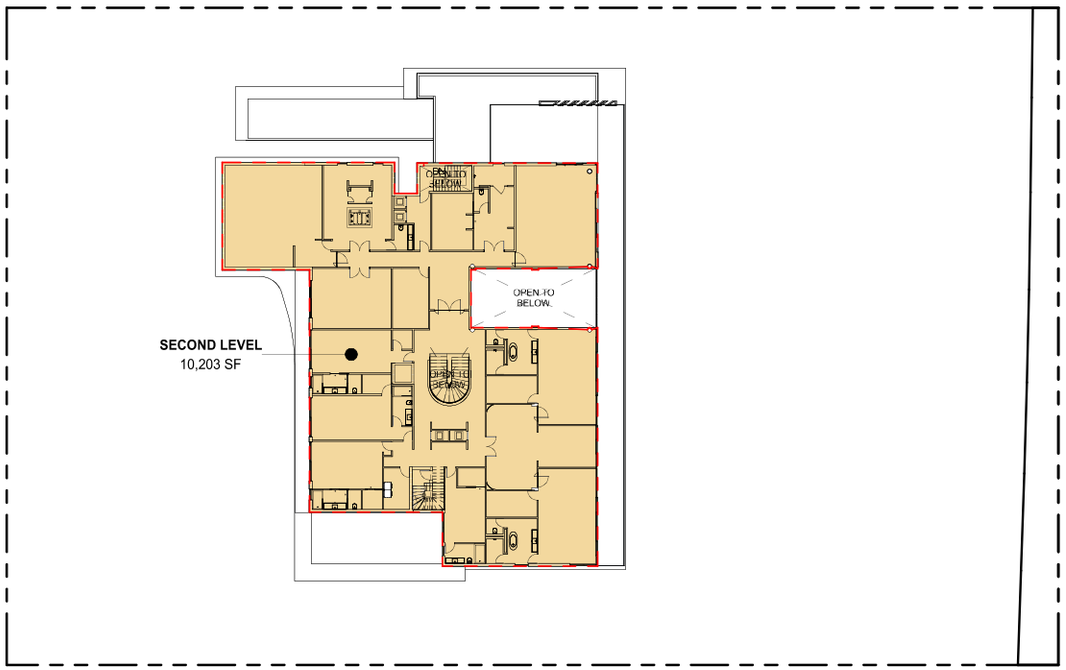

1 SECOND LEVEL
1" = 30'-0"

MAXIMUM UNIT SIZE (SF)	
LOT AREA = 62,081.75	
ALLOWABLE	
50% OF LOT AREA	
62,081.75 x .50 =	**31,040.88**
PROVIDED	
UNDERSTORY LEVEL	
BUILDING ENTRANCE	423
ENCLOSED STORAGE 1 & MECH.	1,755
ENCLOSED STORAGE 2	111
ENCLOSED GARAGE	1,129
ACCESSORY BLDG #1A	1,316
ACCESSORY BLDG #1B	702
ACCESSORY BLDG #2	1,335
EXISTING BLDG	1,002
TOTAL	7,773
FIRST LEVEL	
MAIN STRUCTURE	10,637
EXISTING BLDG	1,093
TOTAL	11,730
SECOND LEVEL	10,214
ROOF LEVEL	297
TOTAL	**30,014**
	48.35%
GARAGE CREDIT	-600.00
TOTAL	**29,414**
	47.38%

borges architects + associates
Copyright © 2024 Borges and Associates Architecture, All rights reserved.

STATE OF FLORIDA
REINALDO J. BORGES
2025.04.06 16:33:35-04'00'
AR0016290
REGISTERED ARCHITECT

N

94 PALM RESIDENCE
UNIT SIZE DIAGRAM
04/04/2025

D-023

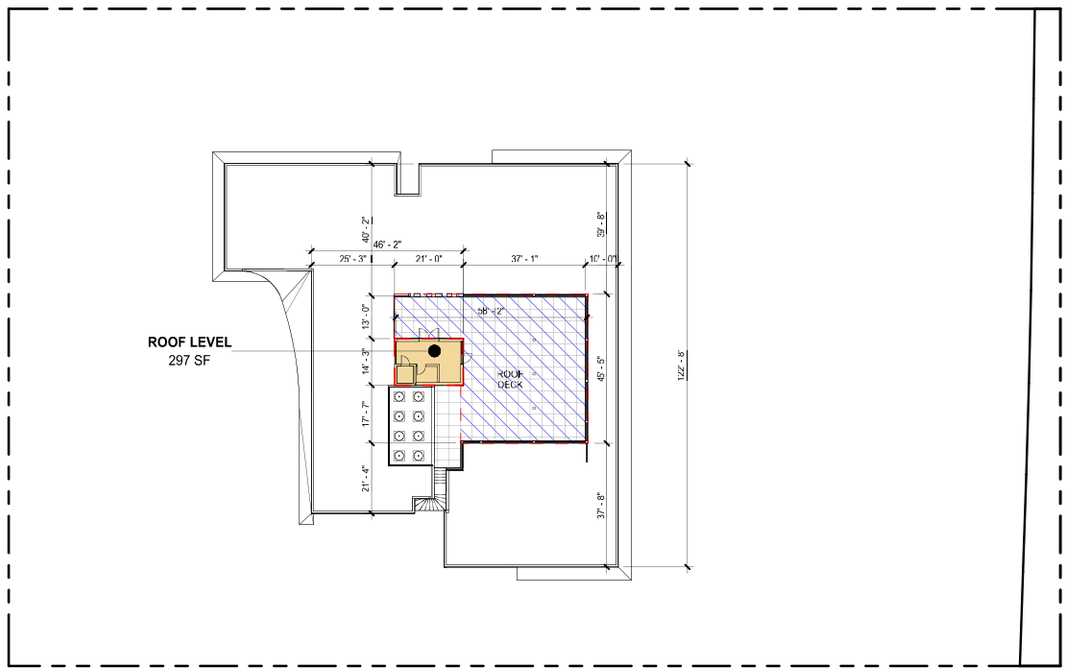

1 ROOF LEVEL
1" = 30'-0"

MAXIMUM UNIT SIZE (SF)	
LOT AREA = 62,081.75	
ALLOWABLE	
50% OF LOT AREA	
62,081.75 x .50 =	31,040.88
PROVIDED	
UNDERSTORY LEVEL	
BUILDING ENTRANCE	423
ENCLOSED STORAGE 1 & MECH.	1,755
ENCLOSED STORAGE 2	111
ENCLOSED GARAGE	1,129
ACCESSORY BLDG #1A	1,316
ACCESSORY BLDG #1B	702
ACCESSORY BLDG #2	1,335
EXISTING BLDG	1,002
TOTAL	7,773
FIRST LEVEL	
MAIN STRUCTURE	10,637
EXISTING BLDG	1,093
TOTAL	11,730
SECOND LEVEL	10,214
ROOF LEVEL	297
TOTAL	30,014
	48.35%
GARAGE CREDIT	-600.00
TOTAL	29,414
	47.38%

ROOF STANDARDS		
ALLOWABLE	PROVIDED	COLOR LEGEND
ROOF DECK AREA		
25% OF ENCLOSED FLOOR BELOW AREA OF LEVEL BELOW=10,214	2,113 SF PROVIDED	
10,214 SF x .25 = 2,553.5 SF ALLOWED	20.69%	
ROOF COVERED STRUCTURE		
20% OF ENCLOSED FLOOR BELOW AREA OF LVL BELOW = 10,214	2,023 SF PROVIDED	
10,214 SF x .20 = 2,042.8 SF ALLOWED	19.81%	

N

borges architects + associates
Copyright © 2024 Borges and Associates Architecture, All rights reserved.

STATE OF FLORIDA
REINALDO J. BORGES
2025.04.06 16:33:41-04'00'
AR0016290
REGISTERED ARCHITECT

94 PALM RESIDENCE
UNIT SIZE DIAGRAM
04/04/2025

D-024

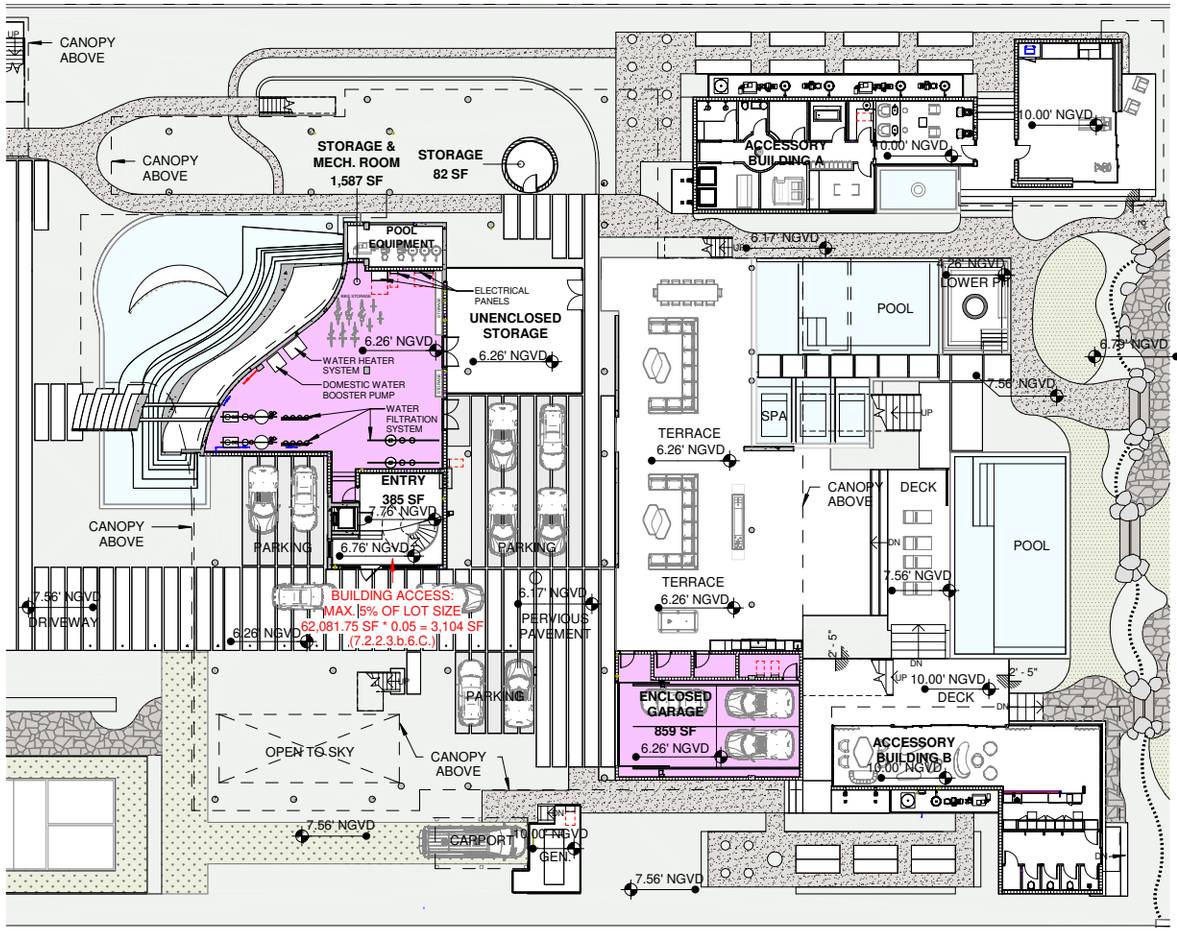

1 UNDERSTORY FLOOR PLAN DIAGRAM - VARIANCE 1

VARIANCE REQUEST 1:
Provide an enclosed, air-conditioned storage area within the understory.

LEGEND

PROPOSED AREA WITH CONC. SLAB

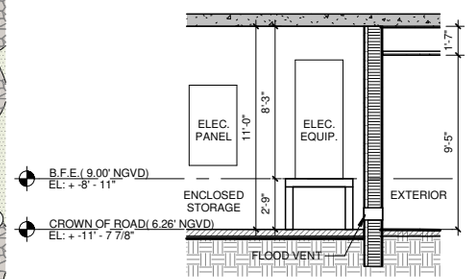

PER FBC-R322.1.6: EECTRICAL SYSTEMS, EQUIPMNETS, AND COMPONENTS TO BE LOCATED AT OR ABOVE BFE.

2 EQUIPMENT LOCATION DIAGRAM

Copyright © 2024 Borges and Associates Architecture. All rights reserved.

STATE OF FLORIDA
REINALDO J. BORGES
2025.04.06 16:33:48-04'00'
AR0016290
REGISTERED ARCHITECT

94 PALM RESIDENCE
UNDERSTORY LEVEL DIAGRAM - VARIANCE 1
SCALE: As indicated 04/04/2025

D-32

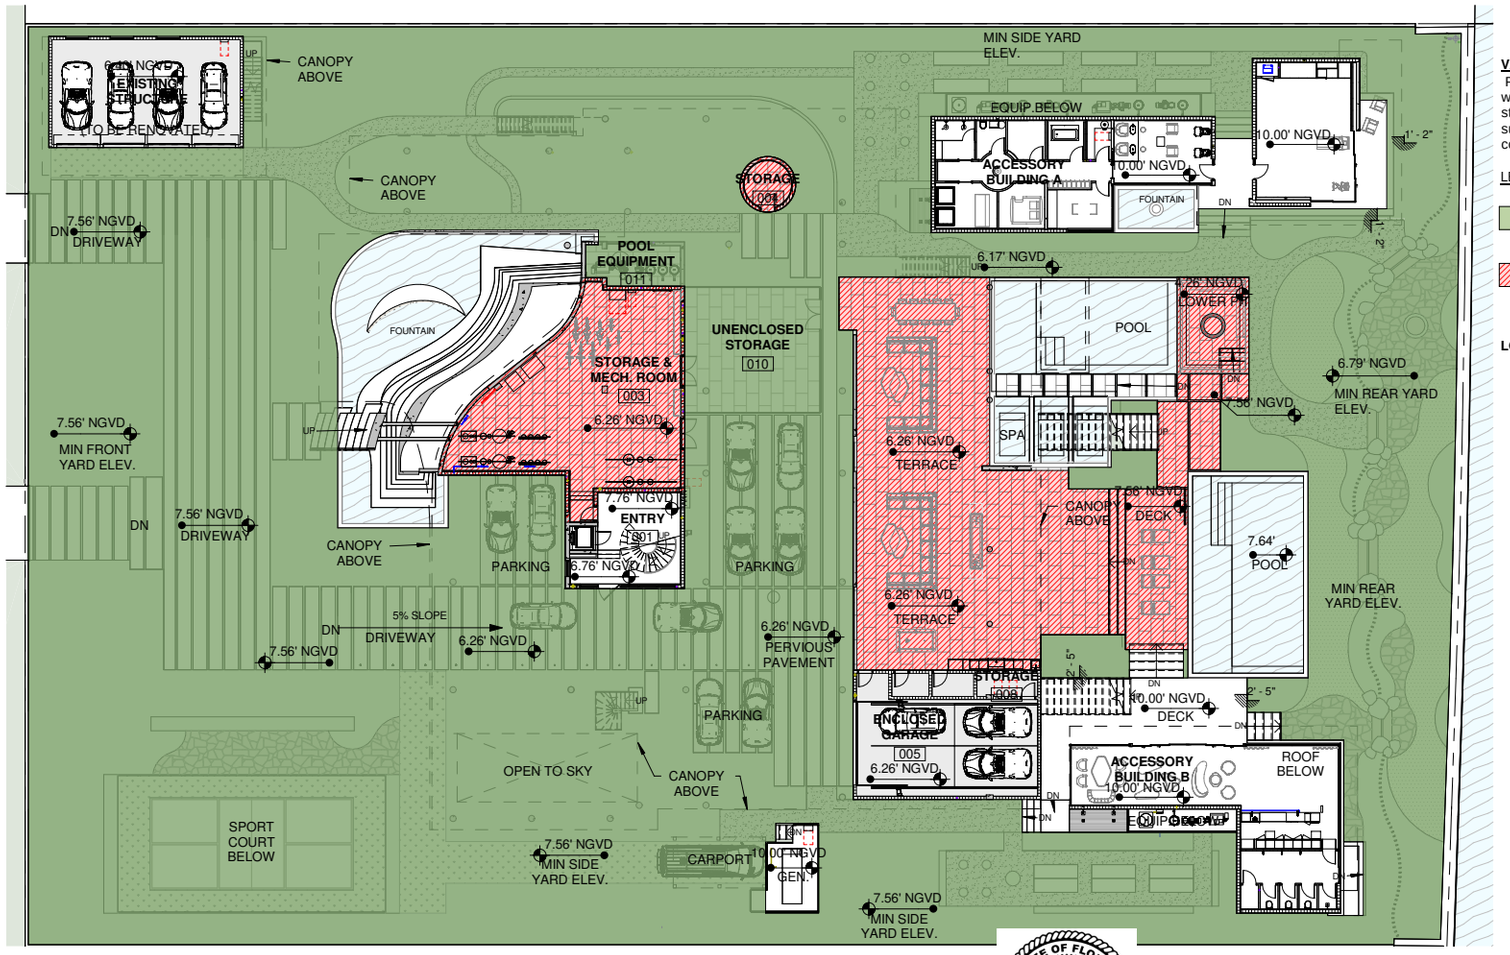

VARIANCE REQUEST 2:
Provide concrete area within the understory for structural purposes surrounding support columns and pool areas

LEGEND

PERVIOUS AREA
41,521 SF =
67% OF LOT

PROPOSED CONC. SLAB
6,119 SF =
9.7% OF LOT

LOT AREA: 62,081.75 SF

Copyright © 2024 Borges and Associates Architecture. All rights reserved.

STATE OF FLORIDA
REGINALDO J. BORGES
2025.04.06 16:33:54-04'00'
AR0016290
REGISTERED ARCHITECT

94 PALM RESIDENCE
UNDERSTORY LEVEL DIAGRAM - VARIANCE 2
SCALE: 3/64" = 1'-0" 04/04/2025

D-33.a

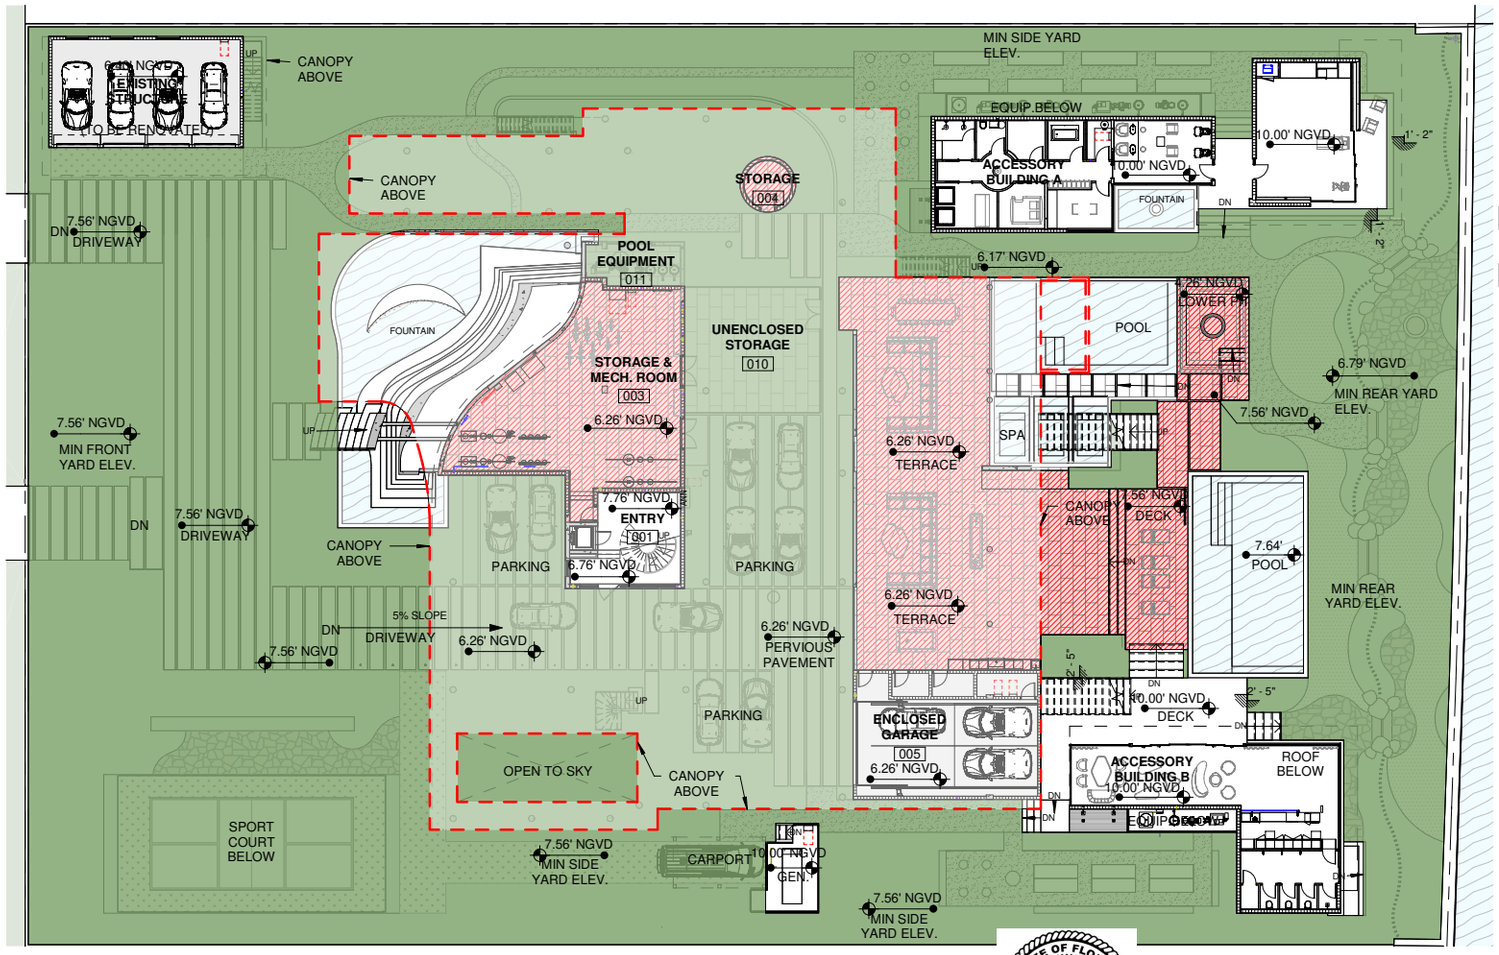

VARIANCE REQUEST 2:
Provide concrete area within the understory for structural purposes surrounding support columns and pool areas

LEGEND

PERVIOUS AREA
41,521 SF =
67% OF LOT

PROPOSED CONC. SLAB
6,119 SF =
9.7% OF LOT

LOT AREA: 62,081.75 SF

BUILDING ABOVE

borges architects + associates

Copyright © 2024 Borges and Associates Architecture. All rights reserved.

STATE OF FLORIDA
REINALDO J. BORGES
2025.04.06 16:34:00-04'00'
AR0016290
REGISTERED ARCHITECT

94 PALM RESIDENCE
UNDERSTORY LEVEL DIAGRAM - VARIANCE 2
SCALE: 3/64" = 1'-0" 04/04/2025

D-33.b

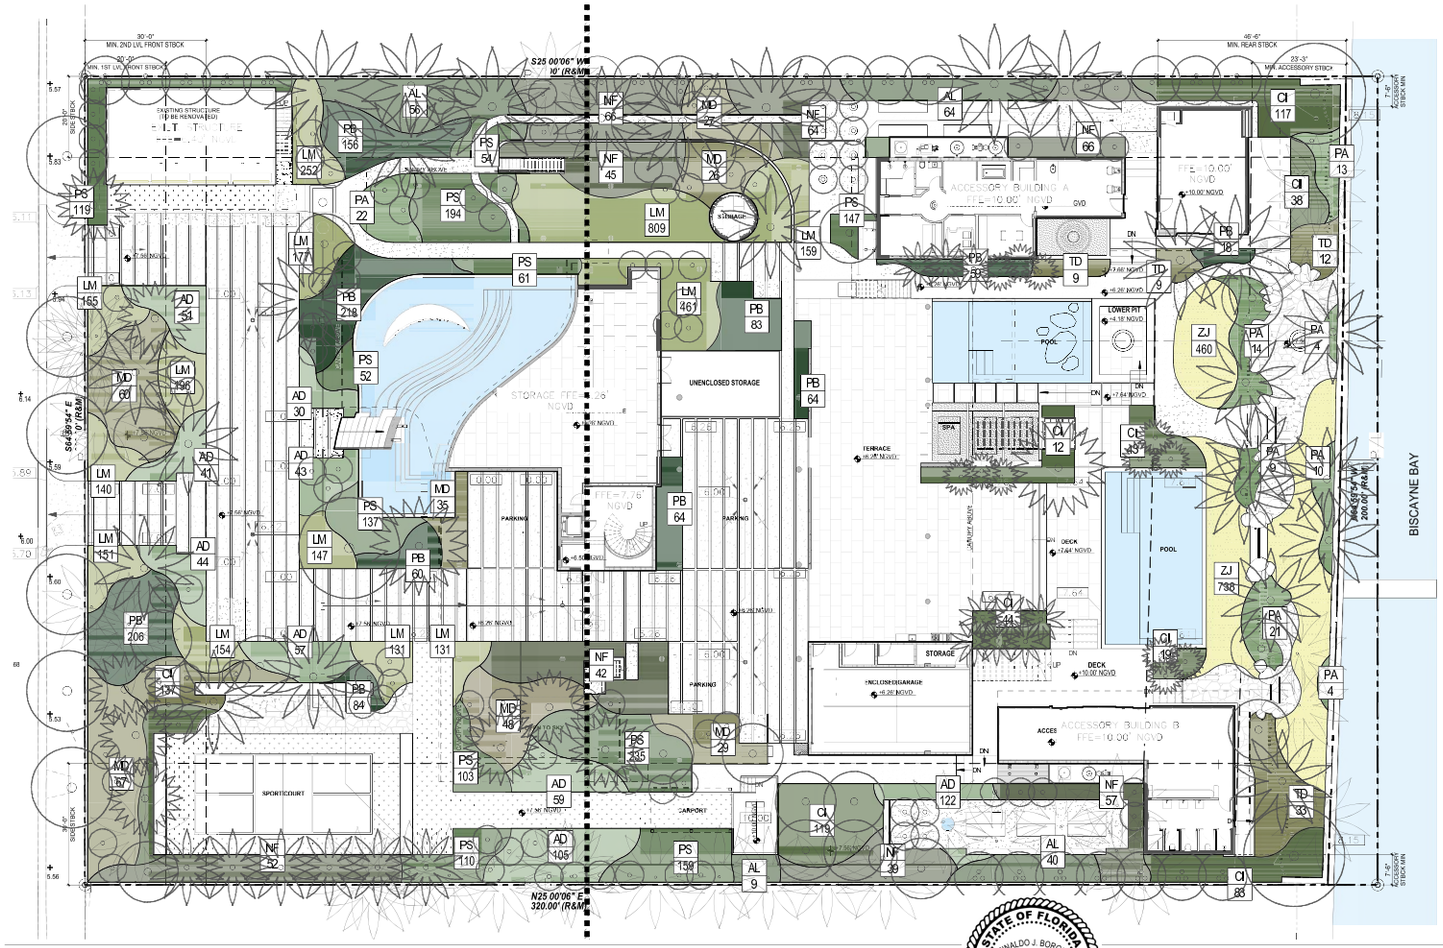

VARIANCE REQUEST 2:
Provide concrete area within the understory for structural purposes surrounding support columns and pool areas

borges architects + associates

Copyright © 2024 Borges and Associates Architecture, All rights reserved.

STATE OF FLORIDA
REGISTERED ARCHITECT
REINALDO J. BORGES
2025.04.06 16:34:07-04'00'
AR0016290

94 PALM RESIDENCE
UNDERSTORY LEVEL DIAGRAM - VARIANCE 2
SCALE: 04/04/2025

D-33.c

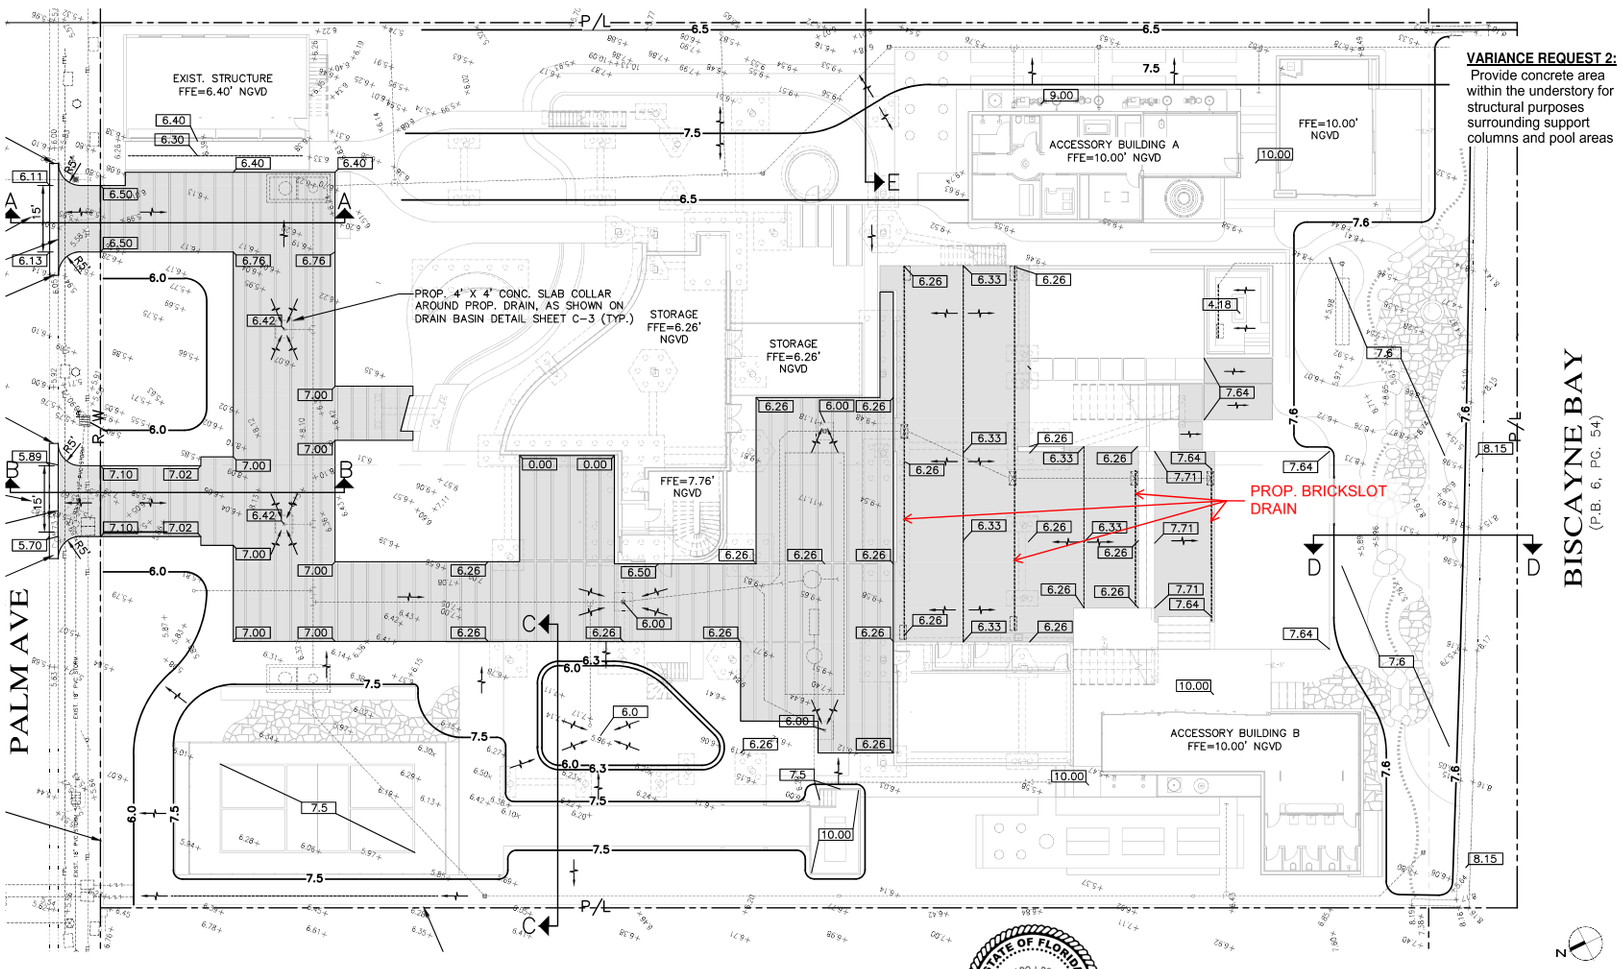

VARIANCE REQUEST 2:
Provide concrete area within the understory for structural purposes surrounding support columns and pool areas

borges architects + associates

Copyright © 2024 Borges and Associates Architecture, All rights reserved.

STATE OF FLORIDA
REINALDO J. BORGES
2025.04.06 16:34:13-04'00'
AR0016290
REGISTERED ARCHITECT

94 PALM RESIDENCE
UNDERSTORY LEVEL DIAGRAM - VARIANCE 2
04/04/2025

D-33.d

PAVER INSTALLATION DETAIL

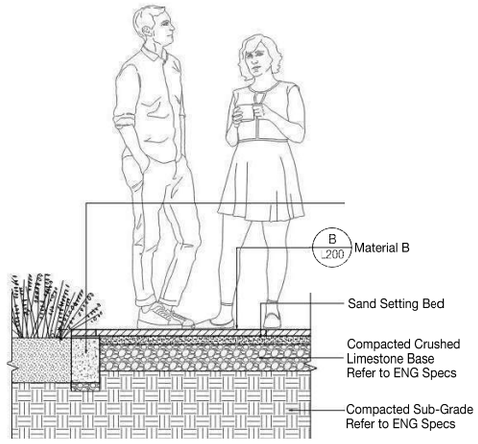

SECTION

VARIANCE REQUEST 2:
Provide concrete area within the understory for structural purposes surrounding support columns and pool areas

PAVER SETTLEMENT PHOTO

borges architects + associates
Copyright © 2024 Borges and Associates Architecture, All rights reserved.

STATE OF FLORIDA
REINALDO J. BORGES
2025.04.06 16:34:19-04'00'
AR0016290
REGISTERED ARCHITECT

94 PALM RESIDENCE
UNDERSTORY LEVEL DIAGRAM - VARIANCE 2
04/04/2025

D-33.e

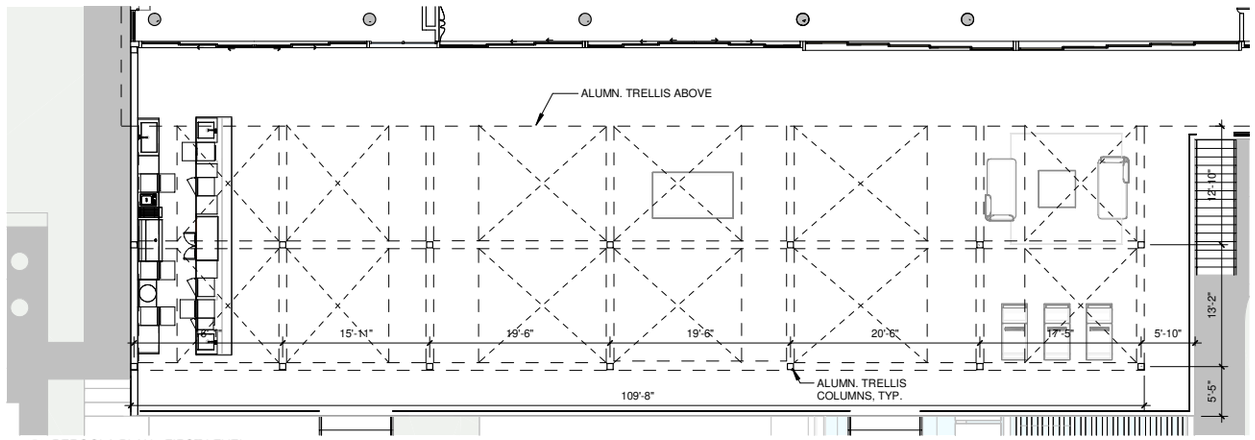

1 PERGOLA PLAN - FIRST LEVEL

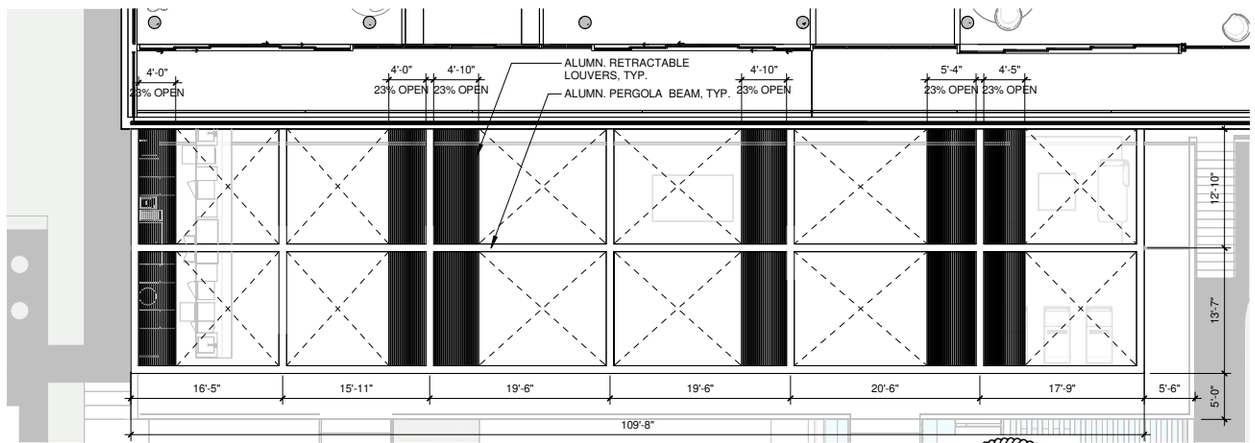

2 PERGOLA PLAN - SECOND LEVEL

VARIANCE REQUEST 3:
Exceed the maximum permitted lot coverage by 4.15% to provide an operable aluminum trellis, rather than a trellis with fabric covering, that exceeds a projection of five (5) feet from the exterior wall.

borges architects + associates

Copyright © 2024 Borges and Associates Architecture. All rights reserved.

STATE OF FLORIDA
REINALDO J. BORGES
2025.04.06 16:34:26-04'00'
AR0016290
REGISTERED ARCHITECT

94 PALM RESIDENCE
PERGOLA PLANS - VARIANCE 3
SCALE: 3/32" = 1'-0" 04/04/2025

D-34.a

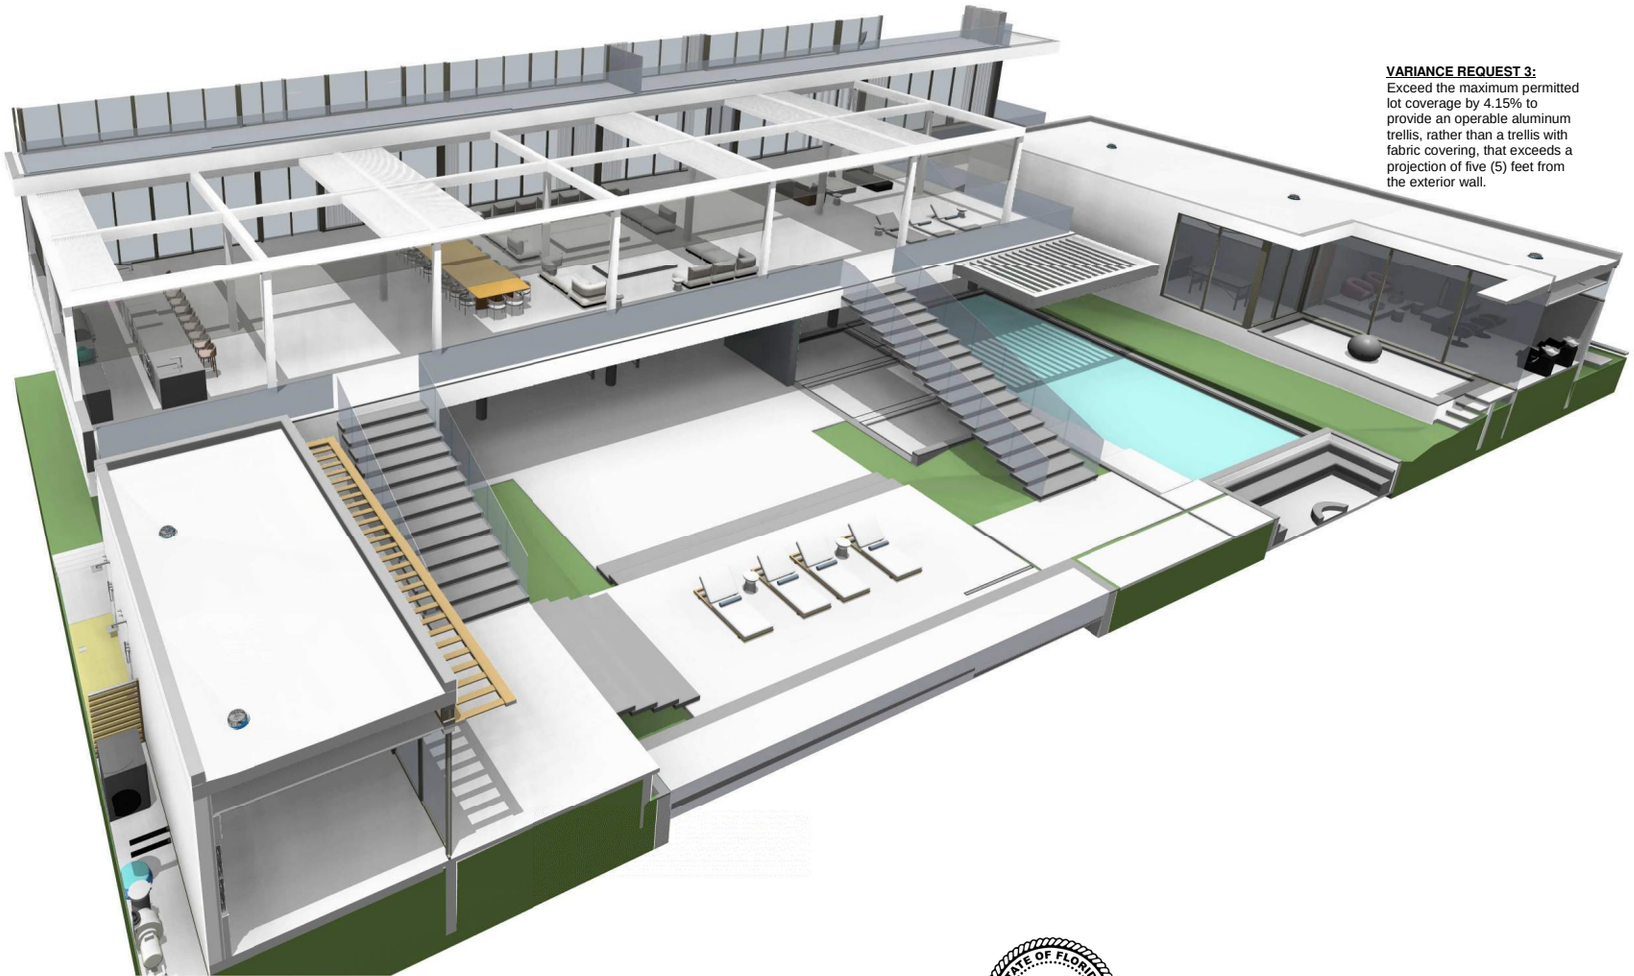

VARIANCE REQUEST 3:
Exceed the maximum permitted lot coverage by 4.15% to provide an operable aluminum trellis, rather than a trellis with fabric covering, that exceeds a projection of five (5) feet from the exterior wall.

borges architects + associates
Copyright © 2024 Borges and Associates Architecture. All rights reserved.

STATE OF FLORIDA
REINALDO J. BORGES
2025.04.06 16:34:32-04'00'
AR0016290
REGISTERED ARCHITECT

94 PALM RESIDENCE
PERGOLA PLANS - VARIANCE 3
04/04/2025

VARIANCE REQUEST 3:

Exceed the maximum permitted lot coverage by 4.15% to provide an operable aluminum trellis, rather than a trellis with fabric covering, that exceeds a projection of five (5) feet from the exterior wall.

STATE OF FLORIDA
REINALDO J. BORGES
2025.04.06 16:34:39-04'00'
AR0016290
REGISTERED ARCHITECT

borges architects + associates

Copyright © 2024 Borges and Associates Architecture. All rights reserved.

94 PALM RESIDENCE
PERGOLA RENDERINGS - VARIANCE 3
04/04/2025

D-34.c

VARIANCE REQUEST 3:

Exceed the maximum permitted lot coverage by 4.15% to provide an operable aluminum trellis, rather than a trellis with fabric covering, that exceeds a projection of five (5) feet from the exterior wall.

PERGOLA WITH FABRIC ENCLOSURE

borges architects + associates

Copyright © 2024 Borges and Associates Architecture. All rights reserved.

STATE OF FLORIDA
REINALDO J. BORGES
2025.04.06 16:34:45-04'00'
AR0016290
REGISTERED ARCHITECT

94 PALM RESIDENCE
PERGOLA RENDERINGS - VARIANCE 3
04/04/2025

ALUMINIUM PERGOLA DETAILS

Fully Closed

Retracted

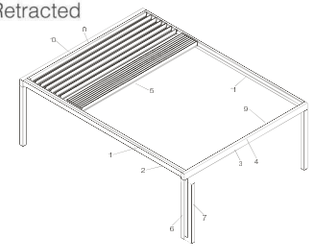

Side Elevation

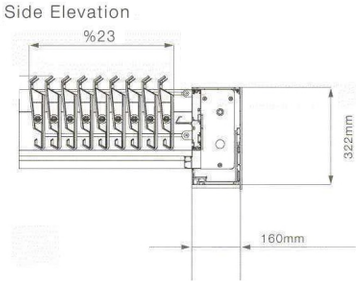

Retracted & Tilted

FABRIC PERGOLA DETAILS

Fully Closed

Retracted

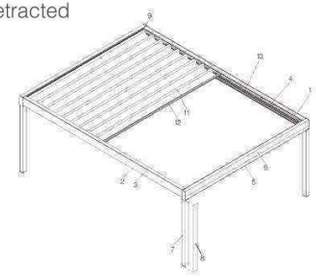

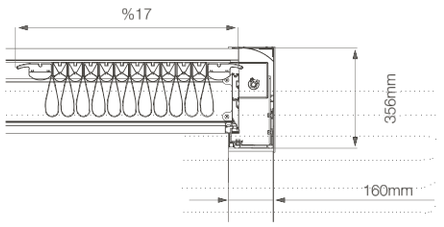

VARIANCE REQUEST 3:

Exceed the maximum permitted lot coverage by 4.15% to provide an operable aluminum trellis, rather than a trellis with fabric covering, that exceeds a projection of five (5) feet from the exterior wall.

borges architects + associates
Copyright © 2024 Borges and Associates Architecture, All rights reserved.

STATE OF FLORIDA · REINALDO J. BORGES · 2025.04.06 16:34:51-04'00' · AR0016290 · REGISTERED ARCHITECT

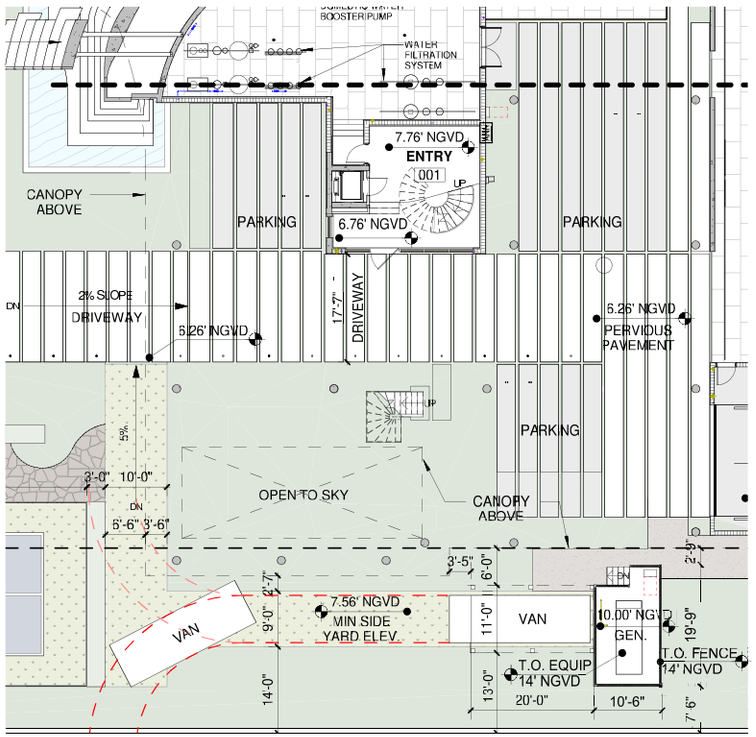

ORIGINAL DRB PLAN

MECHANICAL EQUIPMENT AND SCREENING ELEMENT TO BE PROVIDED AT A MAXIMUM ELEVATION OF 14' NGVD (B.F.E. 9' +5')

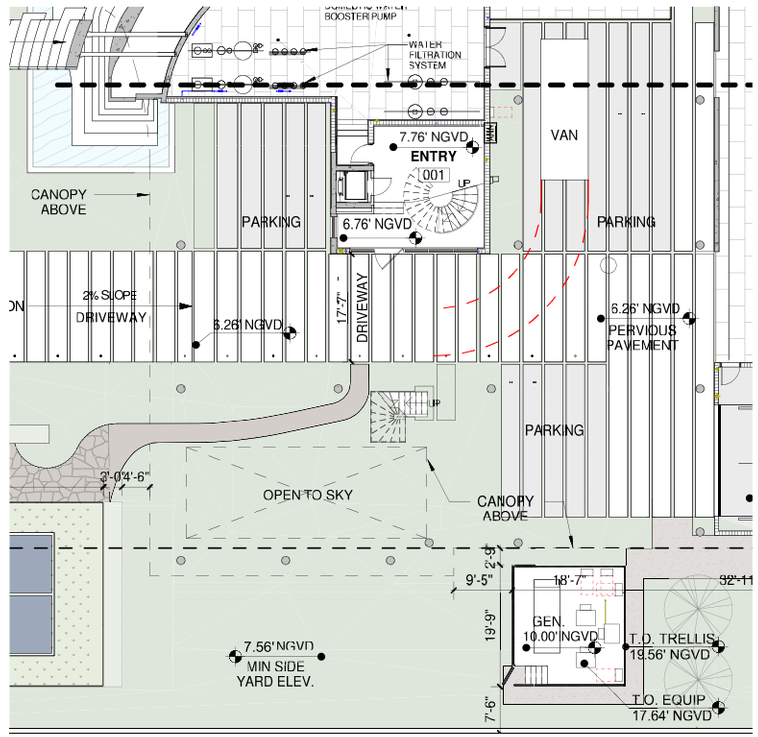

VARIANCE REQUEST

PROPOSED HEIGHT OF NEW MECHANICAL EQUIPMENT TO BE 17.64' NGVD
PROPOSED HEIGHT OF SCREENING ELEMENT AND TRELLIS TO BE 19.56' NGVD

STATE OF FLORIDA
REINALDO J. BORGES
2025.04.06 16:34:58-04'00'
AR0016290
REGISTERED ARCHITECT

N

borges architects + associates

Copyright © 2024 Borges and Associates Architecture, All rights reserved.

94 PALM RESIDENCE
DIAGRAM - VARIANCE 4
04/04/2025

D-35.a

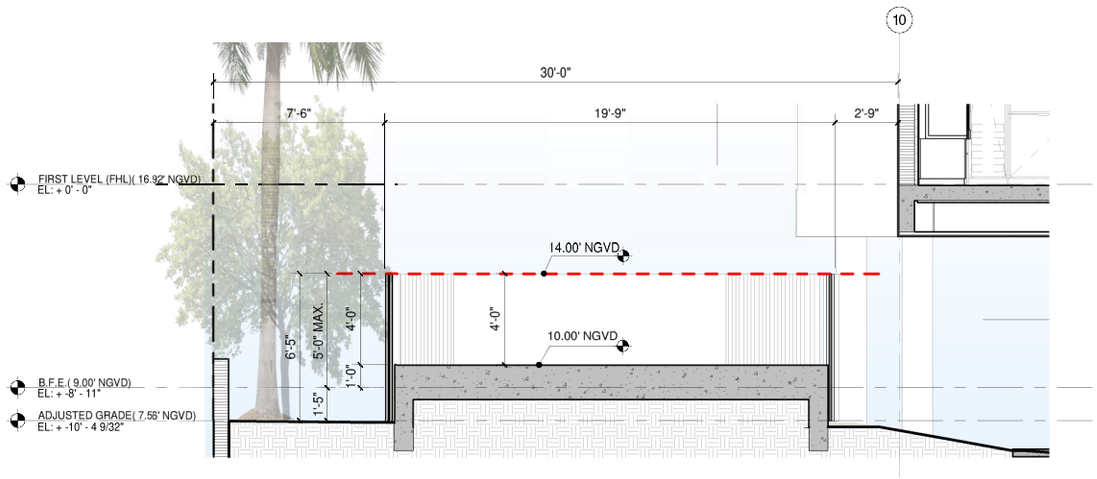

ORIGINAL DRB PLAN

MECHANICAL EQUIPMENT AND SCREENING ELEMENT TO BE PROVIDED AT A MAXIMUM ELEVATION OF 14' NGVD (B.F.E. 9' +5')

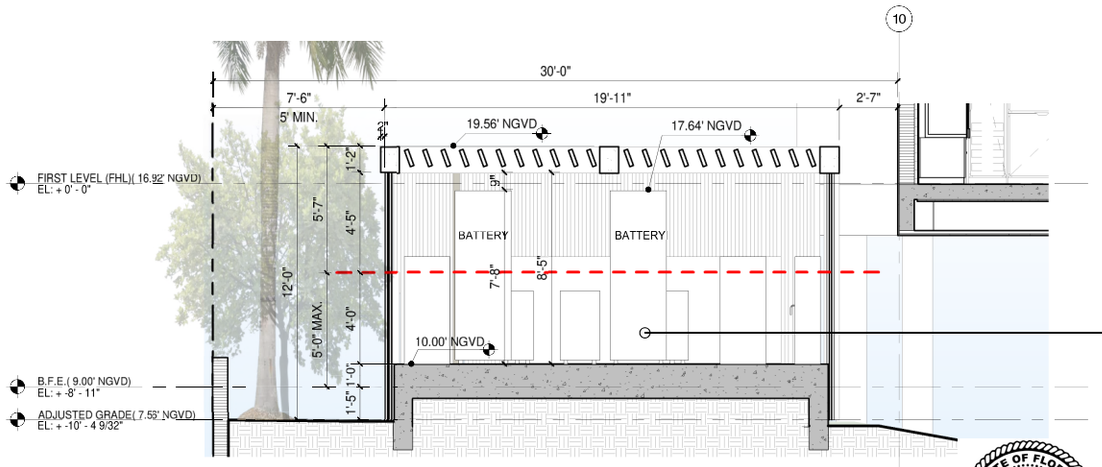

VARIANCE REQUEST

PROPOSED HEIGHT OF NEW MECHANICAL EQUIPMENT TO BE 17.64' NGVD
PROPOSED HEIGHT OF SCREENING ELEMENT AND TRELLIS TO BE 19.56' NGVD

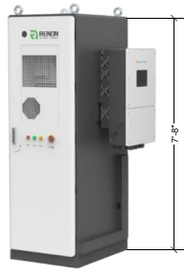

PROPOSED SOLAR PANEL BATTERY

STATE OF FLORIDA
REGISTERED ARCHITECT
REINALDO J. BORGES
2025.04.06 16:35:04-04'00'
AR0016290

borges architects + associates

Copyright © 2024 Borges and Associates Architecture. All rights reserved.

94 PALM RESIDENCE
DIAGRAM - VARIANCE 4
04/04/2025

D-35.b

ORIGINAL DRB PLAN

MECHANICAL EQUIPMENT AND SCREENING ELEMENT TO BE
PROVIDED AT A MAXIMUM ELEVATION OF 14' NGVD (B.F.E. 9' +5')

VARIANCE REQUEST

PROPOSED HEIGHT OF NEW MECHANICAL EQUIPMENT TO BE 17.64' NGVD
PROPOSED HEIGHT OF SCREENING ELEMENT AND TRELLIS TO BE 19.56' NGVD

borges architects + associates

Copyright © 2024 Borges and Associates Architecture, All rights reserved.

STATE OF FLORIDA
REINALDO J. BORGES
2025.04.06 16:35:11-04'00'
AR0016290
REGISTERED ARCHITECT

94 PALM RESIDENCE
DIAGRAM - VARIANCE 4
04/04/2025

D-35.c

ORIGINAL DRB PLAN

MECHANICAL EQUIPMENT AND SCREENING ELEMENT TO BE
PROVIDED AT A MAXIMUM ELEVATION OF 14' NGVD (B.F.E. 9' +5')

VARIANCE REQUEST

PROPOSED HEIGHT OF NEW MECHANICAL EQUIPMENT TO BE 17.64' NGVD
PROPOSED HEIGHT OF SCREENING ELEMENT AND TRELLIS TO BE 19.56' NGVD

STATE OF FLORIDA
REINALDO J. BORGES
2025.04.06 16:35:17-04'00'
AR0016290
REGISTERED ARCHITECT

borges architects + associates
Copyright © 2024 Borges and Associates Architecture, All rights reserved.

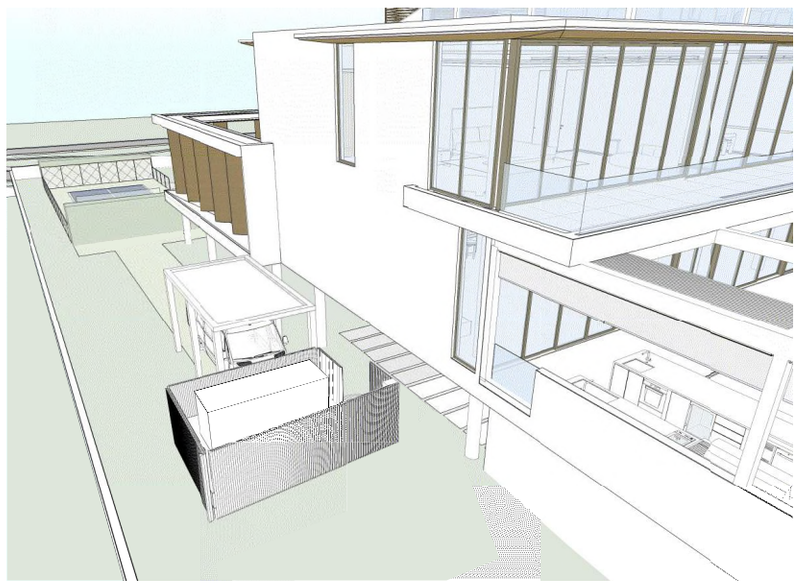

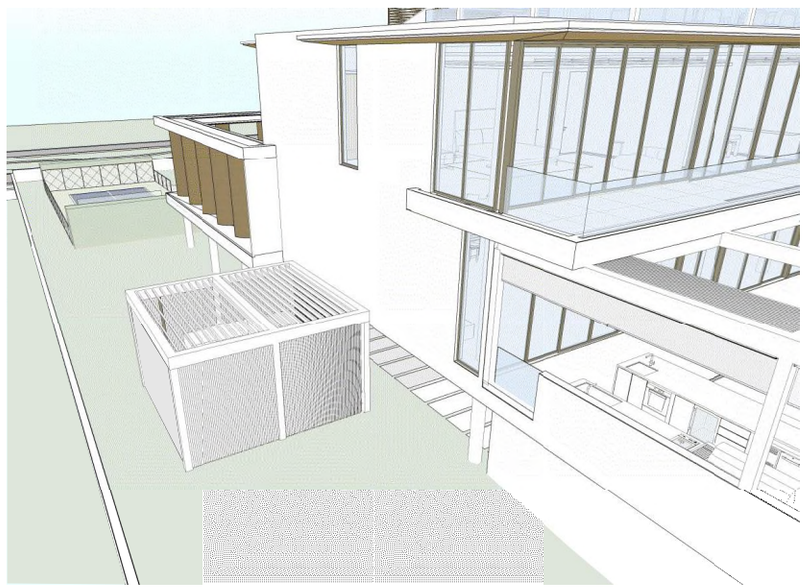

ORIGINAL DRB PLAN

MECHANICAL EQUIPMENT AND SCREENING ELEMENT TO BE
PROVIDED AT A MAXIMUM ELEVATION OF 14' NGVD (B.F.E. 9' +5')

VARIANCE REQUEST

PROPOSED HEIGHT OF NEW MECHANICAL EQUIPMENT TO BE 17.64' NGVD
PROPOSED HEIGHT OF SCREENING ELEMENT AND TRELLIS TO BE 19.56' NGVD

STATE OF FLORIDA
REINALDO J. BORGES
2025.04.06 16:35:24-04'00'
AR0016290
REGISTERED ARCHITECT

borges architects + associates

Copyright © 2024 Borges and Associates Architecture, All rights reserved.

PS-01
PAINTED SMOOTH STUCCO FINISH

VP-01
VENETIAN PLASTER FINISH

MT-01
METAL COLUMN COVER, BRUSHED BRONZE ALUMINIUM FINISH

ST-01
EXTERIOR TILE CLADDING LARGE FORMAT

ST-02
EXTERIOR STONE CLADDING LARGE FORMAT

ST-03
EXTERIOR TILE CLADDING SMALL FORMAT.

WD-01
CLADDED IN SOLID HARDWOOD

PD-01
PIVOT ALUMINIUM DOOR CLADDED IN HARDWOOD

MS-01
ALUMINIUM MECHANICAL SCREEN

GL-01
IMPACT GLAZING - CLEAR W/ BRONZE FRAME

GLR
IMPACT GLASS HANDRAIL - CLEAR

borges architects + associates

Copyright © 2024 Borges and Associates Architecture, All rights reserved.

PREVIOUSLY APPROVED UNDER D 26

STATE OF FLORIDA
REINALDO J. BORGES
2025.04.06 16:35:30-04'00'
AR0016290
REGISTERED ARCHITECT

94 PALM RESIDENCE
RENDERED NORTH ELEVATION
SCALE: 1/16" = 1'-0" 04/04/2025

D-040

PS-01
PAINTED SMOOTH STUCCO FINISH

ST-01
EXTERIOR TILE CLADDING LARGE FORMAT

ST-02
EXTERIOR STONE CLADDING LARGE FORMAT

ST-03
EXTERIOR TILE CLADDING SMALL FORMAT.

WD-01
CLADDED IN SOLID HARDWOOD

GL-01
IMPACT GLAZING - CLEAR W/ BRONZE FRAME

GLR
IMPACT GLASS HANDRAIL - CLEAR

WT
ALUMINIUM TRELLIS CLADDED IN WOOD

borges architects + associates
Copyright © 2024 Borges and Associates Architecture, All rights reserved.

PREVIOUSLY APPROVED UNDER D 26

STATE OF FLORIDA
REGISTERED ARCHITECT
REINALDO J. BORGES
2025.04.06 16:35:37-04'00'
AR0016290

94 PALM RESIDENCE
RENDERED SOUTH ELEVATION
SCALE: 1/16" = 1'-0" 04/04/2025

D-041

PS-01
PAINTED SMOOTH STUCCO FINISH

VP-01
VENETIAN PLASTER FINISH

ST-01
EXTERIOR TILE CLADDING LARGE FORMAT

ST-02
EXTERIOR STONE CLADDING LARGE FORMAT

ST-03
EXTERIOR TILE CLADDING SMALL FORMAT.

WD-01
CLADDED IN SOLID HARDWOOD

MS-01
ALUMINIUM MECHANICAL SCREEN

GL-01
IMPACT GLAZING - CLEAR W/ BRONZE FRAME

GLR
IMPACT GLASS HANDRAIL - CLEAR

borges architects + associates

Copyright © 2024 Borges and Associates Architecture, All rights reserved.

PREVIOUSLY APPROVED UNDER D 26

STATE OF FLORIDA
REINALDO J. BORGES
2025.04.06 16:35:43-04'00'
AR0016290
REGISTERED ARCHITECT

94 PALM RESIDENCE
RENDERED EAST ELEVATION
SCALE: 1/16" = 1'-0" 04/04/2025

D-042

PS-01
PAINTED SMOOTH STUCCO FINISH

MT-01
METAL COLUMN COVER, BRUSHED BRONZE ALUMINIUM FINISH

ST-01
EXTERIOR TILE CLADDING LARGE FORMAT

ST-02
EXTERIOR STONE CLADDING LARGE FORMAT

ST-03
EXTERIOR TILE CLADDING SMALL FORMAT.

WD-01
CLADDED IN SOLID HARDWOOD

MS-01
ALUMINIUM MECHANICAL SCREEN

MS-02
METAL SCREEN

GL-01
IMPACT GLAZING - CLEAR W/ BRONZE FRAME

GLR
IMPACT GLASS HANDRAIL - CLEAR

borges architects + associates

Copyright © 2024 Borges and Associates Architecture, All rights reserved.

PREVIOUSLY APPROVED UNDER D 26

STATE OF FLORIDA
REINALDO J. BORGES
2025.04.06 16:35:50-04'00'
AR0016290
REGISTERED ARCHITECT

94 PALM RESIDENCE
RENDERED WEST ELEVATION
SCALE: 1/16" = 1'-0" 04/04/2025

D-043

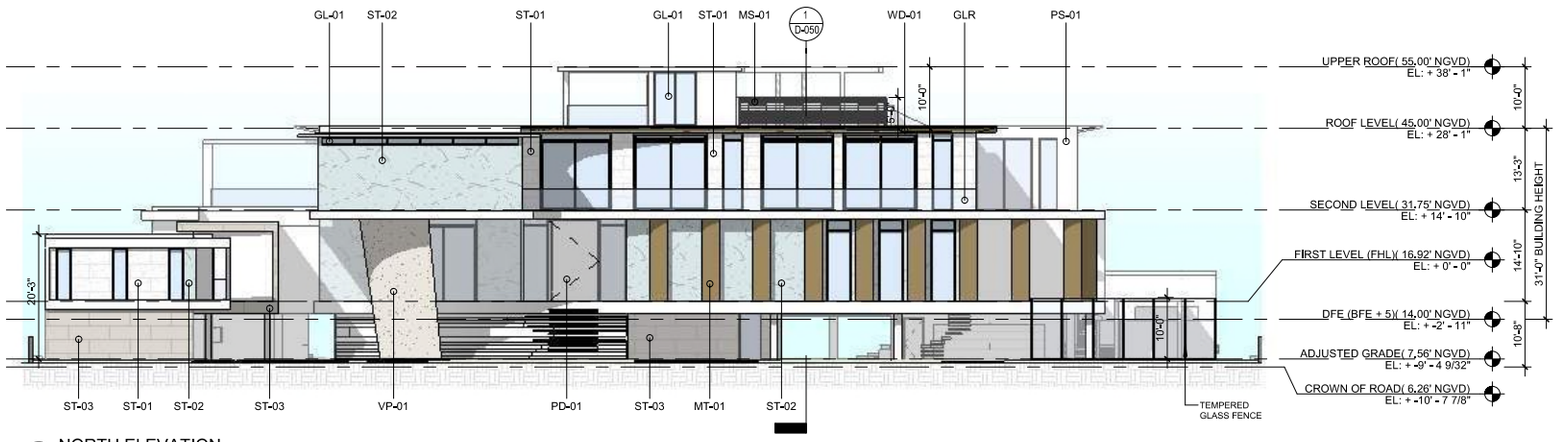

1 NORTH ELEVATION
1/16" = 1'-0"

PS-01
PAINTED SMOOTH STUCCO FINISH

VP-01
VENETIAN PLASTER FINISH

MT-01
METAL COLUMN COVER, BRUSHED BRONZE ALUMINIUM FINISH

ST-01
EXTERIOR TILE CLADDING LARGE FORMAT

ST-02
EXTERIOR STONE CLADDING LARGE FORMAT

ST-03
EXTERIOR TILE CLADDING SMALL FORMAT.

WD-01
CLADDED IN SOLID HARDWOOD

PD-01
PIVOT ALUMINIUM DOOR CLADDED IN HARDWOOD

MS-01
ALUMINIUM MECHANICAL SCREEN

GL-01
IMPACT GLAZING - CLEAR W/ BRONZE FRAME

GLR
IMPACT GLASS HANDRAIL - CLEAR

borges architects + associates
Copyright © 2024 Borges and Associates Architecture, All rights reserved.

PREVIOUSLY APPROVED UNDER D 26

STATE OF FLORIDA
REINALDO J. BORGES
2025.04.06 16:35:56-04'00'
AR0016290
REGISTERED ARCHITECT

94 PALM RESIDENCE
NORTH ELEVATION
SCALE: 1/16" = 1'-0" 04/04/2025

D-045

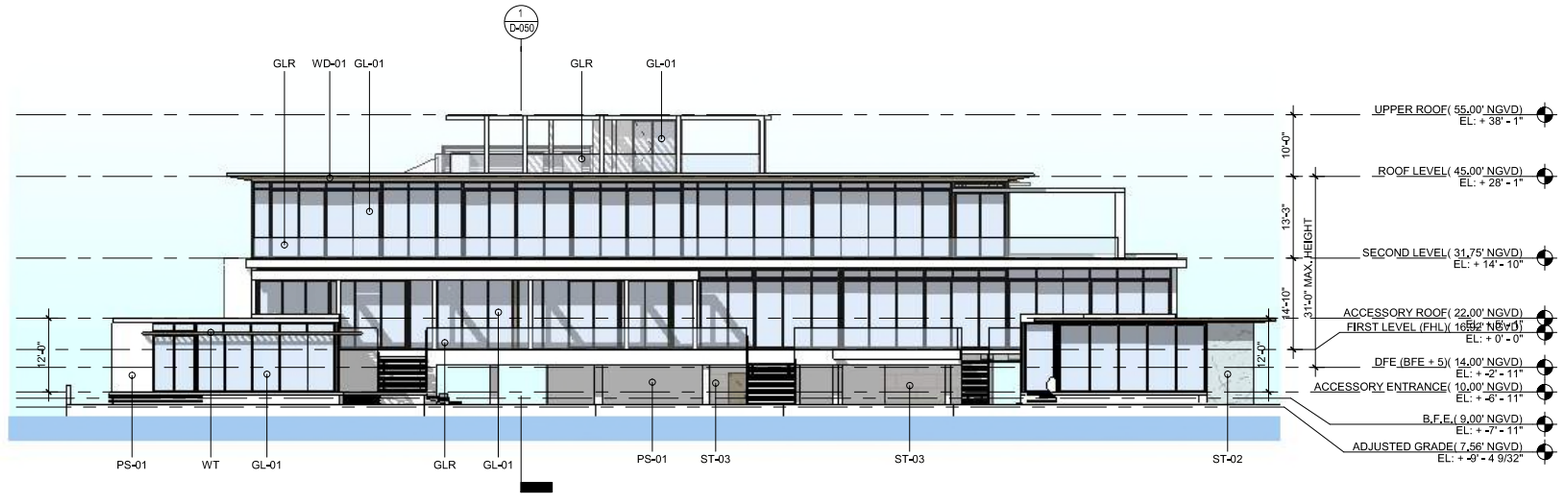

1 SOUTH ELEVATION
1/16" = 1'-0"

PS-01
PAINTED SMOOTH STUCCO FINISH

ST-01
EXTERIOR TILE CLADDING LARGE FORMAT

ST-02
EXTERIOR STONE CLADDING LARGE FORMAT

ST-03
EXTERIOR TILE CLADDING SMALL FORMAT.

WD-01
CLADDED IN SOLID HARDWOOD

GL-01
IMPACT GLAZING - CLEAR W/ BRONZE FRAME

GLR
IMPACT GLASS HANDRAIL - CLEAR

WT
ALUMINIUM TRELLIS CLADDED IN WOOD

borges architects + associates
Copyright © 2024 Borges and Associates Architecture, All rights reserved.

PREVIOUSLY APPROVED UNDER D 26

STATE OF FLORIDA
REINALDO J. BORGES
2025.04.06 16:36:03-04'00'
AR0016290
REGISTERED ARCHITECT

94 PALM RESIDENCE
SOUTH ELEVATION
SCALE: 1/16" = 1'-0" 04/04/2025

D-046

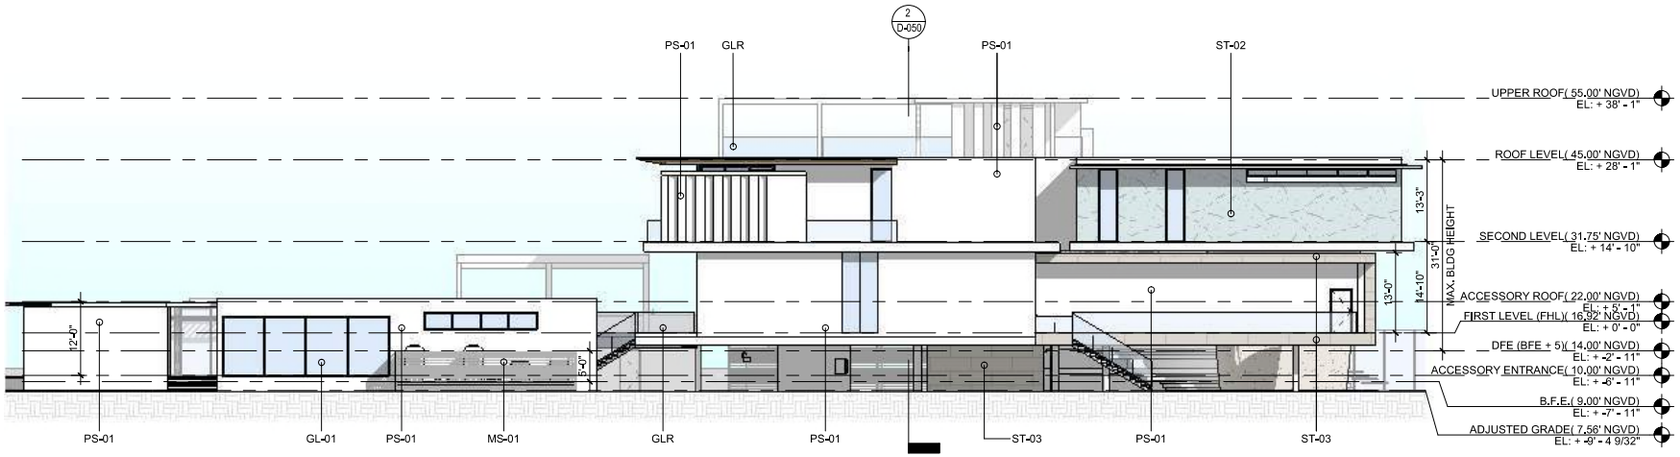

1 EAST ELEVATION
1/16" = 1'-0"

PS-01
PAINTED SMOOTH STUCCO FINISH

VP-01
VENETIAN PLASTER FINISH

ST-01
EXTERIOR TILE CLADDING LARGE FORMAT

ST-02
EXTERIOR STONE CLADDING LARGE FORMAT

ST-03
EXTERIOR TILE CLADDING SMALL FORMAT.

WD-01
CLADDED IN SOLID HARDWOOD

MS-01
ALUMINIUM MECHANICAL SCREEN

GL-01
IMPACT GLAZING - CLEAR W/ BRONZE FRAME

GLR
IMPACT GLASS HANDRAIL - CLEAR

borges architects + associates

Copyright © 2024 Borges and Associates Architecture, All rights reserved.

PREVIOUSLY APPROVED UNDER D 26

STATE OF FLORIDA
REGISTERED ARCHITECT
REINALDO J. BORGES
2025.04.06 16:36:09-04'00'
AR0016290

94 PALM RESIDENCE
EAST ELEVATION
SCALE: 1/16" = 1'-0" 04/04/2025

D-047

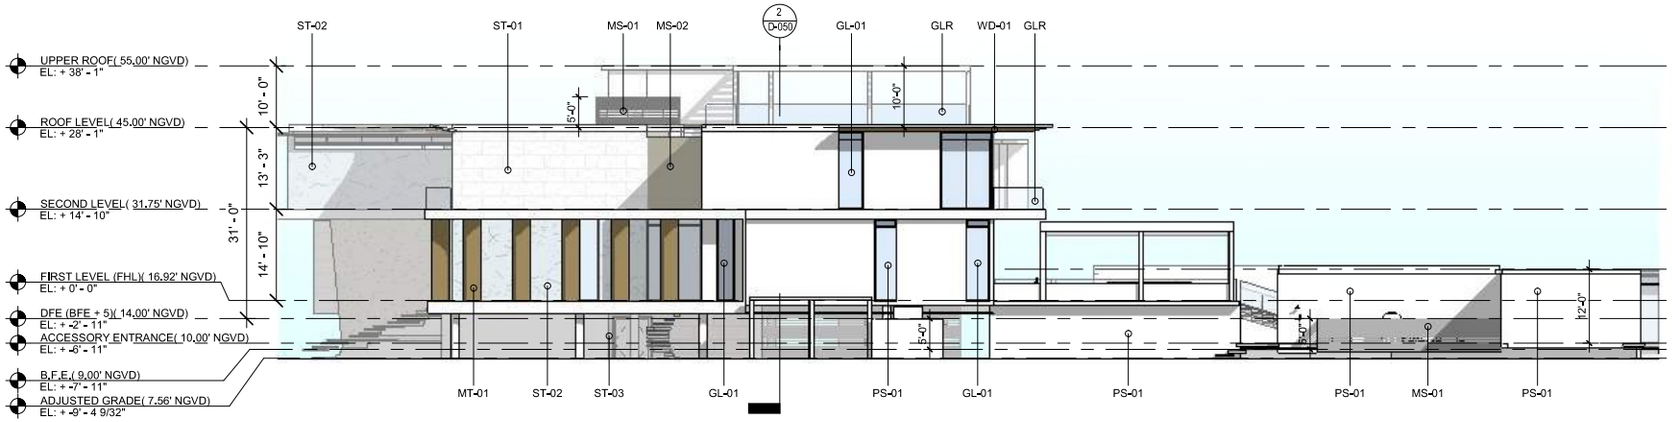

1 WEST ELEVATION
1/16" = 1'-0"

PS-01
PAINTED SMOOTH STUCCO FINISH

MT-01
METAL COLUMN COVER, BRUSHED BRONZE ALUMINIUM FINISH

ST-01
EXTERIOR TILE CLADDING LARGE FORMAT

ST-02
EXTERIOR STONE CLADDING LARGE FORMAT

ST-03
EXTERIOR TILE CLADDING SMALL FORMAT.

WD-01
CLADDED IN SOLID HARDWOOD

MS-01
ALUMINIUM MECHANICAL SCREEN

MS-02
METAL SCREEN

GL-01
IMPACT GLAZING - CLEAR W/ BRONZE FRAME

GLR
IMPACT GLASS HANDRAIL - CLEAR

borges architects + associates

Copyright © 2024 Borges and Associates Architecture, All rights reserved.

PREVIOUSLY APPROVED UNDER D 26

STATE OF FLORIDA
REGISTERED ARCHITECT
REINALDO J. BORGES
2025.04.06 16:36:16-04'00'
AR0016290

94 PALM RESIDENCE
WEST ELEVATION
SCALE: 1/16" = 1'-0" 04/04/2025

D-048

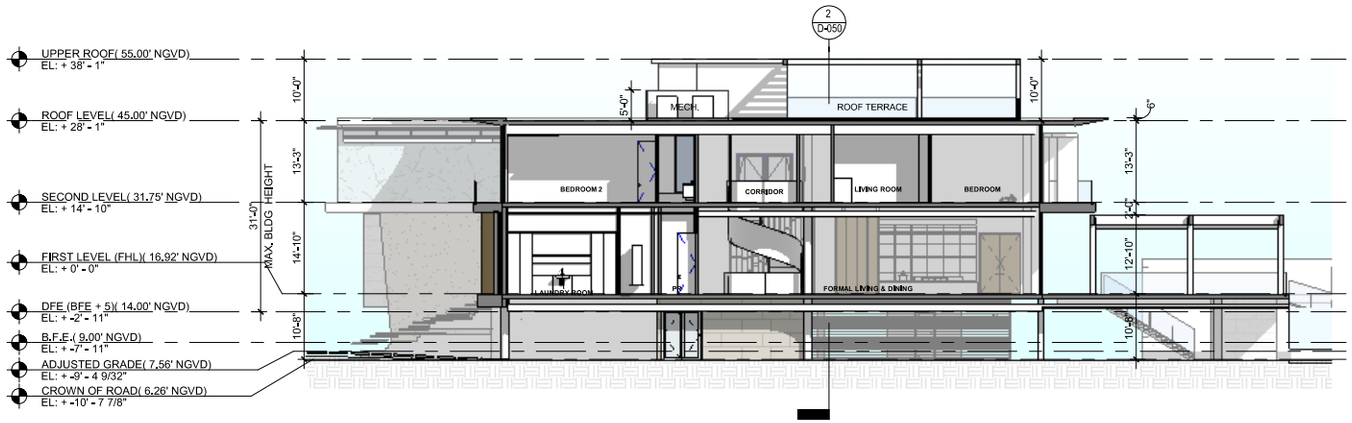

1 Section 2
1/16" = 1'-0"

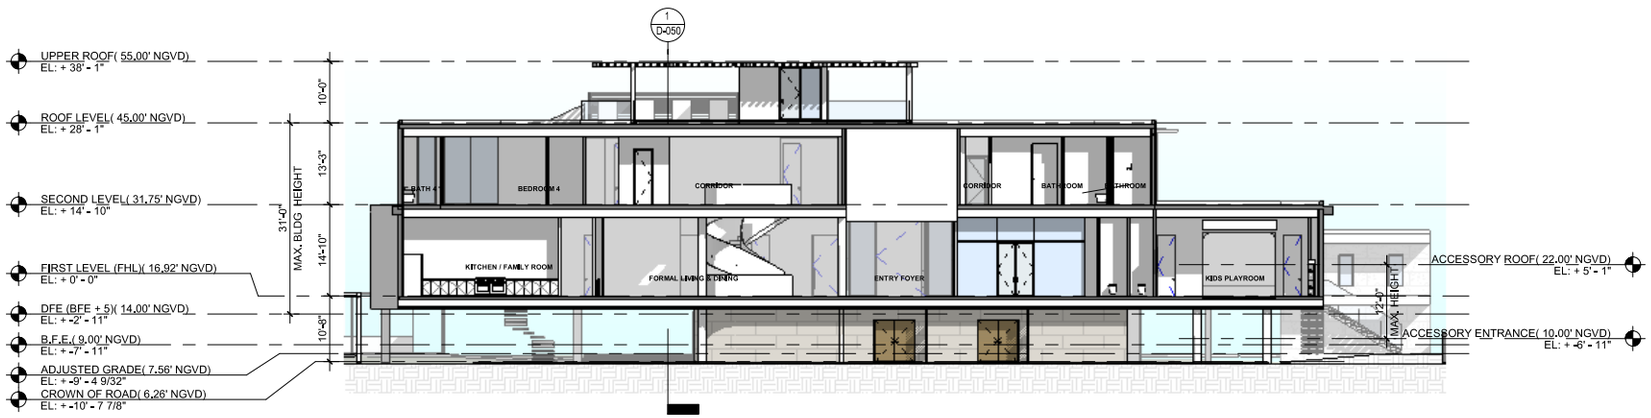

2 Section 1
1/16" = 1'-0"

borges architects + associates

Copyright © 2024 Borges and Associates Architecture, All rights reserved.

PREVIOUSLY APPROVED UNDER D 26

STATE OF FLORIDA
REINALDO J. BORGES
2025.04.06 16:36:22-04'00'
AR0016290
REGISTERED ARCHITECT

94 PALM RESIDENCE
SECTION
SCALE: 1/16" = 1'-0" 04/04/2025

D-050