


LEGAL DESCRIPTION:

LOTS 5 AND 6, BLOCK 1, OF OCEAN BEACH, FLA., ACCORDING TO THE PLAT THEREOF, AS RECORDED IN PLAT BOOK 2, AT PAGE 38 OF THE PUBLIC RECORDS OF MIAMI-DADE COUNTY, FLORIDA, LESS AND EXCEPT THEREFROM THE EASTERLY 15.00 FEET FOR ROAD WIDENING PURPOSES.

TOGETHER WITH:  
LOTS 7 AND 8, LESS THE EASTERLY 15.00 FEET OF SAID LOTS 7 AND 8 FOR ROAD WIDENING PURPOSES, 9, 10, 11, 12 AND 13, BLOCK 1, OF OCEAN BEACH, FLA., ACCORDING TO THE PLAT THEREOF, AS RECORDED IN PLAT BOOK 2, AT PAGE 38 OF THE PUBLIC RECORDS OF MIAMI-DADE COUNTY, FLORIDA. ALSO LESS AND EXCEPTING FROM SAID LOTS 7 AND 8, THAT PART DESCRIBED AS FOLLOWS:

COMMENCE AT THE NORTHEAST CORNER OF SAID LOT 7 AND RUN NORTH 79 DEGREES 12 MINUTES 25 SECONDS WEST, A DISTANCE OF 15.00 FEET TO THE POINT OF BEGINNING (P.O.B.) SAID DISTANCE BEING MEASURED ALONG THE NORTHERLY LINE OF LOT 7; THENCE CONTINUE NORTH 79 DEGREES 12 MINUTES 25 SECONDS WEST ALONG THE NORTHERLY LINE OF LOT 7, A DISTANCE OF 4.00 FEET; THENCE RUN SOUTH 10 DEGREES 47 MINUTES 35 SECONDS WEST, A DISTANCE OF 84.56 FEET TO THE POINT OF CURVATURE (P.C.) OF A CIRCULAR CURVE CONCAVE NORTHWESTERLY AND HAVING FOR ITS ELEMENTS, A CENTRAL ANGLE OF 76 DEGREES 51 MINUTES 22 SECONDS AND A RADIUS OF 25.90 FEET; THENCE RUN SOUTHWESTERLY ALONG THE ARC OF SAID CURVE FOR A DISTANCE OF 33.53 FEET TO A POINT OF INTERSECTION (P.I.) WITH THE SOUTHERLY LINE OF LOT 8; THENCE RUN NORTH 87 DEGREES 38 MINUTES 47 SECONDS EAST ALONG THE SAID SOUTHERLY LINE OF LOT 8 FOR A DISTANCE OF 23.94 FEET TO A POINT; THENCE RUN NORTH 10 DEGREES 47 MINUTES 35 SECONDS EAST ALONG A LINE 15.00 FEET WESTERLY OF AND PARALLEL WITH EASTERLY LINE OF SAID LOTS 7 AND 8 FOR A DISTANCE OF 103.46 FEET TO THE POINT OF BEGINNING (P.O.B.)

TOGETHER WITH:  
THAT PORTION OF THE ALLEY IN BLOCK 1 OF OCEAN BEACH, FLA, ACCORDING TO THE PLAT THEREOF AS RECORDED IN PLAT BOOK 2, PAGE 38, OF THE PUBLIC RECORDS OF MIAMI-DADE COUNTY, FLORIDA, LYING SOUTH OF THE NORTH LINE OF LOT 5 EXTENDED WESTERLY TO THE WEST LINE OF SAID ALLEY, AND LYING NORTH OF THE NORTH RIGHT-OF-WAY LINE OF SOUTH POINTE DRIVE (F/K/A BISCAIYNE STREET).

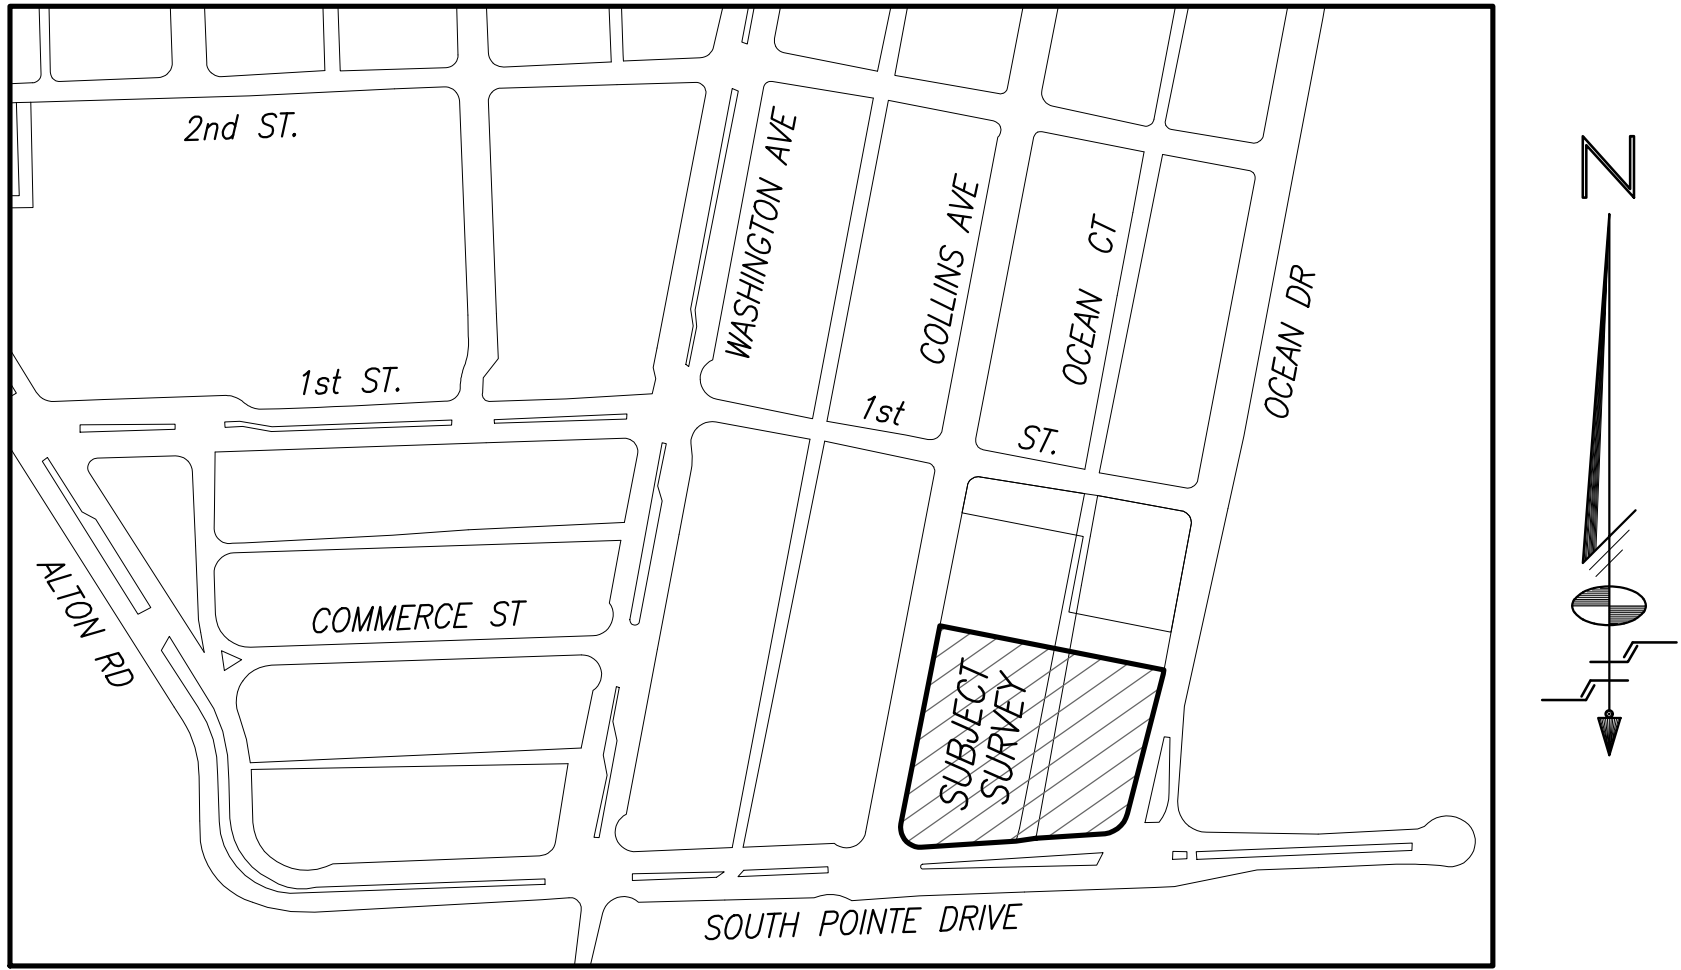

LOCATION SKETCH  
A Portion of Section 03-54-42  
Scale: 1"=250'

SURVEYOR'S NOTES:

- BEARINGS SHOWN HEREON REFER TO AN ASSUMED BEARING OF N.76°47'45"W. ALONG THE CENTERLINE OF 1st STREET.
- THIS SKETCH REPRESENTS A "BOUNDARY SURVEY".
- LEGAL DESCRIPTION SHOWN HEREON WAS PROVIDED BY THE CLIENT.
- PROPERTY AS SHOWN HEREON CONTAINS 61,631 SQUARE FEET MORE OR LESS.
- UNLESS OTHERWISE NOTED, THIS FIRM HAS NOT ATTEMPTED TO LOCATE FOOTINGS. AND/OR FOUNDATIONS.
- ORDERED BY: PHILIPPE MIAMI LLC.
- THIS SURVEY WAS PREPARED FOR THE EXCLUSIVE USE OF THE ENTITIES NAMED HEREON. THE ATTACHED CERTIFICATION DOES NOT EXTEND TO ANY UNNAMED PARTIES.
- THE PROPERTY SHOWN HEREON FALLS WITHIN FEDERAL FLOOD HAZARD ZONE "AE" (BASE FLOOD ELEVATION 8) PER FLOOD INSURANCE RATE MAP COMMUNITY NO.120651, PANEL NO. 0319, SUFFIX L, OF MAP DATED 09-11-2009. WITH AN INDEX DATE OF 09-11-2009 (F.E.M.A. MAP No. 12086C0319L).
- VISBLE INDICATORS OF UTILITIES ARE SHOWN HEREON, HOWEVER, NO ATTEMPT HAS BEEN MADE TO LOCATE UNDERGROUND ITEMS.
- THIS SURVEY IS SUBJECT TO EASEMENTS, RIGHTS-OF-WAY AND OTHER MATTERS THAT MIGHT BE REFLECTED ON A SEARCH OF TITLE OF THE SUBJECT LANDS.
- ELEVATIONS SHOWN HEREON REFER TO NATIONAL GEODETIC VERTICAL DATUM OF 1929 (N.G.V.D.) AND ARE EXPRESSED IN FEET.
- BENCHMARKS:
  - MIAMI-DADE COUNTY BENCHMARK D-145 LOCATOR 4221 NW OCEAN DR---58 FEET EAST OF CENTERLINE S. POINTE DR---37 FEET NORTH OF CENTERLINE PK NAIL AND BRASS WASHER IN CONCRETE CURB OF HANDICAP RAMP AT NE CORNER OF INTERSECTION ELEVATION = 6.64' (N.G.V.D.)
  - MIAMI-DADE COUNTY BENCHMARK D-142-R LOCATOR 4221W SOUTH POINTE DR---80 FEET SOUTH OF CENTERLINE WASHINGTON AVE---35 FEET WEST OF CENTERLINE PK NAIL AND ALUMINUM WASHER IN CONCRETE CATCH BASIN ELEVATION = 3.94' (N.G.V.D.)

SURVEYOR'S CERTIFICATION:

I HEREBY CERTIFY THAT THE "BOUNDARY SURVEY" OF THE HEREIN DESCRIBED PROPERTY IS TRUE AND CORRECT TO THE BEST OF MY KNOWLEDGE AND BELIEF AS RECENTLY SURVEYED AND DRAWN UNDER MY SUPERVISION AND DIRECTION ON. THIS SURVEY COMPLIES WITH THE STANDARD OF PRACTICE REQUIREMENTS AS SET FORTH IN RULES SJ-17.051 AND SJ-17.052 AS ADOPTED BY THE FLORIDA BOARD OF PROFESSIONAL SURVEYORS AND MAPPERS PURSUANT TO CHAPTER 472.027, FLORIDA STATUTES.

Schwabke-Shiskin & Associates, Inc.

THE SEAL APPEARING ON THIS DOCUMENT WAS AUTHORIZED BY MARK STEVEN JOHNSON, P.S.M. 4775

By: Mark Steven Johnson  
MARK STEVEN JOHNSON, PRINCIPAL  
PROFESSIONAL LAND SURVEYOR No. 4775  
STATE OF FLORIDA  
SURVEYOR

This Survey has been electronically signed and sealed by Mark Steven Johnson, PSM on the date noted hereon. All signatures must be verified on electronic copies. Printed copies are not considered signed and sealed, unless they include an additional raised embossed seal of the surveyor.

BOUNDARY SURVEY

Section 03, Township 54 South, Range 42 East, City of Miami Beach, Miami-Dade County, Florida

REVISIONS

| Date       | Order No. | Field Book | Remarked        | By     |
|------------|-----------|------------|-----------------|--------|
| 07-07-2023 | 21080     | 21180      | UPDATING SURVEY | L.E.G. |
|            |           |            |                 |        |
|            |           |            |                 |        |
FILE NO. AJ-5034

Schwabke-Shiskin & Associates, Inc.  
LAND PLANNERS • ENGINEERS • LAND SURVEYORS  
3240 CORPORATE WAY, MIAMI, FLORIDA 33025 TEL: (954) 435-7010 FAX: (954) 438-3888

CERTIFICATE OF AUTHORIZATION  
No. LB-87

Drawn By: L.E.G.  
DATE: 02-25-13

Checked By: M.S.J.  
DATE: 04-28-13

Order No. 201050

File No. AJ-5034

Scale: 1"=250'

AS SHOWN

Sheet 1 of 2

Sheet(s) 2

NOTE: This sketch is not valid unless it bears the signature and the original raised seal of a Florida licensed surveyor and mapper.

This is a "Boundary Survey."