

20 1

17th STREET
(AVENUE B)

175'(P) 225'(P)

13 8

14 7

15 6

16 5

17 4

18 3

19 2

20 1

10 9

29

50'

COLLINS AVENUE A-1-A
(FORMERLY KNOWN AS)
ATLANTIC BLVD.

ATLANTIC OCEAN

LINCOLN ROAD

SURVEYED SITE LOCATION


LOCATION MAP

Scale 1"=100'


[illegible]

Plot Date: 1/16/2023
Saved by: jbrada
C:\proj\58482-3\103 LINCOLN RD\DWG\58482-3-103 LINCOLN RD\RV SURVEY (2-10-22.dwg)

SKETCH OF RIGHT-OF-WAY SURVEY

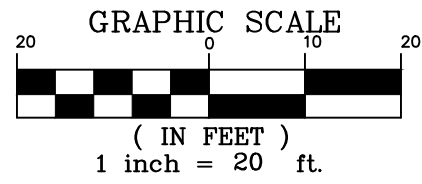

MATCH LINE "A-A" (SEE SHEET 2 OF 3)

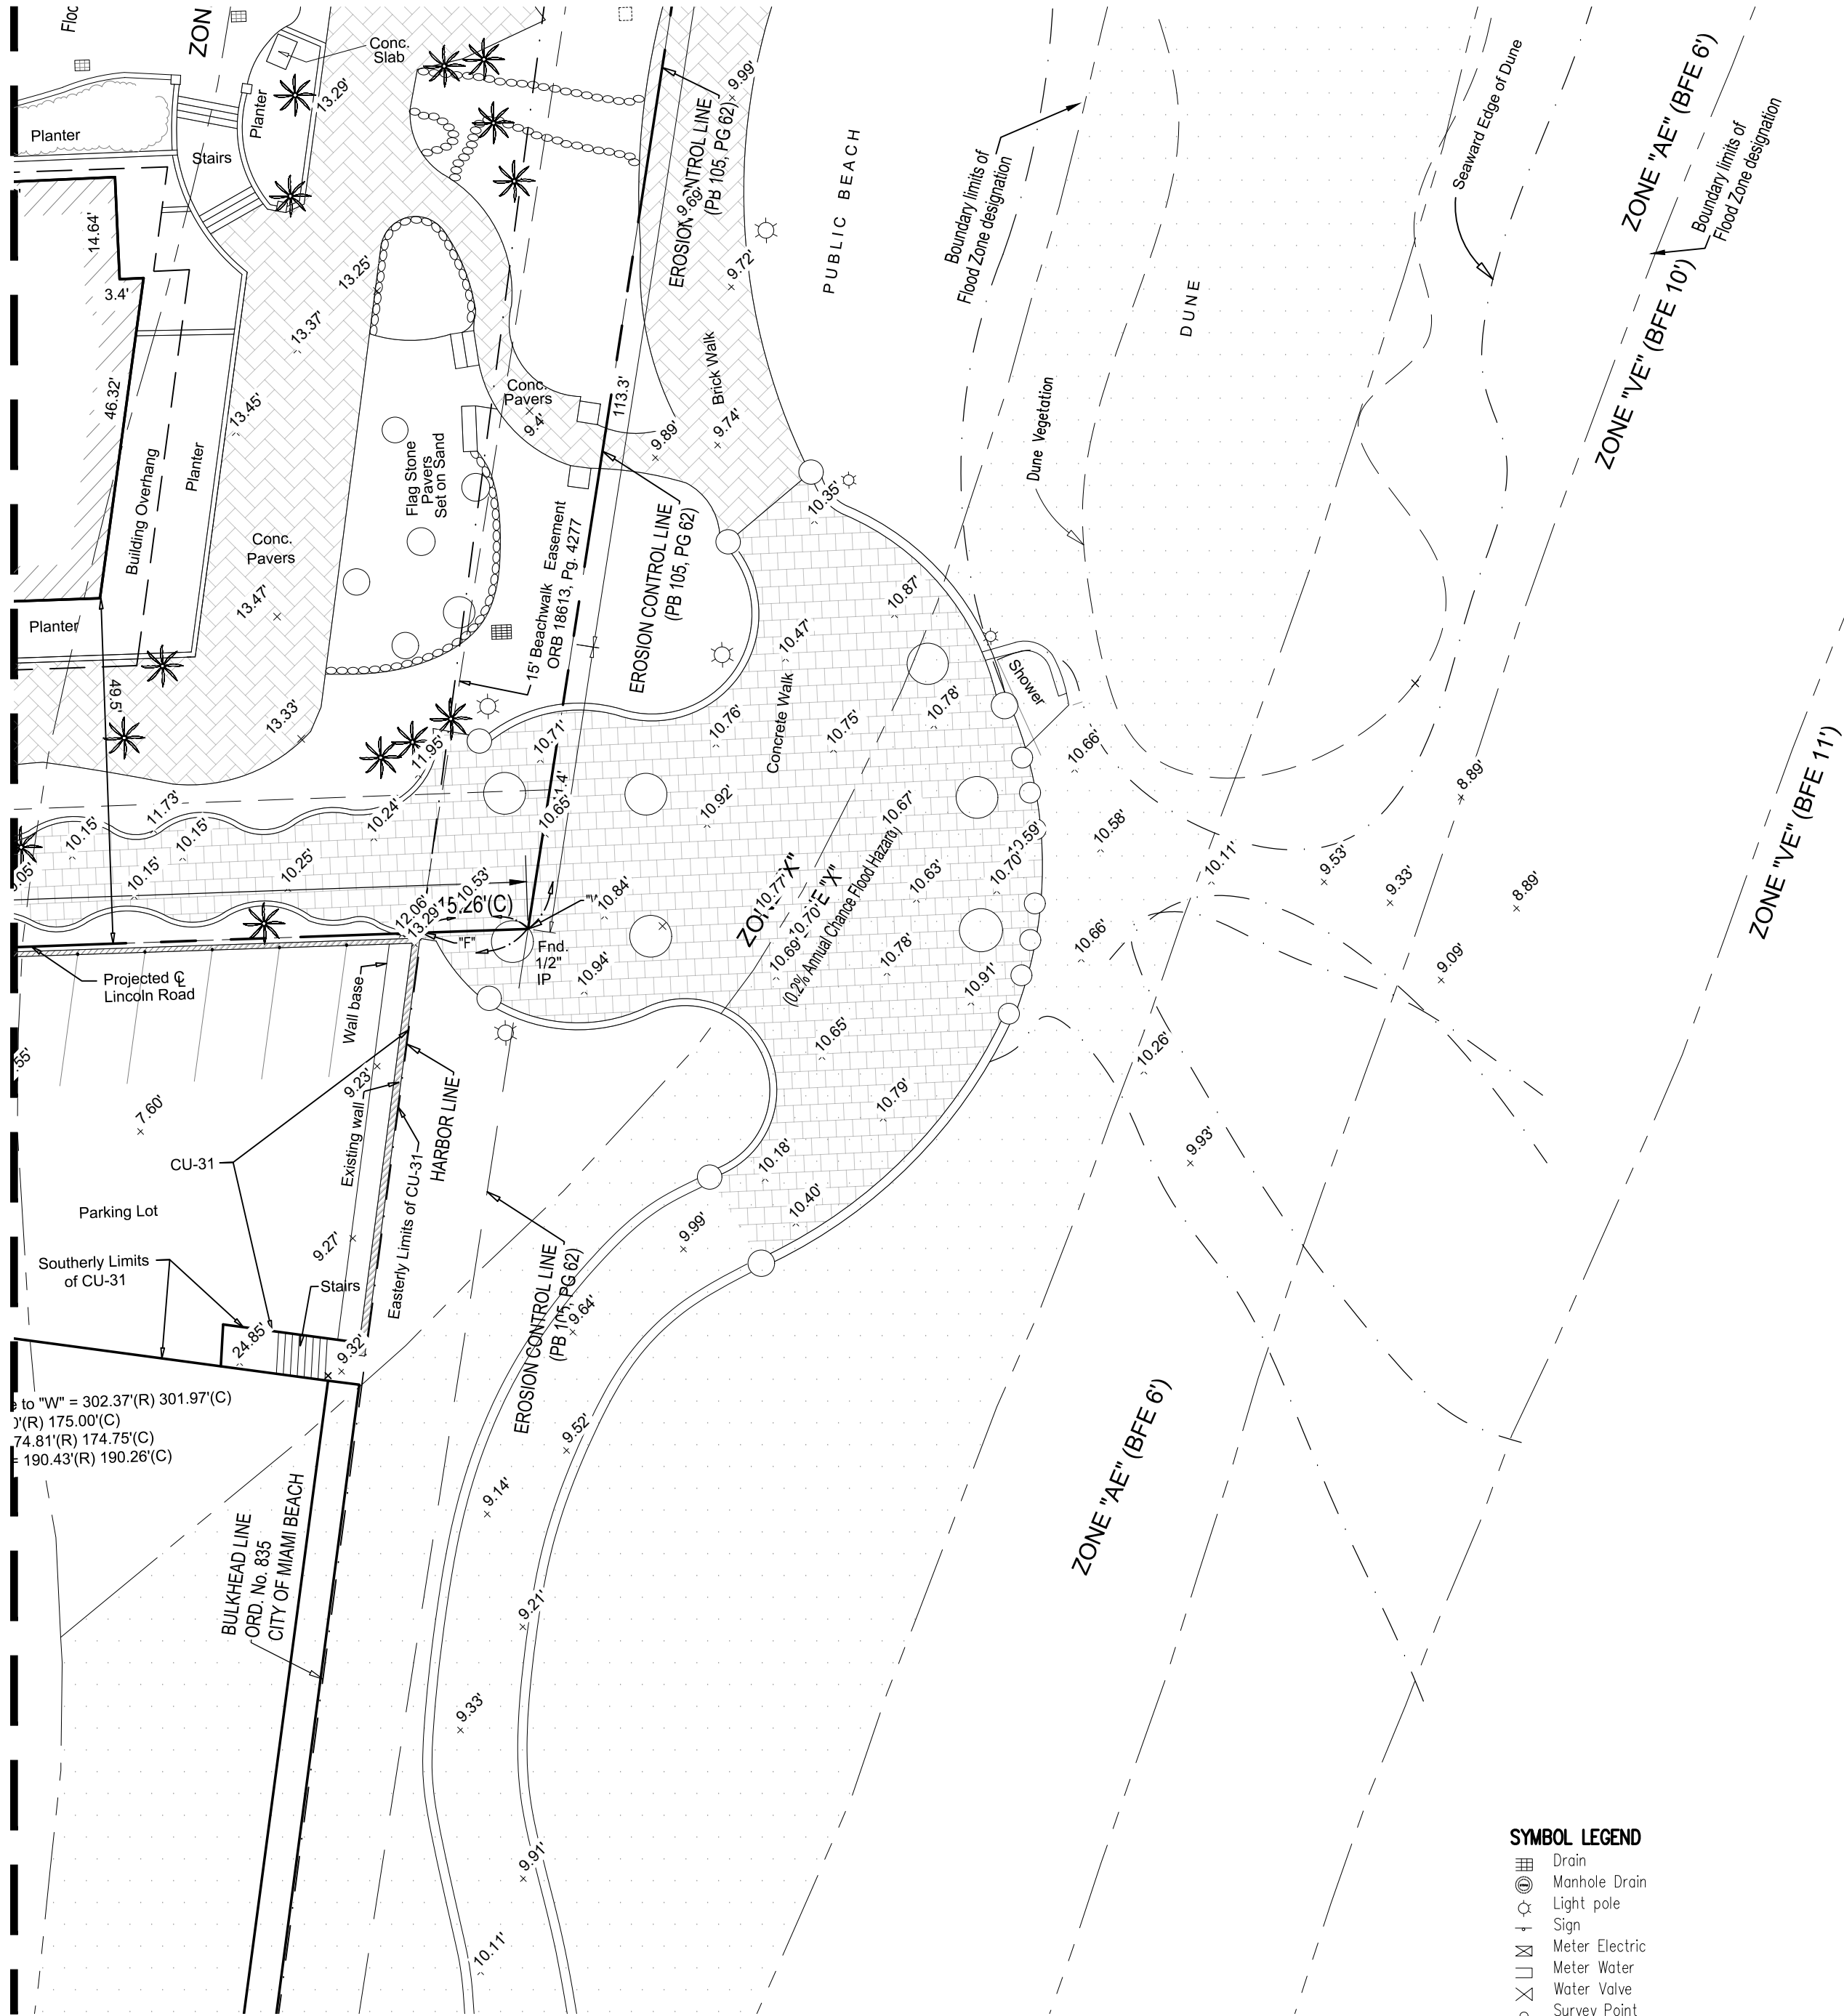

- SYMBOL LEGEND**
- Drain
 - Manhole Drain
 - Light pole
 - Sign
 - Meter Electric
 - Meter Water
 - Water Valve
 - Survey Point
 - Street Light Pole
 - Fire hydrant
 - Manhole Telephone
 - Manhole Unmarked
 - Catch Basin
 - Guard Post
 - Water Valve Cover
 - Manhole Sewer
 - Parking Meter
 - Signal Mast ARM
 - Manhole Electric
 - Valve Gas
 - Manitory Well
 - Post
 - Manhole Greasetrap

- ABBREVIATIONS**
- PLT. Planter
 - CONC. Concrete
 - CLF Chain Link Fence
 - O.H. Overhang
 - N.G.V.D. National Geodetic Vertical Datum
 - N.A.D. North American Datum
 - P.O.B. Point of Beginning
 - U.S.C.E. United States Corp of Engineers
 - PRM Permanent Reference Market
 - N.G.S. National Geodetic Survey
 - O.R.B. Official Record Book
 - C.F. No. Clerk's File Number
 - ESM/T. Easement
 - P.G. Page
 - D.B. Deed Book
 - (D) Deed
 - (M) Measure
 - (C) Calculate
 - BFE Boundary Flood Elevation
 - Com. Commercial Unit
 - PB Plat Book
 - P.O.B. Point of Beginning
 - T.F.E. Finish Floor Elevation
 - P.O.C. Point of Commencement

LINCOLN ROAD
PUBLIC RIGHT-OF-WAY

CONSULTING ENGINEERS
4957 SW 74th COURT
305-860-3866 (PHONE)
workrequest@erbrownell.com

E.R. Brownell & Associates, Inc.
SURVEYORS & MAPPERS
Miami, Florida, 33155
305-860-3870 (FAX)

LAND PLANNERS
Ref: JG/JEG
Scale: 1" = 20'
Date: 06/10/2022



Sheet: 3 OF 3
J.N. 58482
Sk. No.
M-3138

No.	Date	Appl.	200 No.	Description
1	1-12-23	TB	58482	Additional Elevations