

20 1

17th STREET
(AVENUE B)

175'(P) 225'(P)

13 8

14 7

15 6

16 5

17 4

18 3

19 2

20 1

10 9

29

50'

AVENUE A-1-A
(FORMERLY KNOWN AS)
ATLANTIC BLVD.

ATLANTIC OCEAN

COLLINS

SURVEYED SITE LOCATION

LINCOLN ROAD


LOCATION MAP

Scale 1"=100'


[illegible]

Plot Date: 1/16/2023
Saved by: jbrada
C:\proj\58482-3\103 LINCOLN RD\DWG\58482-3-103 LINCOLN RD\RV SURVEY (2-10-22.dwg)

SKETCH OF RIGHT-OF-WAY SURVEY

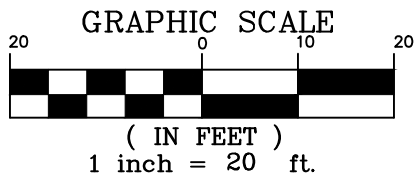

MATCH LINE "A-A" (SEE SHEET 2 OF 3)

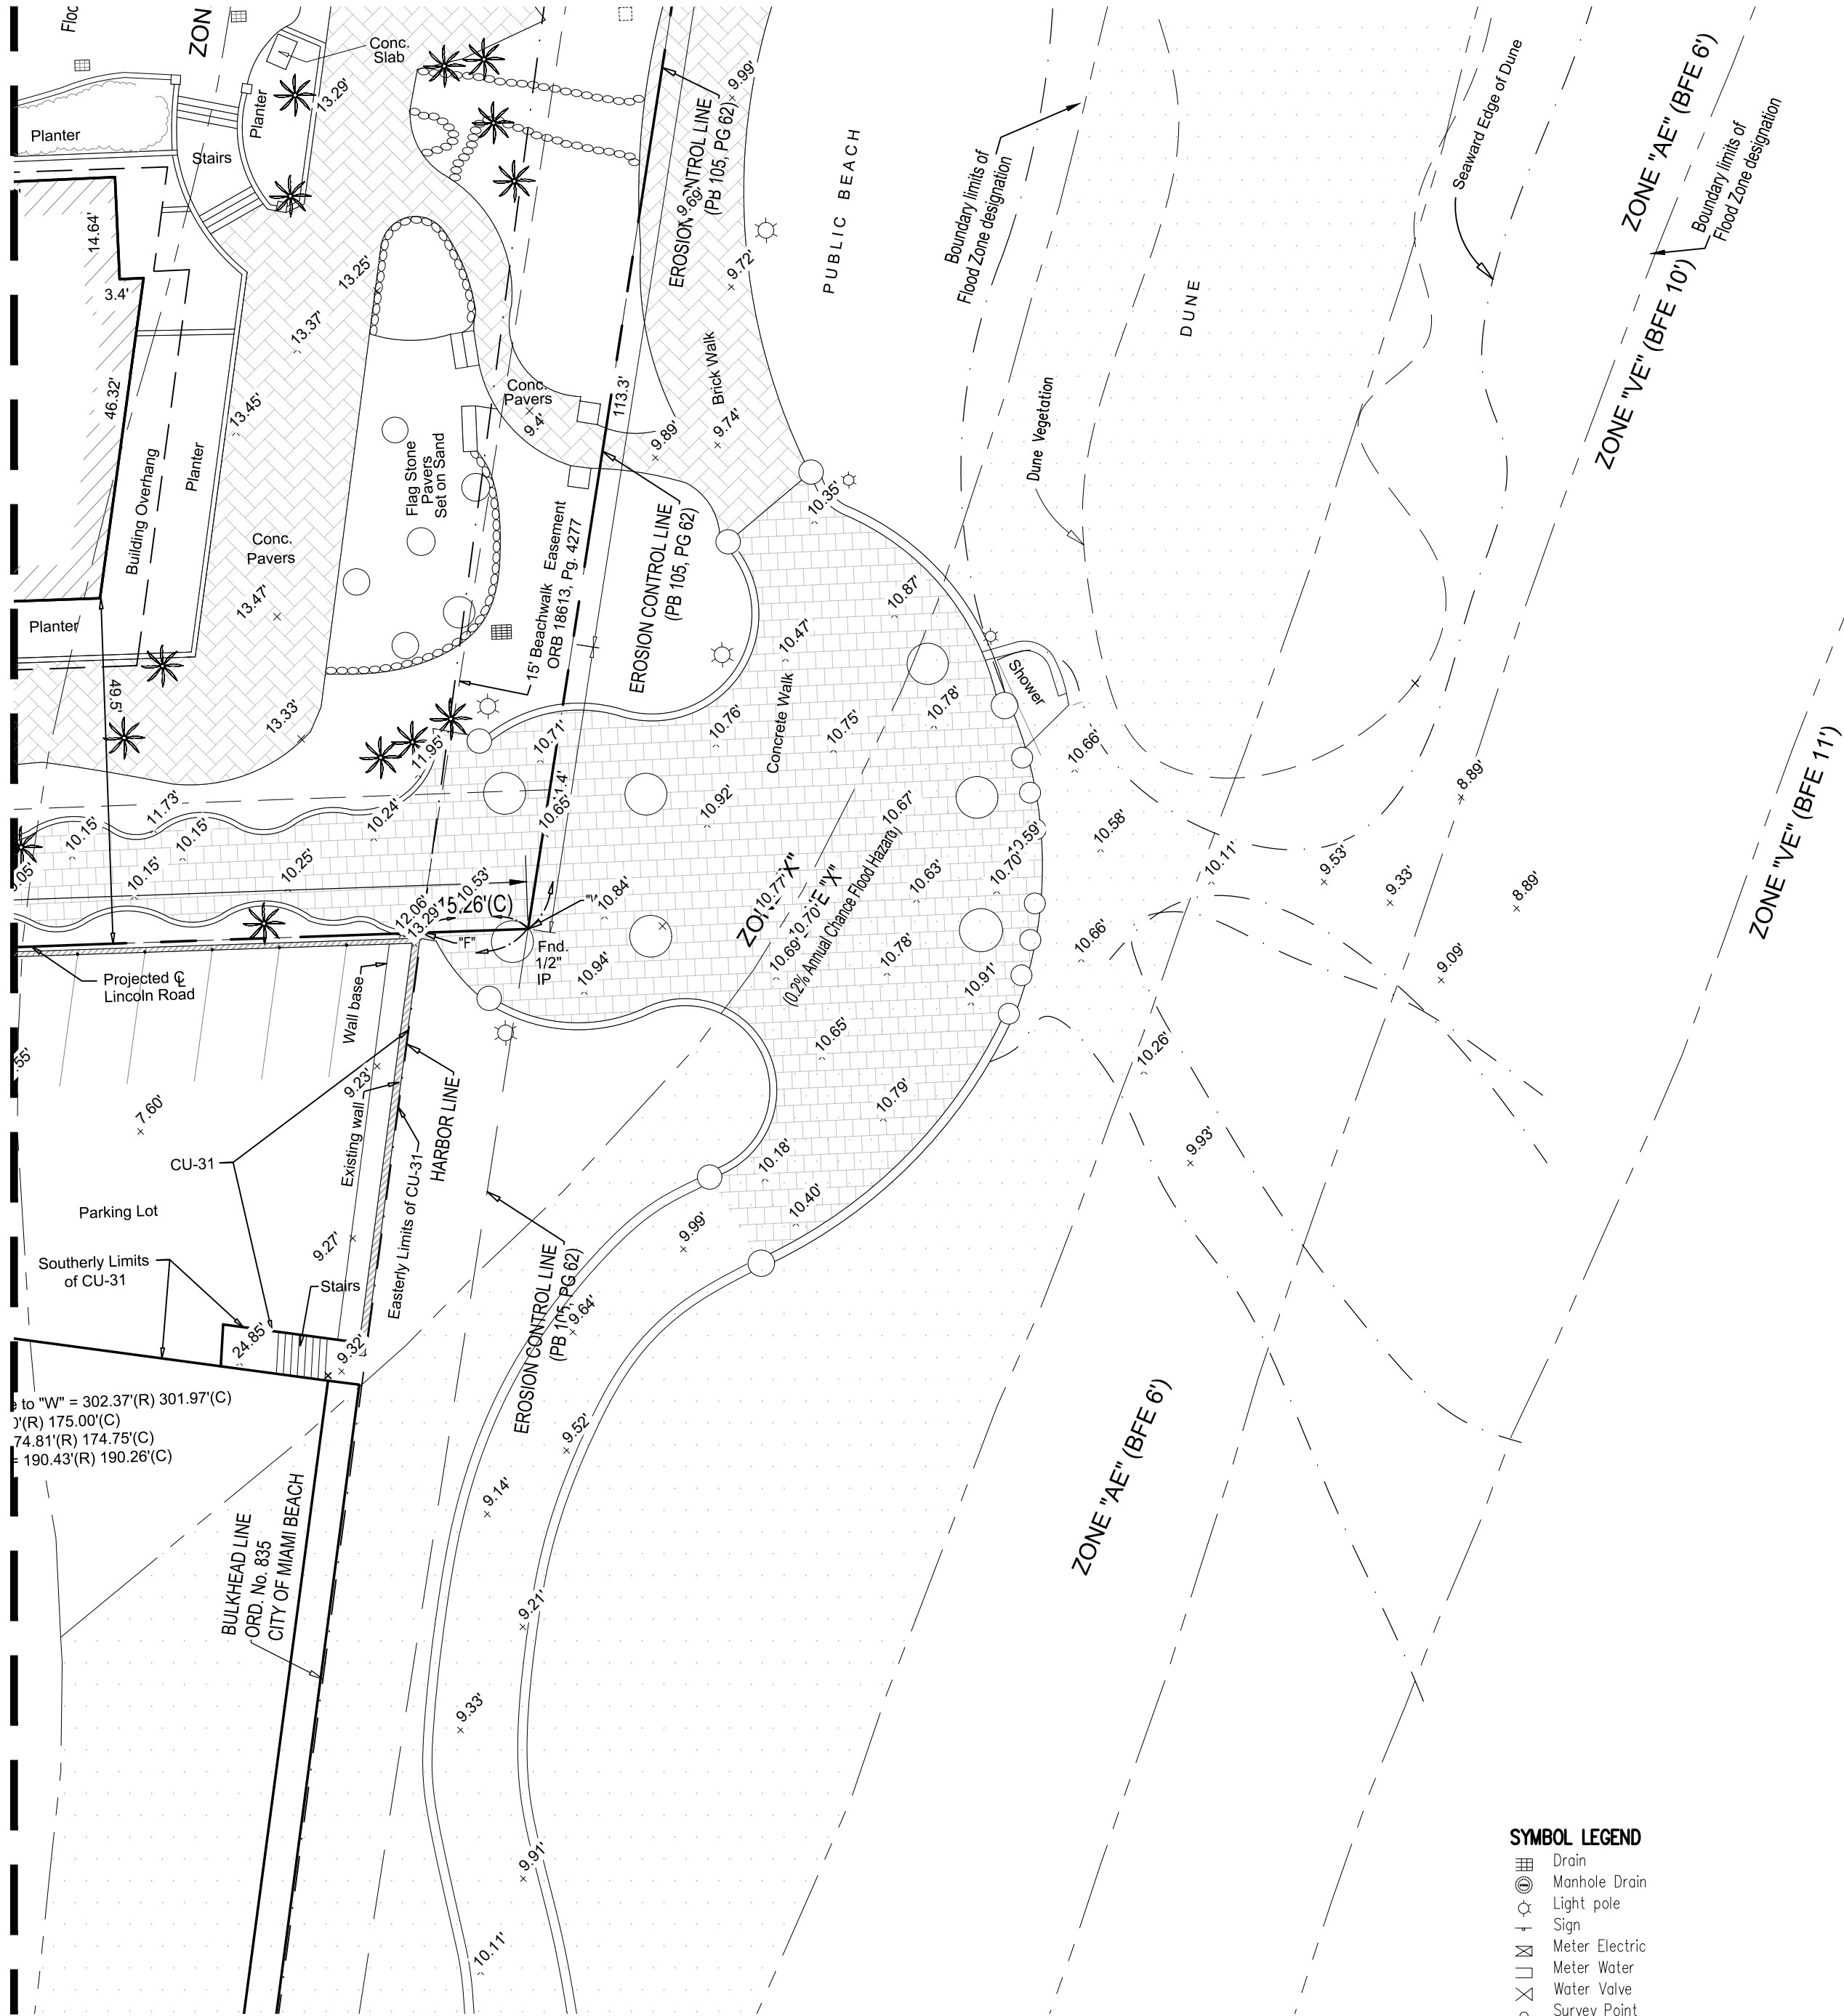

SYMBOL LEGEND

- Drain
- Manhole Drain
- Light pole
- Sign
- Meter Electric
- Meter Water
- Water Valve
- Survey Point
- Street Light Pole
- Fire hydrant
- Manhole Telephone
- Manhole Unmarked
- Catch Basin
- Guard Post
- Water Valve Cover
- Manhole Sewer
- Parking Meter
- Signal Mast ARM
- Manhole Electric
- Valve Gas
- Manitory Well
- Post
- Manhole Greasetrap

ABBREVIATIONS

- PLT. Planter
- CONC. Concrete
- CLF Chain Link Fence
- O.H. Overhang
- N.G.V.D. National Geodetic Vertical Datum
- N.A.D. North American Datum
- P.O.B. Point of Beginning
- U.S.C.E. United States Corp of Engineers
- PRM Permanent Reference Market
- N.G.S. National Geodetic Survey
- O.R.B. Official Record Book
- C.F. No. Clerk's File Number
- ESM/T. Easement
- PG. Page
- D.B. Deed Book
- (D) Deed
- (M) Measure
- (C) Calculate
- BFE Boundary Flood Elevation
- Com. Commercial Unit
- PB Plat Book
- POB Point of Beginning
- T.F.E. Finish Floor Elevation
- P.O.C. Point of Commencement

LINCOLN ROAD
PUBLIC RIGHT-OF-WAY

CONSULTING ENGINEERS
4957 SW 74th COURT

E.R. Brownell & Associates, Inc.
SURVEYORS & MAPPERS
Miami, Florida, 33155

LAND PLANNERS
workrequest@erbrownell.com

305-860-3866 (PHONE)
305-860-3870 (FAX)

PLSPSM No. 2891
Certification No. LB761

Drawn by: JG/JEG
Scale: 1" = 20'

Ref. JG/JEG
Date: 06/10/2022

FILE


