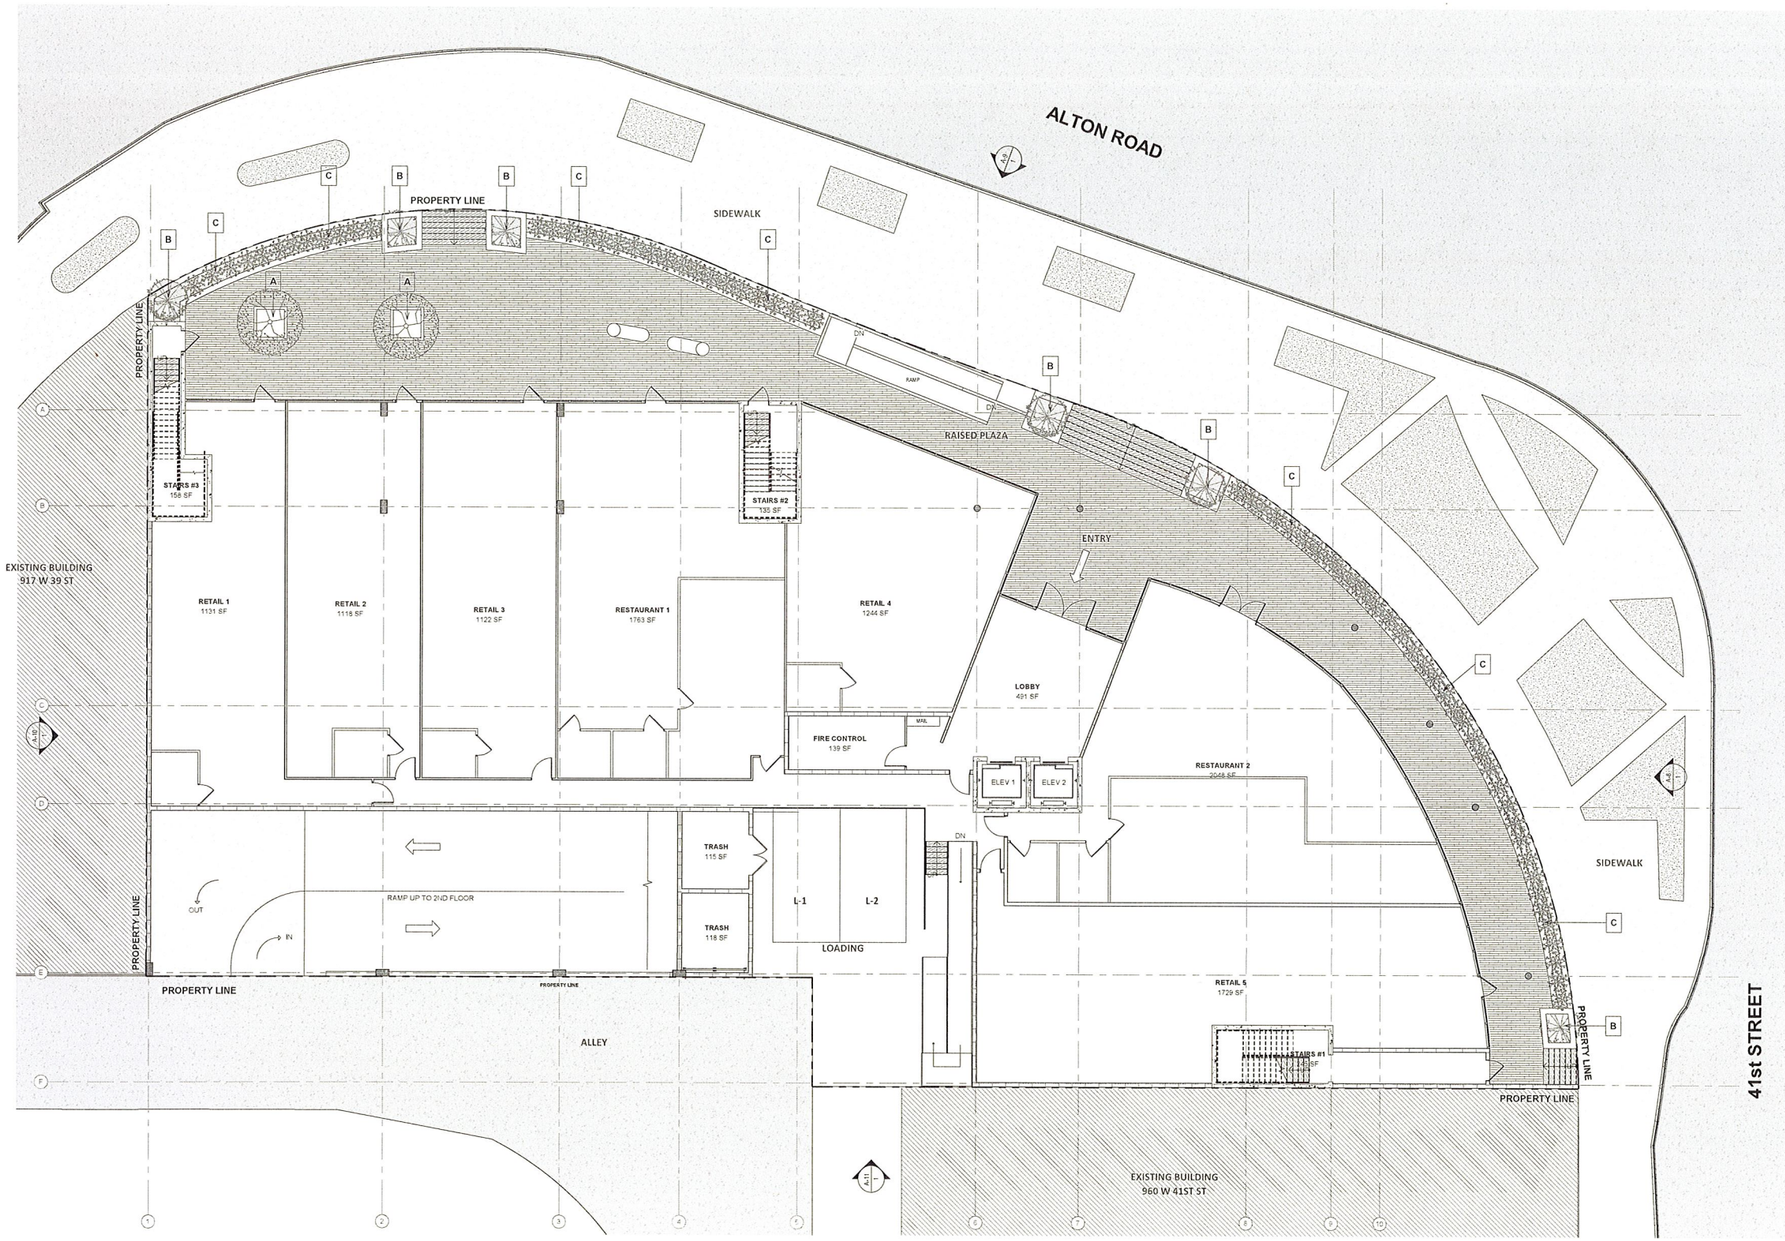

PLANT SCHEDULE				
TYP.	QTY.	NAME COMMON	NAME LATIN	DIAMETER ( )
A	2	GUMBO LIMBO	BURSERA SIMARUBA	12'-14'
B	6	GEIGER	CORDIA SEBESTENA	6'-8'
C	100	LANTANA	CANTANA	2' O.C.

GRAPHIC SCALE

0' 4' 8' 16' 32'

1 LANDSCAPE PLAN

SCALE 1/8" = 1'-0"

Giller & Giller, Inc.
The Giller Building
975 Arthur Godfrey Road
Miami Beach, Florida 33140
(305) 538-2421 FAX (305) 534-0321
Giller97@AOL.COM
ARCHITECTS INTERIOR DESIGNERS CONSTRUCTION MANAGERS

GILLER TOWER

976 Arthur Godfrey Road MIAMI BEACH, FL

PLANNING FINAL

DATE	REVISION DESCRIPTION

COPYRIGHT © 2023, Giller & Giller Inc. ALL RIGHTS RESERVED

SHEET TITLE: LANDSCAPE PLAN

DATE 01/22/24 | CHECKED BY -- | APPROVED BY -- | CAD FILENAME

SHEET # L-1 OF TOTAL

ARCH COMM # 23110