






SKETCH OF BOUNDARY SURVEY

ABBREVIATIONS:






PCP	- Permanent Control Point
(P)	- Plat Dimension
(M)	- Measure Dimension based on recovered monumentation
(C)	- Calculated Dimension based on recorded Plat
R/W	- Right of Way
L	- Delta Angle
R	-Radius
L	-Length
TB	-Traffic Box
TBS	-Traffic Signal Box
Set Nail & Disc*	-Reset Nail & Disc based on field measurements of the recovered property corners.
P	-Property Line
A/C	-Air Condition

SYMBOL LEGEND

	Parking Pay Station
	Bike Path
	Light Pole
	Catch Basin
	Wire Pullbox
	Manhole Unmarked
	Electric Manhole
	Manhole Sanitary
	Guard Post
	Curb Inlet
	Double Detector Check Valve
	Property Corner
	Light Pole w/ Arm
	Wood Pole
	Centerline
	Valve Water
	Valve Gas
	Meter Water
	Single Support Sign

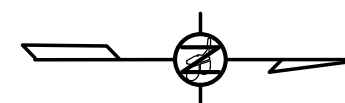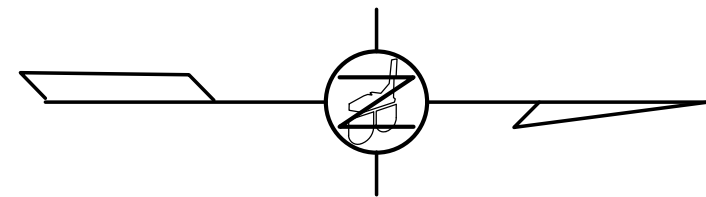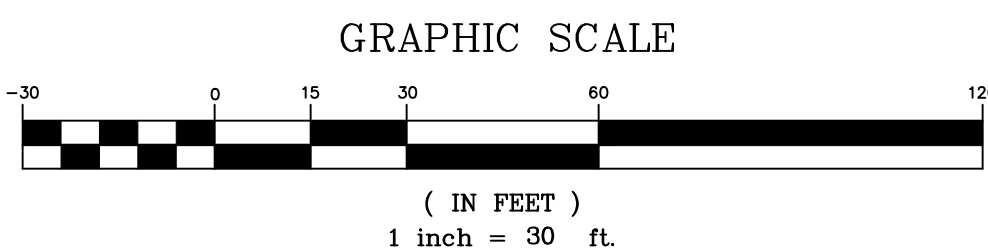

SURVEYED PARCEL

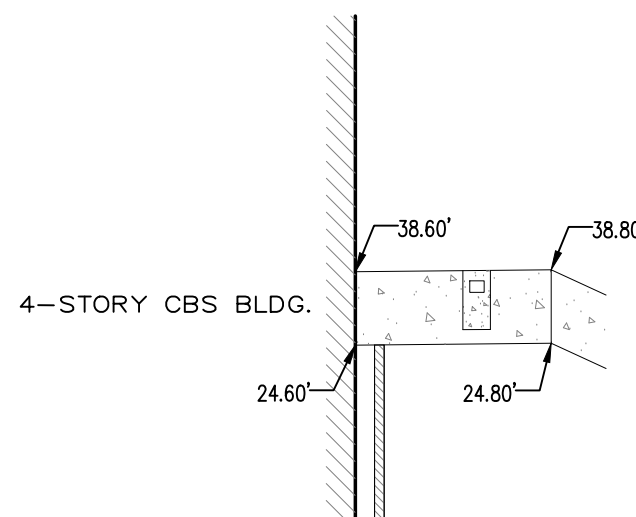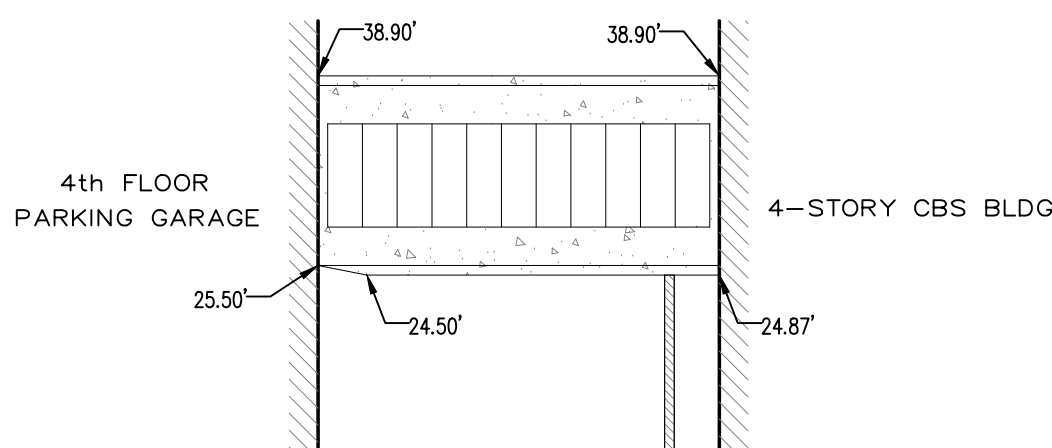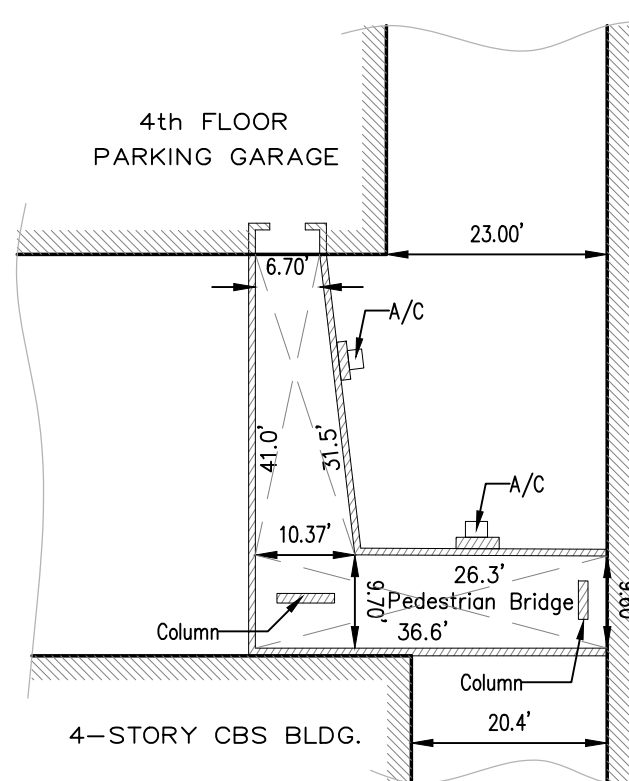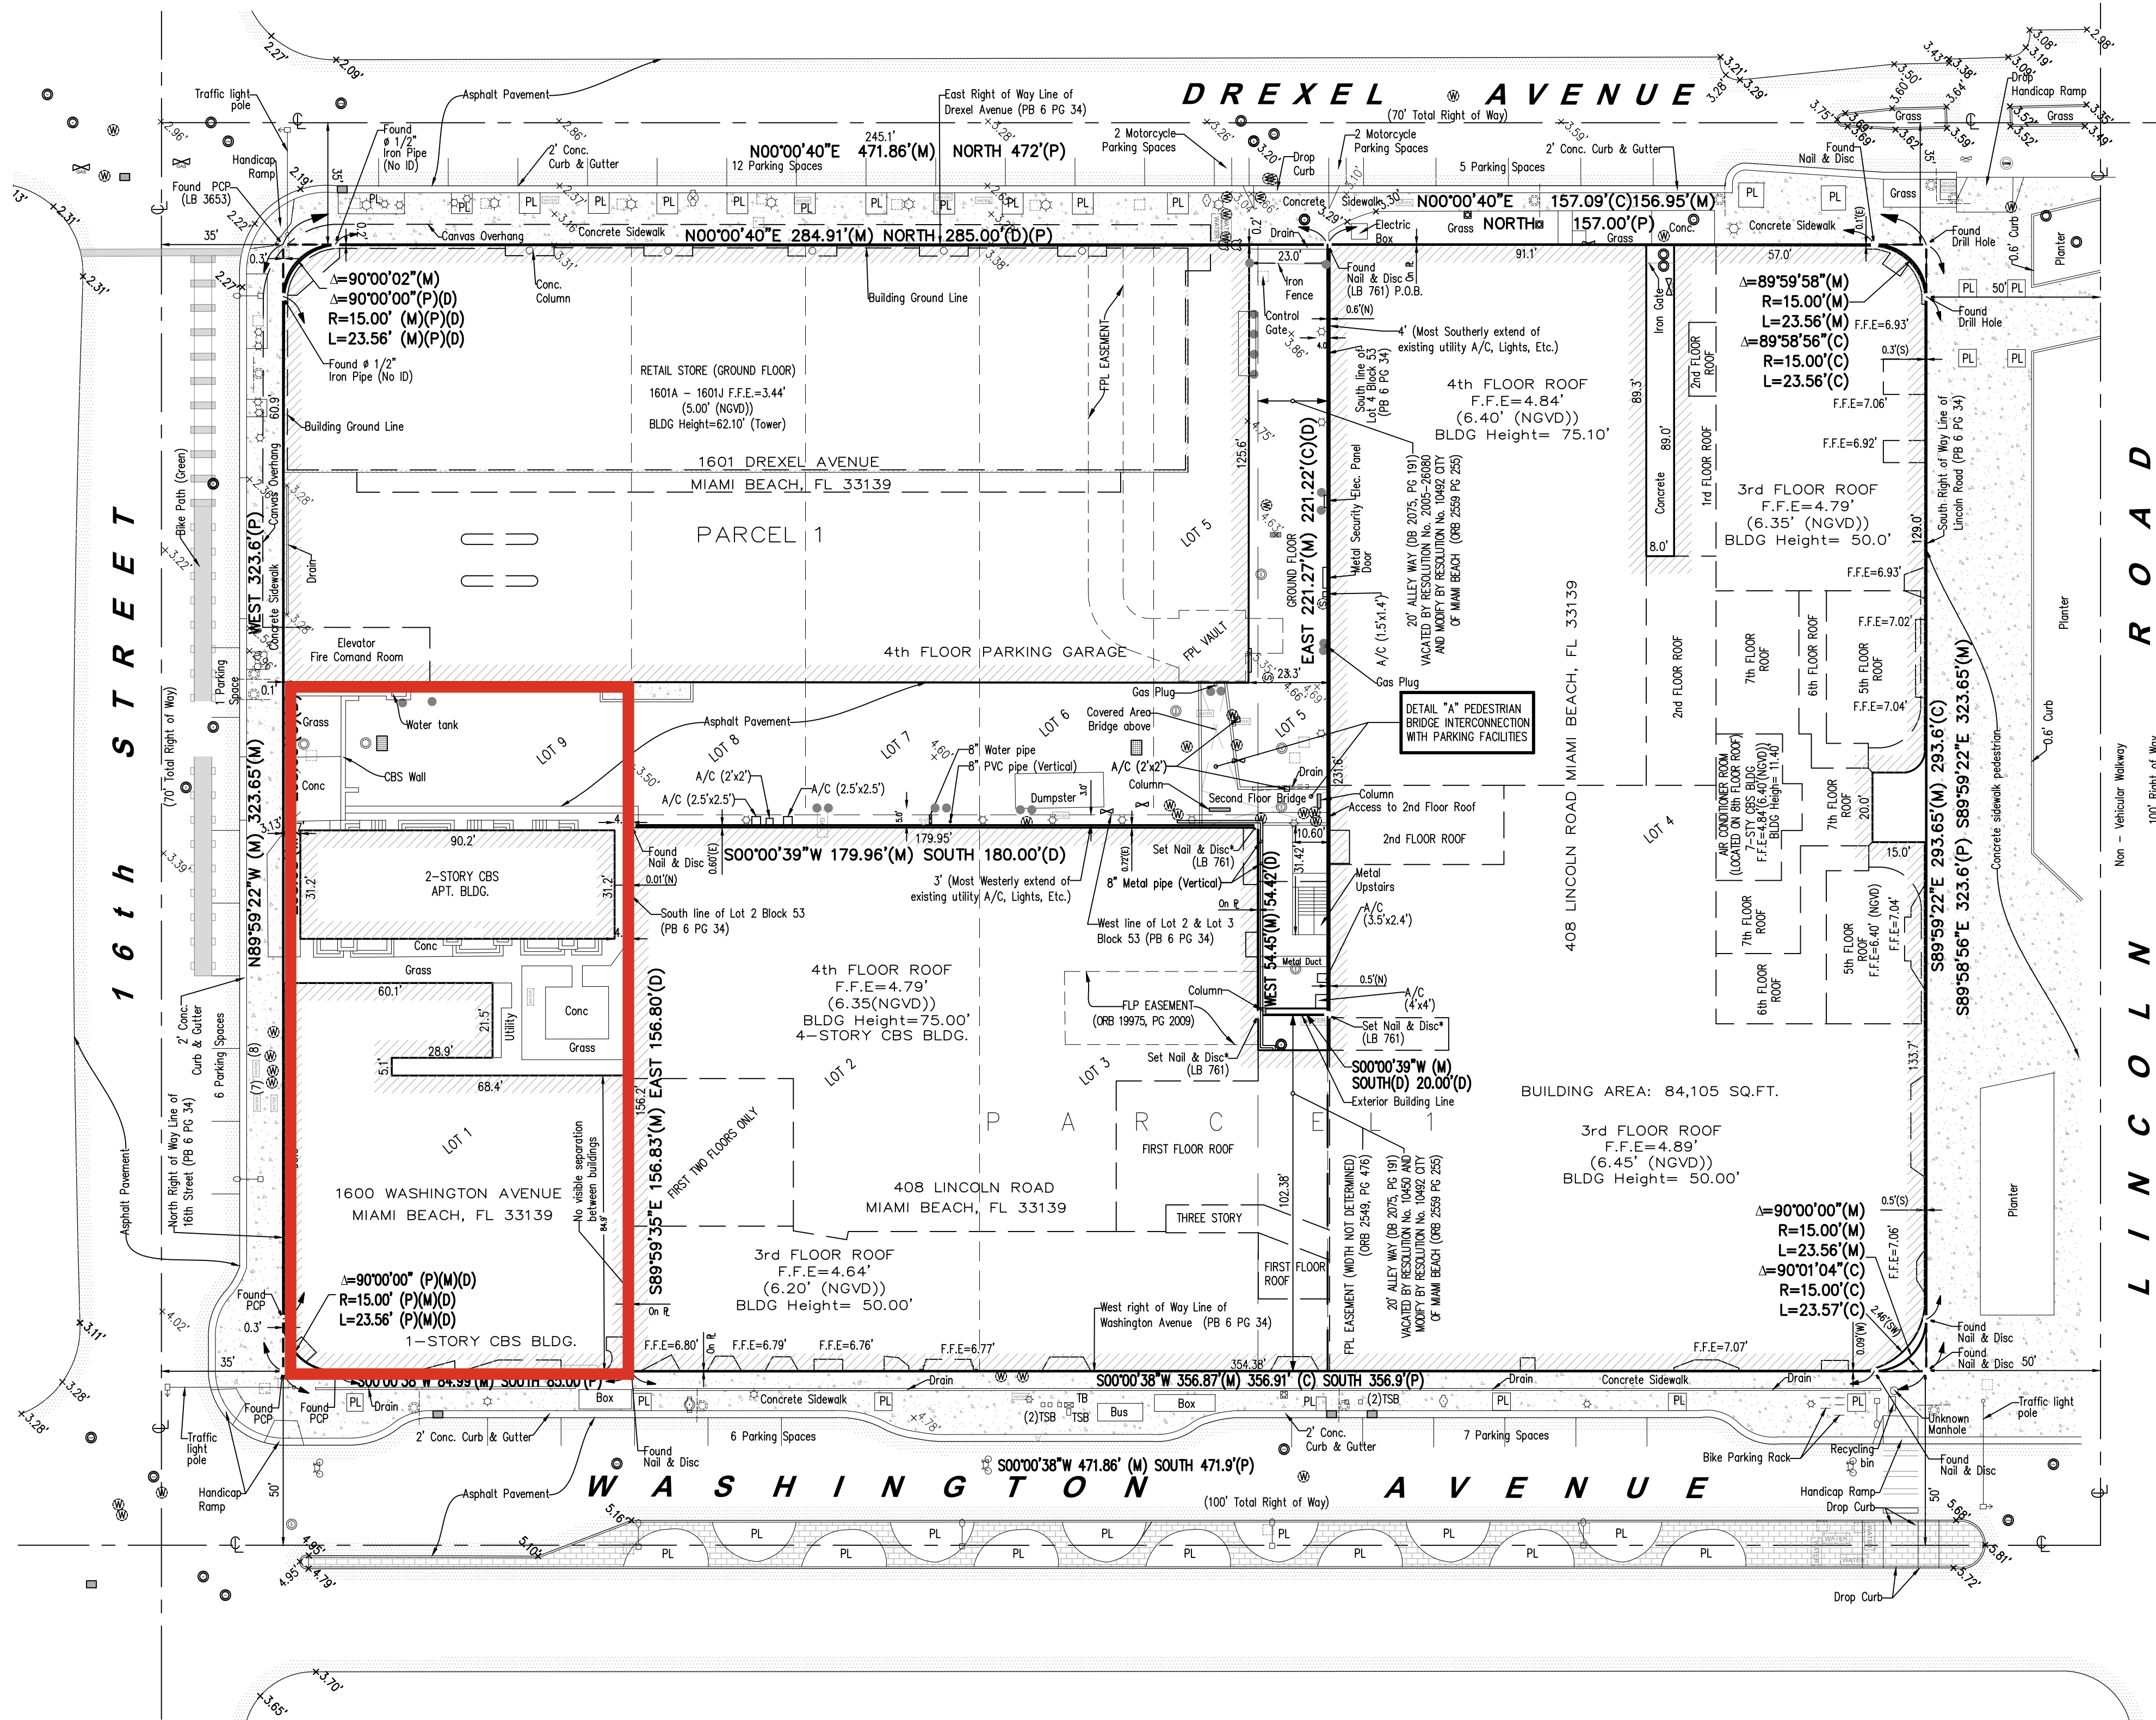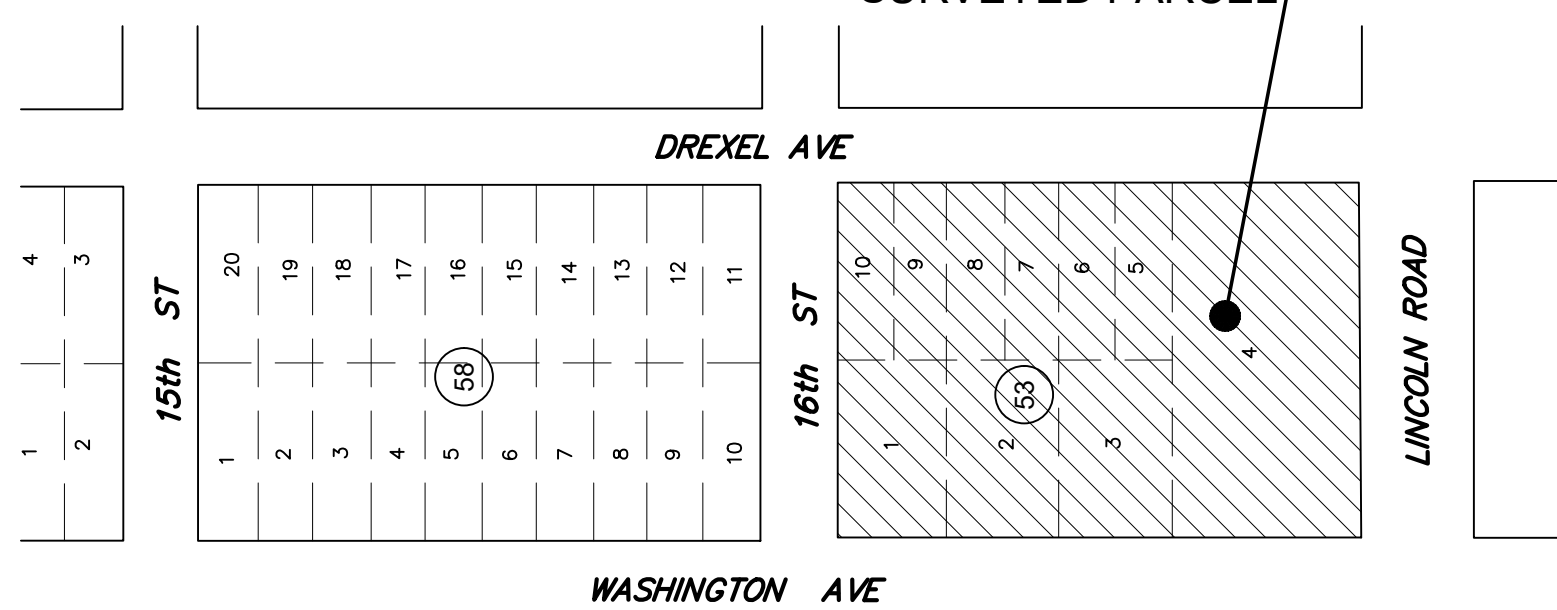

E.R. Brownell & Associates, Inc.
CONSULTING ENGINEERS • SURVEYORS & MAPPERS • LAND PLANNERS
MIAMI, FLORIDA 33135
PHONE: 305-860-9866 FAX: 305-860-3870
workrequest@erbrownell.com

420 LINCOLN ROAD
MIAMI BEACH, FL 33139

No.	Date	Apvd.	Job No.	Description
1	10/17/23		57885-400	Update Survey (Title not updated)
2	09/15/18		57885-1	Update Survey
3	12/14/16		57885-E	Revised to update & Revised Legal description.
4	07/15/15		57885-A	Revised per Comments
5	07/15/15		57885-A	Revised Legal Description

Certification No.	LB761
PLS/PSM No.	2891
Field Book No.	FILE
Drawn by:	JB / AA
Checked by:	TB
Scale:	1" = 30'
Date:	02/23/16
Job No.	57885-400