


ELEVATIONS SHOWN HEREON RELATE TO NATIONAL GEODETIC VERTICAL DATUM OF 1929 (N.G.V.D.29) AND ARE EXPRESSED IN FEET.

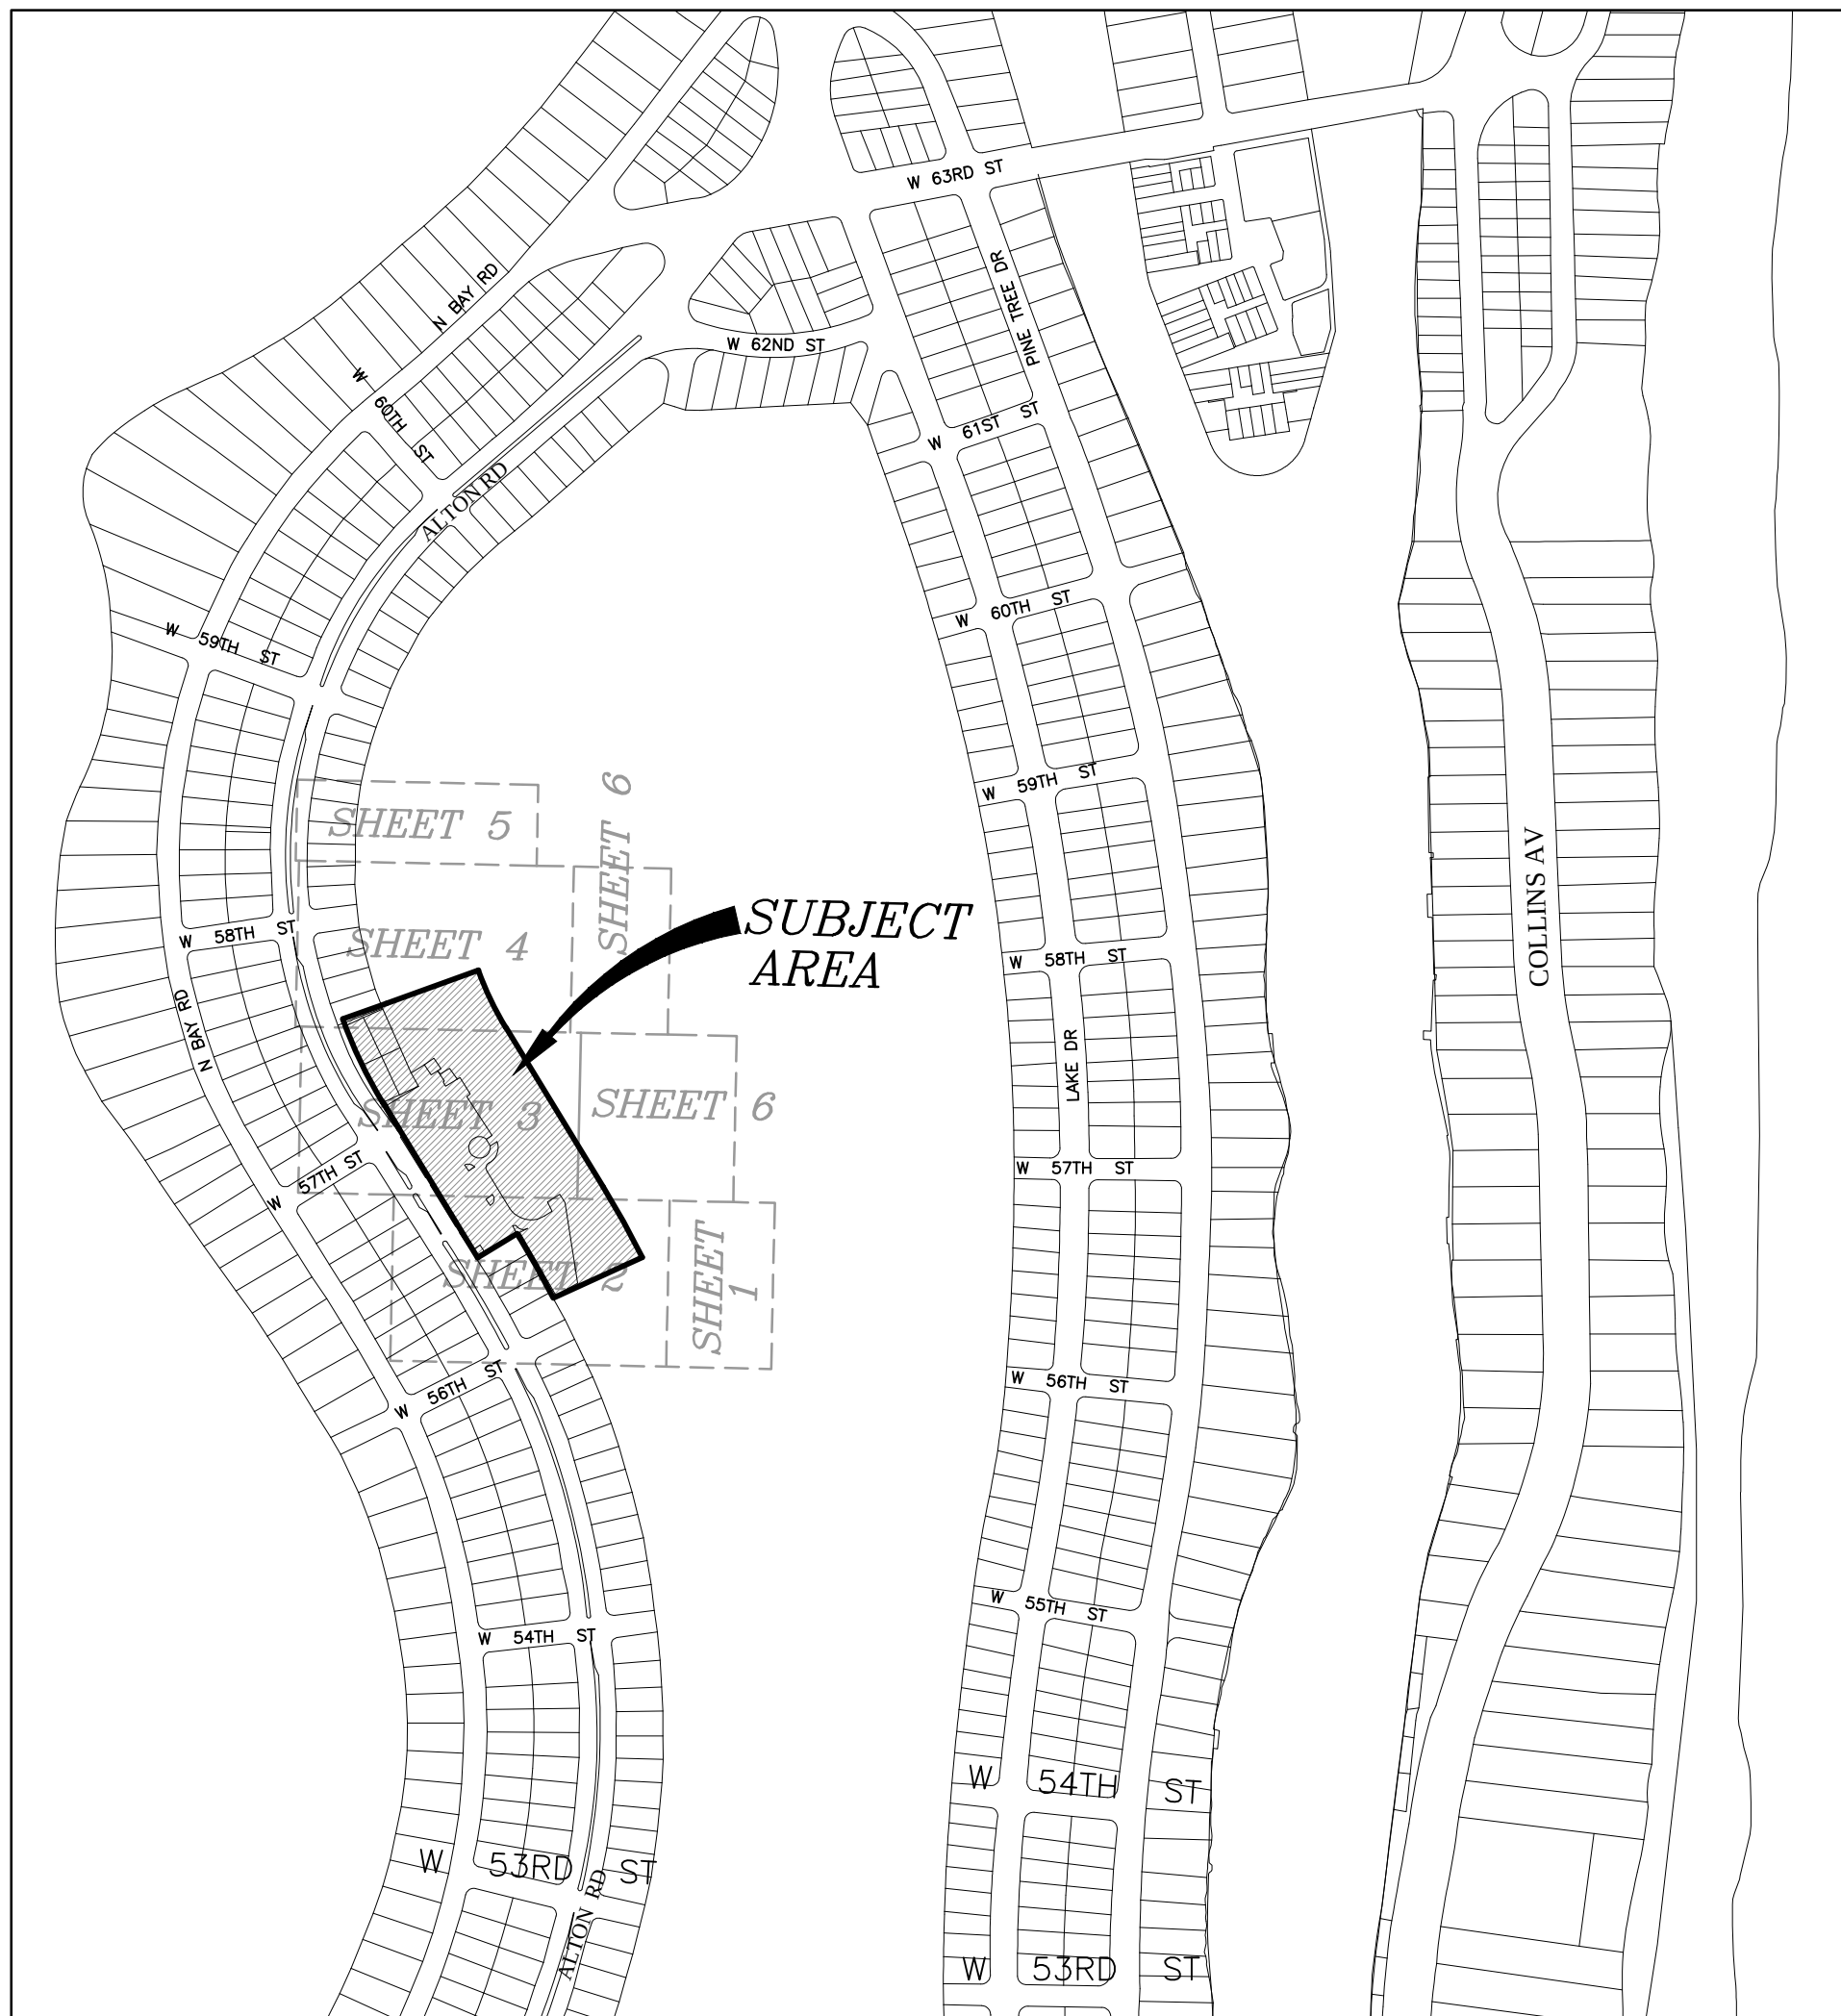

LOCATION SKETCH

Scale: $1'' = 500'$

A PORTION OF SECTION 15-53S-42E, CITY OF MIAMI BEACH, MIAMI-DADE COUNTY, FLORIDA.


LEGAL DESCRIPTION

A PARCEL OF LAND BEING LOTS 5 THROUGH 9 INCLUSIVE, BLOCK 9, AND LOTS 1 THROUGH 5 INCLUSIVE, BLOCK 11, AND A PORTION OF THE LAGORE GOLF COURSE TRACT, TOGETHER WITH A PORTION OF FORMER WEST 57TH STREET AND A PORTION OF THE 25 FOOT STRIP LYING EASTERLY AND ADJACENT TO SAID BLOCKS 9 AND 11, ALL AS SHOWN ON THE PLAT OF LAGORE-GOLF SUBDIVISION, ACCORDING TO THE PLAT THEREOF AS RECORDED IN PLAT BOOK 14 AT PAGE 43 OF THE PUBLIC RECORDS OF MIAMI-DADE COUNTY, FLORIDA, SAID PARCEL BEING MORE PARTICULARLY DESCRIBED AS FOLLOWS:

COMMENCE AT THE INTERSECTION OF THE CENTERLINES OF ALTON ROAD AND WEST 57TH STREET AS SHOWN ON SAID PLAT OF LACROGE-GOLF SUBDIVISION, THENCE N 58°37'14" E ALONG THE CENTERLINE OF SAID WEST 57TH STREET FOR A DISTANCE OF 50.00 FEET TO THE POINT OF BEGINNING OF THE FOLLOWING PARCEL OF LAND HEREIN DESCRIBED; THENCE N 31°22'46" E ALONG THE EASTERLY RIGHT-OF-WAY LINE OF ALTON ROAD FOR A DISTANCE OF 12.73 FEET TO A POINT OF CURVATURE CONCAVE TO THE SOUTHWEST HAVING A RADIUS OF 1241.00 FEET; THENCE ALONG SAID CURVE TO THE NORTHWEST CORNER LOT 5, BLOCK 9; THENCE N 70°13'37" E ALONG THE NORTHERLY LINE OF SAID LOT 5 FOR A DISTANCE OF 125.00 FEET TO THE NORTHEAST CORNER OF SAID LOT; THENCE CONTINUE IN 70°13'37" E FOR A DISTANCE OF 125.00 FEET TO A POINT OF CURVATURE CONCAVE TO THE SOUTHWEST HAVING A RADIUS OF 1241.00 FEET; THENCE ALONG SAID CURVE TO THE EASTERLY RIGHT-OF-WAY LINE OF ALTON ROAD; THENCE S 62°29'17" E ALONG SAID LINE FOR A DISTANCE OF 12.73 FEET TO A POINT OF CURVATURE WITH A CIRCULAR CURVE CONCAVE TO THE LEFT FOR AN ARC DISTANCE OF 172.39 FEET THROUGH A CENTRAL ANGLE OF 11°36'23" TO A POINT OF TANGENCY; THENCE S 31°22'46" E FOR A DISTANCE OF 505.50 FEET TO A POINT OF CURVATURE WITH A CIRCULAR CURVE CONCAVE TO THE SOUTHWEST AND HAVING A RADIUS OF 2708.60 FEET; THENCE ALONG SAID CURVE TO THE RIGHT FOR AN ARC DISTANCE OF 206.65 FEET AND THROUGH A CENTRAL ANGLE OF 0°42'21"7" TO A POINT; THENCE S 62°29'17" E FOR A DISTANCE OF 265.00 FEET TO A POINT OF INTERSECTION WITH THE NORTHERLY LINE OF LOT 5, BLOCK 11; THENCE ALSO LYING IN A CIRCULAR CURVE CONCAVE TO THE SOUTHWEST HAVING A RADIUS OF 1241.00 FEET AND BEING 12.73 FEET FROM THE CENTERLINE OF ALTON ROAD, THENCE NORTHERLY ALONG THE ARC OF SAID CURVE TO THE LEFT FOR AN ARC DISTANCE OF 166.24 FEET TO A POINT OF TANGENCY; THENCE N 31°22'46" W FOR A DISTANCE OF 13.40 FEET TO THE SOUTHEAST CORNER OF LOT 5 OF SAID BLOCK 11; THENCE S 58°37'14" W ALONG THE SOUTHERLY LINE OF SAID LOT 5 FOR A DISTANCE OF 125.00 FEET TO THE SOUTHWEST CORNER OF SAID LOT; THENCE S 31°22'46" W ALONG THE WESTERLY LINE OF SAID LOT 11, ALSO BEING THE EASTERLY RIGHT-OF-WAY LINE OF ALTON ROAD, FOR A DISTANCE OF 50.60 FEET TO THE POINT OF BEGINNING; AND LANGE LANE AND BEING IN THE CITY OF MIAMI COUNTY, FLORIDA.

SURVEYOR'S NOTES:

1. THE BEARINGS SHOWN HEREON RELATE TO AN ASSUMED BEARING OF N31°22'46"W ALONG THE EAST RIGHT-OF-WAY LINE OF ALTON ROAD BETWEEN W 57th STREET AND W 56th STREET.
2. LEGAL DESCRIPTION SHOWN HEREON WAS PROVIDED BY CLO.
3. AREA OF THE PROPERTY DESCRIBED HEREON IS: 331,670 ± SQ. FT. (7.614 ± ACRES).
4. THIS SURVEY WAS PREPARED FOR THE EXCLUSIVE USE OF THE ENTITIES NAMED HEREON. THE ATTACHED CERTIFICATION DOES NOT EXTEND TO ANY UNNAMED PARTIES.
5. UNLESS OTHERWISE NOTED, THIS FIRM HAS NOT ATTEMPTED TO LOCATE FOOTINGS AND/OR FOUNDATIONS.
6. THE PROPERTY SHOWN HEREON FALLS WITHIN FEDERAL FLOOD HAZARD ZONE "AE" (ELEVATION 8'). PER FLOOD INSURANCE RATE MAP NO. 12086C030L, COMMUNITY NO. 120651, PANEL NO. 0309, SUFFIX L, OF FEDERAL EMERGENCY MANAGEMENT AGENCY (F.E.M.A) MAP DATED SEPTEMBER 11, 2009.
7. VISIBLE INDICATORS OF UTILITIES ARE SHOWN HEREON, TOGETHER WITH UNDERGROUND STORM AND SANITARY GRAVITY MAINS, HOWEVER, NO ATTEMPT WAS MADE TO LOCATE UNDERGROUND PRESSURE MAIN, CABLES OR FIBERS.
8. THE DISTANCES SHOWN ALONG THE BOUNDARY OF THE SUBJECT PROPERTY ARE RECORD AND/OR MEASURED UNLESS OTHERWISE STATED.
9. EASEMENTS, ENCUMBRANCES AND ENCROACHMENTS, IF ANY, ARE BASED SOLELY ON CLEAR VISIBLE EVIDENCE COLLECTED DURING THE SURVEY AND AS SHOWN ON THE UNDERLYING PLAT(S) OF RECORD. THE SURVEYED LANDS MAY BE SUBJECT TO OTHER EASEMENTS, ENCUMBRANCES AND/OR RESTRICTIONS, NOT SHOWN HEREON, WHICH MAY BE DISCLOSED BY A SEARCH OF TITLE, WHICH WAS NOT MADE AVAILABLE TO THE SURVEYOR.
10. THE ELEVATIONS SHOWN HEREON REFER TO NATIONAL GEODETIC VERTICAL DATUM OF 1929 (N.G.V.D. 29) AND ARE EXPRESSED IN FEET.
11. BENCHMARKS:
 - a. MIAMI-DADE BENCHMARK D-113, LOCATOR. 3222.53 S. LOCATED @ 56.57' --- 33° WEST OF C/L AND ALTON RD --- 44' SOUTH OF C/L. PK NAIL AND BRASS WASHER IN CONC CATCH BASIN. ELEVATION = 3.71' N.G.V.D. 29.
 - b. MIAMI-DADE BENCHMARK D-132-R, LOCATOR. 3223.53 S. LOCATED @ 48.57' --- 53° NORTH OF C/L AND ALTON RD --- 33' EAST OF C/L. PK NAIL AND BRASS WASHER IN CONC CATCH BASIN AT SE CORNER OF BRIDGE. ELEVATION = 8.23' N.G.V.D. 29.

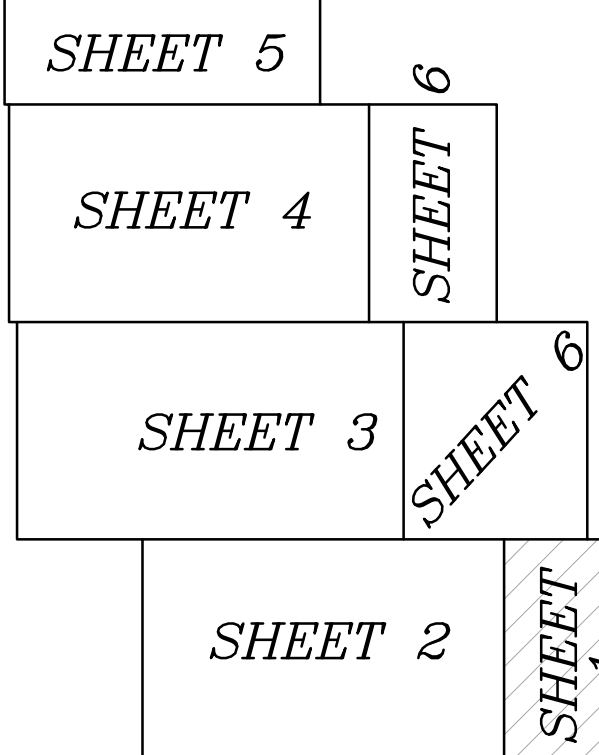


SURVEYOR'S CERTIFICATION:

HEREBY CERTIFY THAT THE "BOUNDARY SURVEY" OF THE HEREIN DESCRIBED PROPERTY IS TRUE AND CORRECT TO THE BEST OF MY KNOWLEDGE AND BELIEF AS RECENTLY SURVEYED AND DRAWN UNDER MY SUPERVISION AND DIRECTION. THIS SURVEY COMPLIES WITH THE STANDARD OF PRACTICE REQUIREMENTS AS SET FORTH IN RULES SJ-17.051 AND SJ-17.052 AS ADOPTED BY THE FLORIDA BOARD OF PROFESSIONAL SURVEYORS AND MAPPERS PURSUANT TO CHAPTER 472.027, FLORIDA STATUTES.

Schwabke-Shirkin & Associates, Inc.
THE SEAL APPEARING ON THIS DOCUMENT WAS AUTHORIZED BY MARK STEVEN JOHNSON, P.S.M. 4775

BY: Mark Steven Johnson No. 4775
MARK STEVEN JOHNSON, PRINCIPAL
PROFESSIONAL LAND SURVEYOR, No. 4775
STATE OF FLORIDA.

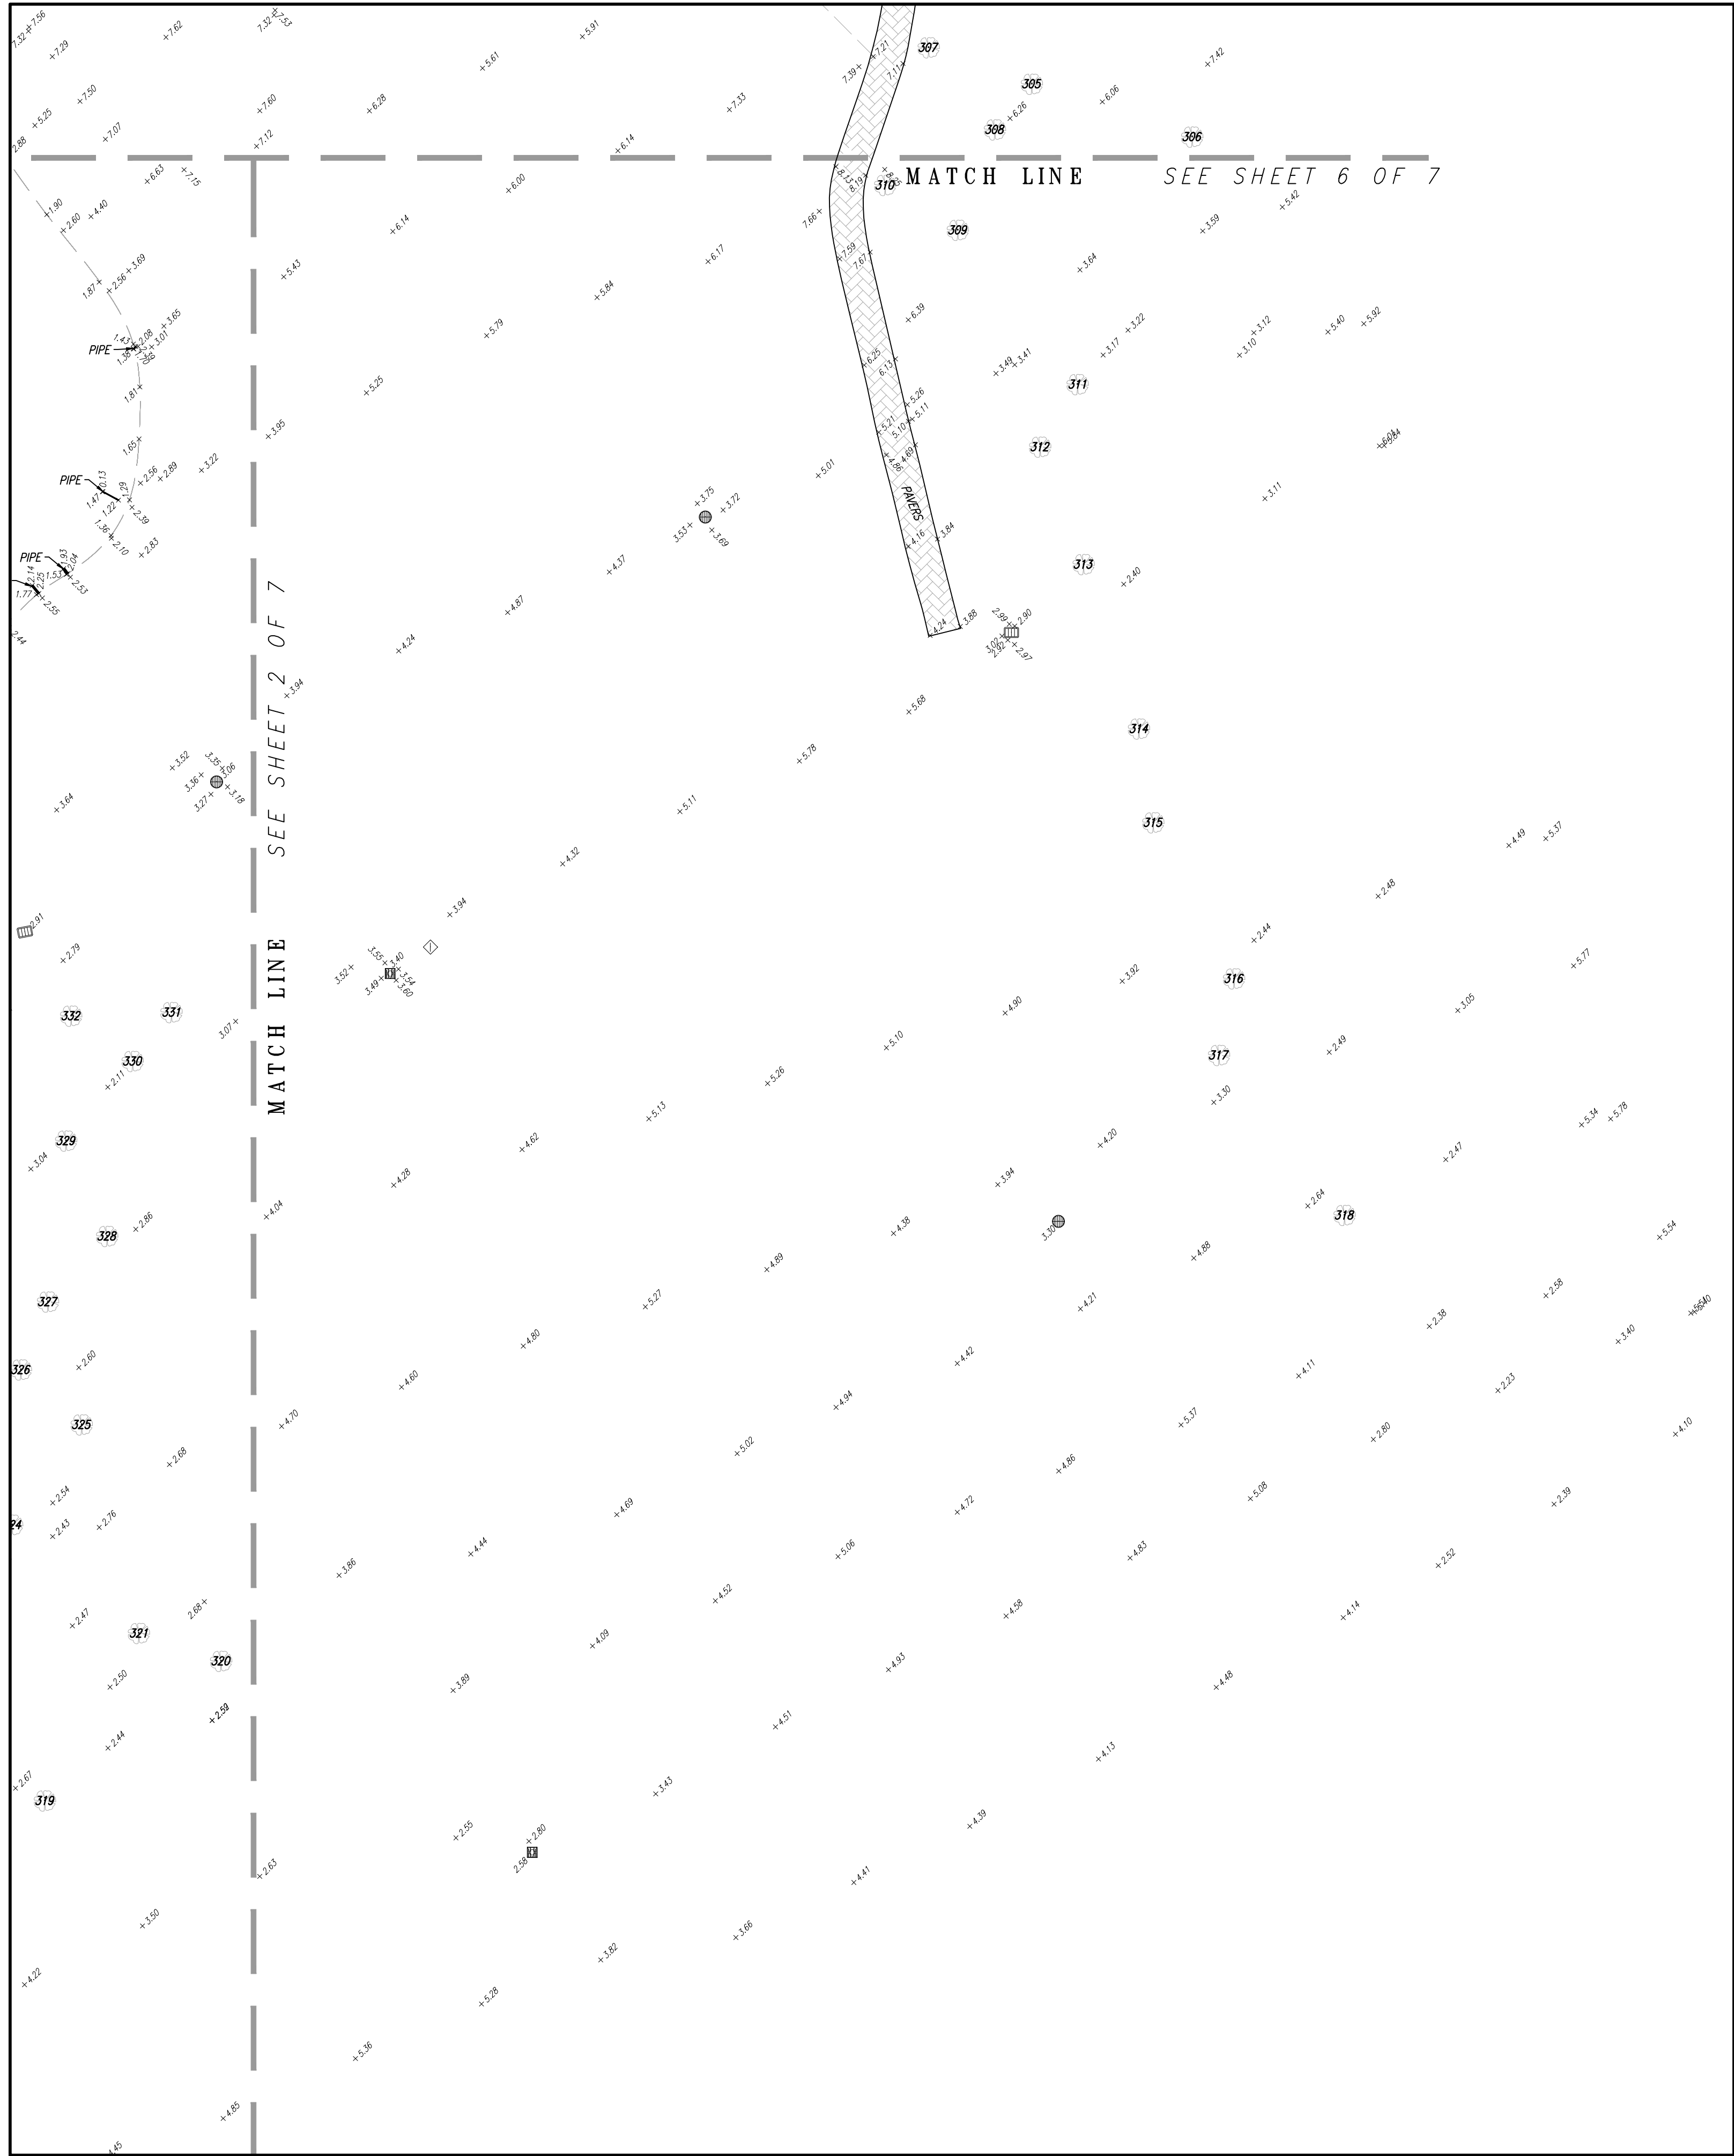

GENERAL LEGEND.

- | | | | |
|---|-------------------------------------|---|-------------------------------------|
|  | AERIAL TARGET |  | CENTERLINE |
|  | ALUMINUM LIGHT POST |  | CHECK VALVE ASSEMBLY |
|  | ALUMINUM LIGHT POST (SINGLE) |  | COLUMN (SQUARE) |
|  | ALUMINUM LIGHT POST (DOUBLE) |  | CONCRETE LIGHT POLE |
|  | ALUMINUM LIGHT POST (TRIPLE) |  | CONCRETE LIGHT POLE (DOUBLE) |
|  | ALUMINUM LIGHT POST (QUAD) |  | CONCRETE WATER POLE |
|  | ANCHOR/PLY WIRE |  | CONTROL POINT |
|  | BACKFLOW PREVENTER |  | COMMUNICATION PULL BOX |
|  | BENCH |  | CURB LABEL |
|  | CATCH BASIN |  | DOUBLE DETECTOR CHECK VALVE |
|  | CATCH BASIN F-3 |  | DRAIN (CIRCULAR OR SQUARE) |
| | |  | ELECTRIC BOX (ABOVE GROUND) |

- | | | | |
|--|----------------------------------|--|--------------------------|
| | ELECTRIC PULL BOX (BELOW GROUND) | | F.P.L. TRANSMISSION POLE |
| | ELECTRIC HAND HOLE | | GAS MANHOLE |
| | ELECTRIC OUTLET | | GAS METER |
| | ELEVATIONS (SEE NOTES FOR DATUM) | | GAS PUMP |
| | FIRE HYDRANT | | GAS VALVE |
| | FIRE LINE SAMESE CONNECTION | | GREASE TRAP MANHOLE |
| | FIRE LINE CONNECTION | | GROUND LIGHTING |
| | FLAGPOLE | | GUARD POST |
| | FLOW LINE | | IRRIGATION HAND HOLE |
| | FORCE MAIN MANHOLE | | IRRIGATION VALVE |
| | FORCE MAIN VALVE | | MAILBOX |
| | F.P.L. ELECTRIC MANHOLE | | MONITOR WELL |
| | F.P.L. FIBER NETWORK | | MONUMENT LINE |

- | | |
|---|------------------------------|
|  | P-5 INLET |
|  | P-6 INLET |
|  | PARKING METER |
|  | PEDESTRIAN CROSSING SIGNAL |
|  | PERMANENT REFERENCE MONUMENT |
|  | POST INDICATOR VALVE |
|  | VACUUM BREAKER ASSEMBLY |
|  | PROPERTY LINE |
|  | ROUND CATCH BASING |
|  | SANITARY SEWER CLEANOUT |
|  | SANITARY SEWER MANHOLE |
|  | SIGN POST |
|  | SPRINKLER PUMP |

- | | |
|---|-------------------------------|
|  | STANDPIPE |
|  | STORM SEWER MANHOLE |
|  | STREET LIGHT BOX |
|  | SEWER INLET |
|  | TELEPHONE BOX (SOUTHERN BELL) |
|  | TELEPHONE HAND HOLE |
|  | TELEPHONE MANHOLE (SO. BELL) |
|  | TELEPHONE PAYPHONE |
|  | TRAFFIC HAND HOLE |
|  | TRAFFIC UTILITY BOX |
|  | TRAFFIC CONTROL POST |
|  | TRAFFIC SIGNAL POST |
|  | TRAFFIC SIGNAL BOX |

-  TREE & PALM
 UNDERGROUND UTILITY MARKER
 UNKNOWN UTILITY MANHOLE
 UNKNOWN UTILITY HAND HOLE
 WATER MANHOLE
 WATER METER
 WATER VALVE
 WOOD LIGHT POLE
 WOOD POWER POLE
 WOOD TELEPHONE POLE
 HANDICAP PARKING
 STROLLER PARKING

- | | | |
|----------|---------|--------------------------------|
| R | denotes | RADIUS |
| δ | denotes | DELTA ANGLE |
| AB | denotes | ABSCISSA DISTANCE |
| CHD | denotes | CHORD LENGTH or CHORD DISTANCE |
| CHB | denotes | CHORD BEARING |
| T | denotes | TANGENT DISTANCE |
| PCP | denotes | PERMANENT CONTROL POINT |
| PRM | denotes | PERMANENT REFERENCE MONUMENT |
| PL | denotes | PLAT BOOK |
| PG | denotes | PAGE |
| PCP | denotes | POINT OF COMMENCEMENT |
| POB | denotes | POINT OF BEGINNING |
| CHW | denotes | CHORD WIDTH INCHES |
| ORB | denotes | OFFICIAL RECORDS BOOK |
| CHB | denotes | POINT OF CURVATURE |
| C.B.S. | denotes | CONCRETE BLOCK STRUCTURE |
| CONC. | denotes | CONCRETE |

- | | | |
|--------|---------|------------------|
| C.L.F. | denotes | CHAWNLINK FENCE |
| M.F. | denotes | METAL FENCE |
| W.F. | denotes | WOOD FENCE |
| F.F.E. | denotes | FINISH FLOOR EL. |
| F.L.P. | denotes | FOUND IRON PIPE |
| S.L.P. | denotes | SET IRON PIPE |
| F.N.D. | denotes | FOUND NAIL & EL. |
| S.N.D. | denotes | SET LB-87 NAIL |
| C.P. | denotes | CORRUGATED PIPE |
| C.L.R. | denotes | CLEAR |
| E.T.P. | denotes | ELECTRIC TRANSIT |
| ENCR. | denotes | ENCROACHMENT |
| D.C. | denotes | DEPRESSED CURB |
| P.L. | denotes | PLANTER |
| B.S. | denotes | BUS SHELTER |
| L.E. | denotes | INVERT ELEVATION |

- | | |
|--------|---------------------------------------|
| T.O.P. | denotes TOP OF PIPE |
| (D) | denotes DEED DISTANCE |
| (L) | denotes DISTANCE BY LEGAL DESCRIPTION |
| (M) | denotes MEASURED DISTANCE |
| (R) | denotes RECORD OR PLATTED DISTANCE |
| CDM | COMMUNICATION |
| DRAIN | DRAINAGE |
| FPL | ELECTRIC |
| FM | FORCE MAIN |
| IRRG | IRRIGATION |
| GS | NATURAL GAS |
| OHW | OVERHEAD WIRES |
| SM | SEWANTARY SEWER |
| WM | WATER |
| /// | LIMITED ACCESS RIGHT OF WAY LINE |

BOUNDARY SURVEY

Section 15, Township 53 South, Range 42 East, City of Miami Beach, Miami-Dade County, Florida

[illegible]

FILE NO. AJ-6375-H

Schwelke - Shiskin & Associates, Inc.
LAND PLANNERS • ENGINEERS • LAND SURVEYORS



NOTE: This sketch is not valid unless it bears	Drawn By: WPC	Supv. By: [Signature]	Date: 03-12-25
			Checked By: WSI

[illegible]

Order No. 218608	I.B. No., Pg. 7	Score:	AS SHWIN
------------------	-----------------	--------	----------

File No.	Sheet 1 of 7	Sheet(s)
AJ-6375-H		

This is a "Boundary Survey."

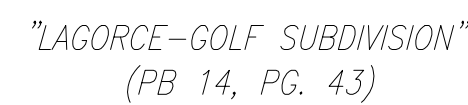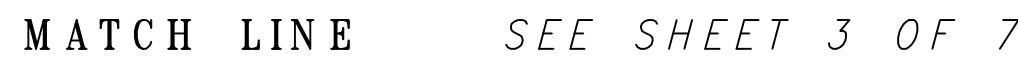

Schnabel-Siskin & Associates, Inc. LAND PLANNERS ENGINEERS 3240 CORPORATE BLVD. WILMABAR, FLORIDA 33025 TEL (954) 435-7100 FAX (954) 439-1389		CERTIFICATE OF AUTHORIZATION No. LB-87	
ORDERED BY: MSJ DATE: 01-12-26		CHECKED BY: MSJ DATE: 01-12-26	
DRAWN BY: WJC SCALE: AS SHOWN		DATE: 2/2/24 FILE NO: 44-6375-H	
SHEET NO. 2 OF 7		SHEET NO. 2 OF 7	

BOUNDARY SURVEY

Section 15, Township 53 South, Range 42 East, City of Miami Beach, Miami-Dade County, Florida

[illegible]



MATCH LINE SEE SHEET 2 OF 7

REVISIONS

BOUNDARY SURVEY

Section 15, Township 53 South, Range 42 East, City of Miami Beach, Miami-Dade County, Florida

FILE 44-6375-H

- [illegible]

TREE TABLE

TREE NO	COMMON NAME	SPECIES	DIA. IN.	HT. FT.	CMPLY. #
1	VERAWOOD	"Bulnesia arborea"	12	15	10
2	VERAWOOD	"Bulnesia arborea"	12	15	10
3	VERAWOOD	"Bulnesia arborea"	12	15	10
4	WASHINGTONIA PALM	"Arecaceae"	20	25	12
5	MAHOGANY	"Swietenia mahagoni"	24	20	20
6	MAHOGANY	"Swietenia mahagoni"	36	20	20
7	MAHOGANY	"Swietenia mahagoni"	36	20	30
8	MAHOGANY	"Swietenia mahagoni"	36	20	30
9	ROYAL PALM	"Roystonea elata"	24	30	15
10	ROYAL PALM	"Roystonea elata"	24	30	15
11	PALM ALEXANDER	"Ptychosperma elegans"	(3) 10	20	15
12	PALM ALEXANDER	"Ptychosperma elegans"	3	15	4
13	PALM ALEXANDER	"Ptychosperma elegans"	(2) 3	15	6
14	PALM ALEXANDER	"Ptychosperma elegans"	3	15	4
15	VERAWOOD	"Bulnesia arborea"	4	14	5
16	VERAWOOD	"Bulnesia arborea"	3	14	5
17	VERAWOOD	"Bulnesia arborea"	4	14	6
18	VERAWOOD	"Bulnesia arborea"	4	14	8
19	VERAWOOD	"Bulnesia arborea"	4	14	8
20	VERAWOOD	"Bulnesia arborea"	4	14	6
21	VERAWOOD	"Bulnesia arborea"	4	14	6
22	VERAWOOD	"Bulnesia arborea"	5	15	6
23	VERAWOOD	"Bulnesia arborea"	4	14	5
24	VERAWOOD	"Bulnesia arborea"	4	14	8
25	VERAWOOD	"Bulnesia arborea"	4	14	6
26	SOLITAIRE PALM	"Ptychosperma elegans"	3	25	6
27	SOLITAIRE PALM	"Ptychosperma elegans"	3	25	6
28	SOLITAIRE PALM	"Ptychosperma elegans"	3	25	4
29	SOLITAIRE PALM	"Ptychosperma elegans"	3	25	5
30	SOLITAIRE PALM	"Ptychosperma elegans"	3	25	6
31	SOLITAIRE PALM	"Ptychosperma elegans"	(2) 3	25	10
32	SOLITAIRE PALM	"Ptychosperma elegans"	3	25	5
33	SOLITAIRE PALM	"Ptychosperma elegans"	(2) 3	25	10
34	SOLITAIRE PALM	"Ptychosperma elegans"	3	25	10
35	SOLITAIRE PALM	"Ptychosperma elegans"	5	25	10
36	SOLITAIRE PALM	"Ptychosperma elegans"	5	25	10
37	SOLITAIRE PALM	"Ptychosperma elegans"	5	25	10
38	SOLITAIRE PALM	"Ptychosperma elegans"	5	25	10
39	SOLITAIRE PALM	"Ptychosperma elegans"	5	25	10
40	ROYAL PALM	"Roystonea elata"	18	18	15
41	ROYAL PALM	"Roystonea elata"	18	18	15
42	SOLITAIRE PALM	"Ptychosperma elegans"	(2) 4	(2) 4	10
43	GUMBO LIMBO	"Bursaria sinaruba"	18	15	15
44	PALM ALEXANDER	"Ptychosperma elegans"	(3) 10	15	15
45	UNKNOWN 1	UNKNOWN 1	12	20	4
46	ARECA PALM	"Chrysalidocarpus lutescens"	MULTI 3	20	10
47	ARECA PALM	"Chrysalidocarpus lutescens"	MULTI 3	20	10
48	SPINDLE PALM	"Hyophorbe verschaffeltii"	12	15	0
49	UNKNOWN 1	UNKNOWN 1	12	15	10
50	TRAVELER'S PALM	"Ravennala madagascariensis"	(3) 5	15	10
51	SPINDLE PALM	"Hyophorbe verschaffeltii"	12	15	6
52	SPINDLE PALM	"Hyophorbe verschaffeltii"	(3) 5	15	10
53	SPINDLE PALM	"Hyophorbe verschaffeltii"	12	15	6
54	SPINDLE PALM	"Hyophorbe verschaffeltii"	12	15	6
55	SPINDLE PALM	"Hyophorbe verschaffeltii"	18	10	5
56	SPINDLE PALM	"Hyophorbe verschaffeltii"	12	15	5
57	ROYAL PALM	"Roystonea elata"	18	35	15
58	SPINDLE PALM	"Hyophorbe verschaffeltii"	12	15	6
59	SPINDLE PALM	"Hyophorbe verschaffeltii"	12	15	6
60	SPINDLE PALM	"Hyophorbe verschaffeltii"	12	15	6
61	SPINDLE PALM	"Hyophorbe verschaffeltii"	14	15	8
62	SPINDLE PALM	"Hyophorbe verschaffeltii"	12	15	8
63	PYGM DATE PALM	"Phoenix roebelenii"	(2) 4	10	10
64	SPINDLE PALM	"Hyophorbe verschaffeltii"	13	15	6
65	SPINDLE PALM	"Hyophorbe verschaffeltii"	13	15	8
66	SPINDLE PALM	"Hyophorbe verschaffeltii"	14	15	6
67	SPINDLE PALM	"Hyophorbe verschaffeltii"	14	15	8
68	SPINDLE PALM	"Hyophorbe verschaffeltii"	14	15	6
69	SPINDLE PALM	"Hyophorbe verschaffeltii"	14	15	6
70	SPINDLE PALM	"Hyophorbe verschaffeltii"	13	15	8
71	SPINDLE PALM	"Hyophorbe verschaffeltii"	14	15	6
72	SPINDLE PALM	"Hyophorbe verschaffeltii"	14	15	10
73	SPINDLE PALM	"Hyophorbe verschaffeltii"	14	14	8
74	QUEEN PALM	"Saguarum romanzoffiana"	4	24	5
75	PYGM DATE PALM	"Phoenix roebelenii"	(5) 5	15	20
76	PALM ALEXANDER	"Ptychosperma elegans"	(3) 6	20	15
77	PALM ALEXANDER	"Ptychosperma elegans"	(3) 6	20	15
78	PALM ALEXANDER	"Ptychosperma elegans"	(3) 6	20	15
79	PALM ALEXANDER	"Ptychosperma elegans"	10	20	10
80	PALM ALEXANDER	"Ptychosperma elegans"	5	20	10
81	GUMBO LIMBO	"Bursaria sinaruba"	7	20	15
82	TRAVELER'S PALM	"Ravennala madagascariensis"	MULTI 3	15	10
83	ROYAL PALM	"Roystonea elata"	18	35	15
84	ROYAL PALM	"Roystonea elata"	18	35	15
85	ROYAL PALM	"Roystonea elata"	18	35	15
86	ROYAL PALM	"Roystonea elata"	18	35	15
87	ROYAL PALM	"Roystonea elata"	18	35	15
88	ROYAL PALM	"Roystonea elata"	18	35	15
89	ROYAL PALM	"Roystonea elata"	18	35	15
90	ROYAL PALM	"Roystonea elata"	24	35	20
91	VERAWOOD	"Bulnesia arborea"	4	14	8
92	VERAWOOD	"Bulnesia arborea"	4	14	8
93	VERAWOOD	"Bulnesia arborea"	4	14	10
94	VERAWOOD	"Bulnesia arborea"	12	15	12
95	VERAWOOD	"Bulnesia arborea"	10	15	10
96	VERAWOOD	"Bulnesia arborea"	10	15	8
97	VERAWOOD	"Bulnesia arborea"	4	14	6
98	ROYAL PALM	"Roystonea elata"	24	35	15
99	ROYAL PALM	"Roystonea elata"	24	35	20
100	ROYAL PALM	"Roystonea elata"	24	35	23
101	ROYAL PALM	"Roystonea elata"	30	35	20
102	ROYAL PALM	"Roystonea elata"	30	35	20
103	ROYAL PALM	"Roystonea elata"	20	35	15
104	ROYAL PALM	"Roystonea elata"	24	35	20
105	ROYAL PALM	"Roystonea elata"	20	35	20
106	ROYAL PALM	"Roystonea elata"	20	35	20
107	ROYAL PALM	"Roystonea elata"	20	30	20
108	ROYAL PALM	"Roystonea elata"	20	30	20
109	ROYAL PALM	"Roystonea elata"	20	30	20
110	ROYAL PALM	"Roystonea elata"	20	30	20

111	ROYAL PALM	"Roystonea elata"	20	30	15
112	VERAWOOD	"Bulnesia arborea"	6	14	10
113	CHRISTMAS PALM	"Velechia merillii"	4	15	6
114	SOLITAIRE PALM	"Ptychosperma elegans"	(3) 3	15	10
115	CHRISTMAS PALM	"Velechia merillii"	4	20	6
116	PYGM DATE PALM	"Phoenix roebelenii"	MULTI 4	15	25
117	PYGM DATE PALM	"Phoenix roebelenii"	(5) 5	15	25
118	PYGM DATE PALM	"Phoenix roebelenii"	(5) 6	20	20
119	PYGM DATE PALM	"Phoenix roebelenii"	(2) 4	15	20
120	PYGM DATE PALM	"Phoenix roebelenii"	(3) 6	15	20
121	VERAWOOD	"Bulnesia arborea"	10	15	10
122	VERAWOOD	"Bulnesia arborea"	10	15	10
123	SILVER BUTTWOOD	"Conocarpus erectus"	MULTI 8	15	25
124	FISHTAIL PALM	"Caryota mitis"	3	10	5
125	FISHTAIL PALM	"Caryota mitis"	(2) 3	10	5
126	CHINESE FAN PALM	"Livistona chinensis"	36	35	15
127	CHINESE FAN PALM	"Livistona chinensis"	36	35	20
128	FISHTAIL PALM	"Caryota mitis"	3	10	6
129	FISHTAIL PALM	"Caryota mitis"	3	10	6
130	CHINESE FAN PALM	"Livistona chinensis"	36	15	20
131	CHINESE FAN PALM	"Livistona chinensis"	36	15	20
132	FALSE ASHOKA	"Monoon longifolium"	12	25	4
133	FALSE ASHOKA	"Monoon longifolium"	12	25	10
134	FALSE ASHOKA	"Monoon longifolium"	24	20	20
135	WASHINGTONIA PALM	"Arecaceae"	24	20	20
136	WASHINGTONIA PALM	"Arecaceae"	(4) 4	25	15
137	PALM ALEXANDER	"Ptychosperma elegans"	(2) 3	25	10
138	PALM ALEXANDER	"Ptychosperma elegans"	3	20	8
139	PALM ALEXANDER	"Ptychosperma elegans"	3	25	8
140	PALM ALEXANDER	"Ptychosperma elegans"	3	20	8
141	PALM ALEXANDER	"Ptychosperma elegans"	(2) 3	20	8
142	PALM ALEXANDER	"Ptychosperma elegans"	3	20	9
143	PALM ALEXANDER	"Ptychosperma elegans"	(2) 4	20	8
144	PALM ALEXANDER	"Ptychosperma elegans"	(2) 3	20	8
145	PALM ALEXANDER	"Ptychosperma elegans"	(2) 4	20	8
146	GUMBO LIMBO	"Bursaria sinaruba"	6	20	10
147	ROYAL PALM	"Roystonea elata"	18	30	10
148	ARECA PALM	"Chrysalidocarpus lutescens"	24	20	15
149	ARECA PALM	"Chrysalidocarpus lutescens"	12	15	8
150	ARECA PALM	"Chrysalidocarpus lutescens"	12	15	10
151	ARECA PALM	"Chrysalidocarpus lutescens"	12	15	10
152	ARECA PALM	"Chrysalidocarpus lutescens"	10	10	8
153	ARECA PALM	"Chrysalidocarpus lutescens"	10	15	8
154	SCHIEFFELER	"Schafferia actinophylla"	6	20	6
155	SCHIEFFELER	"Schafferia actinophylla"	6	20	6
156	SCHIEFFELER	"Schafferia actinophylla"	(2) 6	20	6
157	UNKNOWN 1	UNKNOWN 1	(2) 6	20	0
158	UNKNOWN 1	UNKNOWN 1	(3) 6	20	0
159	UNKNOWN 1	UNKNOWN 1	(2) 4	20	0
160	MAHOGANY	"Swietenia mahagoni"	36	30	40
161	MAHOGANY	"Swietenia mahagoni"	24	25	40
162	MAHOGANY	"Swietenia mahagoni"	30	25	40
163	ARECA PALM	"Chrysalidocarpus lutescens"	15	15	8
164	ARECA PALM	"Chrysalidocarpus lutescens"	8	15	8
165	ARECA PALM	"Chrysalidocarpus lutescens"	8	15	8
166	ARECA PALM	"Chrysalidocarpus lutescens"	8	10	8
167	ARECA PALM	"Chrysalidocarpus lutescens"	6	10	8
168	ARECA PALM	"Chrysalidocarpus lutescens"	6	10	8
169	ARECA PALM	"Chrysalidocarpus lutescens"	8	12	8
170	ARECA PALM	"Chrysalidocarpus lutescens"	8	12	8
171	VERAWOOD	"Bulnesia arborea"	4	14	15
172	VERAWOOD	"Bulnesia arborea"	8	14	15
173	VERAWOOD	"Bulnesia arborea"	12	20	20
174	VERAWOOD	"Bulnesia arborea"	10	20	20
175	VERAWOOD	"Bulnesia arborea"	6	15	10
176	VERAWOOD	"Bulnesia arborea"	6	15	8
177	VERAWOOD	"Bulnesia arborea"	6	15	6
178	PALM ALEXANDER	"Ptychosperma elegans"	4	20	5
179	PALM ALEXANDER	"Ptychosperma elegans"	(3) 4	25	15
180	WILLOW	"Salix"	36	25	30
181	MAHOGANY	"Swietenia mahagoni"	36	35	40
182	MAHOGANY	"Swietenia mahagoni"	30	35	40
183	MAHOGANY	"Swietenia mahagoni"	36	35	40
184	SCHIEFFELER	"Schafferia actinophylla"	3	8	4
185	SOLITAIRE PALM	"Ptychosperma elegans"	(3) 3	20	20
186	ROYAL PALM	"Roystonea elata"	24	30	12
187	SOLITAIRE PALM	"Ptychosperma elegans"	2	7	6
188	SOLITAIRE PALM	"Ptychosperma elegans"	4	15	6
189	SOLITAIRE PALM	"Ptychosperma elegans"	3	15	6
190	SOLITAIRE PALM	"Ptychosperma elegans"	3	15	6
191	FALSE ASHOKA	"Monoon longifolium"	4	20	8
192	SOLITAIRE PALM	"Ptychosperma elegans"	(2) 3	15	8
193	SOLITAIRE PALM	"Ptychosperma elegans"	3	15	6
194	SOLITAIRE PALM	"Ptychosperma elegans"	6	15	6
195	SOLITAIRE PALM	"Ptychosperma elegans"	4	20	8
196	SOLITAIRE PALM	"Ptychosperma elegans"	(3) 4	15	10
197	FALSE ASHOKA	"Monoon longifolium"	4	15	10
198	SOLITAIRE PALM	"Ptychosperma elegans"	2	6	8
199	ROYAL PALM	"Roystonea elata"	24	30	12
200	UNKNOWN 1	UNKNOWN 1	10	30	6
201	WASHINGTONIA PALM	"Arecaceae"	10	10	15
202	SCHIEFFELER	"Schafferia actinophylla"	(3) 10	25	15
203	ROYAL PALM	"Roystonea elata"	24	30	20
204	SCHIEFFELER	"Schafferia actinophylla"	MULTI 5	25	15
205	SCHIEFFELER	"Schafferia actinophylla"	MULTI 4	25	10
206	ROYAL PALM	"Roystonea elata"	(2) 20	30	20
207	SCHIEFFELER	"Schafferia actinophylla"	MULTI 6	15	25
208	ROYAL PALM	"Roystonea elata"	36	35	20
209	SCHIEFFELER	"Schafferia actinophylla"	MULTI 6	25	10
210	ROYAL PALM	"Roystonea elata"	30X12 (2)	35	20
211	SCHIEFFELER	"Schafferia actinophylla"	MULTI	25	20
212	SCHIEFFELER	"Schafferia actinophylla"	MULTI	25	15
213	SCHIEFFELER	"Schafferia actinophylla"	(2) 10	25	10
214	SCHIEFFELER	"Schafferia actinophylla"	(2) 8X4X4	25	10
215	SCHIEFFELER	"Schafferia actinophylla"	6	25	6
216	SCHIEFFELER	"Schafferia actinophylla"	12	25	10
217	SCHIEFFELER	"Schafferia actinophylla"	(3) 6	25	10
218	SCHIEFFELER	"Schafferia actinophylla"	(4) 5	25	10
219	SCHIEFFELER	"Schafferia actinophylla"	(2) 12X3	25	10
220	SCHIEFFELER	"Schafferia actinophylla"	(3) 4	25	10
221	SCHIEFFELER	"Schafferia actinophylla"	(2) 5	25	10
222	UNKNOWN 1	UNKNOWN 1	12	20	15

NOTE: THE TREE INFORMATION AS INDICATED ON THE "TREE LIST" IS SUBJECT TO REVISION BY SUBSEQUENT SITE INSPECTION BY A CERTIFIED ARBORIST OR OTHER INDIVIDUAL WITH SIMILAR EXPERTISE.

223	ROYAL PALM	"Roystonea elata"	24	30	20
224	ROYAL PALM	"Roystonea elata"	20	30	20
225	ROYAL PALM	"Roystonea elata"	20	30	20
226	ROYAL PALM	"Roystonea elata"	20	34	25
227	GILMO LIMBO	"Bursera sinuata"	4	15	15
228	UNKNOWN W		24	18	15
229	UNKNOWN W		18	15	15
230	GILMO LIMBO	"Bursera sinuata"	4	15	5
231	GILMO LIMBO	"Bursera sinuata"	15	15	15
232	ROYAL PALM	"Roystonea elata"	8	15	15
233	GILMO LIMBO	"Bursera sinuata"	8	12	10
234	BISCHOFIA	"Bischofia javanica"	10	15	15
235	ROYAL PALM	"Roystonea elata"	8	10	10
236	ROYAL PALM	"Roystonea elata"	16	30	20
237	BISCHOFIA	"Bischofia javanica"	6	12	15
238	ROYAL PALM	"Roystonea elata"	8	14	15
239	ROYAL PALM	"Roystonea elata"	15	15	15
240	ROYAL PALM	"Roystonea elata"	15	25	15
241	BISCHOFIA	"Bischofia javanica"	6	15	15
242	BISCHOFIA	"Bischofia javanica"	8	20	20
243	COCONUT PALM	"Cocos nucifera"	6	20	15
244	UNKNOWN 4		6	20	15
245	COCONUT PALM	"Cocos nucifera"	10	20	20
246	BISCHOFIA	"Bischofia javanica"	6	15	10
247	BISCHOFIA	"Bischofia javanica"	6	20	20
248	COCONUT PALM	"Cocos nucifera"	8	20	20
249	BISCHOFIA	"Bischofia javanica"	15	15	15
250	BISCHOFIA	"Bischofia javanica"	8	20	20
251	BISCHOFIA	"Bischofia javanica"	10	20	20
252	GILMO LIMBO	"Bursera sinuata"	15	25	15
253	ROYAL PALM	"Roystonea elata"	15	25	20
254	ROYAL PALM	"Roystonea elata"	15	25	20
255	BISCHOFIA	"Bischofia javanica"	12	15	15
256	COCONUT PALM	"Cocos nucifera"	8	25	24
257	BISCHOFIA	"Bischofia javanica"	6	15	15
258	BISCHOFIA	"Bischofia javanica"	6	15	10
259	BISCHOFIA	"Bischofia javanica"	10	15	10
260	BISCHOFIA	"Bischofia javanica"	6	15	15
261	BISCHOFIA	"Bischofia javanica"	6	15	15
262	BISCHOFIA	"Bischofia javanica"	12	15	15
263	BISCHOFIA	"Bischofia javanica"	6	15	10
264	UNKNOWN 5		48	40	60
265	BISCHOFIA	"Bischofia javanica"	10	20	20
266	BISCHOFIA	"Bischofia javanica"	6	20	20
267	TRAVELERS PALM	"Ravenea madagascariensis"	24	20	10
268	COCONUT PALM	"Cocos nucifera"	10	25	15
269	COCONUT PALM	"Cocos nucifera"	8	15	15
270	COCONUT PALM	"Cocos nucifera"	10	25	15
271	COCONUT PALM	"Cocos nucifera"	10	25	15
272	COCONUT PALM	"Cocos nucifera"	10	25	15
273	COCONUT PALM	"Cocos nucifera"	10	25	15
274	BISCHOFIA	"Bischofia javanica"	8	15	15
275	COCONUT PALM	"Cocos nucifera"	8	25	20
276	COCONUT PALM	"Cocos nucifera"	8	25	24
277	COCONUT PALM	"Cocos nucifera"	8	20	20
278	COCONUT PALM	"Cocos nucifera"	8	20	20
279	COCONUT PALM	"Cocos nucifera"	10	15	20
280	ROYAL PALM	"Roystonea elata"	20	25	25
281	ROYAL PALM	"Roystonea elata"	18	25	20
282	ROYAL PALM	"Roystonea elata"	12	25	20
283	ROYAL PALM	"Roystonea elata"	16	25	20
284	ROYAL PALM	"Roystonea elata"	13	25	20
285	ROYAL PALM	"Roystonea elata"	13	30	20
286	ROYAL PALM	"Roystonea elata"	15	25	20
287	ROYAL PALM	"Roystonea elata"	15	25	20
288	GILMO LIMBO	"Bursera sinuata"	22	20	20
289	COCONUT PALM	"Cocos nucifera"	9	20	20
290	COCONUT PALM	"Cocos nucifera"	8	20	20
291	COCONUT PALM	"Cocos nucifera"	10	25	20
292	COCONUT PALM	"Cocos nucifera"	10	25	20
293	COCONUT PALM	"Cocos nucifera"	10	25	20
294	COCONUT PALM	"Cocos nucifera"	11	25	20
295	COCONUT PALM	"Cocos nucifera"	11	25	20
296	COCONUT PALM	"Cocos nucifera"	11	25	20
297	COCONUT PALM	"Cocos nucifera"	13	30	24
298	COCONUT PALM	"Cocos nucifera"	11	30	20
299	COCONUT PALM	"Cocos nucifera"	10	20	20
300	ROYAL PALM	"Roystonea elata"	21	35	20
301	DATE PALM	"Phoenix spp"	22	25	20
302	DATE PALM	"Phoenix spp"	22	15	20
303	DATE PALM	"Phoenix spp"	20	15	20
304	ROYAL PALM	"Roystonea elata"	16	25	20
305	COCONUT PALM	"Cocos nucifera"	8	20	20
306	COCONUT PALM	"Cocos nucifera"	8	20	20
307	COCONUT PALM	"Cocos nucifera"	9	20	20
308	COCONUT PALM	"Cocos nucifera"	9	20	20
309	COCONUT PALM	"Cocos nucifera"	10	25	20
310	COCONUT PALM	"Cocos nucifera"	7	24	20
311	ROYAL PALM	"Roystonea elata"	22	25	20
312	ROYAL PALM	"Roystonea elata"	20	25	20
313	ROYAL PALM	"Roystonea elata"	16	25	24
314	ROYAL PALM	"Roystonea elata"	10	20	20
315	ROYAL PALM	"Roystonea elata"	16	25	20
316	ROYAL PALM	"Roystonea elata"	20	25	20
317	ROYAL PALM	"Roystonea elata"	19	25	20
318	ROYAL PALM	"Roystonea elata"	16	25	20
319	ROYAL PALM	"Roystonea elata"	19	30	20
320	ROYAL PALM	"Roystonea elata"	14	20	20
321	ROYAL PALM	"Roystonea elata"	16	25	20
322	ROYAL PALM	"Roystonea elata"	16	20	20
323	ROYAL PALM	"Roystonea elata"	16	25	20
324	ROYAL PALM	"Roystonea elata"	15	25	20
325	ROYAL PALM	"Roystonea elata"	16	25	20
326	ROYAL PALM	"Roystonea elata"	16	25	20
327	ROYAL PALM	"Roystonea elata"	16	25	20
328	ROYAL PALM	"Roystonea elata"	14	20	20
329	ROYAL PALM	"Roystonea elata"	18	25	20
330	ROYAL PALM	"Roystonea elata"	15	20	20
331	ROYAL PALM	"Roystonea elata"	18	25	20
332	COCONUT PALM	"Cocos nucifera"	17	20	15
333	COCONUT PALM	"Cocos nucifera"	7	20	15
334	COCONUT PALM	"Cocos nucifera"	7	20	15
335	GILMO LIMBO	"Bursera sinuata"	8	20	15
336	ROYAL PALM	"Roystonea elata"	36	30	40
337	ROYAL PALM	"Roystonea elata"	20	25	20
338	UNKNOWN 6		36	25	20
339	UNKNOWN 7		24	15	20
340	ROYAL PALM	"Roystonea elata"	19	25	20
341	ROYAL PALM	"Roystonea elata"	16	25	20
342	UNKNOWN 8		16	15	15
343	ROYAL PALM	"Roystonea elata"	16	20	20
344	ROYAL PALM	"Roystonea elata"	16	20	20
345	ROYAL PALM	"Roystonea elata"	14	20	20
346	ROYAL PALM	"Roystonea elata"	18	25	20
347	ROYAL PALM	"Roystonea elata"	19	20	24
348	ROYAL PALM	"Roystonea elata"	10	18	15
349	UNKNOWN 9		20	15	20
350	MANGO	"Mangifera indica"	4	10	10
351	MANGO	"Mangifera indica"	4	10	10