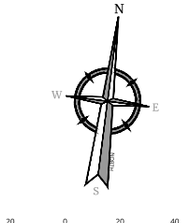


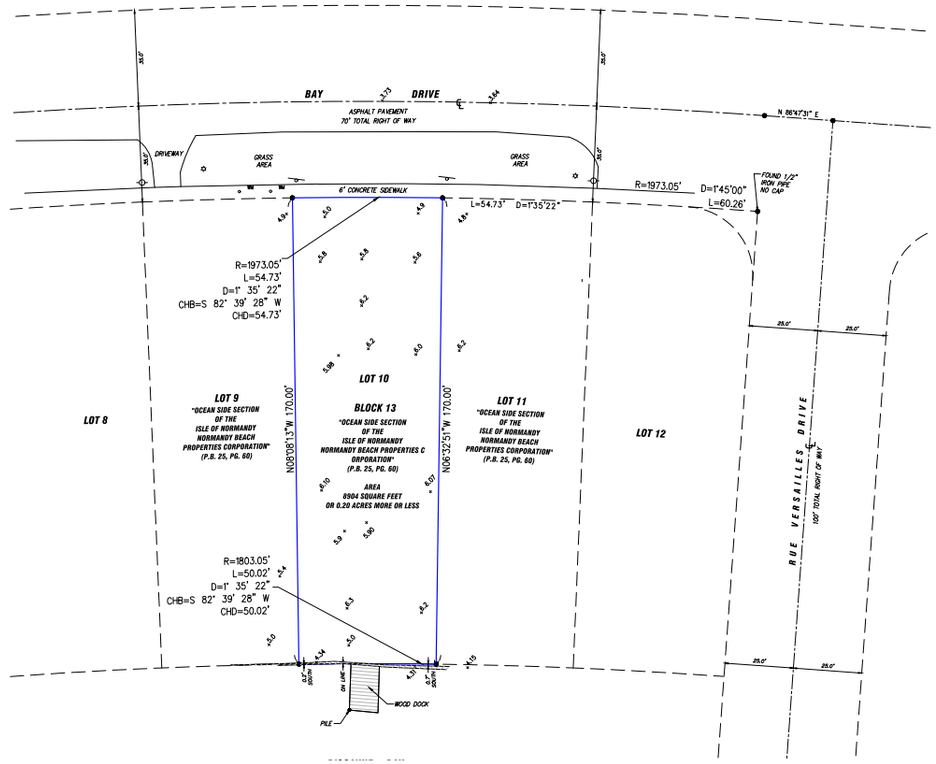


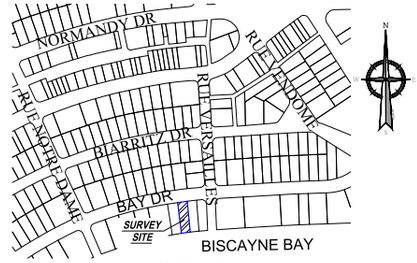


LOCATION MAP
NOT TO SCALE

**LEGEND:**

| | |
|---|---|
| CBS | CONCRETE BLOCK STRUCTURE |
| ℄ | CENTERLINE |
| CO | CLEAN OUT VALVE |
| CONC. | CONCRETE |
| LB | LICENSE BUSINESS |
| MN&W | MAGNETIC NAIL AND WASHER |
| (C) | CALCULATED |
| (P) | PLATTED |
| R/W | RIGHT OF WAY LINE |
| MW | MONITORING WELL |
| WM | WATER METER |
| PB | PLAT BOOK |
| PG. | PAGE |
| | SIGN |
| | WOOD POWER POLE |
| R | RADIUS |
| L | LENGHT |
| Δ | CENTRAL ANGLE |
| CHB | CHORD BEARING |
| CHD | CHORD DISTANCE |
| | TREE |
| | PALM |
| | LIGHT POLE |
| ICV | IRRIGATION VALVE |
| TYP. | TYPICAL |
| | MAILBOX |
| | FOUND 1/2" IRON PIPE |

**LEGAL DESCRIPTION:**

LOT 10 OF OCEAN SIDE SECTION OF THE ISLES OF NORMANDY, A SUBDIVISION ACCORDING TO THE PLAT THEREOF, AS RECORDED IN PLAT BOOK 25, PAGE 60, OF THE PUBLIC RECORDS OF MIAMI-DADE COUNTY, FLORIDA.

**SURVEYOR'S NOTES:**

THE PURPOSE OF THIS SURVEY IS TO SHOW THE RECORDED GEOMETRY INFORMATION OF THE PROPERTY DESCRIBED ABOVE AND GROUND SPOT ELEVATIONS WITHIN THE LOT.

ALL MEASUREMENTS ARE IN U.S. SURVEY FOOT.

NO UNDERGROUND FOOTERS WERE LOCATED.

BEARINGS AND NORTH ARROW DIRECTION SHOWN HEREON ARE BASED ON THE CENTERLINE OF BAY DRIVE, HAVING A BEARING OF N86°47'31"E, A WELL-ESTABLISHED AND MONUMENTED LINE. THIS BEARING IS REFERENCED TO THE FLORIDA STATE PLANE COORDINATE SYSTEM, FLORIDA EAST ZONE (0901), TRANSVERSE MERCATOR PROJECTION. DATUM: NORTH AMERICAN DATUM OF 1983, 2011 ADJUSTMENT (NAD83/2011).

ELEVATIONS ARE REFERENCED TO THE NATIONAL GEODETIC VERTICAL DATUM 1929 (NGVD 29).

ELEVATIONS ARE BASED ON A CITY OF MIAMI BEACH BENCHMARK THE SAME BEING A BRASS DISC, LOCATED ON NORMANDY DRIVE AND RUE VENDOME, SET IN TOP OF THE SW CORNER OF A SEWER PUMPING STATION, 44' SOUTH OF THE SOUTH CURB LINE OF NORMANDY DRIVE, 23.4 FEET EAST OF THE EAST CURB OF RUE VENDOME, ELEVATION 2.93 FEET NAVD'88 AND 4.48 FEET NGVD'29.

THIS SKETCH SHOWN HEREON IN ITS GRAPHIC FORM, IS THE RECORD DEPICTION OF THE SURVEYED LANDS DESCRIBED HEREIN AND WILL IN NO CIRCUMSTANCES BE SUPPLANTED IN AUTHORITY BY ANY OTHER GRAPHIC OR DIGITAL FORMAT OF THIS SURVEY. THIS MAP IS INTENDED TO BE DISPLAYED AT A SCALE OF 1"=20' OR SMALLER. AT THE MAXIMUM INTENDED DISPLAYED SCALE THE SURVEY AND SKETCH'S POSITIONAL ACCURACY VALUE OCCUPIES 1/20" ON THE DISPLAY.

ADDITIONS OR DELETIONS TO SURVEY MAPS AND REPORTS BY OTHER THAN THE SIGNING PARTY OR PARTIES ARE PROHIBITED WITHOUT THE WRITTEN CONSENT OF THE SIGNING PARTY OR PARTIES. THIS DOCUMENT CONSISTS OF 1 SHEET.

THIS SURVEY MAP IS INTENDED TO BE DISPLAYED AT THE GRAPHIC AND STATED SCALES IN ENGLISH UNITS OF MEASUREMENT. ATTENTION IS DIRECTED TO THE FACT THAT SAID SURVEY MAP MAY BE ALTERED IN SCALE BY REPRODUCTION. THIS MUST BE CONSIDERED WHEN OBTAINING SCALED DATA.

LAST DATE OF FIELD SURVEY: AUGUST 7TH, 2022.

Collier's Engineering & Design

www.colliersengineering.com

Copyright © 2025, Collier's Engineering & Design. All rights reserved. This drawing and all the information contained therein is authorized for use only by the party to whom the session were contracted and to whom it is certified. The drawing may not be copied, reused, disclosed, distributed or relied upon for any other purpose without the express written consent of Collier's Engineering & Design.

Doing Business as MASER CONSULTING

811 Sunshine State One Call of Florida, Inc.
PROTECT YOURSELF
FLA. STATES REQUIRE NOTIFICATION OF EXCAVATORS TO UTILITIES BEFORE ANY DIGGING, TO DETERMINE EXISTING SURFACE ANYWHERE IN ANY STATE
Know what's below. Call before you dig.
FOR STATE SPECIFIC DIRECT PHONE NUMBERS VISIT: WWW.CALL811.COM

| REV | DATE | DRAWN BY | DESCRIPTION |
|---|---|---|---|
| | | | |

STATE OF FLORIDA
PROFESSIONAL SURVEYOR AND MAPPER
No. 6578
Michael Cano
Digitally signed by Michael Cano
Date: 2025.07.25 13:04:03 -04'00'

SPECIFIC PURPOSE SURVEY

FOR

1120 BAY DRIVE
MIAMI BEACH
FLORIDA 33141

LOT 10
BLOCK 13
PLAT BOOK 25
PAGE 60

MIAMI-DADE COUNTY
FLORIDA

Collier's Engineering & Design
MIAMI
7400 Corporate Center Drive
Suite C
Miami, FL 33126
Phone: 305.597.9701
COLLIER ENGINEERING & DESIGN, INC.
CERTIFICATE OF AUTHORIZATION #LB-7870

| SCALE: | DATE: | DRAWN BY: | CHECKED BY: |
|---|---|---|---|
| AS SHOWN | 25.07.25 | MCH | MC |

| PROJECT NUMBER: | DRAWING NAME: |
|---|---|
| 220038904 | 220038904 SPATP SURVEY SKETCHES |

SHEET TITLE:
SPECIFIC PURPOSE SURVEY

SHEET NUMBER:
1 of 1

**NOTE: DO NOT SCALE DRAWINGS FOR CONSTRUCTION.**