



November 26, 2025

Mr. Grant Webster
City of Miami Beach Transportation and Mobility Department
1700 Convention Center Drive
Miami Beach, Florida 33139

Re: 6945 Abbott Avenue Redevelopment
Traffic Impact Statement
Planning Board Application DRB25-1088
Traffic Application No. TRN25-0035

Dear Mr. Webster:

Kimley-Horn and Associates, Inc. has prepared a traffic impact statement for the redevelopment located at 6945 Abbott Avenue in Miami Beach, Florida. Currently, the site proposed for redevelopment is occupied by an 11-room hotel. The proposed redevelopment consists of a 48-room hotel and 722 square feet of retail space. A location map and conceptual site plan are provided in Attachment A. The following sections summarize the trip generation calculations, project access, transportation demand management (TDM) strategies, loading/refuse operations, and passenger loading queuing analysis.

This traffic impact statement's methodology is consistent with the requirements of the City of Miami Beach. The approved methodology correspondence detailing the traffic impact statement requirements is included in Attachment B.

TRIP GENERATION

Trip generation calculations for the existing development and proposed redevelopment were performed using the Institute of Transportation Engineers' (ITE) *Trip Generation Manual*, 11th Edition. The trip generation for the existing development was determined using ITE Land Use Code (LUC) 310 (Hotel). The trip generation for the proposed redevelopment was determined using ITE LUC 310 (Hotel) and ITE LUC 822 (Strip Retail Plaza).

A multimodal (public transit, bicycle, and pedestrian) factor based on US *Census Means of Transportation to Work* data was reviewed for the census tract in which the development is located. A multimodal factor of 22.6 percent (22.6%) was determined for the proposed redevelopment. However, to provide a conservative analysis, a multimodal factor of 20.0 percent (20.0%) was applied to the trip generation calculations instead. It is expected that a portion of guests and employees will choose to walk, bike, or use public transit to and from the proposed redevelopment.

Three (3) Miami-Dade County Department of Transportation and Public Works (DTPW) routes and three (3) City of Miami Beach Trolley routes currently operate in close proximity to the site during the A.M. and P.M. peak hours. Detailed transit route information is included in Attachment C.

- **DTPW Route 79** operates along Abbott Avenue in the vicinity of the project site with the nearest stop located just north of 69 Street. This route operates with 15-minute headways in the northbound and southbound directions during the A.M. and P.M. peak hours.
- **DTPW Route 100** operates along Abbott Avenue in the vicinity of the project site with the nearest stop located just north of 69 Street. This route operates with 8-minute headways in the northbound and southbound directions during the A.M. and P.M. peak hours.

- **DTPW Route 279/79 Street MAX** operates along 71 Street in the vicinity of the project site with the nearest stop located just west of Carlyle Avenue. This route operates with 24-minute headways in the eastbound and westbound directions during the A.M and P.M. peak hours.
- **City of Miami Beach Trolley Collins Express Route** operates along Abbott Avenue in the vicinity of the project site with the nearest stop located just south of 72 Street. This route operates with 15-minute headways in the northbound and southbound directions during the A.M and P.M. peak hours.
- **City of Miami Beach Trolley North Beach Route** operates along Abbott Avenue in the vicinity of the project site with the nearest stop located just south of 72 Street. This route operates with 20-minute headways in the northbound and southbound directions during the A.M and P.M. peak hours.
- **City of Miami Beach Trolley Mount Sinai Link Route** operates along Abbott Avenue in the vicinity of the project site with the nearest stop located just south of 72 Street. This route operates with 60 to 70-minute headways in the northbound and southbound directions during the A.M and P.M. peak hours.

The proposed redevelopment is expected to generate 15 net new vehicle trips during the weekday A.M. peak hour and 21 net new vehicle trips during the weekday P.M. peak hour. Trip generation calculations are included as Attachment D.

PROJECT ACCESS

On-site parking and valet will not be provided. It is expected that all vehicular traffic generated by the proposed redevelopment will utilize rideshare or self-park in off-site public parking areas. Note that the project's loading area will be used by hotel patrons. The loading area is located on the east side of Abbott Avenue, fronting the project site. The loading area is approximately 20 feet in length and will be able to accommodate one (1) passenger car.

Figure 2 in Attachment E was prepared to identify the locations of off-site public parking areas in the vicinity of the project. There are three (3) public parking lots with approximately 112 parking spaces within a block of the project and five (5) public parking lots with approximately 176 parking spaces in the vicinity of the project. On-street parking on the adjacent street is also available. Figure 3 in Attachment E illustrates the vehicle routes from the parking lots to the project. Figure 4 in Attachment E presents the vehicle routes from the project to the public parking lots. Figure 5 in Attachment E illustrates the pedestrian routes between the project and the parking lots.

TRANSPORTATION DEMAND MANAGEMENT STRATEGIES

Secure bicycle parking and subsidized transit/bikeshare passes for employees (one [1] pass per 10 employees) will be provided as Transportation Demand Management (TDM) strategies to encourage transit and bicycle mobility and reduce the impacts of project traffic on the surrounding roadway network. The applicant will provide 14 typical bicycle racks and 16 vertical bike hangers within a 293-square-foot bike room. Please refer to the site plan in Attachment A.

DELIVERY AND REFUSE OPERATIONS NARRATIVE

Delivery and refuse operations will occur within public on-street loading areas within the vicinity of the site. The nearest public on-street loading area is located along 71 Street east of Harding Avenue. Additional public on-street loading areas are located along Collins Avenue north of 69 Street and along 72 Street east of Abbott Avenue.

PASSENGER LOADING QUEUING ANALYSIS

A 95th percentile queuing analysis was preparing for the proposed redevelopment's passenger loading area using the methodology outlined in ITE's *Transportation and Land Development*, 1988. The loading area is approximately 20 feet in length and will be able to accommodate one (1) passenger car. To provide a conservative analysis, it was assumed that all vehicular trips will utilize the passenger loading area. Therefore, a total of 19 A.M. peak hour vehicular trips and 26 P.M. peak hour vehicular trips will utilize this area. Additionally, it was assumed that the average service rate will be 45 seconds per vehicle.

The queuing analysis used the single-channel waiting line model with Poisson arrivals and exponential service times. The queuing analysis is based on the coefficient of utilization, ρ , which is the ratio of the average vehicle arrival rate over the average service rate multiplied by the number of channels. If the coefficient of utilization (average service rate/passenger loading service capacity) is greater than one (>1), the calculation methodology does not yield a finite queue length. This result indicates overcapacity conditions for the loading area. The loading area service capacity is the number of vehicles loading area can service in a one-hour period multiplied by the number of loading positions. The analysis determined the required queue storage, M , which is exceeded P percent of the time. This analysis seeks to examine if the queue length exceeds the storage provided at a level of confidence of 95 percent (95%).

As Table 1 indicates, the proposed redevelopment is expected to result in a queue of less than one (1) vehicle during the A.M. and P.M. peak hours. Therefore, vehicle queues are expected to be accommodated on-site without extending onto public-right-of-way. Detailed passenger loading area queue calculations are included in Attachment F.


Table 1: Peak Hour Passenger Loading Queuing Analysis			
A.M. Peak Hour (P.M. Peak Hour)			
Loading Area	Entering Volumes (vph)	Service Rate (minutes/vehicle)	95 th Percentile Queue Behind Service Position
On-Street Passenger Loading Area	19 (26)	0.75	< 1 vehicle (< 1 vehicle)

If you have any questions regarding this analysis, please feel free to contact me.

Sincerely,
KIMLEY-HORN AND ASSOCIATES, INC.



Adrian K. Dabkowski, P.E., PTOE
Vice President

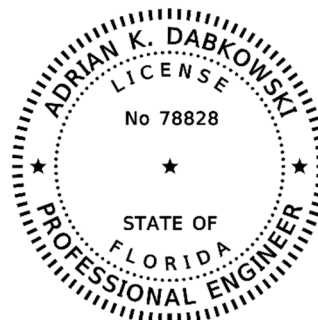

This item has been digitally signed and sealed by Adrian K. Dabkowski, P.E., PTOE, on the date adjacent to the seal.






Signature must be verified on any electronic copies.

Adrian K. Dabkowski, P.E., PTOE
Florida Registration Number 78828
Kimley-Horn and Associates, Inc.
8201 Peters Road, Suite 2200
Plantation, Florida 33324

Attachment A

Location Map and Conceptual Site Plan

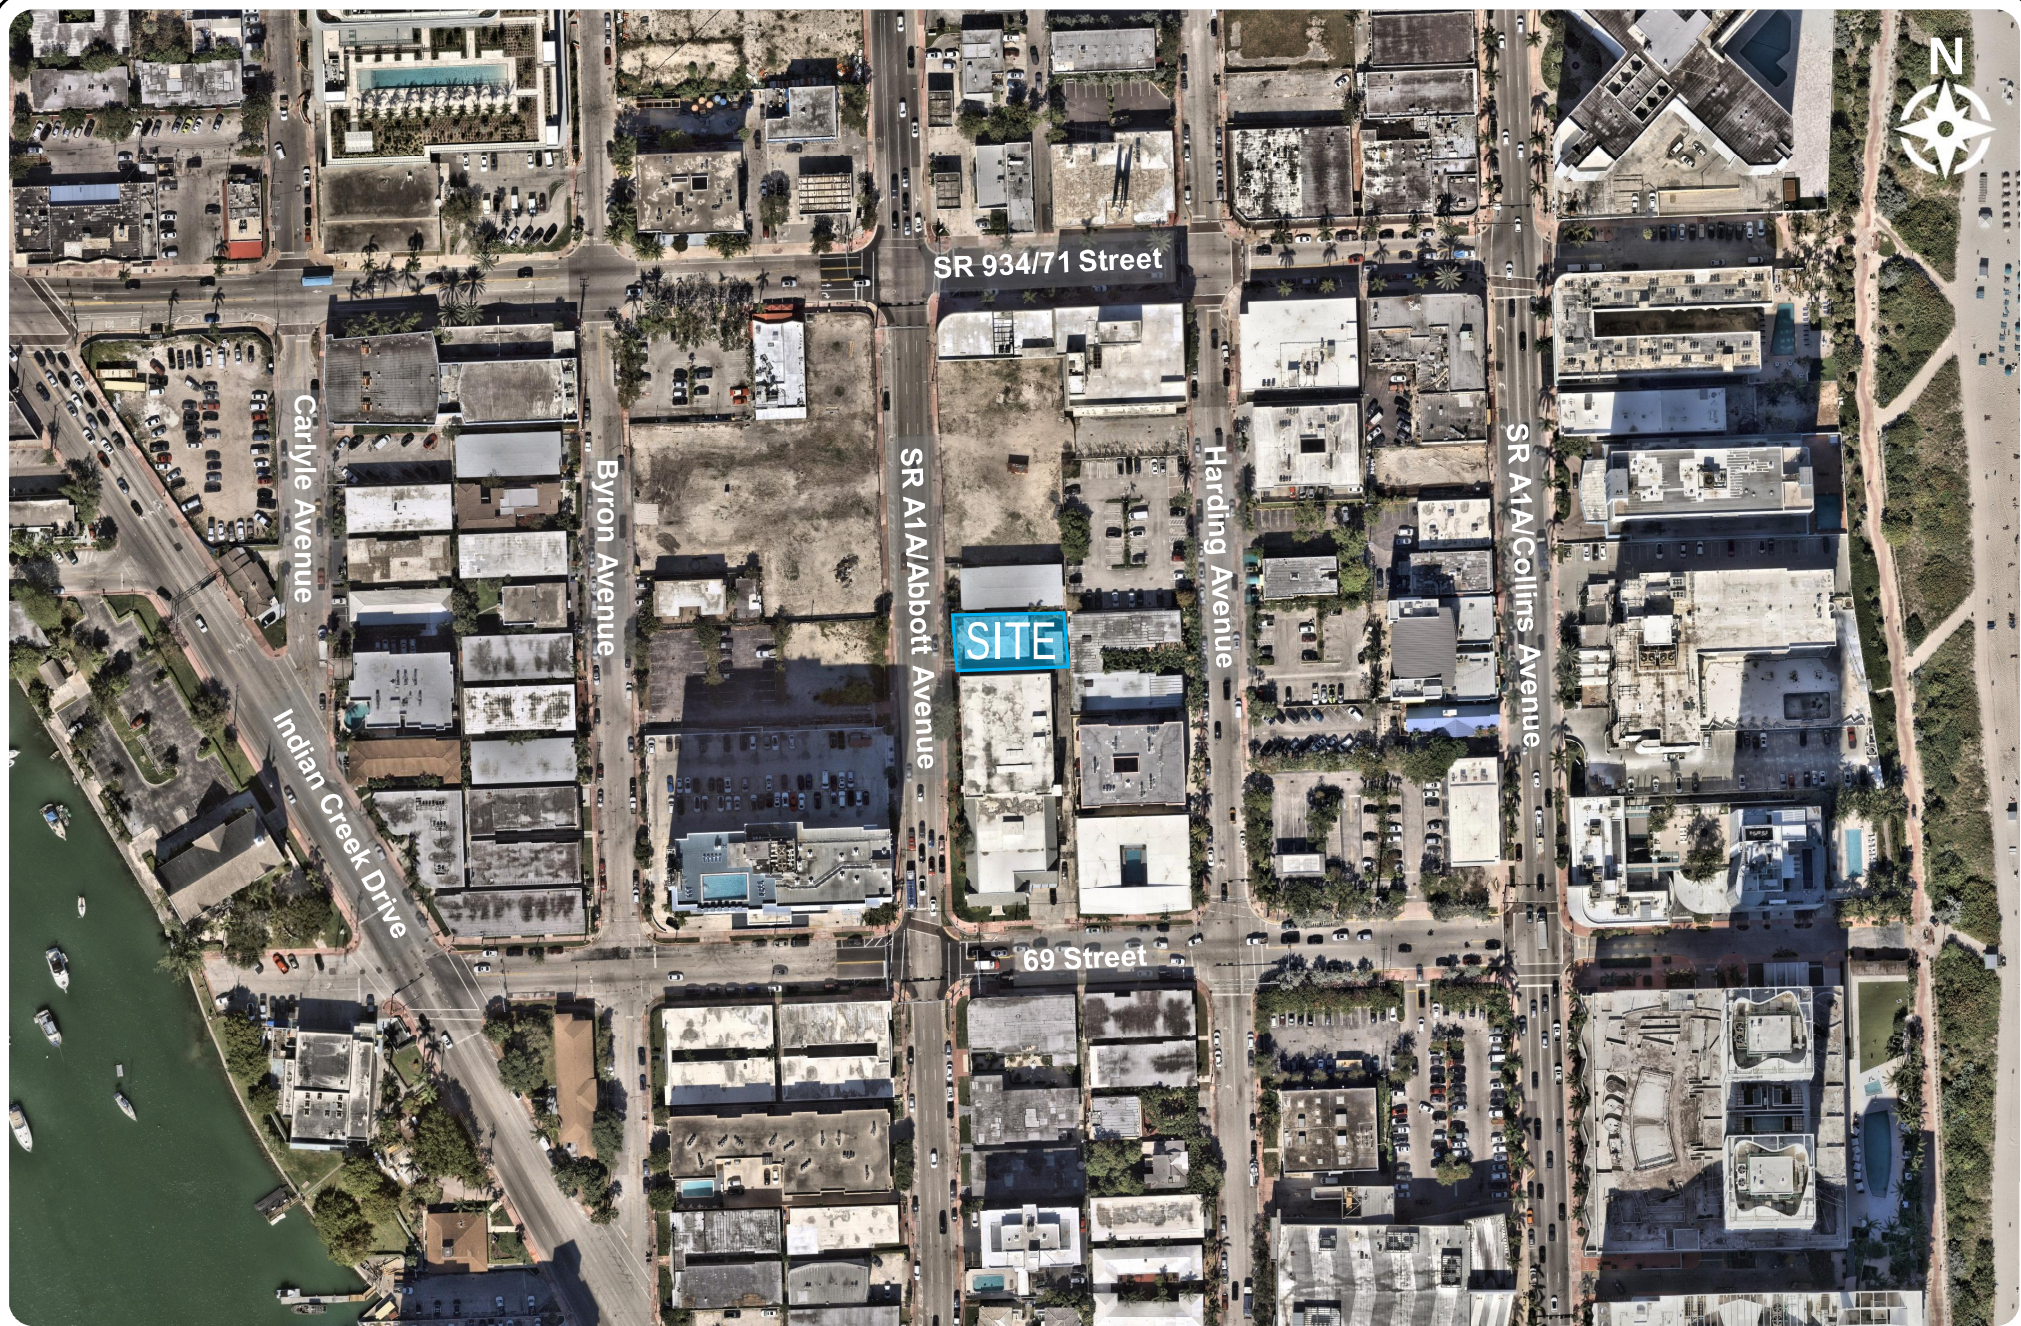

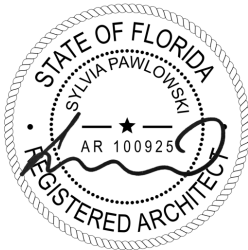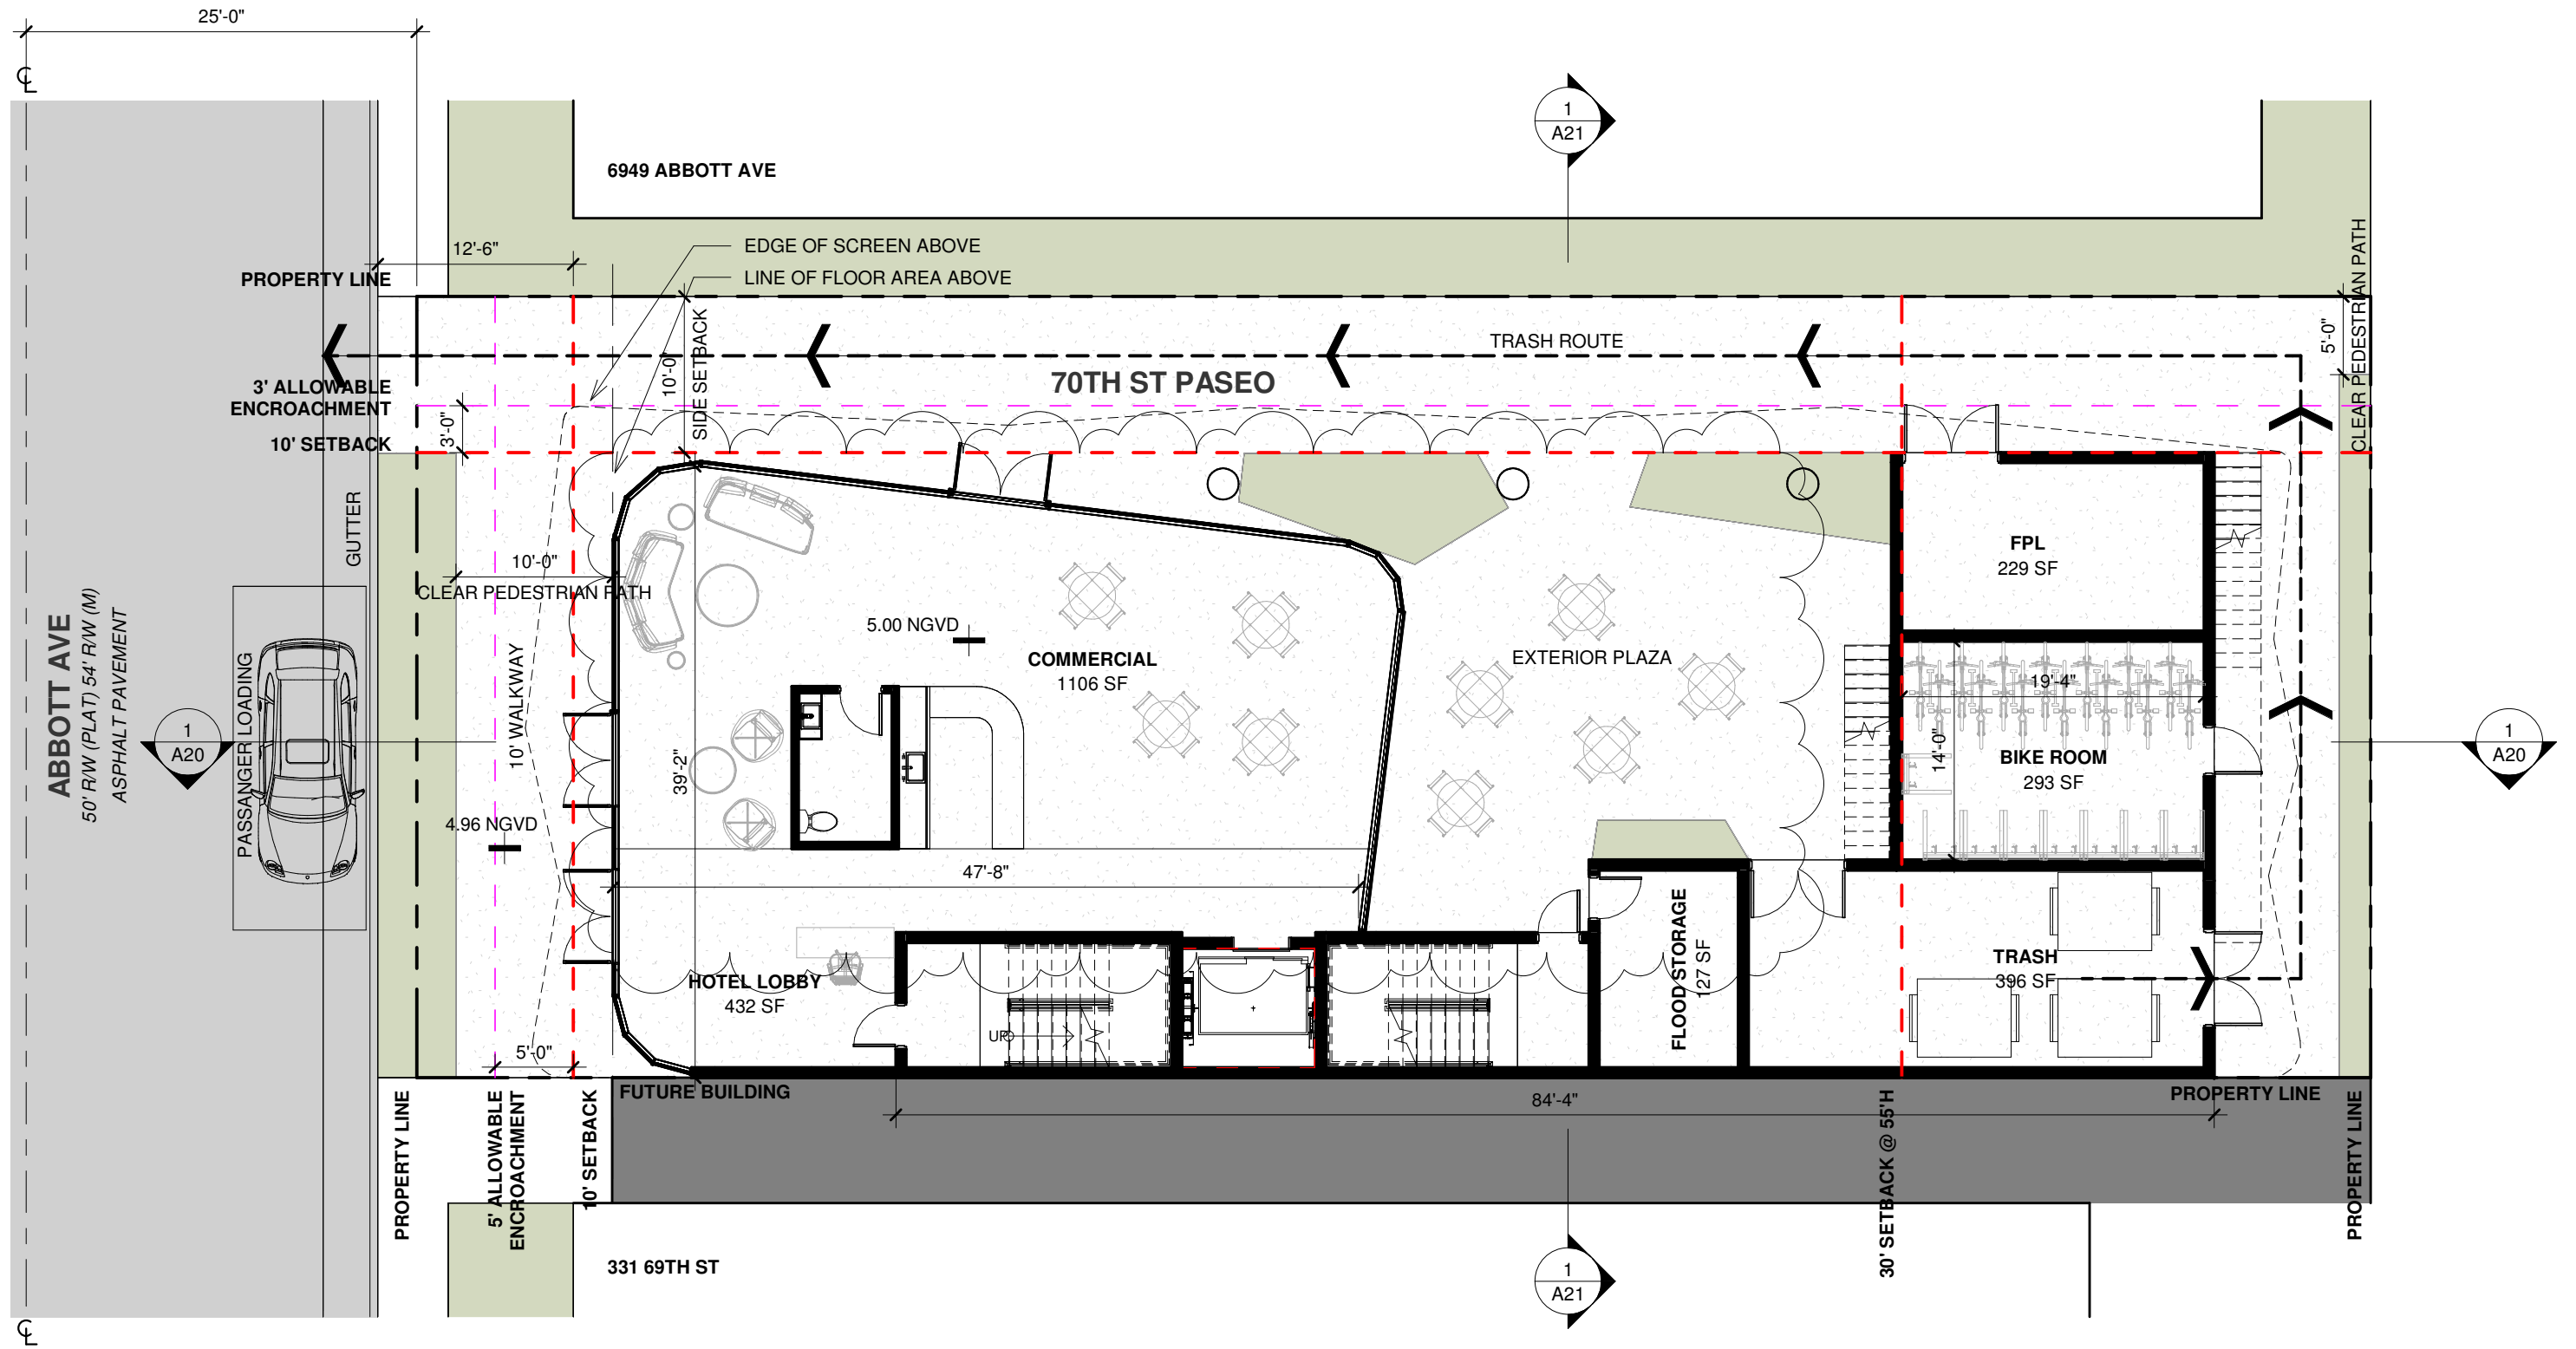

ARCHITECT	CONSULTANT	OWNER	PROJECT	DRAWING TITLE	DRAWING #
M77R 7290 NW 1ST COURT MIAMI FL 33150 www.ma77er.com		ABBOTT M 6945 LLC 6945 ABBOTT AVE MIAMI BEACH FL 33141	6945 ABBOTT AVE	LEVEL 1 PLAN 2025.11.07 3/32" = 1'-0" 2407	A10

Attachment B

Approved Methodology

Plan Number: TRN25-0035

Type: Transportation - Traffic Study

Status: Under Review

Project Name:

IVR Number: 332135

Applied Date: 03/07/2025

Summary

Locations

Fees

Expiration Date:

District: TC-C

Reviews

Assigned To:

Completion Date: 07/10/2025

Square Feet: 0.00

Valuation: \$0.00

Description:

Attachments

DRB PreApp for 6945 Abbott Avenue

Contacts

Sub-Records

Methodology Review

Submittal Status

Received Date

Due Date

Pass

04/24/2025

05/05/2025

Completed Date

Transportation - LUB Peer Review • Pass • Muthyalagari Govardhan • Completed : 05/03/2025

Due Date

Completed Date

05/01/2025

05/03/2025

Corrections (4)

Correction Type	General Correction	Category	General Correction	Corrective Action
-----------------	--------------------	----------	--------------------	-------------------

Please updated the methodology along with any changes to the proposed 52 room hotel based on the design comments from the methodology meeting.	Comment			
--	---------	--	--	--

General Correction

Correction Type	General Correction	Category	General Correction	Corrective Action
-----------------	--------------------	----------	--------------------	-------------------

Please update the loading and refuse operations regarding vehicle access and location of loading areas based on the design changes discussed during the methodology meeting.	Comment			
--	---------	--	--	--

Follow-up Comment: Even though the site plan is updated, it doesn't show how hotel patrons, deliveries, and refuse pick-up are able to enter the site. The designated loading area located on the east side of Abbott Avenue, fronting the project site appears very narrow. In addition, the site plan shows a Commercial area of 1,217 sq ft and is not accounted for in the trip generation. Please clarify and update.

General Correction

Correction Type	General Correction	Category	General Correction	Corrective Action
-----------------	--------------------	----------	--------------------	-------------------

As discussed during the methodology meeting, please also consider providing free transit passes along with the bicycle parking spaces to hotel employees as part of the TDM strategies.	Comment			
---	---------	--	--	--

General Correction

Correction Type	General Correction	Category	General Correction	Corrective Action
-----------------	--------------------	----------	--------------------	-------------------

Although on-site parking is not required for this project, please provide an adequately designated passenger loading zone along Abbott Avenue, fronting the project based on the updated design discussed during the methodology meeting.	Comment			
---	---------	--	--	--

Follow-up Comment: Even though the site plan is updated, it doesn't show how hotel patrons, deliveries, and refuse pick-up are able to enter the site. The designated loading area located on the east side of Abbott Avenue, fronting the project site appears very narrow. In addition, the site plan shows a Commercial area of 1,217 sq ft and is not accounted for in the trip generation. Please clarify and update.

General Correction

Transportation - LUB Admin Review • Pass • Webster Grant Harrison • Completed : 05/05/2025

Methodology Review

Submittal Status

Received Date

Due Date

Fail

04/04/2025

04/15/2025

Completed Date

04/16/2025

Methodology Review

Submittal Status

Received Date

Due Date

Fail

03/14/2025

03/25/2025

Completed Date

MEMORANDUM

To: Grant Webster
City of Miami Beach

From: Adrian K. Dabkowski, P.E., PTOE

AK

Date: April 23, 2025

**Subject: 6945 Abbott Avenue Redevelopment
Traffic Impact Statement Methodology
Planning Board Application DRB25-1088
Traffic Application No. TRN25-0035**

The purpose of this memorandum is to summarize the traffic impact statement methodology for the proposed redevelopment of the property located at 6945 Abbott Avenue in Miami Beach, Florida. Currently, the site proposed for redevelopment is occupied by an 11-room hotel. The proposed redevelopment consists of a 48-room hotel and 722 square feet of retail space. Note that the proposed redevelopment will not provide on-site parking and will not provide valet service. It is expected that all traffic generated by the proposed redevelopment will utilize rideshare or self-park in off-site public parking lots or garages. As the proposed redevelopment does not generate specific vehicular site trips to a designated parking area, as no on-site parking or valet is provided, analysis of external intersections is not proposed.

A project location map and a conceptual site plan are provided in Attachment A. The following sections summarize our proposed methodology.

TRIP GENERATION

Trip generation calculations for the existing development and the proposed redevelopment were performed using the Institute of Transportation Engineers' (ITE) *Trip Generation Manual*, 11th Edition. The trip generation for the existing development was determined using ITE Land Use Code (LUC) 310 (Hotel). The trip generation for the proposed redevelopment was determined using ITE LUC 310 (Hotel) and ITE LUC 822 (Strip Retail Plaza).

A multimodal (public transit, bicycle, and pedestrian) factor based on US Census *Means of Transportation to Work* data was reviewed for the census tract in the vicinity of the redevelopment. The US Census data indicated that there is a 22.6% percent (22.6%) multimodal factor within the vicinity of the redevelopment. However, to provide a conservative analysis and to be consistent with guidance from the City of Miami Beach, a multimodal factor of 20.0 percent (20.0%) was applied to the trip generation calculations instead. It is expected that a portion of employees and visitors will choose to walk, bike, or use public transit to and from the proposed redevelopment. Transit route information will be documented in the report.

The proposed redevelopment is expected to generate 15 net new vehicle trips during the weekday A.M. peak hour and 21 net new vehicle trips during the weekday P.M. peak hour. Trip generation calculations and US Census *Means of Transportation to Work* data are included as Attachment B.

As the proposed redevelopment does not generate specific vehicular site trips to a designated parking area, as no on-site parking or valet is provided, analysis of external intersections is not proposed.

DELIVERY AND REFUSE OPERATIONS NARRATIVE

Delivery and refuse operations will occur within the designated loading area located on the east side of Abbott Avenue, fronting the project site. The loading area is approximately 50 feet in length and will be able to accommodate two (2) passenger cars or one (1) loading vehicle and one (1) passenger car simultaneously. Delivery and refuse vehicles will be able to perform loading and refuse operations within the designated loading and refuse area without reversing into public right-of-way or blocking the oncoming traffic on Abbott Avenue.

TRANSPORTATION DEMAND MANAGEMENT STRATEGIES

Transportation Demand Management (TDM) strategies will be developed to reduce the impact of project traffic on the surrounding roadway network and promote trip reduction. Typical measures promote bicycling and walking, encourage car/vanpooling and offer alternatives to the typical workday hours. Proposed TDM strategies will be documented in the traffic impact statement.

Additionally, the project currently provides 14 typical bicycle racks and 16 vertical bike hangers within a 293 square-foot bike room. Please refer to the site plan in Attachment A.

PROJECT ACCESS

The project is not required to provide on-site parking and it will not be provided. Additionally, valet service will also not be provided. It is expected that all vehicular traffic generated by the proposed redevelopment will utilize rideshare or self-park in off-site public parking areas. Note that the project's loading area will be used by hotel patrons, deliveries, and refuse pick-up. The loading area is located on the east side of Abbott Avenue, fronting the project site. The loading area is approximately 50 feet in length and will be able to accommodate two (2) passenger cars or one (1) loading vehicle and one (1) passenger car simultaneously.

DOCUMENTATION

The results of the traffic impact statement will be summarized in a technical letter. The document will also include text and graphics necessary to summarize the assumptions and analysis.

K:\FTL_TPTO\143248002-6945 Abbott Avenue\correspondence\memo\2025 04 6945 Abbott Avenue TIS Methodology rev.docx

Attachments were removed to avoid duplication.

Attachment C
Transit Route Information

SERVICE FREQUENCIES

FRECUENCIAS DE SERVICIO / FREKANS SÈVIS YO

	FROM DESDE / DE	TO HASTA / A	EVERY CADA / CHAK
WEEKDAY DIAS LABORABLES LASEMÈN	12:00 a.m.	4:00 a.m.	60 min (Northside-M Beach)
	4:00 a.m.	6:00 a.m.	30 min (Hialeah-M Beach)
	6:00 a.m.	10:00 p.m.	15 min (Hialeah-M Beach)
	10:00 p.m.	12:00a.m.	30 min (Hialeah-M Beach)
SATURDAY SÁBADO SAMDI	12:00 a.m.	5:00 a.m.	60 min (Northside-M Beach)
	5:00 a.m.	7:00 a.m.	30 min (Hialeah-M Beach)
	7:00 a.m.	10:00 p.m.	15 min (Hialeah-M Beach)
	10:00 p.m.	12:00 a.m.	30 min (Hialeah-M Beach)
SUNDAY DOMINGO DIMANCH	12:00 a.m.	5:00 a.m.	60 min (Northside-M Beach)
	5:00 a.m.	8:00 a.m.	30 min (Hialeah-M Beach)
	8:00 a.m.	8:00 p.m.	20 min (Hialeah-M Beach)
	8:00 p.m.	12:00 a.m.	60 min (Hialeah-M Beach)

Frequencies are approximate and may vary depending on traffic and road conditions. Las frecuencias son aproximadas, pues dependen del tráfico y otras condiciones de las vías. Asosye yo apwoksimatif epi yo ka varye selon kondisyon sikilasyon sou wout yo.

Language Assistance: Miami-Dade Transit (MDT) is committed to providing information about its transit services to passengers with limited English as part of its non-discrimination program. MDT publishes route information in Spanish and Haitian Creole and offers assistance in both languages at our Call Center at 3-1-1 or 305- 468-5900. For more information, call MDT's Office of Civil Rights & Labor Relations at 786-469-5486.

Miami-Dade County provides equal access and equal opportunity in employment and does not discriminate on the basis of disability in its programs or services. Auxiliary aids and services for communication are available with five days' advance notice. For material in alternate format (audiotape, Braille or computer disk), a signlanguage interpreter or other accommodations, please contact: Miami-Dade Transit, Office of Civil Rights and Labor Relations, 701 NW 1st Court, Suite 1700, Miami, FL 33136. Attention: ADA Coordinator. Telephone: 786-469-5225, Fax: 786-469-5589. E-mail: DTPW-ADA@miamidade.gov.

Español: El Departamento de Transporte Público de Miami-Dade (MDT, su sigla en inglés) está dedicado a proveer información sobre sus servicios a los pasajeros que no hablan inglés. MDT publica información sobre sus rutas de autobús en español y creole haitiano y ofrece asistencia en ambos idiomas en nuestro Centro de Llamadas en el 3-1-1 o 305-468-5900. Para más informacion, llame la Oficina de Derechos Humanos y Relaciones Laborales de MDT al 786-469-5486.

El Condado de Miami-Dade ofrece igualdad de acceso y de oportunidades en el empleo y no practica la discriminación por discapacidad, en sus programas o servicios. Los dispositivos y servicios de ayuda auditiva para la comunicación están disponibles previa solicitud, con cinco días de anticipación. Para obtener materiales en formato alternativo (cinta de audio, Braille o disco de computadora), para solicitar un intérprete del lenguaje de las señas u otros servicios similares sírvase llamar a: Transporte de Miami-Dade, Oficina de Derechos Civiles y Relaciones Laborales, 701 NW 1st Court, Suite 1700, Miami, FL 33136. Atención: ADA Coordinator. Teléfono: 786-469-5225, Fax: 786-469-5589. Correo electrónico: DTPW-ADA@miamidade.gov.

Kreyòl Ayisyen: Miami-Dade Transit (MDT) angaje li a bay pasaje ak konesans limite an Anglè yo tout enfòmasyon sou sèvis transpò piblik nan lang pa yo. MDT pibliye enfòmasyon sou trajè otobis yo an Espanyòl ak an Kreyòl Ayisyen epi li bay asistans nan toude lang yo nan Sant Repons nou an 3-1-1 oswa 305-468-5900. Pou plis enfòmasyon, rele Biwo Dwa Sivik ak Relasyon Travay MDT la nan 786-469-5486.

Konte Miami-Dade bay aksè ak opòtinite egal ego nan anplwa epi li pa fè diskriminasyon baze sou enfi mite nan pwogram li yo ak sèvis li yo. Aparèy ak sèvis komunikasyon pou moun ki pa tande/wè byen yo disponib ak yon preyavi senk jou. Pou jwenn dokiman nan lòt fòm (tep odyo, Bray oswa disk konpit), sèvis yon entèprèt ki pale lang siy oswa lòt akomodasyon, tanpri kontakte: Miami-Dade Transit, Biwo Dwa Civil ak Relasyon Travay, 701 NW 1st Court, Suite 1700, Miami, FL 33136. Atansyon: ADA Coordinator. Telefòn: 786-469-5225, Faks: 786-469-5589. Imel: DTPW-ADA@miamidade.gov.




miamidade.gov/transportation

Information • Información • Enfòmasyon
311 (305.468.5900) TTY/Florida Relay: 711

Download on the App Store
GET IT ON Google Play

@GoMiamiDade
GO Miami-Dade Transit

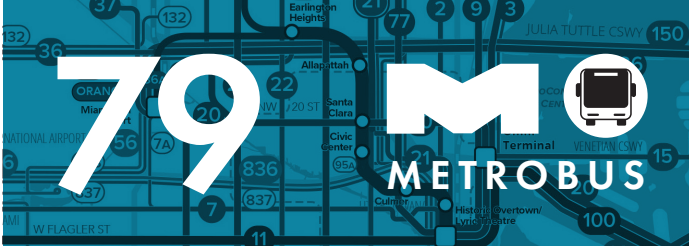

APRIL 2024 ABRIL 2024 | AVRIL 2024


- Local service seven days a week.
 - Travels from Hialeah Metrorail Station to South Beach along NW/NE 79 St, the 79th Street Causeway and Collins Ave
 - Overnight trips travel from Northside Metrorail Station
-
- Servicio local los siete días de la semana.
 - Va desde la estación de Hialeah del Metrorail hasta South Beach, pasando por NW/NE 79 St, 79th Street Causeway y Collins Ave.
 - En el horario nocturno el recorrido comienza en la estación Northside del Metrorail.
- Sèvis lokal sèt jou sou sèt.
 - Vwayaje soti nan estasyon Hialeah Metrorail pou rive nan South Beach sou NW/NE 79 St, 79th Street Causeway ak Collins Ave.
 - Vwayaj lannwit yo fèt soti nan estasyon Northside Metrorail.



MORE INFORMATION
MÁS INFORMACIÓN | PLUS ENFÒMASYON



79

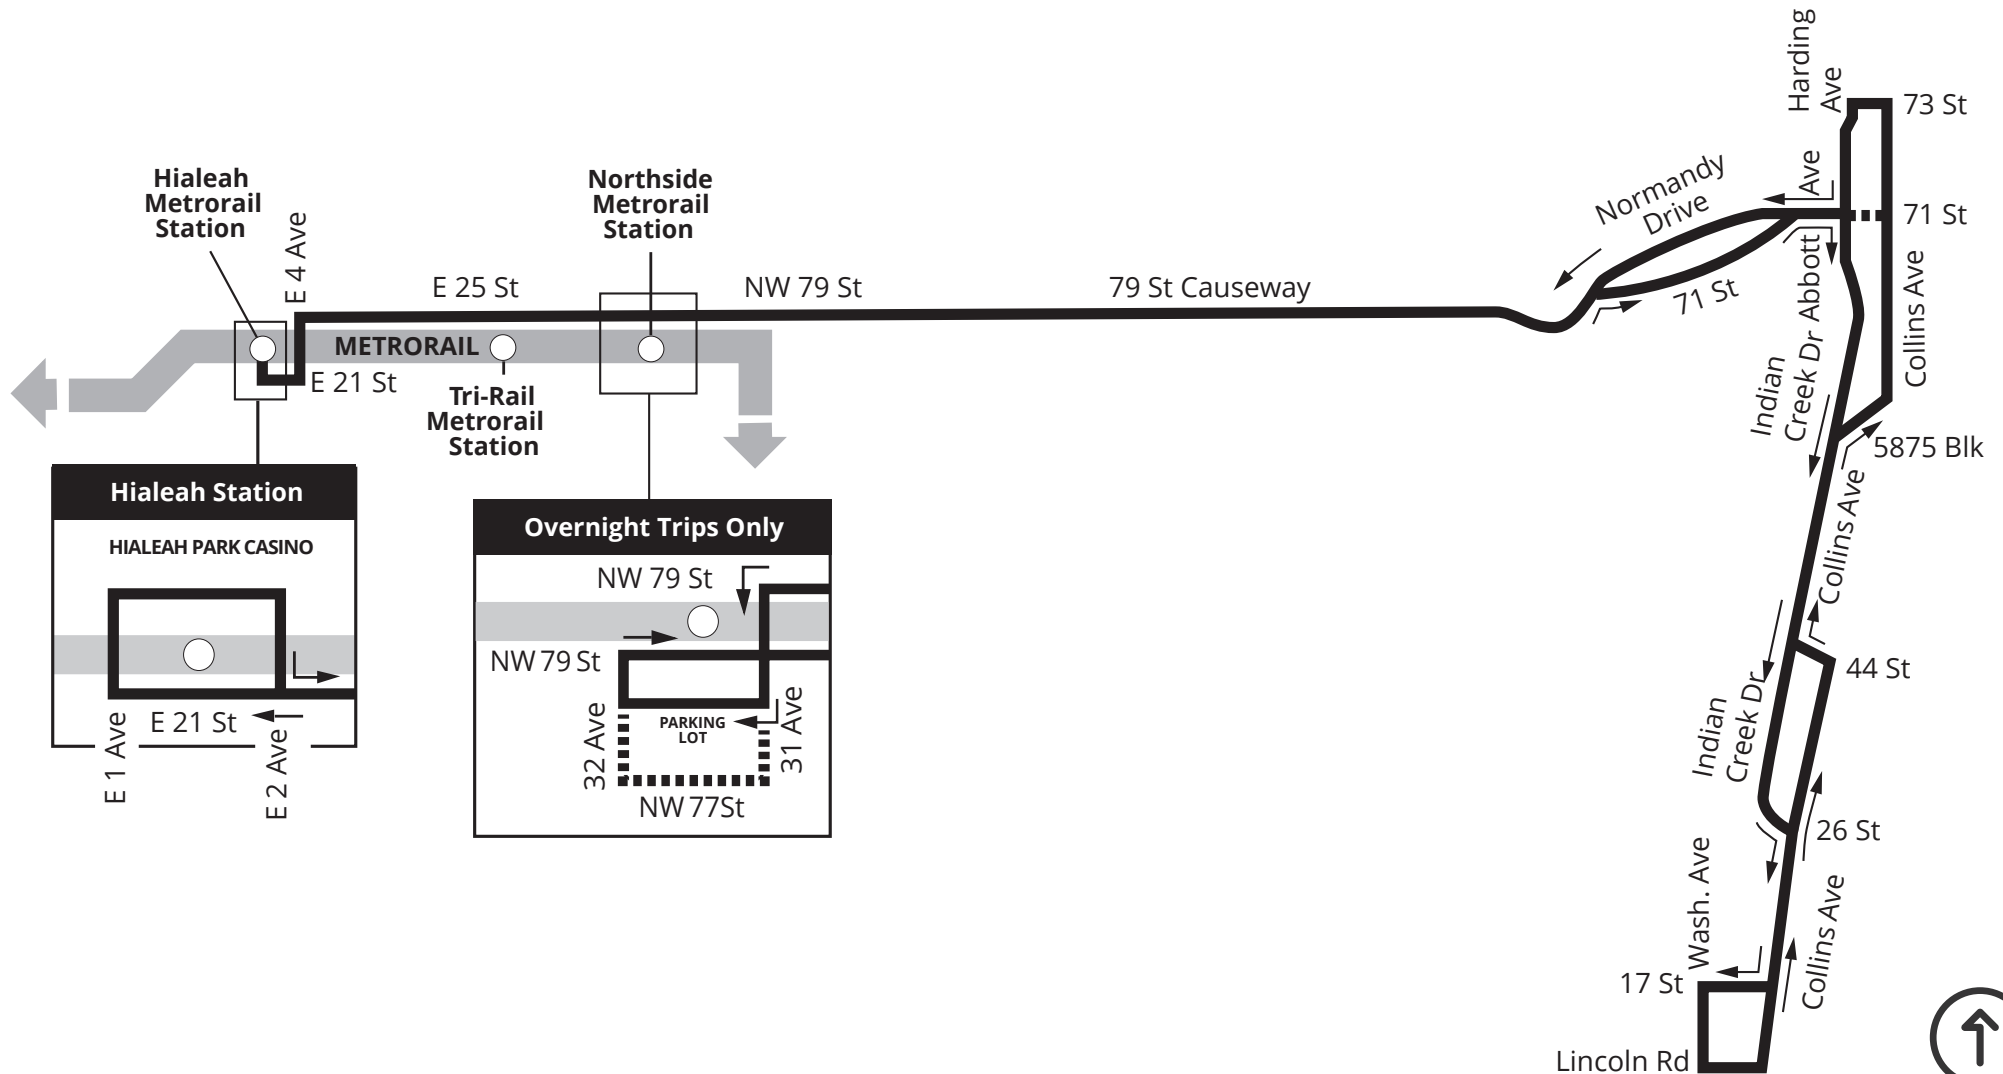

NORTH
11/2023

SERVICE FREQUENCIES

FRECUENCIAS DE SERVICIO / FREKANS SÈVIS YO

	FROM DESDE / DE	TO HASTA / A	EVERY CADA / CHAK
WEEKDAY DIAS LABORABLES LASEMÈN	12:00 a.m.	4:00 a.m.	60 min (Aventura-Downtown)
	4:00 a.m.	6:30 p.m.	8 min (Haulover-Downtown) 10 min (Aventura-Haulover)
	6:30 p.m.	10:00 p.m.	10 min (Aventura-Downtown)
	10:00 p.m.	12:00 a.m.	20 min (Aventura-Downtown)
SATURDAY SÁBADO SAMDI	12:00 a.m.	5:00 a.m.	60 min (Aventura-Downtown)
	5:00 a.m.	7:00 a.m.	15 min (Haulover-Downtown) 30 min (Aventura-Haulover)
	7:00 a.m.	10:00 p.m.	7.5 min (Haulover-Downtown) 15 min (Aventura-Haulover)
	10:00 p.m.	12:00 a.m.	15 min (Haulover-Downtown) 30 min (Aventura-Haulover)
SUNDAY DOMINGO DIMANCH	12:00 a.m.	5:00 a.m.	60 min (Aventura-Downtown)
	5:00 a.m.	7:00 a.m.	30 min (Aventura-Downtown)
	7:00 a.m.	7:00 p.m.	15 min (Haulover-Downtown) 30 min (Aventura-Haulover)
	7:00 p.m.	12:00 a.m.	30 min (Haulover-Downtown) 60 min (Aventura-Haulover)

Frequencies are approximate and may vary depending on traffic and road conditions. Las frecuencias son aproximadas, pues dependen del tráfico y otras condiciones de las vías. Asosye yo apwoksimatif epi yo ka varye selon kondisyon sikilasyon sou wout yo.

Language Assistance: Miami-Dade Transit (MDT) is committed to providing information about its transit services to passengers with limited English as part of its non-discrimination program. MDT publishes route information in Spanish and Haitian Creole and offers assistance in both languages at our Call Center at 3-1-1 or 305- 468-5900. For more information, call MDT's Office of Civil Rights & Labor Relations at 786-469-5486.

Miami-Dade County provides equal access and equal opportunity in employment and does not discriminate on the basis of disability in its programs or services. Auxiliary aids and services for communication are available with five days' advance notice. For material in alternate format (audiotape, Braille or computer disk), a signlanguage interpreter or other accommodations, please contact: Miami-Dade Transit, Office of Civil Rights and Labor Relations, 701 NW 1st Court, Suite 1700, Miami, FL 33136. Attention: ADA Coordinator. Telephone: 786-469-5225, Fax: 786-469-5589. E-mail: DTPW-ADA@miamidade.gov.

Español: El Departamento de Transporte Público de Miami-Dade (MDT, su sigla en inglés) está dedicado a proveer información sobre sus servicios a los pasajeros que no hablan inglés. MDT publica información sobre sus rutas de autobús en español y creole haitiano y ofrece asistencia en ambos idiomas en nuestro Centro de Llamadas en el 3-1-1 o 305-468-5900. Para más información, llame la Oficina de Derechos Humanos y Relaciones Laborales de MDT al 786-469-5486.

El Condado de Miami-Dade ofrece igualdad de acceso y de oportunidades en el empleo y no practica la discriminación por discapacidad, en sus programas o servicios. Los dispositivos y servicios de ayuda auditiva para la comunicación están disponibles previa solicitud, con cinco días de anticipación. Para obtener materiales en formato alternativo (cinta de audio, Braille o disco de computadora), para solicitar un intérprete del lenguaje de las señas u otros servicios similares sírvase llamar a: Transporte de Miami-Dade, Oficina de Derechos Civiles y Relaciones Laborales, 701 NW 1st Court, Suite 1700, Miami, FL 33136. Atención: ADA Coordinator. Teléfono: 786-469-5225, Fax: 786-469-5589. Correo electrónico: DTPW-ADA@miamidade.gov.

Kreyòl Ayisyen: Miami-Dade Transit (MDT) angaje li a bay pasaje ak konesans limite an Anglè yo tout enfòmasyon sou sèvis transpò piblik nan lang pa yo. MDT pibliye enfòmasyon sou trajè otobis yo an Espanyòl ak an Kreyòl Ayisyen epi li bay asistans nan toude lang yo nan Sant Repons nou an 3-1-1 oswa 305-468-5900. Pou plis enfòmasyon, rele Biwo Dwa Sivik ak Relasyon Travay MDT la nan 786-469-5486.

Konte Miami-Dade bay aksè ak opòtinite egal ego nan anplwa epi li pa fè diskriminasyon baze sou enfi mite nan pwogram li yo ak sèvis li yo. Aparèy ak sèvis komunikasyon pou moun ki pa tande/wè byen yo disponib ak yon preyavi senk jou. Pou jwenn dokiman nan lòt fòm (tep odyo, Bray oswa disk konpit), sèvis yon entèprèt ki pale lang siy oswa lòt akomodasyon, tanpri kontakte: Miami-Dade Transit, Biwo Dwa Civil ak Relasyon Travay, 701 NW 1st Court, Suite 1700, Miami, FL 33136. Atansyon: ADA Coordinator. Telefòn: 786-469-5225, Faks: 786-469-5589. Imel: DTPW-ADA@miamidade.gov.



miamidade.gov/transportation

Information • Información • Enfòmasyon


311 (305.468.5900) TTY/Florida Relay: 711

@GoMiamiDade

Download on the App Store

GET IT ON Google Play

GO Miami-Dade Transit

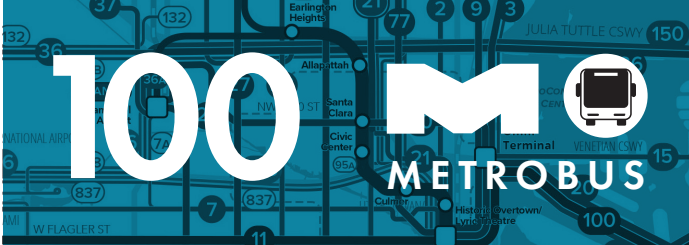

NOVEMBER 2024 | NOVIEMBRE 2024 | NOVANM 2024

- Local service seven days a week.
- Travels from the Bus Terminal at Aventura Mall to Downtown Miami through Miami Beach.
- Stops include the Government Center Metrorail / Metromover station.



- Servicio local los siete días de la semana.
- Va desde la terminal de autobuses en Aventura Mall hasta el downtown de Miami, pasando por Miami Beach.
- Con parada en la estación Government Center del Metrorail y el Metromover.



- Sèvis lokal sèt jou psou sèt.
- Vwayaje soti nan Tèminal Otobis la nan Aventura Mall pou rive nan Downtown Miami a travè Miami Beach.
- Arè yo gen ladan estasyon Metrorail / Metromover Government Center.




MORE INFORMATION
MÁS INFORMACIÓN | PLUS ENFÒMASYON



DEPARTMENT OF TRANSPORTATION AND PUBLIC WORKS



100

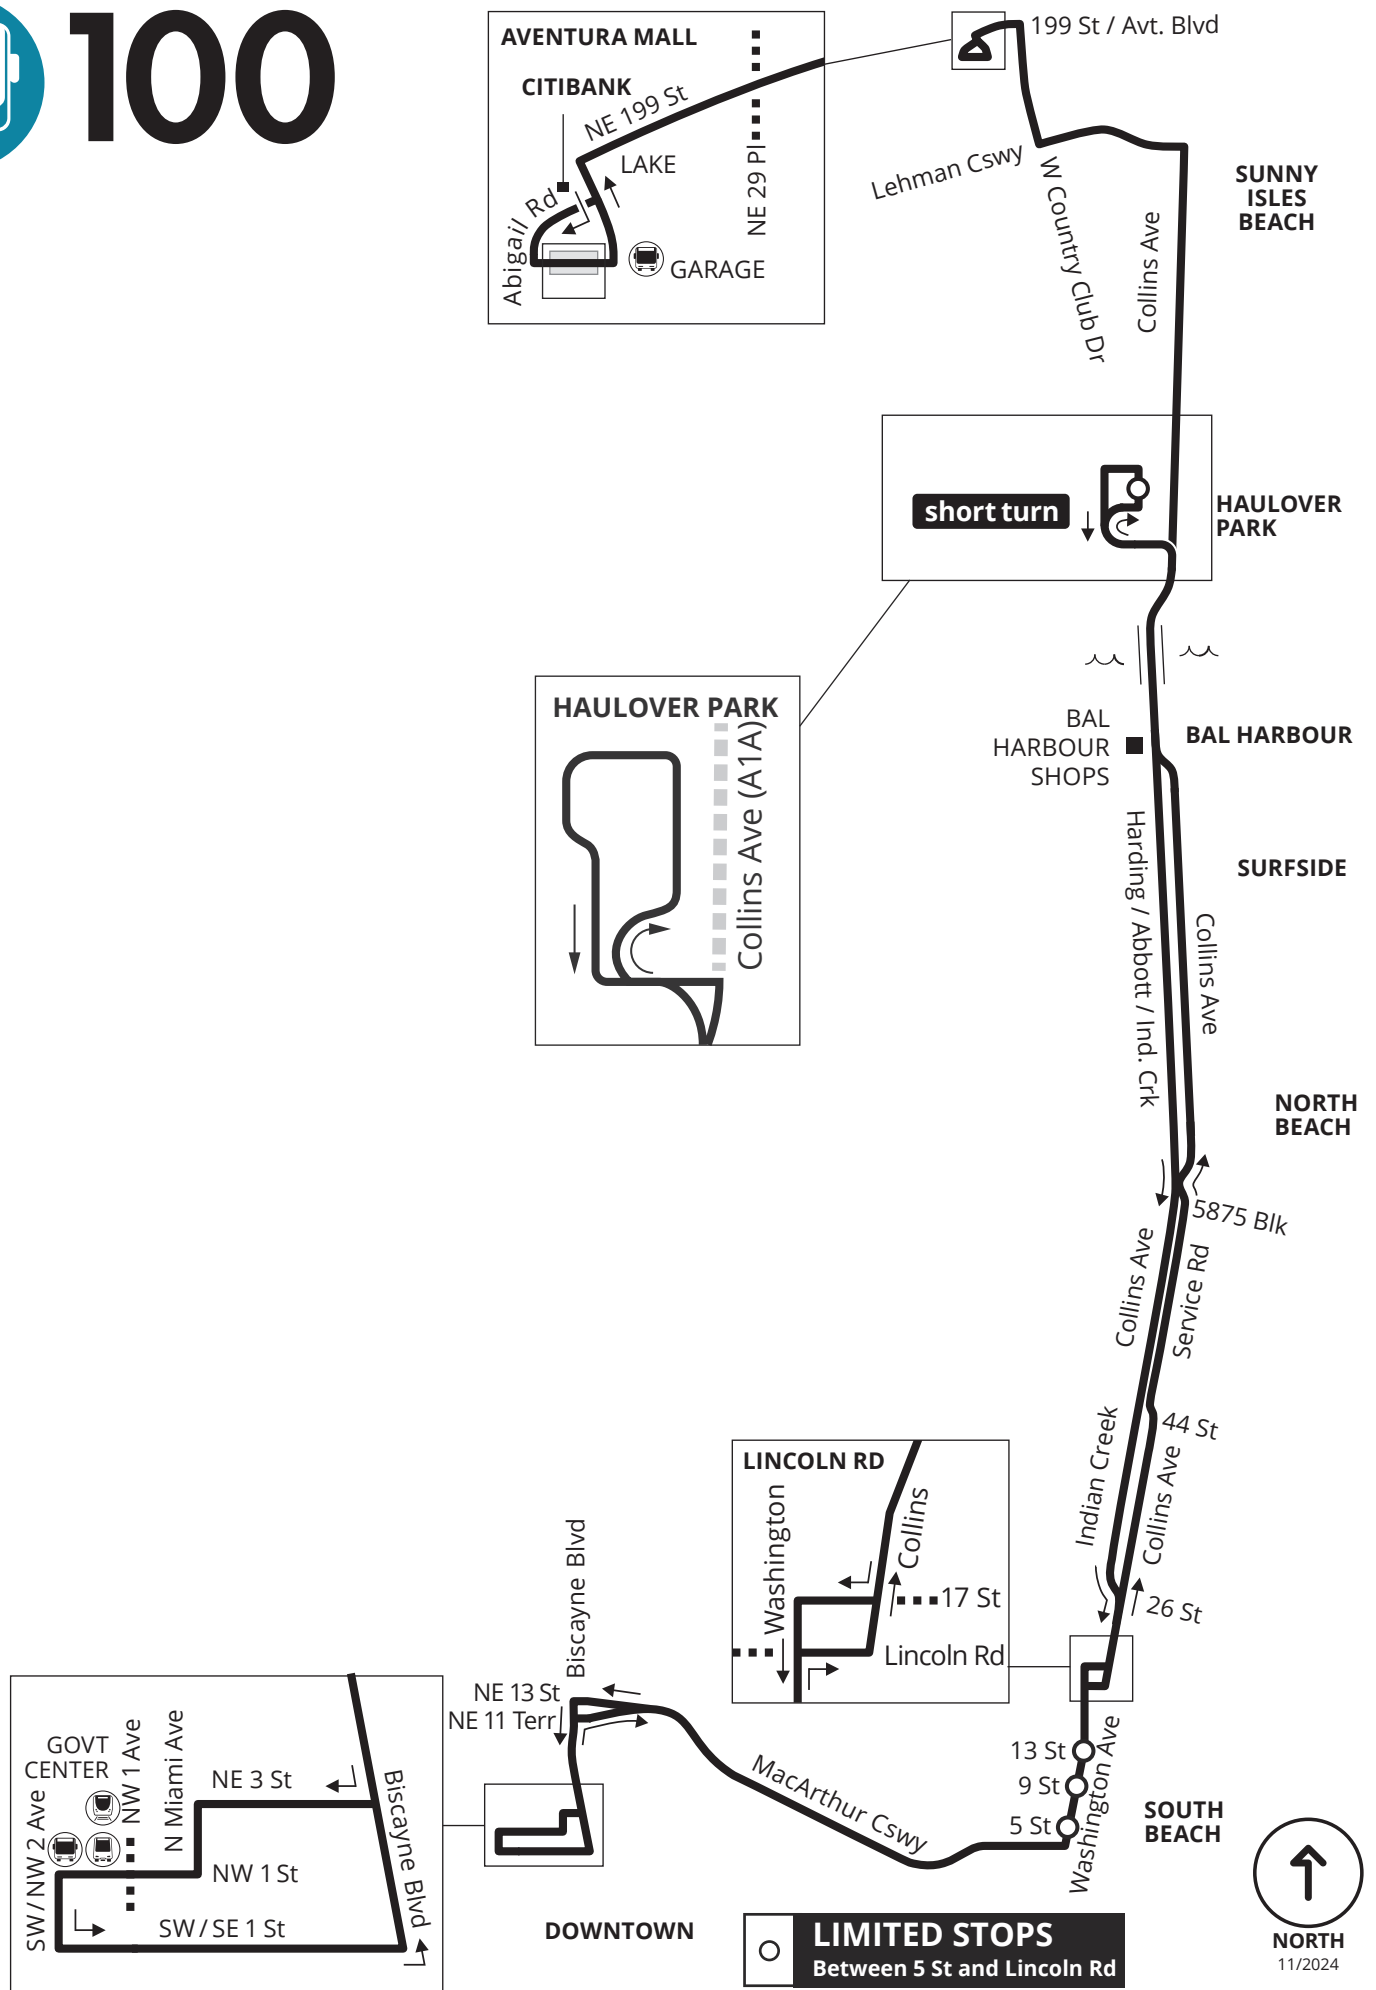

SERVICE FREQUENCIES

FRECUENCIAS DE SERVICIO / FREKANS SÈVIS YO

	FROM DESDE / DE	TO HASTA / A	EVERY CADA / CHAK
WEEKDAY DIAS LABORABLES LASEMÈN	5:45 a.m.	8:15 a.m.	24 min
	4:00 p.m.	6:00 p.m.	24 min

Frequencies are approximate and may vary depending on traffic and road conditions.
Las frecuencias son aproximadas, pues dependen del tráfico y otras condiciones de las vías.
Asosye yo apwoksimatif epi yo ka varye selon kondisyon sikilasyon sou wout yo.



YOUR FREE AND DIRECT CONNECTION TO BETTER BUS



SCAN TO DOWNLOAD THE APP OR CALL
786-321-5842






Powered by

Language Assistance: Miami-Dade Transit (MDT) is committed to providing information about its transit services to passengers with limited English as part of its non-discrimination program. MDT publishes route information in Spanish and Haitian Creole and offers assistance in both languages at our Call Center at 3-1-1 or 305-468-5900. For more information, call MDT's Office of Civil Rights & Labor Relations at 786-469-5486.

Miami-Dade County provides equal access and equal opportunity in employment and does not discriminate on the basis of disability in its programs or services. Auxiliary aids and services for communication are available with five days' advance notice. For material in alternate format (audiotape, Braille or computer disk), a signlanguage interpreter or other accommodations, please contact: Miami-Dade Transit, Office of Civil Rights and Labor Relations, 701 NW 1st Court, Suite 1700, Miami, FL 33136. Attention: ADA Coordinator. Telephone: 786-469-5225, Fax: 786-469-5589. E-mail: DTPW-ADA@miamidade.gov.

Español: El Departamento de Transporte Público de Miami-Dade (MDT, su sigla en inglés) está dedicado a proveer información sobre sus servicios a los pasajeros que no hablan inglés. MDT publica información sobre sus rutas de autobús en español y creole haitiano y ofrece asistencia en ambos idiomas en nuestro Centro de Llamadas en el 3-1-1 o 305-468-5900. Para más información, llame la Oficina de Derechos Humanos y Relaciones Laborales de MDT al 786-469-5486.

El Condado de Miami-Dade ofrece igualdad de acceso y de oportunidades en el empleo y no practica la discriminación por discapacidad, en sus programas o servicios. Los dispositivos y servicios de ayuda auditiva para la comunicación están disponibles previa solicitud, con cinco días de anticipación. Para obtener materiales en formato alternativo (cinta de audio, Braille o disco de computadora), para solicitar un intérprete del lenguaje de las señas u otros servicios similares sírvase llamar a: Transporte de Miami-Dade, Oficina de Derechos Civiles y Relaciones Laborales, 701 NW 1st Court, Suite 1700, Miami, FL 33136. Atención: ADA Coordinator. Teléfono: 786-469-5225, Fax: 786-469-5589. Correo electrónico: DTPW-ADA@miamidade.gov.

Kreyòl Ayisyen: Miami-Dade Transit (MDT) angaje li a bay pasaje ak konesans limite an Anglè yo tout enfòmasyon sou sèvis transpò piblik nan lang pa yo. MDT pibliye enfòmasyon sou trajè otobis yo an Espanyòl ak an Kreyòl Ayisyen epi li bay asistans nan toude lang yo nan Sant Repons nou an 3-1-1 oswa 305-468-5900. Pou plis enfòmasyon, rele Biwo Dwa Sivik ak Relasyon Travay MDT la nan 786-469-5486.

Konte Miami-Dade bay aksè ak opòtinite egal ego nan anplwa epi li pa fè diskriminasyon baze sou enfi mite nan pwogram li yo ak sèvis li yo. Aparèy ak sèvis komunikasyon pou moun ki pa tande/wè byen yo disponib ak yon preyavi senk jou. Pou jwenn dokiman nan lòt fòm (tep odyo, Bray oswa disk konpit), sèvis yon entèprèt ki pale lang siy oswa lòt akomodasyon, tanpri kontakte: Miami-Dade Transit, Biwo Dwa Civil ak Relasyon Travay, 701 NW 1st Court, Suite 1700, Miami, FL 33136. Atansyon: ADA Coordinator. Telefòn: 786-469-5225, Faks: 786-469-5589. Imel: DTPW-ADA@miamidade.gov.



miamidade.gov/transportation


Information • Información • Enfòmasyon
311 (305.468.5900) TTY/Florida Relay: 711



@GoMiamiDade



GO Miami-Dade Transit

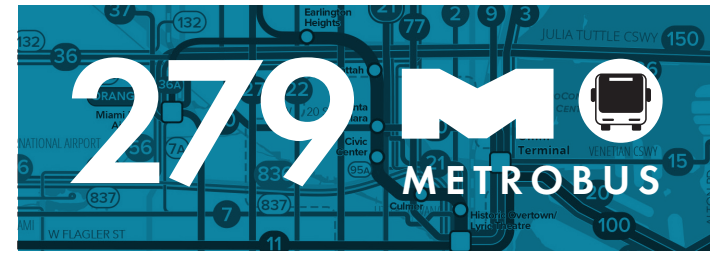

MARCH 2024 MARZO 2024 | MAS 2024

79 STREET MAX



- Limited-stop weekday morning and afternoon service.
- Travels from Northside Metrorail station to 73 St & Collins Ave on Miami Beach along NW/NE 79 St and the 79th Street Causeway.
- Servicio con paradas limitadas en las mañanas y las tardes de los días laborables.
- Va desde la estación Northside del Metrorail hasta 73 St y Collins Ave en Miami Beach, pasando por NW/NE 79 St y 79th Street Causeway.
- Sèvis arè limite nan maten ak apre midi nan lasemèn.
- Vwayaje soti nan estasyon Northside Metrorail pou rive nan 73 St & Collins Ave sou Miami Beach sou NW/NE 79 St ak 79th Street Causeway.



MORE INFORMATION
MÁS INFORMACIÓN | PLUS ENFOMASYON

DRIVE LESS.LIVE MORE.™



DEPARTMENT OF TRANSPORTATION AND PUBLIC WORKS



279

79 STREET MAX



NORTH
11/2023



Metrorail Station



LIMITED STOPS
entire route



COLLINS EXPRESS



TROLLEY CONNECTIONS

NORTH
BEACH
LOOP



COLLINS
EXPRESS

COLLINS
EXPRESS



MIDDLE
BEACH
LOOP

MIDDLE
BEACH
LOOP




SOUTH
BEACH
LOOP

COLLINS
EXPRESS



SOUTH
BEACH
LOOP

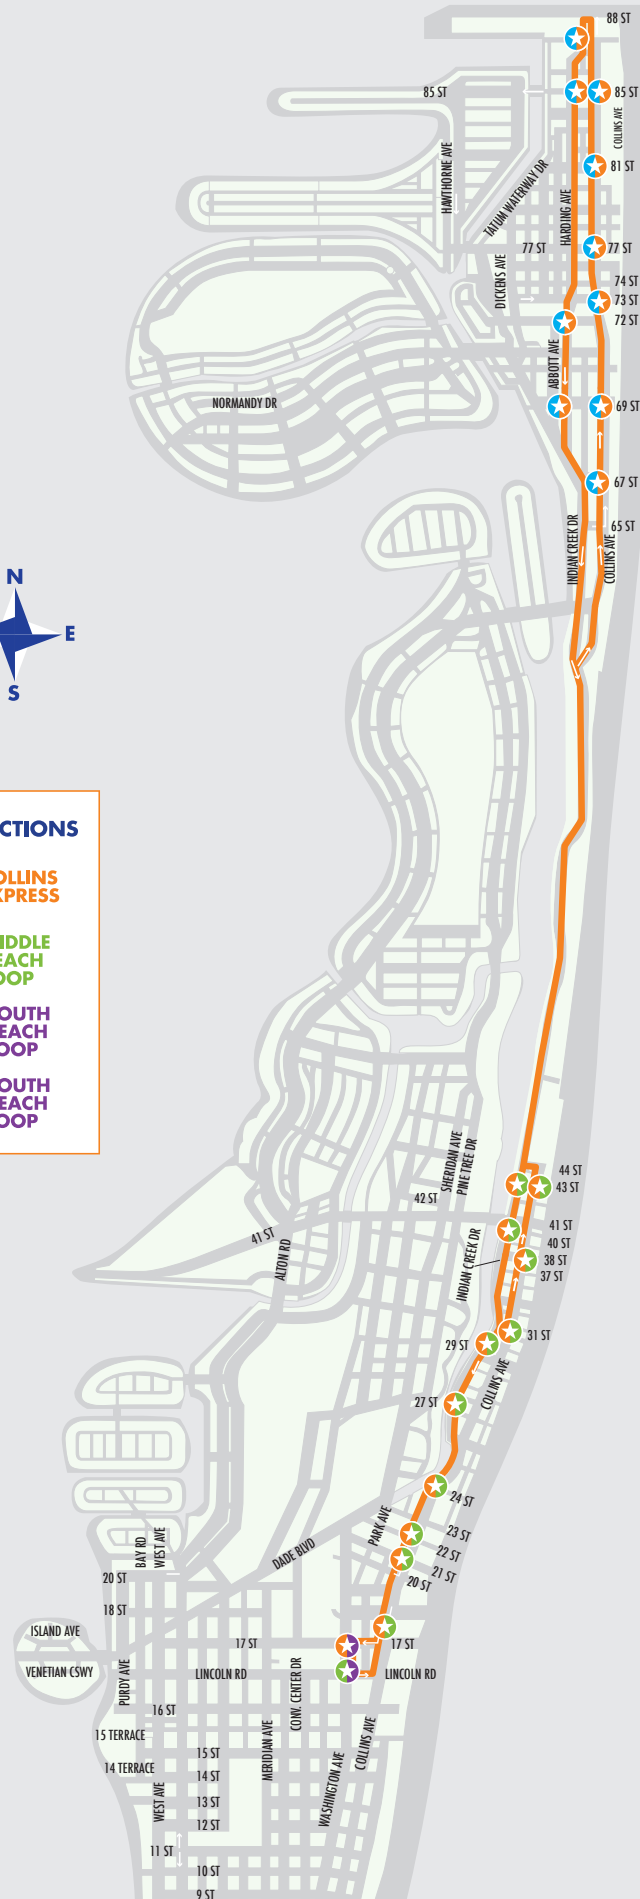



How can we help you?

Search



Collins Express

Navigate to...

Contact Us

Customer Rights

Middle Beach Loop

Mount Sinai Link

North Beach Loop

South Beach Trolley

Trolley Tracker Apps

COLLINS EXPRESS

HOME > CITY HALL > TRANSPORTATION & MOBILITY > CITYWIDE FREE TROLLEY > **COLLINS EXPRESS**

Collins Express operates 7 days a week, 15 hours a day from 8 a.m. - 11 p.m. at service frequency of approximately 15 minutes.

Collins Express trolley service was launched as Collins Link in November of 2016. To improve the efficiency of the City’s Trolley service and enhance passengers’ transit experience, effective November 1, 2017, the City replaced Collins Link trolley service by the limited stop Collins Express trolley service. Collins Express limited stop service reduces the number of transfers required to travel between North Beach, Middle Beach, and South Beach, and reduces travel times, thereby results in a quicker and more attractive and efficient intercity trolley service. The service operates between Washington Avenue and Lincoln Road on the south side and 88 Street on the north end.

[Residents](#)[Business](#)[Visitors](#)[City Hall](#)[Services](#)[Contact](#)

MIAMI BEACH

How can we help you?

Search

[Collins Express](#)

Navigate to...

[Contact Us](#)[Customer Rights](#)[Middle Beach Loop](#)[Mount Sinai Link](#)[North Beach Loop](#)[South Beach Trolley](#)[Trolley Tracker Apps](#)

NORTH BEACH LOOP

HOME > CITY HALL > TRANSPORTATION & MOBILITY > CITYWIDE FREE TROLLEY > **NORTH BEACH LOOP**

North Beach Loop operates 7 days a week, 15 hours a day from 8 a.m. - 11 p.m. at service frequency of approximately 20 minutes.

The North Beach Loop was launched in October 2014 and it provides a reliable and frequent connection between Allison Park, Publix on 69 Street, North Shore Open Space Park, Stillwater Park, North Shore Branch Library, Crespi Park, North Shore Youth Center, Normandy Isle Park and Pool, and other destinations.

LEGEND

-  NORTH BEACH LOOP
-  COLLINS EXPRESS
-  MIDDLE BEACH LOOP
-  SOUTH BEACH LOOP

FREE RIDE

TRACK THE TROLLEY LIVE



7 DAYS A WEEK

7 días a la semana

Hours of operation: 8 a.m. to 11 p.m.
Horario de atención: 8 a.m. a 11 p.m.

Customer Support: 305.673.7117
Servicio al cliente: 305.673.7117

Email: trolley@miamibeachfl.gov
WWW.MIAMIBEACHTROLLEY.COM

LEGEND

-  MOUNT SINAI LINK

7 DAYS A WEEK

7 días a la semana

Hours of operation: 7:30 a.m. to 7:30 p.m.
Horario de atención: 7:30 a.m. a 7:30 p.m.

TRANSFER POINT



How can we help you?

Search



Collins Express

Navigate to...

Contact Us

Customer Rights

Middle Beach Loop

Mount Sinai Link

North Beach Loop

South Beach Trolley

Trolley Tracker Apps

MOUNT SINAI LINK

HOME > CITY HALL > TRANSPORTATION & MOBILITY > CITYWIDE FREE TROLLEY > **MOUNT SINAI LINK**

Mount Sinai Link operates 7 days a week, 13 hours a day from 7 a.m. – 8 p.m. at service frequency of approximately 60-70 minutes.

The Mount Sinai Link was launched in October 2024 and it provides a reliable and consistent connection between North Beach and Mid Beach as well as a direct connection to Mount Sinai Medical Center.

Attachment D

Trip Generation Calculations

AM PEAK HOUR TRIP GENERATION COMPARISON

EXISTING WEEKDAY AM PEAK HOUR TRIP GENERATION

ITE TRIP GENERATION CHARACTERISTICS						DIRECTIONAL DISTRIBUTION		BASELINE TRIPS			MULTIMODAL REDUCTION		GROSS TRIPS			INTERNAL CAPTURE		EXTERNAL VEHICLE TRIPS			PASS-BY CAPTURE		NET NEW EXTERNAL TRIPS			
Land Use		ITE Edition	ITE Code	Scale	ITE Units	Percent		In	Out	Total	Percent	MR Trips	In	Out	Total	Percent	IC Trips	In	Out	Total	Percent	PB Trips	In	Out	Total	
						In	Out																			
GROUP 1	1	Hotel	11	310	11	room	56%	44%	3	2	5	20.0%	1	2	2	4	0.0%	0	2	2	4	0.0%	0	2	2	4
	2																									
	3																									
ITE Land Use Code		Rate or Equation				Total:		3	2	5	20.0%	1	2	2	4	0.0%	0	2	2	4	0.0%	0	2	2	4	
310		Y=0.46(X)																								

PROPOSED WEEKDAY AM PEAK HOUR TRIP GENERATION

ITE TRIP GENERATION CHARACTERISTICS						DIRECTIONAL DISTRIBUTION		BASELINE TRIPS			MULTIMODAL REDUCTION		GROSS TRIPS			INTERNAL CAPTURE		EXTERNAL VEHICLE TRIPS			PASS-BY CAPTURE		NET NEW EXTERNAL TRIPS			
Land Use		ITE Edition	ITE Code	Scale	ITE Units	Percent		In	Out	Total	Percent	MR Trips	In	Out	Total	Percent	IC Trips	In	Out	Total	Percent	PB Trips	In	Out	Total	
						In	Out																			
GROUP 2	1	Hotel	11	310	48	room	56%	44%	12	10	22	20.0%	5	9	8	17	0.0%	0	9	8	17	0.0%	0	9	8	17
	2	Strip Retail Plaza	11	822	0.722	ksf	60%	40%	1	1	2	20.0%	0	1	1	2	0.0%	0	1	1	2	0.0%	0	1	1	2
	3																									
	4																									
ITE Land Use Code		Rate or Equation				Total:		13	11	24	20.0%	5	10	9	19	0.0%	0	10	9	19	0.0%	0	10	9	19	
310		Y=0.46(X)																								
822		Y=2.36(X)																								
																								IN	OUT	TOTAL
																						NET NEW TRIPS		8	7	15

	IN	OUT	TOTAL
NET NEW TRIPS	8	7	15

PM PEAK HOUR TRIP GENERATION COMPARISON

EXISTING WEEKDAY PM PEAK HOUR TRIP GENERATION

ITE TRIP GENERATION CHARACTERISTICS						DIRECTIONAL DISTRIBUTION		BASELINE TRIPS			MULTIMODAL REDUCTION		GROSS TRIPS			INTERNAL CAPTURE		EXTERNAL VEHICLE TRIPS			PASS-BY CAPTURE		NET NEW EXTERNAL TRIPS			
Land Use		ITE Edition	ITE Code	Scale	ITE Units	Percent		In	Out	Total	Percent	MR Trips	In	Out	Total	Percent	IC Trips	In	Out	Total	Percent	PB Trips	In	Out	Total	
						In	Out																			
GROUP 1	1	Hotel	11	310	11	room	51%	49%	3	3	6	20.0%	1	3	2	5	0.0%	0	3	2	5	0.0%	0	3	2	5
	2																									
	3																									
ITE Land Use Code		Rate or Equation				Total:		3	3	6	20.0%	1	3	2	5	0.0%	0	3	2	5	0.0%	0	3	2	5	
310		Y=0.59(X)																								

PROPOSED WEEKDAY PM PEAK HOUR TRIP GENERATION

ITE TRIP GENERATION CHARACTERISTICS						DIRECTIONAL DISTRIBUTION		BASELINE TRIPS			MULTIMODAL REDUCTION		GROSS TRIPS			INTERNAL CAPTURE		EXTERNAL VEHICLE TRIPS			PASS-BY CAPTURE		NET NEW EXTERNAL TRIPS				
Land Use		ITE Edition	ITE Code	Scale	ITE Units	Percent		In	Out	Total	Percent	MR Trips	In	Out	Total	Percent	IC Trips	In	Out	Total	Percent	PB Trips	In	Out	Total		
						In	Out																				
GROUP 2	1	Hotel	11	310	48	room	51%	49%	14	14	28	20.0%	6	11	11	22	0.0%	0	11	11	22	0.0%	0	11	11	22	
	2	Strip Retail Plaza	11	822	0.722	ksf	50%	50%	3	2	5	20.0%	1	2	2	4	0.0%	0	2	2	4	0.0%	0	2	2	4	
	3																										
	4																										
ITE Land Use Code		Rate or Equation				Total:		17	16	33	20.0%	7	13	13	26	0.0%	0	13	13	26	0.0%	0	13	13	26		
310		Y=0.59(X)																									
822		Y=6.59(X)																									
																						NET NEW TRIPS			IN	OUT	TOTAL
																						10			11	21	

Means of Transportation to Work

Note: This is a modified view of the original table produced by the U.S. Census Bureau. This download or printed version may have missing information from the original table.

Label	Census Tract 39.14; Miami-Dade County; Florida	
	Estimate	Margin of Error
▼ Total:	1,939	±397
▼ Car, truck, or van:	1,024	±330
Drove alone	867	±300
▼ Carpooled:	157	±144
In 2-person carpool	157	±144
In 3-person carpool	0	±15
In 4-person carpool	0	±15
In 5- or 6-person carpool	0	±15
In 7-or-more-person carpool	0	±15
▼ Public transportation (excluding taxicab):	204	±187
Bus	204	±187
Subway or elevated rail	0	±15
Long-distance train or commuter rail	0	±15
Light rail, streetcar or trolley (carro público in Puerto Rico)	0	±15
Ferryboat	0	±15
Taxicab	22	±32
Motorcycle	0	±15
Bicycle	79	±77
Walked	51	±53
Other means	99	±92
Worked from home	460	±157

Table Notes

Means of Transportation to Work

Survey/Program: American Community Survey

Universe: Workers 16 years and over

Year: 2023

Estimates: 5-Year

Table ID: B08301

Although the American Community Survey (ACS) produces population, demographic and housing unit estimates, the decennial census is the official source of population totals for April 1st of each decennial year. In between censuses, the Census Bureau's Population Estimates Program produces and disseminates the official estimates of the population for the nation, states, counties, cities, and towns and estimates of housing units and the group quarters population states and counties.

Information about the American Community Survey (ACS) can be found on the ACS website. Supporting documentation including code lists, subject definitions, data accuracy, and statistical testing, and a full list of ACS tables and table shells (without estimates) can be found on the Technical Documentation section of the ACS website.

Sample size and data quality measures (including coverage rates, allocation rates, and response rates) can be found on the American Community Survey website in the [Methodology](#) section.

Source: U.S. Census Bureau, 2019-2023 American Community Survey 5-Year Estimates

ACS data generally reflect the geographic boundaries of legal and statistical areas as of January 1 of the estimate year. For more information, see Geographic Boundaries by Year.

Data are based on a sample and are subject to sampling variability. The degree of uncertainty for an estimate arising from sampling variability is represented through the use of a margin of error. The value shown here is the 90 percent margin of error. The margin of error can be interpreted roughly as providing a 90 percent probability that the interval defined by the estimate minus the margin of error and the estimate plus the margin of error (the lower and upper confidence bounds) contains the true value. In addition to sampling variability, the ACS estimates are subject to nonsampling error (for a discussion of nonsampling variability, see ACS Technical Documentation). The effect of nonsampling error is not represented in these tables.

Users must consider potential differences in geographic boundaries, questionnaire content or coding, or other methodological issues when comparing ACS data from different years. Statistically significant differences shown in ACS Comparison Profiles, or in data users' own analysis, may be the result of these differences and thus might not necessarily reflect changes to the social, economic, housing, or demographic characteristics being compared. For more information, see Comparing ACS Data.

Workers include members of the Armed Forces and civilians who were at work last week.

Estimates of urban and rural populations, housing units, and characteristics reflect boundaries of urban areas defined based on 2020 Census data. As a result, data for urban and rural areas from the ACS do not necessarily reflect the results of ongoing urbanization.

Explanation of Symbols:

-
The estimate could not be computed because there were an insufficient number of sample observations. For a ratio of medians estimate, one or both of the median estimates falls in the lowest interval or highest interval of an open-ended distribution. For a 5-year median estimate, the margin of error associated with a median was larger than the median itself.

N
The estimate or margin of error cannot be displayed because there were an insufficient number of sample cases in the selected geographic area.
(X)
The estimate or margin of error is not applicable or not available.

median-
The median falls in the lowest interval of an open-ended distribution (for example "2,500-")
median+
The median falls in the highest interval of an open-ended distribution (for example "250,000+").

**
The margin of error could not be computed because there were an insufficient number of sample observations.

Attachment E

Parking Figures



Figure 2
Parking Location Map
6945 Abbott Avenue
Miami Beach, Florida



Figure 3
Vehicular Routing Map
6945 Abbott Avenue
Miami Beach, Florida



Figure 4
Vehicular Routing Map
6945 Abbott Avenue
Miami Beach, Florida



Figure 5
Pedestrian Routing Map
6945 Abbott Avenue
Miami Beach, Florida

Attachment F

Passenger Loading Queuing Analysis Worksheets

Passenger Loading Area Queuing Analysis (A.M. Peak Hour)

Arrival Rate	IN	OUT	veh/hr
	10	9	

Service Rate	IN	OUT	mins/veh
	0.750	0.750	

Control Delay = min
Service Time = 0.75 mins/veh

Number of Service Positions (N) = 1
Level of Confidence = 0.95
Storage Provided On-Site = 1 vehicles

Total Entering and Exiting Vehicles(q) = 19 veh/hr
Service Capacity per N (60 mins/Service Rate) (Q) = 80.00 veh/hr/pos
Average Service Rate (t) = 0.75 mins/veh
 $\rho (t/Q) = 0.238$

Expected (avg.) number of vehicles in the system	E(m)=	0.07	
Expected (avg.) number of vehicles waiting in queue	E(n)=	0.31	
Mean time in the queue	E(w)=	0.23	mins
Mean time in system	E(t)=	0.98	mins

Proportion of customers who wait (P) $(E(w) > 0) = 23.75\%$
Probability of a queue exceeding a length (M) $P(x > M) = 5.00\%$

Queue length which is exceeded 5.00% of the time is equal to less than one (1) vehicle.

Passenger Loading Area Queuing Analysis (P.M. Peak Hour)

Arrival Rate	IN	OUT
	13	13

veh/hr

Service Rate	IN	OUT
	0.750	0.750

mins/veh

Control Delay = min
 Service Time = 0.75 mins/veh

Number of Service Positions (N) = 1
 Level of Confidence = 0.95
 Storage Provided On-Site = 1 vehicles
 Total Entering and Exiting Vehicles(q) = 26 veh/hr
 Service Capacity per N (60 mins/Service Rate) (Q) = 80.00 veh/hr/pos
 Average Service Rate (t) = 0.75 mins/veh
 $\rho (t/Q) = 0.325$

Expected (avg.) number of vehicles in the system	E(m)=	0.16	
Expected (avg.) number of vehicles waiting in queue	E(n)=	0.48	
Mean time in the queue	E(w)=	0.36	mins
Mean time in system	E(t)=	1.11	mins

Proportion of customers who wait (P) $(E(w) > 0) = 32.50\%$
 Probability of a queue exceeding a length (M) $P(x > M) = 5.00\%$

Queue length which is exceeded 5.00% of the time is equal to less than one (1) vehicle.