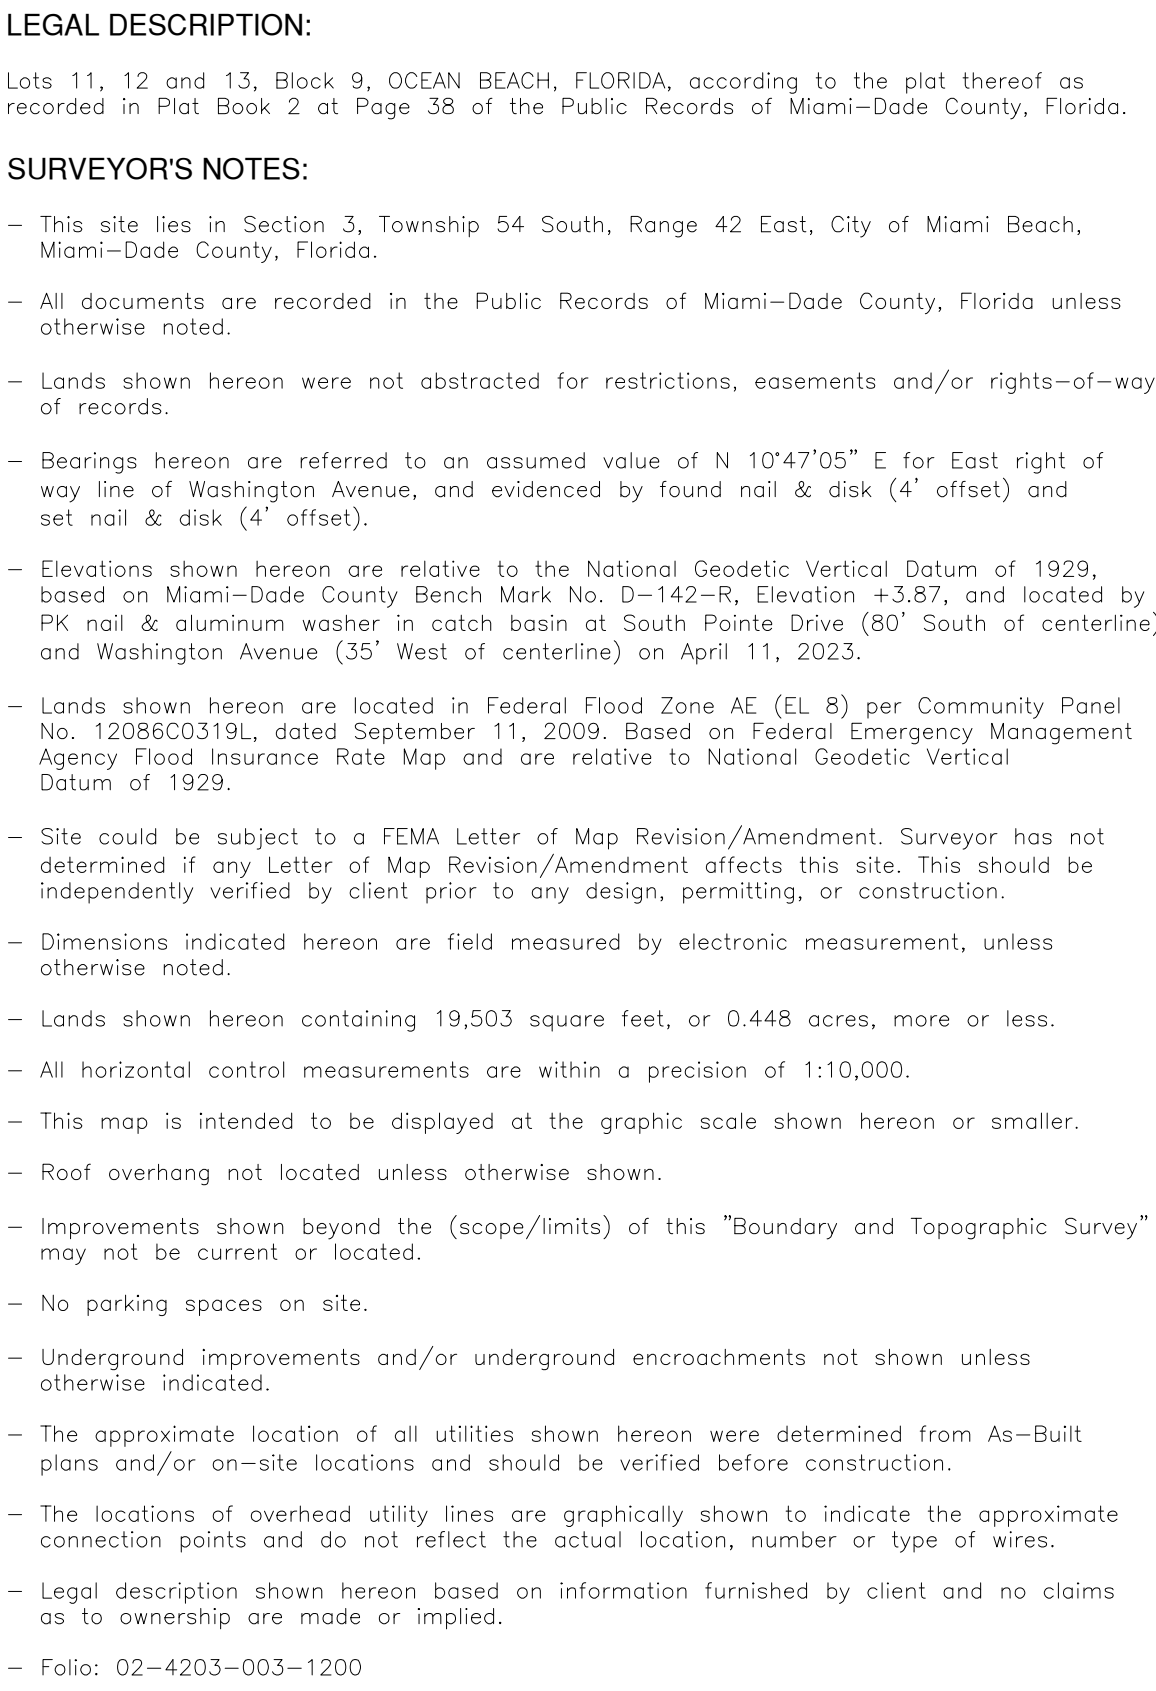


[illegible]

FORTIN, LEAVY, SKILES, INC.
CONSULTING ENGINEERS, SURVEYORS & MAPPERS
FLORIDA CERTIFICATE OF AUTHORIZATION NUMBER: 00003653
1180 Northeast 168th Street / North Miami Beach, Florida 33162
Phone 305-653-4493 / Fax 305-651-7152 / Email fls@fssurvey.com

ALTA/NSPS LAND TITLE SURVEY
119 WASHINGTON AVENUE
CITY OF MIAMI BEACH, MIAMI-DADE COUNTY, FLORIDA

Original Date	4/11/23
Scale	1"=20'
Drawn By	MAP
CAD No.	060404
Plotted	4/12/23 3:33p
Ref. Dwg.	2006-054
Field Book	585/02 TC
Job No.	230277
Dwg. No.	2023-032
Sheet	1 of 1