Venue	Location	Concept	Occupancy	Seating	Hours of Operation for Entertainment	Music and Entertainment
ROSE BAR AND LOUNGE						
Rose Bar and Lounge	East of the lobby	The iconic lobby bar and lounge, serving cocktails and light fare.	93	32	5:00 p.m. to 2:00 a.m.	Background music and curated DJ programming.
GIGI						
Signature Restaurant (indoors, mezzanine and covered terrace)	Ground Floor and Mezzanine	Gigi Rigolatto is located on the ground floor of the hotel and serves as the primary all-day dining venue.	273	125	Standard: Sunday–Thursday, 7:00 am – 11:00pm; Friday and Saturday, 7:00am – 12:00 am Potential extended hours: 12:00 AM – 2:00AM	Live entertainment such as acoustic performances, Mediterranean jazz and curated DJ programming.
Outdoor Dining and Tiered Terrace	Ground Floor	Same as above.	134	126	Standard: Sunday–Thursday, 7:00 AM – 11:00 PM; Friday and Saturday, 7:00 AM – 12:00 AM Potential extended hours: 12:00 AM – 2:00AM (Outdoor bar counter to close at 12:00am)	Same as above, but only ambient music after 12:00AM.
Pool Service	Ground Floor	Gigi also oversees food and beverage service to the hotel's pool.	258	187	10:00 AM – Sunset	Background music, live entertainment, acoustic or recorded, and curated DJ programming.
Gigi Bellini	Ground Floor	A dedicated Bellini Bar offering Bellinis, spritzes and Italian fare.	108	55	Standard: 7:00 AM – 12:00 AM Potential extended hours: 12:00 AM – 2:00AM (Outdoor bar counter to close at 12:00am)	Background music, live entertainment, acoustic or recorded, and curated DJ programming, but only ambient music after 12:00AM.
MIMI						
Restaurant (indoors)	Fourth Floor	Mimi Kakushi is located on the fourth floor of the hotel and offers a refined dining experience inspired by early 20th-century Osaka.	106	100	Standard: Sunday–Thursday, 11:00 AM – 11:00 PM; Friday and Saturday, 11:00 AM – 12:00 AM Potential extended hours: 12:00 AM – 2:00AM	Live entertainment such as jazz ensembles, playlists, and curated DJ programming.
Outdoor Dining	Fourth Floor	Same as above	81	62	Same as above.	Same as above, but only ambient music after 12:00AM.
Pool Service	Fourth Floor	Mimi also oversees food and beverage service to the hotel's fourth floor pool.	71	42	10:00 AM – Sunset	Same as above during operating hours.

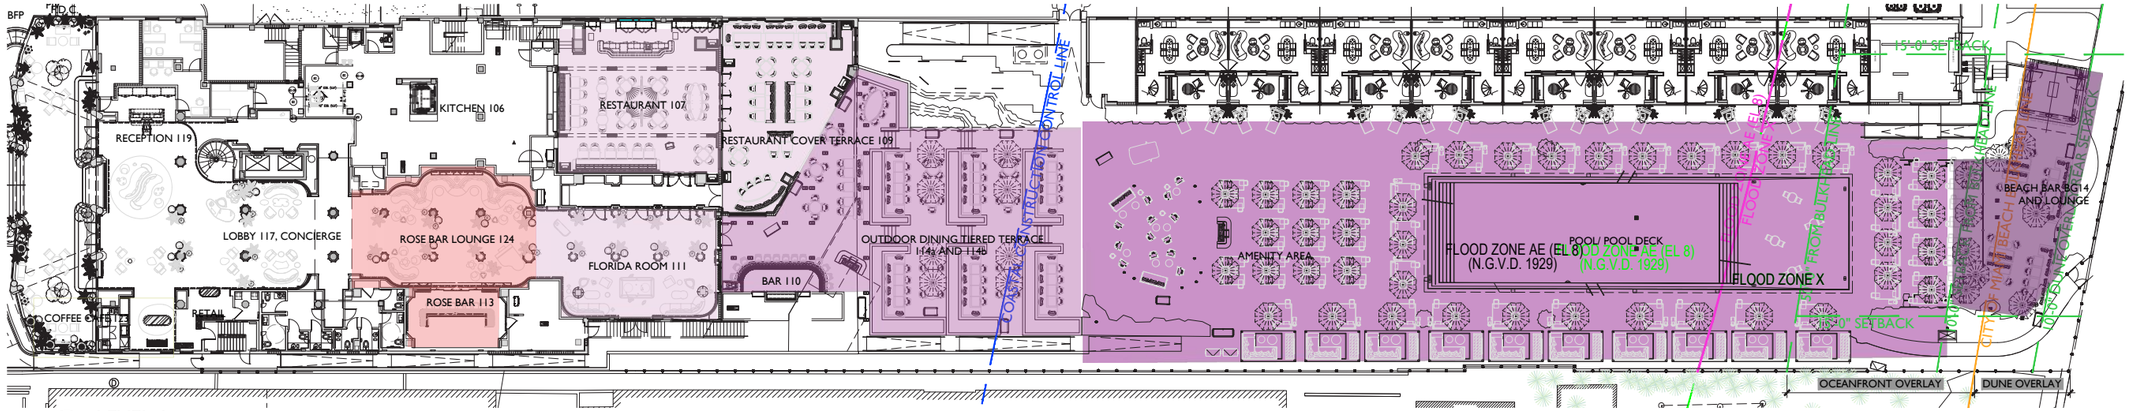

1 LEVEL 1
3/64" = 1'-0"

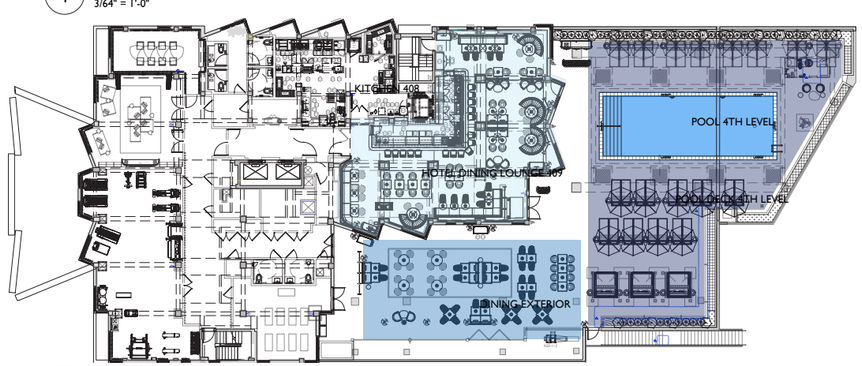

3 LEVEL 4
3/64" = 1'-0"

2 MEZZANINE
3/64" = 1'-0"

STUDIO MC+G ARCHITECTURE
230 NE 97TH ST
Miami Shores, FL 33138
(305) 573-2728

PROJECT NUMBER
2127

PROJECT NAME
1685 COLLINS HOTEL
in MIAMI BEACH
1685 Collins Avenue
Miami Beach, FL 33139

PROJECT TEAM

ARCHITECT:
STUDIO MC+G ARCHITECTURE
7500 NE 4TH COURT, STUDIO 102
MIAMI, FLORIDA 33138
TEL: +1 (305) 573-2728
LANDSCAPE ARCHITECT:
KIMLEY-HORN
2 ALHAMBRA PLAZA, SUITE 500
CORAL GABLES, FL 33134
TEL: +1 (305) 673-2025
STRUCTURAL ENGINEER:
YHCE
99 NW 27 AVENUE.
MIAMI, FL. 33125
+1 (305) 969-9423
MEP ENGINEER:
JALRV ENGINEERING GROUP, INC.
2510 NW 97th AVENUE, SUITE 220
DORAL, FL. 33172
TEL: +1 (305) 594-0660
CIVIL ENGINEER:
GGB ENGINEERING, INC.
2699 STIRLING ROAD, SUITE C-202
FORT LAUDERDALE, FLORIDA 33312
+1 (954) 986-9899
DESIGNER:
ELASTIC
ATHENS | DUBAI | LONDON
NICOSIA | TORONTO
https://elasticarchitects.com

DRAWING
VENUE TABLE

PHASE
CONSTRUCTION DOCUMENTS
SEAL

ALL DRAWINGS AND WRITTEN MATERIAL APPEARING HEREIN CONSTITUTE THE ORIGINAL AND UNPUBLISHED WORK OF STUDIO MC+G ARCHITECTURE, INC. AND MAY NOT BE DUPLICATED, USED OR DISCLOSED WITHOUT THE EXPRESS WRITTEN CONSENT OF STUDIO MC+G ARCHITECTURE, INC. (c) 2021

REVISIONS

P#	REV	DATE	REV	DATE

SCALE:
DRAWN:
CHECK:
DATE: 01/14/2026

SHEET NUMBER
A0.09H